HALEY WARD

ENVIRONMENTAL ASSESSMENT

TO THE DEPARTMENT OF HEALTH AND HUMAN SERVICES

FOR AFFORDABLE HOUSING DEVELOPMENT

59 Main Street | Rockland, Maine

APPLICANT:
Community Housing of Maine
One City Center, 4th Floor | Portland, Maine 04101

DRAFT

June 2025
JN: 10524.022

REPORT PREPARED BY:
Haley Ward, Inc.
One Merchants Plaza, Suite 701 | Bangor, ME 04401

TABLE OF CONTENTS

1.0 | INTRODUCTION 1
1.1 Background and Overview 1
1.2 Purpose and Need 1
2.0 | COMPLIANCE WITH 24 CFR 50.4, 54.8, AND 58.6 LAWS AND AUTHORITIES 1
2.1 Alternatives Evaluated 1
2.2 Alternatives Considered for Further Review 1
2.3 Affected Environments and Potential Impacts of the Alternatives Considered 2
2.3.1 Coastal Barrier Resources 4
2.3.1.1 Impacts to Coastal Barrier Resources 4
2.3.2 Flood Insurance and Floodplain Management 4
2.3.2.1 Impacts to Floodplains 4
2.3.3 Clean Air 4
2.3.3.1 Impacts to Clean Air 5
2.3.4 Coastal Zone Management 5
2.3.4.1 Impacts to Coastal Zone Management 5
2.3.5 Contamination and Toxic Substances 5
2.5.1 Impacts from Contamination and Toxic Substances 7
2.3.6 Endangered Species 8
2.3.6.1 Impacts to Endangered Species 9
2.3.7 Farmlands Protection 9
2.3.7.1 Impacts from Farmlands 9
2.3.8 Historic Preservation 9
2.3.8.1 Impacts to Historic Preservation 9
2.3.9 Noise Abatement and Control 9
2.3.9.1 Impacts to Noise Abatement and Control 10
2.3.10 Sole Source Aquifers 11
2.3.10.1 Impacts to Sole Source Aquifers 11
2.3.11 Wetlands Protection 11
2.3.11.1 Impacts to Wetlands Protection 11
2.3.12 Wild and Scenic Rivers 11
2.3.12.1 Impacts to Wild and Scenic Rivers 11
3.0 | ADDITIONAL ENVIRONMENTAL ASSESSMENT FACTORS 12
3.1 Impacts Evaluated 12
4.0 | SUMMARY OF FINDINGS AND CONCLUSION 13
4.1 Mitigation Measures and Conditions 13
4.2 Determination 13
5.0 | PUBLIC INVOLVEMENT, AGENCIES CONSULTED, AND REFERENCES 13

DRAFT

APPENDICES

Appendix A Subject Property Location Map
Appendix B Coastal Barrier Resources System Map
Appendix C FEMA Flood Insurance Rate Map
Appendix D Clean Air Attainment Map
Appendix E Coastal Zone Management Map
Appendix F Environmental Assessments
Appendix G Agency Consultation Documentation
Appendix H Farmland Protection Soils Map
Appendix I Maine State Historic Preservation Office Coordination
Appendix J Noise Map
Appendix K Significant Sand and Gravel Aquifer Map
Appendix L National Wetlands Inventory Map
Appendix M Wild and Scenic River System Map
Appendix N Zoning Information

DRAFT

ENVIRONMENTAL ASSESSMENT
AFFORDABLE HOUSING DEVELOPMENT
59 MAIN STREET
ROCKLAND, MAINE

1.0 | INTRODUCTION

1.1 Background and Overview

Community Housing of Maine (CHOM) has received a Congressionally Directed Spending Award from the Health Resources and Services Administration (HRSA) which CHOM intends to use to redevelop a property currently developed with a former church at 59 Main Street in Rockland, Maine (the Subject Property). CHOM intends to construct a multi-family residential apartment building which includes 10 affordable housing units. The Subject Property consists of a 0.41-acre parcel which is identified as Lot 1 and a portion of Lot 8 on the City of Rockland Property Tax Map 10. The Subject Property is currently owned by Community Housing of Maine.

1.2 Purpose and Need

The City of Rockland, Maine (the City), is located in Knox County, Maine, approximately 40 miles southeast of Augusta, Maine, on the Penobscot Bay. The City encompasses approximately 15.08 square miles of area and has a population of 7,219 residents. In 2023, 88% of households in Knox County were not able to afford a median-priced home.

CHOM is proposing to develop affordable housing at 59 Main Street in Rockland, Knox County, Maine. The State of Maine is facing a lack of affordable housing, and specifically, Knox County must increase the development of affordable housing units to meet the projected future housing needs of its residents through 2030. By developing this multi-family residential building, CHOM is providing 10 units of affordable family housing which will help to address the shortage of affordable housing for families in Rockland and the Knox County region. By providing stable housing, CHOM will support these families in seeking employment, education, and other support services.

2.0 | COMPLIANCE WITH 24 CFR 50.4, 54.8, AND 58.6 LAWS AND AUTHORITIES

2.1 Alternatives Evaluated

Alternatives evaluated as part of this Environmental Assessment (EA) include: Alternative 1) No Action; or Alternative 2) Affordable Housing Development (the Proposed Action). Additional alternatives were not identified or evaluated as part of this assessment.

2.2 Alternatives Considered for Further Review

Alternative 1 – No Action: Under the No Action Alternative, the affordable housing would not be developed on the Subject Property.

DRAFT

Alternative 2 – Proposed Action - Development of Affordable Housing: Development of a 10-unit affordable multifamily residential building on the Subject Property would increase the availability and accessibility of affordable family housing to Rockland area residents.

2.3 Affected Environments and Potential Impacts of the Alternatives Considered

Affected environments evaluated as part of the EA, their impacts to the Subject Property, and recommended mitigation measures are summarized on **Table 1** below:

TABLE 1 | SUMMARY OF AFFECTED ENVIRONMENTS, POTENTIAL IMPACTS, AND RECOMMENDED MITIGATION MEASURES

AFFECTED ENVIRONMENT	IMPACTS	MITIGATION
Coastal Barrier Resources	No impacts. Coastal barrier resources are not present on the Subject Property.	None.
Flood Insurance and Floodplain Management	No impacts. The Subject Property is not located in a 100-year floodplain.	None.
Clean air	Impacts to air quality are not anticipated.	None.
Coastal Zone Management	The Maine Department of Marine Resources (DMR) identifies the City of Rockland as located within a coastal zone. The Proposed Action does not meet the criteria under the core laws of Maine's Coastal Management Program and the CZMA to trigger a federal consistency determination.	None.
Contamination and toxic substances	The Environmental Records Review/Risk Assessment (RR/RA) completed for the Subject Property did not reveal evidence of potential environmental risks in connection with the Subject Property. A Hazardous Materials Assessment completed for the on-site structure (a former church building) identified the presence of Asbestos-Containing Materials (ACM) within interior building materials and Lead-based Paint (LBP) on the exterior of the building.	ACM was identified in the building present on the Subject Property. Identified ACM which may be impacted by the planned demolition activity will be removed by a MDEP licensed asbestos abatement contractor in accordance with applicable state and federal regulations prior to disturbance by such planned activities. LBP was identified on the exterior of the building. Under current MDEP regulations, building components with LBP may be

DRAFT

TABLE 1 | SUMMARY OF AFFECTED ENVIRONMENTS, POTENTIAL IMPACTS, AND RECOMMENDED MITIGATION MEASURES

AFFECTED ENVIRONMENT	IMPACTS	MITIGATION
		removed during renovation or demolition activities and disposed of as Construction and Demolition Debris (CDD) at a landfill licensed to accept CDD wastes.
Endangered Species	Results of the US Fish and Wildlife Service's "Information for Planning and Consultation" (IpaC) review identified the northern long-eared bat and the roseate tern as endangered species that may be present at the Subject Property. The United States Fish and Wildlife Service (USFWS) identified the tricolored bat as a proposed endangered species that may be present at the Subject Property. The Subject Property is not located within critical habitat for the endangered Atlantic salmon or within proposed critical habitat for the proposed threatened monarch butterfly.	None. The USFWS issued a no effect determination for the northern long-eared bat, the tricolored bat, and the roseate tern at the Subject Property. Habitat suitable for monarch butterfly is not known to exist in the area of the Subject Property and water bodies which may provide habitat for Atlantic salmon are not present at the Subject Property.
Farmlands Protection	No impacts. The Subject Property is not classified as farmland, and the Natural Resources Conservation Service (NRCS) has not mapped farmland soils on the Subject Property.	None.
Historic Preservation	No Impacts. Maine Historic Preservation Commission (MHPC) has determined historic properties will not be affected.	None.
Noise Abatement and Control	No impacts. Significant noise sources were not identified in the vicinity of the Subject Property.	None.
Sole Source Aquifers	No impacts. Sole Source Aquifers or Significant Sand and Gravel Aquifers are not located within	None.

DRAFT

TABLE 1 | SUMMARY OF AFFECTED ENVIRONMENTS, POTENTIAL IMPACTS, AND RECOMMENDED MITIGATION MEASURES

AFFECTED ENVIRONMENT	IMPACTS	MITIGATION
	the proximity of the Subject Property.	
Wetlands Protection	No impacts. Wetlands are not present on the Subject Property.	None.
Wild and Scenic Rivers	No impacts. Wild and Scenic Rivers are not present in the Subject Property area.	None.

2.3.1 Coastal Barrier Resources

The Coastal Barrier Resources Act (CBRA) of 1982 designated relatively undeveloped coastal barriers along the Atlantic coast as ineligible for new federal expenditures or financial assistance. The Subject Property is located approximately 0.2 miles northeast of the Atlantic Ocean and coastal barrier resources are not present on the Subject Property or in the Subject Property area. The Coastal Barrier Resources System (CBRS) map is included in **Appendix B**.

2.3.1.1 Impacts to Coastal Barrier Resources

Alternative 1 – No Action Alternative: No impact.

Alternative 2 – Proposed Action - Development of Affordable Housing: No impact.

2.3.2 Flood Insurance and Floodplain Management

Executive Order (EO) 11988 (Floodplain Management) requires that a Federal agency avoid direct or indirect support of development within the 100-year floodplain whenever there is a practicable alternative. The Federal Emergency Management Agency (FEMA) uses Flood Insurance Rate Maps (FIRMs) to identify the regulatory 100-year floodplain for the National Flood Insurance Program (NFIP). The Subject Property is located in "Zone X" which is described as an area of minimal flood hazard as depicted on the FEMA FIRM Number 23013C0353D, effective July 6, 2016. The FEMA FIRM Map is attached as **Appendix C**.

2.3.2.1 Impacts to Floodplains

Alternative 1 – No Action Alternative: No impact.

Alternative 2 – Proposed Action - Development of Affordable Housing: No impact.

2.3.3 Clean Air

Under the Clean Air Act (CAA), the U.S. Environmental Protection Agency (USEPA) established primary and secondary air quality standards. Primary air quality standards protect the public health, including the health of "sensitive populations, such as people with asthma, children, and older adults." Secondary air quality standards protect public welfare by promoting ecosystems health, preventing decreased visibility, and damage to crops and buildings. The USEPA has set

DRAFT

National Ambient Air Quality Standards (NAAQS) for six of the following criteria pollutants: ozone (O_3), particulate matter (PM2.5 and PM10), nitrogen dioxide (NO_2), carbon monoxide (CO), sulfur dioxide (SO_2), and lead (Pb). According to the MDEP, Knox County (the location of the Subject Property) is classified as in attainment, meaning criteria air pollutants do not exceed the NAAQS. The Clean Air Attainment Map is included in **Appendix D**.

2.3.3.1 Impacts to Clean Air

Alternative 1 – No Action Alternative: No impact.

Alternative 2 – Proposed Action - Development of Affordable Housing: No impact.

2.3.4 Coastal Zone Management

The Coastal Zone Management Act (CZMA) of 1972 provides for the management of the nation's coastal resources with a goal to "Preserve, protect, develop, and where possible, to restore or enhance the resources of the nation's coastal zone." The Subject Property is located within the City of Rockland. According to the Maine DMR (https://www.maine.gov/dmr/programs/maine-coastal-program/coastal-zone-map) the City is located within a coastal zone. A copy of the Coastal Zone Management Map is included in **Appendix E**.

2.3.4.1 Impacts to Coastal Zone Management

Alternative 1 – No Action Alternative: No impact.

Alternative 2 – Proposed Action - Development of Affordable Housing: No impact. The Subject Property is not located directly on the coastline. The Subject Property is located 0.2 miles northeast of the Atlantic Ocean. In accordance with the Maine Guide to Federal Consistency Review, Section III.D. Federal Assistance Activities (pg. 11), the Maine Coastal Program does not currently review financial assistance activities for local government applicants. Federal financial assistance to a non-governmental entity is considered a federal agency activity under 15 CFR 930, subpart C. A federal agency activity with reasonably foreseeable coastal effects must submit a consistency determination stating that the proposed activity would be conducted in a manner consistent to the maximum extent practicable with the enforceable policies of a state coastal management program. Based on the distance of the Subject Property to the nearest surface water and the scope of the proposed development, the Proposed Action does not meet the criteria under the core laws of Maine's Coastal Management Program and the CZMA to trigger a federal consistency determination.

2.3.5 Contamination and Toxic Substances

The Comprehensive Environmental Response, Compensation, and Liability Act (CERCLA) (past actions).

CERCLA, also known as Superfund, is a Federal law designed to clean up abandoned hazardous waste sites. CERCLA focuses on past actions of hazardous waste disposal in which the adverse environmental situation already exists. The law authorizes the USEPA to identify Potentially Responsible Parties (PRPs) for creating

DRAFT

hazardous waste sites and force them to clean the site. The Superfund is a trust fund devoted to fund the clean-up of contaminated hazardous waste sites where PRPs cannot be identified. Petroleum and chemical industries pay taxes that contribute to the superfund.

The USEPA has the authority to hold four different PRPs liable for the clean-up of a hazardous waste site: the current owner or operator, the owner or operator at the time of the disposal, the person who arranged for disposal, and the transporter of the hazardous substance. The transporter also must have selected the site for disposal to be held liable. In certain circumstances, current operators who have purchased a hazardous waste site after it has been contaminated can be held liable, so investigation into the history of a parcel of land is important before purchase. Also, parties generating hazardous waste must know where hazardous wastes are going and who is shipping them, as such parties can be held liable for choosing a company or overall disposal process that does not arrange for the proper disposal of hazardous waste.

Environmental Records Review and Risk Assessment

An Environmental Records Review and Risk Assessment (RR/RA) was completed for the Subject Property following ASTM Standard E1527-21 procedures for review of environmental records. An RR/RA is a method of investigation used to determine, in part, if a site or facility has any identified petroleum products or hazardous substances associated with the Subject Property that would need to be addressed under CERCLA. An RR/RA identifies a site's environmental conditions from past actions without considering the potential impacts from a planned or future action. Haley Ward, at the request of CHOM (and under approval from HRSA), completed an RR/RA for the Subject Property in May 2025. The RR/RA did not identify evidence of potential environmental risks in connection with the Subject Property. The completed RR/RA is included as **Appendix F**.

Hazardous Materials Assessment

A Hazardous Materials Assessment (HMA) was completed by Haley Ward in May 2025 to identify and assess hazardous materials present on the interior and exterior of the on-site structure, a former church, to support planned demolition of the building. The building was assessed for the presence of ACM, LBP and other potential hazardous substances. The HMA identified ACM in building materials in the interior of the building and LBP on the exterior of the building. The HMA report is included as **Appendix F.**

<u>Resource Conservation and Recovery Act (RCRA) (ongoing operations)</u>
RCRA provides the USEPA authority to regulate hazardous wastes through a "cradle-to-grave" tracking process, which can focus on every aspect within the life-cycle of hazardous waste, including generation, transportation, treatment, storage, and disposal of hazardous waste. In this sense, RCRA is forward looking.

DRAFT

RCRA attempts to reduce and eliminate hazardous waste before environmental problems arise.

Subtitle C of RCRA grants the EPA authority to regulate generators and transports of hazardous waste, along with facilities that treat, store, or dispose of hazardous waste. Generators are responsible for determining if their waste is hazardous. The collection of non-hazardous solid wastes remains a function of State, regional, and local agencies.

The HMA completed by Haley Ward in May 2025 identified ACM on the interior of the on-site building and LBP on the exterior surfaces. Asbestos is not listed as a hazardous waste under RCRA Subtitle C, and the asbestos abatement during the Proposed Action will not be regulated under the RCRA. In accordance with MDEP regulations identified ACM which may be impacted by the planned demolition activity will be removed by a MDEP licensed asbestos abatement contractor prior to disturbance by such planned activities.

The existing on-site structure will be demolished to facilitate the Proposed Action. Under current MDEP regulations, building components with LBP may be removed during renovation or demolition activities and disposed of as Construction and Demolition Debris (CDD) at a landfill licensed by the State of Maine to accept CDD waste.

The construction of the Proposed Action will not involve the generation, transportation, or disposal of hazardous waste.

Emergency Planning and Right to Know Act (EPCRA)

EPCRA is an act that provides state and local governments, along with the general public, information concerning potential chemical hazards in their regions and localities. EPCRA requires owners and operators of facilities to prepare Safety Data Sheets (SDSs) for chemicals present or used at the Subject Property, and to submit the SDS along with a completed emergency and hazardous chemical inventory form to the local emergency planning committee, the state emergency response.

Limited quantities of chemicals or other hazardous materials may be present for on-site use during construction but will be removed from the site upon completion of construction.

2.5.1 Impacts from Contamination and Toxic Substances

Alternative 1 – No Action Alternative: No impact.

Alternative 2 – Proposed Action - Development of Affordable Housing: No impact. The Environmental RR/RA did not identify potential environmental risks in connection with the Subject Property.

ACM was identified in building materials in the interior of the structure. In accordance with MDEP regulations, ACM which may be impacted by the

DRAFT

planned demolition activity will be removed by a MDEP licensed asbestos abatement contractor in accordance with applicable state and federal regulations prior to disturbance by such planned activities. LBP was identified on the exterior surfaces of the on-site structure. Under current MDEP regulations, building components with LBP may be removed during renovation or demolition activities and disposed of as CDD at a landfill licensed by the State of Maine to accept CDD waste.

2.3.6 Endangered Species

Haley Ward contacted the USFWS, the Maine Department of Inland Fisheries and Wildlife (MDIF&W), and the Maine Natural Areas Program (MNAP) regarding the presence of threatened, endangered, and/or species of special concern and rare and unique botanical features in the project area.

- The USFWS identified the northern long-eared bat and the roseate tern as an endangered species that may be present at the Subject Property. The USFWS identified the tricolored bat as proposed endangered species that may be present at the Subject Property. The USFWS issued "no effect determination" for the northern long-eared bat, the tricolored bat, and the roseate tern at the Subject Property. The Subject Property is not located within critical habitat for the endangered Atlantic salmon or within proposed critical habitat for the proposed threatened monarch butterfly. Habitat suitable for monarch butterfly is not known to exist in the area of the Subject Property and water bodies which may provide habitat for Atlantic salmon are not present at the Subject Property. The USFWS species list and USFWS determination keys are included in **Appendix G**.
- Consultation with the MDIF&W was initiated on February 26, 2025, and, as of June 17, 2025, the MDIF&W has not responded to the consultation letter. According to the MDIF&W Significant Wildlife Habitat (SWH) maps, there is no known presence of SWHs (which include waterfowl and wading bird habitats, deer wintering areas, seabird nesting islands, shorebird areas, and Significant Vernal Pools) in the area of the Subject Property. Correspondence with the MDIF&W is included as **Appendix G**.
- The MNAP evaluates the existence of rare and unique botanical features including the habitat of rare, threatened, or endangered plant species and unique or exemplary natural communities. Their project review involves examining maps, manual and computerized records, other sources of information such as scientific articles or published references, and the personal knowledge of staff or cooperating experts. According to the information currently available in their Biological and Conservation Data System files, rare botanical features are not documented specifically within the Subject Property area. Correspondence with the MNAP is included as **Appendix G**.
- Consultation with the MDEP was initiated on February 26, 2025, and as of June 17, 2025, the MDEP has not responded to the consultation letter. The MDEP maintains records of permitting and enforcement actions on

DRAFT

properties in the organized cities and towns of Maine. In addition, MDEP's review compiles protected resource data and wildlife habitat data shared through numerous sources, including MDIF&W GIS files. Based on the review of MDEP GIS online files, SWHs, and/or streams were not mapped in the Subject Property area. Correspondence with the MDEP is included as **Appendix G**.

2.3.6.1 Impacts to Endangered Species

Alternative 1 – No Action Alternative: No impact.

Alternative 2 – Proposed Action - Development of Affordable Housing: No impact. Habitat suitable for monarch butterfly is not known to exist in the area of the Subject Property and water bodies which may provide habitat for Atlantic salmon are not present at the Subject Property. The USFWS issued a no effect determination for the northern long-eared bat, the tricolored bat, and the roseate tern. Other endangered or proposed endangered species were not identified to be present at the Subject Property, through consultation with the MDEP, the MDIFW, or the MNAP.

2.3.7 Farmlands Protection

The Farmland Protection Policy Act (FPPA) is intended to minimize the impact of federal programs on the conversion of farmland to non-agricultural uses. The Subject Property is not classified as farmland, and the NRCS has not mapped farmland soils on the Subject Property. The NRCS Soild Map for the Subject Property is included as **Appendix H**.

2.3.7.1 Impacts from Farmlands

Alternative 1 – No Action Alternative: No impact.

Alternative 2 – Proposed Action - Development of Affordable Housing: No impact.

2.3.8 Historic Preservation

Haley Ward contacted the Maine Historic Preservation Commission (MHPC) regarding historic properties in the vicinity of the Subject Property. According to the MHPC, historic properties will not be affected by this expansion project. A copy of Haley Ward's correspondence with the MHPC is included as **Appendix I**.

2.3.8.1 Impacts to Historic Preservation

Alternative 1 – No Action Alternative: No impact.

Alternative 2 – Proposed Action - Development of Affordable Housing: No impact. The MHPC has determined that the proposed project will not adversely affect historic properties.

2.3.9 Noise Abatement and Control

Sound is most commonly measured in decibels (dB) on the A-weighted scale, which is the scale most similar to the range of sounds that the human ear can hear.

DRAFT

The Day-Night Average Sound Level (DNL) is an average measure of sound. The DNL descriptor is accepted by federal agencies as a standard for estimating sound impacts and establishing guidelines for compatible land uses.

Noise, defined herein as undesirable sound, is federally regulated by the Noise Control Act of 1972 (NCA). Although the NCA gives the EPA authority to prepare guidelines for acceptable ambient noise levels, it only charges those federal agencies that operate noise-producing facilities or equipment to implement noise standards. EPA guidelines, and those of many other federal agencies, state that outdoor sound levels in excess of 65 dB DNL are "normally unacceptable" for noise-sensitive land uses such as residences, schools, and hospitals.

Chapter 17 of the City's ordinances prohibits drivers from operating vehicles in a manner that would create "loud, unusual or unnecessary noise." The Proposed Action will not generate noise sources that would be in violation of the City ordinances.

The nearest major road to the Subject Property is Route 1A, located approximately 0.69 miles northwest of the Subject Property. This noise source is not expected to negatively impact the Subject Property.

The closest airport to the Subject Property is Knox Regional Airport, located approximately 12,355 feet to the south of the Subject Property. This noise source was not evaluated due to its distance from the Subject Property.

Limited, short-term noise impacts are expected during construction activities; however, these impacts are not anticipated to violate local noise ordinances and will cease upon completion of construction activities.

A map depicting the location of these potential noise sources relative to the Subject Property is included as **Appendix J**.

DRAFT

2.3.9.1 Impacts to Noise Abatement and Control

Alternative 1 – No Action Alternative: No impact.

Alternative 2 – Proposed Action - Development of Affordable Housing: No Impact. Noise impacts associated with demolition and construction activities at the Subject Property will be short-term and limited to the duration of construction activities. The Proposed Action will not generate noise sources that violate City ordinances. Roadways, airports, and/or railroads are not expected to impact noise conditions at the Subject Property based on distance from the Subject Property.

2.3.10 Sole Source Aquifers

Sole Source Aquifers are not located at or near the Subject Property. The closest Sole Source Aquifer to the Subject Property is located approximately 8 miles east across Penobscot Bay on North Haven Island, Maine.

According to the Significant Sand and Gravel Aquifer Map for the Rockland, Maine quadrangle, a significant sand and gravel aquifer has not been mapped on or near the Subject Property. The Sand and Gravel Aquifer map is attached as **Appendix K.**

2.3.10.1 Impacts to Sole Source Aquifers

Alternative 1 – No Action Alternative: No impact.

Alternative 2 – Proposed Action - Development of Affordable Housing: No impact. Sole Source Aquifers are not located at or near the Subject Property. Potable water at the Subject Property is and will continue to be provided by the municipal water system. Installation and use of groundwater extraction wells is not included as part of the Proposed Action. According to the Significant Sand and Gravel Aquifer Map for the Rockland Quadrangle, Maine, the Subject Property is not located on a mapped Sand and Gravel Aquifer. The Proposed Action is not expected to negatively impact groundwater or aquifers in the proximity of the Subject Property.

2.3.11 Wetlands Protection

According to the National Wetlands Inventory (NWI) Map for the Rockland, Maine area, wetlands have not been mapped at the Subject Property. Refer to **Appendix L** for a copy of the National Wetlands Inventory (NWI) Map depicting the Subject Property and surrounding properties.

2.3.11.1 Impacts to Wetlands Protection

Alternative 1 – No Action Alternative: No impact.

Alternative 2 – Proposed Action - Development of Affordable Housing: No impact.

2.3.12 Wild and Scenic Rivers

The National Wild and Scenic Rivers System was created to preserve rivers with outstanding natural, cultural, and recreational values. Wild and Scenic Rivers are not identified at or in the vicinity of the Subject Property. Refer to **Appendix M** for a copy of Maine's Wild and Scenic Rivers System Map.

2.3.12.1 Impacts to Wild and Scenic Rivers

Alternative 1 – No Action Alternative: No impact.

Alternative 2 – Proposed Action - Development of Affordable Housing: No impact.

DRAFT

3.0 | ADDITIONAL ENVIRONMENTAL ASSESSMENT FACTORS

3.1 Impacts Evaluated

Haley Ward completed on-site reconnaissance of the Subject Property on April 11, 2025. The following additional environmental assessment factors were evaluated as part of this assessment and are summarized in **Table 2** below. Each category was assigned one of the following impact codes:

1) Minor beneficial impact
2) No impact anticipated
3) Minor adverse impact – May require remediation.
4) Significant or potentially significant impact requiring avoidance or modification which may require an environmental impact statement.

TABLE 2 | ADDITIONAL IMPACTS EVALUATED

AFFECTED ENVIRONMENT	IMPACT CODE	IMPACT EVALUATION
Conformance with Plans/ Compatible Land Use and Zoning/ Scale and Urban Design	2	The Subject Property is located in an area zoned by the City of Rockland as Residential Zone B. The Proposed Action is most closely defined as "Multi-Unit Residential", a permitted use in the underlying RB zone. The City of Rockland zoning map is included as **Appendix N**.
Soil Sustainability/Slope/ Erosion/drainage/stormwater runoff	2	The Subject Property topography is flat. Best Management Practices (BMPs) will be followed during construction to minimize erosion.
Hazards and Nuisances including Site Safety and Noise	2	Hazards, nuisances, and/or excessive noise sources that may impact the Subject Property were not identified.
Energy Consumption	2	The consumption of electricity, supplied to the Subject Property by overhead lines from Central Maine Power, will likely increase a result of the Proposed Action, but will not adversely affect the overall energy supply within the City.
Employment and Income Patterns	1	This project will provide additional affordable housing for Rockland area families.
Demographic Character Changes, Displacement	2	The Proposed Action will not have a negative impact on demographic character of the City. The properties adjoining the Subject Property are developed as residences.
Educational and Cultural Facilities	2	The Proposed Action is not located near and will not impact educational and cultural facilities.
Commercial Facilities	2	The Subject Property is located in an area mixed of commercial and residential development. The Proposed Action is not expected to negatively impact commercial activity.
Health Care and Social Services	1	The nearest healthcare facility, Penobscot Bay Medical Center, is located approximately 3.64 miles north of the Subject Property. The Proposed Action is expected to increase the social services available to the Rockland area.
Wastewater/ Sanitary Services	2	Wastewater generated at the Subject Property will be managed through the municipal sewer system. Solid waste

DRAFT

AFFECTED ENVIRONMENT	IMPACT CODE	IMPACT EVALUATION
		generated at the Subject Property will be removed by a private waste hauler.
Water Supply	2	Potable water at the Subject Property is available from the municipal water system. Groundwater will not be extracted from the Subject Property for on-site use.
Public Safety - Police, Fire, and Emergency Medical	2	The City provides fire services at the Subject Property. The Rockland Police Department, Knox County Sheriff's Office, and Maine State Police provide police services at the Subject Property. Emergency medical services are available at the Penobscot Bay Medical Center, which is located approximately 3.64 miles north of the Subject Property. The implementation of the Proposed Action will not negatively impact public safety services in the area.
Parks, Open Recreation Space	2	The Proposed Action neither increase or decrease the amount of parks or open recreation space in the Rockland area.
Transportation and Accessibility	2	The Subject Property is located in a medium density developed area of Rockland, Maine. Public transportation (e.g., buses) is not readily available to the Subject Property and surrounding areas.
Unique Natural Features, Water Resources	2	Unique natural features were not identified on or in the vicinity of the Subject Property. Ground water will not be used at the Subject Property and public water is available from the City. Surface water bodies are not present at the Subject Property.
Vegetation, Wildlife	2	The Subject Property consists of a commercial parcel developed with a single building. Consultation with the MDEP, the MNAP, the MEDIFW, and the USFWS did not identify protected species or habitats associated with the Subject Property (See **Appendix G**).

4.0 | SUMMARY OF FINDINGS AND CONCLUSION

4.1 Mitigation Measures and Conditions

Based on the findings of the EA, mitigation measures will not be required for the implementation of the Proposed Action.

4.2 Determination

A finding of No Significant Impact (FONSI) is appropriate for the proposed project. The project will not have a significant impact on the quality of the human environment. Therefore, an Environmental Impact Statement under NEPA is not required.

5.0 | PUBLIC INVOLVEMENT, AGENCIES CONSULTED, AND REFERENCES

Public notice of the Proposed Action (Development of Affordable Housing) will be posted in a local newspaper, and a copy of the draft EA will be made available to the public at the Rockland City Hall. The public will be provided with a 30-day public comment period.

DRAFT

If no substantive comments are received, the draft EA will become final. Substantive comments will be addressed as appropriate in the final EA document.

Agencies consulted during the development of this draft EA include:

- U.S. Fish and Wildlife Service (USFWS)
- Maine Historic Preservation Commission (MHPC)
- Maine Department of Inland Fisheries and Wildlife (MDIF&W)
- Maine Natural Areas Program (MNAP)
- Maine Department of Environmental Protection (MDEP)
- Maine Coastal Program, Maine Department of Marine Resources (DMR)

Other references include:


- NEPA assist website
- Federal Emergency Management Agency (FEMA) Flood Insurance Rate Maps (FIRMs)
- U.S. Census Bureau Information
- Maine Geological Survey
- The City of Rockland website

DRAFT

APPENDIX A

SUBJECT PROPERTY LOCATION MAP

DRAFT

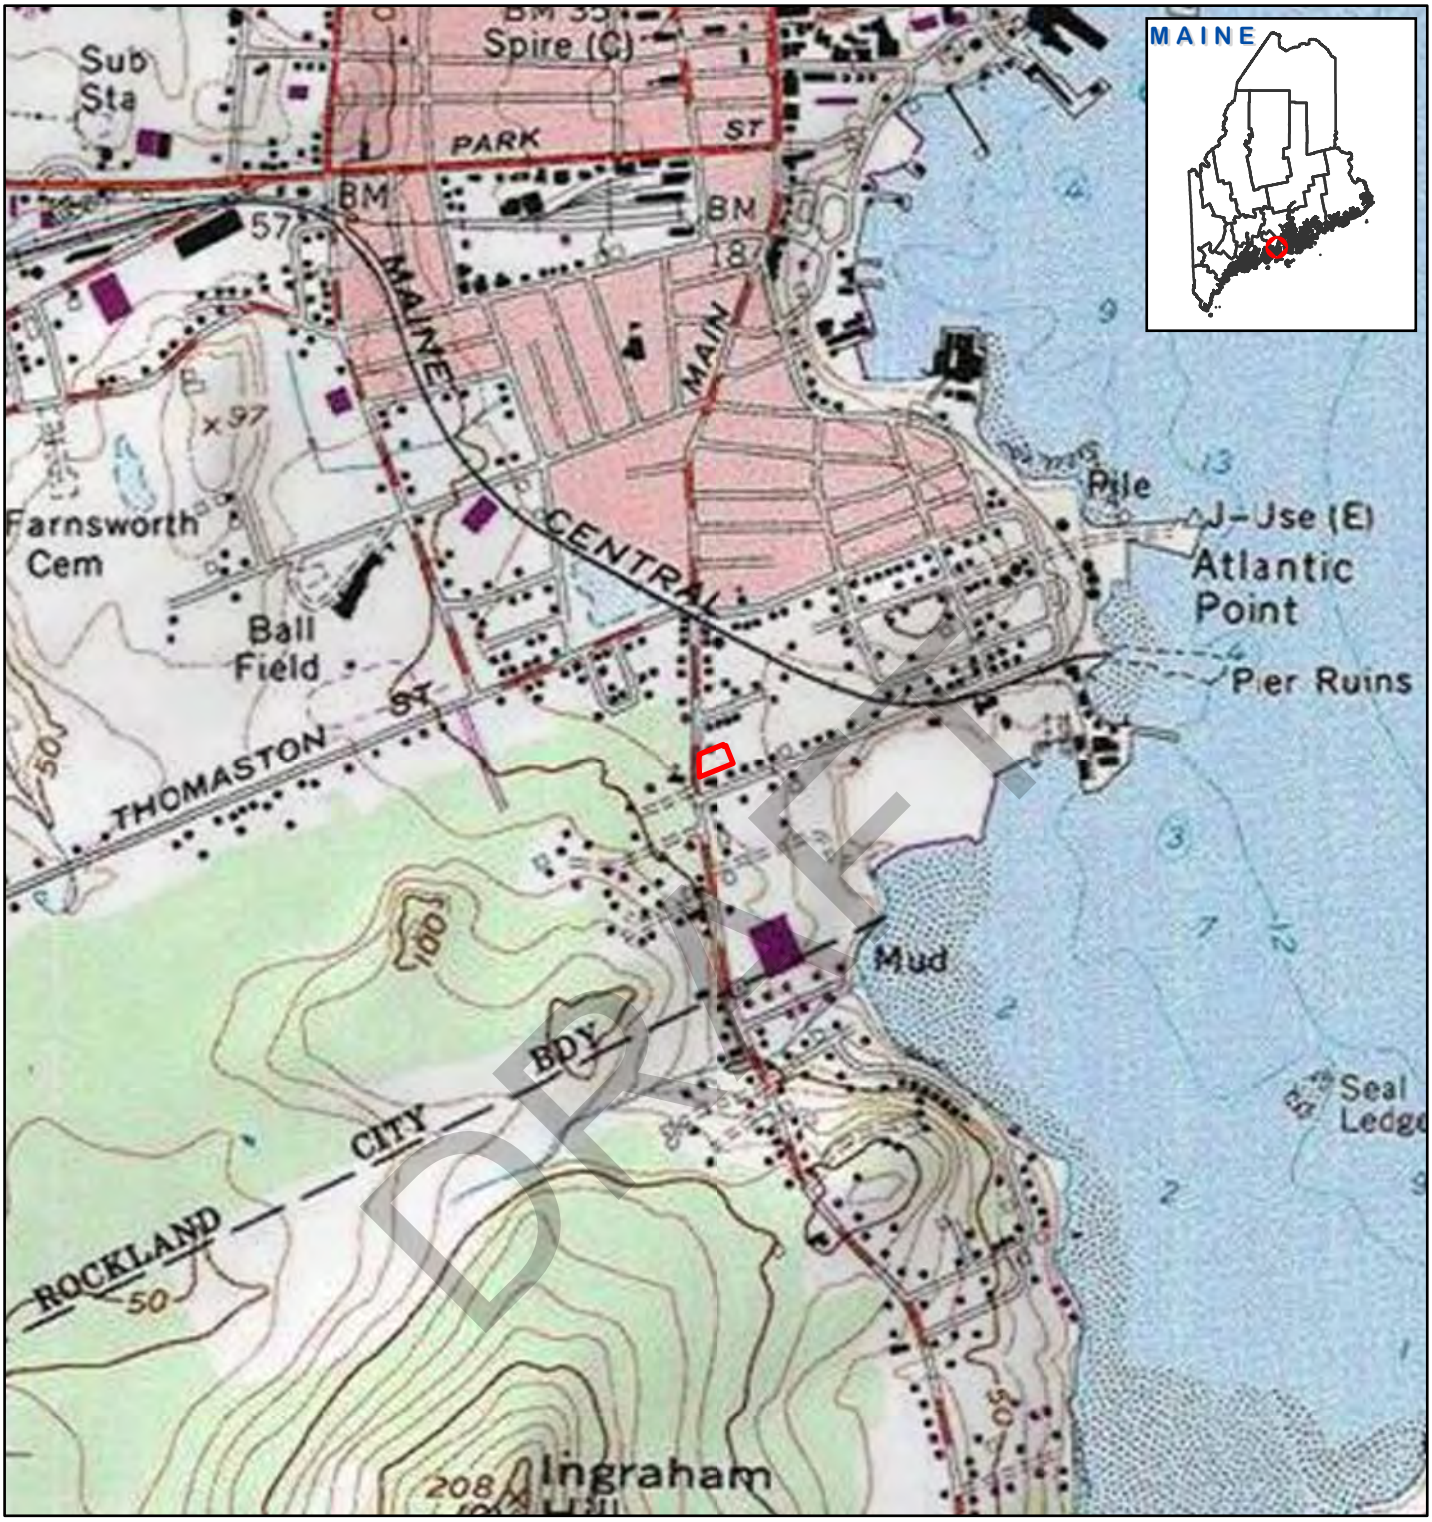

Legend

Subject Property

0 250 500 1,000 Feet

MAP NOTES:

1. MAP IS PROJECTED USING UTM ZONE19 COORDINATES, AND REFERENCES THE NORTH AMERICAN DATUM OF 1983 (NAD83).

2. NORTH ARROW IS ORIENTED TO GRID NORTH IN ALL MAP EXTENTS DEPICTED HEREIN.

3. SITE FEATURES ARE APPROXIMATE.

4. BASE MAP CREDITS:
Copyright:© 2013 National Geographic Society, i-cubed

HALEY WARD
ENGINEERING | ENVIRONMENTAL | SURVEYING
WWW.HALEYWARD.COM
1 Merchants Plaza, Suite 701
Bangor, ME 04401
207-989-4824

CLIENT
COMMUNITY HOUSING OF MAINE

PROJECT
RECORDS REVIEW AND RISK ASSESSMENT
59 MAIN STREET, ROCKLAND, MAINE

TITLE
FIGURE 1 - LOCATION MAP

DATE
5/19/2025

PROJECT No.
10524.022


DRAWN BY
HDUNN

SCALE
1" = 1,000'

APPENDIX B
COASTAL BARRIER RESOURCES SYSTEM MAP

DRAFT



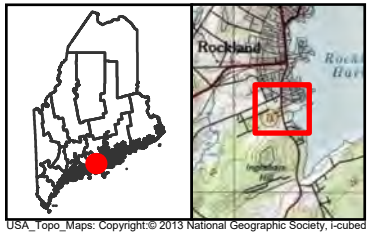

USA_Topo_Maps: Copyright:© 2013 National Geographic Society, i-cubed

MAP NOTES:

1. MAP PROVIDED BY THE US FISH AND WILDLIFE COASTAL BARRIER RESOURCES SYSTEM MAPPER

HALEY WARD
ENGINEERING | ENVIRONMENTAL | SURVEYING
WWW.HALEYWARD.COM
1 Merchants Plaza, Suite 701
Bangor, ME 04401
207-989-4824

CLIENT: COMMUNITY HOUSING OF MAINE

PROJECT: ENVIRONMENTAL REVIEW
59 MAIN STREET, ROCKLAND, MAINE

TITLE: APPENDIX C - CBRS MAP

DATE: 5/19/2025

PROJECT No.: 10524.022

DRAWN BY: HDUNN


SCALE: NOT TO SCALE

APPENDIX C

FEMA FLOOD INSURANCE RATE MAP

DRAFT



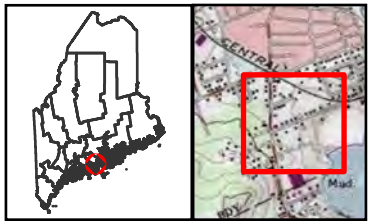

Legend

- Limit Lines
- NP
- SFHA / Flood Zone Boundary
- Flowage Easement Boundary
- 1% Annual Chance Flood Hazard
- Regulatory Floodway
- Special Floodway
- Area of Undetermined Flood Hazard
- 0.2% Annual Chance Flood Hazard
- Future Conditions 1% Annual Chance Flood Hazard
- Area with Reduced Risk Due to Levee
- Area with Risk Due to Levee
- Subject Property

MAP NOTES:

1. DATA LAYERS FROM FEMA'S NATIONAL FLOOD HAZARD WEBMAP.

2. SITE FEATURES ARE APPROXIMATE.

3. MAP IS PROJECTED USING UTM ZONE19 COORDINATES, AND REFERENCES THE NORTH AMERICAN DATUM OF 1983 (NAD83).

4. NORTH ARROW IS ORIENTED TO GRID NORTH IN ALL MAP EXTENTS DEPICTED HEREIN.

0 100 200 Feet

HALEY WARD
ENGINEERING | ENVIRONMENTAL | SURVEYING
1 Merchants Plaza, Suite 701
Bangor, ME 04401
WWW.HALEYWARD.COM 207-989-4824

CLIENT
COMMUNITY HOUSING OF MAINE

PROJECT
ENVIRONMENTAL REVIEW
59 MAIN STREET, ROCKLAND, MAINE

TITLE
APPENDIX D
FLOOD INSURANCE RATE MAP

DATE 5/19/2025
PROJECT No. 10524.022

DRAWN BY HDUNN
SCALE 1" = 200'

© OpenStreetMap (and) contributors, CC-BY-SA, Copyright:© 2013 National Geographic Society, i-cubed

APPENDIX D

CLEAN AIR ATTAINMENT MAP

DRAFT

Counties Designated "Nonattainment"


for Clean Air Act's National Ambient Air Quality Standards (NAAQS) *



DRAFT

* The National Ambient Air Quality Standards (NAAQS) are health standards for Carbon Monoxide, Lead (1978 and 2008), Nitrogen Dioxide, 8-hour Ozone (2008), Particulate Matter (PM-10 and PM-2.5 (1997, 2006 and 2012), and Sulfur Dioxide.(1971 and 2010)

** Included in the counts are counties designated for NAAQS and revised NAAQS pollutants. Revoked 1-hour (1979) and 8-hour Ozone (1997) are excluded. Partial counties, those with part of the county designated nonattainment and part attainment, are shown as full counties on the map.

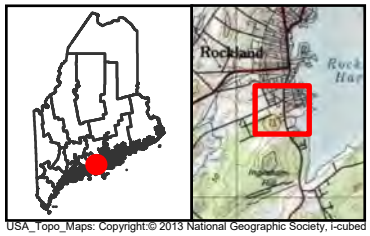

USA_Topo_Maps: Copyright:© 2013 National Geographic Society, i-cubed

MAP NOTES:

1. MAP PROVIDED BY THE NATIONAL AMBIENT AIR QUALITY STANDARDS (NAAQS)


HALEY WARD
ENGINEERING | ENVIRONMENTAL | SURVEYING
WWW.HALEYWARD.COM
1 Merchants Plaza, Suite 701
Bangor, ME 04401
207-989-4824


CLIENT	COMMUNITY HOUSING OF MAINE
PROJECT	ENVIRONMENTAL REVIEW 59 MAIN STREET, ROCKLAND, MAINE
TITLE	APPENDIX E - CLEAN AIR
DATE	5/19/2025
PROJECT No.	10524.022
DRAWN BY	HDUNN
SCALE	NOT TO SCALE

APPENDIX E

COASTAL ZONE MANAGEMENT MAP

DRAFT

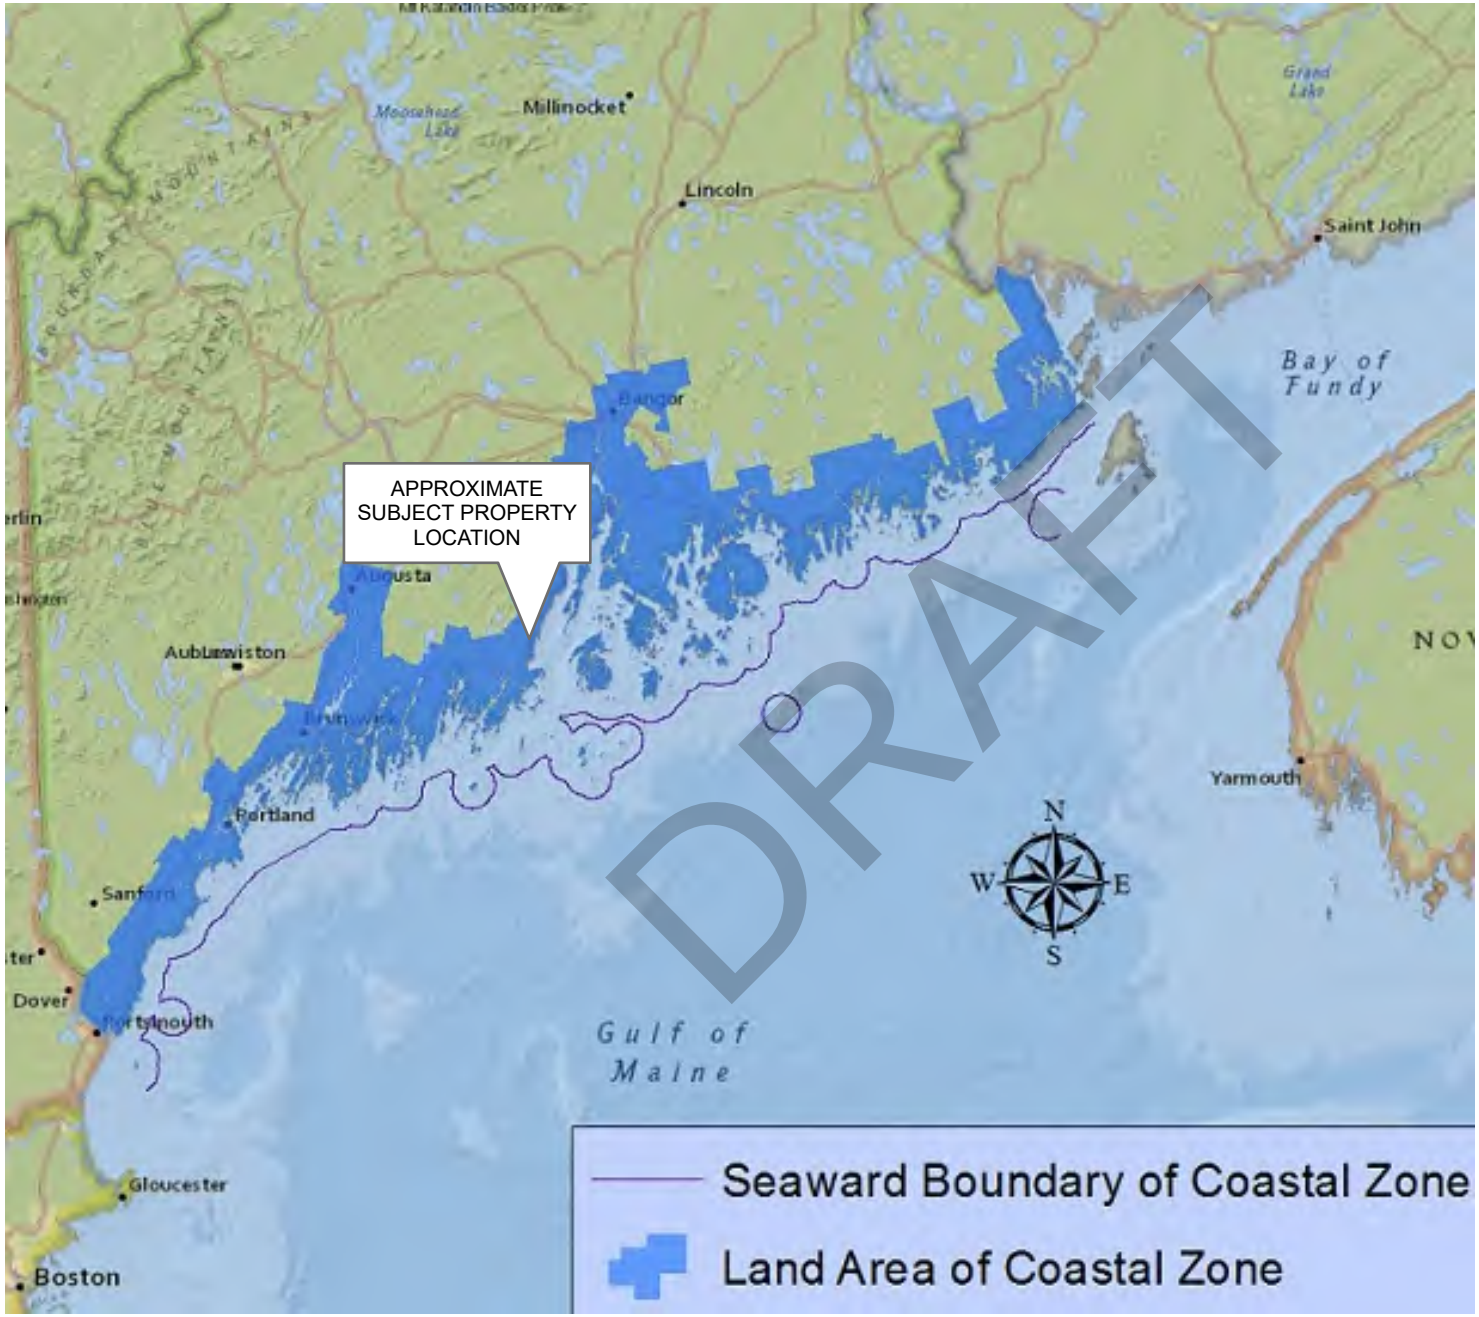

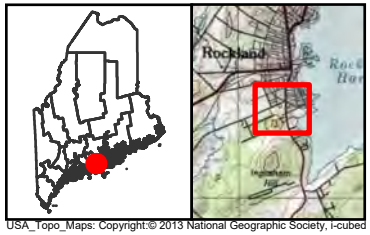

USA_Topo_Maps: Copyright:© 2013 National Geographic Society, i-cubed

MAP NOTES:

1. COASTAL ZON MAP PROVIDED BY THE DEPARTMENT OF MARINE RESOURCES

HALEY WARD
ENGINEERING | ENVIRONMENTAL | SURVEYING
WWW.HALEYWARD.COM
1 Merchants Plaza, Suite 701
Bangor, ME 04401
207-989-4824

CLIENT
COMMUNITY HOUSING OF MAINE

PROJECT
ENVIRONMENTAL REVIEW
59 MAIN STREET, ROCKLAND, MAINE

TITLE
APPENDIX F - COASTAL ZONE MANAGEMENT

DATE
5/19/2025

PROJECT No.
10524.022

DRAWN BY
HDUNN

SCALE
NOT TO SCALE

APPENDIX F

ENVIRONMENTAL ASSESSMENTS

DRAFT

May 8, 2025

Ms. Bree LaCasse
Development Director
Community Housing of Maine
One City Center, 4th Floor
Portland, Maine 04101
bree@chomhousing.org

Re: Hazardous Materials Assessment | 59 Main Street | Rockland, Maine

Dear Ms. LaCasse:

At the request of Community Housing of Maine (CHOM), Haley Ward, Inc. (Haley Ward) completed a Hazardous Materials Assessment (HMA) of a structure located at 59 Main Street in Rockland, Maine (the Site). The HMA included the completion of an Asbestos Demolition Impact Survey, Lead-based Paint (LBP) determination, and identification of potential Hazardous Materials/Wastes and Universal Wastes which would require special handling and disposal or would be regulated prior to or during the planned demolition.

The on-site structure is a former church consisting of a single story, wood-framed building with a concrete slab on grade foundation and asphalt shingle roof system.

ASBESTOS DEMOLITION IMPACT SURVEY

The Asbestos Demolition Impact Survey was conducted in accordance with Maine Department of Environmental Protection (MDEP) Asbestos Management Regulations (06-096 C.M.R. Chapter 425, 2011) and was completed to provide CHOM with information regarding the presence of asbestos-containing materials (ACM) within the interior and on the exterior of the structure. Ms. Deborah Kasik (Haley Ward), an asbestos inspector licensed by MDEP (AI#-0177), performed the field survey on April 11, 2025. A copy of Ms. Kasik's Asbestos Inspector certification is included as **Attachment A**. The Asbestos Demolition Impact Survey included:

- Visual identification of suspect ACM on the interior and exterior of the structure.
- Collection of 57 bulk samples of suspect ACM from the interior and exterior of the structure.
- Quantification of ACM identified by laboratory analysis.

As with any scientific study, an Asbestos Demolition Impact Survey is subject to a variety of limitations to be considered in interpreting the results of the survey which include:

- Variations in building materials used during construction and subsequent renovations.
- Inaccessible areas within wall cavities, below sub-floors, and above solid ceilings.

DRAFT

- Condition of the structure at the time of the survey.
- The scope of work as agreed upon by CHOM and Haley Ward.

The following is a summary of field findings and laboratory analytical results of the survey:

Fifty-seven (57) samples of suspect ACM were collected from the interior and exterior of the structure including:

- Gypsum ceiling and wall material
- Three types of ceiling tiles
- Panel adhesive
- Carpet adhesive
- Floor leveler and associated black adhesive
- Two types of sheet flooring
- Two types of twelve-inch by twelve-inch (12x12) floor tiles and associated adhesives
- One type of nine-inch by nine-inch (9x9) floor tile and associated adhesives
- Cementitious panel in mechanical space
- Insulating board in mechanical space
- "Vermiculite-type" insulation in the attic
- Asphalt roofing shingles

Bulk samples of suspect ACM collected during the survey were submitted to EMSL Analytical, Inc. (EMSL) of Portland, Maine, for analysis. Bulk samples collected during this survey were analyzed using the MDEP required analytical methods: "PLM-EPA 600/R-93/116" (for surfacing, thermal system insulation, and cementitious materials) and "PLM NOB-EPA 600/R-93/116" (for non-friable organically bound materials (NOBs)) (e.g., floor tile, adhesives, and roofing) with "gravimetric reduction." Samples were analyzed at the EMSL laboratory, which is certified to perform asbestos analysis by both the National Voluntary Laboratory Accreditation Program (NVLAP) and the American Industrial Hygiene Association (AIHA).

Suspect "vermiculite-type" attic insulation was sampled and submitted to EMSL in Cinnaminson, New Jersey, for laboratory analysis using the Asbestos Hazard Emergency Response Act (AHERA) Method 40 CFR 763 Subpart E supplemented with EPA 600/R-93/116 using PLM and milling preparation, 400 point count quantitation procedure.

EMSL is a MDEP licensed Asbestos Analytical Laboratory. A copy of EMSL's laboratory certifications is included as **Attachment B**. Laboratory analytical results and chain of custodies are included as **Attachment C**.

According to MDEP Asbestos Management Regulations, bulk samples shall be analyzed until a positive result is obtained or all samples have been analyzed. The MDEP defines

DRAFT

ACM as "any material containing asbestos in quantities greater than or equal to one percent by volume as determined by weight, visual evaluation, and/or point count analysis."

ACM identified by laboratory analysis included:

- 9x9 Brown floor tile and associated adhesive
- Black adhesive on floor leveler in Room 4
- Cementitious panel near duct work penetration
- Insulation board near duct work penetration

A summary of identified ACM and an associated budgetary cost estimate for abatement of the identified materials are included in **Table 1**. Identified ACM, sample numbers, and locations, are included on the attached **Field Sketch**.

TABLE 1 | SUMMARY OF IDENTIFIED ASBESTOS

Location	Identified ACM	Total Estimated Quantity	Unit Cost	Estimated Abatement Cost
Interior – Room 4	Black adhesive on floor leveler in Room 4 beneath carpet	110 Square Feet (SF)	$15/SF	$1,650
Interior – Mechanical Space (Room 12)	Cementitious panel near duct work penetration	16 SF	$100/SF	$1600
Interior – Mechanical Space (Room 12)	Insulation board near duct work penetration	8 SF	$100/SF	$800
Interior – Kitchenette (Room 11)	9x9 Brown Floor Tile and associated adhesive beneath sheet flooring	65 SF	$15	$975
			TOTAL	**$5,025**

The estimated abatement costs presented in **Table 1** do not include material replacement costs, regulatory agency notification fees, or a contingency. The estimated costs assume the abatement contractor will be responsible for preparing the asbestos abatement design. Regulatory agency notification fees associated with this project will vary depending on phasing and project schedule. Actual abatement costs may vary depending upon the quantity of ACM to be abated and abatement methods used. The budgetary cost estimate provided is conservative since the timing of and/or approach to abatement has not been established.

DRAFT

Current MDEP regulations require that identified ACM which may be impacted by planned renovation/demolition activity be removed by a MDEP licensed asbestos abatement contractor in accordance with applicable state and federal regulations prior to disturbance by such planned activities. In accordance with National Emissions Standards for Hazardous Air Pollutants (NESHAP) (40 CFR 61), State of Maine, MDEP, and Asbestos Management Regulations (06-096 C.M.R. Chapter 425 (2011)), a contractor conducting any renovation and/or demolition activity that would disturb regulated ACM must: (1) notify the USEPA Administrator and the MDEP of such activities, (2) use proper removal procedures, (3) use proper engineering controls to limit emissions of asbestos fibers, and (4) properly handle and dispose of asbestos-containing/contaminated wastes generated as part of the abatement project. If any hidden suspect ACM is uncovered during renovation or demolition activities (e.g., behind walls, in chases, and above permanent ceilings), work must be stopped, and the material tested for asbestos content. All ACM must be disposed of in accordance with all applicable state and federal requirements.

Notification requirements, as required by Occupational Safety and Health Administration (OSHA) Occupational Health Standards for Asbestos (29 CFR 1910.1001and 29 CFR 1926.1101), must be adhered to as part of routine communication with employees and outside contractors. Potential contractors bidding on the demolition work must first be informed of the results of this survey. Notification regarding the presence of the ACM must also be provided to employees who occupy an area containing ACM.

LEAD-BASED PAINT/LEAD-CONTAINING SURFACE COATING DETERMINATION

A lead-based paint (LBP)/lead-containing surface coating determination was conducted by Ms. Deborah A. Kasik, an MDEP certified Lead Risk Assessor. A copy of Ms. Kasik's Lead Risk Assessor certification is included in **Attachment A**. The purpose of the determination was to identify LBP/lead-containing surface coatings, if present, on the interior and exterior surfaces within the building. The LBP determination was performed in accordance with the established protocols outlined in the MDEP Lead Management Regulation (06-096 C.M.R. Chapter 424 § 7, 2021) and as applicable to this project. The testing provides information on the lead content and an assessment of the condition of the surfaces tested.

The LBP/lead-containing surface coating testing was conducted using a portable X-Ray Fluorescence (XRF) Lead Paint Analyzer (RMD LPA-1), which non-destructively tests for the presence of LBP or other lead-containing surface coatings. The XRF analyzer is licensed with the Maine Department of Human Services Radiation Control Program and operated in accordance with all applicable regulations and conditions of licensure. The determination as to whether a component contains lead is based upon the MDEP Lead Management Regulations (Chapter 424). The MDEP defines a component as lead-containing if the XRF result is ≥ 1.0 milligrams per square centimeter (mg/cm^2).

DRAFT

A visual assessment of the existing condition of the identified LBP was also completed at the time of the determination. An LBP/lead-containing surface coatings determination report is included as **Attachment D**.

LBP/lead-containing surface coatings were not identified on the interior surfaces of the building.

The identified LBP/lead-containing surface coatings on the exterior of the building included the following:

- Siding and associated trim

According to the "Performance Characteristic Sheet (PCS; Edition No. 5))" for the equipment operation, the XRF has upper (1.3 mg/cm^2) and lower (0.7 mg/cm^2) boundary ranges, known as the 'inconclusive' range, for optimal performance. As indicated on the lead field sheets, the XRF readings for the exterior surface coatings ranged from 0.8 mg/cm^2 to 1.1 mg/cm^2 which fall within the inconclusive range. Composite paint chip samples of exterior surface coatings with XRF in the inconclusive range were collected and submitted to the analytical laboratory for total lead analysis to confirm actual lead content. The paint chip samples were analyzed using Flame Atomic Absorption (FAA) Spectroscopy (EPA Method SW 846 3050B/7000B). FAA analysis measures the amount of lead in the sample by weight. The laboratory analytical results for the exterior paint chip samples exceeded the established regulatory limit for lead of 0.5 percent by weight, validating the original XRF results.

A composite sample of the surface coatings from the interior of the building was also collected and submitted to the analytical laboratory for analysis to confirm actual lead content. Laboratory analysis of the interior surface coating sample did not identify the surface coatings as lead-containing.

Laboratory analytical results for the verification samples of identified surface coatings are included as **Attachment E**.

Components sharing similar characteristic paint color, histories, and functions with lead-coatings identified through laboratory analysis, are considered to be lead-containing.

The identified LBP on the exterior of the building ranged in condition from fair to poor.

POTENTIAL UNIVERSAL WASTE AND POTENTIAL HAZARDOUS MATERIALS/WASTES

Haley Ward visually assessed the interior and exterior of the structure for the presence of potential Universal Wastes and/or Hazardous Wastes/Materials. Identified potential Universal Wastes and/or Hazardous Wastes/Materials include:

- Fluorescent light tubes
- Suspect polychlorinated biphenyl (PCB)-containing light ballasts
- Mercury-containing thermostats

DRAFT

- Emergency exit signs
- Aboveground storage tanks (ASTs) used for heating oil storage
- Miscellaneous gallon containers (stored near oil tank)

An inventory of these identified materials and associated budgetary cost estimate for removal and disposal are presented in **Table 2**.

TABLE 2 | POTENTIAL HAZARDOUS MATERIALS INVENTORY

Potential Hazardous Materials	Quantity (Each)	Quantity Per Unit	Total Estimated Quantity	Unit Cost	Estimated Remediation Cost
Fluorescent Light Tubes – 4 foot	48	4 Linear Feet (LF)/Each (EA)	192 LF	$0.30/LF	$58
Suspect Polychlorinated Biphenyl (PCB)-containing light ballasts	12	1 EA	12 EA	$4/EA	$48
Mercury-containing thermostats	1	1 EA	1 EA	$4/EA	$4
Emergency Exit Sign	2	1 EA	2 EA	$4/EA	$8
Above-ground Storage Tank (AST)	1	1 EA	1 EA	$750/EA	$750
Miscellaneous Containers (one-gallon)	6	1 EA	6 EA	$4/EA	$24
Sub-Total A					**$892**
Transportation (per pickup)	1	-	-	$1,250	$1,250
Labor (man days)	2	-	-	$650	$1,300
Sub-Total B					**$2,550**
				TOTAL	**$3,442**

DRAFT

When removed for disposal, fluorescent light tubes are considered Universal Waste and must be properly handled, packaged, and disposed of under current MDEP Universal Waste Rules, 06-096 C.M.R. Chapter 858 (2018).

Potential hazardous materials in the form of PCB-containing light ballasts were observed within the structure. When removed for disposal, light ballasts contain capacitors that may be filled with PCB-containing dielectric fluid; however, it is unknown whether PCB ballasts are present in the building. The recommended best management practice is to

individually remove each light fixture and have individual ballasts evaluated to confirm the presence or absence of PCBs. Non-PCB light ballasts will be clearly labeled as not containing PCBs and may be disposed of as solid waste. If no such labeling is present, the ballasts should be treated as PCB-containing and should be segregated and handled as Universal Waste. Leaking PCB-containing ballasts should be segregated and handled as hazardous waste.

Mercury-containing thermostats, emergency exit signs and one-gallon containers (stored near external oil tank) should be removed and recycled or disposed of as required by current regulations. The contents of the heating oil ASTs should be removed for re-use or recycling prior to moving, re-using, or recycling of the ASTs.

This report was prepared by Haley Ward for the sole use of Community Housing of Maine and should not be reproduced without their full, written authorization.

Please contact either of the undersigned at (207) 989-4824 if you have any questions related to this project or if additional services are required.

Sincerely,
Haley Ward, Inc.

Deborah A. Kasik
Project Scientist
MDEP Asbestos Inspector AI-0177
MDEP Lead Risk Assessor LR-0003

Dennis B. Kingman, Jr., CHMM
Vice President/Senior Project Manager III

DAK/DBK/kjf
Attachments

DRAFT

FIELD SKETCH

59 MAIN STREET
ROCKLAND, MAINE

DRAFT

JN: 10524.022


HALEY WARD

PAGE 1 OF 1

PROJECT: 59 Main St, Rockland JOB # 10524.022

SUBJECT: HMI

COMP. BY: DAK CHK. BY: _____ DATE: 4/11/25

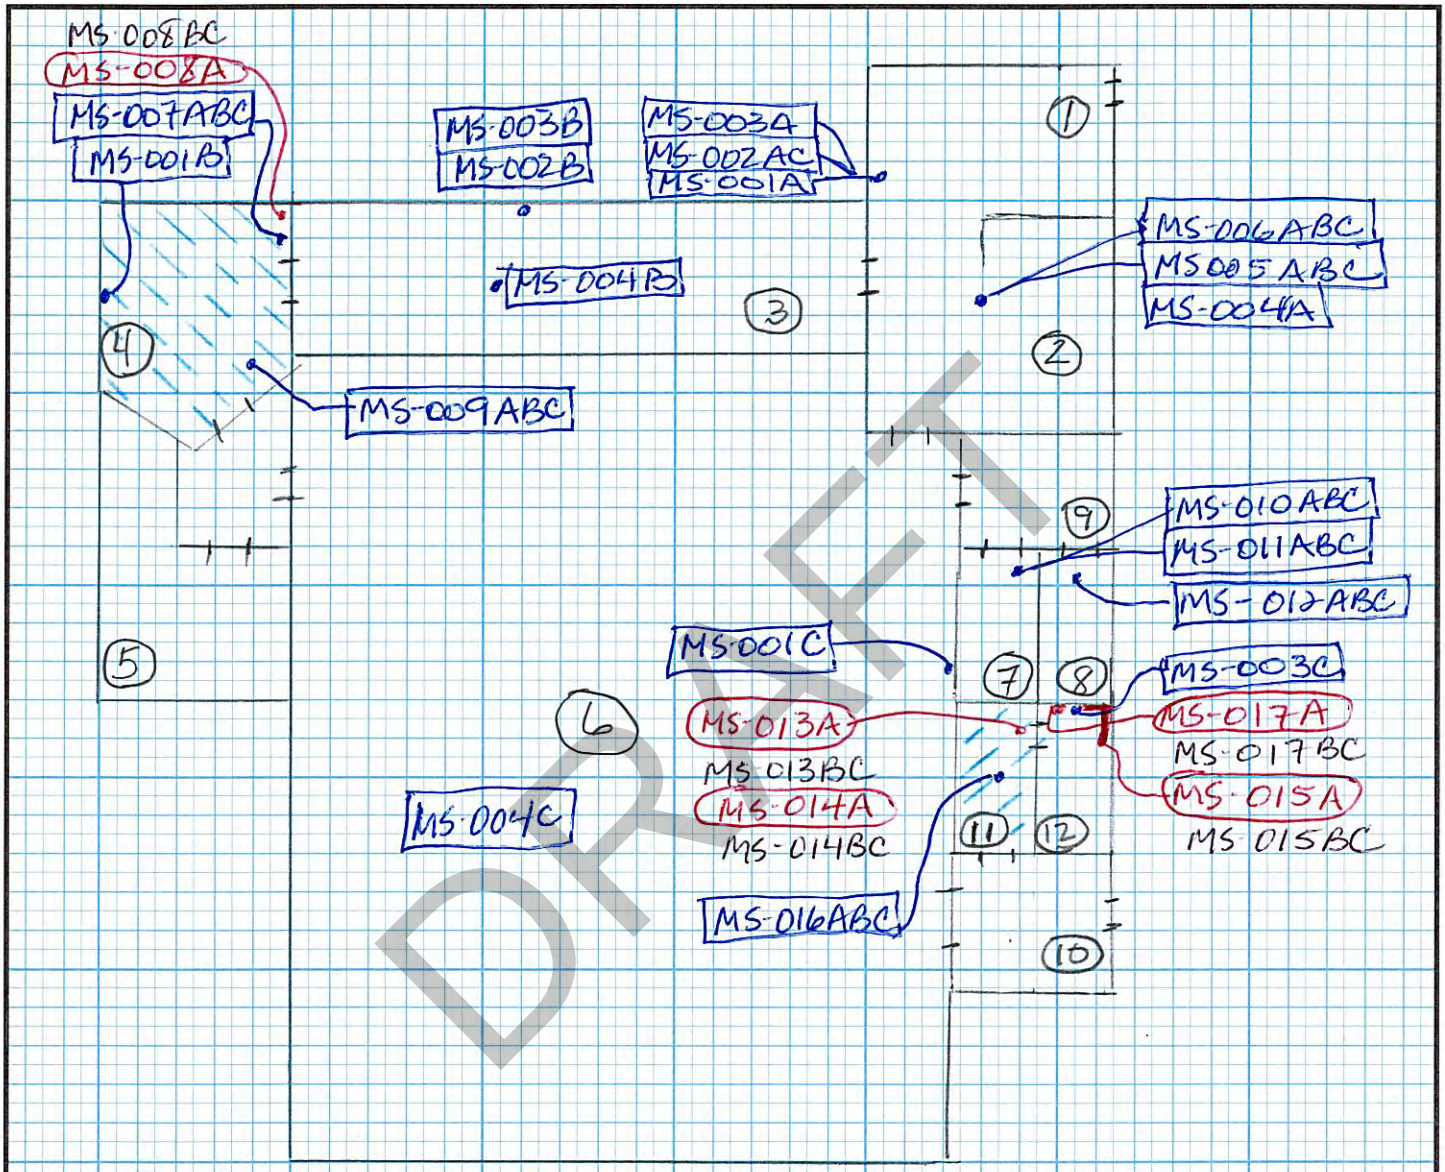

DRAFT

ASBESTOS LEGEND

MS-013A Sample Number and Location testing POSITIVE for asbestos

MS-001A Sample Number and Location testing Negative for asbestos

MS-013B Sample Number and Location Not Analyzed (Positive Stop)

ACM Black Floor mastic on Leveler

ACM Floor Tile and associated ACM mastic beneath Sheet flooring

ACM cement and insulating board

(#) Haley Ward assigned room number

ATTACHMENT A

ASBESTOS INSPECTOR CERTIFICATION

DRAFT

STATE OF MAINE
DEPARTMENT OF ENVIRONMENTAL PROTECTION

JANET T. MILLS
GOVERNOR

MELANIE LOYZIM
COMMISSIONER

November 24, 2024

Haley Ward, Inc.
One Merchant's Plaza Suite 701
Bangor, Maine 04401

Dear Licensee:

Asbestos application(s) for individual certification of the **two** employee(s) listed below have been received and **approved**. Individual certification numbers are listed below and wallet card(s) are enclosed. Card(s) are property of the individual to whom each is issued. Your responsibility as a licensee is to ensure delivery of the cards to persons in your employment. This letter should be retained for your company files as record of certification. Please attach 1 updated passport size photo with every application.

Remember, in Maine all **certified employees** working on an asbestos abatement project, whether conducting removal/repair, air monitoring, design, inspection, or analysis functions, **must work for a State of Maine licensed asbestos firm** and carry his/her wallet card(s) on the job site.

As a reminder, prior to renewing your asbestos certification, the State of Maine **requires** an annual refresher course to be taken before submitting a renewal application. A certificate shall expire one year from the last day of the month from the date of issuance, **or on the last day of the month that the training certificate expires**, whichever is sooner.

All our asbestos forms can be found at https://www.maine.gov/dep/waste/asbestos/forms.html
Thank you for your cooperation and your completed application(s).


DRAFT

Name	Category	Certification #	Exp. Date
Deborah A. Kasik	Inspector	AI-0177	11/30/2025
Dennis B. Kingman, Jr.	Inspector	AI-0034	11/30/2025

Sincerely,

Sandra J. Moody

Sandra J. Moody, Environmental Specialist
Division of Remediation
Bureau of Remediation and Waste Management

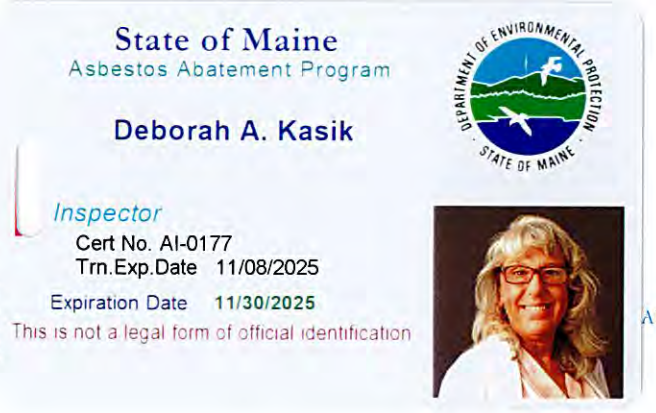

AUGUSTA
17 STATE HOUSE STATION
AUGUSTA, MAINE 04333-0017
(207) 287-7688 FAX: (207) 287-7826

BANGOR
106 HOGAN ROAD, SUITE 6
BANGOR, MAINE 04401
(207) 941-4570 FAX: (207) 941-4584

PORT
312 C
PORT
(207) 8

website: www.maine.gov/dep

STATE OF MAINE
DEPARTMENT OF ENVIRONMENTAL PROTECTION

JANET T. MILLS
GOVERNOR

MELANIE LOYZIM
COMMISSIONER

January 19, 2025

Attn.: Deborah A. Kasik
Haley Ward, Inc.
One Merchant's Plaza, Suite 701
Bangor, Maine 04401

Dear Ms. Kasik,

Your lead application for certification has been received and **approved**. You have been granted certification as a **Lead Risk Assessor LR-0003**. Enclosed is your wallet card, with an expiration date of **January 06, 2026**. All employees working on a lead abatement project must carry this photo ID wallet card. The card is property of the individual to whom it is issued. Your responsibility as a licensee is to ensure delivery of the card to person in your employment. This letter should be retained for your company files as record of certification. Please attach 1 updated passport size photo with every application.

Thank you for your cooperation and your completed application(s). Applications can now be found on our DEP webpage at the following:
https://www.maine.gov/dep/waste/lead/forms/index.html

If you have any questions on this certification or on any other aspect of DEP's lead abatement licensing program, please call Sandy Moody (207) 242-0877 or email sandy.j.moody@maine.gov

Sincerely,

Sandra J. Moody, Environmental Specialist
Division of Remediation
Bureau of Remediation and Waste Management

Enclosure



DRAFT

AUGUSTA
17 STATE HOUSE STATION
AUGUSTA, MAINE 04333-0017
(207) 287-7688 FAX: (207) 287-7826
RAY BLDG., HOSPITAL ST.

BANGOR
106 HOGAN ROAD, SUITE 6
BANGOR, MAINE 04401
(207) 941-4570 FAX: (207) 941-4584

PORTLAND
312 CANCO ROAD
PORTLAND, MAINE 04103
(207) 822-6300 FAX: (207) 822-6303

PRESQUE ISLE
1235 CENTRAL DRIVE, SKYWAY PARK
PRESQUE ISLE, MAINE 04679-2094
(207) 764-0477 FAX: (207) 760-3143

web site: www.maine.gov/dep

ATTACHMENT B

ASBESTOS ANALYTICAL LABORATORY CERTIFICATIONS

DRAFT

STATE OF MAINE
DEPARTMENT OF ENVIRONMENTAL PROTECTION

JANET T. MILLS
GOVERNOR

MELANIE LOYZIM
COMMISSIONER

September 19, 2024

Attn: Lorie Dennis,| QA Certification Coordinator
EMSL Analytical, Inc.
200 Route 130 North
Cinnaminson, NJ 08077

DRAFT

Dear Ms. Dennis,

This is to confirm that the Maine Department of Environmental Protection is in receipt of your request to add the following labs to your licensing of Analytical Laboratories: Boston, MA., South Portland, Maine, Wallingford, CT, Carle Place, NY and Rochester, NY.

LA-0038 for Asbestos Analytical Laboratory (Air), expires on 10/31/2025
LB-0039 for Asbestos Analytical Laboratory (Bulk), expires on 10/31/2025

Remember each laboratory must have certified individual(s) within the lab to perform analyses.

If you need any further assistance please feel free to contact me at (207) 242-0877 or e-mail at sandy.j.moody@maine.gov.

Sincerely,

Sandra J. Moody

Sandra J. Moody, Environmental Specialist
Division of Remediation
Bureau of Remediation and Waste Management

AUGUSTA
17 STATE HOUSE STATION
AUGUSTA, MAINE 04333-0017
(207) 287-7688 FAX: (207) 287-7826
RAY BLDG., HOSPITAL ST.

BANGOR
106 HOGAN ROAD, SUITE 6
BANGOR, MAINE 04401
(207) 941-4570 FAX: (207) 941-4584

PORTLAND
312 CANCO ROAD
PORTLAND, MAINE 04103
(207) 822-6300 FAX: (207) 822-6303

PRESQUE ISLE
1235 CENTRAL DRIVE, SKYWAY PARK
PRESQUE ISLE, MAINE 04679-2094
(207) 764-0477 FAX: (207) 760-3143

web site: www.maine.gov/dep

State of Maine
Department of Environmental Protection

LICENSE

DRAFT

EMSL Analytical, Inc.

Asbestos Analytical Laboratory
(Bulk)

License Number: LB-0039 **Expiration Date: 10/31/2025**

State of Maine
Department of Environmental Protection

LICENSE

DRAFT

EMSL Analytical, Inc.

Asbestos Analytical Laboratory
(Air)

License Number: LA-0038 **Expiration Date: 10/31/2025**

S. PORTLAND - INDIVIDUAL ANALYST CERTIFICATIONS

State of Maine

February 20, 2025

Employee Name	*Lab Location*	*State Certified*	*Certification No.*	*Type of Cert.*	*Exp. Date*
Erin Bouttenot	S. Portland	Maine	BA-0262	Bulk Asbestos Analyst	2/28/2026
Anastasia Metzger	S. Portland	Maine	BA-0263	Bulk Asbestos Analyst	2/28/2026
Stephen Severn	S. Portland	Maine	AA-0497	Air Asbestos Analyst	9/30/2025
Stephen Severn	S. Portland	Maine	BA-0178	Bulk Asbestos Analyst	9/30/2025

DRAFT

United States Department of Commerce
National Institute of Standards and Technology

Certificate of Accreditation to ISO/IEC 17025:2017

DRAFT

NVLAP LAB CODE: 101048-0

EMSL Analytical, Inc.

Cinnaminson, NJ

is accredited by the National Voluntary Laboratory Accreditation Program for specific services, listed on the Scope of Accreditation, for:

Asbestos Fiber Analysis

This laboratory is accredited in accordance with the recognized International Standard ISO/IEC 17025:2017. This accreditation demonstrates technical competence for a defined scope and the operation of a laboratory quality management system (refer to joint ISO-ILAC-IAF Communique on ISO/IEC 17025).

2024-07-01 through 2025-06-30

Effective Dates

For the National Voluntary Laboratory Accreditation Program

SCOPE OF ACCREDITATION TO ISO/IEC 17025:2017

EMSL Analytical, Inc.
200 Route 130 North
Cinnaminson, NJ 08077
Ms. Samantha Rundstrom
Phone: 856-303-2577
Email: srundstrom@emsl.com
http://www.emsl.com

ASBESTOS FIBER ANALYSIS — NVLAP LAB CODE 101048-0

Bulk Asbestos Analysis

Code	*Description*
18/A01	EPA -- 40 CFR Appendix E to Subpart E of Part 763, Interim Method of the Determination of Asbestos in Bulk Insulation Samples
18/A03	EPA 600/R-93/116: Method for the Determination of Asbestos in Bulk Building Materials

Airborne Asbestos Analysis

Code	*Description*
18/A02	U.S. EPA's "Interim Transmission Electron Microscopy Analytical Methods-Mandatory and Nonmandatory-and Mandatory Section to Determine Completion of Response Actions" as found in 40 CFR, Part 763, Subpart E, Appendix A.

DRAFT

For the National Voluntary Laboratory Accreditation Program

AIHA Laboratory Accreditation Programs, LLC

acknowledges that

EMSL Analytical, Inc.

200 Route 130 North Cinnaminson, NJ 08077

Laboratory ID: LAP-100194

along with all premises from which key activities are performed, as listed above, has fulfilled the requirements of the AIHA Laboratory Accreditation Programs, LLC (AIHA LAP) accreditation to the ISO/IEC 17025:2017 international standard, General Requirements for the Competence of Testing and Calibration Laboratories in the following:

LABORATORY ACCREDITATION PROGRAMS

☑	**INDUSTRIAL HYGIENE**	Accreditation Expires: May 01, 2025
☑	**ENVIRONMENTAL LEAD**	Accreditation Expires: May 01, 2025
☑	**ENVIRONMENTAL MICROBIOLOGY**	Accreditation Expires: May 01, 2025
☐	**FOOD**	Accreditation Expires:
☐	**UNIQUE SCOPES**	Accreditation Expires:
☐	**BE FIELD/MOBILE**	Accreditation Expires:

Specific Field(s) of Testing/Method(s) within each Accreditation Program for which the above named laboratory maintains accreditation is outlined on the attached Scope of Accreditation. Continued accreditation is contingent upon successful on-going compliance with ISO/IEC 17025:2017 and AIHA LAP requirements. This certificate is not valid without the attached Scope of Accreditation. Please review the AIHA LAP website (www.aihaaccreditedlabs.org) for the most current Scope.

Cheryl O Morton
Managing Director, AIHA Laboratory Accreditation Programs, LLC

Revision21: 10/24/2023

Date Issued: 02/28/2025

DRAFT

AIHA Laboratory Accreditation Programs, LLC

SCOPE OF ACCREDITATION

EMSL Analytical, Inc.

200 Route 130 North Cinnaminson, NJ 08077

Laboratory ID: LAP-100194

Issue Date: 01/01/2023
Expire Date: 05/01/2025

The laboratory is approved for those specific field(s) of testing/methods listed in the table below. Clients are urged to verify the laboratory's current accreditation status for the particular field(s) of testing/Methods, since these can change due to proficiency status, suspension and/or withdrawal of accreditation.

The EPA recognizes the AIHA LAP, LLC ELLAP program as meeting the requirements of the National Lead Laboratory Accreditation Program (NLLAP) established under Title X of the Residential Lead-Based Paint Hazard Reduction Act of 1992 and includes paint, soil and dust wipe analysis. Air and composited wipes analyses are not included as part of the NLLAP.

Environmental Lead Laboratory Accreditation Program (ELLAP)

Initial Accreditation Date: 01/18/1995

DRAFT

Component, parameter, characteristic, material, or product tested	Technology sub-type/Detector	Method	Method Description *(for internal methods only)*
Airborne Dust	AA	NIOSH 7082	N/A
Composited Wipes	AA	EPA SW-846 3050B	N/A
		EPA SW-846 7000B	N/A
Paint	AA	EPA SW-846 3050B	N/A
		EPA SW-846 7000B	N/A
Settled Dust by Wipe	AA	EPA SW-846 3050B	N/A
		EPA SW-846 7000B	N/A
Soil	AA	EPA SW-846 3050B	N/A
		EPA SW-846 7000B	N/A

A complete listing of currently accredited ELLAP laboratories is available on the AIHA LAP, LLC website at: http://www.aihaaccreditedlabs.org

AIHA Laboratory Accreditation Programs, LLC

acknowledges that

EMSL Analytical, Inc.

200 Route 130 North Cinnaminson, NJ 08077

Laboratory ID: LAP-100194

along with all premises from which key activities are performed, as listed above, has fulfilled the requirements of the AIHA Laboratory Accreditation Programs, LLC (AIHA LAP) accreditation to the ISO/IEC 17025:2017 international standard, General Requirements for the Competence of Testing and Calibration Laboratories in the following:

LABORATORY ACCREDITATION PROGRAMS

☑	**INDUSTRIAL HYGIENE**	Accreditation Expires: May 01, 2025
☑	**ENVIRONMENTAL LEAD**	Accreditation Expires: May 01, 2025
☑	**ENVIRONMENTAL MICROBIOLOGY**	Accreditation Expires: May 01, 2025
☐	**FOOD**	Accreditation Expires:
☐	**UNIQUE SCOPES**	Accreditation Expires:
☐	**BE FIELD/MOBILE**	Accreditation Expires:

Specific Field(s) of Testing/Method(s) within each Accreditation Program for which the above named laboratory maintains accreditation is outlined on the attached Scope of Accreditation. Continued accreditation is contingent upon successful on-going compliance with ISO/IEC 17025:2017 and AIHA LAP requirements. This certificate is not valid without the attached Scope of Accreditation. Please review the AIHA LAP website (www.aihaaccreditedlabs.org) for the most current Scope.

Cheryl O Morton
Managing Director, AIHA Laboratory Accreditation Programs, LLC

Revision21: 10/24/2023

Date Issued: 02/28/2025

DRAFT

AIHA Laboratory Accreditation Programs, LLC

SCOPE OF ACCREDITATION

EMSL Analytical, Inc.

Laboratory ID: LAP-100194

Issue Date: 05/29/2024

200 Route 130 North Cinnaminson, NJ 08077

Expire Date: 05/01/2025

The laboratory is approved for those specific field(s) of testing/methods listed in the table below. Clients are urged to verify the laboratory's current accreditation status for the particular field(s) of testing/Methods, since these can change due to proficiency status, suspension and/or withdrawal of accreditation.

Environmental Microbiology Laboratory Accreditation Program (EMLAP)

Initial Accreditation Date: 09/01/2002

DRAFT

EMLAP Scope Category	Field of Testing (FOT)	Component, parameter, characteristic, material, or product tested	Method	Method Description *(for internal methods only)*
Bacterial	Air - Culturable	Air	MICRO-SOP-132	Detection and Enumeration of Culturable Bacteria from Environmental Samples
Bacterial	Air - Culturable	Air	MICRO-SOP-160	Detection and Enumeration of Culturable Microbes from USP 797 Samples
Bacterial	Bulk - Culturable	Bulks (liquid or solid)	MICRO-SOP-132	Detection and Enumeration of Culturable Bacteria from Environmental Samples
Bacterial	Bulk - Culturable	Bulks (liquid or solid)	MICRO-SOP-160	Detection and Enumeration of Culturable Microbes from USP 797 Samples
Bacterial	Legionella	Water, Swabs, Soil and Air	MICRO-SOP-105	ISO 11731:2017
Bacterial	Legionella	Water, Swabs, Soil and Air	MICRO-SOP-105-3	Recovery of Legionella from the Environment Using the Center for Disease Control and Prevention's Culture Method
Bacterial	Surface - Culturable	Swab or Contact Plate	MICRO-SOP-132	Detection and Enumeration of Culturable Bacteria from Environmental Samples
Bacterial	Surface - Culturable	Swab or Contact Plate	MICRO-SOP-160	Detection and Enumeration of Culturable Microbes from USP 797 Samples

AIHA LAP™

EMLAP Scope Category	Field of Testing (FOT)	Component, parameter, characteristic, material, or product tested	Method	Method Description *(for internal methods only)*
Fungal	Air - Culturable	Air	MICRO-SOP-160	Detection and Enumeration of Culturable Microbes from USP 797 Samples
Fungal	Air - Culturable	Air	MICRO-SOP-202	Detection and Enumeration of Culturable Fungi from Environmental Samples
Fungal	Air - Direct Examination	Spore Trap	MICRO-SOP-201	Identification and Quantification of Airborne Fungal Spores, Hyphal Fragments, Pollen, Insect Fragments, Skin Fragments and Fibrous Particulate by Optical Microscopy of Spore Trap Samples
Fungal	Bulk - Culturable	Bulks (liquid or solid)	MICRO-SOP-160	Detection and Enumeration of Culturable Microbes from USP 797 Samples
Fungal	Bulk - Culturable	Bulks (liquid or solid)	MICRO-SOP-202	Detection and Enumeration of Culturable Fungi from Environmental Samples
Fungal	Bulk - Direct Examination	Bulks (liquid or solid)	MICRO-SOP-200	Microscopic Examination of Fungal Spores, Fungal Structures, Hyphae, Pollen, Insect Fragments, and Fibrous Particulate from Surface Samples
Fungal	Surface - Culturable	Swab or Contact Plate	MICRO-SOP-160	Detection and Enumeration of Culturable Microbes from USP 797 Samples
Fungal	Surface - Culturable	Swab or Contact Plate	MICRO-SOP-202	Detection and Enumeration of Culturable Fungi from Environmental Samples
Fungal	Surface - Direct Examination	Swab or Tape Lift	MICRO-SOP-200	Microscopic Examination of Fungal Spores, Fungal Structures, Pollen, Insect Fragments and Fibrous Particulate from Surface Samples
Molecular	PCR - Bacteriodes	Water, Swabs, Bulks and Soil	M095	Procedure for Rapid Identification of Total Bacteroides by TaqMan Real-Time PCR
Molecular	PCR - Human Bacteriodes	Water, Swabs, Bulks and Soil	M199	SOP for Rapid Identification of Human Bacteroides by TaqMan Real-Time PCR
Molecular	qPCR - Legionella pneumophila	Water, Swabs, Bulks	PCR-SOP-127	SOP for Identification and Quantification of Legionella Species, Legionella pneumophila and Legionella pneumophila Serogroup

DRAFT

EMLAP Scope Category	Field of Testing (FOT)	Component, parameter, characteristic, material, or product tested	Method	Method Description *(for internal methods only)*
				1 by Real-Time Quantitative PCR (qPCR)
Molecular	qPCR - Mold Specific qPCR	Dust, Swab, Bulk, Water and Air	PCR-SOP-202	SOP for Identification and Quantitation of Fungi by Real-Time Mold Specific Quantitative PCR (MSQPCR)

A complete listing of currently accredited EMLAP laboratories is available on the AIHA LAP, LLC website at: *http://www.aihaaccreditedlabs.org*

DRAFT

ATTACHMENT C

ASBESTOS LABORATORY ANALYTICAL RESULTS

DRAFT

EMSL Analytical, Inc.

161 John Roberts Road South Portland, ME 04106
Phone/Fax: (207) 517-6921 / (207) 517-6922
http://www.EMSL.com / portlandlab@emsl.com

EMSL Order ID: 622500576
Customer ID: CESI62
Customer PO:
Project ID:

Attn: Deb Kasik
Haley Ward
1 Merchant's Plaza
7th Floor
Bangor, ME 04401

Proj: 10524.0022 / 59 MAIN ST

Phone: (207) 989-4824
Fax: (207) 989-4881
Collected: 4/11/2025
Received: 4/14/2025
Analyzed: 4/18/2025

Summary Test Report for Asbestos Analysis of Bulk Material

Client Sample ID: MS-001A **Lab Sample ID:** 622500576-0001
Sample Description: 1ST FL RM 1/CARPET ADHESIVE

TEST	Analyzed Date	Color	Non-Asbestos Fibrous	Non-Asbestos Non-Fibrous	Asbestos	Comment
PLM Grav. Reduction	4/18/2025	Brown	0.0%	100%	None Detected	

Client Sample ID: MS-001B **Lab Sample ID:** 622500576-0002
Sample Description: 1ST FL RM 4/CARPET ADHESIVE

TEST	Analyzed Date	Color	Non-Asbestos Fibrous	Non-Asbestos Non-Fibrous	Asbestos	Comment
PLM Grav. Reduction	4/18/2025	Brown	0.0%	100%	None Detected	

Client Sample ID: MS-001C **Lab Sample ID:** 622500576-0003
Sample Description: 1ST FL RM 6/CARPET ADHESIVE

TEST	Analyzed Date	Color	Non-Asbestos Fibrous	Non-Asbestos Non-Fibrous	Asbestos	Comment
PLM Grav. Reduction	4/18/2025	Brown	0.0%	100%	None Detected	

Client Sample ID: MS-002A **Lab Sample ID:** 622500576-0004
Sample Description: 1ST FL RM 1/PANEL ADHESIVE

TEST	Analyzed Date	Color	Non-Asbestos Fibrous	Non-Asbestos Non-Fibrous	Asbestos	Comment
PLM Grav. Reduction	4/18/2025	Yellow	0.0%	100%	None Detected	

Client Sample ID: MS-002B **Lab Sample ID:** 622500576-0005
Sample Description: 1ST FL RM 3/PANEL ADHESIVE

TEST	Analyzed Date	Color	Non-Asbestos Fibrous	Non-Asbestos Non-Fibrous	Asbestos	Comment
PLM Grav. Reduction	4/18/2025	Yellow	0.0%	100%	None Detected	

Client Sample ID: MS-002C **Lab Sample ID:** 622500576-0006
Sample Description: 1ST FL RM 1/PANEL ADHESIVE

TEST	Analyzed Date	Color	Non-Asbestos Fibrous	Non-Asbestos Non-Fibrous	Asbestos	Comment
PLM Grav. Reduction	4/18/2025	Yellow	0.0%	100%	None Detected	

Client Sample ID: MS-003A **Lab Sample ID:** 622500576-0007
Sample Description: 1ST FL RM 1/SHEETROCK

TEST	Analyzed Date	Color	Non-Asbestos Fibrous	Non-Asbestos Non-Fibrous	Asbestos	Comment
PLM	4/17/2025	Gray	5.0%	95.0%	None Detected	

DRAFT

EMSL Analytical, Inc.

161 John Roberts Road South Portland, ME 04106
Phone/Fax: (207) 517-6921 / (207) 517-6922
http://www.EMSL.com / portlandlab@emsl.com

EMSL Order ID: 622500576
Customer ID: CESI62
Customer PO:
Project ID:

Summary Test Report for Asbestos Analysis of Bulk Material

Client Sample ID: MS-003B ***Lab Sample ID:*** **622500576-0008**
Sample Description: 1ST FL RM 3/SHEETROCK

TEST	Analyzed Date	Color	Non-Asbestos Fibrous	Non-Asbestos Non-Fibrous	Asbestos	Comment
PLM	4/17/2025	Gray	5.0%	95.0%	None Detected	

Client Sample ID: MS-003C ***Lab Sample ID:*** **622500576-0009**
Sample Description: 1ST FL RM 12/SHEETROCK

TEST	Analyzed Date	Color	Non-Asbestos Fibrous	Non-Asbestos Non-Fibrous	Asbestos	Comment
PLM	4/17/2025	Gray	5.0%	95.0%	None Detected	

Client Sample ID: MS-004A ***Lab Sample ID:*** **622500576-0010**
Sample Description: 1ST FL RM 2/4X2 CT FISS W/ PINHOLE

TEST	Analyzed Date	Color	Non-Asbestos Fibrous	Non-Asbestos Non-Fibrous	Asbestos	Comment
PLM	4/17/2025	Gray	70.0%	30.0%	None Detected	

Client Sample ID: MS-004B ***Lab Sample ID:*** **622500576-0011**
Sample Description: 1ST FL RM 3/4X2 CT FISS W/ PINHOLE

TEST	Analyzed Date	Color	Non-Asbestos Fibrous	Non-Asbestos Non-Fibrous	Asbestos	Comment
PLM	4/17/2025	Gray	70.0%	30.0%	None Detected	

Client Sample ID: MS-004C ***Lab Sample ID:*** **622500576-0012**
Sample Description: 1ST FL RM 6/4X2 CT FISS W/ PINHOLE

TEST	Analyzed Date	Color	Non-Asbestos Fibrous	Non-Asbestos Non-Fibrous	Asbestos	Comment
PLM	4/17/2025	Gray	70.0%	30.0%	None Detected	

Client Sample ID: MS-005A ***Lab Sample ID:*** **622500576-0013**
Sample Description: 1ST FL RM 2/2X2 PINHOLE CT

TEST	Analyzed Date	Color	Non-Asbestos Fibrous	Non-Asbestos Non-Fibrous	Asbestos	Comment
PLM	4/17/2025	Gray	70.0%	30.0%	None Detected	

Client Sample ID: MS-005B ***Lab Sample ID:*** **622500576-0014**
Sample Description: 1ST FL RM 2/2X2 PINHOLE CT

TEST	Analyzed Date	Color	Non-Asbestos Fibrous	Non-Asbestos Non-Fibrous	Asbestos	Comment
PLM	4/17/2025	Gray	70.0%	30.0%	None Detected	

Client Sample ID: MS-005C ***Lab Sample ID:*** **622500576-0015**
Sample Description: 1ST FL RM 2/2X2 PINHOLE CT

TEST	Analyzed Date	Color	Non-Asbestos Fibrous	Non-Asbestos Non-Fibrous	Asbestos	Comment
PLM	4/17/2025	Gray	70.0%	30.0%	None Detected	

DRAFT

EMSL Analytical, Inc.

161 John Roberts Road South Portland, ME 04106
Phone/Fax: (207) 517-6921 / (207) 517-6922
http://www.EMSL.com / portlandlab@emsl.com

EMSL Order ID: 622500576
Customer ID: CESI62
Customer PO:
Project ID:

Summary Test Report for Asbestos Analysis of Bulk Material

Client Sample ID: MS-006A ***Lab Sample ID:*** **622500576-0016**
Sample Description: 1ST FL RM 2 (UP CT)/1X1 PINHOLE CT

TEST	Analyzed Date	Color	Non-Asbestos Fibrous	Non-Asbestos Non-Fibrous	Asbestos	Comment
PLM	4/17/2025	Brown	95.0%	5.0%	None Detected	

Client Sample ID: MS-006B ***Lab Sample ID:*** **622500576-0017**
Sample Description: 1ST FL RM 3 (OUTER WALL)/1X1 PINHOLE CT

TEST	Analyzed Date	Color	Non-Asbestos Fibrous	Non-Asbestos Non-Fibrous	Asbestos	Comment
PLM	4/17/2025	Brown	0.0%	100.0%	None Detected	

Client Sample ID: MS-006C ***Lab Sample ID:*** **622500576-0018**
Sample Description: ATTIC/1X1 PINHOLE CT

TEST	Analyzed Date	Color	Non-Asbestos Fibrous	Non-Asbestos Non-Fibrous	Asbestos	Comment
PLM	4/17/2025	Brown	95.0%	5.0%	None Detected	

Client Sample ID: MS-007A ***Lab Sample ID:*** **622500576-0019**
Sample Description: 1ST FL RM 4/LEVELER

TEST	Analyzed Date	Color	Non-Asbestos Fibrous	Non-Asbestos Non-Fibrous	Asbestos	Comment
PLM	4/17/2025	Brown	0.0%	100.0%	None Detected	

Client Sample ID: MS-007B ***Lab Sample ID:*** **622500576-0020**
Sample Description: 1ST FL RM 4/LEVELER

TEST	Analyzed Date	Color	Non-Asbestos Fibrous	Non-Asbestos Non-Fibrous	Asbestos	Comment
PLM	4/18/2025	Brown	0.0%	100.0%	None Detected	

Client Sample ID: MS-007C ***Lab Sample ID:*** **622500576-0021**
Sample Description: 1ST FL RM 4/LEVELER

TEST	Analyzed Date	Color	Non-Asbestos Fibrous	Non-Asbestos Non-Fibrous	Asbestos	Comment
PLM	4/18/2025	Brown	0.0%	100.0%	None Detected	

Client Sample ID: MS-008A ***Lab Sample ID:*** **622500576-0022**
Sample Description: 1ST FL RM 4/BLACK ADHESIVE

TEST	Analyzed Date	Color	Non-Asbestos Fibrous	Non-Asbestos Non-Fibrous	Asbestos	Comment
PLM Grav. Reduction	4/18/2025	Black	0.0%	98.2%	**1.8% Chrysotile**	

Client Sample ID: MS-008B ***Lab Sample ID:*** **622500576-0023**
Sample Description: 1ST FL RM 4/BLACK ADHESIVE

TEST	Analyzed Date	Color	Non-Asbestos Fibrous	Non-Asbestos Non-Fibrous	Asbestos	Comment
PLM Grav. Reduction	4/18/2025				Positive Stop (Not Analyzed)	

DRAFT

EMSL Analytical, Inc.

161 John Roberts Road South Portland, ME 04106
Phone/Fax: (207) 517-6921 / (207) 517-6922
http://www.EMSL.com / portlandlab@emsl.com

EMSL Order ID: 622500576
Customer ID: CESI62
Customer PO:
Project ID:

Summary Test Report for Asbestos Analysis of Bulk Material

Client Sample ID: MS-008C ***Lab Sample ID:*** **622500576-0024**
Sample Description: 1ST FL RM 4/BLACK ADHESIVE

TEST	Analyzed Date	Color	Non-Asbestos Fibrous	Non-Asbestos Non-Fibrous	Asbestos	Comment
PLM Grav. Reduction	4/18/2025				Positive Stop (Not Analyzed)	

Client Sample ID: MS-009A ***Lab Sample ID:*** **622500576-0025**
Sample Description: ATTIC (INTERIOR ROOF)/ASPHALT SHINGLE ROOF

TEST	Analyzed Date	Color	Non-Asbestos Fibrous	Non-Asbestos Non-Fibrous	Asbestos	Comment
PLM Grav. Reduction	4/18/2025	Black	0.0%	100%	None Detected	

Client Sample ID: MS-009B ***Lab Sample ID:*** **622500576-0026**
Sample Description: ATTIC (EXTERIOR)/ASPHALT SHINGLE ROOF

TEST	Analyzed Date	Color	Non-Asbestos Fibrous	Non-Asbestos Non-Fibrous	Asbestos	Comment
PLM Grav. Reduction	4/18/2025	Black	0.0%	100%	None Detected	

Client Sample ID: MS-009C ***Lab Sample ID:*** **622500576-0027**
Sample Description: ATTIC (EXTERIOR)/ASPHALT SHINGLE ROOF

TEST	Analyzed Date	Color	Non-Asbestos Fibrous	Non-Asbestos Non-Fibrous	Asbestos	Comment
PLM Grav. Reduction	4/18/2025	Black	0.0%	100%	None Detected	

Client Sample ID: MS-010A ***Lab Sample ID:*** **622500576-0028**
Sample Description: 1ST FL RM 7 (TOP)/SHEET FLOORING CREAM/TAN BLOCKS

TEST	Analyzed Date	Color	Non-Asbestos Fibrous	Non-Asbestos Non-Fibrous	Asbestos	Comment
PLM Grav. Reduction	4/18/2025	Tan	0.0%	100%	None Detected	

Client Sample ID: MS-010B ***Lab Sample ID:*** **622500576-0029**
Sample Description: 1ST FL RM 7 (TOP)/SHEET FLOORING CREAM/TAN BLOCKS

TEST	Analyzed Date	Color	Non-Asbestos Fibrous	Non-Asbestos Non-Fibrous	Asbestos	Comment
PLM Grav. Reduction	4/18/2025	Tan	0.0%	100%	None Detected	

Client Sample ID: MS-010C ***Lab Sample ID:*** **622500576-0030**
Sample Description: 1ST FL RM 7 (TOP)/SHEET FLOORING CREAM/TAN BLOCKS

TEST	Analyzed Date	Color	Non-Asbestos Fibrous	Non-Asbestos Non-Fibrous	Asbestos	Comment
PLM Grav. Reduction	4/18/2025	Tan	0.0%	100%	None Detected	

Client Sample ID: MS-011A ***Lab Sample ID:*** **622500576-0031**
Sample Description: 1ST FL RM 7 (2ND)/FT 12" GREEN MOTTLED

TEST	Analyzed Date	Color	Non-Asbestos Fibrous	Non-Asbestos Non-Fibrous	Asbestos	Comment
PLM Grav. Reduction	4/18/2025	Green	0.0%	100%	None Detected	

DRAFT

EMSL Analytical, Inc.

161 John Roberts Road South Portland, ME 04106
Phone/Fax: (207) 517-6921 / (207) 517-6922
http://www.EMSL.com / portlandlab@emsl.com

EMSL Order ID: 622500576
Customer ID: CESI62
Customer PO:
Project ID:

Summary Test Report for Asbestos Analysis of Bulk Material

Client Sample ID: MS-011B ***Lab Sample ID:*** **622500576-0032**
Sample Description: 1ST FL RM 7 (2ND)/FT 12" GREEN MOTTLED

TEST	Analyzed Date	Color	Non-Asbestos Fibrous	Non-Asbestos Non-Fibrous	Asbestos	Comment
PLM Grav. Reduction	4/18/2025	Green	0.0%	100%	None Detected	

Client Sample ID: MS-011C ***Lab Sample ID:*** **622500576-0033**
Sample Description: 1ST FL RM 7 (2ND)/FT 12" GREEN MOTTLED

TEST	Analyzed Date	Color	Non-Asbestos Fibrous	Non-Asbestos Non-Fibrous	Asbestos	Comment
PLM Grav. Reduction	4/18/2025	Green	0.0%	100%	None Detected	

Client Sample ID: MS-012A ***Lab Sample ID:*** **622500576-0034**
Sample Description: 1ST FL RM 8 (BATH)/SHEET FLOORING BROWN GEOMETRIC

TEST	Analyzed Date	Color	Non-Asbestos Fibrous	Non-Asbestos Non-Fibrous	Asbestos	Comment
PLM Grav. Reduction	4/18/2025	Brown	1.9%	98.1%	None Detected	

Client Sample ID: MS-012B ***Lab Sample ID:*** **622500576-0035**
Sample Description: 1ST FL RM 8 (BATH)/SHEET FLOORING BROWN GEOMETRIC

TEST	Analyzed Date	Color	Non-Asbestos Fibrous	Non-Asbestos Non-Fibrous	Asbestos	Comment
PLM Grav. Reduction	4/18/2025	Brown	2.2%	97.8%	None Detected	

Client Sample ID: MS-012C ***Lab Sample ID:*** **622500576-0036**
Sample Description: 1ST FL RM 8 (BATH)/SHEET FLOORING BROWN GEOMETRIC

TEST	Analyzed Date	Color	Non-Asbestos Fibrous	Non-Asbestos Non-Fibrous	Asbestos	Comment
PLM Grav. Reduction	4/18/2025	Brown	1.7%	98.3%	None Detected	

Client Sample ID: MS-013A ***Lab Sample ID:*** **622500576-0037**
Sample Description: 1ST FL RM 11 (2ND)/FLOOR TILE 9" BROWN

TEST	Analyzed Date	Color	Non-Asbestos Fibrous	Non-Asbestos Non-Fibrous	Asbestos	Comment
PLM Grav. Reduction	4/18/2025	Brown	0.0%	97.8%	**2.2% Chrysotile**	

Client Sample ID: MS-013B ***Lab Sample ID:*** **622500576-0038**
Sample Description: 1ST FL RM 11 (2ND)/FLOOR TILE 9" BROWN

TEST	Analyzed Date	Color	Non-Asbestos Fibrous	Non-Asbestos Non-Fibrous	Asbestos	Comment
PLM Grav. Reduction	4/18/2025				Positive Stop (Not Analyzed)	

Client Sample ID: MS-013C ***Lab Sample ID:*** **622500576-0039**
Sample Description: 1ST FL RM 11 (2ND)/FLOOR TILE 9" BROWN

TEST	Analyzed Date	Color	Non-Asbestos Fibrous	Non-Asbestos Non-Fibrous	Asbestos	Comment
PLM Grav. Reduction	4/18/2025	Brown	0.0%	100%	None Detected	

DRAFT

EMSL Analytical, Inc.

161 John Roberts Road South Portland, ME 04106
Phone/Fax: (207) 517-6921 / (207) 517-6922
http://www.EMSL.com / portlandlab@emsl.com

EMSL Order ID: 622500576
Customer ID: CESI62
Customer PO:
Project ID:

Summary Test Report for Asbestos Analysis of Bulk Material

Client Sample ID: MS-014A ***Lab Sample ID:*** **622500576-0040**
Sample Description: 1ST FL RM 11 (2ND)/FLOOR TILE ADHESIVE

TEST	Analyzed Date	Color	Non-Asbestos Fibrous	Non-Asbestos Non-Fibrous	Asbestos	Comment
PLM Grav. Reduction	4/18/2025	Black	0.0%	98.0%	**2.0% Chrysotile**	

Client Sample ID: MS-014B ***Lab Sample ID:*** **622500576-0041**
Sample Description: 1ST FL RM 11 (2ND)/FLOOR TILE ADHESIVE

TEST	Analyzed Date	Color	Non-Asbestos Fibrous	Non-Asbestos Non-Fibrous	Asbestos	Comment
PLM Grav. Reduction	4/18/2025				Positive Stop (Not Analyzed)	

Client Sample ID: MS-014C ***Lab Sample ID:*** **622500576-0042**
Sample Description: 1ST FL RM 11 (2ND)/FLOOR TILE ADHESIVE

TEST	Analyzed Date	Color	Non-Asbestos Fibrous	Non-Asbestos Non-Fibrous	Asbestos	Comment
PLM Grav. Reduction	4/18/2025				Positive Stop (Not Analyzed)	

Client Sample ID: MS-015A ***Lab Sample ID:*** **622500576-0043**
Sample Description: 1ST FL RM 12/CEMENT PANEL

TEST	Analyzed Date	Color	Non-Asbestos Fibrous	Non-Asbestos Non-Fibrous	Asbestos	Comment
PLM	4/18/2025	Gray	0.0%	70.0%	**30% Chrysotile**	

Client Sample ID: MS-015B ***Lab Sample ID:*** **622500576-0044**
Sample Description: 1ST FL RM 12/CEMENT PANEL

TEST	Analyzed Date	Color	Non-Asbestos Fibrous	Non-Asbestos Non-Fibrous	Asbestos	Comment
PLM	4/18/2025				Positive Stop (Not Analyzed)	

Client Sample ID: MS-015C ***Lab Sample ID:*** **622500576-0045**
Sample Description: 1ST FL RM 12/CEMENT PANEL

TEST	Analyzed Date	Color	Non-Asbestos Fibrous	Non-Asbestos Non-Fibrous	Asbestos	Comment
PLM	4/18/2025				Positive Stop (Not Analyzed)	

Client Sample ID: MS-016A ***Lab Sample ID:*** **622500576-0046**
Sample Description: 1ST FL RM 11 (TOP)/SHEET FLOORING 12" BROWN

TEST	Analyzed Date	Color	Non-Asbestos Fibrous	Non-Asbestos Non-Fibrous	Asbestos	Comment
PLM Grav. Reduction	4/18/2025	Brown	0.0%	100%	None Detected	

Client Sample ID: MS-016B ***Lab Sample ID:*** **622500576-0047**
Sample Description: 1ST FL RM 11 (TOP)/SHEET FLOORING 12" BROWN

TEST	Analyzed Date	Color	Non-Asbestos Fibrous	Non-Asbestos Non-Fibrous	Asbestos	Comment
PLM Grav. Reduction	4/18/2025	Brown	0.0%	100%	None Detected	

DRAFT

EMSL Analytical, Inc.

161 John Roberts Road South Portland, ME 04106
Phone/Fax: (207) 517-6921 / (207) 517-6922
http://www.EMSL.com / portlandlab@emsl.com

EMSL Order ID: 622500576
Customer ID: CESI62
Customer PO:
Project ID:

Summary Test Report for Asbestos Analysis of Bulk Material

Client Sample ID: MS-016C ***Lab Sample ID:*** **622500576-0048**

Sample Description: 1ST FL RM 11 (TOP)/SHEET FLOORING 12" BROWN

TEST	Analyzed Date	Color	Non-Asbestos Fibrous	Non-Asbestos Non-Fibrous	Asbestos	Comment
PLM Grav. Reduction	4/18/2025	Brown	0.0%	100%	None Detected	

Client Sample ID: MS-017A ***Lab Sample ID:*** **622500576-0049**

Sample Description: 1ST FL RM 12/INSULATING BOARD

TEST	Analyzed Date	Color	Non-Asbestos Fibrous	Non-Asbestos Non-Fibrous	Asbestos	Comment
PLM	4/18/2025	White	20.0%	50.0%	**30% Chrysotile**	

Client Sample ID: MS-017B ***Lab Sample ID:*** **622500576-0050**

Sample Description: 1ST FL RM 12/INSULATING BOARD

TEST	Analyzed Date	Color	Non-Asbestos Fibrous	Non-Asbestos Non-Fibrous	Asbestos	Comment
PLM	4/18/2025				Positive Stop (Not Analyzed)	

Client Sample ID: MS-017C ***Lab Sample ID:*** **622500576-0051**

Sample Description: 1ST FL RM 12/INSULATING BOARD


TEST	Analyzed Date	Color	Non-Asbestos Fibrous	Non-Asbestos Non-Fibrous	Asbestos	Comment
PLM	4/18/2025				Positive Stop (Not Analyzed)	

DRAFT

Analyst(s):

Anastasia Metzger PLM (17)
Stephen Severn PLM Grav. Reduction (25)

Reviewed and approved by:

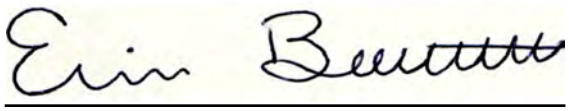

Erin Bouttenot, Laboratory Director
or Other Approved Signatory

EMSL maintains liability limited to cost of analysis. Interpretation and use of test results are the responsibility of the client. This is a summary report; official reports are available on LabConnect or upon request and relates only to the samples reported above, and may not be reproduced, except in full, without written approval by EMSL. EMSL bears no responsibility for sample collection activities or analytical method limitations. The report reflects the samples as received. Results are generated from the field sampling data (sampling volumes and areas, locations, etc.) provided by the client on the Chain of Custody. Samples are within quality control criteria and met method specifications unless otherwise noted. The above analyses were performed in general compliance with Appendix E to Subpart E of 40 CFR (previously EPA 600/M4-82-020 "Interim Method") but augmented with procedures outlined in the 1993 ("final") version of the method. This report must not be used by the client to claim product certification, approval, or endorsement by NVLAP, NIST or any agency of the federal government. Non-friable organically bound materials present a problem matrix and therefore EMSL recommends gravimetric reduction prior to analysis. Unless requested by the client, building materials manufactured with multiple layers (i.e. linoleum, wallboard, etc.) are reported as a single sample. Estimation of uncertainty is available on request.

Samples analyzed by EMSL Analytical, Inc. South Portland, ME NVLAP Lab Code 500094-0, VT AL197271, ME LM-0039, MA AA000236

Initial report from: 04/18/202515:58:21

OrderID: 622500576

Asbestos Bulk Building Materials - Chain of Custody

EMSL Analytical, Inc.
161 John Roberts Road
South Portland, ME 04106
PHONE: (207) 517-6921
EMAIL: portlandlab@emsl.com

EMSL Order Number / Lab Use Only

#622500576

Customer Information		Billing Information	
Customer ID:	CESI62	Billing ID:	
Company Name:	Haley Ward	Company Name:	Haley Ward
Contact Name:	Deb Kasik	Billing Contact:	Julie Oreskovich
Street Address:	1 Merchant's Plaza 7th Floor	Street Address:	1 Merchant's Plaza, 7th Floor
City, State, Zip:	Bangor ME 0440[illegible] Country: US	City, State, Zip:	Bangor ME Country: US
Phone:	207-989-4824	Phone:	207-989-4824
Email(s) for Report:	dkasik@haleyward.com	Email(s) for Invoice:	

Project Information

Project Name/No: 10524.022 (59 Main St.) Purchase Order:

EMSL LIMS Project ID: (If applicable, EMSL will provide) US State where samples collected: ME State of Connecticut (CT) must select project location: ☐ Commercial (Taxable) ☐ Residential (Non-Taxable)

Sampled By Name: Deb Kasik Sampled By Signature: Deborah A Kasik Date Sampled: 4/11/25 No. of Samples in Shipment: 51

Turn-Around-Time (TAT)

☐ 3 Hour ☐ 6 Hour ☐ 24 Hour ☐ 32 Hour ☐ 48 Hour ☐ 72 Hour ☑ 96 Hour ☐ 1 Week ☐ 2 Week

Please call ahead for large projects and/or turnaround times 6 Hours or Less. *32 Hour TAT available for select tests only; samples must be submitted by 11:30am.

Test Selection

PLM - Bulk (reporting limit)

- ☑ PLM EPA 600/R-93/116 (<1%)
- ☑ PLM EPA NOB (<1%)
- ☐ POINT COUNT ☐ 400 (<0.25%) ☐ 1,000 (<0.1%)
- ☐ POINT COUNT w/ GRAVIMETRIC ☐ 400 (<0.25%) ☐ 1,000 (<0.1%)
- ☐ NIOSH 9002 (<1%)
- ☐ NYS 198.1 (Friable - NY)
- ☐ NYS 198.6 NOB (Non-Friable - NY)
- ☐ NYS 198.8 (Vermiculite SM-V)

TEM - Bulk

- ☐ TEM EPA NOB
- ☐ NYS NOB 198.4 (Non-Friable - NY)
- ☐ TEM EPA 600/R-93/116 w Milling Prep (0.1%)

Other Tests (please specify)

☑ Positive Stop - Clearly Identified Homogeneous Areas (HA)

Sample Number	HA Number	Sample Location	Material Description
MS-001A		1st Fl Rm1	Carpet Adhesive
B		1st Fl Rm4	↓
C		1st Fl Rm 6	↓
MS-002A		1st Fl Rm1	Panel Adhesive
B		1st Fl Rm3	↓
C		1st Fl Room 1	↓
MS-003A		1st Fl Rm1	Sheetrock
B		1st fl Rm 3	↓
C		1st fl Room 12	↓
MS-004A		1st Fl Rm 2	CT Grout/parabola 4x2

Special Instructions and/or Regulatory Requirements (Sample Specifications, Processing Methods, Limits of Detection, etc.)

NOB per MDEP

(SF = Sheet Flooring)
10524.022

Method of Shipment: Fed Ex EMSL		Sample Condition Upon Receipt:	
Relinquished by: Deborah A Kasik	Date/Time: 4/11/25 5pm	Received by: EB	Date/Time: 04.14.25 1036
Relinquished by:	Date/Time:	Received by:	Date/Time

Controlled Document - Asbestos Bulk R7 9/14/2021

☐ AGREE TO ELECTRONIC SIGNATURE (By checking, I consent to signing this Chain of Custody document by electronic signature.)

EMSL Analytical, Inc.'s Laboratory Terms and Conditions are incorporated into this Chain of Custody by reference in their entirety. Submission of samples to EMSL Analytical, Inc. constitutes acceptance and acknowledgment of all terms and conditions by Customer.

Page 1 of 3

RECEIVED
APR 14 2024
BY: EB

DRAFT

OrderID: 622500576

EMSL ANALYTICAL, INC.
LABORATORY • PRODUCTS • TRAINING

Asbestos Bulk Building Materials - Chain of Custody

EMSL Order Number / Lab Use Only

#622500576

200 Route 130 North
Cinnaminson, NJ 08077
PHONE: 1-800-220-3675
EMAIL: c@emsl.com

Additional Pages of the Chain of Custody are only necessary if needed for additional sample information

Special Instructions and/or Regulatory Requirements (Sample Specifications, Processing Methods, Limits of Detection, etc.)

(SF= Sheet Flooring) NOB per MDEP 10524.022

Sample Number	HA Number	Sample Location	Material Description
MS-004B		1st Fl Rm 3	4x2 CT fiss w/pin
C		1st Fl Rm 6	↓
005A		1st Fl Rm 2	2x2 pinhole CT
B		↓	↓
C		↓	↓
006A		1st fl Rm 2 (up CT)	1x1 pinhole CT
B		1st Fl Rm 3 (outer wall)	↓
C		Attic	↓
[illegible]			
007A		1st fl Rm 4	Leveler
B		↓	↓
C		↓	↓
008A		1st fl Rm 4	Black adhesive
B		↓	↓
C		↓	↓
009A		Attic (interior roof)	Asphalt Shingle Roof
B		↓ (exterior)	↓
C		↓ (exterior)	↓
010A		[illegible] 1st Fl Rm 7 (top)	SF around tank locks
B		↓	↓
C		↓	↓
011A		1st fl Rm 7 (2nd)	FT 12" green mottled
B		↓	↓
C		↓	↓
012A		1st fl RmB (Bath)	BSF brown geometric

Method of Shipment:	Fed Ex EMSL		Sample Condition Upon Receipt:		
Relinquished by:	Deborah Jo Kasick	Date/Time: 4/11/25 5pm	Received by: EB	Date/Time 04.14.25 1036	
Relinquished by:		Date/Time:	Received by:	Date/Time	

Controlled Document - Asbestos Bulk R7 09/14/2021

☐ AGREE TO ELECTRONIC SIGNATURE (By checking, I consent to signing this Chain of Custody document by electronic signature.)

EMSL Analytical, Inc.'s Laboratory Terms and Conditions are incorporated into this Chain of Custody by reference in their entirety. Submission of samples to EMSL Analytical, Inc. constitutes acceptance and acknowledgment of all terms and conditions by Customer.

RECEIVED
APR 14 2024
BY: EB

DRAFT

OrderID: 622500576

EMSL ANALYTICAL, INC.
LABORATORY • PRODUCTS • TRAINING

Asbestos Bulk Building Materials - Chain of Custody

EMSL Order Number / Lab Use Only

#622500576

200 Route 130 North
Cinnaminson, NJ 08077
PHONE: 1-800-220-3675
EMAIL: c@emsl.com

Additional Pages of the Chain of Custody are only necessary if needed for additional sample information

Special Instructions and/or Regulatory Requirements (Sample Specifications, Processing Methods, Limits of Detection, etc.)

NoB per MDEP

10534.022

Sample Number	HA Number	Sample Location	Material Description
MS-012B		1st floor - Room 8	[redacted] SF Brown Geanetric
012C		↓	↓
013A		1st floor - Room 11 (2nd)	Floor tile 9 inch-brow
B		↓	↓
C		↓	↓
014 A		1st floor - Room 11 (2nd)	Floor tile adhesive
B		↓	↓
C		↓	↓
015 A		1st floor - Room 12	Cement panel
B		↓	↓
C		↓	↓
016A		1st floor - Room 11 (top)	SF 12 inch brown
B		↓	↓
C		↓	↓
017A		1st fl - Rm 12	Insulating board
B		↓	↓
C		↓	↓

DRAFT

Method of Shipment:	Fed Ex EMSL		Sample Condition Upon Receipt:		
Relinquished by:	[signature]	Date/Time: 4/11/25 5pm	Received by: EB	Date/Time: 04.14.25 1036	
Relinquished by:		Date/Time:	Received by:	Date/Time	

Controlled Document - Asbestos Bulk R7 09/14/2021

☐ AGREE TO ELECTRONIC SIGNATURE (By checking, I consent to signing this Chain of Custody document by electronic signature.)

EMSL Analytical, Inc.'s Laboratory Terms and Conditions are incorporated into this Chain of Custody by reference in their entirety. Submission of samples to EMSL Analytical, Inc. constitutes acceptance and acknowledgment of all terms and conditions by Customer.

RECEIVED
APR 14 2024
BY: EB

EMSL Analytical, Inc.

200 Route 130 North Cinnaminson, NJ 08077
Phone/Fax: (800) 220-3675 / (856) 786-5974
http://www.EMSL.com / cinnasblab@EMSL.com

EMSL Order:	042507516
Customer ID:	CESI62
Customer PO:	
Project ID:	

Attention:	Deb Kasik Haley Ward 1 Merchant's Plaza 7th Floor Bangor, ME 04401	**Phone:**	(207) 989-4824
		Fax:	(207) 989-4881
		Received:	04/21/2025 2:00 PM
		Analysis Date:	04/22/2025
		Collected:	04/11/2025
Project:	10524.022 (59 Main St.)		

Test Report: Asbestos Analysis of Bulk Materials via AHERA Method 40CFR 763 Subpart E Appendix E supplemented with EPA 600/R-93/116 using Polarized Light Microscopy and Milling Prep. Quantitation using 400 Point Count Procedure.

			Non-Asbestos		Asbestos
Sample	**Description**	**Appearance**	**% Fibrous**	**% Non-Fibrous**	**% Type**
MS-018A *042507516-0001*	Attic - Insulation	Brown Non-Fibrous Homogeneous		100.0% Non-fibrous (Other)	**None Detected**

DRAFT

Analyst(s)

Will DiBella (1)

Samantha Rundstrom, Laboratory Manager
or other approved signatory

EMSL maintains liability limited to cost of analysis. Interpretation and use of test results are the responsibility of the client. This report relates only to the samples reported above, and may not be reproduced, except in full, without written approval by EMSL. EMSL bears no responsibility for sample collection activities or analytical method limitations. The report reflects the samples as received. Results are generated from the field sampling data (sampling volumes and areas, locations, etc.) provided by the client on the Chain of Custody. Samples are within quality control criteria and met method specifications unless otherwise noted. The above analyses were performed in general compliance with Appendix E to Subpart E of 40 CFR (previously EPA 600/M4-82-020 "Interim Method") but augmented with procedures outlined in the 1993 ("final") version of the method. This report must not be used by the client to claim product certification, approval, or endorsement by NVLAP, NIST or any agency of the federal government. Unless requested by the client, building materials manufactured with multiple layers (i.e. linoleum, wallboard, etc.) are reported as a single sample. Some samples may contain asbestos fibers present in dimensions below PLM resolution limits. EMSL suggests that samples reported as <0.25% or none detected undergo additional analysis via TEM. Estimation of uncertainty is available on request.

Samples analyzed by EMSL Analytical, Inc. Cinnaminson, NJ NVLAP Lab Code 101048-0, AIHA LAP, LLC-IHLAP Lab 100194, PA ID# 68-00367

Initial report from: 04/23/2025 09:33:47

OrderID: 042507516

Asbestos Bulk Building Materials - Chain of Custody

EMSL Analytical, Inc.
161 John Roberts Road
South Portland, ME 04106
PHONE: (207) 517-6921
EMAIL: portlandlab@emsl.com

EMSL ANALYTICAL, INC.
LABORATORY • PRODUCTS • TRAINING

EMSL Order Number / Lab Use Only: 042507516

RECEIVED EMSL CINNAMINSON, NJ 2025 APR 15 P 12:08

Customer Information

Customer ID:	CESI62
Company Name:	Haley Ward
Contact Name:	Deb Kasik
Street Address:	1 Merchant's Plaza 7th Floor
City, State, Zip:	Bangor ME 0440[illegible]
Country:	US
Phone:	207-989-4824
Email(s) for Report:	dkasik@haleyward.com

Billing Information

Billing ID:	
Company Name:	Haley Ward
Billing Contact:	Julie Oreskovich
Street Address:	1 Merchant's Plaza, 7th Floor
City, State, Zip:	Bangor ME
Country:	US
Phone:	207-989-4824
Email(s) for Invoice:	

Project Information

Project Name/No:	10524.022 (59 Main St.)
Purchase Order:	
EMSL LIMS Project ID: (If applicable, EMSL will provide)	
US State where samples collected:	ME
State of Connecticut (CT) must select project location:	☐ Commercial (Taxable) ☐ Residential (Non-Taxable)
Sampled By Name:	Deb Kasik
Sampled By Signature:	Deborah A Kasik
Date Sampled:	4/11/25
No. of Samples In Shipment	3

Turn-Around-Time (TAT)

☐ 3 Hour ☐ 6 Hour ☐ 24 Hour ☐ 32 Hour ☑ 48 Hour ☐ 72 Hour ☑ 96 Hour ☐ 1 Week ☐ 2 Week

Please call ahead for large projects and/or turnaround times 6 Hours or Less. *32 Hour TAT available for select tests only; samples must be submitted by 11:30am.

Test Selection

PLM - Bulk (reporting limit)

- ☑ ~~PLM EPA 600/R-93/116 (<1%)~~
- ☑ ~~PLM EPA NOB (<1%)~~
- ☐ POINT COUNT
  - ☐ 400 (<0.25%) ☐ 1,000 (<0.1%)
- ☐ POINT COUNT w/ GRAVIMETRIC
  - ☐ 400 (<0.25%) ☐ 1,000 (<0.1%)
- ☐ NIOSH 9002 (<1%)
- ☐ NYS 198.1 (Friable - NY)
- ☐ NYS 198.6 NOB (Non-Friable - NY)
- ☐ NYS 198.8 (Vermiculite SM-V)

TEM - Bulk

- ☐ TEM EPA NOB
- ☐ NYS NOB 198.4 (Non-Friable - NY)
- ☐ TEM EPA 600/R-93/116 w Milling Prep (0.1%)

Other Tests (please specify)

PLM 400 pc w/Milling 4/21/25 1405 pc

- ☑ Positive Stop - Clearly Identified Homogeneous Areas (HA)

Sample Number	HA Number	Sample Location	Material Description
MS-018A		Attic	Insulation
↓ B		↓	↓
↓ C		↓	↓

Special Instructions and/or Regulatory Requirements (Sample Specifications, Processing Methods, Limits of Detection, etc.)

NOB per MDEP

Method of Shipment: Fedex via EMSL 7917 2026 0690		Sample Condition Upon Receipt:	
Relinquished by: Deborah A Kasik	Date/Time: 4/14/25 8am	Received by: EB	Date/Time: 04.15.25 1025
Relinquished by:	Date/Time:	Received by: EJR	Date/Time: 4/17/25 [illegible]

Controlled Document - Asbestos Bulk R7 9/14/2021

☐ AGREE TO ELECTRONIC SIGNATURE (By checking, I consent to signing this Chain of Custody document by electronic signature.)

EMSL Analytical, Inc.'s Laboratory Terms and Conditions are incorporated into this Chain of Custody by reference in their entirety. Submission of samples to EMSL Analytical, Inc. constitutes acceptance and acknowledgment of all terms and conditions by Customer.

Page 1 of 1

3SAD

DRAFT



DRAFT

Disclaimer

Use of this FedEx shipping label is subject to the following restrictions and conditions:

IMPORTANT! Do not duplicate this label. Each package must contain a unique tracking number in order to maintain tracking and *billing* integrity.

1. This label may only be used on FedEx packaging: FedEx Envelope Pack or FedEx Box. This free shipping label is not valid for use on non-standard FedEx packages, nor coolers or other large boxes.
2. Valid for shipment of the following samples only: Asbestos testing of bulk material samples, wipe/dust samples, or air sample cassettes; Lead analysis of paint chips, air samples, or wipe samples; Microbiology air samples or bulk samples, tape lift samples, and/or swab samples; Metals (Air, Chips & Wipes), IH Organics (Formaldehyde, Methamphetamine, Isocyanates, BTEX, etc.), Combustion By-Products (Soot)/Material Identification, and Silica, Respirable Dust/Total Dust.
3. This label is not valid for shipment of any sample that requires a cooler or any other sample type not specifically described herein.
4. US: The package shipment must exceed a minimum of $100 in analytical fees. If this minimum is not met, a minimum shipping fee of $25 will be added to the analysis invoice. Canada: The package shipment must exceed a minimum of $150 in analytical fees. If this minimum is not met, a minimum shipping fee of $30 will be added to the analysis invoice.
5. Not valid for the shipping of any hazardous materials or items prohibited to be shipped by these means.
6. Any additional fees added by FedEx will be charged back to the customer who initiated the shipment, including, but not limited to: Custom pickup fees from FedEx, excessive weight fees, any surcharge items, etc.
7. This label is not valid for weekend or holiday deliveries.
8. Excludes Summa Canisters, Equipment Rental and Loaner Returns.
9. Valid within the Continental United States or Canada. Label may not be utilized from US to Canada, or Canada to US.
10. Valid for only those accounts pre-approved to use this service. This courtesy shipping service may be terminated at any time by EMSL for any customer accounts that are not in good standing due to late payment /COD Status, or any other reason in the sole determination of EMSL.

ATTACHMENT D

LEAD-BASED PAINT DETERMINATION

DRAFT

ENVIRONMENTAL LEAD-BASED PAINT XRF RESULTS

HALEY WARD	**CLIENT:**	Community Housing of Maine	**DATE:**	4/11/2025
	SITE:	59 Main Street, Rockland, Maine	**HALEY WARD #:**	10524.022
	BLDG:	**Interior and Exterior**	**Page:**	1

XRF # **RMD LPA-1 #3305; ME Radiation License #31223** **Inspector Signature:** Deborah A. Kasik/LR#0003

FIELD ID #	SAMPLE LOCATION	SIDE	COMPONENT(S)	COLOR	SUBSTRATE TYPE:	RESULTS mg/cm²	CONDITION	NOTES:
L-1	Interior - Room 1		Wall	Off White	Panel	0.0		
L-2			Wall beneath panel	Off White	Drywall	0.0		
L-3	Interior - Room 3		Wall	Off White	Panel	0.1		
L-4	Interior - Room 4		Wainscoat Wall	Lt. Blue	Wood	0.0		
L-5	Interior - Room 11		Ceiling	White	Drywall	0.0		
L-6	**Exterior**		**Clapboard Siding**	**Cream**	**Wood**	**0.9/0.8/1.1**	**Poor**	
L-7	**Exterior**		**Soffit**	**White**	**Wood**	**1.0**	**Fair - Poor**	

: Drywall; P = Plaster; W = Wood; M = Metal; C = Concrete; B = Brick; V = Vinyl; CER = Ceramic; O = Other (indicate material). Results expressed as mg/cm² (milligrams per square centimet

DRAFT

ATTACHMENT E

PAINT CHIP LABORATORY ANALYTICAL RESULTS

DRAFT

EMSL Analytical, Inc.

200 Route 130 North Cinnaminson, NJ 08077
Phone/Fax: (800) 220-3675 / (856) 786-5974
http://www.EMSL.com / cinnasblab@EMSL.com

EMSL Order:	042507516
Customer ID:	CESI62
Customer PO:	
Project ID:	

Attention:	Deb Kasik Haley Ward 1 Merchant's Plaza 7th Floor Bangor, ME 04401	**Phone:**	(207) 989-4824
		Fax:	(207) 989-4881
		Received:	04/21/2025 2:00 PM
		Analysis Date:	04/22/2025
		Collected:	04/11/2025
Project:	10524.022 (59 Main St.)		

Test Report: Asbestos Analysis of Bulk Materials via AHERA Method 40CFR 763 Subpart E Appendix E supplemented with EPA 600/R-93/116 using Polarized Light Microscopy and Milling Prep. Quantitation using 400 Point Count Procedure.

			Non-Asbestos		Asbestos
Sample	**Description**	**Appearance**	**% Fibrous**	**% Non-Fibrous**	**% Type**
MS-018A *042507516-0001*	Attic - Insulation	Brown Non-Fibrous Homogeneous		100.0% Non-fibrous (Other)	**None Detected**

DRAFT

Analyst(s)

Will DiBella (1)

Samantha Rundstrom, Laboratory Manager
or other approved signatory

EMSL maintains liability limited to cost of analysis. Interpretation and use of test results are the responsibility of the client. This report relates only to the samples reported above, and may not be reproduced, except in full, without written approval by EMSL. EMSL bears no responsibility for sample collection activities or analytical method limitations. The report reflects the samples as received. Results are generated from the field sampling data (sampling volumes and areas, locations, etc.) provided by the client on the Chain of Custody. Samples are within quality control criteria and met method specifications unless otherwise noted. The above analyses were performed in general compliance with Appendix E to Subpart E of 40 CFR (previously EPA 600/M4-82-020 "Interim Method") but augmented with procedures outlined in the 1993 ("final") version of the method. This report must not be used by the client to claim product certification, approval, or endorsement by NVLAP, NIST or any agency of the federal government. Unless requested by the client, building materials manufactured with multiple layers (i.e. linoleum, wallboard, etc.) are reported as a single sample. Some samples may contain asbestos fibers present in dimensions below PLM resolution limits. EMSL suggests that samples reported as <0.25% or none detected undergo additional analysis via TEM. Estimation of uncertainty is available on request.

Samples analyzed by EMSL Analytical, Inc. Cinnaminson, NJ NVLAP Lab Code 101048-0, AIHA LAP, LLC-IHLAP Lab 100194, PA ID# 68-00367

Initial report from: 04/23/2025 09:33:47

OrderID: 042507516

Asbestos Bulk Building Materials - Chain of Custody

EMSL Analytical, Inc.
161 John Roberts Road
South Portland, ME 04106
PHONE: (207) 517-6921
EMAIL: portlandlab@emsl.com

EMSL ANALYTICAL, INC.
LABORATORY • PRODUCTS • TRAINING

EMSL Order Number / Lab Use Only: 042507516

RECEIVED EMSL CINNAMINSON, NJ 2025 APR 15 P 12:08

Customer Information

Customer ID:	CESI62
Company Name:	Haley Ward
Contact Name:	Deb Kasik
Street Address:	1 Merchant's Plaza 7th Floor
City, State, Zip:	Bangor ME 0440[illegible]
Country:	US
Phone:	207-989-4824
Email(s) for Report:	dkasik@haleyward.com

Billing Information

Billing ID:	
Company Name:	Haley Ward
Billing Contact:	Julie Oreskovich
Street Address:	1 Merchant's Plaza, 7th Floor
City, State, Zip:	Bangor ME
Country:	US
Phone:	207-989-4824
Email(s) for Invoice:	

Project Information

Project Name/No:	10524.022 (59 Main St.)
Purchase Order:	
EMSL LIMS Project ID: (If applicable, EMSL will provide)	
US State where samples collected:	ME
State of Connecticut (CT) must select project location:	☐ Commercial (Taxable) ☐ Residential (Non-Taxable)
Sampled By Name:	Deb Kasik
Sampled By Signature:	Deborah A Kasik
Date Sampled:	4/11/25
No. of Samples In Shipment	3

Turn-Around-Time (TAT)

☐ 3 Hour ☐ 6 Hour ☐ 24 Hour ☐ 32 Hour ☑ 48 Hour ☐ 72 Hour ☑ 96 Hour ☐ 1 Week ☐ 2 Week

Please call ahead for large projects and/or turnaround times 6 Hours or Less. *32 Hour TAT available for select tests only; samples must be submitted by 11:30am.

Test Selection

PLM - Bulk (reporting limit)

- ☑ ~~PLM EPA 600/R-93/116 (<1%)~~
- ☑ ~~PLM EPA NOB (<1%)~~
- ☐ POINT COUNT
  - ☐ 400 (<0.25%) ☐ 1,000 (<0.1%)
- ☐ POINT COUNT w/ GRAVIMETRIC
  - ☐ 400 (<0.25%) ☐ 1,000 (<0.1%)
- ☐ NIOSH 9002 (<1%)
- ☐ NYS 198.1 (Friable - NY)
- ☐ NYS 198.6 NOB (Non-Friable - NY)
- ☐ NYS 198.8 (Vermiculite SM-V)

TEM - Bulk

- ☐ TEM EPA NOB
- ☐ NYS NOB 198.4 (Non-Friable - NY)
- ☐ TEM EPA 600/R-93/116 w Milling Prep (0.1%)

Other Tests (please specify)

PLM 400 pc w/Milling 4/21/25 1405 pc

- ☑ Positive Stop - Clearly Identified Homogeneous Areas (HA)

Sample Number	HA Number	Sample Location	Material Description
MS-018A		Attic	Insulation
↓ B		↓	↓
↓ C		↓	↓

Special Instructions and/or Regulatory Requirements (Sample Specifications, Processing Methods, Limits of Detection, etc.)

NOB per MDEP

Method of Shipment: Fedex via EMSL 7917 2026 0690		Sample Condition Upon Receipt:	
Relinquished by: Deborah A Kasik	Date/Time: 4/14/25 8am	Received by: EB	Date/Time: 04.15.25 1025
Relinquished by:	Date/Time:	Received by: EJR	Date/Time: 4/17/25 [illegible]

Controlled Document - Asbestos Bulk R7 9/14/2021

☐ AGREE TO ELECTRONIC SIGNATURE (By checking, I consent to signing this Chain of Custody document by electronic signature.)

EMSL Analytical, Inc.'s Laboratory Terms and Conditions are incorporated into this Chain of Custody by reference in their entirety. Submission of samples to EMSL Analytical, Inc. constitutes acceptance and acknowledgment of all terms and conditions by Customer.

Page 1 of 1

3SAD

DRAFT

HALEY WARD

RECORDS REVIEW AND RISK ASSESSMENT

Property Location: 59 Main Street
Rockland, Maine

Property Owner: Community Housing of Maine
Attn: Bree LaCasse
One City Century, 4th Floor
Portland, Maine 04101

Prepared for: Community Housing of Maine
Attn: Bree LaCasse
One City Century, 4th Floor
Portland, Maine 04101

DRAFT

May 14, 2025
JN: 10524.022

REPORT PREPARED BY:
Haley Ward, Inc.
One Merchants Plaza, Suite 701 | Bangor, ME 04401

TABLE OF CONTENTS

SECTION 1 | INTRODUCTION 1

1.1 Significant Assumptions 1

1.2 Limitations and Exceptions 1

SECTION 2 | RECORDS REVIEW 2

2.1 Standard Environmental Record Sources 2

2.2 Additional Environmental Record Sources 7

2.3 Historical Use Information 8

SECTION 3 |ENVIRONMENTAL SITE RECONNAISSANCE 9

3.1 Methodology and Limiting Conditions 9

3.2 Subject Property Conditions 10

3.3 Other Observed Subject Property Conditions 12

SECTION 4 | INTERVIEWS 12

4.1 Interview with Subject Property Owner 12

4.2 Interview with Subject Property Manager 12

4.3 Interview with Occupants 13

4.4 Interview with Local Government Officials 13

4.5 User Interview 13

4.6 Interviews with Others 13

SECTION 5 | CONCLUSIONS 13

SECTION 6 | REFERENCES 14

SECTION 7 | SIGNATURE AND QUALIFICATIONS OF ENVIRONMENTAL PROFESSIONAL(S). 15

DRAFT

FIGURES:

Figure 1 Subject Property Location Map

Figure 2 Subject Property Sketch

APPENDICES:

Appendix A Subject Property Photographic Log

Appendix B Historical Research Documents

Appendix C Database Search Results

Appendix D Property Records

Appendix E Environmental Professional Qualifications

SECTION 1 | INTRODUCTION

Haley Ward, Inc. (Haley Ward) has completed an Environmental Records Review and Risk Assessment (RR/RA) for an approximately 0.41-acre parcel located at 59 Main Street in Rockland, Maine (the Subject Property). The Subject Property includes Lot 1 and a portion of Lot 8 on the City of Rockland Property Tax Map 10. The Subject Property is currently owned by Community Housing of Maine (CHOM) and is described on the deed recorded on Page 256 of Book 6214, at the Knox County Registry of Deeds.

1.1 Significant Assumptions

Based on a review of the City of Rockland property tax records, this RR/RA considers the Subject Property to be a 0.41-acre parcel that includes the entirety of Lot 1 and a portion of Lot 8 on the City of Rockland Property Tax Map 10, located at 59 Main Street in Rockland, Maine. The boundary survey and the deed for the Subject Property are included as **Appendix D** of this report.

As part of this RR/RA process, a systematic traverse of, and visual observation at the Subject Property was completed by Haley Ward personnel in order to obtain an understanding of issues which are impacting or may have impacted the Subject Property. Conditions which obstructed the investigators' ability to observe site conditions are considered "limiting conditions" and are noted in **Section 1.2** of this report. Haley Ward assumes that the assessment of accessible areas of the Subject Property provides an overview of the condition of the Subject Property and, even though it may not identify all concerns, it represents the type and magnitude of impacts on the Subject Property as the result of past and present uses. Existing features (e.g., bodies of water, adjacent buildings, etc.) did not obstruct visual observation of the Subject Property.

Haley Ward did not make any other significant assumptions while conducting the RR/RA of the Subject Property.

1.2 Limitations and Exceptions

Haley Ward prepared this report for the exclusive use of the Client and their assigns, and it should not be reproduced or disseminated without the written approval of Haley Ward or the Client. Haley Ward has retained a copy of this report. Additions and/or deletions are not authorized without the written consent of Haley Ward. Use of this report in whole or in part by any party other than the Client or his/her authorized agent is prohibited.

Limiting conditions were not encountered at the time of the site reconnaissance that would prevent the assessment of potential environmental impacts to the Subject Property.

Assessment of the Subject Property (including the collection of samples for laboratory analysis) for the following potential environmental concerns are beyond the scope of the Records Review and Risk Assessment and are not necessarily included within the scope of this report:

DRAFT

- Ecological, cultural, and historical resources
- Lead-Based Paint
- Radon
- Asbestos-Containing Materials
- Wetlands
- Controlled substance
- Indoor Air Quality (IAQ) (including mold, fungi, or microbial growth)
- Regulatory compliance
- Industrial hygiene and health and safety
- Endangered species
- Biological agents

SECTION 2 | RECORDS REVIEW

2.1 Standard Environmental Record Sources

Haley Ward obtained and reviewed radius searches of the federal and state environmental regulatory databases in accordance with the American Society for Testing and Materials (ASTM) Standard E 1527-21 *Standard Practice for Environmental Site Assessments: Phase I Environmental Site Assessment Process*. Pertinent information is presented in the following sections. The Database Search Report (including databases searched, radius search distances, and detailed information regarding listed properties) is presented as **Appendix C**.

2.1.1 Federal Sources

2.1.1.1 National Priority List Sites

The database review did not identify National Priority List (NPL) (i.e., Superfund) properties or de-listed NPL properties within a 1.0-mile radius of the Subject Property.

2.1.1.2 CERCLIS Listings

The database review did not identify the Subject Property or properties within a 0.5-mile radius as Comprehensive Environmental Response, Compensation, and Liability Information System (CERCLIS) listings.

The database review did not identify the Subject Property or properties within a 0.5-mile radius as a CERCLIS No Further Remedial Action is Planned (NFRAP) facility.

2.1.1.3 RCRA Facilities

The Subject Property was not identified as a Resource Conservation and Recovery Act (RCRA) hazardous waste generator facility. RCRA hazardous waste generator facilities were not identified on properties adjoining the Subject Property.

The database review did not identify RCRA Corrective Action (CORRACTS) facilities within a 1.0-mile radius of the Subject Property.

The database review did not identify RCRA non-CORRACTS Treatment, Storage, and Disposal Facilities (TSDF) within a 0.5-mile radius of the Subject Property.

DRAFT

2.1.1.4 ERNS Sites

The database review did not identify the Subject Property as an Emergency Response Notification System (ERNS) site.

2.1.1.5 Federal Institutional Control/Engineering Control Registries

Federal Institutional Controls and Engineering Controls for the Subject Property were not identified by the database search or in property deeds reviewed online from the Knox County Registry of Deeds on April 15, 2025.

2.1.2 State and Tribal Sources

2.1.2.1 State and Tribal Listed Sites

The database review did not identify the Subject Property as a state or tribal hazardous waste property. Six properties within a 1.0-mile radius of the Subject Property as state and tribal hazardous waste properties.

Haley Ward reviewed the available hazardous waste records for the listed facilities and, based on the distance from the Subject Property to the facilities, the potential risk of hazardous waste discharges, migration potential, and/or the cleanup completed under the direction of the MDEP, these facilities are not expected to have an environmental impact on the Subject Property. Refer to **Appendix C** for a listing of state and tribal hazardous waste facilities within 1.0 miles of the Subject Property.

2.1.2.2 State and Tribal Landfill/Solid Waste Disposal Sites

The database review did not identify the Subject Property as a landfill or solid waste disposal property. Properties within a 0.5-mile radius of the Subject Property were not identified as state landfill facilities.

2.1.2.3 State and Tribal Leaking Storage Tanks

The database review did not identify spills from leaking storage tanks associated with the Subject Property. Five properties within a 0.5-mile radius of the Subject Property were identified as Leaking Underground Storage Tank (LUST) facilities. The MDEP does not currently maintain a LUST database; however, these releases are included in the MDEP hazardous materials and oil spill files. Refer to **Section 2.1.2.7** for information associated with these LUST facilities.

2.1.2.4 State and Tribal Registered Storage Tanks

The Subject Property was not identified as a state and tribal registered storage tank facility. The database search identified one property adjoining the Subject Property with an Underground Storage Tank (UST).

Haley Ward reviewed the MDEP's online files for UST #6938 registered at 14 Mechanic Street, which adjoins the Subject Property to the east. According to the available records, one UST, a 275-gallon #2 fuel oil tank was installed on the

DRAFT

site on October 1, 1969, and removed on May 4, 1998. The UST file did not contain any information related to the tank, tank removal, or results of any tank monitoring.

The database search also identified Maritime Farms Energy #52 (Maritime Energy), Registration #3776, which is located 792 feet north and upgradient of the Subject Property at 107 Main Street in Rockland. According to the MDEP UST file for the property, the following tanks have been registered to the gas station at this address:

REGISTRATION #	TANK #	VOLUME	CONTENTS	INSTALLED	REMOVED
3776	1	4000	Regular gasoline	1/1/1975	10/1/1989
	2	4000	Unleaded gasoline	1/1/1975	10/1/1989
	3	4000	Unleaded gasoline	1/1/1975	10/1/1989
	4	4000	Premium unleaded	1/1/1975	10/1/1989
	5	Not recorded			
	6	1000	#2 fuel oil	1/1/1975	11/1/1987
	7	500	Waste Oil	1/1/1975	11/1/1987
	8	8000	Regular	10/1/1987	3/30/2017
	9	8000	Premium	10/1/1987	3/30/2017
	10	8000	Unleaded	10/1/1987	3/30/2017
	11	550	Diesel	10/1/1969	10/06/1987
	12	15000	Unleaded gasoline	4/21/2017	Active
	13.1	6000	Diesel	4/21/2017	Active
	13.2	6000	Premium unleaded	4/21/2017	Active

DRAFT

The MDEP files under UST #3776 indicate that past environmental issues have been identified associated with these tanks.

In a letter to Maritime Energy in March 2006, the MDEP wrote that their records "indicated this facility to be frequently out of compliance" because the leak detection system for tanks 8, 9, and 10 were not working properly. Inventory discrepancies in the 2005 Annual Compliance Inspection Report indicated possible leaks from USTs on the property. Maritime Energy was issued three notices of violation by the MDEP, between 2006 and 2007, because they failed to submit passing inspections for the three tanks.

According to the 2017 UST Tank Closure Assessment report, petroleum impacts to soil around tanks 8, 9, and 10 were identified during their removal. The MDEP determined that the concentrations of Volatile Organic Compounds (VOCs),

Volatile Petroleum Hydrocarbons (VPH), and Extractable Petroleum Hydrocarbons (EPH), fell below MDEP's Remedial Action Guideline cleanup levels for the Excavation/Construction Worker Cleanup Scenario. 1,050 tons of soil were removed for the installation of tanks 12, 13.1, and 13.2, and was voluntarily removed by Maritime Energy and disposed of off-site. Because of the removal of the contaminated soil and because of the availability of public water and lack of private wells in the area, the MDEP did not recommend further response action. The MDEP noted that "because petroleum-impacted soil remains onsite, the soil should be properly managed if disturbed." MDEP inspection records of Tanks 12, 13.1, and 13.2 indicate that each tank has passed all inspections since its installation.

The UST file records also indicate 15 spills have occurred at the Maritime Energy site since 1988. Information associated with these spills is included in **Section 2.1.2.7** of this report.

Based on the cleanup and continued monitoring completed under the direction of the MDEP and the intervening distance of the site from the Subject Property, this facility is not expected to have environmentally impacted the Subject Property.

Based on the location and verified distance of the other identified spill sites from the Subject Property, the volume of contamination identified, and the response actions taken to remediate the spills, it is unlikely that the listed spill properties have negatively impacted the Subject Property. Copies of the spill reports summarized above are included in **Appendix C**.

Local and state records did not identify Aboveground Storage Tanks (ASTs) currently or previously located at the Subject Property, but three ASTs were observed during the Subject Property site visit. Information on these ASTs is included in **Section 3.2.2.1** of this report.

DRAFT

2.1.2.5 State and Tribal Voluntary Cleanup Sites

The database review did not identify the Subject Property as a voluntary cleanup site. Two properties located within a 0.5-mile radius of the Subject Property were not identified as voluntary cleanup sites under the MDEP's Voluntary Response Action Program (VRAP).

The Fisher Plow property is located approximately 0.348 miles northeast of the Subject Property at a higher elevation. According to MDEP files, hazardous materials were identified from lime kiln residue and from fill material placed on site in the 1940s and 1950s. 5100 tons of contaminated soil were excavated in 2000, and areas of lime contamination were capped with clean overburden fill. The MDEP issued a Certification of Completion (COC) in 2007, stating the necessary remedial actions had been completed on the site. The distance from the Subject

Property and the cleanup completed under the direction of MDEP indicates the Fisher Plow property is unlikely to impact the Subject Property.

The Rockland Waterfront property (REM02352) is located 0.356 miles northeast of the Subject Property at a lower elevation. According to MDEP files, this 1.02-acre parcel has historically been used as a lime kiln, ship building facility, and grain processing facility. A series of environmental assessments completed between 2012 and 2018 identified arsenic contamination in select soil areas. These areas were capped and erosion control measures were installed over them in accordance with an MDEP-approved Soil Management Plan. The MDEP issued a VRAP COC for the site in 2018, under the condition that capped areas will continue to be maintained. Annual cap inspection reports in the MDEP files indicate that the VRAP COC conditions have been continually met since 2018. The distance from the Subject Property and the remedial actions and monitoring ongoing under the direction of MDEP indicates the Rockland Waterfront property is unlikely to impact the Subject Property.

2.1.2.6 State and Tribal Brownfield Sites

The database review did not identify the Subject Property as a state or tribal listed Brownfield site. One property within a 0.5-mile radius of the Subject Property were not identified as state or tribal listed Brownfield properties. The Rockland Waterfront was identified as a State Brownfield site. The site is enrolled in the MDEP's VRAP program and is included in **Section 2.1.2.6** of this report.

2.1.2.7 Hazardous Material and Oil Spill Sites

The database review did not identify the Subject Property as a hazardous material and/or oil spill property. Sixty-four properties within a 0.5-mile radius of the Subject Property were identified as hazardous material and/or oil spill properties. The following properties are considered to be applicable to the Subject Property:

Maritime Farms (792 feet north of the Subject Property at a higher elevation) was identified 15 times in the MDEP database as a hazardous material and oil spill site. Eleven of the reported spills occurred when 10 gallons or less of gasoline or diesel were released from operator error at the gas pumps. According to the spill reports for each of these incidents, the spills were cleaned up using sorbents by the Rockland Fire Department and/or Maritime Energy personnel, and no further action was anticipated by the MDEP.

The following spill reports also occurred at Maritime Farms and are considered applicable to the Subject Property:

Spill Report A-498-1988: In November 1988, a system of three recently installed gasoline tanks (Tanks 8, 9, and 10 under UST #3776) released 1300 gallons of gasoline after an underground pipe burst. Seven to eight inches of gasoline was observed in the eight monitoring wells near the tanks. 1,005 gallons of gasoline

DRAFT

were pumped out and recovered from the wells, and 35 cubic yards of contaminated soil were excavated and removed off-site. According to the spill report, all of the gasoline ran back into the tank excavation area, which had been dug in an area of clay, "effectively capturing most of the product and making recovery easier."

Groundwater samples taken at Maritime Farms in December 1988, three weeks after the spill occurred, measured gasoline contamination at concentrations of 220 to 290 parts per million (ppm). Additional groundwater samples taken in July 1989 also detected gasoline contamination. The spill report does not indicate if remedial actions to address the gasoline contamination were undertaken by Maritime Energy or the MDEP.

Spill Report A-496-1989: This spill report documents the removal of four 4000-gallon tanks (Tanks 1-4 under UST #3776) from the Maritime Energy station. The MDEP representative reported that "there was no sign of any problems with the tank removals," as there were no holes in any of the tanks or contaminated soil around them.

Spill Report A-657-2022: A 500-gallon AST at the station leaked and released kerosene onto the pavement and into engineered containment. A Maritime Energy worker was able to minimize release from the engineered containment. Fifty pounds of contaminated soil was recovered, and sorbents were used to clean up kerosene on pavement. The MDEP determined the incident "to have no expected impact to human health or the environment."

Spill Report A-156-2017: This spill report pertains to the removal of Tanks 8, 9 and 10 under UST #3776. As previously described in **Section 2.1.2.4** of this report and a 2017 UST Tank Closure Assessment Report issued by the MDEP, soil contamination was encountered at the time of the tank removal. According to spill report A-156-2017, since no free product or oil saturated soils were present on site, cleanup was not required by the MDEP.

Based on the volume of contamination identified, the response actions taken to remediate the spills, and the intervening distance from the Subject Property, it is unlikely that the spills at the Maritime Farms facility have negatively impacted the Subject Property. Copies of the spill reports summarized above are included in **Appendix C**.

2.2 Additional Environmental Record Sources

2.2.1 Database Search of Unmapped Properties

Unmapped properties located in the general vicinity of the Subject Property are included in the database search. However, due to inaccurate or missing information provided by the appropriate governmental agency, the database

DRAFT

search contractor was unable to definitively plot the location of these properties or incidents.

The unmapped property list was reviewed in an attempt to definitively locate these properties. Based upon a practical review of the information, it was determined that no other properties within the vicinity of the Subject Property are listed as unmapped property.

2.2.2 Local Environmental Record Sources

Additional local records associated with the Subject Property were not identified or reviewed.

2.3 Historical Use Information

Historical sources associated with the Subject Property and adjoining properties were reviewed to develop a history of the previous uses in order to help identify the likelihood of past uses having led to environmental concerns at the Subject Property. Historical sources from the present to the Subject Property's first developed use or back to 1940 (whichever is earlier) were reviewed where available. Based on Haley Ward's review of the available historical use documents, the Subject Property building was originally constructed in 1960 as a Kingdom's Hall of Jehovah Witnesses. The Subject Property was acquired by the Souls Harbor Church of God between 1984 and 1986. The Souls Harbor Church of God expanded the east side of the building in 1992, and they used the building as a church until the Subject Property was sold to Robert Hallet in 2010.

The following subsections describe historical sources that were reviewed during the completion of this Records Review and Risk Assessment.

2.3.1 Historical Aerial Photographs

Historical aerial photographs of the subject property and the surrounding area were reviewed as listed in the table below:

AERIAL YEAR	SUBJECT PROPERTY	ADJOINING PROPERTIES
1940	Not developed	Residential development
1953-1960	Changes to Subject Property not observed	Residential development
1973	Building and access road from Ingraham's Lane constructed	Residential development
1977-1991	Changes to Subject Property not observed	Residential development
1996	Addition added to east side of church building	Residential development
1998-2023	Changes to Subject Property not observed	Residential development

DRAFT

The historical aerial photographs indicate that the Subject Property has been located in an area of residential development since at least 1940. The building on the Subject Property was constructed between 1960 and 1973, and an addition was added to the east side of the building between 1991 and 1996. Aerial photographs are included in **Appendix B.**

2.3.2 Historical Fire Insurance Maps

Sanborn Fire Insurance Rate Maps (Sanborn Maps) were identified for the Subject Properties and adjoining properties dated 1912, 1922, 1931, 1957 and 1965. The Sanborn Maps indicate that the Subject Property building was constructed between 1947 and 1965 as a Kingdom's Hall of Jehovah Witnesses. Adjoining properties were identified as residential properties or undeveloped properties since at least 1922. Documentation of the Fire Insurance Maps searches are included are included in **Appendix B**.

2.3.3 Historical Topographic Maps

2.3.4 Historical City Directories

Historical City Directories were reviewed from 1962 to 2023 for the Subject Property and adjoining properties. The Subject Property is listed as Soul's Harbor Church of God from 1998 to 2006. Adjoining properties of the site are listed as residential owners. The property adjoining the Subject Property across Main Street to the west, 78 Main Street, is also listed as a Grace Pentecostal Church from 2001 to 2023. A copy of the Historical City Directory Report is included in **Appendix D**.

2.3.2 Property Tax Files

The Subject Property consists of an approximately 0.41-acre parcel of land developed with a vacant church building at 59 Main Street in Rockland, Maine. The parcel includes Lot 1 and a portion of Lot 8 on the City of Rockland Tax Map 10. Copies of the Subject Property's Property Tax Files are included in **Appendix D**.

2.3.3 Code Enforcement Files

Haley Ward interviewed a representative of the City of Rockland Code Enforcement Office by telephone on April 15, 2025, to determine if there are potential environmental concerns, permitting, and enforcement cases for the Subject Property and adjoining properties. The Code Enforcement Office did not have any records on file or knowledge of current or past code violations for the Subject Property.

SECTION 3 | ENVIRONMENTAL SITE RECONNAISSANCE

3.1 Methodology and Limiting Conditions

Haley Ward completed an on-site visual reconnaissance of the Subject Property on April 11, 2025. Haley Ward's reconnaissance consisted of a systematic tour to visually observe Subject Property grounds. Haley Ward also attempted to visually

DRAFT

assess portions of adjoining properties observable from within the boundaries of the Subject Property. **Figure 1** includes a topographic map of the Subject Property and the surrounding area. Refer to **Figure 2** for a Subject Property Sketch and **Appendix A** for photographs of the Subject Property.

The Subject Property consists of an approximately 0.41-acre parcel with a vacant church building.

Limiting conditions were not encountered at the time of the Subject Property visit that would prevent the assessment of potential environmental impacts to the Subject Property.

The items listed below were visually observed during the April 11, 2025 Subject Property visit by Haley Ward and have not been discussed in previous sections of this Records Review and Risk Assessment.

3.2 Subject Property Conditions

3.2.1 Hazardous Substances and Petroleum Products

Hazardous substances and petroleum products were not observed at the time of the Subject Property visit.

3.2.2 Storage Tanks

3.2.2.1 Aboveground Storage Tanks (ASTs)

Three ASTs were observed on the Subject Property. One 275-gallon AST was observed inside of an insulated wooden structure attached to the south exterior wall of the Subject Property building. The AST had previously supplied #2 fuel oil to the boiler within the Subject Property building. The AST was visibly rusted, but odors of petroleum or signs of leaks or staining were not observed on or near the AST.

Two 120-gallon propane tanks were observed along the southern exterior wall of the Subject Property building. A propane line ran west along the foundation and connected to a baseboard heater and two Rinnai heaters in the interior of the Subject Property building. The ASTs were visibly rusty, but odors of petroleum or signs of leaks or staining were not observed on or near the ASTs.

3.2.2.2 Underground Storage Tanks (USTs)

Evidence indicative of the presence of USTs was not identified at the time of the Subject Property visit.

3.2.3 Strong, Pungent, or Noxious Odors

Strong, pungent, or noxious odors indicative of hazardous substances and/or petroleum product releases were not identified at the time of the Subject Property visit.

DRAFT

3.2.4 Pools or Sumps Containing Liquid

Pools or sumps containing liquids, unidentified oil, or hazardous materials were not observed at the time of the Subject Property visit.

3.2.5 Drums

Drums were not observed at the time of the Subject Property visit.

3.2.6 Unidentified Substance Containers

Unidentified substance containers were observed at the time of the Subject Property visit. Several containers were discarded adjacent to the #2 fuel oil AST on the east exterior wall of the Subject Property building. The containers included a rusty paint can, three containers labelled as various types of engine oil, one sealed 5-gallon bucket, and 2 pails. The contents of the containers could not be verified at the time of the Subject Property visit. Odors or signs of leaks or staining were not observed on or near the unidentified substance containers.

3.2.7 Polychlorinated Biphenyls (PCBs)

Sources of potential PCB-containing materials were not observed at the time of the Subject Property visit.

3.2.8 Pits, Lakes, or Lagoons

Waste disposal and/or waste treatment pits, lakes, or lagoons or evidence of their presence (e.g., staining, corrosion) were not observed at the Subject Property at the time of the Subject Property visit.

3.2.9 Stained Surfaces or Distressed Vegetation

Stained surfaces or distressed vegetation were not observed at the time of the Subject Property visit.

3.2.10 Underground Structures

Evidence of underground structures was not identified at the Subject Property.

3.2.11 Floor Drains and Sumps

Floor drains were not observed at the Subject Property.

3.2.12 Heating and Cooling

Multiple heating systems were observed at the Subject Property. The heating systems were not in use at the time of the Subject Property visit. An oil fired forced hot air furnace was installed in a designated boiler room within the building. Forced hot air was distributed through ducts located in the original section of the attic.

Two Rinnai gas heaters were located in the sanctuary and front entryway of the building, respectively. A propane-fueled baseboard heater was located in a room

DRAFT

along the south interior wall of the building. All three of the heating units were supplied by propane from the two propane ASTs on the south exterior wall of the building.

Evidence of cooling systems was not observed during the Subject Property visit.

3.2.13 Solid Waste Disposal

Solid waste disposal was not observed during the Subject Property visit.

3.2.14 Wastewater Disposal

The Subject Property building is connected to the City of Rockland municipal sewer system and public water system. Water was not being supplied to the toilets or faucets inside the building at the time of the Subject Property visit.

3.2.15 Wells

Private water supply wells were not observed on the Subject Property.

3.2.16 Septic Systems

Evidence of a septic system was not observed on the Subject Property.

3.2.17 Universal Waste

Universal Waste was observed at the time of Subject Property site visit. Discarded lightbulbs were observed throughout the building, including in the attic. Two boxes containing fluorescent tube light bulbs were improperly stored in boiler room area. A box of CFL light bulbs was abandoned on a counter just outside of the boiler room.

3.3 Other Observed Subject Property Conditions

The Subject Property building is currently vacant and has been emptied of nearly all its contents.

DRAFT

SECTION 4 | INTERVIEWS

4.1 Interview with Subject Property Owner

Haley Ward interviewed Mr. Forrest Butler, Associate at Dovetail Consulting and consultant representing CHOM, on April 15, 2025, with respect to his knowledge of the Subject Property. Mr. Butler is unaware of any environmental concerns or liens associated with the Subject Property.

4.2 Interview with Subject Property Manager

Haley Ward interviewed Mr. Butler, as noted in **Section 4.1**, who is representing the Subject Property owner.

4.3 Interview with Occupants

The Subject Property is currently vacant; interviews with occupants were not conducted.

4.4 Interview with Local Government Officials

Haley Ward interviewed a representative of the City of Rockland Code Enforcement Office by telephone on April 15, 2025, to determine if there are potential environmental concerns, permitting, and enforcement cases for the Subject Property and adjoining properties. The Code Enforcement Office did not have any records on file or knowledge of current or past code violations for the Subject Property.

4.5 User Interview

Haley Ward interviewed Mr. Butler, as noted in **Section 4.1**, who is representing the User and Subject Property owner, CHOM.

4.6 Interviews with Others

Haley Ward did not conduct additional interviews as part of the Records Review and Risk Assessment.

SECTION 5 | CONCLUSIONS

We have performed an Environmental RR/RA for the 59 Main Street Property located in Rockland, Maine, the Subject Property. This RR/RA did not reveal evidence of potential environmental risks in connection with the Subject Property.

DRAFT

SECTION 6 | REFERENCES

The following sources of information and published references were relied upon in preparing this Records Review and Risk Assessment:

City of Rockland:
Code Enforcement Office; interview with Code Enforcement Office on April 15, 2025.

Knox County, Maine:
Registry of Deeds; records reviewed April 15, 2025.

State of Maine:
Department of Environmental Protection; records reviewed April 15, 2025.

Database Search:
Envirosite Corporation; "Government Records Report," April 10, 2025.

DRAFT

SECTION 7 | SIGNATURE AND QUALIFICATIONS OF ENVIRONMENTAL PROFESSIONAL(S)

The following Haley Ward personnel possess the sufficient training and experience necessary to conduct a site reconnaissance, interviews, and other activities in accordance with this practice, and from the information generated by such activities, have the ability to develop opinions and conclusions regarding recognized environmental conditions in connection with the Subject Property.

We declare that Mr. Dennis Kingman meets the definition of Environmental Professional as defined in § 312.10 of 40 C.F.R. § 312. Mr. Kingman has specific qualifications based on education, training, and experience to assess a property of the nature, history, and setting of the Subject Property. He has developed and performed all appropriate inquiries in conformance with the standards and practices set forth in 40 C.F.R. Part 312.

Individual qualifications for Haley Ward personnel performing work associated with this Records Review and Risk Assessment are included in **Appendix E**.

Melissa Genoter
Scientist

Dennis B. Kingman, Jr. CHMM
Vice President/ Senior Project Manager III


MG/DBK/kjf
Attachments

DRAFT

FIGURE 1

LOCATION MAP

DRAFT

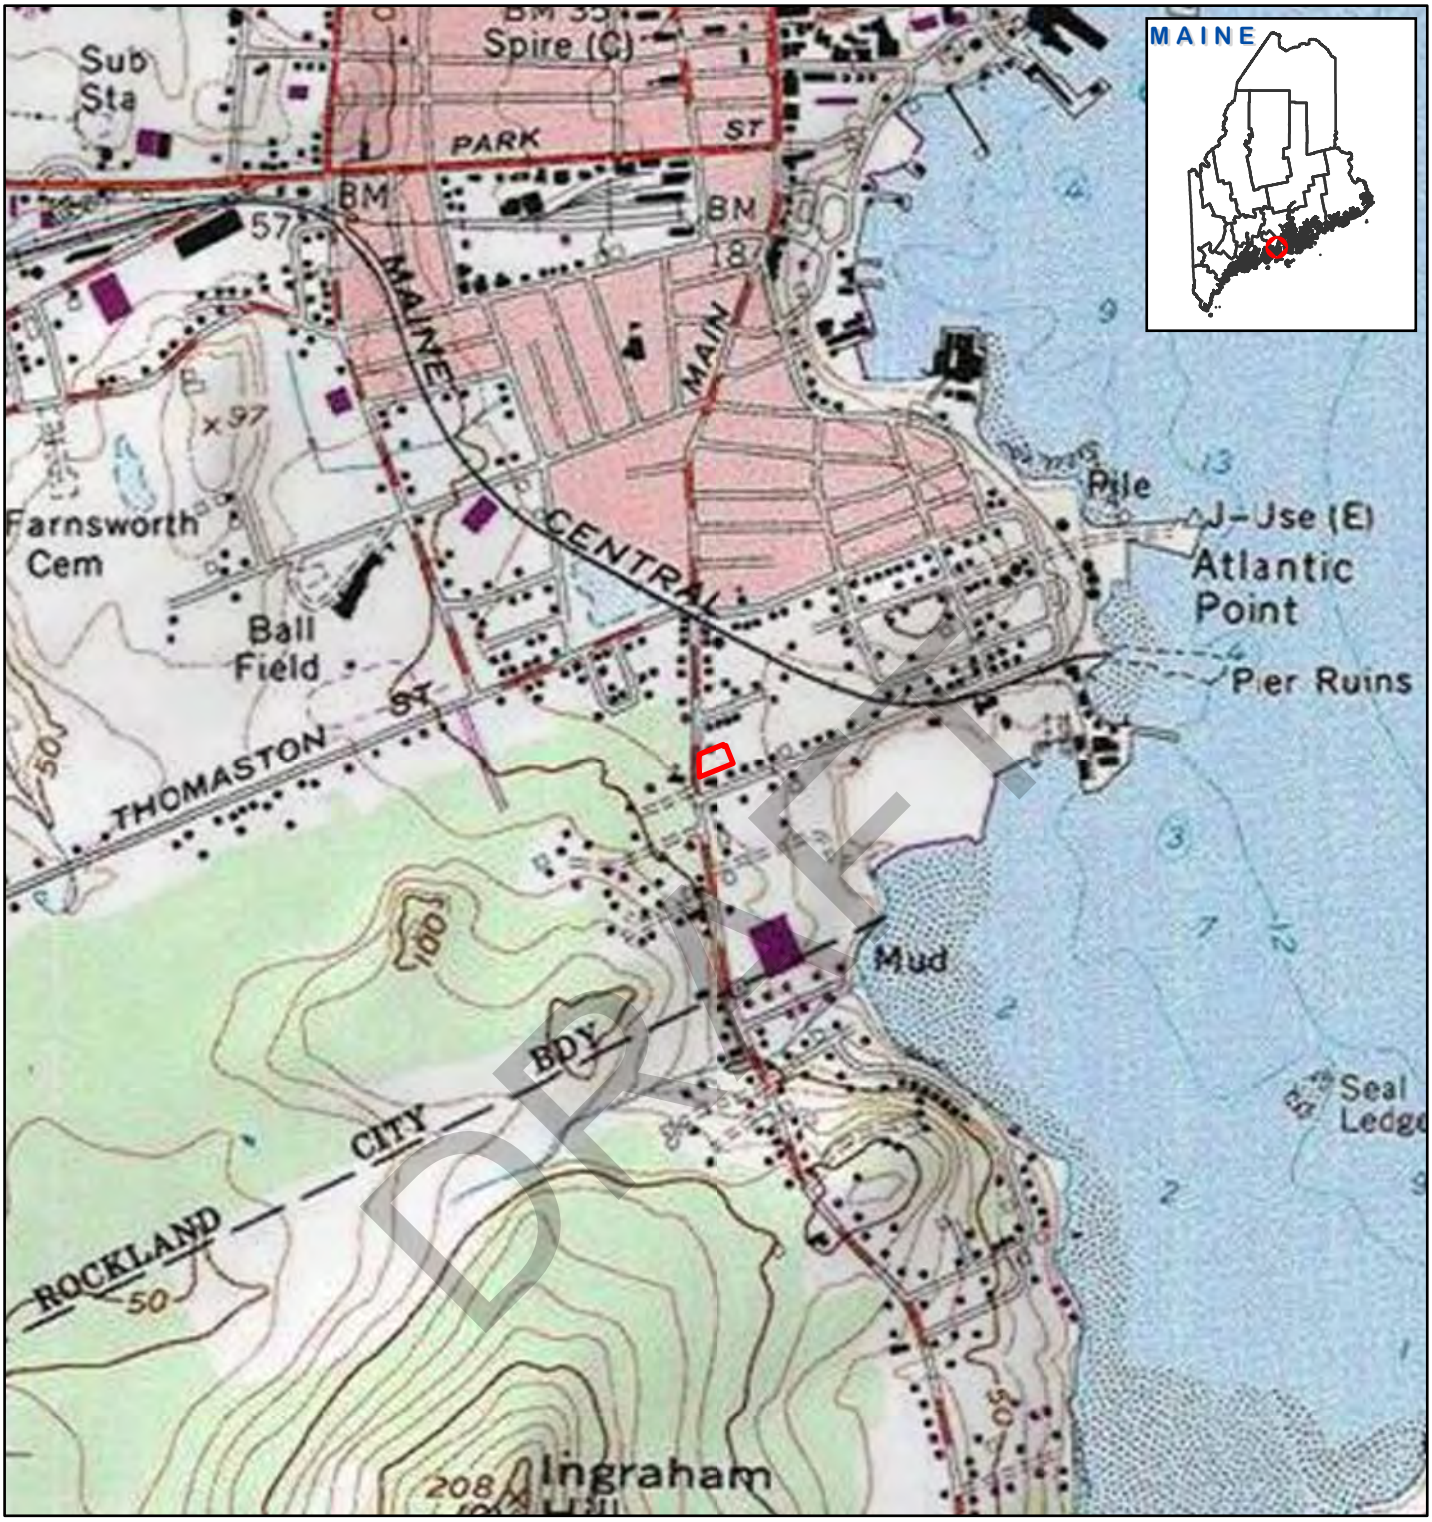

Legend

Subject Property

0 250 500 1,000 Feet

MAP NOTES:

1. MAP IS PROJECTED USING UTM ZONE19 COORDINATES, AND REFERENCES THE NORTH AMERICAN DATUM OF 1983 (NAD83).

2. NORTH ARROW IS ORIENTED TO GRID NORTH IN ALL MAP EXTENTS DEPICTED HEREIN.

3. SITE FEATURES ARE APPROXIMATE.

4. BASE MAP CREDITS:
Copyright:© 2013 National Geographic Society, i-cubed

HALEY WARD
ENGINEERING | ENVIRONMENTAL | SURVEYING
WWW.HALEYWARD.COM
1 Merchants Plaza, Suite 701
Bangor, ME 04401
207-989-4824

CLIENT
COMMUNITY HOUSING OF MAINE

PROJECT
RECORDS REVIEW AND RISK ASSESSMENT
59 MAIN STREET, ROCKLAND, MAINE

TITLE
FIGURE 1 - LOCATION MAP


DATE	PROJECT No.
4/14/2025	10524.022
DRAWN BY	SCALE
HDUNN	1" = 1,000'

FIGURE 2

SITE SKETCH

DRAFT



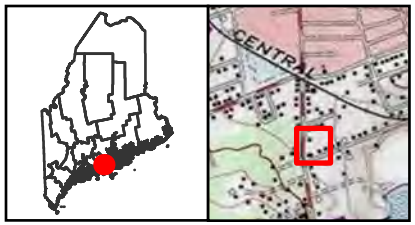

Legend

Subject Property

MAP NOTES:

1. MAP IS PROJECTED USING UTM ZONE19 COORDINATES, AND REFERENCES THE NORTH AMERICAN DATUM OF 1983 (NAD83).

2. NORTH ARROW IS ORIENTED TO GRID NORTH IN ALL MAP EXTENTS DEPICTED HEREIN.

3. SITE FEATURES ARE APPROXIMATE.

0 25 50 Feet

HALEY WARD
ENGINEERING | ENVIRONMENTAL | SURVEYING
WWW.HALEYWARD.COM
1 Merchants Plaza, Suite 701
Bangor, ME 04401
207-989-4824

CLIENT
COMMUNITY HOUSING OF MAINE

PROJECT
RECORDS REVIEW AND RISK ASSESSMENT
59 MAIN STREET, ROCKLAND, MAINE

TITLE
FIGURE 2 - SITE SKETCH

DATE 4/14/2025
PROJECT No. 10524.022

DRAWN BY HDUNN
SCALE 1" = 50'

USA_Topo_Maps: Copyright:© 2013 National Geographic Society, i-cubed
Google Maps: © OpenStreetMap (and) contributors, CC-BY-SA

APPENDIX A

PHOTOGRAPHIC LOG

DRAFT

Photo No. 1 **Photo Date:** 04/11/2025 **Site Location:** 59 Main Street, Rockland, ME **Description:** Exterior wall of west side of building, facing northeast. **Photo By:** MRG	

Photo No. 2 **Photo Date:** 04/11/2025 **Site Location:** 59 Main Street, Rockland, ME **Description:** Exterior wall on west side of building, facing south. **Photo By:** MRG	

DRAFT

Photo No. 3 **Photo Date:** 04/11/2025 **Site Location:** 59 Main Street, Rockland, ME **Description:** South exterior wall of building, facing north. **Photo By:** MRG	

Photo No. 4 **Photo Date:** 04/11/2025 **Site Location:** 59 Main Street, Rockland, ME **Description:** Southeast corner of the building, facing northwest. **Photo By:** MRG	

DRAFT

Photo No. 5 **Photo Date:** 04/11/2025 **Site Location:** 59 Main Street, Rockland, ME **Description:** Above-Ground Storage Tank containment unit on north exterior wall, looking south. **Photo By:** MRG	

Photo No. 6 **Photo Date:** 04/11/2025 **Site Location:** 61 Main Street, Rockland, ME **Description:** House adjoining Subject Property to the north, facing north. **Photo By:** MRG	

DRAFT

Photo No. 7	
Photo Date: 04/11/2025	
Site Location: 57 Main Street, Rockland, ME	
Description: House adjoining Subject Property to the east, facing southeast.	
Photo By: MRG	

Photo No. 8	
Photo Date: 04/11/2025	
Site Location: 10 Mechanic Street, Rockland, ME	
Description: Garage and fence adjoining Subject Property to the southeast, facing southeast.	
Photo By: MRG	

DRAFT

Photo No. 9 **Photo Date:** 04/11/2025 **Site Location:** 14 Mechanic Street, Rockland, ME **Description:** House adjoining Subject Property to the east, facing east. **Photo By:** MRG	

Photo No. 10 **Photo Date:** 04/11/2025 **Site Location:** 59 Main Street, Rockland, ME. **Description:** Backyard of Subject Property and backyard of adjoining property to the north, facing north. **Photo By:** MRG	

DRAFT

Photo No. 11 **Photo Date:** 04/11/2025 **Site Location:** 78 Main Street, Rockland, ME **Description:** Harbor Light Church, facing north across Main Street. **Photo By:** MRG	

Photo No. 12 **Photo Date:** 04/11/2025 **Site Location:** 59 Main Street, Rockland, ME **Description:** Sanctuary. **Photo By:** MRG	

DRAFT

Photo No. 13 **Photo Date:** 04/11/2025 **Site Location:** 59 Main Street, Rockland, ME **Description:** Front entryway. **Photo By:** MRG	

Photo No. 14 **Photo Date:** 04/11/2025 **Site Location:** 59 Main Street, Rockland, ME **Description:** Boiler room **Photo By:** MRG	

DRAFT

Photo No. 15 **Photo Date:** 04/11/2025 **Site Location:** 59 Main Street, Rockland, ME **Description:** Sink room outside of boiler room. **Photo By:** MRG	

Photo No. 16 **Photo Date:** 04/11/2025 **Site Location:** 59 Main Street, Rockland, ME **Description:** Attic. **Photo By:** MRG	

DRAFT

Photo No. 17 **Photo Date:** 04/11/2025 **Site Location:** 59 Main Street, Rockland, ME **Description:** Original roof within attic addition. **Photo By:** MRG	

Photo No. 18 **Photo Date:** 04/11/2025 **Site Location:** 59 Main Street, Rockland, ME **Description:** Side room with attic access. **Photo By:** MRG	

DRAFT

APPENDIX B

HISTORICAL RESEARCH DOCUMENTS

DRAFT

HIG Research Summary

Site Location
59 Main St, Rockland
59 Main St
Rockland, ME

Requested by
Envirosite Corporation
56 Broome Corporate Parkway
Conklin, NY

HIG Project #
2090146
Client Project #
107102
Date Created
04/10/2025

Historical Information Gatherers

This Research Summary identifies the products and services provided by Historical Information Gatherers, Inc. (HIG) for the above referenced site location. All products are provided as PDFs unless otherwise noted.

FIM+ Maps

The HIG Historical Map Collection and the United States Library of Congress Map Collection were searched for fire insurance maps (FIMs), real estate atlases and similar maps for the site location and adjoining properties. These maps were used to create a multi-page file named FIM+Maps. The maps have title blocks that include the map publisher, year the map was created and, if applicable, the year the map was last updated. The years provided are:

1912, 1922, 1931, 1947, 1965

Disclaimer & Limitation of Liability

This Research Summary and the related documents and images provided by Historical Information Gatherers (hereafter referred to as the "Site Specific HIG Data") contain information obtained from a variety of public and private sources. Additional information for the site and surrounding properties may exist. Accordingly, there can be no guaranty or warranty that the information provided is complete for its particular intended purpose. No warranty expressed or implied, is made whatsoever in connection with the Site Specific HIG Data. Historical Information Gatherers specifically disclaims the making of any such warranties, including without limitation, merchantability or fitness for a particular purpose. Historical Information Gatherers, its officers, employees and independent contractors cannot be held liable to anyone for any loss or damage, whether arising out of errors or omissions, negligence, accident or any other cause, resulting directly or indirectly from any information provided or any information not provided in the Site Specific HIG Data. Any liability on the part of Historical Information Gatherers is strictly limited to a refund equal to the amount paid for the Site Specific HIG Data.

HIG Copyright Notice

This Research Summary and the selection, arrangement and compilation of Site Specific HIG Data are the property of Historical Information Gatherers. © Copyright 2025 by Historical Information Gatherers, Inc. All rights reserved. The person or entity that ordered and paid for the Site Specific HIG Data is granted a personal, non-assignable, limited license to reproduce the Site Specific HIG Data solely for purposes of providing supporting documentation for reports produced for the site location which is noted on page one of this Research Summary. Any other reproduction or other use of the Site Specific HIG Data in any media or format, in whole or in part, is expressly prohibited without prior written permission from Historical Information Gatherers, and the person or entity that ordered and paid for the Site Specific HIG Data assumes all liability for the making of any such reproductions.

Licensing Agreement

The licensing agreement between Historical Information Gatherers and infoGroup provides that Historical Information Gatherers may create photocopies or reproductions of portions of Polk City Directories, Hill-Donnelley Criss-Cross Directories and other directories under infoGroup copyright. The licensing agreement also permits the person or entity that ordered and paid for the Site Specific HIG Data to include photocopies or reproductions of portions of Polk City Directories, Hill-Donnelley Criss-Cross Directories and other directories under infoGroup copyright as supporting documents for reports produced for the site which is the subject of the Site Specific HIG Data.

infogroup

DRAFT

ROCKLAND, ME.
SEPT. 1931

10

10



DRAFT

Map Type: Fire Insurance Publisher: Sanborn Map Co. Publication Name: Rockland, ME Base Map Date: September 1931 Revised Date: 1965 Republished Date: Sheet Number: 10	**1965**	Requested by: Envirosite Corporation 59 Main St, Rockland 59 Main St Rockland, ME 04841 Client Project # 107102 HIG Project # 2090146 www.historicalinfo.com

ROCKLAND, ME.
SEPT. 1931

22 **10**


10

DRAFT

Map Type: Fire Insurance Publisher: Sanborn Map Co. Publication Name: Rockland, ME Base Map Date: September 1931 Revised Date: August 1947 Republished Date: Sheet Number: 10	**1947**	Requested by: Envirosite Corporation 59 Main St, Rockland 59 Main St Rockland, ME 04841 Client Project # 107102 HIG Project # 2090146 www.historicalinfo.com	HIG

ROCKLAND, ME.
SEPT. 1931

10

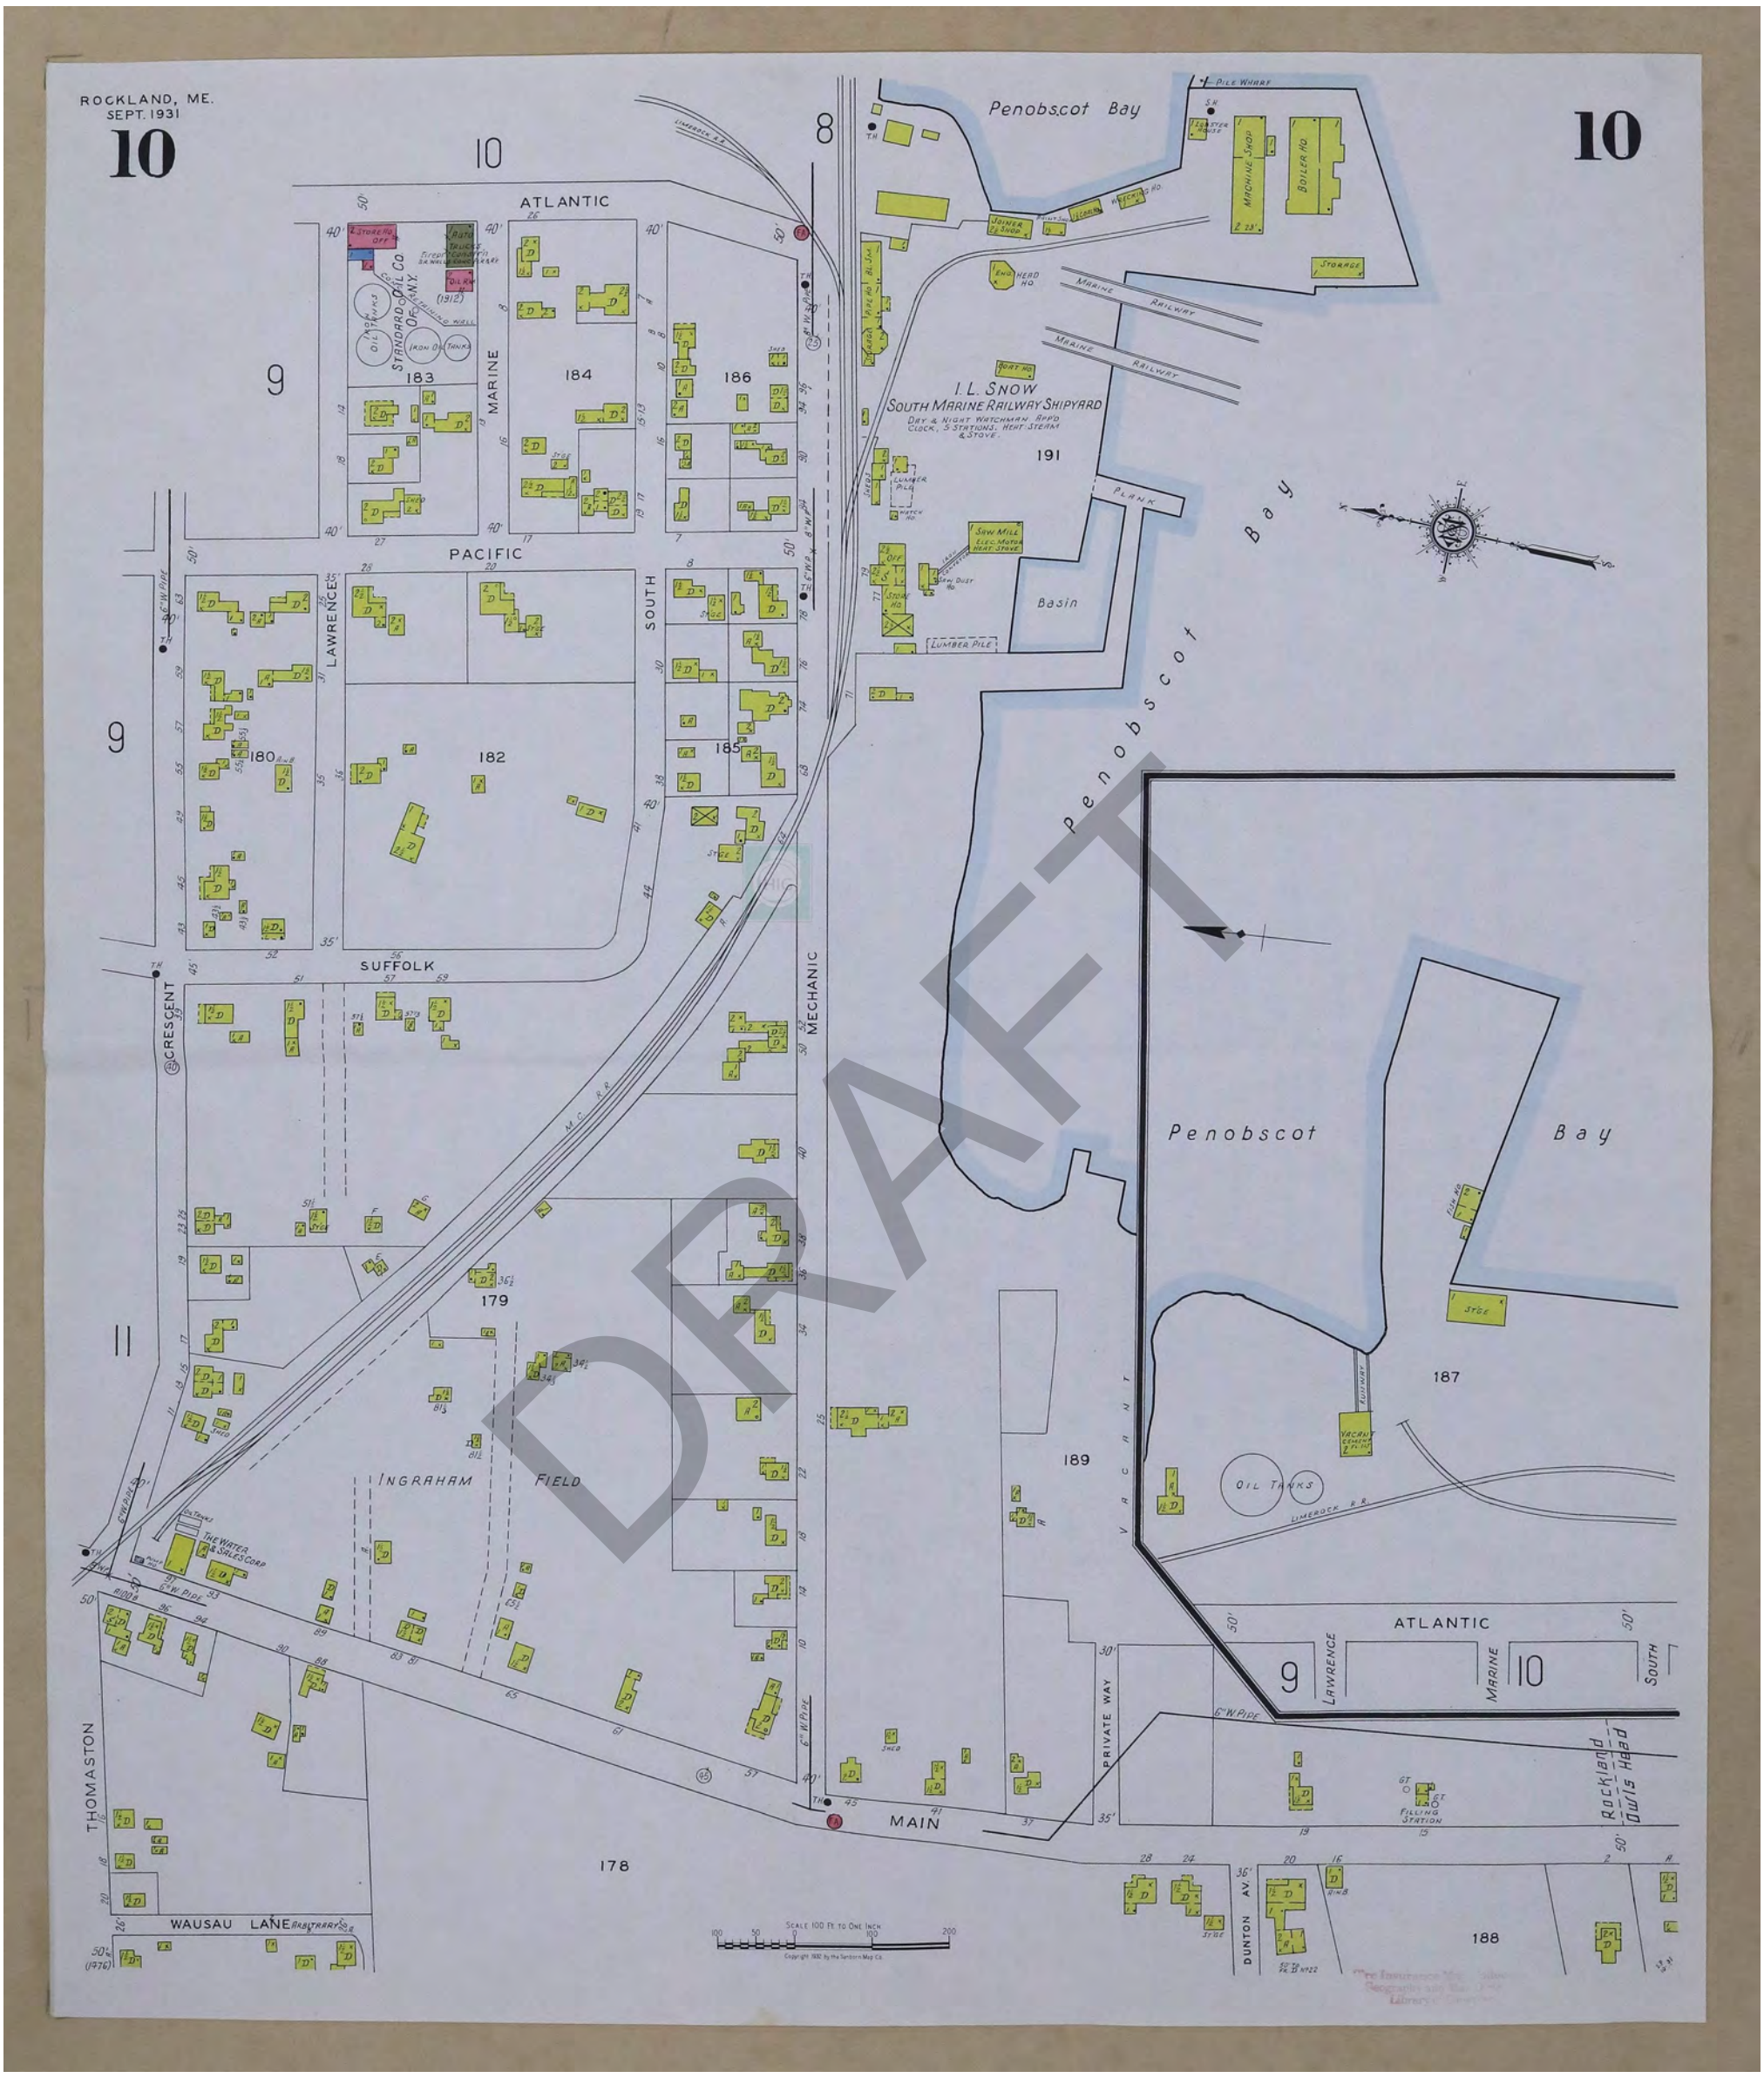

DRAFT

Map Type: Fire Insurance Publisher: Sanborn Map Co. Publication Name: Rockland, ME Base Map Date: September 1931 Revised Date: Republished Date: Sheet Number: 10	**1931**	Requested by: Envirosite Corporation 59 Main St, Rockland 59 Main St Rockland, ME 04841 Client Project # 107102 HIG Project # 2090146 www.historicalinfo.com

(1536)

27

JAN. 1922
ROCKLAND
ME.

SCALE 100FT TO AN INCH

Penobscot Bay

ATLANTIC

PACIFIC

SUFFOLK

MARINE

LAWRENCE

SOUTH

MECHANIC

CRESCENT

THOMASTON

PLANK

MARINE RAILWAY

MARINE RAILWAY

ISRAEL L. SNOW CO.
SOUTH MARINE RAILWAY SHIP YARD
DAY & NIGHT WATCHMAN, CHICAGO PORTABLE WATER CLOCK, 5 STATIONS. LIGHTS: ELECTRIC. HEAT: STEAM & STOVE. (NO SMOKING.)

SHIP BEING BUILT WITHIN THIS SPACE

Basin

SAW MILL
ELEC MOTOR
HEAT: STOVE
LIGHTS: ELEC

LUMBER PILE

M.C.R.R. BLDGS

MACHINE SHOP

BOILER HO

BOILER SHOP

PAINT

TOOLS HO

WELDING

HEAT STOVE STORAGE

STANDARD OIL CO OF N.Y.

IRON OIL TANK

(1912)

183
(264)

184

186

180
(263)

182

185

179
(256)

189

191

187

188

178

Penobscot Bay

DEEP SEA FISHERIES CO.
ATLANTIC WHARF PLANT

NIGHT WATCHMAN, NEWMAN PORTABLE CLOCK, 10 STATIONS, HOURLY ROUNDS, HEAT: STEAM. FUEL: COAL. LIGHTS & POWER: ELEC. FIRE PAILS IN FISH SHED.

CEMENT PLATFORM

SMOKE HO

FISH

FISH DRY SHED
ASBESTOS PAPER COVERED ALL SIDES
DRYERS
COMMON RF

DRYERS

BY-PRODUCTS PLANT.
FISH MEAL

FORMERLY ROCKLAND GRANITE CO.

EXPOSURE

R.R.

ATLANTIC

26

LAWRENCE ST

WARREN ST

SOUTH ST

V A C A N T

PRIVATE WAY

DUNTON AVE

MAIN

ROCKLAND FARMERS UNION U.S.A.

WAUSAU LANE

Scale 100 Ft. to One Inch.

100 50 0 100 200 300

Copyright 1922 by the Sanborn Map Co.

Map Division
31 JUL 1925

DRAFT

Map Type: Fire Insurance Publisher: Sanborn Map Co. Publication Name: Rockland, ME Base Map Date: January 1922 Revised Date: Republished Date: Sheet Number: 27	**1922**	Requested by: Envirosite Corporation 59 Main St, Rockland 59 Main St Rockland, ME 04841 Client Project # 107102 HIG Project # 2090146 www.historicalinfo.com



DRAFT

Map Type: Fire Insurance Publisher: Sanborn Map Co. Publication Name: Rockland, ME Base Map Date: June 1912 Revised Date: Republished Date: Sheet Number: 30	**1912**	Requested by: Envirosite Corporation 59 Main St, Rockland 59 Main St Rockland, ME 04841 Client Project # 107102 HIG Project # 2090146 www.historicalinfo.com

JUNE 1912
ROCKLAND
ME.

DRAFT

V A C H N T.

N O E X P O S U R E

SAMOSET HOTEL

OPEN IN SUMMER ONLY—
THREE NIGHT WATCHMEN; ONE FOR INSIDE HOTEL, ONE FOR OUTSIDE WATCH & ONE FOR STABLE, ALL ANSWERING TO HOWARD ELECTRIC CLOCK, 18 STATIONS, HOURLY ROUNDS, HEAT: STEAM, - CITY WATER, - LIGHTS: ELECTRIC, I.E.P. - HYDS. & HOSE AS NOTED.

Located 3 Miles N.E. of P.O.

MECHANIC

MAIN

PRIVATE WAY

ROCKLAND GRANITE CO

NIGHT & SUNDAY WATCHMAN, NO CLOCK-MENT & POWER: STEAM, LIGHTS: ELEC. I.E.P.— DIESEL PUMP STATE WHICH DRAWS FROM WELL— SEVERAL HOSE CONN'S TO BE ESTABLISHED.

Scale of Feet.

Penobscot Bay

Map Division
Library of Congress

Map Type: Fire Insurance Publisher: Sanborn Map Co. Publication Name: Rockland, ME Base Map Date: June 1912 Revised Date: Republished Date: Sheet Number: 32	**1912**	Requested by: Envirosite Corporation 59 Main St, Rockland 59 Main St Rockland, ME 04841 Client Project # 107102 HIG Project # 2090146 www.historicalinfo.com

Historical Aerial Photo Report | 2025

DRAFT

Order Number: 107102
Report Generated: 04/16/2025

Project Name: 59 Main Street Rockland
Project Number: 10524.022

59 Main St, Rockland
59 Main St
Rockland, ME, 04841

Contact us at:
(866) 211-2028
envirositecorp.com

Historical Aerial Photo Report 2025

Envirosite's Historical Aerial Photo Report is designed to assist in evaluating a subject property resulting from past activities. Envirosite's Historical Aerial Photo Report includes a search of available historical aerial photographs, dating back to the 1930s, or earliest available photographs.

ENVIROSITE SEARCHED SOURCES

SUBJECT PROPERTY:

59 Main St, Rockland
59 Main St
Rockland, ME, 04841

YEAR:	***SCALE:***	***SOURCE:***
1940	1" = 1,000'	USGS
1953	1" = 500'	USGS
1960	1" = 1,000'	USGS
1973	1" = 1,000'	USGS
1977	1" = 1,000'	USGS
1984	1" = 1,000'	NHAP
1986	1" = 1,000'	NHAP
1991	1" = 1,000'	NAPP
1996	1" = 500'	DOQ
1998	1" = 1,000'	NAPP
2004	1" = 500'	USDA
2007	1" = 500'	USDA
2009	1" = 500'	NAIP
2011	1" = 500'	NAIP
2013	1" = 500'	NAIP
2015	1" = 500'	NAIP
2018	1" = 500'	NAIP
2021	1" = 500'	NAIP
2023	1" = 500'	NAIP

DRAFT

Disclaimer - Copyright and Trademark Notice

All information contained in this report are based on data available from various public, government and other sources and are based upon the best data available from those sources. The information available in this report may be available from other sources and is not exclusive or the exclusive property of Envirosite Corporation.

NO WARRANTY EXPRESSED OR IMPLIED, IS MADE IN CONNECTION WITH THIS REPORT, INCLUDING WITHOUT LIMITATION, MERCHANTABILITY OR FITNESS FOR A PARTICULAR PURPOSE. ALL RISK IS ASSUMED BY USER AND Envirosite assumes no liability for faulty or inaccurate information. The Reports may utilize a variety of public and other sources reasonably available to Envirosite. Envirosite cannot, and does not assure, warrant, guarantee or assume any liability for the correctness, comprehensiveness, timeliness or completeness of any of such information, nor is the information in any Report to be construed as legal advice with respect to environmental risks associated with any property. Envirosite shall not be liable to anyone for any claims, causes of action, suits, damages, losses, costs and expenses (including, without limitation, attorneys' fees and costs) arising out of or caused by this report regardless of the acts, errors or omissions, or negligence of Envirosite. Any damages shall be limited to the purchase price of the report.

Purchaser of the report accepts the report "As Is". The report is intended only to provide information only and should not be considered as providing any legal advice, prediction, forecast, or fact as to the environmental risk for any specific property. Reports are proprietary to Envirosite, and contain copyrighted material and trademarks of Envirosite. All other trademarks used herein are the property of their respective owners. All rights of Envirosite as to the Reports are reserved.

FLIGHT YEAR:
1940

Subject Cannot Be Centered

N
W E
S

Scale: 1" = 1,000'



FLIGHT YEAR:
1953

N
W E
S

Scale: 1" = 500'



FLIGHT YEAR:
1960

N
W E
S

Scale: 1" = 1,000'



FLIGHT YEAR:
1973

N
W E
S

Scale: 1" = 1,000'



FLIGHT YEAR:
1977

N
W E
S

Scale: 1" = 1,000'



FLIGHT YEAR:
1984

N
W E
S

Scale: 1" = 1,000'



FLIGHT YEAR:
1986

N
W E
S


Scale: 1" = 1,000'



FLIGHT YEAR:
1991

N
W E
S

Scale: 1" = 1,000'

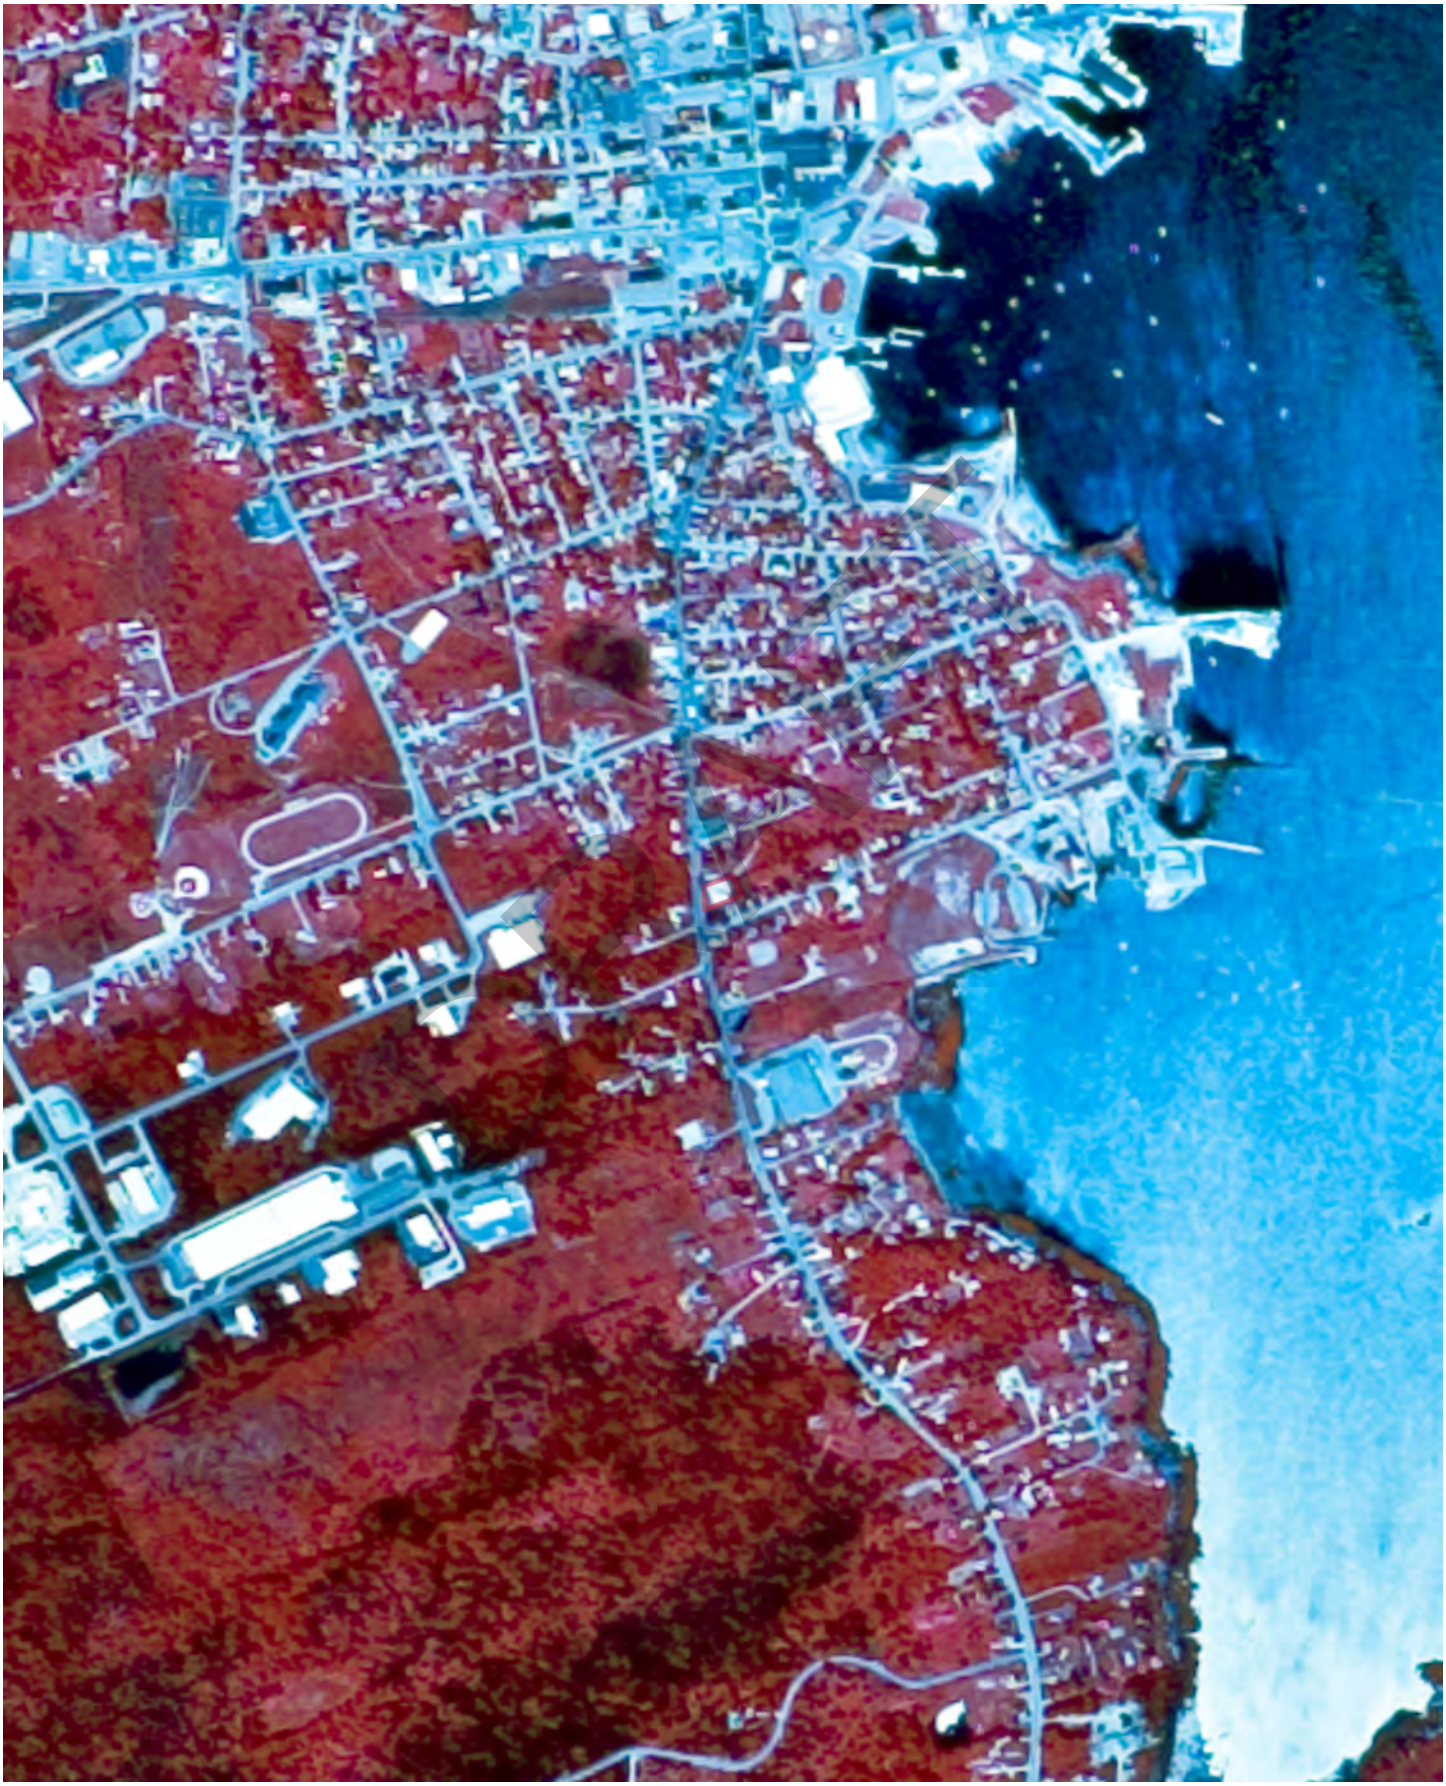

FLIGHT YEAR:
1996

N
W E
S

Scale: 1" = 500'



FLIGHT YEAR:
1998

Subject Cannot Be Centered

N
W E
S

Scale: 1" = 1,000'



FLIGHT YEAR:
2004

N
W E
S

Scale: 1" = 500'



FLIGHT YEAR:
2007

N
W E
S

Scale: 1" = 500'



FLIGHT YEAR:
2009

N
W E
S

Scale: 1" = 500'



FLIGHT YEAR:
2011

N
W E
S

Scale: 1" = 500'



FLIGHT YEAR:
2013

N
W E
S

Scale: 1" = 500'



FLIGHT YEAR:
2015

N
W E
S

Scale: 1" = 500'



FLIGHT YEAR:
2018

N
W E
S

Scale: 1" = 500'



FLIGHT YEAR:
2021

N
W E
S

Scale: 1" = 500'



FLIGHT YEAR:
2023

N
W E
S

Scale: 1" = 500'



City Directory Report | 2025

DRAFT

Order Number: 107102

Report Generated: 04/11/2025

59 Main St, Rockland

59 Main St

Rockland, ME 04841

Prepared for Envirosite Corporation By:

Property Archives

56 Broome Corporate Parkway
Conklin, NY 13748

Toll Free: 866-211-2028
www.envirositecorp.com

STANDARD CITY DIRECTORY REPORT

The Standard City Directory Report created for Envirosite is a screening tool designed to assist in historical use determination of a subject property and adjoining properties. It includes a search of Property Archives' exclusive and proprietary database of over three billion commercial and residential records, business names and occupant records for every city and town in the United States, at approximate five-year intervals, from recent years back to 1992 for the street and address ranges for the subject and adjoining properties.

In addition, further investigation is performed by Property Archives' professional research staff in national repositories, including the Library of Congress and the Allen County Public Library. Coverage is researched in city directories, cross directories and street address directories in hardcopy format and research is completed at five-year intervals back to the earliest directory publication.

Abstracts of the information from the directories are provided and where possible, images from directories in the public domain, are included in the final report.

Please email us at orders@propertyarchives.net or call 833-444-DATA (3282) with any questions.

Property Archives

SUBJECT STREET:

45-84 Main St (alias - Rt. 73), Rockland, ME 04841

ADJOINING STREET(S):

1-26 Mechanic St, Rockland, ME 04841

DRAFT

RESEARCH SOURCES:

SOURCE	YEAR(S)
Property Archives	2023, 2018, 2015, 2011, 2006, 2001, 1998, 1993
Rockland City Dirctory	1965, 1962
Rockland City Directory	1965, 1962

Disclaimer - Copyright and Trademark Notice

This report was prepared for the use of Property Archives, LLC exclusively. This report is neither a guarantee of title, a commitment to insure, or a policy of title insurance. **NO WARRANTY, EXPRESSED OR IMPLIED, IS MADE WHATSOEVER IN CONNECTION WTH THIS REPORT**. Property Archives, LLC (PA), exclusively specifically disclaim the making of any such warranties, *including* without limitation, merchantability or fitness for a particular use or purpose. The information contained in this report is retrieved as it is recorded from the various agencies that make it available. The total liability is limited to the fee paid for this report.

Copyright 2025 by Property Archives, LLC. All rights reserved. Reproduction in any media or format, in whole or in part, of any report or map of Property Archives, LLC, or its affiliates, is prohibited without prior written permission.

PA and its logos are trademarks of Property Archives, LLC. or its affiliates. All other trademarks used herein are the property of their respective owners.

STANDARD CITY DIRECTORY REPORT

Subject Street Findings: 45-84 Main St (alias - Rt. 73)

2023

Jacqueline Mclain	45 Main St
Pamela Sedgwick	47 N Main St
Linwood Sedgwick	47 N Main St
Timothy Sedgwick	47 N Main St
Jerome Belcher	51 N Main St
Renee Eadan	51 N Main St
Carol Eliasen	57 N Main St
Kip Files	57 N Main St
Of Church	57 Main St
Ellen Whitehouse	58 N Main St
Dorothe Favreau	60 Main St
Hoyt Emery	64 N Main St
Terry Marsh	64 N Main St
Olive Pierce	64 N Main St
Charlotte Smith	65 N Main St
Southend Grocery	67 S MAIN ST
Meredith Deroche	71 N Main St
Douglas Deroche	71 N Main St
Joshua Goodman	77 N Main St
Midcoast Christian	78 S MAIN ST
Grace Pentecostal Church	78 S MAIN ST
Midcoast Christian Academy	78 S MAIN ST

2018

Jacqueline Mclain	45 MAIN ST
Linwood Sedgwick	47 N MAIN ST
Jerome Belcher	51 N MAIN ST
Gail Nason	51 N MAIN ST
Renee Eadan	51 N MAIN ST
Of Church	57 MAIN ST
Kip Files	57 N MAIN ST
Carol Eliasen	57 N MAIN ST
Ellen Whitehouse	58 N MAIN ST
Dorothe Favreau	60 MAIN ST
Olive Pierce	64 N MAIN ST
Terry Marsh	64 N MAIN ST
Hoyt Emery	64 N MAIN ST
Charlotte Smith	65 N MAIN ST
Southend Grocery	67 S MAIN ST
Douglas Deroche	71 N MAIN ST
Harbor Light Church Of God	78 MAIN ST
Grace Pentecostal Church	78 S MAIN ST

2015

Jacqueline Mclain	45 S MAIN ST
Pamela Sedgwick	47 N MAIN ST
Timothy Sedgwick	47 N MAIN ST
Linwood Sedgwick	47 N MAIN ST

DRAFT

STANDARD CITY DIRECTORY REPORT

Handcrafted By Avis	47 N MAIN ST
Jerome Belcher	51 N MAIN ST
Renee Eadan	51 N MAIN ST
Angie Eagan	51 N MAIN ST
Gail Nason	51 N MAIN ST
Lou Buns	51 N MAIN ST
Of Church	57 MAIN ST
Carol Eliasen	57 N MAIN ST
Kip Files	57 N MAIN ST
Richard Files Jr	57 N MAIN ST
Dorothe Favreau	60 MAIN ST
James Favreau	60 MAIN ST
Papercrafting	63 N MAIN ST
Olive Pierce	64 N MAIN ST
Megan Smist	64 N MAIN ST
Terry Marsh	64 N MAIN ST
Charlotte Smith	65 N MAIN ST
Dana Smith	65 N MAIN ST
Southend Grocery	67 S MAIN ST
Meredith Deroche	71 N MAIN ST
Emealia Lucas	71 N MAIN ST
Douglas Deroche	71 N MAIN ST
Grace Pentecostal Church	78 S MAIN ST
Richard Davis	81 N MAIN ST
Jim Kalloch	84 S MAIN ST
Kalloch, Jim	84 S MAIN ST

2011

Jacqueline Mclain	45 S MAIN ST
Timothy Sedgwick	47 N MAIN ST
Linwood Sedgwick	47 N MAIN ST
Bennett Fellows	48 N MAIN ST
Shary Fellows	48 N MAIN ST
Kevin Fellows	48 N MAIN ST
Steven Fellows	48 N MAIN ST
Megan Sevey	51 N MAIN ST
Rowland Ames	54 N MAIN ST
Patricia Ames	54 N MAIN ST
Lisa Stevens	54 N MAIN ST
Kip Files	57 N MAIN ST
Dorothe Favreau	60 S MAIN ST
James Favreau	60 S MAIN ST
John Smist	64 N MAIN ST APT 6
Betty Marquart	64 N MAIN ST APT 2
Mark Smist	64 N MAIN ST APT 6
Loel Faulkinham	64 N MAIN ST APT 4
Peggy Smist	64 N MAIN ST APT 6
Megan Smist	64 N MAIN ST APT 6
Charlotte Smith	65 N MAIN ST
Southend Grocery	67 S MAIN ST
Meredith Deroche	71 N MAIN ST

DRAFT

STANDARD CITY DIRECTORY REPORT

Douglas Deroche	71 N MAIN ST
Cheryl Ashon-Cudjiw	77 N MAIN ST
Emmanuel Ashon-Cudjiw	77 N MAIN ST
Grace Pentecostal Church	78 S MAIN ST
Edith Merrifield	81 N MAIN ST
Jessica Schnieder	81 N MAIN ST
V Mitchell	83 N MAIN ST
Jim Kalloch	84 S MAIN ST

2006

John H Jr Skinner	45 S Main St
Linwood Jr Sedgwick	47 N Main St
Kevin Fellows	48 N Main St
Lori Nash	51 N Main St
Alan Daniello	51 N Main St
Richard Ames	54 N Main St
Souls Harbor Church Of God	57 S MAIN ST
Allen Rev Jervey	59 S Main St
Harold M & Arlene R French	60 S Main St
Keith H & Laura Alley	61 S Main St
E H Jones	64 N Main St
Liz Nance	64 N Main St
Mike C Sr Cramer	64 N Main St
Kerin Sigsbee	64 N Main St
Robt Moore	65 S Main St
Dana H 3Rd Smith	65 N Main St
Southend Grocery	67 S MAIN ST
Joseph M Kesely	69 N Main St
Meredith Deroche	71 N Main St
Cheryl Bennett	77 N Main St
Grace Pentecostal Church	78 S MAIN ST
C Tower	83 N Main St
Maria Benner	83 N Main St
Robt R Usu Ret Grant	84 S Main St

2001

Jacqueline Mclain-Skinner	45 S Main St
John H Jr Skinner	45 S Main St
Linwood Jr Sedgwick	47 N Main St
Kevin Fellows	48 N Main St
David M Bates	51 N Main St
Richard Ames	54 N Main St
Souls Harbor Church Of God	59 S Main St
Allen Jervey	59 S Main St
Arlene R French	60 S Main St
J Kneeland	61 S Main St
Susan Maynard	61 N Main St
Hollis E Blastow	64 N Main St
E H Jones	64 N Main St
Craig Macintosh	64 N Main St
Robert Moore	65 S Main St

DRAFT

STANDARD CITY DIRECTORY REPORT

Southend Grocery	67 S Main St
K Grigo	68 S Main St
R Wentworth	69 N Main St
Meredith Deroche	71 N Main St
Cheryl A Dearborn	77 N Main St
Grace Pentecostal Church	78 S Main St
M Turner	81 N Main St
C Tower	83 N Main St
Jenai-Marie Sullivan	83 N Main St
Christine Winslow	83 N Main St

1998

John H Jr Skinner	45 S Main St
Linwood Jr Sedgwick	47 N Main St
Kevin Fellows	48 N Main St
Lori Nash	51 N Main St
Alan Daniello	51 N Main St
Richard Ames	54 N Main St
Allen Rev Jervey	59 S Main St
Church Of God Soul's Harbor Parsonage	59 S Main St
Harold M & Arlene R French	60 S Main St
Keith H & Laura Alley	61 S Main St
Liz Nance	64 N Main St
E H Jones	64 N Main St
Kerin Sigsbee	64 N Main St
Mike C Sr Cramer	64 N Main St
Dana H 3Rd Smith	65 N Main St
Robt Moore	65 S Main St
Joseph M Kesely	69 N Main St
Meredith Deroche	71 N Main St
Cheryl Bennett	77 N Main St
Maria Benner	83 N Main St
C Tower	83 N Main St
Robt R Usu Ret Grant	84 S Main St

1993

Linwood Sedgwick	47 N MAIN ST
Kevin Fellows	48 N MAIN ST
Melissa A Knutson	51 N MAIN ST
Richard Ames	54 N MAIN ST
Dennis L Crocker	59 MAIN ST
Harold M French	60 MAIN ST
Jas C Leach	61 MAIN ST
Gary P Blaschke	64 N MAIN ST
M Harlow	64 N MAIN ST
Dana H Smith	65 N MAIN ST
Robt Moore	65 MAIN ST
David A Achorn	69 N MAIN ST
Beulah Moores	69 N MAIN ST
David Bennett	77 N MAIN ST
Dawn Grant	81 N MAIN ST


DRAFT

STANDARD CITY DIRECTORY REPORT

David Winslow	83 N MAIN ST
Robt R Grant	84 MAIN ST

DRAFT

STANDARD CITY DIRECTORY REPORT

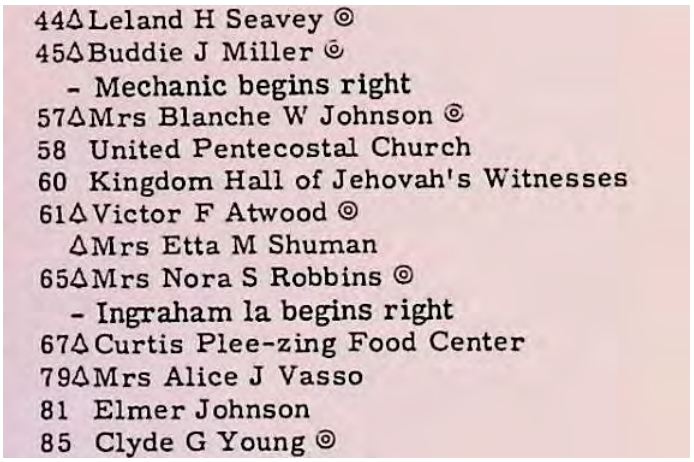

44 Leland H Seavey ◎
45 Buddie J Miller ◎
- Mechanic begins right
57 Mrs Blanche W Johnson ◎
58 United Pentecostal Church
60 Kingdom Hall of Jehovah's Witnesses
61 Victor F Atwood ◎
Mrs Etta M Shuman
65 Mrs Nora S Robbins ◎
- Ingraham la begins right
67 Curtis Plee-zing Food Center
79 Mrs Alice J Vasso
81 Elmer Johnson
85 Clyde G Young ◎

IMAGE: 1 of 1
SOURCE: Rockland City Dirctory
STREET: 45-84 Main St (alias - Rt. 73)
YEAR: 1965
INFO:



44 Leland H Seavey ◎
45 Buddie J Miller ◎
— Mechanic begins right
58 Rev Carroll M Ireland (tr)
57 Mrs Blanche W Johnson ◎
58 United Pentecostal Church
60 Kingdom Hall of Jehovah's Witnesses
61 Victor F Atwood ◎
Mrs Etta M Shuman
65 Mrs Nora S Robbins ◎
— Ingraham la begins right
67 Curtis Plee-zing Food Center
79 Mrs Alice J Vasso
81 Elmer Johnson
83 Vacant
85 Clyde G Young ◎

IMAGE: 1 of 1
SOURCE: Rockland City Dirctory
STREET: 45-84 Main St (alias - Rt. 73)
YEAR: 1962
INFO:

DRAFT

STANDARD CITY DIRECTORY REPORT

Subject Street Findings: 1-26 Mechanic St

2023

Cheryl Schmitt	10 Mechanic St
Christine Cannella	15 Mechanic St
Drew Silver	18 Mechanic St
Catharine Motley	22 Mechanic St
Peter Richardson	22 Mechanic St
Corie	25 MECHANIC ST APT 1

2018

Cheryl Schmitt	10 MECHANIC ST
Christine Cannella	15 MECHANIC ST
Drew Silver	18 MECHANIC ST
Catharine Motley	22 MECHANIC ST
Peter Richardson	22 MECHANIC ST
Corie	25 MECHANIC ST #1

2015

John Schmitt	10 MECHANIC ST
Cheryl Schmitt	10 MECHANIC ST
Robert Smith	11 MECHANIC ST
Ernest Zeiner	14 MECHANIC ST
Kelly Zeiner	14 MECHANIC ST
Christine Cannella	15 MECHANIC ST
Peter Richardson	22 MECHANIC ST

2011

Cheryl Schmitt	10 MECHANIC ST
John Schmitt	10 MECHANIC ST
Joyce Smith	11 MECHANIC ST
Cheryl Smith	11 MECHANIC ST
Marcia Smith	11 MECHANIC ST
Ernest Piper	14 MECHANIC ST
Kelly Zeiner	14 MECHANIC ST
Kelley Piper	14 MECHANIC ST
Ernest Zeiner	14 MECHANIC ST
J Kaminski	17 MECHANIC ST
R Cokinis	18 MECHANIC ST
Ken Chipman	25 MECHANIC ST

2006

Quentin C & Eva Johnson	1 Mechanic St
Kathie & Robin Ledwith	3 Mechanic St
Judy Rietow	9 Mechanic St
Jim Welch	9 Mechanic St
Cheryl & John Schmitt	10 Mechanic St
M Elmer Montgomery	11 Mechanic St
Floyd H Oliver	14 Mechanic St
F H Wood	15 Mechanic St

DRAFT

N & D Richardson	18 Mechanic St
Robt F Cpa Res Baldwin	18 Mechanic St
D Brazz	22 Mechanic St

2001

Cheryl Schmitt	10 Mechanic St
Robert Smith	11 Mechanic St
C M Cannella	15 Mechanic St
Nicole Prentiss	18 Mechanic St
Peter Richardson	22 Mechanic St
R A Gordon	25 Mechanic St
S Setz	25 Mechanic St

1998

Quentin C & Eva Johnson	1 Mechanic St
Kathie & Robin Ledwith	3 Mechanic St
Jim Welch	9 Mechanic St
Judy Rietow	9 Mechanic St
Cheryl & John Schmitt	10 Mechanic St
Rockport Harbor House	11 Mechanic St
M Elmer Montgomery	11 Mechanic St
Floyd H Oliver	14 Mechanic St
F H Wood	15 Mechanic St
N & D Richardson	18 Mechanic St
Robt F Cpa Res Baldwin	18 Mechanic St
D Brazz	22 Mechanic St

1993

M E Montgomery	11 MECHANIC ST
F H Wood	15 MECHANIC ST
Doug Sargent	18 MECHANIC ST
Gerald Joseph	22 MECHANIC ST
F Small	25 MECHANIC ST

DRAFT

STANDARD CITY DIRECTORY REPORT

MECHANIC fr 55 S Main easterly to MCRR Wharf
Left side even numbers
10 Mrs Mary L Lunt
11 M Elmer Montgomery
14 Willis B Kinney
15 Franklin H Wood
17 Chas Henderson
18 Florence A Dunton
22 Edwin B Rollins summer res
25 Carl L Carlson
25 Mrs Eda F Law
25 1/2 Vacant
34 Leland N Pendleton

IMAGE: 1 of 1
SOURCE: Rockland City Directory
STREET: 1-26 Mechanic St
YEAR: 1965
INFO:

MECHANIC fr 55 S Main easterly to MCRR Wharf
Left side even numbers
10 Grover C Lunt (O)
11 M Elmer Montgomery (O)
14 Willis B Kinney (O)
15 Franklin H Wood (O)
17 Robt Henderson
18 Florence A Dunton (O)
22 Edwin B Rollins summer res
25 Carl L Carlson (O)
25 Mrs Eda F Law
25½ Ronald E Hill
34 Vacant

IMAGE: 1 of 1
SOURCE: Rockland City Directory
STREET: 1-26 Mechanic St
YEAR: 1962
INFO:

DRAFT

Historical Topographic Map Report | 2025

DRAFT

Order Number: 107102

Report Generated: 04/10/2025

Project Name: 59 Main Street Rockland

Project Number: 10524.022

59 Main St, Rockland
59 Main St
Rockland, ME 04841

Contact us at:
(866) 211-2028
envirositecorp.com

Envirosite's Historical Topographic Map Report is designed to assist in evaluating a subject property resulting from past activities. Envirosite's Historical Topographic Map Report includes a search of USGS historical topographic maps, dating back to the early 1900s.

TOPOGRAPHIC MAPS FOUND:

	Map Name:	Year:	Revision Year:	Scale:
1.	Rockland	1904	N/R	1 : 62500
2.	Rockland	1906	N/R	1 : 62500
3.	Rockland	1941	N/R	1 : 62500
4.	Rockland	1955	1973	1 : 24000
5.	Rockland	1955	N/R	1 : 24000
6.	Rockland	2011	N/R	1 : 24000
7.	Rockland	2014	N/R	1 : 24000
8.	Rockland	2018	N/R	1 : 24000
9.	Rockland	2021	N/R	1 : 24000

DRAFT

The USGS 7.5 minute series includes scales 1:24,000 / 1:25,000 / 1:31,680. The USGS 15 minute series includes scales 1:48,000 / 1:62,500 / 1:63,360. The USGS 30x60 minute series scale is 1:100,000.

Disclaimer - Copyright and Trademark Notice

All information contained in this report are based on data available from various public, government and other sources and are based upon the best data available from those sources. The information available in this report may be available from other sources and is not exclusive or the exclusive property of Envirosite Corporation.

NO WARRANTY EXPRESSED OR IMPLIED, IS MADE IN CONNECTION WITH THIS REPORT, INCLUDING WITHOUT LIMITATION, MERCHANTABILITY OR FITNESS FOR A PARTICULAR PURPOSE. ALL RISK IS ASSUMED BY USER AND Envirosite assumes no liability for faulty or inaccurate information. The Reports may utilize a variety of public and other sources reasonably available to Envirosite. Envirosite cannot, and does not assure, warrant, guarantee or assume any liability for the correctness, comprehensiveness, timeliness or completeness of any of such information, nor is the information in any Report to be construed as legal advice with respect to environmental risks associated with any property. Envirosite shall not be liable to anyone for any claims, causes of action, suits, damages, losses, costs and expenses (including, without limitation, attorneys' fees and costs) arising out of or caused by this report regardless of the acts, errors or omissions, or negligence of Envirosite. Any damages shall be limited to the purchase price of the report.


Purchaser of the report accepts the report "As Is". The report is intended only to provide information only and should not be considered as providing any legal advice, prediction, forecast, or fact as to the environmental risk for any specific property. Reports are proprietary to Envirosite, and contain copyrighted material and trademarks of Envirosite. All other trademarks used herein are the property of their respective owners. All rights of Envirosite as to the Reports are reserved.

SUBJECT NAME: 59 Main St, Rockland
ADDRESS: 59 Main St, Rockland, ME, 04841
LAT/LONG: 44.093278 / -69.110223

PREPARED FOR: Haley Ward Inc
ORDER #: 107102
REPORT DATE: 04/10/2025

SUBJECT QUAD:

MAP NAME:	Rockland	MAP YEAR:	1904	REVISION YEAR:	N/R
SCALE:	1 : 62500	Part	1		

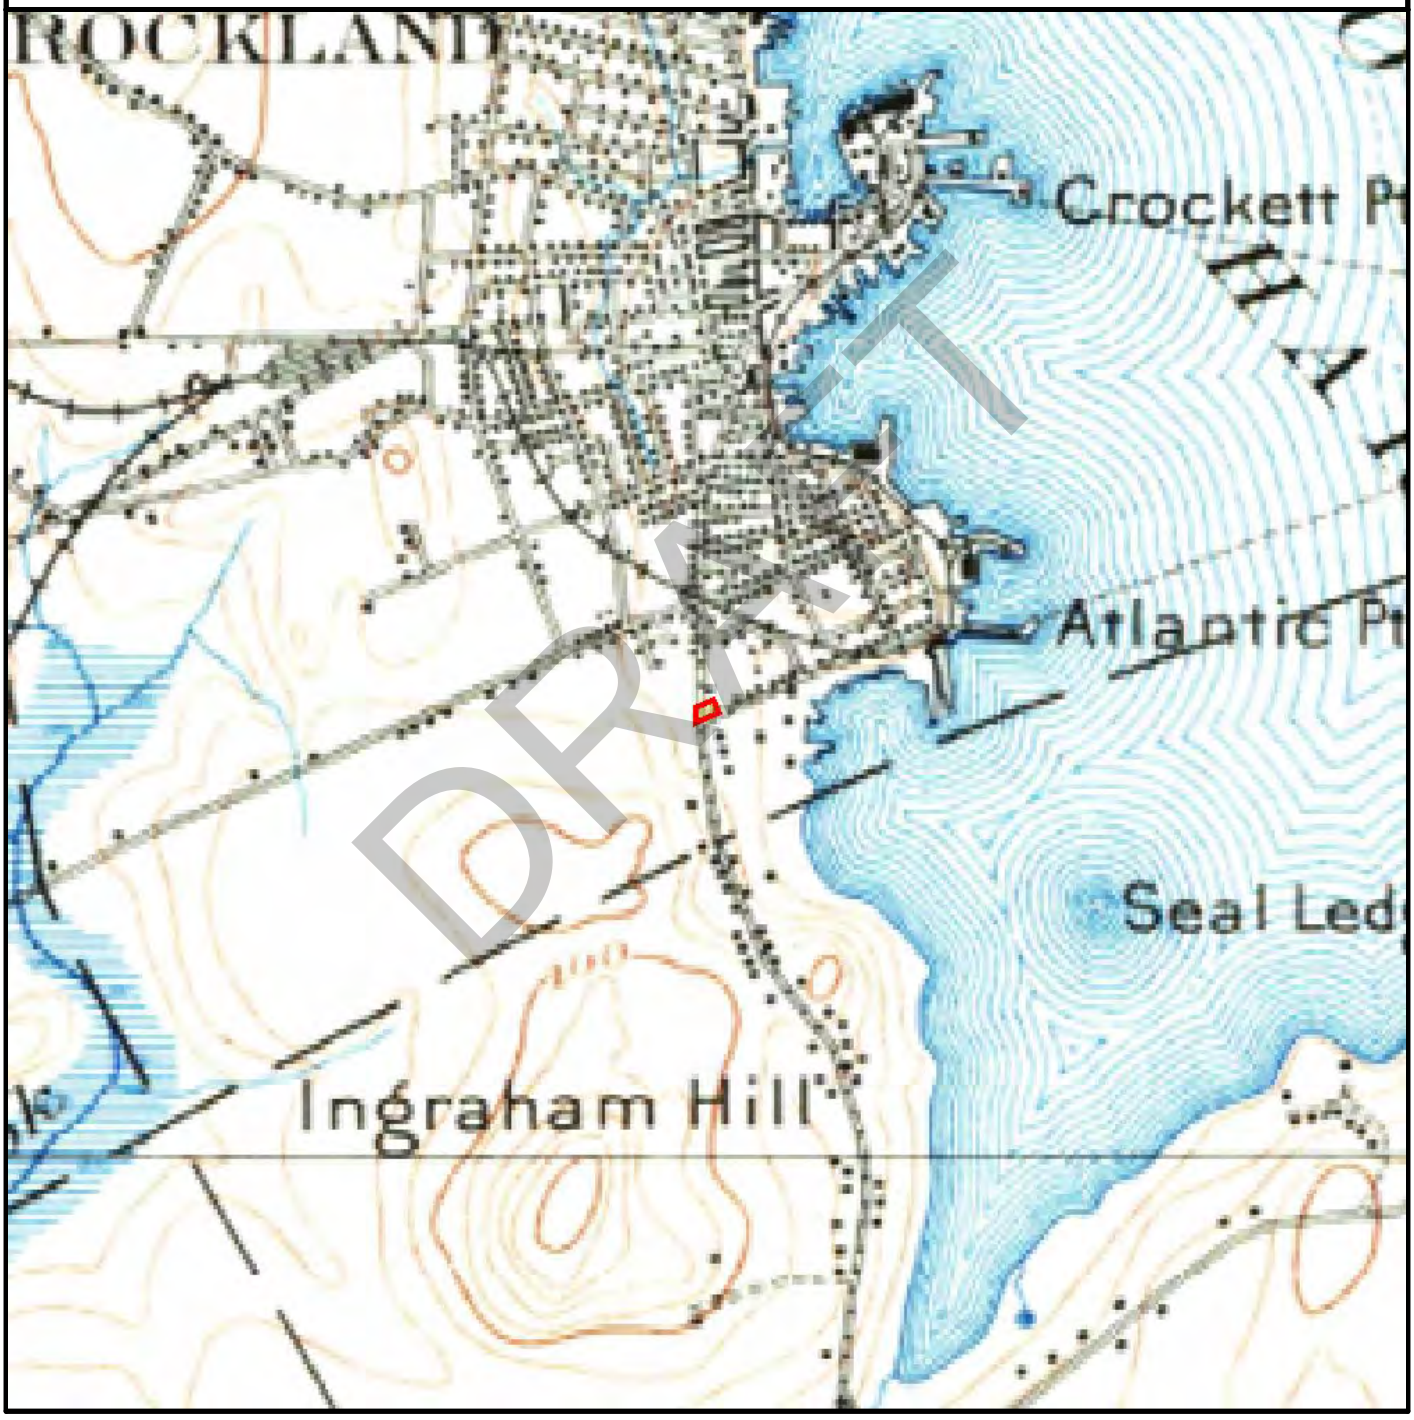


SUBJECT NAME: 59 Main St, Rockland
ADDRESS: 59 Main St, Rockland, ME, 04841
LAT/LONG: 44.093278 / -69.110223

PREPARED FOR: Haley Ward Inc
ORDER #: 107102
REPORT DATE: 04/10/2025

SUBJECT QUAD:

MAP NAME:	Rockland	MAP YEAR:	1906	REVISION YEAR:	N/R
SCALE:	1 : 62500	Part	1		

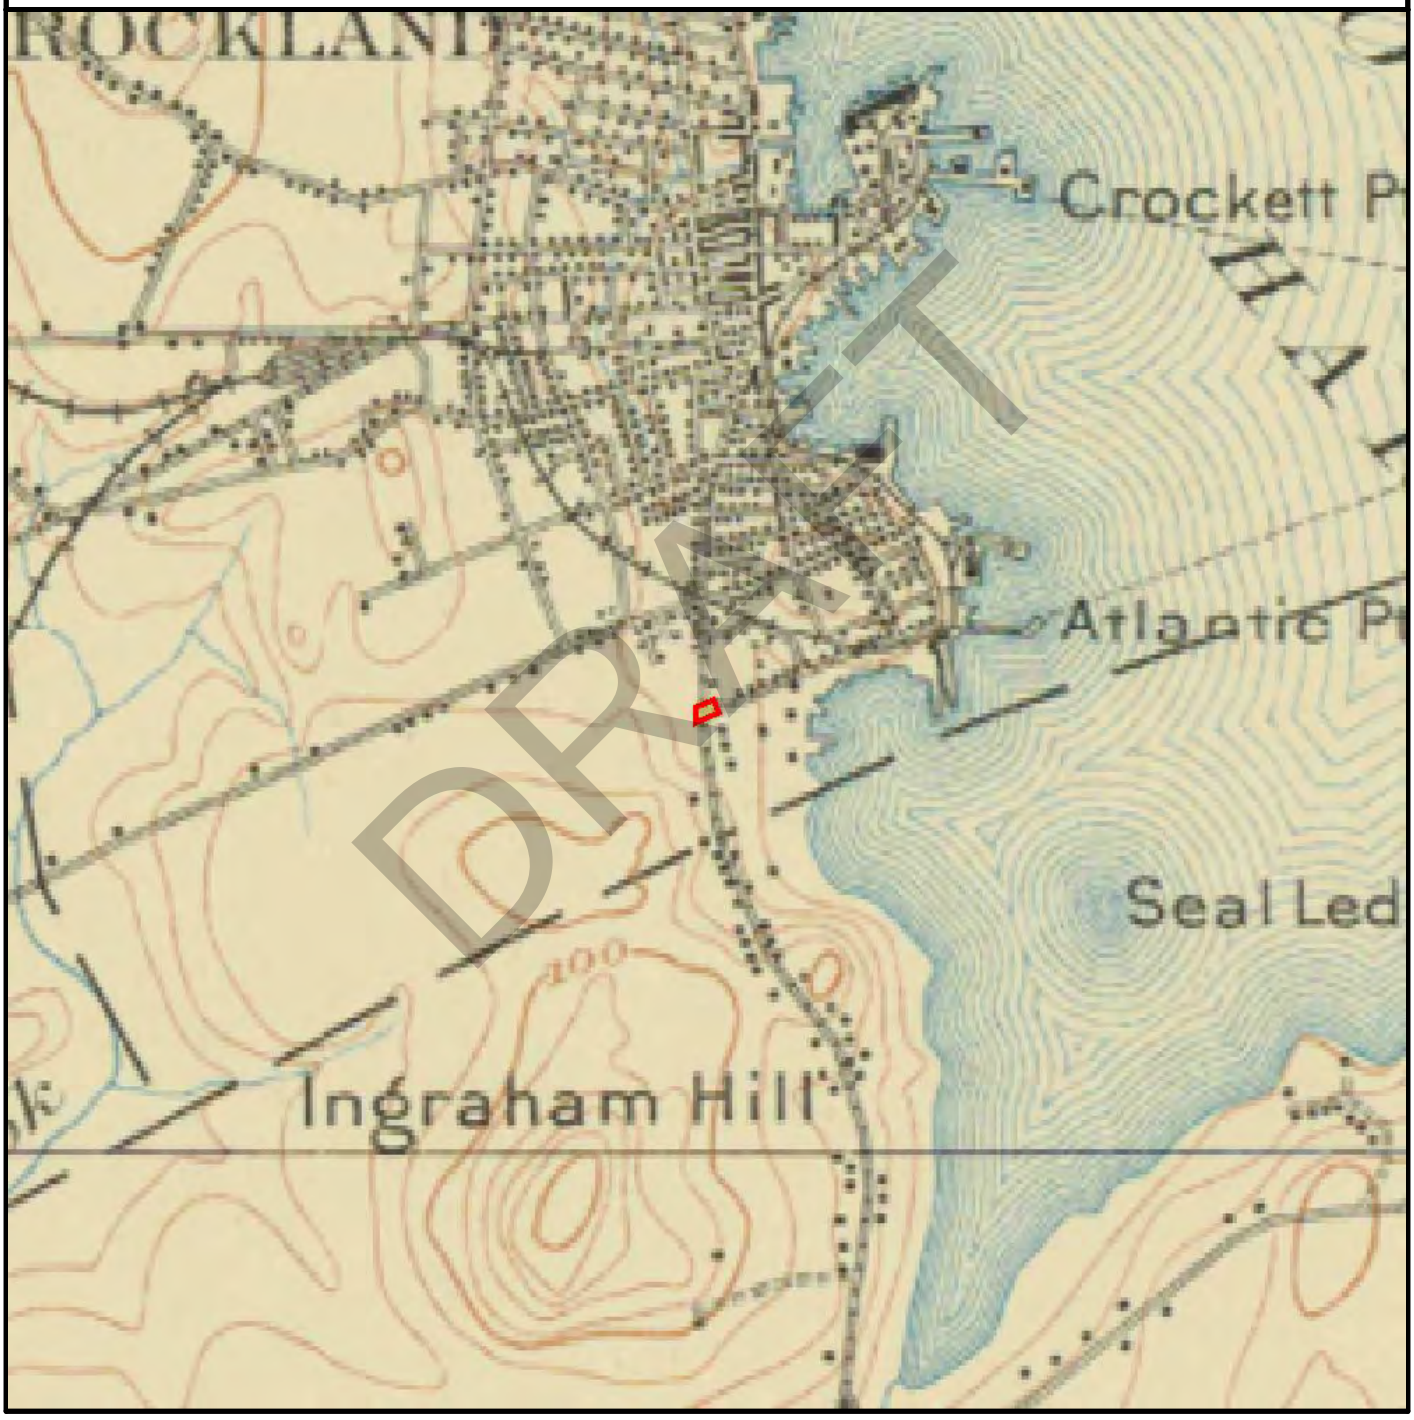

SUBJECT NAME: 59 Main St, Rockland
ADDRESS: 59 Main St, Rockland, ME, 04841
LAT/LONG: 44.093278 / -69.110223

PREPARED FOR: Haley Ward Inc
ORDER #: 107102
REPORT DATE: 04/10/2025

SUBJECT QUAD:

MAP NAME:	Rockland	MAP YEAR:	1941	REVISION YEAR:	N/R
SCALE:	1 : 62500	Part	1		




SUBJECT NAME: 59 Main St, Rockland
ADDRESS: 59 Main St, Rockland, ME, 04841
LAT/LONG: 44.093278 / -69.110223

PREPARED FOR: Haley Ward Inc
ORDER #: 107102
REPORT DATE: 04/10/2025

SUBJECT QUAD:

MAP NAME:	Rockland	MAP YEAR:	1955	REVISION YEAR:	1973
SCALE:	1 : 24000	Part	1		

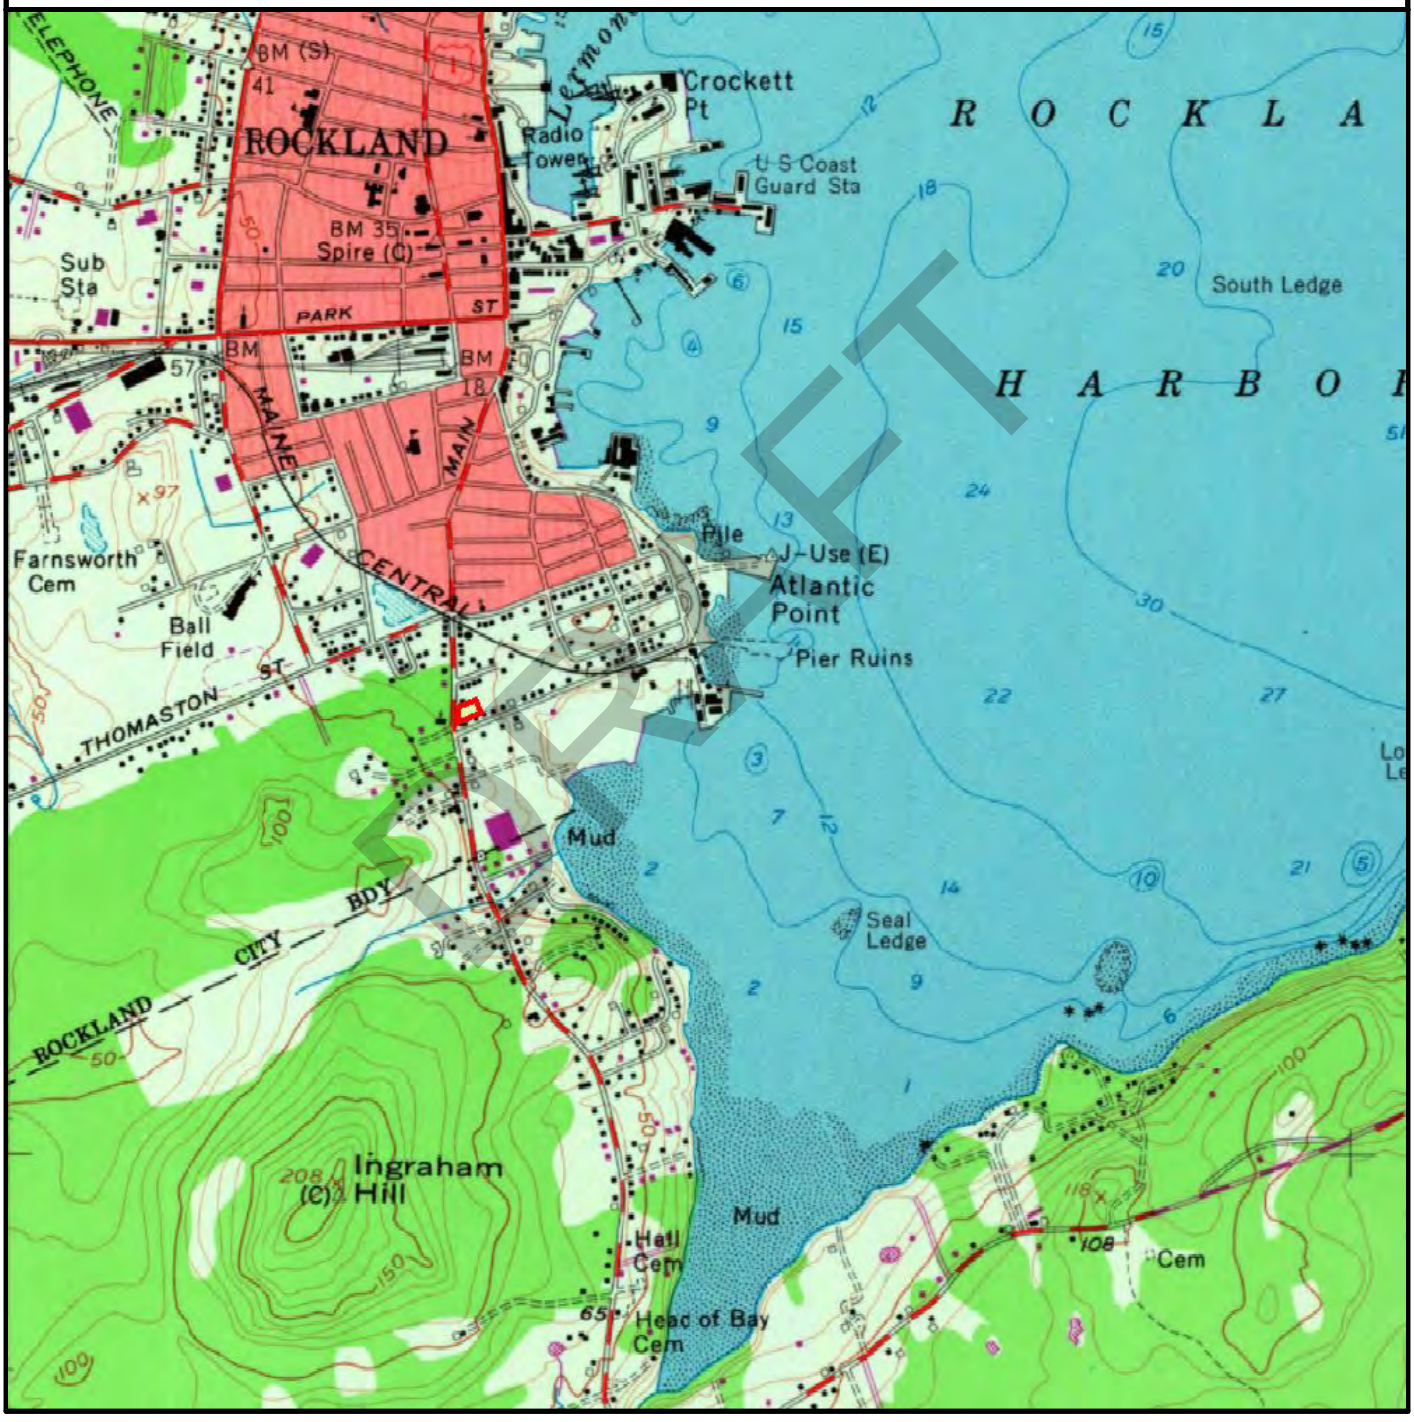


SUBJECT NAME: 59 Main St, Rockland
ADDRESS: 59 Main St, Rockland, ME, 04841
LAT/LONG: 44.093278 / -69.110223

PREPARED FOR: Haley Ward Inc
ORDER #: 107102
REPORT DATE: 04/10/2025

SUBJECT QUAD:

MAP NAME:	Rockland	MAP YEAR:	1955	REVISION YEAR:	N/R
SCALE:	1 : 24000	Part	1		

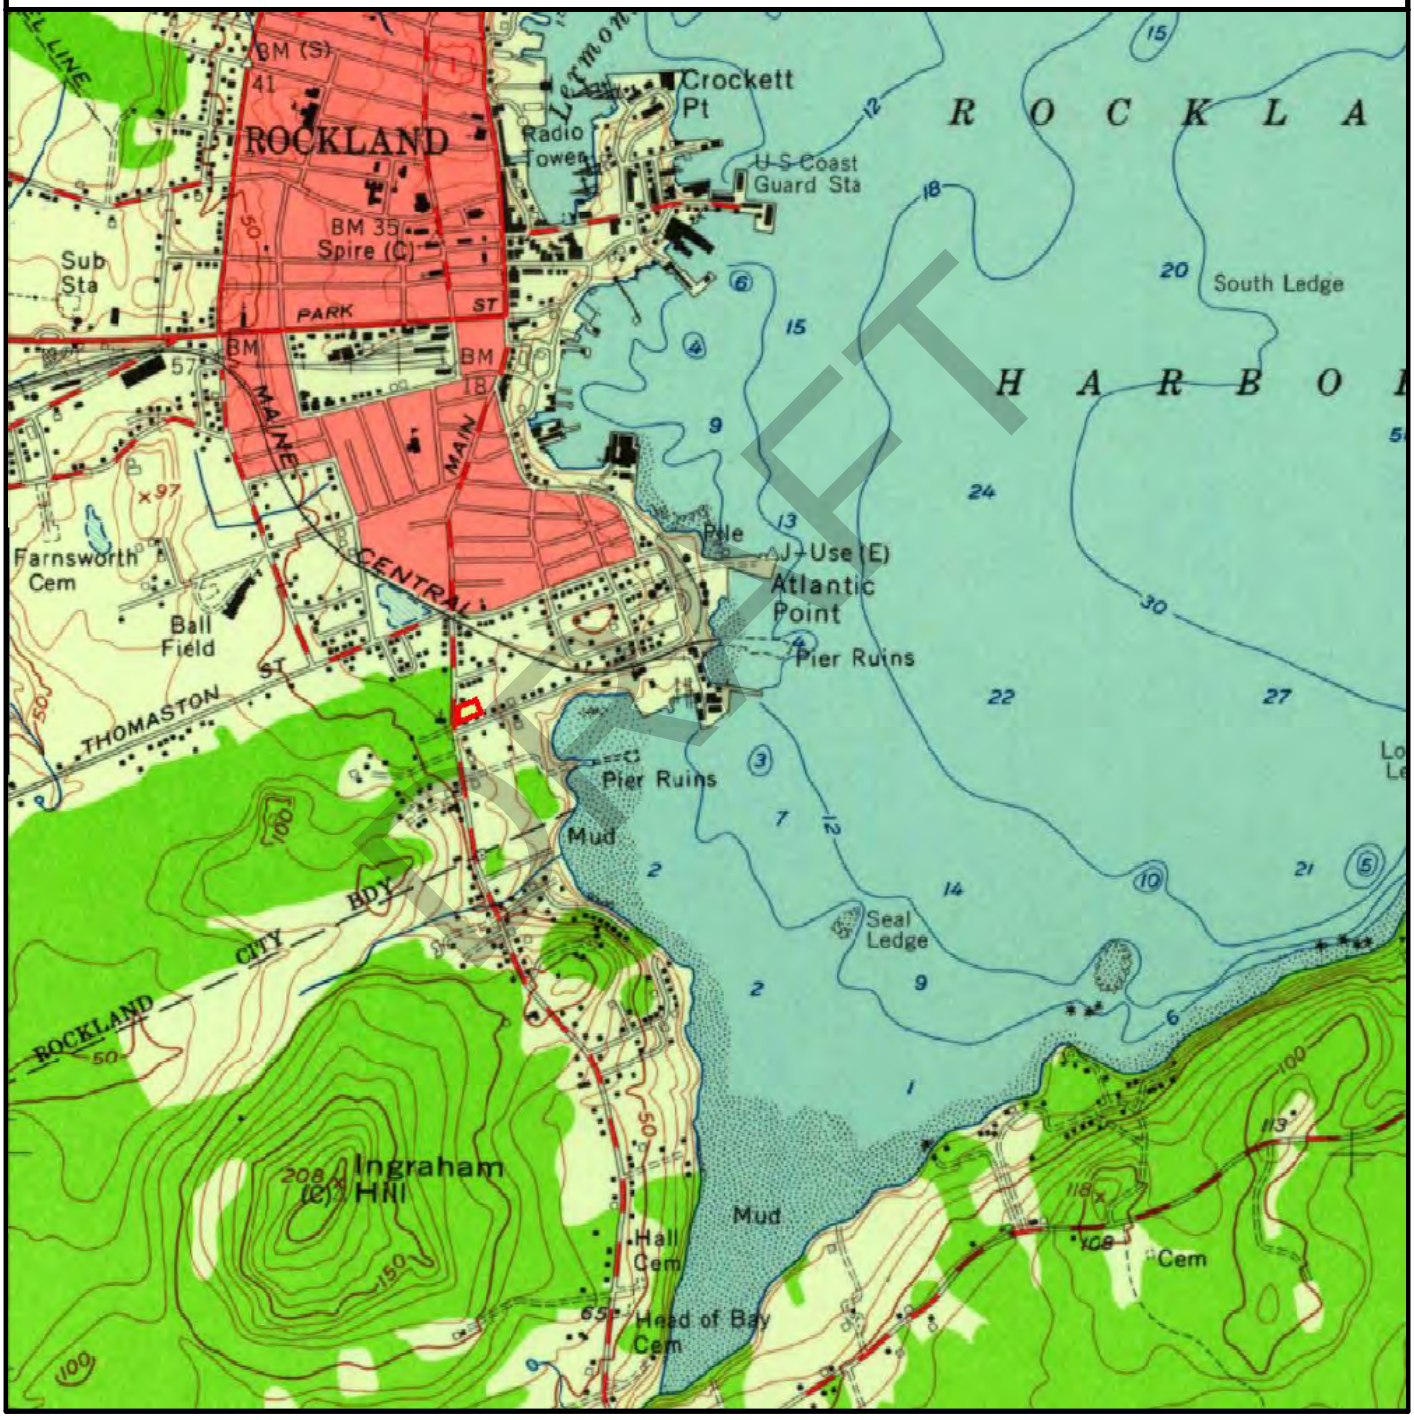


SUBJECT NAME: 59 Main St, Rockland
ADDRESS: 59 Main St, Rockland, ME, 04841
LAT/LONG: 44.093278 / -69.110223

PREPARED FOR: Haley Ward Inc
ORDER #: 107102
REPORT DATE: 04/10/2025

SUBJECT QUAD:

MAP NAME:	Rockland	MAP YEAR:	2011	REVISION YEAR:	N/R
SCALE:	1 : 24000	Part	1		

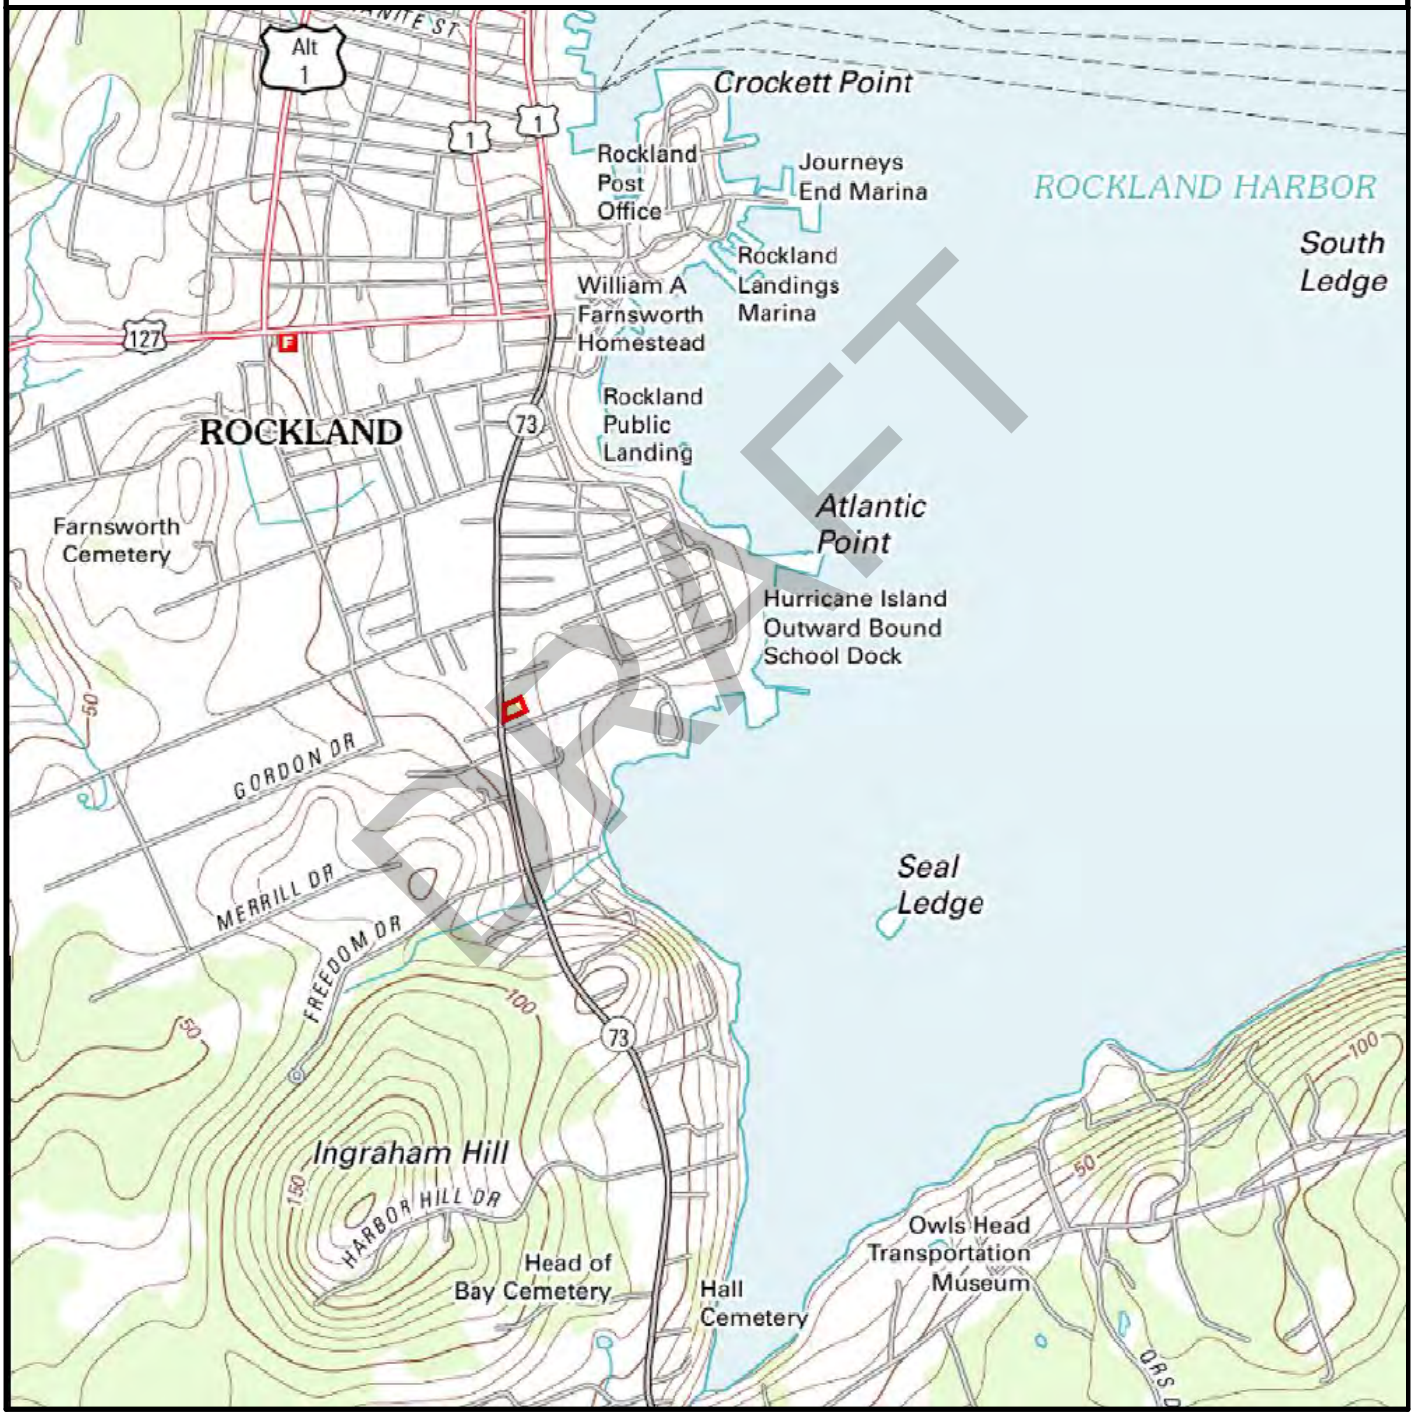

SUBJECT NAME: 59 Main St, Rockland
ADDRESS: 59 Main St, Rockland, ME, 04841
LAT/LONG: 44.093278 / -69.110223

PREPARED FOR: Haley Ward Inc
ORDER #: 107102
REPORT DATE: 04/10/2025

SUBJECT QUAD:

MAP NAME:	Rockland	MAP YEAR:	2014	REVISION YEAR:	N/R
SCALE:	1 : 24000	Part	1		




SUBJECT NAME: 59 Main St, Rockland
ADDRESS: 59 Main St, Rockland, ME, 04841
LAT/LONG: 44.093278 / -69.110223

PREPARED FOR: Haley Ward Inc
ORDER #: 107102
REPORT DATE: 04/10/2025

SUBJECT QUAD:

MAP NAME:	Rockland	MAP YEAR:	2018	REVISION YEAR:	N/R
SCALE:	1 : 24000	Part	1		

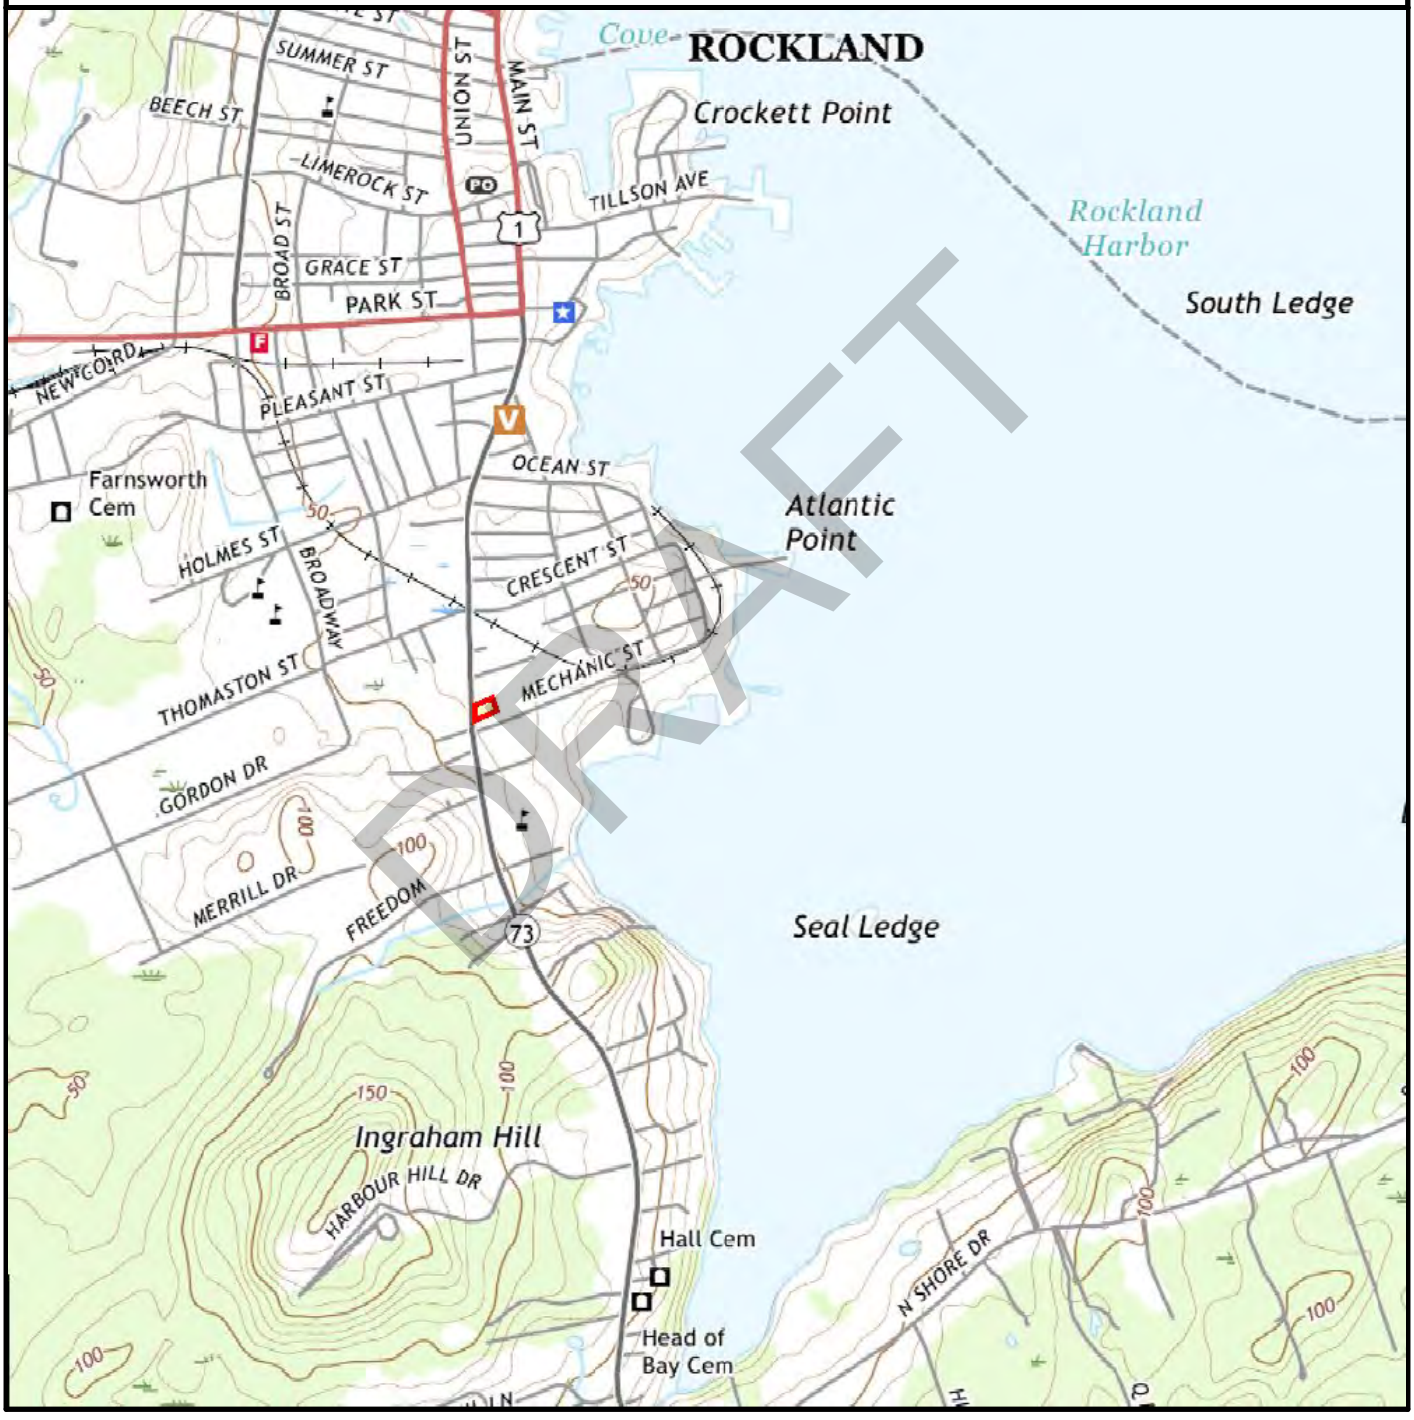

SUBJECT NAME: 59 Main St, Rockland
ADDRESS: 59 Main St, Rockland, ME, 04841
LAT/LONG: 44.093278 / -69.110223

PREPARED FOR: Haley Ward Inc
ORDER #: 107102
REPORT DATE: 04/10/2025

SUBJECT QUAD:

MAP NAME:	Rockland	MAP YEAR:	2021	REVISION YEAR:	N/R
SCALE:	1 : 24000	Part	1		



APPENDIX C

DATABASE SEARCH RESULTS

DRAFT

Government Records Report | 2025

DRAFT

Order Number: 107102

Report Generated: 04/10/2025

Project Name: 59 Main Street Rockland

Project Number: 10524.022

59 Main St, Rockland
59 Main St
Rockland, ME 04841

with Envirosite Atlas

Contact us at:
(866) 211-2028
envirositecorp.com

Table of Contents

2025

Section	Page
Executive Summary	1
Executive Summary by Distance	2
Executive Summary by Database	6
Property Proximity Map	30
Area Map	31
Map Findings Summary	32
Map Findings	39
Unmappable Summary	1061
Environmental Records Searched	1062
Geological Landscape Section	1084
Geological Landscape Section Summary	1087
Geological Findings Map	1088
Geological Landscape Section Map Findings	1089
Geological Landscape Section Map Findings Radon	1106
Geological Landscape Records Searched	1107

DRAFT

Disclaimer - Copyright and Trademark Notice

All information contained in this report are based on data available from various public, government and other sources and are based upon the best data available from those sources. The information available in this report may be available from other sources and is not exclusive or the exclusive property of Envirosite Corporation.

NO WARRANTY EXPRESSED OR IMPLIED, IS MADE IN CONNECTION WITH THIS REPORT, INCLUDING WITHOUT LIMITATION, MERCHANTABILITY OR FITNESS FOR A PARTICULAR PURPOSE. ALL RISK IS ASSUMED BY USER AND Envirosite assumes no liability for faulty or inaccurate information. The Reports may utilize a variety of public and other sources reasonably available to Envirosite. Envirosite cannot, and does not assure, warrant, guarantee or assume any liability for the correctness, comprehensiveness, timeliness or completeness of any of such information, nor is the information in any Report to be construed as legal advice with respect to environmental risks associated with any property. Envirosite shall not be liable to anyone for any claims, causes of action, suits, damages, losses, costs and expenses (including, without limitation, attorneys' fees and costs) arising out of or caused by this report regardless of the acts, errors or omissions, or negligence of Envirosite. Any damages shall be limited to the purchase price of the report.

Purchaser of the report accepts the report "As Is". The report is intended only to provide information only and should not be considered as providing any legal advice, prediction, forecast, or fact as to the environmental risk for any specific property. Reports are proprietary to Envirosite, and contain copyrighted material and trademarks of Envirosite. All other trademarks used herein are the property of their respective owners. All rights of Envirosite as to the Reports are reserved.

Envirosite Corporation has conducted a search of all reasonably ascertainable records in accordance with EPA's AAI (40 CFR Part 312) requirements and the ASTM E-1527-21 Environmental Site Assessments standard.

SUBJECT PROPERTY INFORMATION:

ADDRESS:

59 Main St, Rockland
59 Main St
Rockland, ME 04841

COORDINATES:

Latitude (North):	44.093278 - 44°5'35.8"
Longitude (West):	-69.110223 - -69°6'36.8"
Universal Transverse Mercator:	Zone 19N
UTM X (Meters):	491176.85
UTM Y (Meters):	4882238.96
State Plane Coordinates:	1801 - Maine East (1983) (US Survey Feet)
X Coordinate (Feet):	823941.789 E
Y Coordinate (Feet):	156092.242 N

ELEVATION:

Elevation:	37 ft. above sea level

USGS TOPOGRAPHIC MAP ASSOCIATED WITH SUBJECT PROPERTY:

Subject Property Map: 44069-A1 Rockland, ME
Most Recent Revision: 2021

DRAFT

MAP ID	SITE NAME	ADDRESS	DATABASE(S)	RELATIVE ELEVATION	DIRECTION / DISTANCE
A1	KINNEY, WILLIS	14 MECHANIC ST	UST - ME	Lower	ESE / 0.017 mi., 88 ft.
A2	SARGENT, DOUGLAS	18 MECHANIC ST	UST - ME	Lower	E / 0.027 mi., 141 ft.
3	FLAGG RESIDENCE	5 INGRAHAM LANE	LAST - ME, SPILLS - ME	Lower	NNE / 0.046 mi., 243 ft.
4	EAGEN RESIDENCE	18 INGRAHAM LANE	LAST - ME, SPILLS - ME	Lower	NE / 0.091 mi., 479 ft.
5	ROAD SIDE	15 PAYSON LANE	SPILLS - ME	Higher	WSW / 0.092 mi., 486 ft.
6	ACHORN, DAVID L	34 MECHANIC ST	UST - ME	Lower	E / 0.094 mi., 495 ft.
B7	POST, RALPH & MARY LOU	24 SOUTH MAIN ST	UST - ME, UST AOS - ME	Higher	S / 0.106 mi., 560 ft.
B8	ROCKLAND FERRY TERMINAL	17A MAINE ST	UST - ME, UST AOS - ME	Higher	S / 0.124 mi., 653 ft.
9	JOHN ENGLUND RESIDENCE	18 DUNTON AVE	SPILLS - ME	Higher	SSW / 0.143 mi., 753 ft.
10	BUTLER | WICHENBAUGH RESIDENCE	15 KELLY LANE	LAST - ME, SPILLS - ME	Higher	WNW / 0.145 mi., 767...
C11	MARITIME FARMS | MARITIME ENERGY...	103 MAIN ST	ERNS, LAST - ME, LUST - ME, SPILLS - ME	Higher	N / 0.150 mi., 792 ft.
C12	MARITIME FARMS 52 | MARITIME FAR...	103 SOUTH MAIN ST | 103 S...	EGAD - ME, EPA UST, ERNS, LUST - ME, SPILLS...	Higher	N / 0.153 mi., 810 ft.
B13	LILIAS HART	19 MAIN STREET | 19 MAINE...	ERNS, SPILLS - ME	Higher	S / 0.170 mi., 900 ft.
D14	N R	13 CARROLL LANE	LAST - ME, SPILLS - ME	Higher	N / 0.171 mi., 905 ft.
B15	MID-COAST SCH OF TECH-REGION 8 |...	ONE MAIN STREET	EJ SCHOOLS, MANIFEST EPA, SCHOOLS PUBLIC	Higher	SSE / 0.179 mi., 946 ft.
D16	FORTIN RESIDENCE	21 CARROLLS LANE	LAST - ME, SPILLS - ME	Higher	NNE / 0.180 mi., 950 ft.
E17	DAVID WILLIAMS | MARITIME ENERGY...	48 THOMASTON STREET | 48 ...	ERNS, LAST - ME, SPILLS - ME	Higher	WNW / 0.185 mi., 977...
F18	JERRY BLAIR	30 CRESENT ST	LAST - ME, SPILLS - ME	Higher	NE / 0.190 mi., 1003 ft.
G19	UNKNOWN	64 MECHANIC STREET	LAST - ME, SPILLS - ME	Lower	E / 0.198 mi., 1046 ft.
B20	SUSAN MCNEILEY | SUSAN MCNEILLY	4 MAIN STREET	LAST - ME, SPILLS - ME	Higher	S / 0.199 mi., 1050 ft.
H21	Lowe Hardware | WILLIAM M LOWE, INC.	5 GORDON DRIVE	FRS, MANIFEST EPA	Higher	W / 0.200 mi., 1056 ft.
G22	MARCOUX RESIDENCE	39 MECHANIC STREET	LAST - ME, SPILLS - ME	Lower	E / 0.202 mi., 1066 ft.
H23	WEATHEREND ESTATE FURNITURE | I...	6 GORDON DR | 6 GORDON DR...	ECHO, EGAD - ME, FRS, HIST MANIFEST - NY, ...	Higher	W / 0.203 mi., 1074 ft.
E24	LIBBY RESIDENCE	47 THOMASTON ST	LAST - ME, SPILLS - ME	Higher	WNW / 0.204 mi., 107...
F25	CARLETON, ELIAZBETH	38 CRESENT STREET	LAST - ME, SPILLS - ME	Higher	NE / 0.204 mi., 1078 ft.
F26	BRITTAIN, SHERRILL J	36 LAWRENCE ST	UST - ME	Higher	NE / 0.207 mi., 1096 ft.
B27	MID COAST SCHOOL OF TECHNOLOGY...	1 SOUTH MAIN STREET	EGAD - ME, T 2 - ME	Higher	S / 0.208 mi., 1098 ft.
B28	MID COAST SCHOOL OF TECHNOLOGY...	1 MAIN ST	LUST - ME, SPILLS - ME, UST - ME, UST AOS - ME	Higher	S / 0.211 mi., 1115 ft.
H29	Bay View Painting - RLVPME01725-CH1	3 Gordon Drive	MANIFEST EPA	Higher	W / 0.214 mi., 1128 ft.
F30	JANICE GOODNOW	46 CRESCENT ST	LAST - ME, SPILLS - ME	Higher	NE / 0.226 mi., 1192 ft.
H31	TARGET MARKETING MAIL SERVICE	2 GORDON DRIVE	SPILLS - ME	Higher	W / 0.239 mi., 1265 ft.
I32	SHARPS POINT SOUTH LLC | HURRICA...	75 MECHANIC ST	PRP-CORP, UST - ME, UST AOS - ME	Lower	E / 0.240 mi., 1265 ft.
H33	R & H TAXI	70 THOMASTON ST	EPA UST, UST - ME	Higher	W / 0.240 mi., 1268 ft.
J34	CROSSROADS PUFFIN STOP	131 MAIN ST	LUST - ME, SPILLS - ME	Higher	N / 0.244 mi., 1288 ft.
F35	HARDEN, RICHARD B	30 SUFFOLK ST	UST - ME	Higher	NNE / 0.244 mi., 1288...
J36	CONNIE DYER	7 OTIS STREET | 7 OTIS ST...	ERNS, LAST - ME, SPILLS - ME	Higher	N / 0.245 mi., 1296 ft.
37	INTERSTATE SEPTIC SYSTEMS | ROCK...	10 GORDON DR | 10-18 GORD...	ALL SITES - ME, ECHO, EGAD - ME, FRS, HIST ...	Higher	WSW / 0.247 mi., 1303...
I38	SUSAN HURST	23 SOUTH STREET	LAST - ME, SPILLS - ME	Higher	ENE / 0.254 mi., 1343 ft.

DRAFT

MAP ID	SITE NAME	ADDRESS	DATABASE(S)	RELATIVE ELEVATION	DIRECTION / DISTANCE
F39	UNKNOWN	59 CRESCENT STREET	LAST - ME, SPILLS - ME	Higher	NE / 0.259 mi., 1366 ft.
I40	ROCKLAND MARINE CORPORATION | ...	79 MECHANIC ST	AFS, AIRS - ME, DOCKET, ECHO, EGAD - ME, E...	Lower	ENE / 0.265 mi., 1397 ft.
41	SIDE OF ROAD NEAR PLEASANT ST.	15 BROADWAY	SPILLS - ME	Higher	WNW / 0.272 mi., 143...
K42	WASS HOUSEHOLD | WASS - ROCKLAND	18 HALLS LANE	EGAD - ME, ERNS, LAST - ME, SPILLS - ME	Higher	NNW / 0.275 mi., 1451...
43	CEDARWORKS COMPANY	12 MERRILL DRIVE	LAST - ME, SPILLS - ME, STORMWATER - ME	Higher	SW / 0.286 mi., 1510 ft.
L44	ALAN SCHAEFER | UNKNOWN	21 FULTON ST	SPILLS - ME	Higher	NNE / 0.287 mi., 1517...
K45	UNKNOWN	10 HALLS LANE	LAST - ME, SPILLS - ME	Higher	NNW / 0.289 mi., 1527...
46	RENTAL PROPERTY	54 PACIFIC ST	LAST - ME, SPILLS - ME	Lower	NE / 0.301 mi., 1589 ft.
L47	MIKE GRIFFIN PROPERTY	10 FULTON STREET	LAST - ME, SPILLS - ME	Higher	N / 0.307 mi., 1620 ft.
48	JINSOOK LAWRENCE	73 CRESCENT ST	SPILLS - ME	Higher	ENE / 0.314 mi., 1659 ft.
I49	MCCONE DUPLEX	94 MECHANIC STREET	LAST - ME, SPILLS - ME	Lower	ENE / 0.314 mi., 1660 ft.
K50	FENSTROM, ADRIANNE	30 HOLMES ST	LAST - ME, SPILLS - ME	Higher	NNW / 0.317 mi., 1674...
K51	HOWARD WALEN	18 HOLMES STREET	LAST - ME, SPILLS - ME	Higher	NNW / 0.318 mi., 1678...
K52	HOWARD WALEN	14 HOLMES STREET	LAST - ME, SPILLS - ME	Higher	NNW / 0.326 mi., 1724...
L53	SHERRY PEASE	17 OCEAN STREET	LAST - ME, SPILLS - ME	Lower	NNE / 0.327 mi., 1729...
54	CITY OF ROCKLAND	35 BROADWAY	LAST - ME, SPILLS - ME	Higher	WNW / 0.332 mi., 175...
M55	ROADSIDE	OCEAN & MAIN STREETS	SPILLS - ME	Lower	N / 0.343 mi., 1810 ft.
N56	TOUBMAN RENTAL PROPERTY	45 OCEAN STREET	LAST - ME, SPILLS - ME	Lower	NNE / 0.346 mi., 1827...
57	ROCKLAND MIDDLE SCHOOL | SOUTH...	30 BROADWAY | 30 Boradway	EJ SCHOOLS, LUST - ME, SCHOOLS PUBLIC, SP...	Higher	WNW / 0.346 mi., 182...
L58	FISHER PLOW	WATER & OCEAN STREETS	ALL SITES - ME, I C - ME, VCP - ME	Lower	NNE / 0.348 mi., 1836...
K59	WILMA COPELAND RESIDENCE	6 PURCHASE STREET	LAST - ME, SPILLS - ME	Higher	NNW / 0.353 mi., 1866...
O60	DRAGON PRODUCTS COMPANY, LLC	44 ATLANTIC ST	ECHO, ERNS, FRS, HIST NPDES - ME, HIST PCS...	Lower	ENE / 0.356 mi., 1878 ft.
O61	ROCKLAND WATERFRONT | ROCKLAN...	64 ATLANTIC STREET	ALL SITES - ME, BROWNFIELDS - ME, BROWNFI...	Lower	ENE / 0.356 mi., 1879 ft.
O62	DRAGON PRODUCTS CO	44 ATLANTIC AVE	SPILLS - ME	Lower	ENE / 0.357 mi., 1884 ft.
P63	JANETT SULIDES	16 OCEAN ST	LAST - ME, SPILLS - ME	Lower	NE / 0.362 mi., 1910 ft.
64	ROCKLAND MARINE SHIPYARD	N R	ALL SITES - ME, SHWS - ME	Lower	E / 0.363 mi., 1915 ft.
N65	UNKNOWN VESSEL	58 OCEAN ST.	ERNS, SPILLS - ME	Lower	NNE / 0.364 mi., 1924...
Q66	STINSON SEAFOOD CO | TUG BOAT A...	24 ATLANTIC AVE	EPA UST, LAST - ME, SPILLS - ME, UST - ME	Lower	ENE / 0.365 mi., 1929 ft.
Q67	DRAGON PRODUCTS COMPANY	24 ATLANTIC STREET | 24 A...	ERNS, SPILLS - ME	Lower	ENE / 0.365 mi., 1929 ft.
M68	RESIDENCE	170 MAIN ST	LAST - ME, SPILLS - ME	Higher	N / 0.367 mi., 1939 ft.
M69	DUMPING OF GASOLINE	SOUTH MAINE ST. & LAUREL ...	SPILLS - ME	Lower	N / 0.374 mi., 1975 ft.
P70	ROCKLAND PUMP STATION	SCOTT & OCEAN STS	SPILLS - ME	Lower	NE / 0.380 mi., 2005 ft.
R71	NORTH END COMPOSITES	23 MERRILL DR null	PFAS INDUSTRY, TRIS	Higher	WSW / 0.381 mi., 2013...
72	FISHER ENGINEERING | ROCKLAND H...	12 WATER ST	AFS, AIRS - ME, AST - ME, DAYCARE, DAYCARE...	Lower	NNE / 0.383 mi., 2020...
R73	INTERSTATE SEPTIC SYSTEMS, INC	44.090718, -69.117752	PFAS - ME	Higher	WSW / 0.394 mi., 2078...
M74	Petit Manan National Wildlife Refuge	44.099238, -69.10965	FEDLAND	N/R	N / 0.397 mi., 2096 ft.
M75	Petit Manan National Wildlife Refuge	44.09925, -69.109646	FEDLAND	N/R	N / 0.398 mi., 2101 ft.
76	NONE	59 BROADWAY	SPILLS - ME	Higher	NW / 0.402 mi., 2123 ft.

DRAFT

MAP ID	SITE NAME	ADDRESS	DATABASE(S)	RELATIVE ELEVATION	DIRECTION / DISTANCE
M77	Petit Manan National Wildlife Refuge	44.100037, -69.109251	FEDLAND	N/R	N / 0.414 mi., 2186 ft.
M78	Petit Manan National Wildlife Refuge	44.100037, -69.109251	FEDLAND	N/R	N / 0.414 mi., 2186 ft.
M79	Petit Manan National Wildlife Refuge	44.100048, -69.109247	FEDLAND	N/R	N / 0.415 mi., 2190 ft.
80	MCCELLAND RESIDENCE	44 INGRAHAM DRIVE	LAST - ME, SPILLS - ME	Higher	SSE / 0.420 mi., 2220 ft.
81	APARTMENT BUILDING	22 FLORENCE ST	LAST - ME, SPILLS - ME	Lower	N / 0.421 mi., 2222 ft.
S82	CMP TRANSFORMER	15 FRANKLIN ST	SPILLS - ME	Lower	NNW / 0.427 mi., 2253...
83	UNITED PARCEL SERVICE | UNITED PA...	11 MERRILL DR | 11 MERILL...	DOCKET, ECHO, EPA UST, FRS, HMIRS (DOT), ...	Higher	WSW / 0.456 mi., 2407...
T84	MBNA NEW ENGLAND	216 SO MAIN ST	LAST - ME, SPILLS - ME	Lower	N / 0.460 mi., 2428 ft.
S85	UNKNOWN	33 PURCHASE STREET	LAST - ME, SPILLS - ME	Lower	NNW / 0.461 mi., 2434...
T86	HANDLE IT	403 MAIN ST	SPILLS - ME	Lower	N / 0.464 mi., 2452 ft.
T87	REALTY RESOURCES GROUP APARTM...	385 MAIN ST	LAST - ME, SPILLS - ME, UST - ME	Lower	N / 0.465 mi., 2454 ft.
T88	DICK HARTKOPF	226 SO MAIN ST	LAST - ME, SPILLS - ME	Lower	N / 0.475 mi., 2509 ft.
T89	BLACK BULL RESTAURANT | ROCKLAN...	416 MAIN STREET	LAST - ME, SPILLS - ME	Lower	N / 0.475 mi., 2511 ft.
90	NEW ENGLAND TEL & TEL CO | FAIRP...	90 BROADWAY	EPA UST, LAST - ME, SPILLS - ME, UST - ME	Higher	NW / 0.496 mi., 2619 ft.
91	266 MAIN STREET | MAIN STREET	266 MAIN STREET | 256 MAI...	ALL SITES - ME, BROWNFIELDS - ME, BROWNFI...	Lower	N / 0.543 mi., 2867 ft.
92	DEAD RIVER COMPANY - ROCKLAND |...	25 GORDON DR	ECHO, FRS, HIST NPDES - ME, ICIS, INACTIVE ...	Higher	WSW / 0.581 mi., 3070...
U93	SPROUL'S DRY CLEANING | SPROWL D...	58 PARK ST	ALL SITES - ME, DRYCLEANERS - ME, ECHO, E...	Lower	NNW / 0.582 mi., 3073...
94	CAMDEN PRINTING INC | TIM MASSEY...	12 MORAN DR | 12 MORAN DR...	ECHO, FRS, HIST NPDES - ME, ICIS, INACTIVE ...	Higher	W / 0.600 mi., 3168 ft.
V95	NORTH END COMPOSITES, LLC. | BAC...	23 MERRILL DRIVE	BRS, ECHO, FRS, ICIS, INACTIVE PCS, MANIFES...	Higher	WSW / 0.607 mi., 3207...
U96	51 PARK STREET	51 PARK STREET	ALL SITES - ME, I C - ME, VCP - ME	Lower	NNW / 0.610 mi., 3224...
97	SMITH FARM | 150 160 PLEASANT STREET	150 & 160 PLEASANT STREET	ALL SITES - ME, BROWNFIELDS - ME, BROWNFI...	Higher	WNW / 0.626 mi., 330...
98	FORMER MAINE HEALTH	PLEASANT STREET ROCKLAND	ALL SITES - ME, DEL HWS - ME	Higher	WNW / 0.632 mi., 333...
V99	UPS - ROCKLAND	MERRILL RD INDUSTRIAL PAR...	ECHO, FRS, ICIS, INACTIVE PCS, PCS FACILITY,...	Higher	WSW / 0.639 mi., 3376...
100	FISHER ENGINEERING | DOUGLAS DYN...	50 GORDON DR | 50 GORDAN...	AFS, AIRS - ME, BRS, ECHO, EGAD - ME, EJ TOX...	Higher	WSW / 0.644 mi., 3401...
101	PARK STREET LAUNDROMAT AND DRY...	117 PARK STREET	ALL SITES - ME, FRS, HIST DRYCLEANERS - ME...	Higher	NW / 0.679 mi., 3585 ft.
W102	COASTAL FUEL | ROCKLAND MOTOR ...	140 PARK STREET	ALL SITES - ME, DOCKET, ECHO, EGAD - ME, E...	Higher	NW / 0.698 mi., 3687 ft.
W103	CENTRAL MAINE & QUEBEC RAILWAY ...	200 PARK ST	ECHO, FRS, HIST NPDES - ME, ICIS, INACTIVE ...	Higher	NW / 0.703 mi., 3713 ft.
104	LONZA ROCKLAND, INC. | CAMBREX B...	191 THOMASTON ST | 191 TH...	ARCHIVED RCRA TSDF, ECHO, EGAD - ME, FRS...	Higher	W / 0.713 mi., 3764 ft.
W105	JEM SOUTH | 20 NEW COUNTY ROAD ...	20 NEW COUNTY RD	ECHO, FRS, HIST NPDES - ME, ICIS, INACTIVE ...	Higher	NW / 0.716 mi., 3778 ft.
106	ROCKLAND PLANT | FERRAIOLO CONS...	262 PLEASANT ST	DOCKET, ICIS, INACTIVE PCS, LAST - ME, PCS ...	Higher	WNW / 0.745 mi., 393...
X107	REDLON AND JOHNSON | REDLON & ...	65 TILLSON AVENUE	ALL SITES - ME, BROWNFIELDS - ME, BROWNFI...	Lower	NNE / 0.762 mi., 4025...
108	ROCKLAND WWTF | ROCKLAND CITY ...	40 TILLSON AVE | 40 TILSO...	DOCKET, ECHO, FRS, HIST NPDES - ME, ICIS, I...	Lower	NNE / 0.765 mi., 4041...
109	SPOTLESS CLEANERS | SPOTLESS CL...	193 PARK ST	ALL SITES - ME, DRYCLEANERS - ME, EGAD - M...	Higher	NW / 0.771 mi., 4071 ft.
110	SHM ROCKLAND | YACHTING SOLUTIO...	56 NEW COUNTY RD	ECHO, FRS, HIST NPDES - ME, ICIS, INACTIVE ...	Higher	WNW / 0.785 mi., 414...
X111	LIME STREET SITE	CORNER OF LIME ST. & TILL...	ALL SITES - ME, I C - ME, VCP - ME	Lower	NNE / 0.809 mi., 4270...
112	ROCKY BAY BREWING CO	230 PARK STREET	ALL SITES - ME, VCP - ME	Higher	WNW / 0.828 mi., 437...
X113	VACANT LOT AT 8 LIME STREET | BIC...	8 LIME STREET	ALL SITES - ME, BROWNFIELDS - ME, BROWNFI...	Lower	NNE / 0.840 mi., 4436...
X114	FORMER BICKNELL MANUFACTURING ...	11 LIME STREET	ALL SITES - ME, BROWNFIELDS - ME, BROWNFI...	Lower	NNE / 0.851 mi., 4495...

DRAFT

MAP ID	SITE NAME	ADDRESS	DATABASE(S)	RELATIVE ELEVATION	DIRECTION / DISTANCE
Y115	NAVAL SECTION BASE	44.104444, -69.101944	FUDS	Lower	NE / 0.855 mi., 4513 ft.
116	JOURNEY'S END MARINA | JOURNEYS ...	120 TILLSON AVE | 120 TIL...	AST - ME, ECHO, EGAD - ME, EJ TOXIC RELEAS...	Lower	NNE / 0.862 mi., 4550...
Y117	ROCKLAND NAVAL SECTION BASE	N R	ALL SITES - ME, SHWS - ME	Lower	NE / 0.868 mi., 4585 ft.
118	BEGGARS WHARF	9 & 14 WHARF STREET	ALL SITES - ME, BROWNFIELDS - ME, VCP - ME	Lower	NNE / 0.890 mi., 4701...
119	BIOPOLYMER DIVISION | DUPONT NUT...	1 CROCKETT'S POINT	BRS, DOCKET, ECHO, EJ HAZ WASTE, EJ TOXIC...	Lower	NNE / 0.941 mi., 4968...
120	NAVIGATOR MOTOR INN	520 MAIN STREET	ALL SITES - ME, BROWNFIELDS - ME, BROWNFI...	Lower	N / 0.942 mi., 4972 ft.
121	ROCK HARBOR BREWING CO	5 PAYNE AVE	ECHO, FRS, HIST NPDES - ME, ICIS, INACTIVE ...	Higher	WNW / 0.946 mi., 499...
122	ROCKLAND CITY HALL | SNOW DUMP ...	270 PLEASANT ST	BROWNFIELDS-ACRES, DEBRIS EPA LF, DEBRI...	Higher	WNW / 0.958 mi., 506...
123	MCLAIN SCHOOL | ME0000605 | ME00...	28 LINCOLN STREET	ALL SITES - ME, BROWNFIELDS - ME, BROWNFI...	Higher	NNW / 0.970 mi., 5121...

DRAFT

SUBJECT PROPERTY SEARCH RESULTS:

The subject property was not listed in any of the databases searched by Envirosite Corporation.

SEARCH RESULTS:

FEDERAL, STATE, AND TRIBAL REGISTERED STORAGE TANK LISTS

EPA UST: Facilities listed in the EPA UST Finder database **2 SITES FOUND WITHIN .25 MILE**

EQUAL/HIGHER ELEVATION

MAP ID	SITE NAME	SITE ADDRESS	DIRECTION/DISTANCE	PAGE
C12	*MARITIME FARMS 52 | MARITIME FARMS | MAIN ST. /ROCKLAND #0675*	*103 SOUTH MAIN ST | 103 SO MAIN ST | 103 S. MAIN ST.*	*N / 0.153 mi., 810 ft.*	*73*
H33	*R & H TAXI*	*70 THOMASTON ST*	*W / 0.240 mi., 1268 ft.*	*175*

UST - ME: Underground storage tank listing **11 SITES FOUND WITHIN .25 MILE**

EQUAL/HIGHER ELEVATION

MAP ID	SITE NAME	SITE ADDRESS	DIRECTION/DISTANCE	PAGE
B7	*POST, RALPH & MARY LOU*	*24 SOUTH MAIN ST*	*S / 0.106 mi., 560 ft.*	*46*
	- ID: Registration Number 18251	Status: N/A	Date: N/A	
	- ID: Tank Number 1	Status: OUT OF SERVICE	Date: 1992-06-11	
B8	*ROCKLAND FERRY TERMINAL*	*17A MAINE ST*	*S / 0.124 mi., 653 ft.*	*48*
	- ID: Registration Number 19252	Status: N/A	Date: N/A	
	- ID: Tank Number 1	Status: ACTIVE	Date: 1996-02-27	
	- ID: Tank Number 2	Status: ACTIVE	Date: 1996-02-27	
C12	*MARITIME FARMS 52 | MARITIME FARMS | MAIN ST. /ROCKLAND #0675*	*103 SOUTH MAIN ST | 103 SO MAIN ST | 103 S. MAIN ST.*	*N / 0.153 mi., 810 ft.*	*73*
	- ID: Registration Number 3776	Status: N/A	Date: N/A	
	- ID: Tank Number 1	Status: REMOVED	Date: 1989-10-01	
	- ID: Tank Number 2	Status: REMOVED	Date: 1989-10-01	
	- ID: Tank Number 3	Status: REMOVED	Date: 1989-10-01	
	- ID: Tank Number 4	Status: REMOVED	Date: 1989-10-01	
	There are an additional 8 status records, see site details.			
F26	BRITTAIN, SHERRILL J	36 LAWRENCE ST	NE / 0.207 mi., 1096 ft.	*158*
	- ID: Registration Number 15063	Status: N/A	Date: N/A	
	- ID: Tank Number 1	Status: REMOVED	Date: 1990-05-01	
B28	*MID COAST SCHOOL OF TECHNOLOGY | REGION 8 VOCATIONAL CENTER | REGION 8 VOC CENTER*	*1 MAIN ST*	*S / 0.211 mi., 1115 ft.*	*163*
	- ID: Registration Number 1250	Status: N/A	Date: N/A	
	- ID: Tank Number 1	Status: REMOVED	Date: 1993-11-20	
	- ID: Registration Number 5355	Status: N/A	Date: N/A	
	- ID: Tank Number 1	Status: REMOVED	Date: 1993-10-01	
	- ID: Tank Number 2	Status: REMOVED	Date: 2019-06-12	
H33	*R & H TAXI*	*70 THOMASTON ST*	*W / 0.240 mi., 1268 ft.*	*175*
	- ID: Registration Number 3779	Status: N/A	Date: N/A	
	- ID: Tank Number 1	Status: REMOVED	Date: 1988-04-01	
F35	HARDEN, RICHARD B	30 SUFFOLK ST	NNE / 0.244 mi., 1288 ft.	*178*
	- ID: Registration Number 3919	Status: N/A	Date: N/A	
	- ID: Tank Number 1	Status: REMOVED	Date: 1991-08-12	

DRAFT

FEDERAL, STATE, AND TRIBAL REGISTERED STORAGE TANK LISTS *(cont.)*

UST - ME: Underground storage tank listing **11 SITES FOUND WITHIN .25 MILE**

LOWER ELEVATION

MAP ID	SITE NAME	SITE ADDRESS	DIRECTION/DISTANCE	PAGE
A1	KINNEY, WILLIS	14 MECHANIC ST	ESE / 0.017 mi., 88 ft.	*39*
	- ID: Registration Number 6938	Status: N/A	Date: N/A	
	- ID: Tank Number 1	Status: REMOVED	Date: 1998-05-04	
A2	SARGENT, DOUGLAS	18 MECHANIC ST	E / 0.027 mi., 141 ft.	*40*
	- ID: Registration Number 5756	Status: N/A	Date: N/A	
	- ID: Tank Number 1	Status: REMOVED	Date: 1995-06-14	
6	ACHORN, DAVID L	34 MECHANIC ST	E / 0.094 mi., 495 ft.	*45*
	- ID: Registration Number 12261	Status: N/A	Date: N/A	
	- ID: Tank Number 1	Status: REMOVED	Date: 1992-11-16	
I32	*SHARPS POINT SOUTH LLC | HURRICANE ISLAND OUTWARD BOUND SCHOOL INC*	*75 MECHANIC ST*	*E / 0.240 mi., 1265 ft.*	*172*
	- ID: Registration Number 2121	Status: N/A	Date: N/A	
	- ID: Tank Number 1	Status: REMOVED	Date: 1996-10-08	
	- ID: Tank Number 2	Status: ACTIVE	Date: 1996-10-28	

UST AOS - ME: Active and out of service registered underground storage tanks including tanks that have not been properly abandoned
5 SITES FOUND WITHIN .25 MILE

EQUAL/HIGHER ELEVATION

MAP ID	SITE NAME	SITE ADDRESS	DIRECTION/DISTANCE	PAGE
B7	*POST, RALPH & MARY LOU*	*24 SOUTH MAIN ST*	*S / 0.106 mi., 560 ft.*	*46*
	- ID: Facility ID 18251	Status: N/A	Date: N/A	
	- ID: Tank ID 1 - 1	Status: Out of Service	Date: 1992-06-11	
B8	*ROCKLAND FERRY TERMINAL*	*17A MAINE ST*	*S / 0.124 mi., 653 ft.*	*48*
	- ID: Facility ID 19252	Status: N/A	Date: N/A	
	- ID: Tank ID 2 - 1	Status: Active	Date: 1996-02-27	
	- ID: Tank ID 2 - 2	Status: Active	Date: 1996-02-27	
	- ID: Tank ID 1 - 1	Status: Active	Date: 1996-02-27	
C12	*MARITIME FARMS 52 | MARITIME FARMS | MAIN ST. /ROCKLAND #0675*	*103 SOUTH MAIN ST | 103 SO MAIN ST | 103 S. MAIN ST.*	*N / 0.153 mi., 810 ft.*	*73*
	- ID: Facility ID 3776	Status: N/A	Date: N/A	
	- ID: Tank ID 12 - 1	Status: Active	Date: 2017-04-21	
	- ID: Tank ID 13 - 2	Status: Active	Date: 2017-04-21	
	- ID: Tank ID 13 - 1	Status: Active	Date: 2017-04-21	
	- ID: Facility ID 3776	Status: N/A	Date: N/A	
	There are an additional 3 status records, see site details.			
B28	*MID COAST SCHOOL OF TECHNOLOGY | REGION 8 VOCATIONAL CENTER | REGION 8 VOC CENTER*	*1 MAIN ST*	*S / 0.211 mi., 1115 ft.*	*163*
	- ID: Facility ID 5355	Status: N/A	Date: N/A	
	- ID: Tank ID 2 - 1	Status: Removed	Date: 2019-06-12	

DRAFT

FEDERAL, STATE, AND TRIBAL REGISTERED STORAGE TANK LISTS *(cont.)*

UST AOS - ME: Active and out of service registered underground storage tanks including tanks that have not been properly abandoned
5 SITES FOUND WITHIN .25 MILE

LOWER ELEVATION

MAP ID	SITE NAME	SITE ADDRESS	DIRECTION/DISTANCE	PAGE
I32	*SHARPS POINT SOUTH LLC | HURRICANE ISLAND OUTWARD BOUND SCHOOL INC*	*75 MECHANIC ST*	*E / 0.240 mi., 1265 ft.*	*172*
	- ID: Facility ID 2121	Status: N/A	Date: N/A	
	- ID: Tank ID 2 - 1	Status: Active	Date: 1996-10-28	

FEDERAL RCRA GENERATORS LIST

RCRA SQG: Resource Conservation and Recovery Act listing of licensed small quantity generators **1 SITE FOUND WITHIN .25 MILE**

EQUAL/HIGHER ELEVATION

MAP ID	SITE NAME	SITE ADDRESS	DIRECTION/DISTANCE	PAGE
H23	*WEATHEREND ESTATE FURNITURE | IMAGINEERING, INC*	*6 GORDON DR | 6 GORDON DR ROCKLAND INDUSTRIAL PK*	*W / 0.203 mi., 1074 ft.*	*137*
	- ID: MED985475433	Status: State Statute or Regulation	Date: Violation 2014-11-06 - Achieved Compliance 2014-12-11	
	- ID: MED985475433	Status: Universal Waste - Large Quantity Handlers	Date: Violation 2014-11-06 - Achieved Compliance 2014-12-11	
	- ID: MED985475433	Status: Generators - Exports	Date: Violation 2005-05-27 - Achieved Compliance 2005-08-15	
	- ID: MED985475433	Status: Generators - General	Date: Violation 2005-05-27 - Achieved Compliance 2005-08-15	
	- ID: MED985475433	Status: Generators - Pre-transport	Date: Violation 2005-05-27 - Achieved Compliance 2005-08-15	
	There are an additional 2 status records, see site details.			

FEDERAL, STATE, AND TRIBAL LEAKING STORAGE TANK LISTS

LAST - ME: HOSS database **43 SITES FOUND WITHIN .5 MILE**

EQUAL/HIGHER ELEVATION

MAP ID	SITE NAME	SITE ADDRESS	DIRECTION/DISTANCE	PAGE
10	*BUTLER | WICHENBAUGH RESIDENCE*	*15 KELLY LANE*	*WNW / 0.145 mi., 767 ft.*	*51*
	- ID: A-263-2017	Status: Final Report	Date: 2019-08-16	
	- ID: A-123-2007	Status: Final Report	Date: 2009-07-23	
C11	*MARITIME FARMS | MARITIME ENERGY | MARITIME FARMS #52*	*103 MAIN ST*	*N / 0.150 mi., 792 ft.*	*55*
	- ID: A-657-2022	Status: Final Report	Date: 2024-05-07	
D14	*N/R*	*13 CARROLL LANE*	*N / 0.171 mi., 905 ft.*	*110*
	- ID: A-393-2024	Status: Final Report	Date: 2024-06-11	
D16	*FORTIN RESIDENCE*	*21 CARROLLS LANE*	*NNE / 0.180 mi., 950 ft.*	*118*
	- ID: A-26-2014	Status: Final Report	Date: 2014-09-16	

DRAFT

FEDERAL, STATE, AND TRIBAL LEAKING STORAGE TANK LISTS *(cont.)*

LAST - ME: HOSS database **43 SITES FOUND WITHIN .5 MILE**

EQUAL/HIGHER ELEVATION *(cont.)*

MAP ID	SITE NAME	SITE ADDRESS	DIRECTION/DISTANCE	PAGE
E17	*DAVID WILLIAMS | MARITIME ENERGY COMPANY*	*48 THOMASTON STREET | 48 THOMASTON ST*	*WNW / 0.185 mi., 977 ft.*	*120*
	- ID: A-625-2003	Status: Final Report	Date: 2004-04-05	
	- ID: A-349-2016	Status: Final Report	Date: 2017-04-10	
F18	*JERRY BLAIR*	*30 CRESENT ST*	*NE / 0.190 mi., 1003 ft.*	*126*
	- ID: A-762-2002	Status: Final Report	Date: 2003-12-19	
B20	*SUSAN MCNEILEY | SUSAN MCNEILLY*	*4 MAIN STREET*	*S / 0.199 mi., 1050 ft.*	*129*
	- ID: A-79-2018	Status: Final Report	Date: 2018-06-13	
	- ID: A-699-2017	Status: Final Report	Date: 2018-04-30	
E24	*LIBBY RESIDENCE*	*47 THOMASTON ST*	*WNW / 0.204 mi., 1077 ft.*	*155*
	- ID: A-152-2000	Status: Final Report	Date: 2001-12-07	
F25	*CARLETON, ELIAZBETH*	*38 CRESENT STREET*	*NE / 0.204 mi., 1078 ft.*	*157*
	- ID: A-657-1999	Status: Final Report	Date: 2002-03-13	
F30	*JANICE GOODNOW*	*46 CRESCENT ST*	*NE / 0.226 mi., 1192 ft.*	*169*
	- ID: A-417-2005	Status: Final Report	Date: 2006-08-03	
J36	*CONNIE DYER*	*7 OTIS STREET | 7 OTIS ST 10 ROCKLAND ST*	*N / 0.245 mi., 1296 ft.*	*180*
	- ID: A-785-2011	Status: Final Report	Date: 2013-09-11	
I38	*SUSAN HURST*	*23 SOUTH STREET*	*ENE / 0.254 mi., 1343 ft.*	*191*
	- ID: A-39-2013	Status: Final Report	Date: 2013-04-10	
F39	*UNKNOWN*	*59 CRESCENT STREET*	*NE / 0.259 mi., 1366 ft.*	*193*
	- ID: A-552-2018	Status: Final Report	Date: 2020-02-11	
K42	*WASS HOUSEHOLD | WASS - ROCKLAND*	*18 HALLS LANE*	*NNW / 0.275 mi., 1451 ft.*	*251*
	- ID: A-686-2020	Status: Final Report	Date: 2022-06-01	
43	*CEDARWORKS COMPANY*	*12 MERRILL DRIVE*	*SW / 0.286 mi., 1510 ft.*	*255*
	- ID: A-531-2022	Status: Final Report	Date: 2024-04-25	
	- ID: A-750-2015	Status: Final Report	Date: 2017-01-30	
K45	*UNKNOWN*	*10 HALLS LANE*	*NNW / 0.289 mi., 1527 ft.*	*261*
	- ID: A-109-2017	Status: Final Report	Date: 2019-03-12	
L47	*MIKE GRIFFIN PROPERTY*	*10 FULTON STREET*	*N / 0.307 mi., 1620 ft.*	*265*
	- ID: A-48-2008	Status: Final Report	Date: 2011-03-15	
K50	*FENSTROM, ADRIANNE*	*30 HOLMES ST*	*NNW / 0.317 mi., 1674 ft.*	*269*
	- ID: A-581-1995	Status: Final Report	Date: 2001-12-07	
K51	*HOWARD WALEN*	*18 HOLMES STREET*	*NNW / 0.318 mi., 1678 ft.*	*271*
	- ID: A-705-2016	Status: Final Report	Date: 2019-01-31	
K52	*HOWARD WALEN*	*14 HOLMES STREET*	*NNW / 0.326 mi., 1724 ft.*	*273*
	- ID: A-33-2012	Status: Final Report	Date: 2013-10-16	
54	*CITY OF ROCKLAND*	*35 BROADWAY*	*WNW / 0.332 mi., 1754 ft.*	*277*
	- ID: A-330-2015	Status: Final Report	Date: 2017-01-19	

DRAFT

FEDERAL, STATE, AND TRIBAL LEAKING STORAGE TANK LISTS *(cont.)*

LAST - ME: HOSS database **43 SITES FOUND WITHIN .5 MILE**

EQUAL/HIGHER ELEVATION *(cont.)*

MAP ID	SITE NAME	SITE ADDRESS	DIRECTION/DISTANCE	PAGE
K59	*WILMA COPELAND RESIDENCE*	*6 PURCHASE STREET*	*NNW / 0.353 mi., 1866 ft.*	*292*
	- ID: A-539-2009	Status: Final Report	Date: 2011-12-14	
M68	*RESIDENCE*	*170 MAIN ST*	*N / 0.367 mi., 1939 ft.*	*348*
	- ID: A-178-1999	Status: Final Report	Date: 2003-09-10	
80	*MCCELLAND RESIDENCE*	*44 INGRAHAM DRIVE*	*SSE / 0.420 mi., 2220 ft.*	*389*
	- ID: A-215-2021	Status: Final Report	Date: 2022-12-28	
83	*UNITED PARCEL SERVICE | UNITED PARCEL SVC ROCKLAND | C N BROWN BULK PLANT*	*11 MERRILL DR | 11 MERILL DR.*	*WSW / 0.456 mi., 2407 ft.*	*393*
	- ID: A-25-2003	Status: Final Report	Date: 2004-01-13	
	- ID: A-608-2011	Status: Final Report	Date: 2013-09-04	
90	*NEW ENGLAND TEL & TEL CO | FAIRPOINT MAINTENANCE GARAGE | BELL ATLANTIC MAINTENANCE GARAGE*	*90 BROADWAY*	*NW / 0.496 mi., 2619 ft.*	*461*
	- ID: A-385-2008	Status: Final Report	Date: 2011-03-24	

LOWER ELEVATION

MAP ID	SITE NAME	SITE ADDRESS	DIRECTION/DISTANCE	PAGE
3	*FLAGG RESIDENCE*	*5 INGRAHAM LANE*	*NNE / 0.046 mi., 243 ft.*	*41*
	- ID: A-112-2008	Status: Final Report	Date: 2011-06-15	
4	*EAGEN RESIDENCE*	*18 INGRAHAM LANE*	*NE / 0.091 mi., 479 ft.*	*42*
	- ID: A-111-2009	Status: Final Report	Date: 2011-10-03	
G19	*UNKNOWN*	*64 MECHANIC STREET*	*E / 0.198 mi., 1046 ft.*	*127*
	- ID: A-465-2014	Status: Final Report	Date: 2016-06-14	
G22	*MARCOUX RESIDENCE*	*39 MECHANIC STREET*	*E / 0.202 mi., 1066 ft.*	*135*
	- ID: A-159-2021	Status: Final Report	Date: 2022-07-20	
46	*RENTAL PROPERTY*	*54 PACIFIC ST*	*NE / 0.301 mi., 1589 ft.*	*263*
	- ID: A-120-2008	Status: Final Report	Date: 2011-03-16	
I49	*MCCONE DUPLEX*	*94 MECHANIC STREET*	*ENE / 0.314 mi., 1660 ft.*	*267*
	- ID: A-220-2009	Status: Final Report	Date: 2011-10-24	
L53	*SHERRY PEASE*	*17 OCEAN STREET*	*NNE / 0.327 mi., 1729 ft.*	*275*
	- ID: A-47-2014	Status: Final Report	Date: 2014-05-05	
N56	*TOUBMAN RENTAL PROPERTY*	*45 OCEAN STREET*	*NNE / 0.346 mi., 1827 ft.*	*279*
	- ID: A-386-2008	Status: Final Report	Date: 2011-03-24	
P63	*JANETT SULIDES*	*16 OCEAN ST*	*NE / 0.362 mi., 1910 ft.*	*336*
	- ID: A-87-2006	Status: Final Report	Date: 2009-08-05	
Q66	*STINSON SEAFOOD CO | TUG BOAT ALICE WINSLOW*	*24 ATLANTIC AVE*	*ENE / 0.365 mi., 1929 ft.*	*341*
	- ID: A-505-2014	Status: Final Report	Date: 2016-06-15	

DRAFT

FEDERAL, STATE, AND TRIBAL LEAKING STORAGE TANK LISTS *(cont.)*

LAST - ME: HOSS database **43 SITES FOUND WITHIN .5 MILE**

LOWER ELEVATION *(cont.)*

MAP ID	SITE NAME	SITE ADDRESS	DIRECTION/DISTANCE	PAGE
72	*FISHER ENGINEERING | ROCKLAND HARBOR PARK CTR LLC | BOSTON FINANCIAL DATA SERVICES, INC.*	*12 WATER ST*	*NNE / 0.383 mi., 2020 ft.*	*353*
	- ID: A-493-1996	Status: Final Report	Date: 2001-12-07	
81	*APARTMENT BUILDING*	*22 FLORENCE ST*	*N / 0.421 mi., 2222 ft.*	*391*
	- ID: A-581-1993	Status: Final Report	Date: 2001-12-07	
T84	*MBNA NEW ENGLAND*	*216 SO MAIN ST*	*N / 0.460 mi., 2428 ft.*	*440*
	- ID: A-2-2003	Status: Final Report	Date: 2003-03-10	
S85	*UNKNOWN*	*33 PURCHASE STREET*	*NNW / 0.461 mi., 2434 ft.*	*442*
	- ID: A-698-2018	Status: Final Report	Date: 2020-05-05	
T87	*REALTY RESOURCES GROUP APARTMENT | THORNDIKE APARTMENTS | CARLTON*	*385 MAIN ST*	*N / 0.465 mi., 2454 ft.*	*445*
	- ID: A-724-2019	Status: Final Report	Date: 2020-02-03	
	- ID: A-175-2010	Status: Final Report	Date: 2012-11-27	
	- ID: A-673-2010	Status: Final Report	Date: 2011-12-22	
	- ID: A-250-2008	Status: Final Report	Date: 2012-02-16	
T88	*DICK HARTKOPF*	*226 SO MAIN ST*	*N / 0.475 mi., 2509 ft.*	*454*
	- ID: A-28-2003	Status: Final Report	Date: 2004-07-16	
T89	*BLACK BULL RESTAURANT | ROCKLAND HARBOR PUB | UNKNOWN*	*416 MAIN STREET*	*N / 0.475 mi., 2511 ft.*	*455*
	- ID: A-756-2007	Status: Final Report	Date: 2010-07-07	
	- ID: A-83-2023	Status: Final Report	Date: 2023-02-16	
	- ID: A-233-2015	Status: Final Report	Date: 2015-10-21	

LUST - ME: Leaking undersround storage tank site listing **5 SITES FOUND WITHIN .5 MILE**

EQUAL/HIGHER ELEVATION

MAP ID	SITE NAME	SITE ADDRESS	DIRECTION/DISTANCE	PAGE
C11	*MARITIME FARMS | MARITIME ENERGY | MARITIME FARMS #52*	*103 MAIN ST*	*N / 0.150 mi., 792 ft.*	*55*
	- ID: A-716-2010	Status: Final Report	Date: 2013-10-15	
	- ID: A-479-2009	Status: Final Report	Date: 2012-02-21	
	- ID: A-499-2004	Status: Final Report	Date: 2006-05-01	
	- ID: A-1-2006	Status: Final Report	Date: 2008-02-22	
	- ID: A-635-2013	Status: Final Report	Date: 2014-09-19	
C12	*MARITIME FARMS 52 | MARITIME FARMS | MAIN ST. /ROCKLAND #0675*	*103 SOUTH MAIN ST | 103 SO MAIN ST | 103 S. MAIN ST.*	*N / 0.153 mi., 810 ft.*	*73*
	- ID: A-156-2017	Status: Final Report	Date: 2021-04-06	
	- ID: A-107-2005	Status: Final Report	Date: 2006-08-10	
	- ID: A-645-2004	Status: Final Report	Date: 2006-01-31	
	- ID: A-493-2007	Status: Final Report	Date: 2011-01-13	
	- ID: A-546-2012	Status: Final Report	Date: 2012-11-07	
	There is an additional 1 status record, see site details.			

DRAFT

FEDERAL, STATE, AND TRIBAL LEAKING STORAGE TANK LISTS *(cont.)*

LUST - ME: Leaking undersround storage tank site listing **5 SITES FOUND WITHIN .5 MILE**

EQUAL/HIGHER ELEVATION *(cont.)*

MAP ID	SITE NAME	SITE ADDRESS	DIRECTION/DISTANCE	PAGE
B28	*MID COAST SCHOOL OF TECHNOLOGY | REGION 8 VOCATIONAL CENTER | REGION 8 VOC CENTER*	*1 MAIN ST*	*S / 0.211 mi., 1115 ft.*	*163*
	- ID: A-243-2004	Status: Final Report	Date: 2005-07-20	
J34	*CROSSROADS PUFFIN STOP*	*131 MAIN ST*	*N / 0.244 mi., 1288 ft.*	*177*
	- ID: A-730-2002	Status: Final Report	Date: 2003-12-17	
57	*ROCKLAND MIDDLE SCHOOL | SOUTH SCHOOL | RSU 13 - Rockland District Middle & South Schools*	*30 BROADWAY | 30 Boradway*	*WNW / 0.346 mi., 1828 ft.*	*281*
	- ID: A-144-2008	Status: Final Report	Date: 2011-03-16	

STATE AND TRIBAL BROWNFIELD SITES

BROWNFIELDS - ME: Brownfield remediation sites listing **1 SITE FOUND WITHIN .5 MILE**

LOWER ELEVATION

MAP ID	SITE NAME	SITE ADDRESS	DIRECTION/DISTANCE	PAGE
O61	*ROCKLAND WATERFRONT | ROCKLAND WATERFRONT PROPERTY*	*64 ATLANTIC STREET*	*ENE / 0.356 mi., 1879 ft.*	*310*
	- ID: REM02352	Status: REMEDY IN PLACE: CLOSED	Date: 2018-05-04	

STATE- AND TRIBAL - EQUIVALENT CERCLIS

DEL HWS - ME: Sites delisted/deleted from the Uncontrolled Sites list **1 SITE FOUND WITHIN 1 MILE**

EQUAL/HIGHER ELEVATION

MAP ID	SITE NAME	SITE ADDRESS	DIRECTION/DISTANCE	PAGE
98	*FORMER MAINE HEALTH*	*PLEASANT STREET ROCKLAND*	*WNW / 0.632 mi., 3337 ft.*	*574*
	- ID: REM02990	Status: REMEDY IN PLACE: CLOSED	Date: 2020-04-24	

SHWS - ME: Uncontrolled site location listing **6 SITES FOUND WITHIN 1 MILE**

EQUAL/HIGHER ELEVATION

MAP ID	SITE NAME	SITE ADDRESS	DIRECTION/DISTANCE	PAGE
37	*INTERSTATE SEPTIC SYSTEMS | ROCKLAND LEATHERS | ISS COMPOST SITE*	*10 GORDON DR | 10-18 GORDON DRIVE*	*WSW / 0.247 mi., 1303 ft.*	*185*
	- ID: REM00797	Status: TRANSFERRED TO OTHER DIVISION	Date: 2009-04-02	
101	*PARK STREET LAUNDROMAT AND DRY CLEANER | PARK STREET LAUNDROMAT AND DRY | PARK STREET LAUNDROMAT & DRY CLEANERS*	*117 PARK STREET*	*NW / 0.679 mi., 3585 ft.*	*634*
	- ID: REM01885	Status: INVESTIGATION STAGE	Date: 2015-02-01	

DRAFT

STATE- AND TRIBAL - EQUIVALENT CERCLIS *(cont.)*

SHWS - ME: Uncontrolled site location listing **6 SITES FOUND WITHIN 1 MILE**

EQUAL/HIGHER ELEVATION *(cont.)*

MAP ID	SITE NAME	SITE ADDRESS	DIRECTION/DISTANCE	PAGE
W102	*COASTAL FUEL | ROCKLAND MOTOR COMPANY*	*140 PARK STREET*	*NW / 0.698 mi., 3687 ft.*	*639*
	- ID: REM02676	Status: REMEDY IN PLACE: CLOSED	Date: 2018-08-07	
109	*SPOTLESS CLEANERS | SPOTLESS CLEANERS ROCKLAND | BILLS UNFINISHED FURNITURE*	*193 PARK ST*	*NW / 0.771 mi., 4071 ft.*	*801*
	- ID: REM02659	Status: INVESTIGATION STAGE	Date: 2017-12-15	

LOWER ELEVATION

MAP ID	SITE NAME	SITE ADDRESS	DIRECTION/DISTANCE	PAGE
64	*ROCKLAND MARINE SHIPYARD*	*N/R*	*E / 0.363 mi., 1915 ft.*	*338*
	- ID: REM00799	Status: REMEDY IN PLACE: CLOSED	Date: 2008-05-23	
Y117	*ROCKLAND NAVAL SECTION BASE*	*N/R*	*NE / 0.868 mi., 4585 ft.*	*935*
	- ID: REM01491	Status: REMEDY IN PLACE: CLOSED	Date: 1950-01-01	

STATE INSTITUTIONAL CONTROLS / ENGINEERING CONTROLS REGISTRIES

I C - ME: Remediation sites with institutional controls **1 SITE FOUND WITHIN .5 MILE**

LOWER ELEVATION

MAP ID	SITE NAME	SITE ADDRESS	DIRECTION/DISTANCE	PAGE
L58	*FISHER PLOW*	*WATER & OCEAN STREETS*	*NNE / 0.348 mi., 1836 ft.*	*291*
	- ID: REM01151	Status: REMEDY IN PLACE: CLOSED	Date: 2007-03-01	

STATE AND TRIBAL VOLUNTARY CLEANUP SITES

VCP - ME: Voluntary program remediation sites listing **2 SITES FOUND WITHIN .5 MILE**

LOWER ELEVATION

MAP ID	SITE NAME	SITE ADDRESS	DIRECTION/DISTANCE	PAGE
L58	*FISHER PLOW*	*WATER & OCEAN STREETS*	*NNE / 0.348 mi., 1836 ft.*	*291*
	- ID: REM01151	Status: REMEDY IN PLACE: CLOSED	Date: 2007-03-01	
O61	*ROCKLAND WATERFRONT | ROCKLAND WATERFRONT PROPERTY*	*64 ATLANTIC STREET*	*ENE / 0.356 mi., 1879 ft.*	*310*
	- ID: REM02352	Status: REMEDY IN PLACE: CLOSED	Date: 2018-05-04	

DRAFT

LOCAL BROWNFIELD LISTS

BROWNFIELDS-ACRES: EPA Brownfields Assessment, Cleanup and Redevelopment Exchange System. **1 SITE FOUND WITHIN .5 MILE**

LOWER ELEVATION

MAP ID	SITE NAME	SITE ADDRESS	DIRECTION/DISTANCE	PAGE
O61	*ROCKLAND WATERFRONT | ROCKLAND WATERFRONT PROPERTY*	*64 ATLANTIC STREET*	*ENE / 0.356 mi., 1879 ft.*	*310*

EJ BROWNFIELDS: Brownfield remediation sites listing from Environmental Justice. **1 SITE FOUND WITHIN .5 MILE**

LOWER ELEVATION

MAP ID	SITE NAME	SITE ADDRESS	DIRECTION/DISTANCE	PAGE
O61	*ROCKLAND WATERFRONT | ROCKLAND WATERFRONT PROPERTY*	*64 ATLANTIC STREET*	*ENE / 0.356 mi., 1879 ft.*	*310*

FED BROWNFIELDS: Federal brownfield remediation sites **1 SITE FOUND WITHIN .5 MILE**

LOWER ELEVATION

MAP ID	SITE NAME	SITE ADDRESS	DIRECTION/DISTANCE	PAGE
O61	*ROCKLAND WATERFRONT | ROCKLAND WATERFRONT PROPERTY*	*64 ATLANTIC STREET*	*ENE / 0.356 mi., 1879 ft.*	*310*

HIST FED BROWNFIELDS: Historical federal brownfield remediation sites **1 SITE FOUND WITHIN .5 MILE**

LOWER ELEVATION

MAP ID	SITE NAME	SITE ADDRESS	DIRECTION/DISTANCE	PAGE
O61	*ROCKLAND WATERFRONT | ROCKLAND WATERFRONT PROPERTY*	*64 ATLANTIC STREET*	*ENE / 0.356 mi., 1879 ft.*	*310*
	- ID: 141682	Status: N/A	Date: Cleanup Completion Date 2018-05-04	
	- ID: 141682	Status: N/A	Date: Cleanup Completion Date N/R	

RECORDS OF EMERGENCY RELEASE REPORTS

SPILLS - ME: Reported hazardous material and oils spill site listing **64 SITES FOUND WITHIN .5 MILE**

EQUAL/HIGHER ELEVATION

MAP ID	SITE NAME	SITE ADDRESS	DIRECTION/DISTANCE	PAGE
5	ROAD SIDE	15 PAYSON LANE	WSW / 0.092 mi., 486 ft.	*44*
	- ID: A-175-2024	Status: Final Report	Date: N/R	
9	JOHN ENGLUND RESIDENCE	18 DUNTON AVE	SSW / 0.143 mi., 753 ft.	*50*
	- ID: A-34-1994	Status: Final Report	Date: 1994-01-29	
10	*BUTLER | WICHENBAUGH RESIDENCE*	*15 KELLY LANE*	*WNW / 0.145 mi., 767 ft.*	*51*
	- ID: A-263-2017	Status: Final Report	Date: 2017-05-16	
	- ID: A-123-2007	Status: Final Report	Date: 2007-03-19	
C11	*MARITIME FARMS | MARITIME ENERGY | MARITIME FARMS #52*	*103 MAIN ST*	*N / 0.150 mi., 792 ft.*	*55*
	- ID: A-657-2022	Status: Final Report	Date: N/R	
	- ID: A-716-2010	Status: Final Report	Date: 2010-12-09	
	- ID: A-479-2009	Status: Final Report	Date: 2009-08-01	

DRAFT

RECORDS OF EMERGENCY RELEASE REPORTS *(cont.)*

SPILLS - ME: Reported hazardous material and oils spill site listing **64 SITES FOUND WITHIN .5 MILE**

EQUAL/HIGHER ELEVATION *(cont.)*

MAP ID	SITE NAME	SITE ADDRESS	DIRECTION/DISTANCE	PAGE
	- ID: A-499-2004	Status: Final Report	Date: 2004-08-29	
	- ID: A-1-2006	Status: Final Report	Date: 2006-01-02	
	There is an additional 1 status record, see site details.			
C12	*MARITIME FARMS 52 | MARITIME FARMS | MAIN ST. /ROCKLAND #0675*	*103 SOUTH MAIN ST | 103 SO MAIN ST | 103 S. MAIN ST.*	*N / 0.153 mi., 810 ft.*	*73*
	- ID: A-156-2017	Status: Final Report	Date: N/R	
	- ID: A-107-2005	Status: Final Report	Date: 2005-03-10	
	- ID: A-645-2004	Status: Final Report	Date: 2004-11-14	
	- ID: A-493-2007	Status: Final Report	Date: 2007-08-25	
	- ID: A-546-2012	Status: Final Report	Date: 2012-10-16	
	There is an additional 1 status record, see site details.			
B13	*LILIAS HART*	*19 MAIN STREET | 19 MAINE STREET*	*S / 0.170 mi., 900 ft.*	*107*
	- ID: A-245-2002	Status: Final Report	Date: 2002-04-18	
D14	*N/R*	*13 CARROLL LANE*	*N / 0.171 mi., 905 ft.*	*110*
	- ID: A-393-2024	Status: Final Report	Date: N/R	
D16	*FORTIN RESIDENCE*	*21 CARROLLS LANE*	*NNE / 0.180 mi., 950 ft.*	*118*
	- ID: A-26-2014	Status: Final Report	Date: 2014-01-14	
E17	*DAVID WILLIAMS | MARITIME ENERGY COMPANY*	*48 THOMASTON STREET | 48 THOMASTON ST*	*WNW / 0.185 mi., 977 ft.*	*120*
	- ID: A-625-2003	Status: Final Report	Date: N/R	
	- ID: A-349-2016	Status: Final Report	Date: 2016-06-30	
F18	*JERRY BLAIR*	*30 CRESENT ST*	*NE / 0.190 mi., 1003 ft.*	*126*
	- ID: A-762-2002	Status: Final Report	Date: N/R	
B20	*SUSAN MCNEILEY | SUSAN MCNEILLY*	*4 MAIN STREET*	*S / 0.199 mi., 1050 ft.*	*129*
	- ID: A-79-2018	Status: Final Report	Date: 2018-01-30	
	- ID: A-699-2017	Status: Final Report	Date: 2017-12-13	
E24	*LIBBY RESIDENCE*	*47 THOMASTON ST*	*WNW / 0.204 mi., 1077 ft.*	*155*
	- ID: A-152-2000	Status: Final Report	Date: 2000-03-13	
F25	*CARLETON, ELIAZBETH*	*38 CRESENT STREET*	*NE / 0.204 mi., 1078 ft.*	*157*
	- ID: A-657-1999	Status: Final Report	Date: N/R	
B28	*MID COAST SCHOOL OF TECHNOLOGY | REGION 8 VOCATIONAL CENTER | REGION 8 VOC CENTER*	*1 MAIN ST*	*S / 0.211 mi., 1115 ft.*	*163*
	- ID: A-243-2004	Status: Final Report	Date: 2004-02-01	
	- ID: A-380-2019	Status: Final Report	Date: N/R	
	- ID: A-637-2007	Status: Final Report	Date: N/R	
F30	*JANICE GOODNOW*	*46 CRESCENT ST*	*NE / 0.226 mi., 1192 ft.*	*169*
	- ID: A-417-2005	Status: Final Report	Date: N/R	
H31	TARGET MARKETING MAIL SERVICE	2 GORDON DRIVE	W / 0.239 mi., 1265 ft.	*171*
	- ID: A-169-2014	Status: Final Report	Date: N/R	

DRAFT

RECORDS OF EMERGENCY RELEASE REPORTS *(cont.)*

SPILLS - ME: Reported hazardous material and oils spill site listing **64 SITES FOUND WITHIN .5 MILE**

EQUAL/HIGHER ELEVATION *(cont.)*

MAP ID	SITE NAME	SITE ADDRESS	DIRECTION/DISTANCE	PAGE
J34	*CROSSROADS PUFFIN STOP*	*131 MAIN ST*	*N / 0.244 mi., 1288 ft.*	*177*
	- ID: A-730-2002	Status: Final Report	Date: N/R	
J36	*CONNIE DYER*	*7 OTIS STREET | 7 OTIS ST 10 ROCKLAND ST*	*N / 0.245 mi., 1296 ft.*	*180*
	- ID: A-785-2011	Status: Final Report	Date: N/R	
I38	*SUSAN HURST*	*23 SOUTH STREET*	*ENE / 0.254 mi., 1343 ft.*	*191*
	- ID: A-39-2013	Status: Final Report	Date: N/R	
F39	*UNKNOWN*	*59 CRESCENT STREET*	*NE / 0.259 mi., 1366 ft.*	*193*
	- ID: A-552-2018	Status: Final Report	Date: N/R	
41	SIDE OF ROAD NEAR PLEASANT ST.	15 BROADWAY	WNW / 0.272 mi., 1438 ft.	*250*
	- ID: A-680-2000	Status: Final Report	Date: 2000-12-08	
K42	*WASS HOUSEHOLD | WASS - ROCKLAND*	*18 HALLS LANE*	*NNW / 0.275 mi., 1451 ft.*	*251*
	- ID: A-686-2020	Status: Final Report	Date: N/R	
43	*CEDARWORKS COMPANY*	*12 MERRILL DRIVE*	*SW / 0.286 mi., 1510 ft.*	*255*
	- ID: A-531-2022	Status: Final Report	Date: N/R	
	- ID: A-750-2015	Status: Final Report	Date: 2015-12-07	
L44	ALAN SCHAEFER | UNKNOWN	21 FULTON ST	NNE / 0.287 mi., 1517 ft.	*259*
	- ID: A-13-2002	Status: Final Report	Date: 2002-01-07	
	- ID: A-303-2002	Status: Final Report	Date: N/R	
K45	*UNKNOWN*	*10 HALLS LANE*	*NNW / 0.289 mi., 1527 ft.*	*261*
	- ID: A-109-2017	Status: Final Report	Date: N/R	
	- ID: A-395-2016	Status: Final Report	Date: 2016-07-26	
L47	*MIKE GRIFFIN PROPERTY*	*10 FULTON STREET*	*N / 0.307 mi., 1620 ft.*	*265*
	- ID: A-48-2008	Status: Final Report	Date: N/R	
48	JINSOOK LAWRENCE	73 CRESCENT ST	ENE / 0.314 mi., 1659 ft.	*266*
	- ID: A-551-2004	Status: Final Report	Date: 2004-09-23	
K50	*FENSTROM, ADRIANNE*	*30 HOLMES ST*	*NNW / 0.317 mi., 1674 ft.*	*269*
	- ID: A-581-1995	Status: Final Report	Date: 1995-12-15	
K51	*HOWARD WALEN*	*18 HOLMES STREET*	*NNW / 0.318 mi., 1678 ft.*	*271*
	- ID: A-705-2016	Status: Final Report	Date: 2016-12-31	
K52	*HOWARD WALEN*	*14 HOLMES STREET*	*NNW / 0.326 mi., 1724 ft.*	*273*
	- ID: A-33-2012	Status: Final Report	Date: 2012-01-17	
54	*CITY OF ROCKLAND*	*35 BROADWAY*	*WNW / 0.332 mi., 1754 ft.*	*277*
	- ID: A-330-2015	Status: Final Report	Date: N/R	
57	*ROCKLAND MIDDLE SCHOOL | SOUTH SCHOOL | RSU 13 - Rockland District Middle & South Schools*	*30 BROADWAY | 30 Boradway*	*WNW / 0.346 mi., 1828 ft.*	*281*
	- ID: A-144-2008	Status: Final Report	Date: 2008-02-28	
	- ID: A-35-2007	Status: Final Report	Date: 2007-01-22	

DRAFT

RECORDS OF EMERGENCY RELEASE REPORTS *(cont.)*

SPILLS - ME: Reported hazardous material and oils spill site listing **64 SITES FOUND WITHIN .5 MILE**

EQUAL/HIGHER ELEVATION *(cont.)*

MAP ID	SITE NAME	SITE ADDRESS	DIRECTION/DISTANCE	PAGE
K59	*WILMA COPELAND RESIDENCE*	*6 PURCHASE STREET*	*NNW / 0.353 mi., 1866 ft.*	*292*
	- ID: A-539-2009	Status: Final Report	Date: N/R	
M68	*RESIDENCE*	*170 MAIN ST*	*N / 0.367 mi., 1939 ft.*	*348*
	- ID: A-178-1999	Status: Final Report	Date: 1999-03-29	
76	NONE	59 BROADWAY	NW / 0.402 mi., 2123 ft.	*386*
	- ID: A-250-2017	Status: Final Report	Date: 2017-05-10	
80	*MCCELLAND RESIDENCE*	*44 INGRAHAM DRIVE*	*SSE / 0.420 mi., 2220 ft.*	*389*
	- ID: A-215-2021	Status: Final Report	Date: N/R	
83	*UNITED PARCEL SERVICE | UNITED PARCEL SVC ROCKLAND | C N BROWN BULK PLANT*	*11 MERRILL DR | 11 MERILL DR.*	*WSW / 0.456 mi., 2407 ft.*	*393*
	- ID: A-25-2003	Status: Final Report	Date: 2003-01-16	
	- ID: A-608-2011	Status: Final Report	Date: 2011-09-09	
90	*NEW ENGLAND TEL & TEL CO | FAIRPOINT MAINTENANCE GARAGE | BELL ATLANTIC MAINTENANCE GARAGE*	*90 BROADWAY*	*NW / 0.496 mi., 2619 ft.*	*461*
	- ID: A-506-1997	Status: Final Report	Date: 1997-11-01	
	- ID: A-551-2000	Status: Final Report	Date: 2000-10-04	
	- ID: A-385-2008	Status: Final Report	Date: N/R	

LOWER ELEVATION

MAP ID	SITE NAME	SITE ADDRESS	DIRECTION/DISTANCE	PAGE
3	*FLAGG RESIDENCE*	*5 INGRAHAM LANE*	*NNE / 0.046 mi., 243 ft.*	*41*
	- ID: A-112-2008	Status: Final Report	Date: N/R	
4	*EAGEN RESIDENCE*	*18 INGRAHAM LANE*	*NE / 0.091 mi., 479 ft.*	*42*
	- ID: A-111-2009	Status: Final Report	Date: N/R	
G19	*UNKNOWN*	*64 MECHANIC STREET*	*E / 0.198 mi., 1046 ft.*	*127*
	- ID: A-465-2014	Status: Final Report	Date: 2014-07-16	
G22	*MARCOUX RESIDENCE*	*39 MECHANIC STREET*	*E / 0.202 mi., 1066 ft.*	*135*
	- ID: A-159-2021	Status: Final Report	Date: N/R	
I40	*ROCKLAND MARINE CORPORATION | NATIONAL SEA PRODUCTS INC | US DEPT OF THE NAVY SHIPBUILDING*	*79 MECHANIC ST*	*ENE / 0.265 mi., 1397 ft.*	*195*
	- ID: A-122-2014	Status: Final Report	Date: 2014-03-03	
	- ID: A-643-2015	Status: Final Report	Date: 2015-10-13	
	- ID: A-134-2019	Status: Final Report	Date: 2019-03-15	
	- ID: A-436-2003	Status: Final Report	Date: 2003-08-26	
	- ID: A-586-2018	Status: Final Report	Date: 2018-10-26	
	There are an additional 11 status records, see site details.			
46	*RENTAL PROPERTY*	*54 PACIFIC ST*	*NE / 0.301 mi., 1589 ft.*	*263*
	- ID: A-120-2008	Status: Final Report	Date: N/R	

DRAFT

RECORDS OF EMERGENCY RELEASE REPORTS *(cont.)*

SPILLS - ME: Reported hazardous material and oils spill site listing **64 SITES FOUND WITHIN .5 MILE**

LOWER ELEVATION *(cont.)*

MAP ID	SITE NAME	SITE ADDRESS	DIRECTION/DISTANCE	PAGE
I49	*MCCONE DUPLEX*	*94 MECHANIC STREET*	*ENE / 0.314 mi., 1660 ft.*	*267*
	- ID: A-220-2009	Status: Final Report	Date: 2009-04-15	
L53	*SHERRY PEASE*	*17 OCEAN STREET*	*NNE / 0.327 mi., 1729 ft.*	*275*
	- ID: A-47-2014	Status: Final Report	Date: 2014-01-23	
M55	ROADSIDE	OCEAN & MAIN STREETS	N / 0.343 mi., 1810 ft.	*278*
	- ID: A-520-2000	Status: Final Report	Date: N/R	
N56	*TOUBMAN RENTAL PROPERTY*	*45 OCEAN STREET*	*NNE / 0.346 mi., 1827 ft.*	*279*
	- ID: A-386-2008	Status: Final Report	Date: 2008-06-15	
O62	DRAGON PRODUCTS CO	44 ATLANTIC AVE	ENE / 0.357 mi., 1884 ft.	*336*
	- ID: A-710-2008	Status: Final Report	Date: 2008-11-24	
P63	*JANETT SULIDES*	*16 OCEAN ST*	*NE / 0.362 mi., 1910 ft.*	*336*
	- ID: A-87-2006	Status: Final Report	Date: 2006-02-08	
N65	*UNKNOWN VESSEL*	*58 OCEAN ST.*	*NNE / 0.364 mi., 1924 ft.*	*339*
	- ID: A-417-2023	Status: Final Report	Date: N/R	
Q66	*STINSON SEAFOOD CO | TUG BOAT ALICE WINSLOW*	*24 ATLANTIC AVE*	*ENE / 0.365 mi., 1929 ft.*	*341*
	- ID: A-505-2014	Status: Final Report	Date: 2014-08-05	
Q67	*DRAGON PRODUCTS COMPANY*	*24 ATLANTIC STREET | 24 ATLANTIC STREET, CEMENT TRANSFER TERMINAL*	*ENE / 0.365 mi., 1929 ft.*	*345*
	- ID: A-235-2015	Status: Final Report	Date: 2015-04-28	
M69	DUMPING OF GASOLINE	SOUTH MAINE ST. & LAUREL ST.	N / 0.374 mi., 1975 ft.	*350*
	- ID: A-111-1994	Status: Final Report	Date: 1994-03-25	
P70	ROCKLAND PUMP STATION	SCOTT & OCEAN STS	NE / 0.380 mi., 2005 ft.	*351*
	- ID: A-759-2002	Status: Final Report	Date: N/R	
72	*FISHER ENGINEERING | ROCKLAND HARBOR PARK CTR LLC | BOSTON FINANCIAL DATA SERVICES, INC.*	*12 WATER ST*	*NNE / 0.383 mi., 2020 ft.*	*353*
	- ID: A-493-1996	Status: Final Report	Date: 1996-11-05	
81	*APARTMENT BUILDING*	*22 FLORENCE ST*	*N / 0.421 mi., 2222 ft.*	*391*
	- ID: A-581-1993	Status: Final Report	Date: 1993-12-02	
S82	CMP TRANSFORMER	15 FRANKLIN ST	NNW / 0.427 mi., 2253 ft.	*392*
	- ID: A-605-2019	Status: Final Report	Date: N/R	
T84	*MBNA NEW ENGLAND*	*216 SO MAIN ST*	*N / 0.460 mi., 2428 ft.*	*440*
	- ID: A-2-2003	Status: Final Report	Date: N/R	
S85	*UNKNOWN*	*33 PURCHASE STREET*	*NNW / 0.461 mi., 2434 ft.*	*442*
	- ID: A-698-2018	Status: Final Report	Date: N/R	
T86	HANDLE IT	403 MAIN ST	N / 0.464 mi., 2452 ft.	*444*
	- ID: A-17-2003	Status: Final Report	Date: 2003-01-09	

DRAFT

RECORDS OF EMERGENCY RELEASE REPORTS *(cont.)*

SPILLS - ME: Reported hazardous material and oils spill site listing **64 SITES FOUND WITHIN .5 MILE**

LOWER ELEVATION *(cont.)*

MAP ID	SITE NAME	SITE ADDRESS	DIRECTION/DISTANCE	PAGE
T87	*REALTY RESOURCES GROUP APARTMENT | THORNDIKE APARTMENTS | CARLTON*	*385 MAIN ST*	*N / 0.465 mi., 2454 ft.*	*445*
	- ID: A-724-2019	Status: Final Report	Date: 2019-12-11	
	- ID: A-668-2011	Status: Final Report	Date: 2011-10-06	
	- ID: A-175-2010	Status: Final Report	Date: 2010-03-29	
	- ID: A-673-2010	Status: Final Report	Date: N/R	
	- ID: A-250-2008	Status: Final Report	Date: 2008-04-16	
	There is an additional 1 status record, see site details.			
T88	*DICK HARTKOPF*	*226 SO MAIN ST*	*N / 0.475 mi., 2509 ft.*	*454*
	- ID: A-28-2003	Status: Final Report	Date: N/R	
T89	*BLACK BULL RESTAURANT | ROCKLAND HARBOR PUB | UNKNOWN*	*416 MAIN STREET*	*N / 0.475 mi., 2511 ft.*	*455*
	- ID: A-756-2007	Status: Final Report	Date: 2007-12-17	
	- ID: A-83-2023	Status: Final Report	Date: N/R	
	- ID: A-233-2015	Status: Final Report	Date: 2015-04-30	

OTHER ASCERTAINABLE RECORDS

FEDLAND: Federal Lands from the Protected Areas Database (PAD-US) **5 SITES FOUND WITHIN 1 MILE**

EQUAL/HIGHER ELEVATION

MAP ID	SITE NAME	SITE ADDRESS	DIRECTION/DISTANCE	PAGE
M74	Petit Manan National Wildlife Refuge	44.099238, -69.10965	N / 0.397 mi., 2096 ft.	*385*
M75	Petit Manan National Wildlife Refuge	44.09925, -69.109646	N / 0.398 mi., 2101 ft.	*385*
M77	Petit Manan National Wildlife Refuge	44.100037, -69.109251	N / 0.414 mi., 2186 ft.	*387*
M78	Petit Manan National Wildlife Refuge	44.100037, -69.109251	N / 0.414 mi., 2186 ft.	*388*
M79	Petit Manan National Wildlife Refuge	44.100048, -69.109247	N / 0.415 mi., 2190 ft.	*388*

FUDS: Defense sites that require cleanup **1 SITE FOUND WITHIN 1 MILE**

LOWER ELEVATION

MAP ID	SITE NAME	SITE ADDRESS	DIRECTION/DISTANCE	PAGE
Y115	NAVAL SECTION BASE	44.104444, -69.101944	NE / 0.855 mi., 4513 ft.	*875*

HIST PCS ENF: List of permitted facilities to discharge wastewater (Federal equivalent to NPDES) that are no longer in current agency list. **1 SITE FOUND WITHIN 1 MILE**

LOWER ELEVATION

MAP ID	SITE NAME	SITE ADDRESS	DIRECTION/DISTANCE	PAGE
O60	*DRAGON PRODUCTS COMPANY, LLC*	*44 ATLANTIC ST*	*ENE / 0.356 mi., 1878 ft.*	*293*

DRAFT

OTHER ASCERTAINABLE RECORDS *(cont.)*

INACTIVE PCS: Inactive Permitted facilities to discharge wastewater **19 SITES FOUND WITHIN 1 MILE**

EQUAL/HIGHER ELEVATION

MAP ID	SITE NAME	SITE ADDRESS	DIRECTION/DISTANCE	PAGE
H23	WEATHEREND ESTATE FURNITURE | IMAGINEERING, INC	6 GORDON DR | 6 GORDON DR ROCKLAND INDUSTRIAL PK	W / 0.203 mi., 1074 ft.	137
37	INTERSTATE SEPTIC SYSTEMS | ROCKLAND LEATHERS | ISS COMPOST SITE	10 GORDON DR | 10-18 GORDON DRIVE	WSW / 0.247 mi., 1303 ft.	185
92	DEAD RIVER COMPANY - ROCKLAND | DEAD RIVER COMPANY | DEAD RIVER BULK PLANT	25 GORDON DR	WSW / 0.581 mi., 3070 ft.	481
94	CAMDEN PRINTING INC | TIM MASSEY | Endeavour Craftsmen	12 MORAN DR | 12 MORAN DRIVE UNIT H	W / 0.600 mi., 3168 ft.	508
V95	NORTH END COMPOSITES, LLC. | BACK COVE YACHTS	23 MERRILL DRIVE	WSW / 0.607 mi., 3207 ft.	519
V99	UPS - ROCKLAND	MERRILL RD INDUSTRIAL PARK | MERRILL RD	WSW / 0.639 mi., 3376 ft.	575
100	FISHER ENGINEERING | DOUGLAS DYNAMICS, L.L.C. | FISHER INDUSTRIES	50 GORDON DR | 50 GORDAN DRIVE	WSW / 0.644 mi., 3401 ft.	580
W103	CENTRAL MAINE & QUEBEC RAILWAY US INC (ROCKLAND STATION GROUNDS) | ROCKLAND YARD | CENTRAL MAINE & QUEBEC RAILWA	200 PARK ST	NW / 0.703 mi., 3713 ft.	662
104	LONZA ROCKLAND, INC. | CAMBREX BIOSCIENCE | FMC CORP	191 THOMASTON ST | 191 THOMASTON STREET | 191 THOMASTON STREET BIOPRODUCTS DEPARTMENT	W / 0.713 mi., 3764 ft.	676
W105	JEM SOUTH | 20 NEW COUNTY ROAD | O'HARA CORPORATION	20 NEW COUNTY RD	NW / 0.716 mi., 3778 ft.	713
106	ROCKLAND PLANT | FERRAIOLO CONSTRUCTION, INC. | FERRAIOLO YARD	262 PLEASANT ST	WNW / 0.745 mi., 3933 ft.	722
110	SHM ROCKLAND | YACHTING SOLUTIONS (56 NEW COUNTY ROAD) | YACHTING SOLUTIONS, LLC	56 NEW COUNTY RD	WNW / 0.785 mi., 4146 ft.	806
121	ROCK HARBOR BREWING CO	5 PAYNE AVE	WNW / 0.946 mi., 4996 ft.	1018
122	ROCKLAND CITY HALL | SNOW DUMP | ROCKLAND, CITY OF	270 PLEASANT ST	WNW / 0.958 mi., 5061 ft.	1023

LOWER ELEVATION

MAP ID	SITE NAME	SITE ADDRESS	DIRECTION/DISTANCE	PAGE
I40	ROCKLAND MARINE CORPORATION | NATIONAL SEA PRODUCTS INC | US DEPT OF THE NAVY SHIPBUILDING	79 MECHANIC ST	ENE / 0.265 mi., 1397 ft.	195
O60	DRAGON PRODUCTS COMPANY, LLC	44 ATLANTIC ST	ENE / 0.356 mi., 1878 ft.	293
108	ROCKLAND WWTF | ROCKLAND CITY OF | ROCKLAND WASTEWATER TREATMENT FACILITY	40 TILLSON AVE | 40 TILSON AVENUE	NNE / 0.765 mi., 4041 ft.	767
116	JOURNEY'S END MARINA | JOURNEYS END MARINA | O'HARA CORPORATION	120 TILLSON AVE | 120 TILLSON AVE #1 | 120 TILLSON AVE null	NNE / 0.862 mi., 4550 ft.	876

DRAFT

OTHER ASCERTAINABLE RECORDS *(cont.)*

INACTIVE PCS: Inactive Permitted facilities to discharge wastewater **19 SITES FOUND WITHIN 1 MILE**

LOWER ELEVATION *(cont.)*

MAP ID	SITE NAME	SITE ADDRESS	DIRECTION/DISTANCE	PAGE
119	*BIOPOLYMER DIVISION | DUPONT NUTRITION | DUPONT NUTRITION USA, INC.*	*1 CROCKETT'S POINT*	*NNE / 0.941 mi., 4968 ft.*	*937*

MANIFEST EPA: EPA Hazardous Waste Electronic Manifest System (e-Manifest) **4 SITES FOUND WITHIN .25 MILE**

EQUAL/HIGHER ELEVATION

MAP ID	SITE NAME	SITE ADDRESS	DIRECTION/DISTANCE	PAGE
B15	*MID-COAST SCH OF TECH-REGION 8 | MID-COAST SCHOOL OF TECHNOLOGY*	*ONE MAIN STREET*	*SSE / 0.179 mi., 946 ft.*	*112*
H21	*Lowe Hardware | WILLIAM M LOWE, INC.*	*5 GORDON DRIVE*	*W / 0.200 mi., 1056 ft.*	*133*
H23	*WEATHEREND ESTATE FURNITURE | IMAGINEERING, INC*	*6 GORDON DR | 6 GORDON DR ROCKLAND INDUSTRIAL PK*	*W / 0.203 mi., 1074 ft.*	*137*
H29	Bay View Painting - RLVPME01725-CH1	3 Gordon Drive	W / 0.214 mi., 1128 ft.	*169*

PCS ENF: Permitted facilities to discharge wastewater (Federal equivalent to NPDES) **3 SITES FOUND WITHIN 1 MILE**

LOWER ELEVATION

MAP ID	SITE NAME	SITE ADDRESS	DIRECTION/DISTANCE	PAGE
I40	*ROCKLAND MARINE CORPORATION | NATIONAL SEA PRODUCTS INC | US DEPT OF THE NAVY SHIPBUILDING*	*79 MECHANIC ST*	*ENE / 0.265 mi., 1397 ft.*	*195*
108	*ROCKLAND WWTF | ROCKLAND CITY OF | ROCKLAND WASTEWATER TREATMENT FACILITY*	*40 TILLSON AVE | 40 TILSON AVENUE*	*NNE / 0.765 mi., 4041 ft.*	*767*
119	*BIOPOLYMER DIVISION | DUPONT NUTRITION | DUPONT NUTRITION USA, INC.*	*1 CROCKETT'S POINT*	*NNE / 0.941 mi., 4968 ft.*	*937*

PCS FACILITY: Permitted facilities to discharge wastewater (Federal equivalent to NPDES) **18 SITES FOUND WITHIN 1 MILE**

EQUAL/HIGHER ELEVATION

MAP ID	SITE NAME	SITE ADDRESS	DIRECTION/DISTANCE	PAGE
H23	*WEATHEREND ESTATE FURNITURE | IMAGINEERING, INC*	*6 GORDON DR | 6 GORDON DR ROCKLAND INDUSTRIAL PK*	*W / 0.203 mi., 1074 ft.*	*137*
92	*DEAD RIVER COMPANY - ROCKLAND | DEAD RIVER COMPANY | DEAD RIVER BULK PLANT*	*25 GORDON DR*	*WSW / 0.581 mi., 3070 ft.*	*481*
94	*CAMDEN PRINTING INC | TIM MASSEY | Endeavour Craftsmen*	*12 MORAN DR | 12 MORAN DRIVE UNIT H*	*W / 0.600 mi., 3168 ft.*	*508*
V95	*NORTH END COMPOSITES, LLC. | BACK COVE YACHTS*	*23 MERRILL DRIVE*	*WSW / 0.607 mi., 3207 ft.*	*519*
V99	*UPS - ROCKLAND*	*MERRILL RD INDUSTRIAL PARK | MERRILL RD*	*WSW / 0.639 mi., 3376 ft.*	*575*
100	*FISHER ENGINEERING | DOUGLAS DYNAMICS, L.L.C. | FISHER INDUSTRIES*	*50 GORDON DR | 50 GORDAN DRIVE*	*WSW / 0.644 mi., 3401 ft.*	*580*

DRAFT

OTHER ASCERTAINABLE RECORDS *(cont.)*

PCS FACILITY: Permitted facilities to discharge wastewater (Federal equivalent to NPDES) **18 SITES FOUND WITHIN 1 MILE**

EQUAL/HIGHER ELEVATION *(cont.)*

MAP ID	SITE NAME	SITE ADDRESS	DIRECTION/DISTANCE	PAGE
W103	CENTRAL MAINE & QUEBEC RAILWAY US INC (ROCKLAND STATION GROUNDS) | ROCKLAND YARD | CENTRAL MAINE & QUEBEC RAILWA	200 PARK ST	NW / 0.703 mi., 3713 ft.	662
104	LONZA ROCKLAND, INC. | CAMBREX BIOSCIENCE | FMC CORP	191 THOMASTON ST | 191 THOMASTON STREET | 191 THOMASTON STREET BIOPRODUCTS DEPARTMENT	W / 0.713 mi., 3764 ft.	676
W105	JEM SOUTH | 20 NEW COUNTY ROAD | O'HARA CORPORATION	20 NEW COUNTY RD	NW / 0.716 mi., 3778 ft.	713
106	ROCKLAND PLANT | FERRAIOLO CONSTRUCTION, INC. | FERRAIOLO YARD	262 PLEASANT ST	WNW / 0.745 mi., 3933 ft.	722
110	SHM ROCKLAND | YACHTING SOLUTIONS (56 NEW COUNTY ROAD) | YACHTING SOLUTIONS, LLC	56 NEW COUNTY RD	WNW / 0.785 mi., 4146 ft.	806
121	ROCK HARBOR BREWING CO	5 PAYNE AVE	WNW / 0.946 mi., 4996 ft.	1018
122	ROCKLAND CITY HALL | SNOW DUMP | ROCKLAND, CITY OF	270 PLEASANT ST	WNW / 0.958 mi., 5061 ft.	1023

LOWER ELEVATION

MAP ID	SITE NAME	SITE ADDRESS	DIRECTION/DISTANCE	PAGE
I40	ROCKLAND MARINE CORPORATION | NATIONAL SEA PRODUCTS INC | US DEPT OF THE NAVY SHIPBUILDING	79 MECHANIC ST	ENE / 0.265 mi., 1397 ft.	195
O60	DRAGON PRODUCTS COMPANY, LLC	44 ATLANTIC ST	ENE / 0.356 mi., 1878 ft.	293
108	ROCKLAND WWTF | ROCKLAND CITY OF | ROCKLAND WASTEWATER TREATMENT FACILITY	40 TILLSON AVE | 40 TILSON AVENUE	NNE / 0.765 mi., 4041 ft.	767
116	JOURNEY'S END MARINA | JOURNEYS END MARINA | O'HARA CORPORATION	120 TILLSON AVE | 120 TILLSON AVE #1 | 120 TILLSON AVE null	NNE / 0.862 mi., 4550 ft.	876
119	BIOPOLYMER DIVISION | DUPONT NUTRITION | DUPONT NUTRITION USA, INC.	1 CROCKETT'S POINT	NNE / 0.941 mi., 4968 ft.	937

PFAS INDUSTRY: List of Industries potentially handling PFAS **1 SITE FOUND WITHIN .5 MILE**

EQUAL/HIGHER ELEVATION

MAP ID	SITE NAME	SITE ADDRESS	DIRECTION/DISTANCE	PAGE
R71	NORTH END COMPOSITES	23 MERRILL DR null	WSW / 0.381 mi., 2013 ft.	352

ALL SITES - ME: All remediation sites listing **21 SITES FOUND WITHIN 1 MILE**

EQUAL/HIGHER ELEVATION

MAP ID	SITE NAME	SITE ADDRESS	DIRECTION/DISTANCE	PAGE
37	INTERSTATE SEPTIC SYSTEMS | ROCKLAND LEATHERS | ISS COMPOST SITE	10 GORDON DR | 10-18 GORDON DRIVE	WSW / 0.247 mi., 1303 ft.	185
	- ID: REM00797	Status: TRANSFERRED TO OTHER DIVISION	Date: 2009-04-02	

DRAFT

OTHER ASCERTAINABLE RECORDS *(cont.)*

ALL SITES - ME: All remediation sites listing **21 SITES FOUND WITHIN 1 MILE**

EQUAL/HIGHER ELEVATION *(cont.)*

MAP ID	SITE NAME	SITE ADDRESS	DIRECTION/DISTANCE	PAGE
97	*SMITH FARM | 150/160 PLEASANT STREET*	*150 & 160 PLEASANT STREET*	*WNW / 0.626 mi., 3305 ft.*	*559*
	- ID: REM03013	Status: REMEDIATION STAGE	Date: 2019-11-26	
98	*FORMER MAINE HEALTH*	*PLEASANT STREET ROCKLAND*	*WNW / 0.632 mi., 3337 ft.*	*574*
	- ID: REM02990	Status: REMEDY IN PLACE: CLOSED	Date: 2020-04-24	
101	*PARK STREET LAUNDROMAT AND DRY CLEANER | PARK STREET LAUNDROMAT AND DRY | PARK STREET LAUNDROMAT & DRY CLEANERS*	*117 PARK STREET*	*NW / 0.679 mi., 3585 ft.*	*634*
	- ID: REM01885	Status: INVESTIGATION STAGE	Date: 2015-02-01	
W102	*COASTAL FUEL | ROCKLAND MOTOR COMPANY*	*140 PARK STREET*	*NW / 0.698 mi., 3687 ft.*	*639*
	- ID: REM02676	Status: REMEDY IN PLACE: CLOSED	Date: 2018-08-07	
109	*SPOTLESS CLEANERS | SPOTLESS CLEANERS ROCKLAND | BILLS UNFINISHED FURNITURE*	*193 PARK ST*	*NW / 0.771 mi., 4071 ft.*	*801*
	- ID: REM02659	Status: INVESTIGATION STAGE	Date: 2017-12-15	
112	*ROCKY BAY BREWING CO*	*230 PARK STREET*	*WNW / 0.828 mi., 4374 ft.*	*825*
	- ID: REM01570	Status: REMEDY IN PLACE: CLOSED	Date: 2015-03-09	
123	*MCLAIN SCHOOL | ME0000605 | ME0094763*	*28 LINCOLN STREET*	*NNW / 0.970 mi., 5121 ft.*	*1044*
	- ID: REM02988	Status: REMEDIATION STAGE	Date: 2019-09-19	

LOWER ELEVATION

MAP ID	SITE NAME	SITE ADDRESS	DIRECTION/DISTANCE	PAGE
L58	*FISHER PLOW*	*WATER & OCEAN STREETS*	*NNE / 0.348 mi., 1836 ft.*	*291*
	- ID: REM01151	Status: REMEDY IN PLACE: CLOSED	Date: 2007-03-01	
O61	*ROCKLAND WATERFRONT | ROCKLAND WATERFRONT PROPERTY*	*64 ATLANTIC STREET*	*ENE / 0.356 mi., 1879 ft.*	*310*
	- ID: REM02352	Status: REMEDY IN PLACE: CLOSED	Date: 2018-05-04	
64	*ROCKLAND MARINE SHIPYARD*	*N/R*	*E / 0.363 mi., 1915 ft.*	*338*
	- ID: REM00799	Status: REMEDY IN PLACE: CLOSED	Date: 2008-05-23	
91	*266 MAIN STREET | MAIN STREET*	*266 MAIN STREET | 256 MAIN STREET*	*N / 0.543 mi., 2867 ft.*	*467*
	- ID: REM02995	Status: COMPLAINT INVESTIGATED	Date: 2019-05-24	

DRAFT

OTHER ASCERTAINABLE RECORDS *(cont.)*

ALL SITES - ME: All remediation sites listing **21 SITES FOUND WITHIN 1 MILE**

LOWER ELEVATION *(cont.)*

MAP ID	SITE NAME	SITE ADDRESS	DIRECTION/DISTANCE	PAGE
U93	*SPROUL'S DRY CLEANING | SPROWL DRY CLEANERS | SPROUL DRY CLEANERS*	*58 PARK ST*	*NNW / 0.582 mi., 3073 ft.*	*497*
	- ID: REM01154	Status: REMEDY IN PLACE: CLOSED	Date: 2018-11-09	
U96	*51 PARK STREET*	*51 PARK STREET*	*NNW / 0.610 mi., 3224 ft.*	*558*
	- ID: REM01150	Status: REMEDIATION STAGE	Date: 2019-10-04	
X107	*REDLON AND JOHNSON | REDLON & JOHNSON DISTRIBUTION FACILITY*	*65 TILLSON AVENUE*	*NNE / 0.762 mi., 4025 ft.*	*731*
	- ID: REM02286	Status: REMEDIATION STAGE	Date: 2020-04-24	
X111	*LIME STREET SITE*	*CORNER OF LIME ST. & TILLSON ST.*	*NNE / 0.809 mi., 4270 ft.*	*824*
	- ID: REM01152	Status: REMEDY IN PLACE: CLOSED	Date: 2007-12-10	
X113	*VACANT LOT AT 8 LIME STREET | BICKNELL PARKING LOT*	*8 LIME STREET*	*NNE / 0.840 mi., 4436 ft.*	*825*
	- ID: REM02288	Status: REMEDIATION STAGE	Date: 2019-11-08	
X114	*FORMER BICKNELL MANUFACTURING COMPANY | BICKNELL MFG CO | FMC CORPORATION*	*11 LIME STREET*	*NNE / 0.851 mi., 4495 ft.*	*846*
	- ID: REM02278	Status: REMEDIATION STAGE	Date: 2019-11-08	
Y117	*ROCKLAND NAVAL SECTION BASE*	*N/R*	*NE / 0.868 mi., 4585 ft.*	*935*
	- ID: REM01491	Status: REMEDY IN PLACE: CLOSED	Date: 1950-01-01	
118	*BEGGARS WHARF*	*9 & 14 WHARF STREET*	*NNE / 0.890 mi., 4701 ft.*	*935*
	- ID: REM02317	Status: INVESTIGATION STAGE	Date: 2014-07-03	
120	*NAVIGATOR MOTOR INN*	*520 MAIN STREET*	*N / 0.942 mi., 4972 ft.*	*1003*
	- ID: REM02468	Status: INVESTIGATION STAGE	Date: 2015-11-20	

PFAS - ME: List of PFAS sites and areas of interest **1 SITE FOUND WITHIN .5 MILE**

EQUAL/HIGHER ELEVATION

MAP ID	SITE NAME	SITE ADDRESS	DIRECTION/DISTANCE	PAGE
R73	INTERSTATE SEPTIC SYSTEMS, INC	44.090718, -69.117752	WSW / 0.394 mi., 2078 ft.	*374*

T 2 - ME: List of facilities that submit an Emergency and Hazardous Chemical Inventory Form **1 SITE FOUND WITHIN .25 MILE**

EQUAL/HIGHER ELEVATION

MAP ID	SITE NAME	SITE ADDRESS	DIRECTION/DISTANCE	PAGE
B27	*MID COAST SCHOOL OF TECHNOLOGY | Mid-Coast School of Technology - Voc Region 8*	*1 SOUTH MAIN STREET*	*S / 0.208 mi., 1098 ft.*	*160*

DRAFT

Following sites were unable to be mapped.

SITE NAME:	ADDRESS, CITY, ZIP:	DATABASE(S):
ANGILA STENVEL	19 MAIN ST. ROCKLAND, ROCKLAND	LAST - ME, SPILLS - ME
BEHIND MAIN ST BUILDINGS	MAIN ST, ROCKLAND	SPILLS - ME
CENTRAL MAINE POWER	NORTH MAIN STREET POLE 15, ROCKLAND	SPILLS - ME
CENTRAL MAINE POWER	NORTH MAIN STREET POLE #18, ROCKLAND	SPILLS - ME
CENTRAL MAINE POWER	GORDON DRIVE, ROCKLAND	SPILLS - ME
CROCKETTS GARAGE | CMP - POLE 27	SO MAIN ST, ROCKLAND	LUST - ME, SPILLS - ME
FERRY BOAT	517A MAIN ST ROCKLAND, ROCKLAND	SPILLS - ME
FISHER ENGINEERING	MAIN STREET, ROCKLAND 04841	OSHA
HISTORICAL CONTAMINATION	CNR OTIS & SOUTH MAIN STREE..., ROCKLAND	SPILLS - ME
INTERSECTION OF RT. 1 AND CRESENT ST.	ROUTE 1 (SOUTH MAIN ST.), ROCKLAND	SPILLS - ME
KALLOCH FUEL BULK PLANT	GORDON DR - INDUSTRIAL PK, ROCKLAND	LAST - ME, SPILLS - ME
KEY BANK	MAIN ST., ROCKLAND	LUST - ME, SPILLS - ME
LINDA BEAN LOBSTER CO.	GORDON DR, ROCKLAND	SPILLS - ME
MYSTERY SPILL	MAIN STREET, ROCKLAND	LUST - ME, SPILLS - ME
Not Reported	MAIN STREET ADJACENT TO 517..., ROCKLAND	ERNS
Not Reported	MAIN STATE FERRY TERMI..., ROCKLAND 04841	ERNS
Not Reported	MAIN ST NEAR CN BROWN ROCKLAND, 04841	ERNS
Not Reported	ROCK COAST SPORTS 456 MAIN ..., ROCKLAND	ERNS
Not Reported	ROCKLAND HARBOR PARK 277 MA..., ROC...	ERNS
Not Reported	720-BLOCK MAIN STREET, ROCKLAND	ERNS
Not Reported	BROADWAY BETWEEN LIME ROCK ..., ROC...	SPILLS - ME
PRIVATE VEHICLE	MAIN STREET, ROCKLAND	SPILLS - ME
ROAD PAVEMENT	MAIN STREET, ROCKLAND	SPILLS - ME
ROADWAY SPILL	INTERSECTION PARK DR AND MA..., ROCKLAND	SPILLS - ME
ROCKLAND HIGH SCHOOL	BROADWAY STREET, ROCKLAND	LUST - ME, SPILLS - ME
ROCKLAND SCALEHOUSE	MAIN ST, ROCKLAND	SPILLS - ME
SEAPRO INC	779 REAR MAIN ST, ROCKLAND	EPA UST, UST - ME
SOUTHSIDE BOAT RAMP	MECHANIC STREET, ROCKLAND	SPILLS - ME
STEEL PRO. INC.	MAIN ST., ROCKLAND	SPILLS - ME
STEELE & MARSHALL	MAIN ST, ROCKLAND	EPA UST, UST - ME

DRAFT

DATABASE(S) WITH NO MAPPED SITES:

FEDERAL RCRA NON-CORRACTS TSD FACILITIES LIST

ARCHIVED RCRA TSDF	Archived Resource Conservation and Recovery Act: Treatment Storage and Disposal Facilities
RCRA TSDF	Resource Conservation and Recovery Act: Treatment Storage and Disposal Facilities

FEDERAL, STATE, AND TRIBAL REGISTERED STORAGE TANK LISTS

AST PBS	ASTs at Bulk Petroleum Terminals
FEMA UST	FEMA Underground Storage Tanks
HIST INDIAN UST R4	Historical Underground Storage Tanks on Indian Land in EPA Region 4
HIST INDIAN UST R6	Historical Underground Storage Tanks on Indian Land in EPA Region 6
HIST INDIAN UST R7	Historical Underground Storage Tanks on Indian Land in EPA Region 7
INDIAN UST R1	Underground Storage Tanks on Indian Land in EPA Region 1
INDIAN UST R10	Underground Storage Tanks on Indian Land in EPA Region 10
INDIAN UST R2	Underground Storage Tanks on Indian Land in EPA Region 2
INDIAN UST R4	Underground Storage Tanks on Indian Land in EPA Region 4
INDIAN UST R5	Underground Storage Tanks on Indian Land in EPA Region 5
INDIAN UST R6	Underground Storage Tanks on Indian Land in EPA Region 6

FEDERAL, STATE, AND TRIBAL REGISTERED STORAGE TANK LISTS *(cont.)*

INDIAN UST R7	Underground Storage Tanks on Indian Land in EPA Region 7
INDIAN UST R8	Underground Storage Tanks on Indian Land in EPA Region 8
INDIAN UST R9	Underground Storage Tanks on Indian Land in EPA Region 9
AST - ME	Aboveground Storage Tanks

FEDERAL CERCLIS LIST

CERCLIS NFRAP	Comprehensive Environmental Response Compensation and Liability Act No Further Remedial Action Planned
CERCLIS-HIST	Comprehensive Environmental Response Compensation and Liability Act
EPA SAA	EPA Superfund Alternative Approach
FEDERAL FACILITY	Federal Facility sites
SEMS_8R_ACTIVE SITES	Sites on SEMS Active Site Inventory
SEMS_8R_ARCHIVED SITES	Sites on SEMS Archived Site Inventory

FEDERAL RCRA CORRACTS FACILITIES LIST

CORRACTS	Hazardous Waste Corrective Action
HIST CORRACTS 2	Historical Hazardous Waste Corrective Action

FEDERAL DELISTED NPL SITE LIST

DELISTED NPL	Delisted National Priority List
DELISTED PROPOSED NPL	Delisted proposed National Priority List
SEMS_DELETED NPL	Sites Deleted from National Priorities List

FEDERAL RCRA GENERATORS LIST

EJ HAZ WASTE	Hazardous Waste Facilities
HIST RCRA CESQG	Historical Resource Conservation and Recovery Act_Conditionally Exempt Small Quantity Generators
HIST RCRA LQG	Historical Resource Conservation and Recovery Act_ Large Quantity Generators
HIST RCRA NONGEN	Historical Resource Conservation and Recovery Act_Non Generators
HIST RCRA SQG	Historical Resource Conservation and Recovery Act_Small Quantity Generators
RCRA LQG	Resource Conservation and Recovery Act_ Large Quantity Generators
RCRA NONGEN	Resource Conservation and Recovery Act_Non Generators
RCRA VSQG	Resource Conservation and Recovery Act_Very Small Quantity Generator

FEDERAL, STATE, AND TRIBAL LEAKING STORAGE TANK LISTS

EPA LUST	EPA LUST
HIST INDIAN LUST R4	Historical Leaking Underground Storage Tanks on Indian Land in EPA Region 4
HIST INDIAN LUST R8	Historical Leaking Underground Storage Tanks on Indian Land in EPA Region 8
INDIAN LUST R1	Leaking Underground Storage Tanks on Indian Land in EPA Region 1
INDIAN LUST R10	Leaking Underground Storage Tanks on Indian Land in EPA Region 10
INDIAN LUST R2	Leaking Underground Storage Tanks on Indian Land in EPA Region 2
INDIAN LUST R4	Leaking Underground Storage Tanks on Indian Land in EPA Region 4
INDIAN LUST R5	Leaking Underground Storage Tanks on Indian Land in EPA Region 5
INDIAN LUST R6	Leaking Underground Storage Tanks on Indian Land in EPA Region 6
INDIAN LUST R7	Leaking Underground Storage Tanks on Indian Land in EPA Region 7
INDIAN LUST R8	Leaking Underground Storage Tanks on Indian Land in EPA Region 8
INDIAN LUST R9	Leaking Underground Storage Tanks on Indian Land in EPA Region 9

FEDERAL ERNS LIST

ERNS	Emergency Response Notification System

FEDERAL INSTITUTIONAL CONTROLS / ENGINEERING CONTROLS REGISTRIES

FED E C	Engineering Controls
FED I C	Institutional Controls
LUCIS	Land Use Control Information Systems
LUCIS 2	Land Use Control Information Systems 2

DRAFT

FEDERAL INSTITUTIONAL CONTROLS / ENGINEERING CONTROLS REGISTRIES *(cont.)*

RCRA IC EC	RCRA sites with Institutional and Engineering Controls

FEDERAL NPL SITE LIST

NPL	National Priority List
NPL EPA R1 GIS	GIS for EPA Region 1 NPL
NPL EPA R3 GIS	GIS for EPA Region 3 NPL
NPL EPA R6 GIS	GIS for EPA Region 6 NPL
NPL EPA R8 GIS	GIS for EPA Region 8 NPL
NPL EPA R9 GIS	GIS for EPA Region 9 NPL
NPL LIENS	National Priority List Liens
PART NPL	Part National Priority List
PROPOSED NPL	Proposed National Priority List
SEMS_FINAL NPL	Sites included on the Final National Priorities List
SEMS_PROPOSED NPL	Sites Proposed to be Added to the National Priorities List

STATE AND TRIBAL BROWNFIELD SITES

TRIBAL BROWNFIELDS	Tribal Brownfields

STATE AND TRIBAL LANDFILL AND/OR SOLID WASTE DISPOSAL SITE LISTS

LCP - ME	Municipal Landfill Closure
SWF/LF - ME	Solid Waste Facilities and Landfills

LOCAL LISTS OF LANDFILL / SOLID WASTE DISPOSAL SITES

EPA LF MOP	EPA Landfill Methane Outreach Project Database
HIST INDIAN ODI R8	Historical Open Dump Inventory
INDIAN ODI R8	Open Dump Inventory
ODI	Open Dump Inventory
TRIBAL ODI	Indian Open Dump Inventory Sites
SWRCY - ME	Solid Waste Recycling

LOCAL LISTS OF HAZARDOUS WASTE / CONTAMINATED SITES

FED CDL	DOJ Clandestine Drug Labs
US HIST CDL	Historical Clandestine Drug Labs

RECORDS OF EMERGENCY RELEASE REPORTS

HMIRS (DOT)	Hazardous Materials Information Reporting Systems

LOCAL LAND RECORDS

LIENS 2	CERCLA Lien Information
LIENS - ME	Environmental Liens

OTHER ASCERTAINABLE RECORDS

AFS	Air Facility Systems
ALT FUELING	Alternative Fueling Stations
ARENAS	ARENAS
ARENAS 2	ARENAS (additional)
BRS	Biennial Reporting Systems
CDC HAZDAT	Hazardous Substance Release and Health Effects Information
CHURCHES	CHURCHES
COAL ASH DOE	Coal Ash: Department of Energy
COAL ASH EPA	Coal Ash: Environmental Protection Agency
COAL GAS	Coal Gas Plants
COLLEGES	COLLEGES
COLLEGES 2	COLLEGES 2
CONSENT (DECREES)	Superfund Consent Decree
CORRECTIVE ACTIONS 2020	Wastes - Hazardous Waste - Corrective Action
DAYCARE	DAYCARE
DEBRIS EPA LF	EPA Disaster Debris Landfill Sites
DEBRIS EPA SWRCY	EPA Disaster Debris Recovery Sites
DOD	Department of Defense

DRAFT

OTHER ASCERTAINABLE RECORDS *(cont.)*

DOT OPS	Department of Transportation Office of Pipeline Safety
ECHO	EPA Enforcement and Compliance History Online
EJ CHURCH	CHURCHES
EJ HOSPITALS	Hospitals List
EJ SCHOOLS	Schools List
EJ TOXIC RELEASE	Toxic Release Inventory
ENOI	Electronic Notice of Intent
EPA FUELS	EPA Fuels Registration, Reporting, and Compliance List
EPA OSC	EPA On-Site Coordinator
EPA WATCH	EPA Watch List
FA HWF	Financial Assurance for Hazardous Waste Facilities
FRS	Facility Index Systems
FTTS	FIFRA/TSCA Tracking System
FTTS INSP	FIFRA/TSCA Tracking System: Inspections
GOV MANSIONS	Governors Mansions
HIST AFS	Historical Air Facility Systems
HIST AFS 2	Historical Air Facility Systems
HIST DOD	Department of Defense historical sites
HIST LEAD_SMELTER	Historical Lead Smelter Sites
HIST MLTS	Historical Material Licensing Tracking Systems
HIST PCB TRANS	Historical Polychlorinated Biphenyl (PCB) Facilities
HIST PCS FACILITY	Historical Permit Compliance Facilities
HIST SSTS	Historical Section 7 Tracking Systems
HOSPITALS	HOSPITALS
ICIS	Integrated Compliance Information System
INDIAN RESERVATION	American Indian Lands
MGP	Manufactured Gas Plant Sites
MINE OPERATIONS	Mines list from USGS
MINES	Mines
MINES USGS	Mines list from USGS
MLTS	Material Licensing Tracking Systems
NPL AOC	Areas related to NPL remediation sites
NURSING HOMES	NURSING HOMES
OSHA	Occupational Safety & Health Administration
PADS	PCB Activity Database Systems
PCB TRANSFORMER	Polychlorinated Biphenyl (PCB) Waste
PFAS FED SITES	PFAS Federal Sites
PFAS MANIFEST	PFAS Manifest
PFAS NPL	PFAS NPL Sites
PFAS PROD	PFAS Production
PFAS SPILLS	PFAS Spill Sites
PFAS TRIS	PFAS TRIS Sites
PFAS UCMR3	PFAS UCMR Samples
PFAS WQP	PFAS Water Quality Portal
PIPELINES	Gas & Oil Pipelines
PRISONS	PRISONS
RAATS	RCRA Administrative Action Tracking Systems
RADINFO	Radiation Information Systems
RMP	Risk Management Plans
ROD	Record of Decision
SCHOOLS PRIVATE	SCHOOLS PRIVATE
SCHOOLS PUBLIC	SCHOOLS PUBLIC
SCRD DRYCLEANERS	SCRD Drycleaners
SEMS_SMELTER	Sites on SEMS Potential Smelter Activity
SSTS	Section 7 Tracking Systems
STORMWATER	Storm Water Permits
TOSCA-PLANT	Toxic Substance Control Act: Plants
TRIS	Toxic Release Inventory Systems

DRAFT


OTHER ASCERTAINABLE RECORDS *(cont.)*

UMTRA	Uranium Mill Tailing Sites
VAPOR	EPA Vapor Intrusion
AIRS - ME	Air Monitoring Stations and Permits
DAYCARE - ME	Daycare Facilities
DRYCLEANERS - ME	Drycleaners
EGAD - ME	EGAD Spill Sites
HIST AIRS - ME	Historical Air Permits
HIST DRYCLEANERS - ME	Historical Drycleaners
HIST NPDES - ME	Past State Wastewater Discharge Permits
MINES - ME	Mine records
NPDES - ME	State Wastewater and NPDES Permits
NPDES 2 - ME	NPDES Outfalls and CSO outfalls
STORMWATER - ME	Stormwater Sites
UIC - ME	Underground Injection Controls

DRAFT


SUBJECT NAME: 59 Main St, Rockland
ADDRESS: 59 Main St, Rockland, ME, 04841
LAT/LONG: 44.093278 / -69.110223

PREPARED FOR: Haley Ward Inc
ORDER #: 107102
REPORT DATE: April 10, 2025

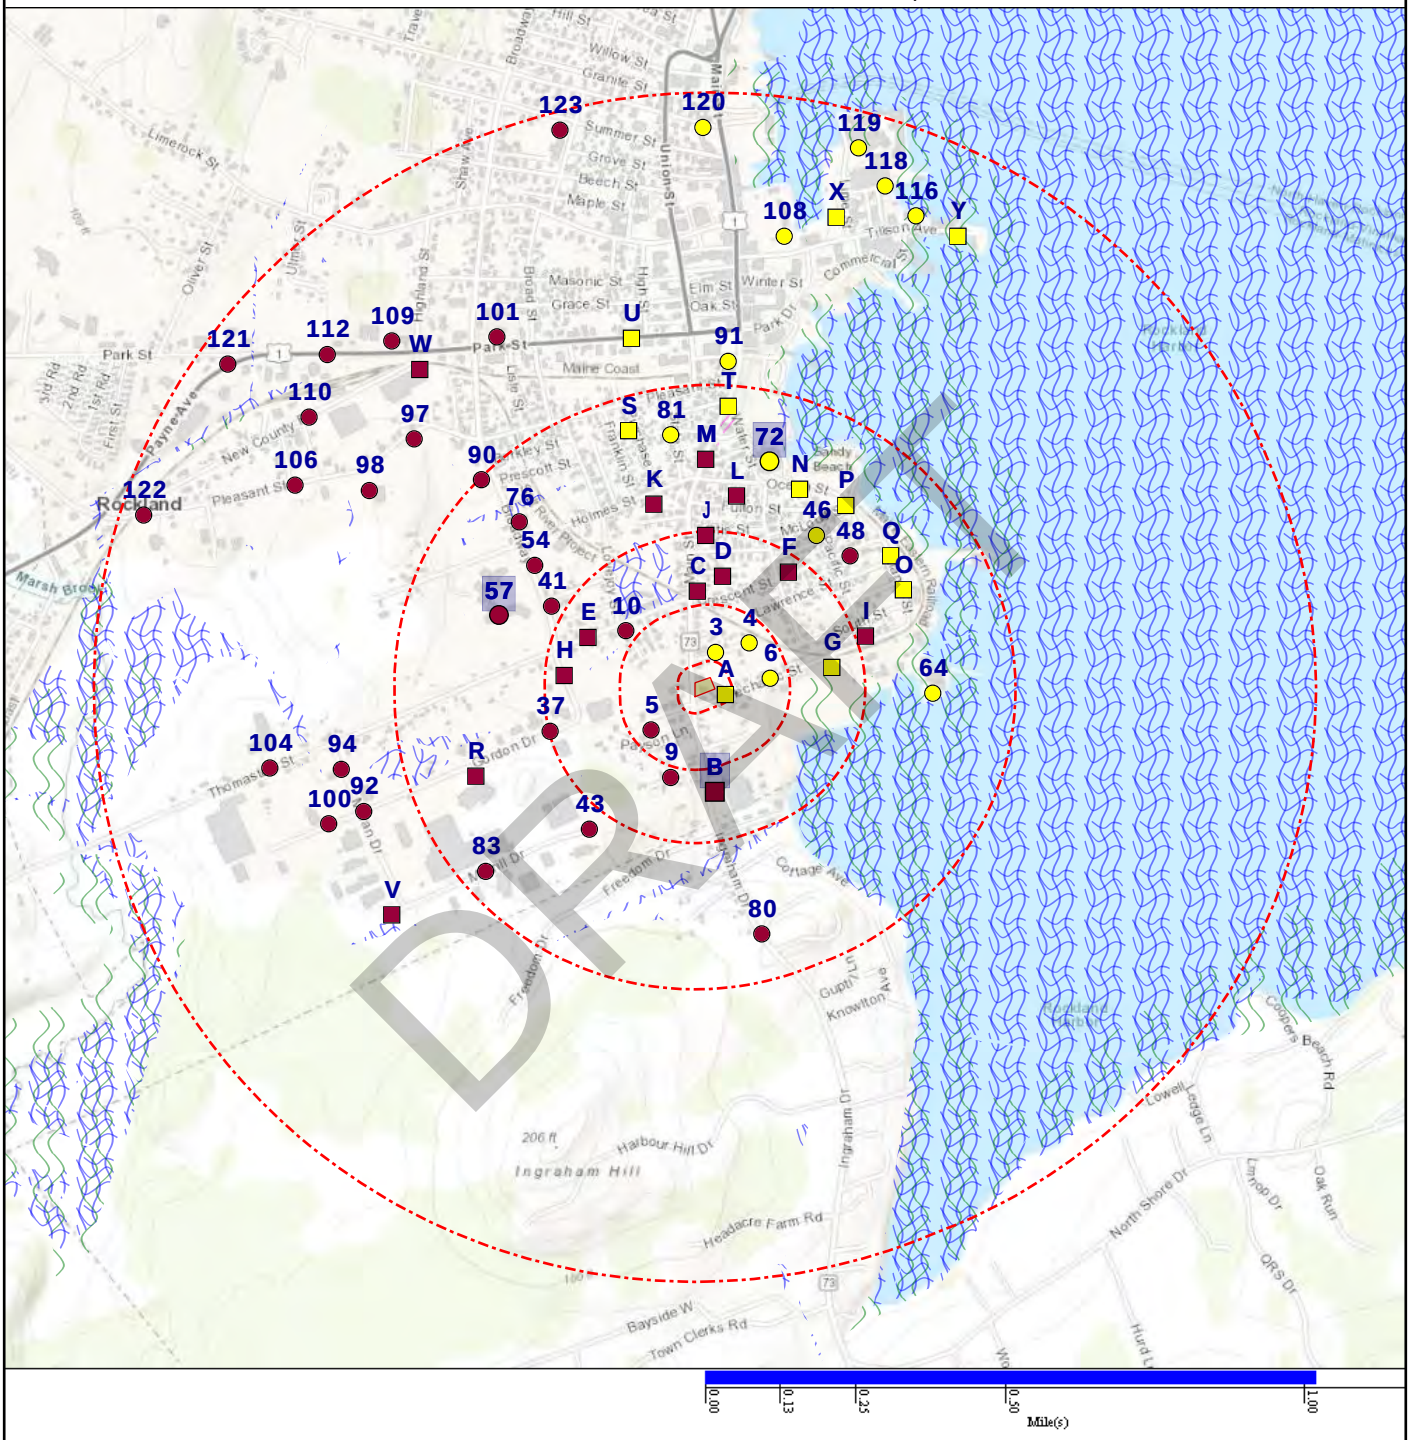
DRAFT
Rockland
Park St
Main St
Union St
Limerock St
Pleasant St
Prescott St
Holmes St
Maine Coast
Commercial St
Tillson Ave
Winter St
Elm St
Oak St
Grace St
Masonic St
Summer St
Grove St
Beech St
Maple St
Willow St
Granite St
Hill St
Broadway
Payne Ave
New County
Marsh Brook
Thomaston St
Freedom Dr
Harbour Hill Dr
Ingraham Hill
206 ft
Headacre Farm Rd
Bayside W
Town Clerks Rd
Cottage Ave
Gurnet Ln
Knowlton
Cooper's Beach Rd
Lowell Ledge Ln
North Shore Dr
Lamop Dr
Oak Run
ORS Dr
Hurd Ln
Crescent St
Lawrence St
Pacific St
Sandy Beach
Rockland Harbor
Rockland Breakwater
Rockland Breakwater Light
Marina
Public Landing
Public Boat Ramp
Public Library
Rockland Harbor Park
Rockland Harbor Park Beach
Rockland Harbor Park Pier
Rockland Harbor Park Playground
Rockland Harbor Park Restrooms
Rockland Harbor Park Shelter
Rockland Harbor Park Tennis Courts
Rockland Harbor Park Trail
Rockland Harbor Park Volleyball Court
Rockland Harbor Park Water Fountain
Rockland Harbor Park Wharf
Rockland Harbor Park Wharf Light
Rockland Harbor Park Wharf Light Tower
Rockland Harbor Park Wharf Light Tower Light
Rockland Harbor Park Wharf Light Tower Light Tower
Rockland Harbor Park Wharf Light Tower Light Tower Light
Rockland Harbor Park Wharf Light Tower Light Tower Light Tower
Rockland Harbor Park Wharf Light Tower Light Tower Light Tower Light
Rockland Harbor Park Wharf Light Tower Light Tower Light Tower Light Tower
Rockland Harbor Park Wharf Light Tower Light Tower Light Tower Light Tower Light
Rockland Harbor Park Wharf Light Tower Light Tower Light Tower Light Tower Light Tower
Rockland Harbor Park Wharf Light Tower Light Tower Light Tower Light Tower Light Tower Light
ORDER #: 107102
REPORT DATE: April 10, 2025

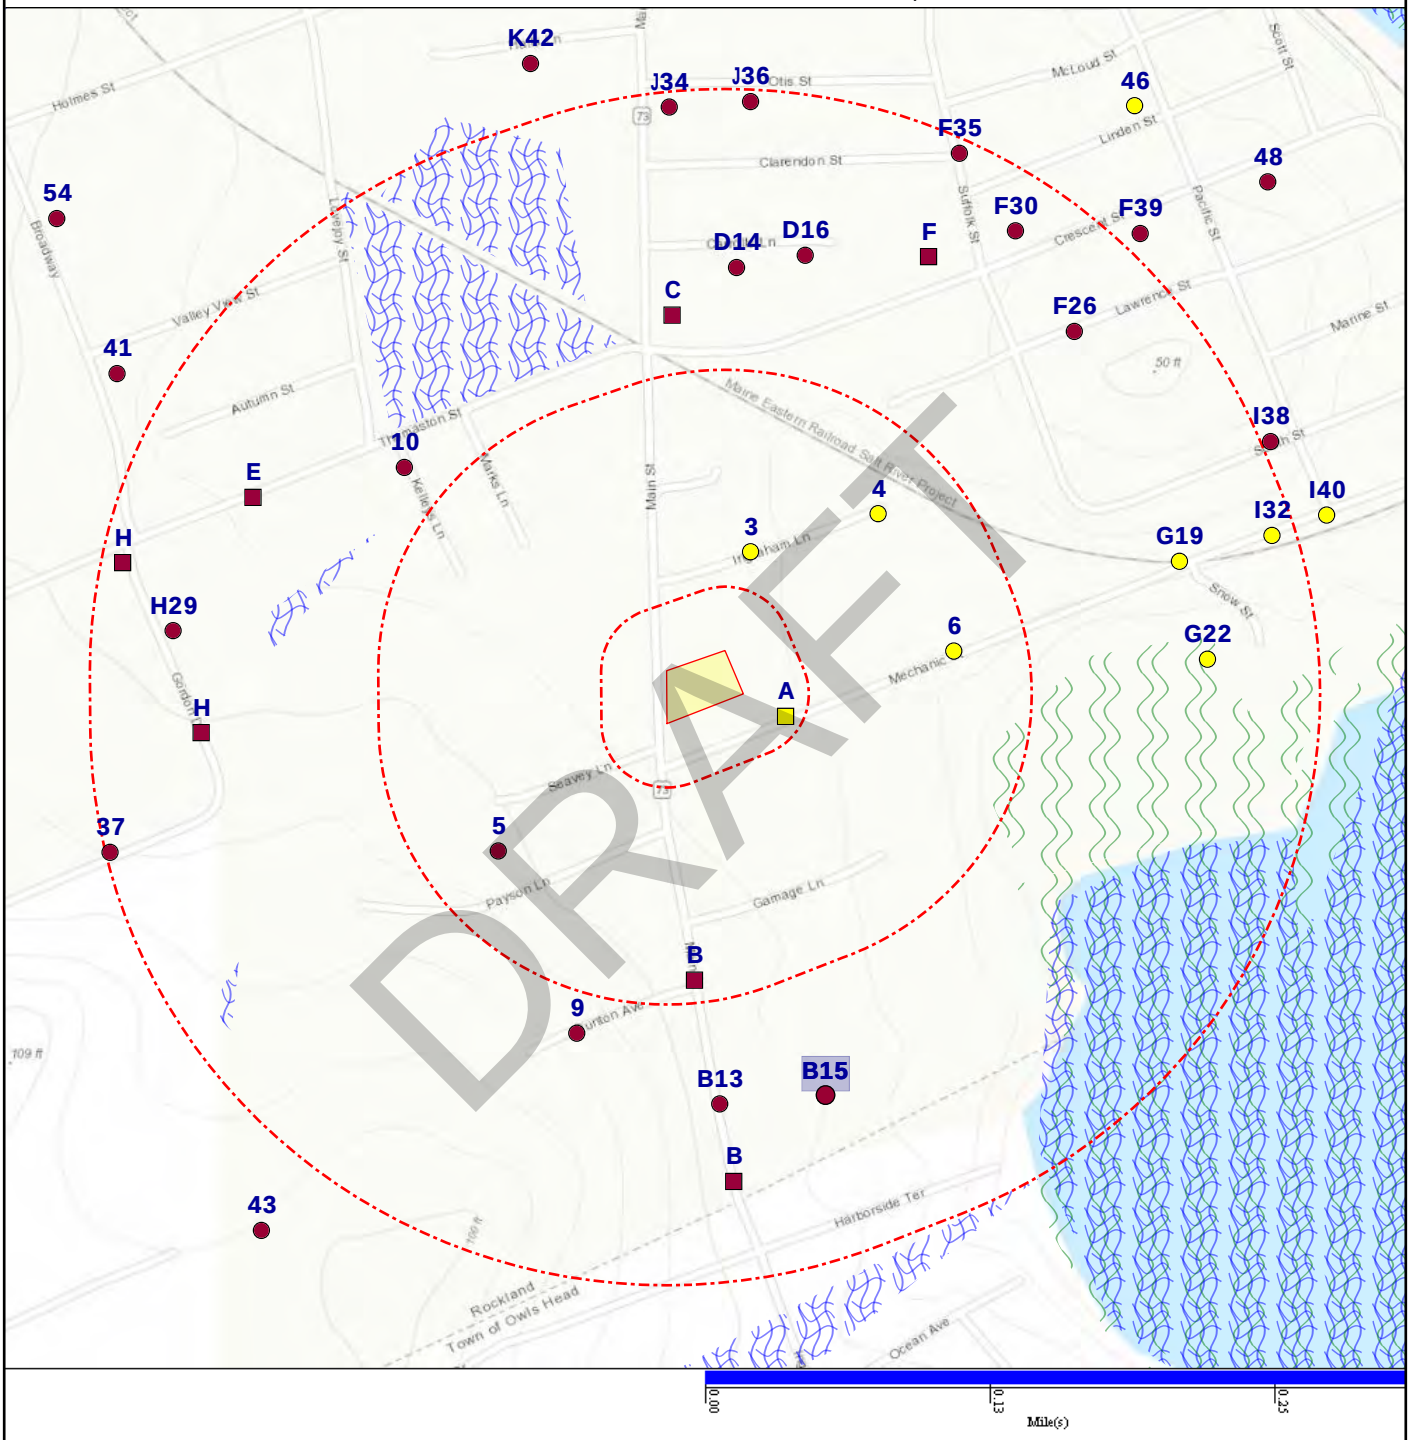

- Subject Property
- Department of Defense (No Data)
- FEMA FloodZone 100 (No Data)
- National Priority List (No Data)
- Equal/Higher Elevation
- DFIRM Floodzone 100
- FEMA FloodZone 500 (No Data)
- NWI
- Lower Elevation
- DFIRM Floodzone 500 (No Data)
- Historical DOD (No Data)
- State Pipelines (No Data)
- CDC HAZDAT (No Data)
- Federal Lands
- Indian Reservation (No Data)
- WetLands

DATABASE	SUBJECT PROPERTY	SEARCH DISTANCE (MILES)	<1/8	1/8 - 1/4	1/4 - 1/2	1/2 - 1	>1	TOTAL MAPPED
FEDERAL RCRA NON-CORRACTS TSD FACILITIES LIST								
ARCHIVED RCRA TSDF		0.500	0	0	0	--	--	0
RCRA TSDF		0.500	0	0	0	--	--	0
FEDERAL, STATE, AND TRIBAL REGISTERED STORAGE TANK LISTS								
AST PBS		0.250	0	0	--	--	--	0
EPA UST		0.250	0	2	--	--	--	2
FEMA UST		0.250	0	0	--	--	--	0
HIST INDIAN UST R4		0.250	0	0	--	--	--	0
HIST INDIAN UST R6		0.250	0	0	--	--	--	0
HIST INDIAN UST R7		0.250	0	0	--	--	--	0
INDIAN UST R1		0.250	0	0	--	--	--	0
INDIAN UST R10		0.250	0	0	--	--	--	0
INDIAN UST R2		0.250	0	0	--	--	--	0
INDIAN UST R4		0.250	0	0	--	--	--	0
INDIAN UST R5		0.250	0	0	--	--	--	0
INDIAN UST R6		0.250	0	0	--	--	--	0
INDIAN UST R7		0.250	0	0	--	--	--	0
INDIAN UST R8		0.250	0	0	--	--	--	0
INDIAN UST R9		0.250	0	0	--	--	--	0
AST - ME		0.250	0	0	--	--	--	0
UST - ME		0.250	5	6	--	--	--	11
UST AOS - ME		0.250	2	3	--	--	--	5
FEDERAL CERCLIS LIST								
CERCLIS NFRAP		0.500	0	0	0	--	--	0
CERCLIS-HIST		0.500	0	0	0	--	--	0
EPA SAA		0.500	0	0	0	--	--	0
FEDERAL FACILITY		1.000	0	0	0	0	--	0
SEMS_8R_ACTIVE SITES		0.500	0	0	0	--	--	0
SEMS_8R_ARCHIVED SITES		0.500	0	0	0	--	--	0
FEDERAL RCRA CORRACTS FACILITIES LIST								
CORRACTS		1.000	0	0	0	0	--	0
HIST CORRACTS 2		1.000	0	0	0	0	--	0
FEDERAL DELISTED NPL SITE LIST								
DELISTED NPL		1.000	0	0	0	0	--	0
DELISTED PROPOSED NPL		1.000	0	0	0	0	--	0

DRAFT

DATABASE	SUBJECT PROPERTY	SEARCH DISTANCE (MILES)	<1/8	1/8 - 1/4	1/4 - 1/2	1/2 - 1	>1	TOTAL MAPPED
FEDERAL DELISTED NPL SITE LIST *(cont.)*								
SEMS_DELETED NPL		1.000	0	0	0	0	--	0
FEDERAL RCRA GENERATORS LIST								
EJ HAZ WASTE		0.250	0	0	--	--	--	0
HIST RCRA CESQG		0.250	0	0	--	--	--	0
HIST RCRA LQG		0.250	0	0	--	--	--	0
HIST RCRA NONGEN		0.250	0	0	--	--	--	0
HIST RCRA SQG		0.250	0	0	--	--	--	0
RCRA LQG		0.250	0	0	--	--	--	0
RCRA NONGEN		0.250	0	0	--	--	--	0
RCRA SQG		0.250	0	1	--	--	--	1
RCRA VSQG		0.250	0	0	--	--	--	0
FEDERAL, STATE, AND TRIBAL LEAKING STORAGE TANK LISTS								
EPA LUST		0.500	0	0	0	--	--	0
HIST INDIAN LUST R4		0.500	0	0	0	--	--	0
HIST INDIAN LUST R8		0.500	0	0	0	--	--	0
INDIAN LUST R1		0.500	0	0	0	--	--	0
INDIAN LUST R10		0.500	0	0	0	--	--	0
INDIAN LUST R2		0.500	0	0	0	--	--	0
INDIAN LUST R4		0.500	0	0	0	--	--	0
INDIAN LUST R5		0.500	0	0	0	--	--	0
INDIAN LUST R6		0.500	0	0	0	--	--	0
INDIAN LUST R7		0.500	0	0	0	--	--	0
INDIAN LUST R8		0.500	0	0	0	--	--	0
INDIAN LUST R9		0.500	0	0	0	--	--	0
LAST - ME		0.500	2	13	28	--	--	43
LUST - ME		0.500	0	4	1	--	--	5
FEDERAL ERNS LIST								
ERNS		SP	0	--	--	--	--	0
FEDERAL INSTITUTIONAL CONTROLS / ENGINEERING CONTROLS REGISTRIES								
FED E C		0.500	0	0	0	--	--	0
FED I C		0.500	0	0	0	--	--	0
LUCIS		0.500	0	0	0	--	--	0
LUCIS 2		0.500	0	0	0	--	--	0
RCRA IC EC		0.250	0	0	--	--	--	0

DRAFT

DATABASE	SUBJECT PROPERTY	SEARCH DISTANCE (MILES)	<1/8	1/8 - 1/4	1/4 - 1/2	1/2 - 1	>1	TOTAL MAPPED
FEDERAL NPL SITE LIST								
NPL		1.000	0	0	0	0	--	0
NPL EPA R1 GIS		1.000	0	0	0	0	--	0
NPL EPA R3 GIS		1.000	0	0	0	0	--	0
NPL EPA R6 GIS		1.000	0	0	0	0	--	0
NPL EPA R8 GIS		1.000	0	0	0	0	--	0
NPL EPA R9 GIS		1.000	0	0	0	0	--	0
NPL LIENS		SP	0	--	--	--	--	0
PART NPL		1.000	0	0	0	0	--	0
PROPOSED NPL		1.000	0	0	0	0	--	0
SEMS_FINAL NPL		1.000	0	0	0	0	--	0
SEMS_PROPOSED NPL		1.000	0	0	0	0	--	0
STATE AND TRIBAL BROWNFIELD SITES								
TRIBAL BROWNFIELDS		0.500	0	0	0	--	--	0
BROWNFIELDS - ME		0.500	0	0	1	--	--	1
STATE- AND TRIBAL - EQUIVALENT CERCLIS								
DEL HWS - ME		1.000	0	0	0	1	--	1
SHWS - ME		1.000	0	1	1	4	--	6
STATE INSTITUTIONAL CONTROLS / ENGINEERING CONTROLS REGISTRIES								
I C - ME		0.500	0	0	1	--	--	1
STATE AND TRIBAL LANDFILL AND/OR SOLID WASTE DISPOSAL SITE LISTS								
LCP - ME		0.500	0	0	0	--	--	0
SWF/LF - ME		0.500	0	0	0	--	--	0
STATE AND TRIBAL VOLUNTARY CLEANUP SITES								
VCP - ME		0.500	0	0	2	--	--	2
LOCAL BROWNFIELD LISTS								
BROWNFIELDS-ACRES		0.500	0	0	1	--	--	1
EJ BROWNFIELDS		0.500	0	0	1	--	--	1
FED BROWNFIELDS		0.500	0	0	1	--	--	1
HIST FED BROWNFIELDS		0.500	0	0	1	--	--	1
LOCAL LISTS OF LANDFILL / SOLID WASTE DISPOSAL SITES								
EPA LF MOP		0.500	0	0	0	--	--	0
HIST INDIAN ODI R8		0.500	0	0	0	--	--	0
INDIAN ODI R8		0.500	0	0	0	--	--	0

DRAFT

DATABASE	SUBJECT PROPERTY	SEARCH DISTANCE (MILES)	<1/8	1/8 - 1/4	1/4 - 1/2	1/2 - 1	>1	TOTAL MAPPED
LOCAL LISTS OF LANDFILL / SOLID WASTE DISPOSAL SITES *(cont.)*								
ODI		0.500	0	0	0	--	--	0
TRIBAL ODI		0.500	0	0	0	--	--	0
SWRCY - ME		0.500	0	0	0	--	--	0
LOCAL LISTS OF HAZARDOUS WASTE / CONTAMINATED SITES								
FED CDL		SP	0	--	--	--	--	0
US HIST CDL		SP	0	--	--	--	--	0
RECORDS OF EMERGENCY RELEASE REPORTS								
HMIRS (DOT)		SP	0	--	--	--	--	0
SPILLS - ME		0.500	3	19	42	--	--	64
LOCAL LAND RECORDS								
LIENS 2		SP	0	--	--	--	--	0
LIENS - ME		SP	0	--	--	--	--	0
OTHER ASCERTAINABLE RECORDS								
AFS		SP	0	--	--	--	--	0
ALT FUELING		0.250	0	0	--	--	--	0
ARENAS		SP	0	--	--	--	--	0
ARENAS 2		SP	0	--	--	--	--	0
BRS		SP	0	--	--	--	--	0
CDC HAZDAT		1.000	0	0	0	0	--	0
CHURCHES		SP	0	--	--	--	--	0
COAL ASH DOE		0.500	0	0	0	--	--	0
COAL ASH EPA		0.500	0	0	0	--	--	0
COAL GAS		1.000	0	0	0	0	--	0
COLLEGES		SP	0	--	--	--	--	0
COLLEGES 2		SP	0	--	--	--	--	0
CONSENT (DECREES)		1.000	0	0	0	0	--	0
CORRECTIVE ACTIONS 2020		0.500	0	0	0	--	--	0
DAYCARE		SP	0	--	--	--	--	0
DEBRIS EPA LF		0.500	0	0	0	--	--	0
DEBRIS EPA SWRCY		0.500	0	0	0	--	--	0
DOD		1.000	0	0	0	0	--	0
DOT OPS		SP	0	--	--	--	--	0
ECHO		SP	0	--	--	--	--	0
EJ CHURCH		SP	0	--	--	--	--	0

DRAFT

DATABASE	SUBJECT PROPERTY	SEARCH DISTANCE (MILES)	<1/8	1/8 - 1/4	1/4 - 1/2	1/2 - 1	>1	TOTAL MAPPED
OTHER ASCERTAINABLE RECORDS *(cont.)*								
EJ HOSPITALS		SP	0	--	--	--	--	0
EJ SCHOOLS		SP	0	--	--	--	--	0
EJ TOXIC RELEASE		SP	0	--	--	--	--	0
ENOI		SP	0	--	--	--	--	0
EPA FUELS		SP	0	--	--	--	--	0
EPA OSC		SP	0	--	--	--	--	0
EPA WATCH		SP	0	--	--	--	--	0
FA HWF		SP	0	--	--	--	--	0
FEDLAND		1.000	0	0	5	0	--	5
FRS		SP	0	--	--	--	--	0
FTTS		SP	0	--	--	--	--	0
FTTS INSP		SP	0	--	--	--	--	0
FUDS		1.000	0	0	0	1	--	1
GOV MANSIONS		SP	0	--	--	--	--	0
HIST AFS		SP	0	--	--	--	--	0
HIST AFS 2		SP	0	--	--	--	--	0
HIST DOD		1.000	0	0	0	0	--	0
HIST LEAD_SMELTER		SP	0	--	--	--	--	0
HIST MLTS		SP	0	--	--	--	--	0
HIST PCB TRANS		SP	0	--	--	--	--	0
HIST PCS ENF		1.000	0	0	1	0	--	1
HIST PCS FACILITY		1.000	0	0	0	0	--	0
HIST SSTS		SP	0	--	--	--	--	0
HOSPITALS		SP	0	--	--	--	--	0
ICIS		SP	0	--	--	--	--	0
INACTIVE PCS		1.000	0	2	2	15	--	19
INDIAN RESERVATION		1.000	0	0	0	0	--	0
MANIFEST EPA		0.250	0	4	--	--	--	4
MGP		1.000	0	0	0	0	--	0
MINE OPERATIONS		0.250	0	0	--	--	--	0
MINES		0.250	0	0	--	--	--	0
MINES USGS		0.250	0	0	--	--	--	0
MLTS		SP	0	--	--	--	--	0
NPL AOC		1.000	0	0	0	0	--	0
NURSING HOMES		SP	0	--	--	--	--	0
OSHA		SP	0	--	--	--	--	0

DRAFT

DATABASE	SUBJECT PROPERTY	SEARCH DISTANCE (MILES)	<1/8	1/8 - 1/4	1/4 - 1/2	1/2 - 1	>1	TOTAL MAPPED
OTHER ASCERTAINABLE RECORDS *(cont.)*								
PADS		SP	0	--	--	--	--	0
PCB TRANSFORMER		SP	0	--	--	--	--	0
PCS ENF		1.000	0	0	1	2	--	3
PCS FACILITY		1.000	0	1	2	15	--	18
PFAS FED SITES		0.500	0	0	0	--	--	0
PFAS INDUSTRY		0.500	0	0	1	--	--	1
PFAS MANIFEST		0.500	0	0	0	--	--	0
PFAS NPL		0.500	0	0	0	--	--	0
PFAS PROD		0.500	0	0	0	--	--	0
PFAS SPILLS		0.500	0	0	0	--	--	0
PFAS TRIS		0.500	0	0	0	--	--	0
PFAS UCMR3		0.500	0	0	0	--	--	0
PFAS WQP		0.500	0	0	0	--	--	0
PIPELINES		1.000	0	0	0	0	--	0
PRISONS		SP	0	--	--	--	--	0
RAATS		SP	0	--	--	--	--	0
RADINFO		SP	0	--	--	--	--	0
RMP		0.500	0	0	0	--	--	0
ROD		1.000	0	0	0	0	--	0
SCHOOLS PRIVATE		SP	0	--	--	--	--	0
SCHOOLS PUBLIC		SP	0	--	--	--	--	0
SCRD DRYCLEANERS		0.250	0	0	--	--	--	0
SEMS_SMELTER		SP	0	--	--	--	--	0
SSTS		SP	0	--	--	--	--	0
STORMWATER		SP	0	--	--	--	--	0
TOSCA-PLANT		SP	0	--	--	--	--	0
TRIS		SP	0	--	--	--	--	0
UMTRA		0.500	0	0	0	--	--	0
VAPOR		0.500	0	0	0	--	--	0
AIRS - ME		SP	0	--	--	--	--	0
ALL SITES - ME		1.000	0	1	3	17	--	21
DAYCARE - ME		SP	0	--	--	--	--	0
DRYCLEANERS - ME		0.250	0	0	--	--	--	0
EGAD - ME		0.125	0	--	--	--	--	0
HIST AIRS - ME		SP	0	--	--	--	--	0
HIST DRYCLEANERS - ME		0.250	0	0	--	--	--	0

DRAFT

DATABASE	SUBJECT PROPERTY	SEARCH DISTANCE (MILES)	<1/8	1/8 - 1/4	1/4 - 1/2	1/2 - 1	>1	TOTAL MAPPED
OTHER ASCERTAINABLE RECORDS *(cont.)*								
HIST NPDES - ME		SP	0	--	--	--	--	0
MINES - ME		0.250	0	0	--	--	--	0
NPDES - ME		SP	0	--	--	--	--	0
NPDES 2 - ME		SP	0	--	--	--	--	0
PFAS - ME		0.500	0	0	1	--	--	1
STORMWATER - ME		SP	0	--	--	--	--	0
T 2 - ME		0.250	0	1	--	--	--	1
UIC - ME		SP	0	--	--	--	--	0

DRAFT

Map Id: A1
Direction: ESE
Distance: 0.017 mi., 88 ft.
Elevation: 35 ft.
Relative: Lower

Site Name : KINNEY, WILLIS
14 MECHANIC ST
ROCKLAND, ME

Database(s) : [UST - ME]

Envirosite ID: 3220935
EPA ID: N/R

UST - ME

Facility Name :	KINNEY, WILLIS
Facility Address :	14 MECHANIC ST, ROCKLAND
Registration Date :	1986-09-29
Registration Number :	6938
Facility Location :	ROCKLAND
Facility Use Code :	SINGLE RESIDENCE
Facility Telephone Number :	2075948027
Owner Name :	PERRY, ROBERT
Owner Delivery Address :	PO BOX 172, SPRUCE HEAD, ME 04859
Owner Contact :	N/R
Owner Telephone Number :	N/R
Operator Name :	PERRY, ROBERT
Operator Delivery Address :	PO BOX 172, SPRUCE HEAD, ME 04859
Operator Contact :	N/R
Operator Telephone Number :	N/R
Near Private Water :	N
Near Public Water :	N
Nearby Water Other Owner :	N
On Aquifer :	N
Last Date in Agency List :	2025-02-10

Tank Details

Date Tank Installed :	1969-10-01
Tank Number :	1
Tank Status Date :	1998-05-04
Tank Status :	REMOVED
Tank Sub Status :	N/R
Tank Volume in Gallons :	275
Tank Material :	STEEL - BARE OR ASPHALT COATED.
Tank Leak Detection :	UNKNOWN
Tank Above Below :	BELOWGROUND
Federal Regulated :	N
Chamber ID :	1
Product Stored :	#2 FUEL OIL
Chamber Pump Type :	UNKNOWN
Pipe Date Installed :	N/R
Piping Status Date :	1998-05-04
Piping Status :	REMOVED
Pipe Material :	GALVANIZED STEEL
Volume in Gallons :	275
Pipe Leak Detection :	UNKNOWN
Piping Above Below :	BELOWGROUND
Overfill Protection :	UNKNOWN
Annual Inspection Date :	N/R
UST Triennial Test Date :	N/R
Date Tank Warranty Expires :	N/R
Latitude :	44.09301611
Longitude :	-69.10970694

DRAFT

Map Id: A2
Direction: E
Distance: 0.027 mi., 141 ft.
Elevation: 35 ft.
Relative: Lower

Site Name : SARGENT, DOUGLAS
18 MECHANIC ST
ROCKLAND, ME

Database(s) : [UST - ME]

Envirosite ID: 3220540
EPA ID: N/R

UST - ME

Facility Name :	SARGENT, DOUGLAS
Facility Address :	18 MECHANIC ST, ROCKLAND
Registration Date :	1986-09-11
Registration Number :	5756
Facility Location :	ROCKLAND
Facility Use Code :	SINGLE RESIDENCE
Facility Telephone Number :	2075944174
Owner Name :	SARGENT, DOUGLAS
Owner Delivery Address :	18 MECHANIC ST, ROCKLAND, ME 04841
Owner Contact :	N/R
Owner Telephone Number :	2075944174
Operator Name :	SARGENT, DOUGLAS
Operator Delivery Address :	18 MECHANIC ST, ROCKLAND, ME 04841
Operator Contact :	N/R
Operator Telephone Number :	2075944174
Near Private Water :	N
Near Public Water :	N
Nearby Water Other Owner :	N
On Aquifer :	N
Last Date in Agency List :	2025-02-10

Tank Details

Date Tank Installed :	1969-10-01
Tank Number :	1
Tank Status Date :	1995-06-14
Tank Status :	REMOVED
Tank Sub Status :	N/R
Tank Volume in Gallons :	500
Tank Material :	STEEL - BARE OR ASPHALT COATED.
Tank Leak Detection :	UNKNOWN
Tank Above Below :	BELOWGROUND
Federal Regulated :	N
Chamber ID :	1
Product Stored :	#2 FUEL OIL
Chamber Pump Type :	UNKNOWN
Pipe Date Installed :	N/R
Piping Status Date :	1995-06-14
Piping Status :	REMOVED
Pipe Material :	GALVANIZED STEEL
Volume in Gallons :	500
Pipe Leak Detection :	UNKNOWN
Piping Above Below :	BELOWGROUND
Overfill Protection :	UNKNOWN
Annual Inspection Date :	N/R
UST Triennial Test Date :	N/R
Date Tank Warranty Expires :	N/R
Latitude :	44.093161
Longitude :	-69.109237

DRAFT

Map Id: 3
Direction: NNE
Distance: 0.046 mi., 243 ft.
Elevation: 36 ft.
Relative: Lower

Site Name : FLAGG RESIDENCE
5 INGRAHAM LANE
ROCKLAND, ME

Database(s) : [LAST - ME, SPILLS - ME]

Envirosite ID: 3236888
EPA ID: N/R

LAST - ME

Facility Name :	FLAGG RESIDENCE
Facility Address :	5 INGRAHAM LANE, ROCKLAND, ME
Spill Number :	A-112-2008
Actual Spill Date :	N/R
Report Status :	Final Report
Location Town MCD :	13100
Number of Wells at Risk :	0
Number of Wells Impacted :	0
Material Disposal Information :	oil/water by PSC; solid debris to landfill
Further Response Action :	F
Spill Type :	Oil Incident
Report Type :	Public Official
Detection Method :	Visual Product
Incident Location :	Residential - Single Family
Incident Source :	Storage Unit - Aboveground Storage Tank
Spill Cause :	Accident - Physical Breakage
Agency Hyperlink :	Click here for hyperlink provided by the agency.
Last Date in Agency List :	2024-09-10
Medium(s) :	Inland Surface Water

Spill Logs

Spill Office :	Augusta
Spill Office Sequence Number :	112
Spill Year :	2008
Log Spill Date :	N/R
Log Reported Date :	2008-02-16
Log Reported Product :	#2 FUEL OIL
Log Location Description :	5 Ingraham Lane
Log Location Town :	ROCKLAND
Log Tank Involved :	Above Ground Tank(s) Involved
Log Note :	Estimated 30 gallons in flooded cellar.

Products Found

Product Code :	#2 FUEL OIL
Other Product :	N/R
Product Amount :	30 gals.
Product Amount Qualifier :	ESTIMATE
Primary Product :	T

Tank Involved

Incident Tank :	Above Ground Tank(s) Involved
Removal :	F
UST Registered :	T
UST Tank Site Number :	N/R
UST Tank Number :	N/R
AST Inside :	F

DRAFT

Map Id: 3
Direction: NNE
Distance: 0.046 mi., 243 ft.
Elevation: 36 ft.
Relative: Lower

Site Name : FLAGG RESIDENCE
5 INGRAHAM LANE
ROCKLAND, ME

Database(s) : [LAST - ME, SPILLS - ME] ***(cont.)***

Envirosite ID: 3236888
EPA ID: N/R

SPILLS - ME

Facility Name :	FLAGG RESIDENCE
Facility Address :	5 INGRAHAM LANE, ROCKLAND, ME
Spill Number :	A-112-2008
Actual Spill Date :	N/R
Report Status :	Final Report
Spill Type :	Oil Incident
Location State Province :	ME
Incident Location :	Residential - Single Family
Incident Source :	Storage Unit - Aboveground Storage Tank
Spill Cause :	Accident - Physical Breakage
Agency Hyperlink :	Click here for hyperlink provided by the agency.
Last Date in Agency List :	2024-09-10
Medium(s) :	Inland Surface Water

Spill Logs

Log Location Description :	5 Ingraham Lane
Log Location Town :	ROCKLAND
Log Tank Involved :	Above Ground Tank(s) Involved
Log Note :	Estimated 30 gallons in flooded cellar.

Products Found

Product Code :	#2 FUEL OIL
Product Amount :	30 gals.

DRAFT

Map Id: 4
Direction: NE
Distance: 0.091 mi., 479 ft.
Elevation: 33 ft.
Relative: Lower

Site Name : EAGEN RESIDENCE
18 INGRAHAM LANE
ROCKLAND, ME

Database(s) : [LAST - ME, SPILLS - ME]

Envirosite ID: 3259321
EPA ID: N/R

LAST - ME

Facility Name :	EAGEN RESIDENCE
Facility Address :	18 INGRAHAM LANE, ROCKLAND, ME
Spill Number :	A-111-2009
Actual Spill Date :	N/R
Report Status :	Final Report
Location Town MCD :	13100
Number of Wells at Risk :	0
Number of Wells Impacted :	0
Material Disposal Information :	N/R

Map Id: 4
Direction: NE
Distance: 0.091 mi., 479 ft.
Elevation: 33 ft.
Relative: Lower

Site Name : EAGEN RESIDENCE
18 INGRAHAM LANE
ROCKLAND, ME

Database(s) : [LAST - ME, SPILLS - ME] ***(cont.)***

Envirosite ID: 3259321
EPA ID: N/R

LAST - ME ***(cont.)***

Further Response Action :	F
Spill Type :	Oil Incident
Report Type :	Contractor/Consultant
Detection Method :	Visual Product
Incident Location :	Residential - Single Family
Incident Source :	Storage Unit - Aboveground Storage Tank
Spill Cause :	Corrosion - Tank
Agency Hyperlink :	Click here for hyperlink provided by the agency.
Last Date in Agency List :	2024-09-10
Medium(s) :	Land

Spill Logs

Spill Office :	Augusta
Spill Office Sequence Number :	111
Spill Year :	2009
Log Spill Date :	N/R
Log Reported Date :	2009-02-27
Log Reported Product :	#1 FUEL OIL - KEROSENE
Log Location Description :	18 Ingraham Street
Log Location Town :	ROCKLAND
Log Tank Involved :	Above Ground Tank(s) Involved
Log Note :	Hole in AST estimated 1/2 cup spilled

Products Found

Product Code :	#1 FUEL OIL - KEROSENE
Other Product :	N/R
Product Amount :	.1 gals.
Product Amount Qualifier :	ESTIMATE
Primary Product :	T

Tank Involved

Incident Tank :	Above Ground Tank(s) Involved
Removal :	F
UST Registered :	T
UST Tank Site Number :	N/R
UST Tank Number :	N/R
AST Inside :	F

SPILLS - ME

Facility Name :	EAGEN RESIDENCE
Facility Address :	18 INGRAHAM LANE, ROCKLAND, ME
Spill Number :	A-111-2009
Actual Spill Date :	N/R
Report Status :	Final Report
Spill Type :	Oil Incident
Location State Province :	ME

DRAFT

Map Id: 4
Direction: NE
Distance: 0.091 mi., 479 ft.
Elevation: 33 ft.
Relative: Lower

Site Name : EAGEN RESIDENCE
18 INGRAHAM LANE
ROCKLAND, ME

Database(s) : [LAST - ME, SPILLS - ME] ***(cont.)***

Envirosite ID: 3259321
EPA ID: N/R

SPILLS - ME ***(cont.)***

Incident Location :	Residential - Single Family
Incident Source :	Storage Unit - Aboveground Storage Tank
Spill Cause :	Corrosion - Tank
Agency Hyperlink :	Click here for hyperlink provided by the agency.
Last Date in Agency List :	2024-09-10
Medium(s) :	Land

Spill Logs

Log Location Description :	18 Ingraham Street
Log Location Town :	ROCKLAND
Log Tank Involved :	Above Ground Tank(s) Involved
Log Note :	Hole in AST estimated 1/2 cup spilled

Products Found

Product Code :	#1 FUEL OIL - KEROSENE
Product Amount :	.1 gals.

Map Id: 5
Direction: WSW
Distance: 0.092 mi., 486 ft.
Elevation: 57 ft.
Relative: Higher

Site Name : ROAD SIDE
15 PAYSON LANE
ROCKLAND, ME

Database(s) : [SPILLS - ME]

Envirosite ID: 57309379
EPA ID: N/R

SPILLS - ME

Facility Name :	ROAD SIDE
Facility Address :	15 PAYSON LANE, ROCKLAND
Spill Number :	A-175-2024
Actual Spill Date :	N/R
Report Status :	Final Report
Spill Type :	Oil Incident
Location State Province :	N/R
Incident Location :	Transportation - Road
Incident Source :	Utility - Electrical Transformer
Spill Cause :	Mechanical Failure - Gasket/Seal
Agency Hyperlink :	Click here for hyperlink provided by the agency.
Last Date in Agency List :	2024-09-10
Medium(s) :	Land

DRAFT

Map Id: 5
Direction: WSW
Distance: 0.092 mi., 486 ft.
Elevation: 57 ft.
Relative: Higher

Site Name : ROAD SIDE
15 PAYSON LANE
ROCKLAND, ME

Database(s) : [SPILLS - ME] ***(cont.)***

Envirosite ID: 57309379
EPA ID: N/R

SPILLS - ME ***(cont.)***

Spill Logs

Log Location Description :	15 PAYSON LANE
Log Location Town :	ROCKLAND
Log Tank Involved :	N/R
Log Note :	CMP, Storm related transformer left in recovery bag, spilled less than 1/2 gallon.

Products Found

Product Code :	TRANSFORMER OIL
Product Amount :	.5 gals.

Map Id: 6
Direction: E
Distance: 0.094 mi., 495 ft.
Elevation: 27 ft.
Relative: Lower

Site Name : ACHORN, DAVID L
34 MECHANIC ST
ROCKLAND, ME

Database(s) : [UST - ME]

Envirosite ID: 3222804
EPA ID: N/R

UST - ME

Facility Name :	ACHORN, DAVID L
Facility Address :	34 MECHANIC ST, ROCKLAND
Registration Date :	1987-02-13
Registration Number :	12261
Facility Location :	ROCKLAND
Facility Use Code :	SINGLE RESIDENCE
Facility Telephone Number :	2075944780
Owner Name :	ACHORN, DAVID L
Owner Delivery Address :	34 MECHANIC ST, ROCKLAND, ME 04841
Owner Contact :	N/R
Owner Telephone Number :	2075944780
Operator Name :	ACHORN, DAVID L
Operator Delivery Address :	34 MECHANIC ST, ROCKLAND, ME 04841
Operator Contact :	N/R
Operator Telephone Number :	2075944780
Near Private Water :	N
Near Public Water :	N
Nearby Water Other Owner :	N
On Aquifer :	N
Last Date in Agency List :	2025-02-10

Tank Details

Date Tank Installed :	1969-10-01
Tank Number :	1
Tank Status Date :	1992-11-16

DRAFT

Map Id: 6
Direction: E
Distance: 0.094 mi., 495 ft.
Elevation: 27 ft.
Relative: Lower

Site Name : ACHORN, DAVID L
34 MECHANIC ST
ROCKLAND, ME

Database(s) : [UST - ME] ***(cont.)***

Envirosite ID: 3222804
EPA ID: N/R

UST - ME ***(cont.)***

Tank Status :	REMOVED
Tank Sub Status :	N/R
Tank Volume in Gallons :	550
Tank Material :	STEEL - BARE OR ASPHALT COATED.
Tank Leak Detection :	UNKNOWN
Tank Above Below :	BELOWGROUND
Federal Regulated :	N
Chamber ID :	1
Product Stored :	#2 FUEL OIL
Chamber Pump Type :	UNKNOWN
Pipe Date Installed :	N/R
Piping Status Date :	1992-11-16
Piping Status :	REMOVED
Pipe Material :	COPPER
Volume in Gallons :	550
Pipe Leak Detection :	UNKNOWN
Piping Above Below :	BELOWGROUND
Overfill Protection :	UNKNOWN
Annual Inspection Date :	N/R
UST Triennial Test Date :	N/R
Date Tank Warranty Expires :	N/R
Latitude :	44.09348722
Longitude :	-69.10845194

Map Id: B7
Direction: S
Distance: 0.106 mi., 560 ft.
Elevation: 49 ft.
Relative: Higher

Site Name : POST, RALPH & MARY LOU
24 SOUTH MAIN ST
ROCKLAND, ME

Database(s) : [UST - ME, UST AOS - ME]

Envirosite ID: 3216979
EPA ID: N/R

UST - ME

Facility Name :	POST, RALPH & MARY LOU
Facility Address :	24 SOUTH MAIN ST, ROCKLAND
Registration Date :	1992-06-11
Registration Number :	18251
Facility Location :	ROCKLAND
Facility Use Code :	SINGLE RESIDENCE
Facility Telephone Number :	2075960352
Owner Name :	POST, MARY LOU
Owner Delivery Address :	24 MAIN ST, ROCKLAND, ME 04841
Owner Contact :	GILLESPIE, LLOYD & LILLIAN
Owner Telephone Number :	2075960352
Operator Name :	POST, MARY LOU
Operator Delivery Address :	24 MAIN ST, ROCKLAND, ME 04841
Operator Contact :	GILLESPIE, LLOYD & LILLIAN
Operator Telephone Number :	2075960352
Near Private Water :	N
Near Public Water :	N

DRAFT

Map Id: B7
Direction: S
Distance: 0.106 mi., 560 ft.
Elevation: 49 ft.
Relative: Higher

Site Name : POST, RALPH & MARY LOU
24 SOUTH MAIN ST
ROCKLAND, ME

Database(s) : [UST - ME, UST AOS - ME] ***(cont.)***

Envirosite ID: 3216979
EPA ID: N/R

UST - ME ***(cont.)***

Nearby Water Other Owner :	N
On Aquifer :	N
Last Date in Agency List :	2025-02-10

Tank Details

Date Tank Installed :	1969-10-01
Tank Number :	1
Tank Status Date :	1992-06-11
Tank Status :	OUT OF SERVICE
Tank Sub Status :	N/R
Tank Volume in Gallons :	500
Tank Material :	STEEL - BARE OR ASPHALT COATED.
Tank Leak Detection :	UNKNOWN
Tank Above Below :	BELOWGROUND
Federal Regulated :	N
Chamber ID :	1
Product Stored :	#2 FUEL OIL
Chamber Pump Type :	UNKNOWN
Pipe Date Installed :	N/R
Piping Status Date :	1992-06-11
Piping Status :	OUT OF SERVICE
Pipe Material :	OTHER
Volume in Gallons :	500
Pipe Leak Detection :	UNKNOWN
Piping Above Below :	BELOWGROUND
Overfill Protection :	UNKNOWN
Annual Inspection Date :	N/R
UST Triennial Test Date :	N/R
Date Tank Warranty Expires :	N/R
Latitude :	44.09154611
Longitude :	-69.11061055

UST AOS - ME

Facility Name :	POST, RALPH & MARY LOU
Facility Address :	24 SOUTH MAIN ST, ROCKLAND
Date Installed :	1969-10-01
Status Date :	1992-06-11
Status :	Out of Service
Registry Number :	18251
Tank - Chamber :	1 - 1
Facility Use :	Single Residence
Volume :	500
Product :	#2 FUEL OIL
Last Date in Agency List :	2024-12-27

DRAFT

Map Id: B8
Direction: S
Distance: 0.124 mi., 653 ft.
Elevation: 49 ft.
Relative: Higher

Site Name : ROCKLAND FERRY TERMINAL
17A MAINE ST
ROCKLAND, ME

Database(s) : [UST - ME, UST AOS - ME]

Envirosite ID: 3217434
EPA ID: N/R

UST - ME

Facility Name :	ROCKLAND FERRY TERMINAL
Facility Address :	17A MAINE ST, ROCKLAND
Registration Date :	1996-03-12
Registration Number :	19252
Facility Location :	ROCKLAND
Facility Use Code :	STATE FACILITY
Facility Telephone Number :	2075962202
Owner Name :	MDOT MAINE FERRY SERVICE
Owner Delivery Address :	16 STATE HOUSE STATION, AUGUSTA, ME 04333
Owner Contact :	N/R
Owner Telephone Number :	N/R
Operator Name :	MAINE FERRY SERVICE
Operator Delivery Address :	PO BOX 645, ROCKLAND, ME 04841
Operator Contact :	N/R
Operator Telephone Number :	2075962202
Near Private Water :	N
Near Public Water :	N
Nearby Water Other Owner :	N
On Aquifer :	N
Last Date in Agency List :	2025-02-10

Tank Details

Date Tank Installed :	1996-02-27
Tank Number :	1
Tank Status Date :	1996-02-27
Tank Status :	ACTIVE
Tank Sub Status :	N/R
Tank Volume in Gallons :	4000
Tank Material :	F/GLASS - SEC CONTAIN - PETRO & ALCOHOL
Tank Leak Detection :	SECONDARY CONTAINMENT / CONT ELEC MON
Tank Above Below :	BELOWGROUND
Federal Regulated :	N
Chamber ID :	1
Product Stored :	#2 FUEL OIL
Chamber Pump Type :	SUCTION
Pipe Date Installed :	1996-02-27
Piping Status Date :	1996-02-27
Piping Status :	ACTIVE
Pipe Material :	FLEXIBLE DOUBLE-WALLED PIPING
Volume in Gallons :	4000
Pipe Leak Detection :	SECONDARY CONTAINMENT / CONT ELEC MON
Piping Above Below :	BELOWGROUND
Overfill Protection :	PRESSURIZED DROP TUBE
Annual Inspection Date :	2024-08-30
UST Triennial Test Date :	2021-12-01
Date Tank Warranty Expires :	N/R
Latitude :	44.10678896
Longitude :	-69.10821345

Date Tank Installed :	1996-02-27
Tank Number :	2
Tank Status Date :	1996-02-27

DRAFT

Map Id: B8
Direction: S
Distance: 0.124 mi., 653 ft.
Elevation: 49 ft.
Relative: Higher

Site Name : ROCKLAND FERRY TERMINAL
17A MAINE ST
ROCKLAND, ME

Database(s) : [UST - ME, UST AOS - ME] ***(cont.)***

Envirosite ID: 3217434
EPA ID: N/R

UST - ME ***(cont.)***

Tank Status :	ACTIVE
Tank Sub Status :	N/R
Tank Volume in Gallons :	12000
Tank Material :	F/GLASS - SEC CONTAIN - PETRO & ALCOHOL
Tank Leak Detection :	SECONDARY CONTAINMENT / CONT ELEC MON
Tank Above Below :	BELOWGROUND
Federal Regulated :	Y
Chamber ID :	1
Product Stored :	WASTE OIL/USED MOTOR OIL
Chamber Pump Type :	SUCTION
Pipe Date Installed :	1996-02-27
Piping Status Date :	1996-02-27
Piping Status :	ACTIVE
Pipe Material :	FLEXIBLE DOUBLE-WALLED PIPING
Volume in Gallons :	4000
Pipe Leak Detection :	SECONDARY CONTAINMENT / CONT ELEC MON
Piping Above Below :	BELOWGROUND
Overfill Protection :	ELECTRONIC
Annual Inspection Date :	2024-08-30
UST Triennial Test Date :	2021-12-01
Date Tank Warranty Expires :	2026-02-27
Latitude :	44.10678896
Longitude :	-69.10821345

Date Tank Installed :	1996-02-27
Tank Number :	2
Tank Status Date :	1996-02-27
Tank Status :	ACTIVE
Tank Sub Status :	N/R
Tank Volume in Gallons :	12000
Tank Material :	F/GLASS - SEC CONTAIN - PETRO & ALCOHOL
Tank Leak Detection :	SECONDARY CONTAINMENT / CONT ELEC MON
Tank Above Below :	BELOWGROUND
Federal Regulated :	Y
Chamber ID :	2
Product Stored :	WATER STORAGE
Chamber Pump Type :	SUCTION
Pipe Date Installed :	1996-02-27
Piping Status Date :	1996-02-27
Piping Status :	ACTIVE
Pipe Material :	FLEXIBLE DOUBLE-WALLED PIPING
Volume in Gallons :	8000
Pipe Leak Detection :	SECONDARY CONTAINMENT / CONT ELEC MON
Piping Above Below :	BELOWGROUND
Overfill Protection :	ELECTRONIC
Annual Inspection Date :	2024-08-30
UST Triennial Test Date :	2021-12-01
Date Tank Warranty Expires :	2026-02-27
Latitude :	44.10678896
Longitude :	-69.10821345

UST AOS - ME

Facility Name :	ROCKLAND FERRY TERMINAL
Facility Address :	17A MAINE ST, ROCKLAND

DRAFT

Map Id: B8
Direction: S
Distance: 0.124 mi., 653 ft.
Elevation: 49 ft.
Relative: Higher

Site Name : ROCKLAND FERRY TERMINAL
17A MAINE ST
ROCKLAND, ME

Database(s) : [UST - ME, UST AOS - ME] ***(cont.)***

Envirosite ID: 3217434
EPA ID: N/R

UST AOS - ME ***(cont.)***

Date Installed :	1996-02-27
Status Date :	1996-02-27
Status :	Active
Registry Number :	19252
Tank - Chamber :	2 - 1
Facility Use :	State Facility
Volume :	4000
Product :	WASTE OIL/USED MOTOR OIL
Last Date in Agency List :	2024-12-27

Date Installed :	1996-02-27
Status Date :	1996-02-27
Status :	Active
Registry Number :	19252
Tank - Chamber :	2 - 2
Facility Use :	State Facility
Volume :	8000
Product :	WATER STORAGE
Last Date in Agency List :	2024-12-27

Date Installed :	1996-02-27
Status Date :	1996-02-27
Status :	Active
Registry Number :	19252
Tank - Chamber :	1 - 1
Facility Use :	State Facility
Volume :	4000
Product :	#2 FUEL OIL
Last Date in Agency List :	2024-12-27

DRAFT

Map Id: 9
Direction: SSW
Distance: 0.143 mi., 753 ft.
Elevation: 68 ft.
Relative: Higher

Site Name : JOHN ENGLUND RESIDENCE
18 DUNTON AVE
ROCKLAND, ME

Database(s) : [SPILLS - ME]

Envirosite ID: 3252001
EPA ID: N/R

SPILLS - ME

Facility Name :	JOHN ENGLUND RESIDENCE
Facility Address :	18 DUNTON AVE, ROCKLAND

Spill Number :	A-34-1994
Actual Spill Date :	1994-01-29
Report Status :	Final Report
Spill Type :	Oil Incident
Location State Province :	N/R
Incident Location :	Residential - Single Family
Incident Source :	N/R

Map Id: 9
Direction: SSW
Distance: 0.143 mi., 753 ft.
Elevation: 68 ft.
Relative: Higher

Site Name : JOHN ENGLUND RESIDENCE
18 DUNTON AVE
ROCKLAND, ME

Database(s) : [SPILLS - ME] ***(cont.)***

Envirosite ID: 3252001
EPA ID: N/R

SPILLS - ME ***(cont.)***

Spill Cause :	Accident - Other
Agency Hyperlink :	Click here for hyperlink provided by the agency.
Last Date in Agency List :	2024-09-10
Medium(s) :	Land

Spill Logs

Log Location Description :	N/R
Log Location Town :	ROCKLAND
Log Tank Involved :	Unknown/Unspecified
Log Note :	N/R

Products Found

Product Code :	#2 FUEL OIL
Product Amount :	2599 gals.

Map Id: 10
Direction: WNW
Distance: 0.145 mi., 767 ft.
Elevation: 39 ft.
Relative: Higher

Site Name : BUTLER | WICHENBAUGH RESIDENCE
15 KELLY LANE
ROCKLAND, ME

Database(s) : [LAST - ME, SPILLS - ME]

Envirosite ID: 3258202
EPA ID: N/R

LAST - ME

Facility Name :	BUTLER
Facility Address :	15 KELLY LANE, ROCKLAND, ME
Spill Number :	A-263-2017
Actual Spill Date :	2017-05-16
Report Status :	Final Report
Location Town MCD :	13100
Number of Wells at Risk :	0
Number of Wells Impacted :	0
Material Disposal Information :	Maritime Energy arranged for disposal.
Further Response Action :	F
Spill Type :	Oil Incident
Report Type :	Subject/Spiller
Detection Method :	Visual Product
Incident Location :	Residential - Single Family
Incident Source :	Storage Unit - Aboveground Storage Tank
Spill Cause :	Overfill
Agency Hyperlink :	Click here for hyperlink provided by the agency.
Last Date in Agency List :	2024-09-10

DRAFT

Map Id: 10
Direction: WNW
Distance: 0.145 mi., 767 ft.
Elevation: 39 ft.
Relative: Higher

Site Name : BUTLER | WICHENBAUGH RESIDENCE
15 KELLY LANE
ROCKLAND, ME

Database(s) : [LAST - ME, SPILLS - ME] ***(cont.)***

Envirosite ID: 3258202
EPA ID: N/R

LAST - ME ***(cont.)***

Medium(s) : Land

Spill Logs

Spill Office :	Augusta
Spill Office Sequence Number :	263
Spill Year :	2017
Log Spill Date :	N/R
Log Reported Date :	2017-05-16
Log Reported Product :	#2 FUEL OIL
Log Location Description :	15 Kelley's Lane
Log Location Town :	ROCKLAND
Log Tank Involved :	Above Ground Tank(s) Involved
Log Note :	Overfill , 2 cups out vent to pavement.

Products Found

Product Code :	#2 FUEL OIL
Other Product :	N/R
Product Amount :	16 oz.
Product Amount Qualifier :	ESTIMATE
Primary Product :	T

Tank Involved

Incident Tank :	Above Ground Tank(s) Involved
Removal :	F
UST Registered :	T
UST Tank Site Number :	N/R
UST Tank Number :	N/R
AST Inside :	T

Facility Name :	WICHENBAUGH RESIDENCE
Facility Address :	15 KELLY LANE, ROCKLAND, ME

Spill Number :	A-123-2007
Actual Spill Date :	2007-03-19
Report Status :	Final Report
Location Town MCD :	13100
Number of Wells at Risk :	N/R
Number of Wells Impacted :	N/R
Material Disposal Information :	By Maritime Energy
Further Response Action :	F
Spill Type :	Oil Incident
Report Type :	Subject/Spiller
Detection Method :	Visual Product
Incident Location :	Residential - Single Family
Incident Source :	Storage Unit - Aboveground Storage Tank
Spill Cause :	Accident - Human Error
Agency Hyperlink :	Click here for hyperlink provided by the agency.
Last Date in Agency List :	2024-09-10

DRAFT

Map Id: 10
Direction: WNW
Distance: 0.145 mi., 767 ft.
Elevation: 39 ft.
Relative: Higher

Site Name : BUTLER | WICHENBAUGH RESIDENCE
15 KELLY LANE
ROCKLAND, ME

Database(s) : [LAST - ME, SPILLS - ME] ***(cont.)***

Envirosite ID: 3258202
EPA ID: N/R

LAST - ME ***(cont.)***

Medium(s) : Interior Surface

Spill Logs

Spill Office :	Augusta
Spill Office Sequence Number :	123
Spill Year :	2007
Log Spill Date :	N/R
Log Reported Date :	2007-03-19
Log Reported Product :	#2 FUEL OIL
Log Location Description :	15 Kelly Lane
Log Location Town :	ROCKLAND
Log Tank Involved :	Above Ground Tank(s) Involved
Log Note :	Maritime Energy. 2 gallons spill to basement due to technician errror

Products Found

Product Code :	#2 FUEL OIL
Other Product :	N/R
Product Amount :	5 gals.
Product Amount Qualifier :	ESTIMATE
Primary Product :	T

Tank Involved

Incident Tank :	Above Ground Tank(s) Involved
Removal :	F
UST Registered :	F
UST Tank Site Number :	N/R
UST Tank Number :	N/R
AST Inside :	T

SPILLS - ME

Facility Name :	BUTLER
Facility Address :	15 KELLY LANE, ROCKLAND, ME
Spill Number :	A-263-2017
Actual Spill Date :	2017-05-16
Report Status :	Final Report
Spill Type :	Oil Incident
Location State Province :	ME
Incident Location :	Residential - Single Family
Incident Source :	Storage Unit - Aboveground Storage Tank
Spill Cause :	Overfill
Agency Hyperlink :	Click here for hyperlink provided by the agency.
Last Date in Agency List :	2024-09-10

Medium(s) : Land

DRAFT

Map Id: 10
Direction: WNW
Distance: 0.145 mi., 767 ft.
Elevation: 39 ft.
Relative: Higher

Site Name : BUTLER | WICHENBAUGH RESIDENCE
15 KELLY LANE
ROCKLAND, ME

Database(s) : [LAST - ME, SPILLS - ME] ***(cont.)***

Envirosite ID: 3258202
EPA ID: N/R

SPILLS - ME ***(cont.)***

Spill Logs
Log Location Description : 15 Kelley's Lane
Log Location Town : ROCKLAND
Log Tank Involved : Above Ground Tank(s) Involved
Log Note : Overfill , 2 cups out vent to pavement.

Products Found
Product Code : #2 FUEL OIL
Product Amount : 16 oz.

Facility Name : WICHENBAUGH RESIDENCE
Facility Address : 15 KELLY LANE, ROCKLAND, ME

Spill Number : A-123-2007
Actual Spill Date : 2007-03-19
Report Status : Final Report
Spill Type : Oil Incident
Location State Province : ME
Incident Location : Residential - Single Family
Incident Source : Storage Unit - Aboveground Storage Tank
Spill Cause : Accident - Human Error
Agency Hyperlink : Click here for hyperlink provided by the agency.
Last Date in Agency List : 2024-09-10

Medium(s) : Interior Surface

Spill Logs
Log Location Description : 15 Kelly Lane
Log Location Town : ROCKLAND
Log Tank Involved : Above Ground Tank(s) Involved
Log Note : Maritime Energy. 2 gallons spill to basement due to technician errror

Products Found
Product Code : #2 FUEL OIL
Product Amount : 5 gals.

DRAFT

Map Id: C11
Direction: N
Distance: 0.150 mi., 792 ft.
Elevation: 39 ft.
Relative: Higher

Site Name : MARITIME FARMS | MARITIME ENERGY | MARITIME FARMS #52
103 MAIN ST
ROCKLAND, ME 04841

Database(s) : [ERNS, LAST - ME, LUST - ME, SPILLS - ME]

Envirosite ID: 50665705
EPA ID: N/R

ERNS

Facility Address :	103 MAIN ST, ROCKLAND, ME
County :	KNOX

Incident Information

Incident Date Time :	2013-10-11 12:14:00
Type of Incident :	FIXED
Incident Cause :	UNKNOWN
Incident DTG :	DISCOVERED
Incident Location :	MARITIME FARMS
Sequence Number :	1062716
Potential Flag :	N
Description of Incident :	TEN GALLONS OF DIESEL FUEL WAS SPILLED AT A GAS STATION DUE TO UNKNOWN CAUSES.
Last Date in Agency List :	2015-12-23

Incident Response Summary

Date Time Received :	2013-10-11 12:47:00
Date Time Completed :	2013-10-11 12:49:00
Call Type :	Incident
Source :	TELEPHONE
Responsible Company :	N/R
Responsible Org Type :	UNKNOWN
Responsible City :	N/R
Responsible State :	XX
Responsible Zip :	N/R

Incident Details Summary

Remedial Action :	MATERIAL CLEANED UP.
Medium :	CONCRETE
Medium Description :	OTHER
Body of Water :	N/R
Weather Conditions :	PARTLY CLOUDY
Water Temperature :	N/R
Water Supply Contaminated :	U
Waterway Closed :	N
Waterway Description :	N/R

Additional Incident Details Summary

Actual Amount :	N/R
Actual Amount Units :	N/R
Capacity of Tank :	N/R
Capacity of Tank Units :	N/R
Continuous Release Begin Date :	N/R
Continuous Release End Date :	N/R
Continuous Release Change Date :	N/R

DRAFT

Map Id: C11
Direction: N
Distance: 0.150 mi., 792 ft.
Elevation: 39 ft.
Relative: Higher

Site Name : MARITIME FARMS | MARITIME ENERGY | MARITIME FARMS #52
103 MAIN ST
ROCKLAND, ME 04841

Database(s) : [ERNS, LAST - ME, LUST - ME, SPILLS - ME] ***(cont.)***

Envirosite ID: 50665705
EPA ID: N/R

ERNS ***(cont.)***

Continuous Release Permit :	N/R
Continuous Release Type :	N/R
Description of Tank :	N/R
Device Operational :	U
DOT Crossing Number :	N/R
DOT Regulated :	U
NPDES :	N/R
NPDES Compliance :	U
Pipeline Aboveground :	ABOVE
Pipeline Covered :	U
Pipeline Type :	N/R
Tank ID :	N/R
Tank Regulated :	U
Tank Regulated by :	N/R

Materials Involved Summary

Name of Material :	OIL: DIESEL
CAS Number :	000000-00-0
Amount of Material :	10
Unit of Measure :	GALLON(S)
UN Number :	N/R
CHRIS Code :	ODS
Reached Water :	NO
Amount in Water :	N/R
Unit of Measure (Reach Water) :	N/R

Incident Information

Incident Date Time :	2010-12-09 16:39:00
Type of Incident :	FIXED
Incident Cause :	OPERATOR ERROR
Incident DTG :	OCCURRED
Incident Location :	N/R
Sequence Number :	961838
Potential Flag :	N
Description of Incident :	THE CALLER REPORTED THAT A VEHICLE PULLED AWAY FROM A FUEL PUMP WHILE THE NOZZLE WAS STILL IN THE CAR. APPROXIMATELY 5 GALLONS OF GASOLINE DISCHARGED ONTO THE GROUND.
Last Date in Agency List :	2015-12-23

Incident Response Summary

Date Time Received :	2010-12-09 17:23:10
Date Time Completed :	2010-12-09 17:26:55
Call Type :	Incident
Source :	TELEPHONE
Responsible Company :	N/R
Responsible Org Type :	UNKNOWN
Responsible City :	N/R

DRAFT

Map Id: C11
Direction: N
Distance: 0.150 mi., 792 ft.
Elevation: 39 ft.
Relative: Higher

Site Name : MARITIME FARMS | MARITIME ENERGY | MARITIME FARMS #52
103 MAIN ST
ROCKLAND, ME 04841

Database(s) : [ERNS, LAST - ME, LUST - ME, SPILLS - ME] ***(cont.)***

Envirosite ID: 50665705
EPA ID: N/R

ERNS ***(cont.)***

Responsible State :	XX
Responsible Zip :	N/R

Incident Details Summary

Remedial Action :	FIRE DEPT RESPONDED
Medium :	N/R
Medium Description :	LAND
Body of Water :	N/R
Weather Conditions :	PARTLY CLOUDY
Water Temperature :	N/R
Water Supply Contaminated :	U
Waterway Closed :	N
Waterway Description :	N/R

Additional Incident Details Summary

Actual Amount :	N/R
Actual Amount Units :	N/R
Capacity of Tank :	N/R
Capacity of Tank Units :	N/R
Continuous Release Begin Date :	N/R
Continuous Release End Date :	N/R
Continuous Release Change Date :	N/R
Continuous Release Permit :	N/R
Continuous Release Type :	N/R
Description of Tank :	N/R
Device Operational :	U
DOT Crossing Number :	N/R
DOT Regulated :	U
NPDES :	N/R
NPDES Compliance :	U
Pipeline Aboveground :	ABOVE
Pipeline Covered :	U
Pipeline Type :	N/R
Tank ID :	N/R
Tank Regulated :	U
Tank Regulated by :	N/R

Materials Involved Summary

Name of Material :	GASOLINE: AUTOMOTIVE (UNLEADED)
CAS Number :	000000-00-0
Amount of Material :	5
Unit of Measure :	GALLON(S)
UN Number :	N/R
CHRIS Code :	GAS
Reached Water :	UNKNOWN
Amount in Water :	0
Unit of Measure (Reach Water) :	UNKNOWN AMOUNT

DRAFT

Map Id: C11
Direction: N
Distance: 0.150 mi., 792 ft.
Elevation: 39 ft.
Relative: Higher

Site Name : MARITIME FARMS | MARITIME ENERGY | MARITIME FARMS #52
103 MAIN ST
ROCKLAND, ME 04841

Database(s) : [ERNS, LAST - ME, LUST - ME, SPILLS - ME] ***(cont.)***

Envirosite ID: 50665705
EPA ID: N/R

ERNS ***(cont.)***

Incident Information

Incident Date Time :	2009-08-01 19:00:00
Type of Incident :	FIXED
Incident Cause :	OPERATOR ERROR
Incident DTG :	OCCURRED
Incident Location :	MARITIME FARM GAS STATION
Sequence Number :	913503
Potential Flag :	N
Description of Incident :	CALLER IS REPORTING A DISCHARGE OF 2 GALLONS OF GASOLINE FROM A CAR AT A GAS STATION. CALLER STATES THIS WAS DUE TO OPERATOR ERROR.
Last Date in Agency List :	2015-12-23

Incident Response Summary

Date Time Received :	2009-08-01 19:16:29
Date Time Completed :	2009-08-01 19:21:02
Call Type :	Incident
Source :	TELEPHONE
Responsible Company :	ROCKLAND FIRE DEPT
Responsible Org Type :	LOCAL GOVERNMENT
Responsible City :	ROCKLAND
Responsible State :	ME
Responsible Zip :	N/R

Incident Details Summary

Remedial Action :	MATERIAL CONTAINED
Medium :	CONCRETE
Medium Description :	LAND
Body of Water :	N/R
Weather Conditions :	SUNNY
Water Temperature :	N/R
Water Supply Contaminated :	U
Waterway Closed :	N
Waterway Description :	N/R

Additional Incident Details Summary

Actual Amount :	N/R
Actual Amount Units :	N/R
Capacity of Tank :	N/R
Capacity of Tank Units :	N/R
Continuous Release Begin Date :	N/R
Continuous Release End Date :	N/R
Continuous Release Change Date :	N/R
Continuous Release Permit :	N/R
Continuous Release Type :	N/R
Description of Tank :	N/R
Device Operational :	U

DRAFT

Map Id: C11
Direction: N
Distance: 0.150 mi., 792 ft.
Elevation: 39 ft.
Relative: Higher

Site Name : MARITIME FARMS | MARITIME ENERGY | MARITIME FARMS #52
103 MAIN ST
ROCKLAND, ME 04841

Database(s) : [ERNS, LAST - ME, LUST - ME, SPILLS - ME] ***(cont.)***

Envirosite ID: 50665705
EPA ID: N/R

ERNS ***(cont.)***

DOT Crossing Number :	N/R
DOT Regulated :	U
NPDES :	N/R
NPDES Compliance :	U
Pipeline Aboveground :	ABOVE
Pipeline Covered :	U
Pipeline Type :	N/R
Tank ID :	N/R
Tank Regulated :	U
Tank Regulated by :	N/R

Materials Involved Summary

Name of Material :	GASOLINE: AUTOMOTIVE (UNLEADED)
CAS Number :	000000-00-0
Amount of Material :	2
Unit of Measure :	GALLON(S)
UN Number :	N/R
CHRIS Code :	GAS
Reached Water :	NO
Amount in Water :	N/R
Unit of Measure (Reach Water) :	N/R

Incident Information

Incident Date Time :	2004-08-29 19:27:00
Type of Incident :	MOBILE
Incident Cause :	OPERATOR ERROR
Incident DTG :	OCCURRED
Incident Location :	N/R
Sequence Number :	733450
Potential Flag :	N/R
Description of Incident :	A CUSTOMER WAS FILLING UP THE GAS TANK WHEN IT OVERFLOWED AND SPILLED MATERIAL ONTO THE GROUND.
Last Date in Agency List :	2015-12-23

Incident Response Summary

Date Time Received :	2004-08-29 20:06:05
Date Time Completed :	2004-08-29 20:09:23
Call Type :	Incident
Source :	TELEPHONE
Responsible Company :	MERITIME ENERGY
Responsible Org Type :	PRIVATE ENTERPRISE
Responsible City :	ROCKLAND
Responsible State :	ME
Responsible Zip :	N/R

DRAFT

Map Id: C11
Direction: N
Distance: 0.150 mi., 792 ft.
Elevation: 39 ft.
Relative: Higher

Site Name : MARITIME FARMS | MARITIME ENERGY | MARITIME FARMS #52
103 MAIN ST
ROCKLAND, ME 04841

Database(s) : [ERNS, LAST - ME, LUST - ME, SPILLS - ME] ***(cont.)***

Envirosite ID: 50665705
EPA ID: N/R

ERNS ***(cont.)***

Incident Details Summary

Remedial Action :	LOCAL FD RESPONDED TO THE SCENE
Medium :	CONCRETE
Medium Description :	LAND
Body of Water :	N/R
Weather Conditions :	FOGGY
Water Temperature :	N/R
Water Supply Contaminated :	U
Waterway Closed :	N
Waterway Description :	N/R

Additional Incident Details Summary

Actual Amount :	N/R
Actual Amount Units :	N/R
Capacity of Tank :	N/R
Capacity of Tank Units :	N/R
Continuous Release Begin Date :	N/R
Continuous Release End Date :	N/R
Continuous Release Change Date :	N/R
Continuous Release Permit :	N/R
Continuous Release Type :	N/R
Description of Tank :	N/R
Device Operational :	Y
DOT Crossing Number :	N/R
DOT Regulated :	U
NPDES :	N/R
NPDES Compliance :	U
Pipeline Aboveground :	ABOVE
Pipeline Covered :	U
Pipeline Type :	N/R
Tank ID :	N/R
Tank Regulated :	U
Tank Regulated by :	N/R

Materials Involved Summary

Name of Material :	GASOLINE: AUTOMOTIVE (UNLEADED)
CAS Number :	000000-00-0
Amount of Material :	1
Unit of Measure :	GALLON(S)
UN Number :	N/R
CHRIS Code :	GAS
Reached Water :	NO
Amount in Water :	N/R
Unit of Measure (Reach Water) :	N/R

Facility Address :	103 MAIN ST., ROCKLAND, ME 04841
County :	KNOX

DRAFT

Map Id: C11
Direction: N
Distance: 0.150 mi., 792 ft.
Elevation: 39 ft.
Relative: Higher

Site Name : MARITIME FARMS | MARITIME ENERGY | MARITIME FARMS #52
103 MAIN ST
ROCKLAND, ME 04841

Database(s) : [ERNS, LAST - ME, LUST - ME, SPILLS - ME] ***(cont.)***

Envirosite ID: 50665705
EPA ID: N/R

ERNS ***(cont.)***

Incident Information

Incident Date Time :	2006-01-02 13:15:00
Type of Incident :	MOBILE
Incident Cause :	UNKNOWN
Incident DTG :	OCCURRED
Incident Location :	IN A PARKING LOT
Sequence Number :	784055
Potential Flag :	N/R
Description of Incident :	WHILE FUELING A VEHICLE 5 GALLONS OF GASOLINE RELEASED TO THE GROUND DUE TO UNKNOWN CAUSES.
Last Date in Agency List :	2015-12-23

Incident Response Summary

Date Time Received :	2006-01-02 13:29:35
Date Time Completed :	2006-01-02 13:34:13
Call Type :	Incident
Source :	TELEPHONE
Responsible Company :	MARITIME FARMS
Responsible Org Type :	PRIVATE ENTERPRISE
Responsible City :	ROCKLAND
Responsible State :	ME
Responsible Zip :	04841

Incident Details Summary

Remedial Action :	FIRE DEPT ON SCENE WITH SPEEDY DRY AND PADS
Medium :	PAD OF PARKING LOT
Medium Description :	LAND
Body of Water :	N/R
Weather Conditions :	CLEAR
Water Temperature :	N/R
Water Supply Contaminated :	U
Waterway Closed :	N
Waterway Description :	N/R

Additional Incident Details Summary

Actual Amount :	N/R
Actual Amount Units :	N/R
Capacity of Tank :	N/R
Capacity of Tank Units :	N/R
Continuous Release Begin Date :	N/R
Continuous Release End Date :	N/R
Continuous Release Change Date :	N/R
Continuous Release Permit :	N/R
Continuous Release Type :	N/R
Description of Tank :	N/R
Device Operational :	Y
DOT Crossing Number :	N/R

DRAFT

Map Id: C11
Direction: N
Distance: 0.150 mi., 792 ft.
Elevation: 39 ft.
Relative: Higher

Site Name : MARITIME FARMS | MARITIME ENERGY | MARITIME FARMS #52
103 MAIN ST
ROCKLAND, ME 04841

Database(s) : [ERNS, LAST - ME, LUST - ME, SPILLS - ME] ***(cont.)***

Envirosite ID: 50665705
EPA ID: N/R

ERNS ***(cont.)***

DOT Regulated :	U
NPDES :	N/R
NPDES Compliance :	U
Pipeline Aboveground :	ABOVE
Pipeline Covered :	U
Pipeline Type :	N/R
Tank ID :	N/R
Tank Regulated :	U
Tank Regulated by :	N/R

Materials Involved Summary

Name of Material :	GASOLINE: AUTOMOTIVE (UNLEADED)
CAS Number :	000000-00-0
Amount of Material :	5
Unit of Measure :	GALLON(S)
UN Number :	N/R
CHRIS Code :	GAS
Reached Water :	NO
Amount in Water :	0
Unit of Measure (Reach Water) :	UNKNOWN AMOUNT

Mobile Details

Vehicle Own Fuel Capacity :	N/R
Cargo Capacity :	N/R
Amount of Cargo on Board :	N/R
Hazmat Carrier :	U
Carrier Licensed :	U
Noncompliance with Hazmat :	U
Mobile Type :	UNKNOWN
Cargo Capacity Units :	N/R
Amount of Cargo on Board Units :	N/R
Vehicle Year :	N/R
Vehicle Make :	N/R
Vehicle Model :	N/R
Vehicle Number :	NONE
Trailer Number :	N/R

LAST - ME

Facility Name :	MARITIME ENERGY
Facility Address :	103 MAIN ST, ROCKLAND
Spill Number :	A-657-2022
Actual Spill Date :	N/R
Report Status :	Final Report
Location Town MCD :	13100
Number of Wells at Risk :	0
Number of Wells Impacted :	0
Material Disposal Information :	N/R
Further Response Action :	F

DRAFT

Map Id: C11
Direction: N
Distance: 0.150 mi., 792 ft.
Elevation: 39 ft.
Relative: Higher

Site Name : MARITIME FARMS | MARITIME ENERGY | MARITIME FARMS #52
103 MAIN ST
ROCKLAND, ME 04841

Database(s) : [ERNS, LAST - ME, LUST - ME, SPILLS - ME] ***(cont.)***

Envirosite ID: 50665705
EPA ID: N/R

LAST - ME ***(cont.)***

Spill Type :	Oil Incident
Report Type :	N/R
Detection Method :	N/R
Incident Location :	Business - Commercial
Incident Source :	Storage Unit - Aboveground Storage Tank
Spill Cause :	Corrosion - Tank
Agency Hyperlink :	Click here for hyperlink provided by the agency.
Last Date in Agency List :	2024-09-10
Medium(s) :	Outdoor Impervious Surface Land

Spill Logs

Spill Office :	Augusta
Spill Office Sequence Number :	657
Spill Year :	2022
Log Spill Date :	N/R
Log Reported Date :	2022-12-08
Log Reported Product :	#1 FUEL OIL - KEROSENE
Log Location Description :	103 MAIN ST
Log Location Town :	ROCKLAND
Log Tank Involved :	N/R
Log Note :	500 gallon Tank leaking

Products Found

Product Code :	#1 FUEL OIL - KEROSENE
Other Product :	N/R
Product Amount :	N/R
Product Amount Qualifier :	N/R
Primary Product :	T

Tank Involved

Incident Tank :	Above Ground Tank(s) Involved
Removal :	F
UST Registered :	F
UST Tank Site Number :	N/R
UST Tank Number :	N/R
AST Inside :	F

LUST - ME

Facility Name :	MARITIME ENERGY
Facility Address :	103 MAIN ST, ROCKLAND, ME
Spill Number :	A-716-2010
Actual Spill Date :	2010-12-09
Report Status :	Final Report

DRAFT

Map Id: C11
Direction: N
Distance: 0.150 mi., 792 ft.
Elevation: 39 ft.
Relative: Higher

Site Name : MARITIME FARMS | MARITIME ENERGY | MARITIME FARMS #52
103 MAIN ST
ROCKLAND, ME 04841

Database(s) : [ERNS, LAST - ME, LUST - ME, SPILLS - ME] ***(cont.)***

Envirosite ID: 50665705
EPA ID: N/R

LUST - ME ***(cont.)***

Location Town MCD :	13100
Number of Wells at Risk :	N/R
Number of Wells Impacted :	N/R
Material Disposal Information :	Maritime took care of disposal.
Further Response Action :	F
Spill Type :	Oil Incident
Report Type :	Other Involved Party
Detection Method :	Visual Product
Incident Location :	Terminal - Service Station
Incident Source :	Storage Unit - Underground Storage Tank
Spill Cause :	Accident - Human Error
Agency Hyperlink :	Click here for hyperlink provided by the agency.
Last Date in Agency List :	2024-09-10
Medium(s) :	Land
Latitude :	N/R
Longitude :	N/R

Spill Logs

Spill Office :	Augusta
Spill Office Sequence Number :	716
Spill Year :	2010
Log Spill Date :	N/R
Log Reported Date :	2010-12-09
Log Reported Product :	GASOLINE UNSPECIFIED
Log Location Description :	103 Main Street Maritime Energy Alice Cassella 594-7750
Log Location Town :	ROCKLAND
Log Tank Involved :	None
Log Note :	Customer drove off with nozzle in car. Est. 5 gallon spill

Products Found

Product Code :	UNLEADED GASOLINE
Other Product :	N/R
Product Amount :	5 gals.
Product Amount Qualifier :	ESTIMATE
Primary Product :	T

Tank Involved

Incident Tank :	Underground Tank(s) Involved
Removal :	F
UST Registered :	T
UST Tank Site Number :	3776
UST Tank Number :	N/R
AST Inside :	N/R

DRAFT

Map Id: C11
Direction: N
Distance: 0.150 mi., 792 ft.
Elevation: 39 ft.
Relative: Higher

Site Name : MARITIME FARMS | MARITIME ENERGY | MARITIME FARMS #52
103 MAIN ST
ROCKLAND, ME 04841

Database(s) : [ERNS, LAST - ME, LUST - ME, SPILLS - ME] ***(cont.)***

Envirosite ID: 50665705
EPA ID: N/R

LUST - ME ***(cont.)***

Facility Name :	MARITIME FARMS
Facility Address :	103 MAIN ST, ROCKLAND, ME
Spill Number :	A-479-2009
Actual Spill Date :	2009-08-01
Report Status :	Final Report
Location Town MCD :	13100
Number of Wells at Risk :	N/R
Number of Wells Impacted :	N/R
Material Disposal Information :	Rockland Fire Dept. took care of disposal.
Further Response Action :	F
Spill Type :	Oil Incident
Report Type :	Public Official
Detection Method :	Visual Product
Incident Location :	Terminal - Service Station
Incident Source :	Land Transportation - Passenger Vehicle
Spill Cause :	Overfill
Agency Hyperlink :	Click here for hyperlink provided by the agency.
Last Date in Agency List :	2024-09-10
Medium(s) :	Land
Latitude :	N/R
Longitude :	N/R

Spill Logs

Spill Office :	Augusta
Spill Office Sequence Number :	479
Spill Year :	2009
Log Spill Date :	N/R
Log Reported Date :	2009-08-01
Log Reported Product :	GASOLINE UNSPECIFIED
Log Location Description :	103 Main Street - Maritime Farms
Log Location Town :	ROCKLAND
Log Tank Involved :	Underground Tank(s) Involved
Log Note :	Vehicle overfill - 2 gallons spilled FD cleaned up

Products Found

Product Code :	UNLEADED GASOLINE
Other Product :	N/R
Product Amount :	2 gals.
Product Amount Qualifier :	ESTIMATE
Primary Product :	T

DRAFT

Map Id: C11
Direction: N
Distance: 0.150 mi., 792 ft.
Elevation: 39 ft.
Relative: Higher

Site Name : MARITIME FARMS | MARITIME ENERGY | MARITIME FARMS #52
103 MAIN ST
ROCKLAND, ME 04841

Database(s) : [ERNS, LAST - ME, LUST - ME, SPILLS - ME] ***(cont.)***

Envirosite ID: 50665705
EPA ID: N/R

LUST - ME ***(cont.)***

Tank Involved

Incident Tank :	Underground Tank(s) Involved
Removal :	F
UST Registered :	T
UST Tank Site Number :	3776
UST Tank Number :	N/R
AST Inside :	F

Spill Number :	A-499-2004
Actual Spill Date :	2004-08-29
Report Status :	Final Report
Location Town MCD :	13100
Number of Wells at Risk :	0
Number of Wells Impacted :	0
Material Disposal Information :	Maritime Energy disposed of the contaminated sorbent materials.
Further Response Action :	F
Spill Type :	Oil Incident
Report Type :	Public Official
Detection Method :	Visual Product
Incident Location :	Terminal - Service Station
Incident Source :	Land Transportation - Passenger Vehicle
Spill Cause :	Overfill
Agency Hyperlink :	Click here for hyperlink provided by the agency.
Last Date in Agency List :	2024-09-10

Medium(s) :	Land

Latitude :	44.095985
Longitude :	-69.110385

Spill Logs

Spill Office :	Augusta
Spill Office Sequence Number :	499
Spill Year :	2004
Log Spill Date :	N/R
Log Reported Date :	2004-08-29
Log Reported Product :	UNLEADED GASOLINE
Log Location Description :	103 So Main St.
Log Location Town :	ROCKLAND
Log Tank Involved :	Underground Tank(s) Involved
Log Note :	1 gallon of gasoline at Maritme Farms

Products Found

Product Code :	UNLEADED GASOLINE
Other Product :	N/R
Product Amount :	1 gals.
Product Amount Qualifier :	ESTIMATE
Primary Product :	T

DRAFT

Map Id: C11
Direction: N
Distance: 0.150 mi., 792 ft.
Elevation: 39 ft.
Relative: Higher

Site Name : MARITIME FARMS | MARITIME ENERGY | MARITIME FARMS #52
103 MAIN ST
ROCKLAND, ME 04841

Database(s) : [ERNS, LAST - ME, LUST - ME, SPILLS - ME] ***(cont.)***

Envirosite ID: 50665705
EPA ID: N/R

LUST - ME ***(cont.)***

Tank Involved

Incident Tank :	Underground Tank(s) Involved
Removal :	F
UST Registered :	T
UST Tank Site Number :	3776
UST Tank Number :	N/R
AST Inside :	N/R
Facility Name :	MARITIME FARMS
Facility Address :	103 MAIN STREET, ROCKLAND, ME
Spill Number :	A-1-2006
Actual Spill Date :	2006-01-02
Report Status :	Final Report
Location Town MCD :	13100
Number of Wells at Risk :	N/R
Number of Wells Impacted :	N/R
Material Disposal Information :	N/R
Further Response Action :	F
Spill Type :	Oil Incident
Report Type :	Public Official
Detection Method :	Visual Product
Incident Location :	Terminal - Service Station
Incident Source :	Land Transportation - Passenger Vehicle
Spill Cause :	Overfill
Agency Hyperlink :	Click here for hyperlink provided by the agency.
Last Date in Agency List :	2024-09-10
Medium(s) :	Land
Latitude :	44.095985
Longitude :	-69.110385

Spill Logs

Spill Office :	Augusta
Spill Office Sequence Number :	1
Spill Year :	2006
Log Spill Date :	N/R
Log Reported Date :	2006-01-02
Log Reported Product :	UNLEADED GASOLINE
Log Location Description :	103 Main Street
Log Location Town :	ROCKLAND
Log Tank Involved :	Underground Tank(s) Involved
Log Note :	5 gallons of gasoline at Maritime Farm

DRAFT

Map Id: C11
Direction: N
Distance: 0.150 mi., 792 ft.
Elevation: 39 ft.
Relative: Higher

Site Name : MARITIME FARMS | MARITIME ENERGY | MARITIME FARMS #52
103 MAIN ST
ROCKLAND, ME 04841

Database(s) : [ERNS, LAST - ME, LUST - ME, SPILLS - ME] ***(cont.)***

Envirosite ID: 50665705
EPA ID: N/R

LUST - ME ***(cont.)***

Products Found

Product Code :	UNLEADED GASOLINE
Other Product :	N/R
Product Amount :	5 gals.
Product Amount Qualifier :	ESTIMATE
Primary Product :	T

Tank Involved

Incident Tank :	Underground Tank(s) Involved
Removal :	F
UST Registered :	T
UST Tank Site Number :	3776
UST Tank Number :	N/R
AST Inside :	N/R

Facility Name :	MARITIME FARMS #52
Facility Address :	103 MAIN STREET, ROCKLAND, ME

Spill Number :	A-635-2013
Actual Spill Date :	2013-10-11
Report Status :	Final Report
Location Town MCD :	13100
Number of Wells at Risk :	0
Number of Wells Impacted :	0
Material Disposal Information :	N/R
Further Response Action :	F
Spill Type :	Oil Incident
Report Type :	Public Official
Detection Method :	Visual Product
Incident Location :	Business - Commercial
Incident Source :	Storage Unit - Underground Storage Tank
Spill Cause :	Mechanical Failure - Piping/Hose
Agency Hyperlink :	Click here for hyperlink provided by the agency.
Last Date in Agency List :	2024-09-10

Medium(s) :	Land

Latitude :	N/R
Longitude :	N/R

Spill Logs

Spill Office :	Augusta
Spill Office Sequence Number :	635
Spill Year :	2013
Log Spill Date :	N/R
Log Reported Date :	2013-10-11
Log Reported Product :	DIESEL

DRAFT

Map Id: C11
Direction: N
Distance: 0.150 mi., 792 ft.
Elevation: 39 ft.
Relative: Higher

Site Name : MARITIME FARMS | MARITIME ENERGY | MARITIME FARMS #52
103 MAIN ST
ROCKLAND, ME 04841

Database(s) : [ERNS, LAST - ME, LUST - ME, SPILLS - ME] ***(cont.)***

Envirosite ID: 50665705
EPA ID: N/R

LUST - ME ***(cont.)***

Log Location Description :	Maritimes Farm 103 Main Street
Log Location Town :	ROCKLAND
Log Tank Involved :	Underground Tank(s) Involved
Log Note :	10 gallon to pavement from damaged hose.

Products Found

Product Code :	DIESEL
Other Product :	N/R
Product Amount :	10 gals.
Product Amount Qualifier :	ESTIMATE
Primary Product :	T

Tank Involved

Incident Tank :	Underground Tank(s) Involved
Removal :	F
UST Registered :	F
UST Tank Site Number :	3776
UST Tank Number :	N/R
AST Inside :	F

SPILLS - ME

Facility Name :	MARITIME ENERGY
Facility Address :	103 MAIN ST, ROCKLAND
Spill Number :	A-657-2022
Actual Spill Date :	N/R
Report Status :	Final Report
Spill Type :	Oil Incident
Location State Province :	N/R
Incident Location :	Business - Commercial
Incident Source :	Storage Unit - Aboveground Storage Tank
Spill Cause :	Corrosion - Tank
Agency Hyperlink :	Click here for hyperlink provided by the agency.
Last Date in Agency List :	2024-09-10
Medium(s) :	Outdoor Impervious Surface Land

Spill Logs

Log Location Description :	103 MAIN ST
Log Location Town :	ROCKLAND
Log Tank Involved :	N/R
Log Note :	500 gallon Tank leaking

DRAFT

Map Id: C11
Direction: N
Distance: 0.150 mi., 792 ft.
Elevation: 39 ft.
Relative: Higher

Site Name : MARITIME FARMS | MARITIME ENERGY | MARITIME FARMS #52
103 MAIN ST
ROCKLAND, ME 04841

Database(s) : [ERNS, LAST - ME, LUST - ME, SPILLS - ME] ***(cont.)***

Envirosite ID: 50665705
EPA ID: N/R

SPILLS - ME ***(cont.)***

Products Found
Product Code : #1 FUEL OIL - KEROSENE
Product Amount : N/R

Facility Name : MARITIME ENERGY
Facility Address : 103 MAIN ST, ROCKLAND, ME

Spill Number : A-716-2010
Actual Spill Date : 2010-12-09
Report Status : Final Report
Spill Type : Oil Incident
Location State Province : ME
Incident Location : Terminal - Service Station
Incident Source : Storage Unit - Underground Storage Tank
Spill Cause : Accident - Human Error
Agency Hyperlink : Click here for hyperlink provided by the agency.
Last Date in Agency List : 2024-09-10

Medium(s) : Land

Spill Logs
Log Location Description : 103 Main Street Maritime Energy Alice Cassella 594-7750
Log Location Town : ROCKLAND
Log Tank Involved : None
Log Note : Customer drove off with nozzle in car. Est. 5 gallon spill

Products Found
Product Code : UNLEADED GASOLINE
Product Amount : 5 gals.

Facility Name : MARITIME FARMS
Facility Address : 103 MAIN ST, ROCKLAND, ME

Spill Number : A-479-2009
Actual Spill Date : 2009-08-01
Report Status : Final Report
Spill Type : Oil Incident
Location State Province : ME
Incident Location : Terminal - Service Station
Incident Source : Land Transportation - Passenger Vehicle
Spill Cause : Overfill
Agency Hyperlink : Click here for hyperlink provided by the agency.
Last Date in Agency List : 2024-09-10

DRAFT

Map Id: C11
Direction: N
Distance: 0.150 mi., 792 ft.
Elevation: 39 ft.
Relative: Higher

Site Name : MARITIME FARMS | MARITIME ENERGY | MARITIME FARMS #52
103 MAIN ST
ROCKLAND, ME 04841

Database(s) : [ERNS, LAST - ME, LUST - ME, SPILLS - ME] ***(cont.)***

Envirosite ID: 50665705
EPA ID: N/R

SPILLS - ME ***(cont.)***

Medium(s) : Land

Spill Logs
Log Location Description : 103 Main Street - Maritime Farms
Log Location Town : ROCKLAND
Log Tank Involved : Underground Tank(s) Involved
Log Note : Vehicle overfill - 2 gallons spilled FD cleaned up

Products Found
Product Code : UNLEADED GASOLINE
Product Amount : 2 gals.

Spill Number : A-499-2004
Actual Spill Date : 2004-08-29
Report Status : Final Report
Spill Type : Oil Incident
Location State Province : ME
Incident Location : Terminal - Service Station
Incident Source : Land Transportation - Passenger Vehicle
Spill Cause : Overfill
Agency Hyperlink : Click here for hyperlink provided by the agency.
Last Date in Agency List : 2024-09-10

Medium(s) : Land

Latitude : 44.095985
Longitude : -69.110385

Spill Logs
Log Location Description : 103 So Main St.
Log Location Town : ROCKLAND
Log Tank Involved : Underground Tank(s) Involved
Log Note : 1 gallon of gasoline at Maritme Farms

Products Found
Product Code : UNLEADED GASOLINE
Product Amount : 1 gals.

Facility Name : MARITIME FARMS
Facility Address : 103 MAIN STREET, ROCKLAND, ME

DRAFT

Map Id: C11
Direction: N
Distance: 0.150 mi., 792 ft.
Elevation: 39 ft.
Relative: Higher

Site Name : MARITIME FARMS | MARITIME ENERGY | MARITIME FARMS #52
103 MAIN ST
ROCKLAND, ME 04841

Database(s) : [ERNS, LAST - ME, LUST - ME, SPILLS - ME] ***(cont.)***

Envirosite ID: 50665705
EPA ID: N/R

SPILLS - ME ***(cont.)***

Spill Number :	A-1-2006
Actual Spill Date :	2006-01-02
Report Status :	Final Report
Spill Type :	Oil Incident
Location State Province :	ME
Incident Location :	Terminal - Service Station
Incident Source :	Land Transportation - Passenger Vehicle
Spill Cause :	Overfill
Agency Hyperlink :	Click here for hyperlink provided by the agency.
Last Date in Agency List :	2024-09-10
Medium(s) :	Land
Latitude :	44.095985
Longitude :	-69.110385

Spill Logs

Log Location Description :	103 Main Street
Log Location Town :	ROCKLAND
Log Tank Involved :	Underground Tank(s) Involved
Log Note :	5 gallons of gasoline at Maritime Farm

Products Found

Product Code :	UNLEADED GASOLINE
Product Amount :	5 gals.
Facility Name :	MARITIME FARMS #52
Facility Address :	103 MAIN STREET, ROCKLAND, ME
Spill Number :	A-635-2013
Actual Spill Date :	2013-10-11
Report Status :	Final Report
Spill Type :	Oil Incident
Location State Province :	ME
Incident Location :	Business - Commercial
Incident Source :	Storage Unit - Underground Storage Tank
Spill Cause :	Mechanical Failure - Piping/Hose
Agency Hyperlink :	Click here for hyperlink provided by the agency.
Last Date in Agency List :	2024-09-10
Medium(s) :	Land

DRAFT

Map Id: C11
Direction: N
Distance: 0.150 mi., 792 ft.
Elevation: 39 ft.
Relative: Higher

Site Name : MARITIME FARMS | MARITIME ENERGY | MARITIME FARMS #52
103 MAIN ST
ROCKLAND, ME 04841

Database(s) : [ERNS, LAST - ME, LUST - ME, SPILLS - ME] ***(cont.)***

Envirosite ID: 50665705
EPA ID: N/R

SPILLS - ME ***(cont.)***

Spill Logs

Log Location Description :	Maritimes Farm 103 Main Street
Log Location Town :	ROCKLAND
Log Tank Involved :	Underground Tank(s) Involved
Log Note :	10 gallon to pavement from damaged hose.

Products Found

Product Code :	DIESEL
Product Amount :	10 gals.

Map Id: C12
Direction: N
Distance: 0.153 mi., 810 ft.
Elevation: 39 ft.
Relative: Higher

Site Name : MARITIME FARMS 52 | MARITIME FARMS | MAIN ST./ROCKLAND #0675
103 SOUTH MAIN ST | 103 SO MAIN ST | 103 S. MAIN ST.
ROCKLAND, ME 04841

Database(s) : [EGAD - ME, EPA UST, ERNS, LUST - ME, SPILLS - ME, UST - ME, UST AOS - ME]

Envirosite ID: 3213616
EPA ID: N/R

EGAD - ME

Facility Name :	SOUTH END EXXON
Facility Address :	103 SOUTH MAIN ST, ROCKLAND
Effective Date :	2004-10-19
Site Number :	36007
Site Type :	SMALL BULK FUEL STORAGE/DISTRIBUTION FACILITY
Program ID :	100848
Related Program :	UNDERGROUND INJECTION CONDUIT ID
Description :	NO ACTIVE FLOOR DRAINS ON SITE; ONE 250 GALLON (EST.) DOUBLE WALLED KEROSENE ABOVE GROUND STORAGE TANK (AST) AND ADJACENT DISPENSER BOTH WITHIN A METAL SECONDARY CONTAINMENT TUB. NO WEATHER PROTECTION. NEARBY A CONVERTED SINGLE WALLED HEATING OIL TO WASTE OIL TANK (275 GALLONS).
Summary :	NO ACTIVE FLOOR DRAINS ON SITE; ONE 250 GALLON (EST.) DOUBLE WALLED KEROSENE ABOVE GROUND STORAGE TANK (AST) AND ADJACENT DISPENSER BOTH WITHIN A METAL SECONDARY CONTAINMENT TUB. NO WEATHER PROTECTION. NEARBY A CONVERTED SINGLE WALLED HEATING OIL TO WASTE OIL TANK (275 GALLONS).
Latitude :	44.095776

DRAFT

Map Id: C12
Direction: N
Distance: 0.153 mi., 810 ft.
Elevation: 39 ft.
Relative: Higher

Site Name : MARITIME FARMS 52 | MARITIME FARMS | MAIN ST./ROCKLAND #0675
103 SOUTH MAIN ST | 103 SO MAIN ST | 103 S. MAIN ST.
ROCKLAND, ME 04841

Database(s) : [EGAD - ME, EPA UST, ERNS, LUST - ME, SPILLS - ME, UST - ME, UST AOS - ME] ***(cont.)***

Envirosite ID: 3213616
EPA ID: N/R

EGAD - ME ***(cont.)***

Longitude :	-69.110439
Last Date in Agency List :	2024-11-25
Effective Date :	2004-10-19
Site Number :	36007
Site Type :	UNDERGROUND INJECTION SITE
Program ID :	100848
Related Program :	UNDERGROUND INJECTION CONDUIT ID
Description :	NO ACTIVE FLOOR DRAINS ON SITE; ONE 250 GALLON (EST.) DOUBLE WALLED KEROSENE ABOVE GROUND STORAGE TANK (AST) AND ADJACENT DISPENSER BOTH WITHIN A METAL SECONDARY CONTAINMENT TUB. NO WEATHER PROTECTION. NEARBY A CONVERTED SINGLE WALLED HEATING OIL TO WASTE OIL TANK (275 GALLONS).
Summary :	NO ACTIVE FLOOR DRAINS ON SITE; ONE 250 GALLON (EST.) DOUBLE WALLED KEROSENE ABOVE GROUND STORAGE TANK (AST) AND ADJACENT DISPENSER BOTH WITHIN A METAL SECONDARY CONTAINMENT TUB. NO WEATHER PROTECTION. NEARBY A CONVERTED SINGLE WALLED HEATING OIL TO WASTE OIL TANK (275 GALLONS).
Latitude :	44.095776
Longitude :	-69.110439
Last Date in Agency List :	2024-11-25

EPA UST

Facility Name :	MARITIME FARMS 52
Facility Address :	103 SOUTH MAIN ST, ROCKLAND, Maine
County :	N/R
Facility ID :	ME3776
Facility Status :	Open UST(s)
Open USTs :	2
Closed USTs :	8
Temporarily Out of Service USTs :	0
Date of Last Inspection :	N/R
EPA Region :	1
Tribe :	N/R
Facility ID 2 :	N/R
Latitude :	44.095528
Longitude :	-69.110664
Last Date in Agency List :	2024-05-22

Tank Details

Tank ID :	ME3776_1
Tank Status :	Closed

DRAFT

Map Id: C12
Direction: N
Distance: 0.153 mi., 810 ft.
Elevation: 39 ft.
Relative: Higher

Site Name : MARITIME FARMS 52 | MARITIME FARMS | MAIN ST./ROCKLAND #0675
103 SOUTH MAIN ST | 103 SO MAIN ST | 103 S. MAIN ST.
ROCKLAND, ME 04841

Database(s) : [EGAD - ME, EPA UST, ERNS, LUST - ME, SPILLS - ME, UST - ME, UST AOS - ME] ***(cont.)***

Envirosite ID: 3213616
EPA ID: N/R

EPA UST ***(cont.)***

Installation Date :	1975-01-01
Removal Date :	1989-10-01
Capacity :	4000
Substances :	REGULAR GASOLINE
Tank Wall Type :	N/R

Tank ID :	ME3776_10
Tank Status :	Closed
Installation Date :	1987-10-01
Removal Date :	2017-03-30
Capacity :	8000
Substances :	DIESEL
Tank Wall Type :	N/R

Tank ID :	ME3776_11
Tank Status :	Closed
Installation Date :	1969-10-01
Removal Date :	1987-11-01
Capacity :	550
Substances :	DIESEL
Tank Wall Type :	N/R

Tank ID :	ME3776_12
Tank Status :	Open
Installation Date :	2017-04-21
Removal Date :	N/R
Capacity :	15000
Substances :	UNLEADED GASOLINE
Tank Wall Type :	N/R

Tank ID :	ME3776_13
Tank Status :	Open
Installation Date :	2017-04-21
Removal Date :	N/R
Capacity :	10500
Substances :	Diesel PREMIUM UNLEADED
Tank Wall Type :	N/R

Tank ID :	ME3776_2
Tank Status :	Closed
Installation Date :	1975-01-01
Removal Date :	1989-10-01
Capacity :	4000
Substances :	UNLEADED GASOLINE
Tank Wall Type :	N/R

DRAFT

Map Id: C12
Direction: N
Distance: 0.153 mi., 810 ft.
Elevation: 39 ft.
Relative: Higher

Site Name : MARITIME FARMS 52 | MARITIME FARMS | MAIN ST./ROCKLAND #0675
103 SOUTH MAIN ST | 103 SO MAIN ST | 103 S. MAIN ST.
ROCKLAND, ME 04841

Database(s) : [EGAD - ME, EPA UST, ERNS, LUST - ME, SPILLS - ME, UST - ME, UST AOS - ME] ***(cont.)***

Envirosite ID: 3213616
EPA ID: N/R

EPA UST ***(cont.)***

Tank ID :	ME3776_3
Tank Status :	Closed
Installation Date :	1975-01-01
Removal Date :	1989-10-01
Capacity :	4000
Substances :	UNLEADED GASOLINE
Tank Wall Type :	N/R

Tank ID :	ME3776_4
Tank Status :	Closed
Installation Date :	1975-01-01
Removal Date :	1989-10-01
Capacity :	4000
Substances :	PREMIUM UNLEADED
Tank Wall Type :	N/R

Tank ID :	ME3776_8
Tank Status :	Closed
Installation Date :	1987-10-01
Removal Date :	2017-03-30
Capacity :	8000
Substances :	PREMIUM UNLEADED
Tank Wall Type :	N/R

Tank ID :	ME3776_9
Tank Status :	Closed
Installation Date :	1987-10-01
Removal Date :	2017-03-30
Capacity :	8000
Substances :	UNLEADED GASOLINE
Tank Wall Type :	N/R

ERNS

Facility Address :	103 S. MAIN ST., ROCKLAND, ME
County :	KNOX

Incident Information

Incident Date Time :	2005-03-10 09:58:00
Type of Incident :	FIXED
Incident Cause :	OPERATOR ERROR
Incident DTG :	OCCURRED
Incident Location :	N/R
Sequence Number :	752299
Potential Flag :	N/R

DRAFT

Map Id: C12
Direction: N
Distance: 0.153 mi., 810 ft.
Elevation: 39 ft.
Relative: Higher

Site Name : MARITIME FARMS 52 | MARITIME FARMS | MAIN ST./ROCKLAND #0675
103 SOUTH MAIN ST | 103 SO MAIN ST | 103 S. MAIN ST.
ROCKLAND, ME 04841

Database(s) : [EGAD - ME, EPA UST, ERNS, LUST - ME, SPILLS - ME, UST - ME, UST AOS - ME] ***(cont.)***

Envirosite ID: 3213616
EPA ID: N/R

ERNS ***(cont.)***

Description of Incident :	SOMEONE WAS PUMPING FUEL AND OVER FILLED THE TANK WHICH RELEASED DIESEL ONTO THE ASPHALT.
Last Date in Agency List :	2015-12-23

Incident Response Summary

Date Time Received :	2005-03-10 10:26:00
Date Time Completed :	2005-03-10 10:30:00
Call Type :	Incident
Source :	TELEPHONE
Responsible Company :	N/R
Responsible Org Type :	UNKNOWN
Responsible City :	N/R
Responsible State :	XX
Responsible Zip :	N/R

Incident Details Summary

Remedial Action :	SPEEDY DRY AND ABSORBENT PADS WERE USED
Medium :	ASPHALT
Medium Description :	LAND
Body of Water :	N/R
Weather Conditions :	SUNNY
Water Temperature :	N/R
Water Supply Contaminated :	U
Waterway Closed :	N
Waterway Description :	N/R

Additional Incident Details Summary

Actual Amount :	N/R
Actual Amount Units :	N/R
Capacity of Tank :	N/R
Capacity of Tank Units :	N/R
Continuous Release Begin Date :	N/R
Continuous Release End Date :	N/R
Continuous Release Change Date :	N/R
Continuous Release Permit :	N/R
Continuous Release Type :	N/R
Description of Tank :	N/R
Device Operational :	Y
DOT Crossing Number :	N/R
DOT Regulated :	U
NPDES :	N/R
NPDES Compliance :	U
Pipeline Aboveground :	ABOVE
Pipeline Covered :	U
Pipeline Type :	N/R

DRAFT

Map Id: C12
Direction: N
Distance: 0.153 mi., 810 ft.
Elevation: 39 ft.
Relative: Higher

Site Name : MARITIME FARMS 52 | MARITIME FARMS | MAIN ST./ROCKLAND #0675
103 SOUTH MAIN ST | 103 SO MAIN ST | 103 S. MAIN ST.
ROCKLAND, ME 04841

Database(s) : [EGAD - ME, EPA UST, ERNS, LUST - ME, SPILLS - ME, UST - ME, UST AOS - ME] ***(cont.)***

Envirosite ID: 3213616
EPA ID: N/R

ERNS ***(cont.)***

Tank ID :	N/R
Tank Regulated :	U
Tank Regulated by :	N/R

Materials Involved Summary

Name of Material :	OIL, FUEL: NO. 2-D
CAS Number :	000000-00-0
Amount of Material :	10
Unit of Measure :	GALLON(S)
UN Number :	N/R
CHRIS Code :	OTD
Reached Water :	NO
Amount in Water :	N/R
Unit of Measure (Reach Water) :	N/R
Facility Address :	103 SOUTH MAIN STREET, ROCKLAND, ME
County :	KNOX

Incident Information

Incident Date Time :	2004-11-14 17:43:00
Type of Incident :	FIXED
Incident Cause :	UNKNOWN
Incident DTG :	OCCURRED
Incident Location :	MARITIME FARMS CONVENIENCE STORE
Sequence Number :	741374
Potential Flag :	N/R
Description of Incident :	CALLER REPORTED THAT A CUSTOMER AT THE GAS STATION SPILLED 4 GALLONS OF GASOLINE, CAUSE OF DISCHARGE IS UNKNOWN AT THIS TIME. ALL MATERIAL WAS CONTAINED ON THE PAVEMENT, NO WATERWAYS WERE IMPACTED.
Last Date in Agency List :	2015-12-23

Incident Response Summary

Date Time Received :	2004-11-14 20:55:02
Date Time Completed :	2004-11-14 21:01:21
Call Type :	Incident
Source :	TELEPHONE
Responsible Company :	MARITIME ENERGY
Responsible Org Type :	PRIVATE ENTERPRISE
Responsible City :	ROCKLAND
Responsible State :	ME
Responsible Zip :	04841

DRAFT

Map Id: C12
Direction: N
Distance: 0.153 mi., 810 ft.
Elevation: 39 ft.
Relative: Higher

Site Name : MARITIME FARMS 52 | MARITIME FARMS | MAIN ST./ROCKLAND #0675
103 SOUTH MAIN ST | 103 SO MAIN ST | 103 S. MAIN ST.
ROCKLAND, ME 04841

Database(s) : [EGAD - ME, EPA UST, ERNS, LUST - ME, SPILLS - ME, UST - ME, UST AOS - ME] ***(cont.)***

Envirosite ID: 3213616
EPA ID: N/R

ERNS ***(cont.)***

Incident Details Summary

Remedial Action :	MATERIAL WAS CLEANED UP BY THE FIRE DEPT.
Medium :	PAVEMENT
Medium Description :	LAND
Body of Water :	N/R
Weather Conditions :	CLEAR
Water Temperature :	N/R
Water Supply Contaminated :	U
Waterway Closed :	N
Waterway Description :	N/R

Additional Incident Details Summary

Actual Amount :	N/R
Actual Amount Units :	N/R
Capacity of Tank :	N/R
Capacity of Tank Units :	N/R
Continuous Release Begin Date :	N/R
Continuous Release End Date :	N/R
Continuous Release Change Date :	N/R
Continuous Release Permit :	N/R
Continuous Release Type :	N/R
Description of Tank :	N/R
Device Operational :	Y
DOT Crossing Number :	N/R
DOT Regulated :	U
NPDES :	N/R
NPDES Compliance :	U
Pipeline Aboveground :	ABOVE
Pipeline Covered :	U
Pipeline Type :	N/R
Tank ID :	N/R
Tank Regulated :	U
Tank Regulated by :	N/R

Materials Involved Summary

Name of Material :	GASOLINE: AUTOMOTIVE (UNLEADED)
CAS Number :	000000-00-0
Amount of Material :	4
Unit of Measure :	GALLON(S)
UN Number :	N/R
CHRIS Code :	GAS
Reached Water :	NO
Amount in Water :	N/R
Unit of Measure (Reach Water) :	N/R

Facility Address :	103 SOUTH MAIN STREET, ROCKLAND, ME 04841
County :	KNOX

DRAFT

Map Id: C12
Direction: N
Distance: 0.153 mi., 810 ft.
Elevation: 39 ft.
Relative: Higher

Site Name : MARITIME FARMS 52 | MARITIME FARMS | MAIN ST./ROCKLAND #0675
103 SOUTH MAIN ST | 103 SO MAIN ST | 103 S. MAIN ST.
ROCKLAND, ME 04841

Database(s) : [EGAD - ME, EPA UST, ERNS, LUST - ME, SPILLS - ME, UST - ME, UST AOS - ME] ***(cont.)***

Envirosite ID: 3213616
EPA ID: N/R

ERNS ***(cont.)***

Incident Information

Incident Date Time :	2007-08-25 09:17:00
Type of Incident :	FIXED
Incident Cause :	UNKNOWN
Incident DTG :	OCCURRED
Incident Location :	N/R
Sequence Number :	846810
Potential Flag :	N
Description of Incident :	CALLER IS REPORTING A DISCHARGE OF GASOLINE ONTO THE GROUND.
Last Date in Agency List :	2015-12-23

Incident Response Summary

Date Time Received :	2007-08-25 09:34:00
Date Time Completed :	2007-08-25 09:43:00
Call Type :	Incident
Source :	TELEPHONE
Responsible Company :	MARTIME FARMS
Responsible Org Type :	PRIVATE ENTERPRISE
Responsible City :	ROCKLAND
Responsible State :	ME
Responsible Zip :	04841

Incident Details Summary

Remedial Action :	ABSORBENTS WAS APPLIED BY THE FIRE DEPARTMENT.
Medium :	N/R
Medium Description :	LAND
Body of Water :	N/R
Weather Conditions :	CLEAR
Water Temperature :	N/R
Water Supply Contaminated :	U
Waterway Closed :	N
Waterway Description :	N/R

Additional Incident Details Summary

Actual Amount :	N/R
Actual Amount Units :	N/R
Capacity of Tank :	N/R
Capacity of Tank Units :	N/R
Continuous Release Begin Date :	N/R
Continuous Release End Date :	N/R
Continuous Release Change Date :	N/R
Continuous Release Permit :	N/R
Continuous Release Type :	N/R
Description of Tank :	N/R
Device Operational :	Y
DOT Crossing Number :	N/R

DRAFT

Map Id: C12
Direction: N
Distance: 0.153 mi., 810 ft.
Elevation: 39 ft.
Relative: Higher

Site Name : MARITIME FARMS 52 | MARITIME FARMS | MAIN ST./ROCKLAND #0675
103 SOUTH MAIN ST | 103 SO MAIN ST | 103 S. MAIN ST.
ROCKLAND, ME 04841

Database(s) : [EGAD - ME, EPA UST, ERNS, LUST - ME, SPILLS - ME, UST - ME, UST AOS - ME] ***(cont.)***

Envirosite ID: 3213616
EPA ID: N/R

ERNS ***(cont.)***

DOT Regulated :	U
NPDES :	N/R
NPDES Compliance :	U
Pipeline Aboveground :	ABOVE
Pipeline Covered :	U
Pipeline Type :	N/R
Tank ID :	N/R
Tank Regulated :	U
Tank Regulated by :	N/R

Materials Involved Summary

Name of Material :	GASOLINE: AUTOMOTIVE (UNLEADED)
CAS Number :	000000-00-0
Amount of Material :	8
Unit of Measure :	GALLON(S)
UN Number :	N/R
CHRIS Code :	GAS
Reached Water :	NO
Amount in Water :	N/R
Unit of Measure (Reach Water) :	N/R

Incident Information

Incident Date Time :	2004-01-07 08:00:00
Type of Incident :	MOBILE
Incident Cause :	OPERATOR ERROR
Incident DTG :	OCCURRED
Incident Location :	FUEL STATION
Sequence Number :	709873
Potential Flag :	N/R
Description of Incident :	CALLER STATED THAT A TRUCK WAS FILLING UP THE GAS TANK, AND LEFT THE PUMP UNATTENDED, SPILLING EXCESS FUEL ONTO PAVEMENT.
Last Date in Agency List :	2015-12-23

Incident Response Summary

Date Time Received :	2004-01-07 08:09:56
Date Time Completed :	2004-01-07 08:18:50
Call Type :	Incident
Source :	TELEPHONE
Responsible Company :	MARATIME FARMS
Responsible Org Type :	PRIVATE ENTERPRISE
Responsible City :	ROCKLAND
Responsible State :	ME
Responsible Zip :	04841

DRAFT

Map Id: C12
Direction: N
Distance: 0.153 mi., 810 ft.
Elevation: 39 ft.
Relative: Higher

Site Name : MARITIME FARMS 52 | MARITIME FARMS | MAIN ST./ROCKLAND #0675
103 SOUTH MAIN ST | 103 SO MAIN ST | 103 S. MAIN ST.
ROCKLAND, ME 04841

Database(s) : [EGAD - ME, EPA UST, ERNS, LUST - ME, SPILLS - ME, UST - ME, UST AOS - ME] ***(cont.)***

Envirosite ID: 3213616
EPA ID: N/R

ERNS ***(cont.)***

Incident Details Summary

Remedial Action :	MATERIAL CONTAINED,CLEAN UP UNDERWAY
Medium :	PAVEMENT
Medium Description :	LAND
Body of Water :	N/R
Weather Conditions :	CLEAR
Water Temperature :	N/R
Water Supply Contaminated :	U
Waterway Closed :	N
Waterway Description :	N/R

Additional Incident Details Summary

Actual Amount :	N/R
Actual Amount Units :	N/R
Capacity of Tank :	N/R
Capacity of Tank Units :	N/R
Continuous Release Begin Date :	N/R
Continuous Release End Date :	N/R
Continuous Release Change Date :	N/R
Continuous Release Permit :	N/R
Continuous Release Type :	N/R
Description of Tank :	N/R
Device Operational :	Y
DOT Crossing Number :	N/R
DOT Regulated :	U
NPDES :	N/R
NPDES Compliance :	U
Pipeline Aboveground :	ABOVE
Pipeline Covered :	U
Pipeline Type :	N/R
Tank ID :	N/R
Tank Regulated :	U
Tank Regulated by :	N/R

Materials Involved Summary

Name of Material :	GASOLINE: AUTOMOTIVE (UNLEADED)
CAS Number :	000000-00-0
Amount of Material :	2
Unit of Measure :	GALLON(S)
UN Number :	N/R
CHRIS Code :	GAS
Reached Water :	NO
Amount in Water :	N/R
Unit of Measure (Reach Water) :	N/R

DRAFT

Map Id: C12
Direction: N
Distance: 0.153 mi., 810 ft.
Elevation: 39 ft.
Relative: Higher

Site Name : MARITIME FARMS 52 | MARITIME FARMS | MAIN ST./ROCKLAND #0675
103 SOUTH MAIN ST | 103 SO MAIN ST | 103 S. MAIN ST.
ROCKLAND, ME 04841

Database(s) : [EGAD - ME, EPA UST, ERNS, LUST - ME, SPILLS - ME, UST - ME, UST AOS - ME] ***(cont.)***

Envirosite ID: 3213616
EPA ID: N/R

ERNS ***(cont.)***

Mobile Details

Vehicle Own Fuel Capacity :	N/R
Cargo Capacity :	N/R
Amount of Cargo on Board :	N/R
Hazmat Carrier :	U
Carrier Licensed :	U
Noncompliance with Hazmat :	U
Mobile Type :	COMMERCIAL TRUCK
Cargo Capacity Units :	N/R
Amount of Cargo on Board Units :	N/R
Vehicle Year :	N/R
Vehicle Make :	N/R
Vehicle Model :	N/R
Vehicle Number :	UNKNOWN
Trailer Number :	N/R

LUST - ME

Facility Name :	MARITIME ENERGY
Facility Address :	103 SOUTH MAIN ST., ROCKLAND, ME
Spill Number :	A-156-2017
Actual Spill Date :	N/R
Report Status :	Final Report
Location Town MCD :	13100
Number of Wells at Risk :	0
Number of Wells Impacted :	0
Material Disposal Information :	N/R
Further Response Action :	F
Spill Type :	Oil Incident
Report Type :	DEP Personnel
Detection Method :	Tank and/or Piping Removal
Incident Location :	Terminal - Service Station
Incident Source :	Storage Unit - Underground Storage Tank
Spill Cause :	Other - No Cause
Agency Hyperlink :	Click here for hyperlink provided by the agency.
Last Date in Agency List :	2024-09-10
Medium(s) :	Land
Latitude :	N/R
Longitude :	N/R

Spill Logs

Spill Office :	Augusta
Spill Office Sequence Number :	156
Spill Year :	2017

DRAFT

Map Id: C12
Direction: N
Distance: 0.153 mi., 810 ft.
Elevation: 39 ft.
Relative: Higher

Site Name : MARITIME FARMS 52 | MARITIME FARMS | MAIN ST./ROCKLAND #0675
103 SOUTH MAIN ST | 103 SO MAIN ST | 103 S. MAIN ST.
ROCKLAND, ME 04841

Database(s) : [EGAD - ME, EPA UST, ERNS, LUST - ME, SPILLS - ME, UST - ME, UST AOS - ME] ***(cont.)***

Envirosite ID: 3213616
EPA ID: N/R

LUST - ME ***(cont.)***

Log Spill Date :	N/R
Log Reported Date :	2017-03-23
Log Reported Product :	GASOLINE UNSPECIFIED
Log Location Description :	N/R
Log Location Town :	ROCKLAND
Log Tank Involved :	Underground Tank(s) Involved
Log Note :	N/R

Products Found

Product Code :	GASOLINE UNSPECIFIED
Other Product :	N/R
Product Amount :	N/R
Product Amount Qualifier :	N/R
Primary Product :	T

Tank Involved

Incident Tank :	Underground Tank(s) Involved
Removal :	F
UST Registered :	F
UST Tank Site Number :	3776
UST Tank Number :	N/R
AST Inside :	F

Facility Name :	MARITIME FARMS
Facility Address :	103 SO MAIN ST, ROCKLAND, ME

Spill Number :	A-107-2005
Actual Spill Date :	2005-03-10
Report Status :	Final Report
Location Town MCD :	13100
Number of Wells at Risk :	0
Number of Wells Impacted :	0
Material Disposal Information :	clean up done by Fire Dept. and Maritime
Further Response Action :	F
Spill Type :	Oil Incident
Report Type :	Public Official
Detection Method :	Visual Product
Incident Location :	Terminal - Service Station
Incident Source :	Land Transportation - Passenger Vehicle
Spill Cause :	Overfill
Agency Hyperlink :	Click here for hyperlink provided by the agency.
Last Date in Agency List :	2024-09-10

Medium(s) :	Land

DRAFT

Map Id: C12
Direction: N
Distance: 0.153 mi., 810 ft.
Elevation: 39 ft.
Relative: Higher

Site Name : MARITIME FARMS 52 | MARITIME FARMS | MAIN ST./ROCKLAND #0675
103 SOUTH MAIN ST | 103 SO MAIN ST | 103 S. MAIN ST.
ROCKLAND, ME 04841

Database(s) : [EGAD - ME, EPA UST, ERNS, LUST - ME, SPILLS - ME, UST - ME, UST AOS - ME] ***(cont.)***

Envirosite ID: 3213616
EPA ID: N/R

LUST - ME ***(cont.)***

Latitude :	44.095985
Longitude :	-69.110385

Spill Logs

Spill Office :	Augusta
Spill Office Sequence Number :	107
Spill Year :	2005
Log Spill Date :	N/R
Log Reported Date :	2005-03-10
Log Reported Product :	DIESEL
Log Location Description :	South end, Maritime Farms 103 main street
Log Location Town :	ROCKLAND
Log Tank Involved :	Underground Tank(s) Involved
Log Note :	Hose break at dispenser

Products Found

Product Code :	DIESEL
Other Product :	N/R
Product Amount :	10 gals.
Product Amount Qualifier :	ESTIMATE
Primary Product :	T

Tank Involved

Incident Tank :	Underground Tank(s) Involved
Removal :	F
UST Registered :	T
UST Tank Site Number :	3776
UST Tank Number :	N/R
AST Inside :	N/R

Spill Number :	A-645-2004
Actual Spill Date :	2004-11-14
Report Status :	Final Report
Location Town MCD :	13100
Number of Wells at Risk :	0
Number of Wells Impacted :	0
Material Disposal Information :	Maritime Energy disposed of the contaminated sorbent materials.
Further Response Action :	F
Spill Type :	Oil Incident
Report Type :	Subject/Spiller
Detection Method :	Visual Product
Incident Location :	Terminal - Service Station
Incident Source :	Land Transportation - Passenger Vehicle
Spill Cause :	Overfill
Agency Hyperlink :	Click here for hyperlink provided by the agency.

DRAFT

Map Id: C12
Direction: N
Distance: 0.153 mi., 810 ft.
Elevation: 39 ft.
Relative: Higher

Site Name : MARITIME FARMS 52 | MARITIME FARMS | MAIN ST./ROCKLAND #0675
103 SOUTH MAIN ST | 103 SO MAIN ST | 103 S. MAIN ST.
ROCKLAND, ME 04841

Database(s) : [EGAD - ME, EPA UST, ERNS, LUST - ME, SPILLS - ME, UST - ME, UST AOS - ME] ***(cont.)***

Envirosite ID: 3213616
EPA ID: N/R

LUST - ME ***(cont.)***

Last Date in Agency List :	2024-09-10
Medium(s) :	Land
Latitude :	44.095985
Longitude :	-69.110385

Spill Logs

Spill Office :	Augusta
Spill Office Sequence Number :	645
Spill Year :	2004
Log Spill Date :	N/R
Log Reported Date :	2004-11-14
Log Reported Product :	GASOLINE UNSPECIFIED
Log Location Description :	Maritime Farms, 103 South Main Street.
Log Location Town :	ROCKLAND
Log Tank Involved :	Underground Tank(s) Involved
Log Note :	4 gallons gasoline from an overfill. Site reg. 3776.

Products Found

Product Code :	UNLEADED GASOLINE
Other Product :	N/R
Product Amount :	4 gals.
Product Amount Qualifier :	ESTIMATE
Primary Product :	T

Tank Involved

Incident Tank :	Underground Tank(s) Involved
Removal :	F
UST Registered :	T
UST Tank Site Number :	3776
UST Tank Number :	N/R
AST Inside :	F
Facility Name :	MARITIME FARMS
Facility Address :	103 SOUTH MAIN STREET, ROCKLAND, ME
Spill Number :	A-493-2007
Actual Spill Date :	2007-08-25
Report Status :	Final Report
Location Town MCD :	13100
Number of Wells at Risk :	0

DRAFT

Map Id: C12
Direction: N
Distance: 0.153 mi., 810 ft.
Elevation: 39 ft.
Relative: Higher

Site Name : MARITIME FARMS 52 | MARITIME FARMS | MAIN ST./ROCKLAND #0675
103 SOUTH MAIN ST | 103 SO MAIN ST | 103 S. MAIN ST.
ROCKLAND, ME 04841

Database(s) : [EGAD - ME, EPA UST, ERNS, LUST - ME, SPILLS - ME, UST - ME, UST AOS - ME] ***(cont.)***

Envirosite ID: 3213616
EPA ID: N/R

LUST - ME ***(cont.)***

Number of Wells Impacted :	0
Material Disposal Information :	maritime disposed of pads
Further Response Action :	F
Spill Type :	Oil Incident
Report Type :	Other Involved Party
Detection Method :	Visual Product
Incident Location :	Terminal - Service Station
Incident Source :	Storage Unit - Underground Storage Tank
Spill Cause :	Overfill
Agency Hyperlink :	Click here for hyperlink provided by the agency.
Last Date in Agency List :	2024-09-10
Medium(s) :	Land
Latitude :	N/R
Longitude :	N/R

Spill Logs

Spill Office :	Augusta
Spill Office Sequence Number :	493
Spill Year :	2007
Log Spill Date :	N/R
Log Reported Date :	2007-08-25
Log Reported Product :	GASOLINE UNSPECIFIED
Log Location Description :	103 S. Main Street. Maritime Farms
Log Location Town :	ROCKLAND
Log Tank Involved :	Underground Tank(s) Involved
Log Note :	Vehicle overfill - 8 gallons

Products Found

Product Code :	UNLEADED GASOLINE
Other Product :	N/R
Product Amount :	8 gals.
Product Amount Qualifier :	ESTIMATE
Primary Product :	T

Tank Involved

Incident Tank :	Underground Tank(s) Involved
Removal :	F
UST Registered :	T
UST Tank Site Number :	3776
UST Tank Number :	N/R
AST Inside :	F

DRAFT

Map Id: C12
Direction: N
Distance: 0.153 mi., 810 ft.
Elevation: 39 ft.
Relative: Higher

Site Name : MARITIME FARMS 52 | MARITIME FARMS | MAIN ST./ROCKLAND #0675
103 SOUTH MAIN ST | 103 SO MAIN ST | 103 S. MAIN ST.
ROCKLAND, ME 04841

Database(s) : [EGAD - ME, EPA UST, ERNS, LUST - ME, SPILLS - ME, UST - ME, UST AOS - ME] ***(cont.)***

Envirosite ID: 3213616
EPA ID: N/R

LUST - ME ***(cont.)***

Spill Number :	A-546-2012
Actual Spill Date :	2012-10-16
Report Status :	Final Report
Location Town MCD :	13100
Number of Wells at Risk :	0
Number of Wells Impacted :	0
Material Disposal Information :	Maritime Energy arranged for disposal
Further Response Action :	F
Spill Type :	Oil Incident
Report Type :	Other Involved Party
Detection Method :	Visual Product
Incident Location :	Terminal - Service Station
Incident Source :	Land Transportation - Truck
Spill Cause :	Overfill
Agency Hyperlink :	Click here for hyperlink provided by the agency.
Last Date in Agency List :	2024-09-10
Medium(s) :	None
Latitude :	N/R
Longitude :	N/R

Spill Logs

Spill Office :	Augusta
Spill Office Sequence Number :	546
Spill Year :	2012
Log Spill Date :	N/R
Log Reported Date :	2012-10-16
Log Reported Product :	DIESEL
Log Location Description :	Maritime Farms Convienence Store 103 South Main Street
Log Location Town :	ROCKLAND
Log Tank Involved :	Underground Tank(s) Involved
Log Note :	2 gallons to pavement from customer overfill. Clened up

Products Found

Product Code :	DIESEL
Other Product :	N/R
Product Amount :	2 gals.
Product Amount Qualifier :	ESTIMATE
Primary Product :	T

Tank Involved

Incident Tank :	Underground Tank(s) Involved
Removal :	F

DRAFT

Map Id: C12
Direction: N
Distance: 0.153 mi., 810 ft.
Elevation: 39 ft.
Relative: Higher

Site Name : MARITIME FARMS 52 | MARITIME FARMS | MAIN ST./ROCKLAND #0675
103 SOUTH MAIN ST | 103 SO MAIN ST | 103 S. MAIN ST.
ROCKLAND, ME 04841

Database(s) : [EGAD - ME, EPA UST, ERNS, LUST - ME, SPILLS - ME, UST - ME, UST AOS - ME] ***(cont.)***

Envirosite ID: 3213616
EPA ID: N/R

LUST - ME ***(cont.)***

UST Registered :	T
UST Tank Site Number :	3776
UST Tank Number :	N/R
AST Inside :	F
Facility Name :	MARITIME FARMS 52
Facility Address :	103 SO MAIN ST, ROCKLAND, ME
Spill Number :	A-20-2004
Actual Spill Date :	2004-01-07
Report Status :	Final Report
Location Town MCD :	13100
Number of Wells at Risk :	0
Number of Wells Impacted :	0
Material Disposal Information :	by Maritime Energy
Further Response Action :	F
Spill Type :	Oil Incident
Report Type :	Subject/Spiller
Detection Method :	Visual Product
Incident Location :	Terminal - Service Station
Incident Source :	Land Transportation - Truck
Spill Cause :	Overfill
Agency Hyperlink :	Click here for hyperlink provided by the agency.
Last Date in Agency List :	2024-09-10
Medium(s) :	Land
Latitude :	44.095985
Longitude :	-69.110385

Spill Logs

Spill Office :	Augusta
Spill Office Sequence Number :	20
Spill Year :	2004
Log Spill Date :	N/R
Log Reported Date :	2004-01-07
Log Reported Product :	GASOLINE UNSPECIFIED
Log Location Description :	Maritime Farms, 103 S. Main Street
Log Location Town :	ROCKLAND
Log Tank Involved :	None
Log Note :	5 gallons to pavement; vehicle overfill.

DRAFT

Map Id: C12
Direction: N
Distance: 0.153 mi., 810 ft.
Elevation: 39 ft.
Relative: Higher

Site Name : MARITIME FARMS 52 | MARITIME FARMS | MAIN ST./ROCKLAND #0675
103 SOUTH MAIN ST | 103 SO MAIN ST | 103 S. MAIN ST.
ROCKLAND, ME 04841

Database(s) : [EGAD - ME, EPA UST, ERNS, LUST - ME, SPILLS - ME, UST - ME, UST AOS - ME] ***(cont.)***

Envirosite ID: 3213616
EPA ID: N/R

LUST - ME ***(cont.)***

Products Found

Product Code :	UNLEADED GASOLINE
Other Product :	N/R
Product Amount :	3 gals.
Product Amount Qualifier :	ESTIMATE
Primary Product :	T

Tank Involved

Incident Tank :	Underground Tank(s) Involved
Removal :	F
UST Registered :	T
UST Tank Site Number :	3776
UST Tank Number :	1
AST Inside :	F

SPILLS - ME

Facility Name :	MARITIME ENERGY
Facility Address :	103 SOUTH MAIN ST., ROCKLAND, ME
Spill Number :	A-156-2017
Actual Spill Date :	N/R
Report Status :	Final Report
Spill Type :	Oil Incident
Location State Province :	ME
Incident Location :	Terminal - Service Station
Incident Source :	Storage Unit - Underground Storage Tank
Spill Cause :	Other - No Cause
Agency Hyperlink :	Click here for hyperlink provided by the agency.
Last Date in Agency List :	2024-09-10
Medium(s) :	Land

Spill Logs

Log Location Description :	N/R
Log Location Town :	ROCKLAND
Log Tank Involved :	Underground Tank(s) Involved
Log Note :	N/R

Products Found

Product Code :	GASOLINE UNSPECIFIED
Product Amount :	N/R

DRAFT

Map Id: C12
Direction: N
Distance: 0.153 mi., 810 ft.
Elevation: 39 ft.
Relative: Higher

Site Name : MARITIME FARMS 52 | MARITIME FARMS | MAIN ST./ROCKLAND #0675
103 SOUTH MAIN ST | 103 SO MAIN ST | 103 S. MAIN ST.
ROCKLAND, ME 04841

Database(s) : [EGAD - ME, EPA UST, ERNS, LUST - ME, SPILLS - ME, UST - ME, UST AOS - ME] ***(cont.)***

Envirosite ID: 3213616
EPA ID: N/R

SPILLS - ME ***(cont.)***

Facility Name :	MARITIME FARMS
Facility Address :	103 SO MAIN ST, ROCKLAND, ME
Spill Number :	A-107-2005
Actual Spill Date :	2005-03-10
Report Status :	Final Report
Spill Type :	Oil Incident
Location State Province :	ME
Incident Location :	Terminal - Service Station
Incident Source :	Land Transportation - Passenger Vehicle
Spill Cause :	Overfill
Agency Hyperlink :	Click here for hyperlink provided by the agency.
Last Date in Agency List :	2024-09-10
Medium(s) :	Land
Latitude :	44.095985
Longitude :	-69.110385

Spill Logs

Log Location Description :	South end, Maritime Farms 103 main street
Log Location Town :	ROCKLAND
Log Tank Involved :	Underground Tank(s) Involved
Log Note :	Hose break at dispenser

Products Found

Product Code :	DIESEL
Product Amount :	10 gals.

Spill Number :	A-645-2004
Actual Spill Date :	2004-11-14
Report Status :	Final Report
Spill Type :	Oil Incident
Location State Province :	ME
Incident Location :	Terminal - Service Station
Incident Source :	Land Transportation - Passenger Vehicle
Spill Cause :	Overfill
Agency Hyperlink :	Click here for hyperlink provided by the agency.
Last Date in Agency List :	2024-09-10
Medium(s) :	Land

DRAFT

Map Id: C12
Direction: N
Distance: 0.153 mi., 810 ft.
Elevation: 39 ft.
Relative: Higher

Site Name : MARITIME FARMS 52 | MARITIME FARMS | MAIN ST./ROCKLAND #0675
103 SOUTH MAIN ST | 103 SO MAIN ST | 103 S. MAIN ST.
ROCKLAND, ME 04841

Database(s) : [EGAD - ME, EPA UST, ERNS, LUST - ME, SPILLS - ME, UST - ME, UST AOS - ME] ***(cont.)***

Envirosite ID: 3213616
EPA ID: N/R

SPILLS - ME ***(cont.)***

Latitude : 44.095985
Longitude : -69.110385

Spill Logs
Log Location Description : Maritime Farms, 103 South Main Street.
Log Location Town : ROCKLAND
Log Tank Involved : Underground Tank(s) Involved
Log Note : 4 gallons gasoline from an overfill. Site reg. 3776.

Products Found
Product Code : UNLEADED GASOLINE
Product Amount : 4 gals.

Facility Name : MARITIME FARMS
Facility Address : 103 SOUTH MAIN STREET, ROCKLAND, ME

Spill Number : A-493-2007
Actual Spill Date : 2007-08-25
Report Status : Final Report
Spill Type : Oil Incident
Location State Province : ME
Incident Location : Terminal - Service Station
Incident Source : Storage Unit - Underground Storage Tank
Spill Cause : Overfill
Agency Hyperlink : Click here for hyperlink provided by the agency.
Last Date in Agency List : 2024-09-10

Medium(s) : Land

Spill Logs
Log Location Description : 103 S. Main Street. Maritime Farms
Log Location Town : ROCKLAND
Log Tank Involved : Underground Tank(s) Involved
Log Note : Vehicle overfill - 8 gallons

Products Found
Product Code : UNLEADED GASOLINE
Product Amount : 8 gals.

DRAFT

Map Id: C12
Direction: N
Distance: 0.153 mi., 810 ft.
Elevation: 39 ft.
Relative: Higher

Site Name : MARITIME FARMS 52 | MARITIME FARMS | MAIN ST./ROCKLAND #0675
103 SOUTH MAIN ST | 103 SO MAIN ST | 103 S. MAIN ST.
ROCKLAND, ME 04841

Database(s) : [EGAD - ME, EPA UST, ERNS, LUST - ME, SPILLS - ME, UST - ME, UST AOS - ME] ***(cont.)***

Envirosite ID: 3213616
EPA ID: N/R

SPILLS - ME ***(cont.)***

Spill Number :	A-546-2012
Actual Spill Date :	2012-10-16
Report Status :	Final Report
Spill Type :	Oil Incident
Location State Province :	ME
Incident Location :	Terminal - Service Station
Incident Source :	Land Transportation - Truck
Spill Cause :	Overfill
Agency Hyperlink :	Click here for hyperlink provided by the agency.
Last Date in Agency List :	2024-09-10
Medium(s) :	None

Spill Logs

Log Location Description :	Maritime Farms Convienence Store 103 South Main Street
Log Location Town :	ROCKLAND
Log Tank Involved :	Underground Tank(s) Involved
Log Note :	2 gallons to pavement from customer overfill. Clened up

Products Found

Product Code :	DIESEL
Product Amount :	2 gals.
Facility Name :	MARITIME FARMS 52
Facility Address :	103 SO MAIN ST, ROCKLAND, ME
Spill Number :	A-20-2004
Actual Spill Date :	2004-01-07
Report Status :	Final Report
Spill Type :	Oil Incident
Location State Province :	ME
Incident Location :	Terminal - Service Station
Incident Source :	Land Transportation - Truck
Spill Cause :	Overfill
Agency Hyperlink :	Click here for hyperlink provided by the agency.
Last Date in Agency List :	2024-09-10
Medium(s) :	Land
Latitude :	44.095985
Longitude :	-69.110385

DRAFT

Map Id: C12
Direction: N
Distance: 0.153 mi., 810 ft.
Elevation: 39 ft.
Relative: Higher

Site Name : MARITIME FARMS 52 | MARITIME FARMS | MAIN ST./ROCKLAND #0675
103 SOUTH MAIN ST | 103 SO MAIN ST | 103 S. MAIN ST.
ROCKLAND, ME 04841

Database(s) : [EGAD - ME, EPA UST, ERNS, LUST - ME, SPILLS - ME, UST - ME, UST AOS - ME] ***(cont.)***

Envirosite ID: 3213616
EPA ID: N/R

SPILLS - ME ***(cont.)***

Spill Logs

Log Location Description :	Maritime Farms, 103 S. Main Street
Log Location Town :	ROCKLAND
Log Tank Involved :	None
Log Note :	5 gallons to pavement; vehicle overfill.

Products Found

Product Code :	UNLEADED GASOLINE
Product Amount :	3 gals.

UST - ME

Facility Name :	MAIN ST./ROCKLAND #0675
Facility Address :	103 SOUTH MAIN ST, ROCKLAND
Registration Date :	1986-08-07
Registration Number :	3776
Facility Location :	ROCKLAND
Facility Use Code :	RETAIL OIL
Facility Telephone Number :	2075947750
Owner Name :	MIDCOAST ME COMMERC PROP LLC
Owner Delivery Address :	PO BOX 1565, LAWRENCEVILLE, GA 30046
Owner Contact :	JUAN VALENCIA
Owner Telephone Number :	7703382620
Operator Name :	MIDCOAST ME COMMERC PROP LLC
Operator Delivery Address :	PO BOX 1565, LAWRENCEVILLE, GA 30046
Operator Contact :	JUAN VALENCIA
Operator Telephone Number :	7703382620
Near Private Water :	N
Near Public Water :	N
Nearby Water Other Owner :	N
On Aquifer :	N
Last Date in Agency List :	2025-02-10

Tank Details

Details for this site have been truncated due to the large number of available details for this site within this dataset. For the complete details for this site, contact your Envirosite account representative for a complimentary site report containing all of the details available.

Date Tank Installed :	1975-01-01
Tank Number :	1
Tank Status Date :	1989-10-01
Tank Status :	REMOVED
Tank Sub Status :	N/R
Tank Volume in Gallons :	4000
Tank Material :	STEEL - BARE OR ASPHALT COATED.

DRAFT

Map Id: C12
Direction: N
Distance: 0.153 mi., 810 ft.
Elevation: 39 ft.
Relative: Higher

Site Name : MARITIME FARMS 52 | MARITIME FARMS | MAIN ST./ROCKLAND #0675
103 SOUTH MAIN ST | 103 SO MAIN ST | 103 S. MAIN ST.
ROCKLAND, ME 04841

Database(s) : [EGAD - ME, EPA UST, ERNS, LUST - ME, SPILLS - ME, UST - ME, UST AOS - ME] ***(cont.)***

Envirosite ID: 3213616
EPA ID: N/R

UST - ME ***(cont.)***

Tank Leak Detection :	UNKNOWN
Tank Above Below :	BELOWGROUND
Federal Regulated :	Y
Chamber ID :	1
Product Stored :	REGULAR GASOLINE
Chamber Pump Type :	UNKNOWN
Pipe Date Installed :	N/R
Piping Status Date :	1989-10-01
Piping Status :	REMOVED
Pipe Material :	GALVANIZED STEEL
Volume in Gallons :	4000
Pipe Leak Detection :	UNKNOWN
Piping Above Below :	BELOWGROUND
Overfill Protection :	UNKNOWN
Annual Inspection Date :	2024-05-06
UST Triennial Test Date :	2027-07-30
Date Tank Warranty Expires :	N/R
Latitude :	N/R
Longitude :	N/R

Date Tank Installed :	1975-01-01
Tank Number :	2
Tank Status Date :	1989-10-01
Tank Status :	REMOVED
Tank Sub Status :	N/R
Tank Volume in Gallons :	4000
Tank Material :	STEEL - BARE OR ASPHALT COATED.
Tank Leak Detection :	UNKNOWN
Tank Above Below :	BELOWGROUND
Federal Regulated :	Y
Chamber ID :	1
Product Stored :	UNLEADED GASOLINE
Chamber Pump Type :	UNKNOWN
Pipe Date Installed :	N/R
Piping Status Date :	1989-10-01
Piping Status :	REMOVED
Pipe Material :	GALVANIZED STEEL
Volume in Gallons :	4000
Pipe Leak Detection :	UNKNOWN
Piping Above Below :	BELOWGROUND
Overfill Protection :	UNKNOWN
Annual Inspection Date :	2024-05-06
UST Triennial Test Date :	2027-07-30
Date Tank Warranty Expires :	N/R
Latitude :	N/R
Longitude :	N/R

Date Tank Installed :	1975-01-01
Tank Number :	3
Tank Status Date :	1989-10-01
Tank Status :	REMOVED

DRAFT

Map Id: C12
Direction: N
Distance: 0.153 mi., 810 ft.
Elevation: 39 ft.
Relative: Higher

Site Name : MARITIME FARMS 52 | MARITIME FARMS | MAIN ST./ROCKLAND #0675
103 SOUTH MAIN ST | 103 SO MAIN ST | 103 S. MAIN ST.
ROCKLAND, ME 04841

Database(s) : [EGAD - ME, EPA UST, ERNS, LUST - ME, SPILLS - ME, UST - ME, UST AOS - ME] ***(cont.)***

Envirosite ID: 3213616
EPA ID: N/R

UST - ME ***(cont.)***

Tank Sub Status :	N/R
Tank Volume in Gallons :	4000
Tank Material :	STEEL - BARE OR ASPHALT COATED.
Tank Leak Detection :	UNKNOWN
Tank Above Below :	BELOWGROUND
Federal Regulated :	Y
Chamber ID :	1
Product Stored :	UNLEADED GASOLINE
Chamber Pump Type :	UNKNOWN
Pipe Date Installed :	N/R
Piping Status Date :	1989-10-01
Piping Status :	REMOVED
Pipe Material :	GALVANIZED STEEL
Volume in Gallons :	4000
Pipe Leak Detection :	UNKNOWN
Piping Above Below :	BELOWGROUND
Overfill Protection :	UNKNOWN
Annual Inspection Date :	2024-05-06
UST Triennial Test Date :	2027-07-30
Date Tank Warranty Expires :	N/R
Latitude :	N/R
Longitude :	N/R

Date Tank Installed :	1975-01-01
Tank Number :	4
Tank Status Date :	1989-10-01
Tank Status :	REMOVED
Tank Sub Status :	N/R
Tank Volume in Gallons :	4000
Tank Material :	STEEL - BARE OR ASPHALT COATED.
Tank Leak Detection :	UNKNOWN
Tank Above Below :	BELOWGROUND
Federal Regulated :	Y
Chamber ID :	1
Product Stored :	PREMIUM UNLEADED
Chamber Pump Type :	UNKNOWN
Pipe Date Installed :	N/R
Piping Status Date :	1989-10-01
Piping Status :	REMOVED
Pipe Material :	GALVANIZED STEEL
Volume in Gallons :	4000
Pipe Leak Detection :	UNKNOWN
Piping Above Below :	BELOWGROUND
Overfill Protection :	UNKNOWN
Annual Inspection Date :	2024-05-06
UST Triennial Test Date :	2027-07-30
Date Tank Warranty Expires :	N/R
Latitude :	N/R
Longitude :	N/R

DRAFT

Map Id: C12
Direction: N
Distance: 0.153 mi., 810 ft.
Elevation: 39 ft.
Relative: Higher

Site Name : MARITIME FARMS 52 | MARITIME FARMS | MAIN ST./ROCKLAND #0675
103 SOUTH MAIN ST | 103 SO MAIN ST | 103 S. MAIN ST.
ROCKLAND, ME 04841

Database(s) : [EGAD - ME, EPA UST, ERNS, LUST - ME, SPILLS - ME, UST - ME, UST AOS - ME] ***(cont.)***

Envirosite ID: 3213616
EPA ID: N/R

UST - ME ***(cont.)***

Date Tank Installed :	1975-01-01
Tank Number :	6
Tank Status Date :	1987-11-01
Tank Status :	REMOVED
Tank Sub Status :	N/R
Tank Volume in Gallons :	1000
Tank Material :	STEEL - BARE OR ASPHALT COATED.
Tank Leak Detection :	UNKNOWN
Tank Above Below :	BELOWGROUND
Federal Regulated :	N
Chamber ID :	1
Product Stored :	#2 FUEL OIL
Chamber Pump Type :	UNKNOWN
Pipe Date Installed :	N/R
Piping Status Date :	1987-11-01
Piping Status :	REMOVED
Pipe Material :	GALVANIZED STEEL
Volume in Gallons :	1000
Pipe Leak Detection :	UNKNOWN
Piping Above Below :	BELOWGROUND
Overfill Protection :	UNKNOWN
Annual Inspection Date :	2024-05-06
UST Triennial Test Date :	2027-07-30
Date Tank Warranty Expires :	N/R
Latitude :	N/R
Longitude :	N/R

Date Tank Installed :	1975-01-01
Tank Number :	7
Tank Status Date :	1987-11-01
Tank Status :	REMOVED
Tank Sub Status :	N/R
Tank Volume in Gallons :	500
Tank Material :	STEEL - BARE OR ASPHALT COATED.
Tank Leak Detection :	UNKNOWN
Tank Above Below :	BELOWGROUND
Federal Regulated :	N
Chamber ID :	1
Product Stored :	WASTE OIL/USED MOTOR OIL
Chamber Pump Type :	UNKNOWN
Pipe Date Installed :	N/R
Piping Status Date :	1987-11-01
Piping Status :	REMOVED
Pipe Material :	GALVANIZED STEEL
Volume in Gallons :	500
Pipe Leak Detection :	UNKNOWN
Piping Above Below :	BELOWGROUND
Overfill Protection :	UNKNOWN
Annual Inspection Date :	2024-05-06
UST Triennial Test Date :	2027-07-30
Date Tank Warranty Expires :	N/R
Latitude :	N/R

DRAFT

Map Id: C12
Direction: N
Distance: 0.153 mi., 810 ft.
Elevation: 39 ft.
Relative: Higher

Site Name : MARITIME FARMS 52 | MARITIME FARMS | MAIN ST./ROCKLAND #0675
103 SOUTH MAIN ST | 103 SO MAIN ST | 103 S. MAIN ST.
ROCKLAND, ME 04841

Database(s) : [EGAD - ME, EPA UST, ERNS, LUST - ME, SPILLS - ME, UST - ME, UST AOS - ME] ***(cont.)***

Envirosite ID: 3213616
EPA ID: N/R

UST - ME ***(cont.)***

Longitude :	N/R
Date Tank Installed :	1987-10-01
Tank Number :	8
Tank Status Date :	2017-03-30
Tank Status :	REMOVED
Tank Sub Status :	SA APPROVED
Tank Volume in Gallons :	8000
Tank Material :	F/GLASS SINGLE-WALLED
Tank Leak Detection :	AUTOMATIC TANK GAUGE
Tank Above Below :	BELOWGROUND
Federal Regulated :	Y
Chamber ID :	1
Product Stored :	PREMIUM UNLEADED
Chamber Pump Type :	PRESSURIZED
Pipe Date Installed :	1987-10-01
Piping Status Date :	2017-03-28
Piping Status :	REMOVED
Pipe Material :	F/GLASS - SEC CONTAINMENT - PETRO ONLY
Volume in Gallons :	8000
Pipe Leak Detection :	CONTINUOUS ELEC MONITOR/VAPORS
Piping Above Below :	BELOWGROUND
Overfill Protection :	DROP TUBE
Annual Inspection Date :	2024-05-06
UST Triennial Test Date :	2027-07-30
Date Tank Warranty Expires :	2017-10-01
Latitude :	44.095985
Longitude :	-69.11038472
Date Tank Installed :	1987-10-01
Tank Number :	9
Tank Status Date :	2017-03-30
Tank Status :	REMOVED
Tank Sub Status :	SA APPROVED
Tank Volume in Gallons :	8000
Tank Material :	F/GLASS SINGLE-WALLED
Tank Leak Detection :	AUTOMATIC TANK GAUGE
Tank Above Below :	BELOWGROUND
Federal Regulated :	Y
Chamber ID :	1
Product Stored :	UNLEADED GASOLINE
Chamber Pump Type :	PRESSURIZED
Pipe Date Installed :	1987-10-01
Piping Status Date :	2017-03-28
Piping Status :	REMOVED
Pipe Material :	F/GLASS - SEC CONTAINMENT - PETRO ONLY
Volume in Gallons :	8000
Pipe Leak Detection :	CONTINUOUS ELEC MONITOR/VAPORS
Piping Above Below :	BELOWGROUND
Overfill Protection :	DROP TUBE
Annual Inspection Date :	2024-05-06

DRAFT

Map Id: C12
Direction: N
Distance: 0.153 mi., 810 ft.
Elevation: 39 ft.
Relative: Higher

Site Name : MARITIME FARMS 52 | MARITIME FARMS | MAIN ST./ROCKLAND #0675
103 SOUTH MAIN ST | 103 SO MAIN ST | 103 S. MAIN ST.
ROCKLAND, ME 04841

Database(s) : [EGAD - ME, EPA UST, ERNS, LUST - ME, SPILLS - ME, UST - ME, UST AOS - ME] ***(cont.)***

Envirosite ID: 3213616
EPA ID: N/R

UST - ME ***(cont.)***

UST Triennial Test Date :	2027-07-30
Date Tank Warranty Expires :	2017-10-01
Latitude :	44.095985
Longitude :	-69.11038472

Date Tank Installed :	1987-10-01
Tank Number :	10
Tank Status Date :	2017-03-30
Tank Status :	REMOVED
Tank Sub Status :	SA APPROVED
Tank Volume in Gallons :	8000
Tank Material :	F/GLASS SINGLE-WALLED
Tank Leak Detection :	AUTOMATIC TANK GAUGE
Tank Above Below :	BELOWGROUND
Federal Regulated :	Y
Chamber ID :	1
Product Stored :	DIESEL
Chamber Pump Type :	PRESSURIZED
Pipe Date Installed :	1987-10-01
Piping Status Date :	2017-03-28
Piping Status :	REMOVED
Pipe Material :	F/GLASS - SEC CONTAINMENT - PETRO ONLY
Volume in Gallons :	8000
Pipe Leak Detection :	CONTINUOUS ELEC MONITOR/VAPORS
Piping Above Below :	BELOWGROUND
Overfill Protection :	DROP TUBE
Annual Inspection Date :	2024-05-06
UST Triennial Test Date :	2027-07-30
Date Tank Warranty Expires :	2017-10-01
Latitude :	44.095985
Longitude :	-69.11038472

Date Tank Installed :	1969-10-01
Tank Number :	11
Tank Status Date :	1987-11-01
Tank Status :	REMOVED
Tank Sub Status :	N/R
Tank Volume in Gallons :	550
Tank Material :	STEEL - BARE OR ASPHALT COATED.
Tank Leak Detection :	UNKNOWN
Tank Above Below :	BELOWGROUND
Federal Regulated :	Y
Chamber ID :	1
Product Stored :	DIESEL
Chamber Pump Type :	UNKNOWN
Pipe Date Installed :	N/R
Piping Status Date :	1987-11-01
Piping Status :	REMOVED
Pipe Material :	OTHER
Volume in Gallons :	550
Pipe Leak Detection :	UNKNOWN

DRAFT

Map Id: C12
Direction: N
Distance: 0.153 mi., 810 ft.
Elevation: 39 ft.
Relative: Higher

Site Name : MARITIME FARMS 52 | MARITIME FARMS | MAIN ST./ROCKLAND #0675
103 SOUTH MAIN ST | 103 SO MAIN ST | 103 S. MAIN ST.
ROCKLAND, ME 04841

Database(s) : [EGAD - ME, EPA UST, ERNS, LUST - ME, SPILLS - ME, UST - ME, UST AOS - ME] ***(cont.)***

Envirosite ID: 3213616
EPA ID: N/R

UST - ME ***(cont.)***

Piping Above Below :	BELOWGROUND
Overfill Protection :	UNKNOWN
Annual Inspection Date :	2024-05-06
UST Triennial Test Date :	2027-07-30
Date Tank Warranty Expires :	N/R
Latitude :	N/R
Longitude :	N/R
Facility Name :	MARITIME FARMS 52
Facility Address :	103 SOUTH MAIN ST, ROCKLAND
Registration Date :	1986-08-07
Registration Number :	3776
Facility Location :	ROCKLAND
Facility Use Code :	RETAIL OIL
Facility Telephone Number :	2075947750
Owner Name :	MARITIME ENERGY
Owner Delivery Address :	PO BOX 485, ROCKLAND, ME 04841
Owner Contact :	CHARON CURTIS
Owner Telephone Number :	2075960986
Operator Name :	WARE, SUSAN
Operator Delivery Address :	PO BOX 485, ROCKLAND, ME 04841
Operator Contact :	N/R
Operator Telephone Number :	N/R
Near Private Water :	N
Near Public Water :	N
Nearby Water Other Owner :	N
On Aquifer :	N
Last Date in Agency List :	2023-03-20

Tank Details

Date Tank Installed :	1975-01-01
Tank Number :	1
Tank Status Date :	1989-10-01
Tank Status :	REMOVED
Tank Sub Status :	N/R
Tank Volume in Gallons :	4000
Tank Material :	STEEL - BARE OR ASPHALT COATED.
Tank Leak Detection :	UNKNOWN
Tank Above Below :	BELOWGROUND
Federal Regulated :	Y
Chamber ID :	1
Product Stored :	REGULAR GASOLINE
Chamber Pump Type :	UNKNOWN
Pipe Date Installed :	N/R
Piping Status Date :	1989-10-01
Piping Status :	REMOVED
Pipe Material :	GALVANIZED STEEL
Volume in Gallons :	4000

DRAFT

Map Id: C12
Direction: N
Distance: 0.153 mi., 810 ft.
Elevation: 39 ft.
Relative: Higher

Site Name : MARITIME FARMS 52 | MARITIME FARMS | MAIN ST./ROCKLAND #0675
103 SOUTH MAIN ST | 103 SO MAIN ST | 103 S. MAIN ST.
ROCKLAND, ME 04841

Database(s) : [EGAD - ME, EPA UST, ERNS, LUST - ME, SPILLS - ME, UST - ME, UST AOS - ME] ***(cont.)***

Envirosite ID: 3213616
EPA ID: N/R

UST - ME ***(cont.)***

Pipe Leak Detection :	UNKNOWN
Piping Above Below :	BELOWGROUND
Overfill Protection :	UNKNOWN
Annual Inspection Date :	2022-05-06
UST Triennial Test Date :	2024-05-06
Date Tank Warranty Expires :	N/R
Latitude :	N/R
Longitude :	N/R

Date Tank Installed :	1975-01-01
Tank Number :	2
Tank Status Date :	1989-10-01
Tank Status :	REMOVED
Tank Sub Status :	N/R
Tank Volume in Gallons :	4000
Tank Material :	STEEL - BARE OR ASPHALT COATED.
Tank Leak Detection :	UNKNOWN
Tank Above Below :	BELOWGROUND
Federal Regulated :	Y
Chamber ID :	1
Product Stored :	UNLEADED GASOLINE
Chamber Pump Type :	UNKNOWN
Pipe Date Installed :	N/R
Piping Status Date :	1989-10-01
Piping Status :	REMOVED
Pipe Material :	GALVANIZED STEEL
Volume in Gallons :	4000
Pipe Leak Detection :	UNKNOWN
Piping Above Below :	BELOWGROUND
Overfill Protection :	UNKNOWN
Annual Inspection Date :	2022-05-06
UST Triennial Test Date :	2024-05-06
Date Tank Warranty Expires :	N/R
Latitude :	N/R
Longitude :	N/R

Date Tank Installed :	1975-01-01
Tank Number :	3
Tank Status Date :	1989-10-01
Tank Status :	REMOVED
Tank Sub Status :	N/R
Tank Volume in Gallons :	4000
Tank Material :	STEEL - BARE OR ASPHALT COATED.
Tank Leak Detection :	UNKNOWN
Tank Above Below :	BELOWGROUND
Federal Regulated :	Y
Chamber ID :	1
Product Stored :	UNLEADED GASOLINE
Chamber Pump Type :	UNKNOWN
Pipe Date Installed :	N/R
Piping Status Date :	1989-10-01

DRAFT

Map Id: C12
Direction: N
Distance: 0.153 mi., 810 ft.
Elevation: 39 ft.
Relative: Higher

Site Name : MARITIME FARMS 52 | MARITIME FARMS | MAIN ST./ROCKLAND #0675
103 SOUTH MAIN ST | 103 SO MAIN ST | 103 S. MAIN ST.
ROCKLAND, ME 04841

Database(s) : [EGAD - ME, EPA UST, ERNS, LUST - ME, SPILLS - ME, UST - ME, UST AOS - ME] ***(cont.)***

Envirosite ID: 3213616
EPA ID: N/R

UST - ME ***(cont.)***

Piping Status :	REMOVED
Pipe Material :	GALVANIZED STEEL
Volume in Gallons :	4000
Pipe Leak Detection :	UNKNOWN
Piping Above Below :	BELOWGROUND
Overfill Protection :	UNKNOWN
Annual Inspection Date :	2022-05-06
UST Triennial Test Date :	2024-05-06
Date Tank Warranty Expires :	N/R
Latitude :	N/R
Longitude :	N/R

Date Tank Installed :	1975-01-01
Tank Number :	4
Tank Status Date :	1989-10-01
Tank Status :	REMOVED
Tank Sub Status :	N/R
Tank Volume in Gallons :	4000
Tank Material :	STEEL - BARE OR ASPHALT COATED.
Tank Leak Detection :	UNKNOWN
Tank Above Below :	BELOWGROUND
Federal Regulated :	Y
Chamber ID :	1
Product Stored :	PREMIUM UNLEADED
Chamber Pump Type :	UNKNOWN
Pipe Date Installed :	N/R
Piping Status Date :	1989-10-01
Piping Status :	REMOVED
Pipe Material :	GALVANIZED STEEL
Volume in Gallons :	4000
Pipe Leak Detection :	UNKNOWN
Piping Above Below :	BELOWGROUND
Overfill Protection :	UNKNOWN
Annual Inspection Date :	2022-05-06
UST Triennial Test Date :	2024-05-06
Date Tank Warranty Expires :	N/R
Latitude :	N/R
Longitude :	N/R

Date Tank Installed :	1975-01-01
Tank Number :	6
Tank Status Date :	1987-11-01
Tank Status :	REMOVED
Tank Sub Status :	N/R
Tank Volume in Gallons :	1000
Tank Material :	STEEL - BARE OR ASPHALT COATED.
Tank Leak Detection :	UNKNOWN
Tank Above Below :	BELOWGROUND
Federal Regulated :	N
Chamber ID :	1
Product Stored :	#2 FUEL OIL

DRAFT

Map Id: C12
Direction: N
Distance: 0.153 mi., 810 ft.
Elevation: 39 ft.
Relative: Higher

Site Name : MARITIME FARMS 52 | MARITIME FARMS | MAIN ST./ROCKLAND #0675
103 SOUTH MAIN ST | 103 SO MAIN ST | 103 S. MAIN ST.
ROCKLAND, ME 04841

Database(s) : [EGAD - ME, EPA UST, ERNS, LUST - ME, SPILLS - ME, UST - ME, UST AOS - ME] ***(cont.)***

Envirosite ID: 3213616
EPA ID: N/R

UST - ME ***(cont.)***

Chamber Pump Type :	UNKNOWN
Pipe Date Installed :	N/R
Piping Status Date :	1987-11-01
Piping Status :	REMOVED
Pipe Material :	GALVANIZED STEEL
Volume in Gallons :	1000
Pipe Leak Detection :	UNKNOWN
Piping Above Below :	BELOWGROUND
Overfill Protection :	UNKNOWN
Annual Inspection Date :	2022-05-06
UST Triennial Test Date :	2024-05-06
Date Tank Warranty Expires :	N/R
Latitude :	N/R
Longitude :	N/R

Date Tank Installed :	1975-01-01
Tank Number :	7
Tank Status Date :	1987-11-01
Tank Status :	REMOVED
Tank Sub Status :	N/R
Tank Volume in Gallons :	500
Tank Material :	STEEL - BARE OR ASPHALT COATED.
Tank Leak Detection :	UNKNOWN
Tank Above Below :	BELOWGROUND
Federal Regulated :	N
Chamber ID :	1
Product Stored :	WASTE OIL/USED MOTOR OIL
Chamber Pump Type :	UNKNOWN
Pipe Date Installed :	N/R
Piping Status Date :	1987-11-01
Piping Status :	REMOVED
Pipe Material :	GALVANIZED STEEL
Volume in Gallons :	500
Pipe Leak Detection :	UNKNOWN
Piping Above Below :	BELOWGROUND
Overfill Protection :	UNKNOWN
Annual Inspection Date :	2022-05-06
UST Triennial Test Date :	2024-05-06
Date Tank Warranty Expires :	N/R
Latitude :	N/R
Longitude :	N/R

Date Tank Installed :	1987-10-01
Tank Number :	8
Tank Status Date :	2017-03-30
Tank Status :	REMOVED
Tank Sub Status :	SA APPROVED
Tank Volume in Gallons :	8000
Tank Material :	F/GLASS SINGLE-WALLED
Tank Leak Detection :	AUTOMATIC TANK GAUGE
Tank Above Below :	BELOWGROUND

DRAFT

Map Id: C12
Direction: N
Distance: 0.153 mi., 810 ft.
Elevation: 39 ft.
Relative: Higher

Site Name : MARITIME FARMS 52 | MARITIME FARMS | MAIN ST./ROCKLAND #0675
103 SOUTH MAIN ST | 103 SO MAIN ST | 103 S. MAIN ST.
ROCKLAND, ME 04841

Database(s) : [EGAD - ME, EPA UST, ERNS, LUST - ME, SPILLS - ME, UST - ME, UST AOS - ME] ***(cont.)***

Envirosite ID: 3213616
EPA ID: N/R

UST - ME ***(cont.)***

Federal Regulated :	Y
Chamber ID :	1
Product Stored :	PREMIUM UNLEADED
Chamber Pump Type :	PRESSURIZED
Pipe Date Installed :	1987-10-01
Piping Status Date :	2017-03-28
Piping Status :	REMOVED
Pipe Material :	F/GLASS - SEC CONTAINMENT - PETRO ONLY
Volume in Gallons :	8000
Pipe Leak Detection :	CONTINUOUS ELEC MONITOR/VAPORS
Piping Above Below :	BELOWGROUND
Overfill Protection :	DROP TUBE
Annual Inspection Date :	2022-05-06
UST Triennial Test Date :	2024-05-06
Date Tank Warranty Expires :	2017-10-01
Latitude :	44.095985
Longitude :	-69.11038472

Date Tank Installed :	1987-10-01
Tank Number :	9
Tank Status Date :	2017-03-30
Tank Status :	REMOVED
Tank Sub Status :	SA APPROVED
Tank Volume in Gallons :	8000
Tank Material :	F/GLASS SINGLE-WALLED
Tank Leak Detection :	AUTOMATIC TANK GAUGE
Tank Above Below :	BELOWGROUND
Federal Regulated :	Y
Chamber ID :	1
Product Stored :	UNLEADED GASOLINE
Chamber Pump Type :	PRESSURIZED
Pipe Date Installed :	1987-10-01
Piping Status Date :	2017-03-28
Piping Status :	REMOVED
Pipe Material :	F/GLASS - SEC CONTAINMENT - PETRO ONLY
Volume in Gallons :	8000
Pipe Leak Detection :	CONTINUOUS ELEC MONITOR/VAPORS
Piping Above Below :	BELOWGROUND
Overfill Protection :	DROP TUBE
Annual Inspection Date :	2022-05-06
UST Triennial Test Date :	2024-05-06
Date Tank Warranty Expires :	2017-10-01
Latitude :	44.095985
Longitude :	-69.11038472

Date Tank Installed :	1987-10-01
Tank Number :	10
Tank Status Date :	2017-03-30
Tank Status :	REMOVED
Tank Sub Status :	SA APPROVED
Tank Volume in Gallons :	8000

DRAFT

Map Id: C12
Direction: N
Distance: 0.153 mi., 810 ft.
Elevation: 39 ft.
Relative: Higher

Site Name : MARITIME FARMS 52 | MARITIME FARMS | MAIN ST./ROCKLAND #0675
103 SOUTH MAIN ST | 103 SO MAIN ST | 103 S. MAIN ST.
ROCKLAND, ME 04841

Database(s) : [EGAD - ME, EPA UST, ERNS, LUST - ME, SPILLS - ME, UST - ME, UST AOS - ME] ***(cont.)***

Envirosite ID: 3213616
EPA ID: N/R

UST - ME ***(cont.)***

Tank Material :	F/GLASS SINGLE-WALLED
Tank Leak Detection :	AUTOMATIC TANK GAUGE
Tank Above Below :	BELOWGROUND
Federal Regulated :	Y
Chamber ID :	1
Product Stored :	DIESEL
Chamber Pump Type :	PRESSURIZED
Pipe Date Installed :	1987-10-01
Piping Status Date :	2017-03-28
Piping Status :	REMOVED
Pipe Material :	F/GLASS - SEC CONTAINMENT - PETRO ONLY
Volume in Gallons :	8000
Pipe Leak Detection :	CONTINUOUS ELEC MONITOR/VAPORS
Piping Above Below :	BELOWGROUND
Overfill Protection :	DROP TUBE
Annual Inspection Date :	2022-05-06
UST Triennial Test Date :	2024-05-06
Date Tank Warranty Expires :	2017-10-01
Latitude :	44.095985
Longitude :	-69.11038472

Date Tank Installed :	1969-10-01
Tank Number :	11
Tank Status Date :	1987-11-01
Tank Status :	REMOVED
Tank Sub Status :	N/R
Tank Volume in Gallons :	550
Tank Material :	STEEL - BARE OR ASPHALT COATED.
Tank Leak Detection :	UNKNOWN
Tank Above Below :	BELOWGROUND
Federal Regulated :	Y
Chamber ID :	1
Product Stored :	DIESEL
Chamber Pump Type :	UNKNOWN
Pipe Date Installed :	N/R
Piping Status Date :	1987-11-01
Piping Status :	REMOVED
Pipe Material :	OTHER
Volume in Gallons :	550
Pipe Leak Detection :	UNKNOWN
Piping Above Below :	BELOWGROUND
Overfill Protection :	UNKNOWN
Annual Inspection Date :	2022-05-06
UST Triennial Test Date :	2024-05-06
Date Tank Warranty Expires :	N/R
Latitude :	N/R
Longitude :	N/R

UST AOS - ME

Facility Name :	MAIN ST./ROCKLAND #0675
Facility Address :	103 SOUTH MAIN ST, ROCKLAND

DRAFT

Map Id: C12
Direction: N
Distance: 0.153 mi., 810 ft.
Elevation: 39 ft.
Relative: Higher

Site Name : MARITIME FARMS 52 | MARITIME FARMS | MAIN ST./ROCKLAND #0675
103 SOUTH MAIN ST | 103 SO MAIN ST | 103 S. MAIN ST.
ROCKLAND, ME 04841

Database(s) : [EGAD - ME, EPA UST, ERNS, LUST - ME, SPILLS - ME, UST - ME, UST AOS - ME] ***(cont.)***

Envirosite ID: 3213616
EPA ID: N/R

UST AOS - ME ***(cont.)***

Date Installed :	2017-04-21
Status Date :	2017-04-21
Status :	Active
Registry Number :	3776
Tank - Chamber :	12 - 1
Facility Use :	Retail Oil
Volume :	15000
Product :	UNLEADED GASOLINE
Last Date in Agency List :	2024-12-27

Date Installed :	2017-04-21
Status Date :	2017-04-21
Status :	Active
Registry Number :	3776
Tank - Chamber :	13 - 2
Facility Use :	Retail Oil
Volume :	4500
Product :	PREMIUM UNLEADED
Last Date in Agency List :	2024-12-27

Date Installed :	2017-04-21
Status Date :	2017-04-21
Status :	Active
Registry Number :	3776
Tank - Chamber :	13 - 1
Facility Use :	Retail Oil
Volume :	6000
Product :	DIESEL
Last Date in Agency List :	2024-12-27

Facility Name :	MARITIME FARMS 52
Facility Address :	103 SOUTH MAIN ST, ROCKLAND

Date Installed :	2017-04-21
Status Date :	2017-04-21
Status :	Active
Registry Number :	3776
Tank - Chamber :	13 - 1
Facility Use :	Retail Oil
Volume :	6000
Product :	DIESEL
Last Date in Agency List :	2023-02-27

Date Installed :	2017-04-21
Status Date :	2017-04-21
Status :	Active
Registry Number :	3776
Tank - Chamber :	13 - 2

DRAFT

Map Id: C12
Direction: N
Distance: 0.153 mi., 810 ft.
Elevation: 39 ft.
Relative: Higher

Site Name : MARITIME FARMS 52 | MARITIME FARMS | MAIN ST./ROCKLAND #0675
103 SOUTH MAIN ST | 103 SO MAIN ST | 103 S. MAIN ST.
ROCKLAND, ME 04841

Database(s) : [EGAD - ME, EPA UST, ERNS, LUST - ME, SPILLS - ME, UST - ME, UST AOS - ME] ***(cont.)***

Envirosite ID: 3213616
EPA ID: N/R

UST AOS - ME ***(cont.)***

Facility Use :	Retail Oil
Volume :	4500
Product :	PREMIUM UNLEADED
Last Date in Agency List :	2023-02-27
Date Installed :	2017-04-21
Status Date :	2017-04-21
Status :	Active
Registry Number :	3776
Tank - Chamber :	12 - 1
Facility Use :	Retail Oil
Volume :	15000
Product :	UNLEADED GASOLINE
Last Date in Agency List :	2023-02-27

Map Id: B13
Direction: S
Distance: 0.170 mi., 900 ft.
Elevation: 51 ft.
Relative: Higher

Site Name : LILIAS HART
19 MAIN STREET | 19 MAINE STREET
ROCKLAND, ME

Database(s) : [ERNS, SPILLS - ME]

Envirosite ID: 3226905
EPA ID: N/R

ERNS

Facility Address :	19 MAINE STREET, ROCKLAND, ME
County :	KNOX

Incident Information

Incident Date Time :	2002-04-18 15:03:00
Type of Incident :	MOBILE
Incident Cause :	UNKNOWN
Incident DTG :	OCCURRED
Incident Location :	RESIDENTIAL HOME
Sequence Number :	600066
Potential Flag :	N/R
Description of Incident :	THE CALLER REPORTED A RELEASE OF 20 GALLONS OF DIESEL FUEL FROM FUEL TANK ON TANKER TRUCK.
Last Date in Agency List :	2015-12-23

DRAFT

Map Id: B13
Direction: S
Distance: 0.170 mi., 900 ft.
Elevation: 51 ft.
Relative: Higher

Site Name : LILIAS HART
19 MAIN STREET | 19 MAINE STREET
ROCKLAND, ME

Database(s) : [ERNS, SPILLS - ME] ***(cont.)***

Envirosite ID: 3226905
EPA ID: N/R

ERNS ***(cont.)***

Incident Response Summary

Date Time Received :	2002-04-18 15:35:47
Date Time Completed :	2002-04-18 15:40:31
Call Type :	Incident
Source :	TELEPHONE
Responsible Company :	INTERSTATE SEPTIC
Responsible Org Type :	PRIVATE ENTERPRISE
Responsible City :	ROCKLAND
Responsible State :	ME
Responsible Zip :	N/R

Incident Details Summary

Remedial Action :	ABSORBENTS APPLIED,MATERIAL CONTAINED
Medium :	PAVEMENT < SOIL
Medium Description :	LAND
Body of Water :	N/R
Weather Conditions :	CLEAR
Water Temperature :	N/R
Water Supply Contaminated :	U
Waterway Closed :	N
Waterway Description :	N/R

Additional Incident Details Summary

Actual Amount :	N/R
Actual Amount Units :	N/R
Capacity of Tank :	N/R
Capacity of Tank Units :	N/R
Continuous Release Begin Date :	N/R
Continuous Release End Date :	N/R
Continuous Release Change Date :	N/R
Continuous Release Permit :	N/R
Continuous Release Type :	N/R
Description of Tank :	N/R
Device Operational :	Y
DOT Crossing Number :	N/R
DOT Regulated :	U
NPDES :	N/R
NPDES Compliance :	U
Pipeline Aboveground :	ABOVE
Pipeline Covered :	U
Pipeline Type :	N/R
Tank ID :	N/R
Tank Regulated :	U
Tank Regulated by :	N/R

Materials Involved Summary

Name of Material :	OIL: DIESEL
CAS Number :	000000-00-0
Amount of Material :	20
Unit of Measure :	GALLON(S)
UN Number :	N/R

DRAFT

Map Id: B13
Direction: S
Distance: 0.170 mi., 900 ft.
Elevation: 51 ft.
Relative: Higher

Site Name : LILIAS HART
19 MAIN STREET | 19 MAINE STREET
ROCKLAND, ME

Database(s) : [ERNS, SPILLS - ME] ***(cont.)***

Envirosite ID: 3226905
EPA ID: N/R

ERNS ***(cont.)***

CHRIS Code :	ODS
Reached Water :	NO
Amount in Water :	N/R
Unit of Measure (Reach Water) :	N/R

Mobile Details

Vehicle Own Fuel Capacity :	50
Cargo Capacity :	N/R
Amount of Cargo on Board :	N/R
Hazmat Carrier :	U
Carrier Licensed :	U
Noncompliance with Hazmat :	U
Mobile Type :	TANKER TRUCK
Cargo Capacity Units :	N/R
Amount of Cargo on Board Units :	N/R
Vehicle Year :	N/R
Vehicle Make :	N/R
Vehicle Model :	N/R
Vehicle Number :	UNKNOWN
Trailer Number :	N/R

SPILLS - ME

Facility Name :	LILIAS HART
Facility Address :	19 MAIN STREET, ROCKLAND, ME
Spill Number :	A-245-2002
Actual Spill Date :	2002-04-18
Report Status :	Final Report
Spill Type :	Oil Incident
Location State Province :	ME
Incident Location :	Transportation - Road
Incident Source :	Land Transportation - (Saddle) Fuel Supply Tank
Spill Cause :	Accident - Transportation
Agency Hyperlink :	Click here for hyperlink provided by the agency.
Last Date in Agency List :	2024-09-10
Medium(s) :	Land

Spill Logs

Log Location Description :	19 MAIN ST ROCKLAND
Log Location Town :	ROCKLAND
Log Tank Involved :	None
Log Note :	SEPTIC TRUCK DEVELOPED A "HOLE" IN THE FUEL TRUCK DISCHARGING 10-20 GALLONS OF DIESEL. FD CLEANED UP THE SPILL. RP IS INTERSTATE SEPTIC

DRAFT

Map Id: B13
Direction: S
Distance: 0.170 mi., 900 ft.
Elevation: 51 ft.
Relative: Higher

Site Name : LILIAS HART
19 MAIN STREET | 19 MAINE STREET
ROCKLAND, ME

Database(s) : [ERNS, SPILLS - ME] ***(cont.)***

Envirosite ID: 3226905
EPA ID: N/R

SPILLS - ME ***(cont.)***

Products Found
Product Code : DIESEL
Product Amount : 20 gals.

Map Id: D14
Direction: N
Distance: 0.171 mi., 905 ft.
Elevation: 41 ft.
Relative: Higher

Site Name : N/R
13 CARROLL LANE
ROCKLAND, ME

Database(s) : [LAST - ME, SPILLS - ME]

Envirosite ID: 57393386
EPA ID: N/R

LAST - ME

Facility Name : N/R
Facility Address : 13 CARROLL LANE, ROCKLAND

Spill Number : A-393-2024
Actual Spill Date : N/R
Report Status : Final Report
Location Town MCD : 13100
Number of Wells at Risk : 0
Number of Wells Impacted : 0
Material Disposal Information : N/R
Further Response Action : F
Spill Type : Oil Incident
Report Type : N/R
Detection Method : N/R
Incident Location : Residential - Single Family
Incident Source : Storage Unit - Aboveground Storage Tank
Spill Cause : Mechanical Failure - Piping/Hose
Agency Hyperlink : Click here for hyperlink provided by the agency.
Last Date in Agency List : 2024-09-10

Medium(s) : Land

Spill Logs
Spill Office : Augusta
Spill Office Sequence Number : 393
Spill Year : 2024
Log Spill Date : N/R
Log Reported Date : 2024-06-11
Log Reported Product : #1 FUEL OIL - KEROSENE
Log Location Description : 13 CARROLL LANE
Log Location Town : ROCKLAND
Log Tank Involved : N/R
Log Note : Winthrop fuel reported a small line leak from an AST

DRAFT

Map Id: D14
Direction: N
Distance: 0.171 mi., 905 ft.
Elevation: 41 ft.
Relative: Higher

Site Name : N/R
13 CARROLL LANE
ROCKLAND, ME

Database(s) : [LAST - ME, SPILLS - ME] ***(cont.)***

Envirosite ID: 57393386
EPA ID: N/R

LAST - ME ***(cont.)***

Products Found

Product Code :	#1 FUEL OIL - KEROSENE
Other Product :	N/R
Product Amount :	N/R
Product Amount Qualifier :	UNKNOWN
Primary Product :	T

Tank Involved

Incident Tank :	Above Ground Tank(s) Involved
Removal :	F
UST Registered :	F
UST Tank Site Number :	N/R
UST Tank Number :	N/R
AST Inside :	F

SPILLS - ME

Facility Name :	N/R
Facility Address :	13 CARROLL LANE, ROCKLAND
Spill Number :	A-393-2024
Actual Spill Date :	N/R
Report Status :	Final Report
Spill Type :	Oil Incident
Location State Province :	N/R
Incident Location :	Residential - Single Family
Incident Source :	Storage Unit - Aboveground Storage Tank
Spill Cause :	Mechanical Failure - Piping/Hose
Agency Hyperlink :	Click here for hyperlink provided by the agency.
Last Date in Agency List :	2024-09-10
Medium(s) :	Land

Spill Logs

Log Location Description :	13 CARROLL LANE
Log Location Town :	ROCKLAND
Log Tank Involved :	N/R
Log Note :	Winthrop fuel reported a small line leak from an AST

Products Found

Product Code :	#1 FUEL OIL - KEROSENE
Product Amount :	N/R

DRAFT

Map Id: B15
Direction: SSE
Distance: 0.179 mi., 946 ft.
Elevation: 41 ft.
Relative: Higher

Site Name : MID-COAST SCH OF TECH-REGION 8 | MID-COAST SCHOOL OF TECHNOLOGY
ONE MAIN STREET
ROCKLAND | Rockland, ME 04841

Database(s) : [EJ SCHOOLS, MANIFEST EPA, SCHOOLS PUBLIC]

Envirosite ID: 44448121
EPA ID: MEX020001262

EJ SCHOOLS

Facility Name :	Mid-Coast Sch of Tech-Region 8
Facility Address :	One Main Street, Rockland, ME 04841
NCES School ID :	230718000241
LEA ID :	2307180
School Year :	2021-2022
Latitude :	44.091125
Longitude :	-69.107935

MANIFEST EPA

Manifest Details

Details for this site have been truncated due to the large number of available details for this site within this dataset. For the complete details for this site, contact your Envirosite account representative for a complimentary site report containing all of the details available.

Manifest Number :	019932724JJK
Shipped Date :	2023-09-26
Updated Date :	2023-11-06
Received Date :	2023-10-23
Status :	Signed
Generator ID :	MEX020001262
Generator Name :	MID-COAST SCHOOL OF TECHNOLOGY
Generator Address :	ONE MAIN STREET, ROCKLAND, ME 04841
Generator Mailing :	ONE MAIN STREET, ROCKLAND, ME 04841
Generator Contact :	N/R
Destination ID :	VTR000517052
Destination Name :	US ECOLOGY BURLINGTON, INC.
Destination Mailing :	54 AVENUE D, WILLISTON, VT 05495
Destination Address :	54 AVENUE D, WILLISTON, VT 05495
Destination Contact :	N/R
Submission Type :	DataImage5Copy
Origin Type :	Service
Manifest Residue :	N
Rejection :	N
Last Date in Agency List :	2024-12-03

Waste Details

Waste Line Number :	1
Is DOT Hazardous :	N
DOT ID Number :	N/R
DOT Information :	N/R
Non Waste Description :	Non Hazardous Liquid
Quantity :	175 Pounds
Quantity Tons, Acute, Non-Acute :	0.0875, 0, 0.0875
Quantity Kg, Acute, Non-Acute :	0, 79.36513
Quantity Tons, Haz, Non-Haz :	, 0.0875
Quantity Kg, Haz, Non-Haz :	, 79.36513
Management Method :	H141 - STORAGE, BULKING AND/OR TRANSFER OFF SITE
Is EPA Waste :	N
Federal Code :	N/R

DRAFT

Map Id: B15
Direction: SSE
Distance: 0.179 mi., 946 ft.
Elevation: 41 ft.
Relative: Higher

Site Name : MID-COAST SCH OF TECH-REGION 8 | MID-COAST SCHOOL OF TECHNOLOGY
ONE MAIN STREET
ROCKLAND | Rockland, ME 04841

Database(s) : [EJ SCHOOLS, MANIFEST EPA, SCHOOLS PUBLIC] ***(cont.)***

Envirosite ID: 44448121
EPA ID: MEX020001262

MANIFEST EPA ***(cont.)***

State Code : VT - VT08

Manifest Details

Manifest Number :	024064702JJK
Shipped Date :	2023-08-08
Updated Date :	2023-09-05
Received Date :	2023-08-16
Status :	Signed
Generator ID :	MEX020001262
Generator Name :	MID-COAST SCHOOL OF TECHNOLOGY
Generator Address :	ONE MAIN STREET, ROCKLAND, ME 04841
Generator Mailing :	ONE MAIN STREET, ROCKLAND, ME 04841
Generator Contact :	N/R
Destination ID :	VTR000517052
Destination Name :	US ECOLOGY BURLINGTON, INC.
Destination Mailing :	54 AVENUE D, WILLISTON, VT 05495
Destination Address :	54 AVENUE D, WILLISTON, VT 05495
Destination Contact :	N/R
Submission Type :	DataImage5Copy
Origin Type :	Service
Manifest Residue :	N
Rejection :	N
Last Date in Agency List :	2024-12-03

Waste Details

Waste Line Number :	1
Is DOT Hazardous :	Y
DOT ID Number :	UN1993
DOT Information :	UN1993, Waste, Flammable liquids, n.o.s., 3, PGII, ERG#128
Non Waste Description :	N/R
Quantity :	125 Pounds
Quantity Tons, Acute, Non-Acute :	0.0625, 0, 0.0625
Quantity Kg, Acute, Non-Acute :	0, 56.689377
Quantity Tons, Haz, Non-Haz :	0.0625,
Quantity Kg, Haz, Non-Haz :	56.689377,
Management Method :	H141 - STORAGE, BULKING AND/OR TRANSFER OFF SITE
Is EPA Waste :	Y
Federal Code :	D001, D018
State Code :	N/R

Manifest Details

Manifest Number :	024064703JJK
Shipped Date :	2022-08-09
Updated Date :	2022-08-30
Received Date :	2022-08-24
Status :	Signed
Generator ID :	MEX020001262
Generator Name :	MID-COAST SCHOOL OF TECHNOLOGY
Generator Address :	ONE MAIN STREET, ROCKLAND, ME 04841

DRAFT

Map Id: B15
Direction: SSE
Distance: 0.179 mi., 946 ft.
Elevation: 41 ft.
Relative: Higher

Site Name : MID-COAST SCH OF TECH-REGION 8 | MID-COAST SCHOOL OF TECHNOLOGY
ONE MAIN STREET
ROCKLAND | Rockland, ME 04841

Database(s) : [EJ SCHOOLS, MANIFEST EPA, SCHOOLS PUBLIC] ***(cont.)***

Envirosite ID: 44448121
EPA ID: MEX020001262

MANIFEST EPA ***(cont.)***

Generator Mailing :	ONE MAIN STREET, ROCKLAND, ME 04841
Generator Contact :	N/R
Destination ID :	VTR000517052
Destination Name :	US ECOLOGY BURLINGTON, INC.
Destination Mailing :	54 AVENUE D, WILLISTON, VT 05495
Destination Address :	54 AVENUE D, WILLISTON, VT 05495
Destination Contact :	N/R
Submission Type :	DataImage5Copy
Origin Type :	Service
Manifest Residue :	N
Rejection :	N
Last Date in Agency List :	2024-12-03

Waste Details

Waste Line Number :	1
Is DOT Hazardous :	Y
DOT ID Number :	UN1993
DOT Information :	UN1993, Waste, Flammable liquids, n.o.s., 3, PGII, ERG#128
Non Waste Description :	N/R
Quantity :	194 Pounds
Quantity Tons, Acute, Non-Acute :	0.097, 0, 0.097
Quantity Kg, Acute, Non-Acute :	0, 87.98192
Quantity Tons, Haz, Non-Haz :	0.097, 0
Quantity Kg, Haz, Non-Haz :	87.98192, 0
Management Method :	H141 - STORAGE, BULKING AND/OR TRANSFER OFF SITE
Is EPA Waste :	Y
Federal Code :	D001, D018, D035, U154
State Code :	VT - VT02

Waste Line Number :	2
Is DOT Hazardous :	Y
DOT ID Number :	UN1090
DOT Information :	UN1090, Waste, Acetone, 3, PGII, ERG#127
Non Waste Description :	N/R
Quantity :	50 Pounds
Quantity Tons, Acute, Non-Acute :	0.025, 0, 0.025
Quantity Kg, Acute, Non-Acute :	0, 22.67575
Quantity Tons, Haz, Non-Haz :	0.025, 0
Quantity Kg, Haz, Non-Haz :	22.67575, 0
Management Method :	H141 - STORAGE, BULKING AND/OR TRANSFER OFF SITE
Is EPA Waste :	Y
Federal Code :	D001, F003
State Code :	VT - VT02

Waste Line Number :	3
Is DOT Hazardous :	Y
DOT ID Number :	UN3105
DOT Information :	UN3105, Waste, Organic peroxide type D, liquid, 5.2, ERG#145
Non Waste Description :	N/R
Quantity :	15 Pounds
Quantity Tons, Acute, Non-Acute :	0.0075, 0, 0.0075

DRAFT

Map Id: B15
Direction: SSE
Distance: 0.179 mi., 946 ft.
Elevation: 41 ft.
Relative: Higher

Site Name : MID-COAST SCH OF TECH-REGION 8 | MID-COAST SCHOOL OF TECHNOLOGY
ONE MAIN STREET
ROCKLAND | Rockland, ME 04841

Database(s) : [EJ SCHOOLS, MANIFEST EPA, SCHOOLS PUBLIC] ***(cont.)***

Envirosite ID: 44448121
EPA ID: MEX020001262

MANIFEST EPA ***(cont.)***

Quantity Kg, Acute, Non-Acute :	0, 6.802725
Quantity Tons, Haz, Non-Haz :	0.0075, 0
Quantity Kg, Haz, Non-Haz :	6.802725, 0
Management Method :	H141 - STORAGE, BULKING AND/OR TRANSFER OFF SITE
Is EPA Waste :	Y
Federal Code :	D001, D002
State Code :	N/R

Waste Line Number :	4
Is DOT Hazardous :	Y
DOT ID Number :	UN2733
DOT Information :	UN2733, Waste, Amines, flammable, corrosive, n.o.s., 3(8), PGII, ERG#132
Non Waste Description :	N/R
Quantity :	1 Pounds
Quantity Tons, Acute, Non-Acute :	0.0005, 0, 0.0005
Quantity Kg, Acute, Non-Acute :	0, 0.45351502
Quantity Tons, Haz, Non-Haz :	0.0005, 0
Quantity Kg, Haz, Non-Haz :	0.45351502, 0
Management Method :	H141 - STORAGE, BULKING AND/OR TRANSFER OFF SITE
Is EPA Waste :	Y
Federal Code :	D001, D002
State Code :	N/R

Waste Line Number :	5
Is DOT Hazardous :	Y
DOT ID Number :	UN3082
DOT Information :	UN3082, Environmentally hazardous substances, liquid, n.o.s., 9, PGIII, ERG#171
Non Waste Description :	N/R
Quantity :	250 Pounds
Quantity Tons, Acute, Non-Acute :	0.125, 0, 0.125
Quantity Kg, Acute, Non-Acute :	0, 113.37875
Quantity Tons, Haz, Non-Haz :	0, 0.125
Quantity Kg, Haz, Non-Haz :	0, 113.37875
Management Method :	H141 - STORAGE, BULKING AND/OR TRANSFER OFF SITE
Is EPA Waste :	N
Federal Code :	N/R
State Code :	VT - VT21, VT - VT22

Manifest Details

Manifest Number :	019932723JJK
Shipped Date :	2020-11-24
Updated Date :	2021-01-05
Received Date :	2020-12-10
Status :	Signed
Generator ID :	MEX020001262
Generator Name :	Mid-Coast School of Technology
Generator Address :	One Main Street, Rockland, ME 04841

DRAFT

Map Id: B15
Direction: SSE
Distance: 0.179 mi., 946 ft.
Elevation: 41 ft.
Relative: Higher

Site Name : MID-COAST SCH OF TECH-REGION 8 | MID-COAST SCHOOL OF TECHNOLOGY
ONE MAIN STREET
ROCKLAND | Rockland, ME 04841

Database(s) : [EJ SCHOOLS, MANIFEST EPA, SCHOOLS PUBLIC] ***(cont.)***

Envirosite ID: 44448121
EPA ID: MEX020001262

MANIFEST EPA ***(cont.)***

Generator Mailing :	One Main Street, Rockland, ME 04841
Generator Contact :	N/R
Destination ID :	VTR000517052
Destination Name :	ENPRO SERVICES OF VERMONT, INC.
Destination Mailing :	54 AVENUE D, WILLISTON, VT 05495
Destination Address :	54 AVENUE D, WILLISTON, VT 05495
Destination Contact :	N/R
Submission Type :	DataImage5Copy
Origin Type :	Service
Manifest Residue :	N
Rejection :	N
Last Date in Agency List :	2024-12-03

Waste Details

Waste Line Number :	1
Is DOT Hazardous :	Y
DOT ID Number :	UN1203
DOT Information :	RQ UN1203, WASTE Gasoline 3, PGII
Non Waste Description :	N/R
Quantity :	50 Pounds
Quantity Tons, Acute, Non-Acute :	0.025, 0, 0.025
Quantity Kg, Acute, Non-Acute :	0, 22.67575
Quantity Tons, Haz, Non-Haz :	0.025, 0
Quantity Kg, Haz, Non-Haz :	22.67575, 0
Management Method :	H141 - STORAGE, BULKING AND/OR TRANSFER OFF SITE
Is EPA Waste :	Y
Federal Code :	D001, D018
State Code :	N/R

Manifest Details

Manifest Number :	018091950JJK
Shipped Date :	2019-06-05
Updated Date :	2019-07-13
Received Date :	2019-06-14
Status :	Signed
Generator ID :	MEX020001262
Generator Name :	Mid-Coast School of Technology
Generator Address :	One Main Street, Rockland, ME 04841
Generator Mailing :	One Main Street, Rockland, ME 04841
Generator Contact :	N/R
Destination ID :	VTR000517052
Destination Name :	ENPRO SERVICES OF VERMONT, INC.
Destination Mailing :	54 54 AVENUE D, WILLISTON, VT 05495
Destination Address :	54 54 AVENUE D, WILLISTON, VT 05495
Destination Contact :	N/R
Submission Type :	DataImage5Copy
Origin Type :	Service
Manifest Residue :	N
Rejection :	N
Last Date in Agency List :	2024-12-03

DRAFT

Map Id: B15
Direction: SSE
Distance: 0.179 mi., 946 ft.
Elevation: 41 ft.
Relative: Higher

Site Name : MID-COAST SCH OF TECH-REGION 8 | MID-COAST SCHOOL OF TECHNOLOGY
ONE MAIN STREET
ROCKLAND | Rockland, ME 04841

Database(s) : [EJ SCHOOLS, MANIFEST EPA, SCHOOLS PUBLIC] ***(cont.)***

Envirosite ID: 44448121
EPA ID: MEX020001262

MANIFEST EPA ***(cont.)***

Waste Details

Waste Line Number :	1
Is DOT Hazardous :	Y
DOT ID Number :	UN1993
DOT Information :	UN1993, WASTE Flammable liquids, n.o.s. (Xylene, Lead) 3, PGII
Non Waste Description :	N/R
Quantity :	138 Pounds
Quantity Tons, Acute, Non-Acute :	0.069, 0, 0.069
Quantity Kg, Acute, Non-Acute :	0, 62.58507
Quantity Tons, Haz, Non-Haz :	0.069, 0
Quantity Kg, Haz, Non-Haz :	62.58507, 0
Management Method :	H141 - STORAGE, BULKING AND/OR TRANSFER OFF SITE
Is EPA Waste :	Y
Federal Code :	D001, D007, D008, F003, F005
State Code :	N/R

Waste Line Number :	2
Is DOT Hazardous :	Y
DOT ID Number :	UN1993
DOT Information :	RQ UN1993, WASTE Flammable liquids, n.o.s. (Acetone, Benzene) 3, PGII
Non Waste Description :	N/R
Quantity :	30 Pounds
Quantity Tons, Acute, Non-Acute :	0.015, 0, 0.015
Quantity Kg, Acute, Non-Acute :	0, 13.60545
Quantity Tons, Haz, Non-Haz :	0.015, 0
Quantity Kg, Haz, Non-Haz :	13.60545, 0
Management Method :	H141 - STORAGE, BULKING AND/OR TRANSFER OFF SITE
Is EPA Waste :	Y
Federal Code :	D001, D018, F003
State Code :	N/R

Waste Line Number :	3
Is DOT Hazardous :	Y
DOT ID Number :	UN1760
DOT Information :	UN1760, WASTE Corrosive liquids, n.o.s. (Diethylaminoethanol) 8, PGII
Non Waste Description :	N/R
Quantity :	30 Pounds
Quantity Tons, Acute, Non-Acute :	0.015, 0, 0.015
Quantity Kg, Acute, Non-Acute :	0, 13.60545
Quantity Tons, Haz, Non-Haz :	0.015, 0
Quantity Kg, Haz, Non-Haz :	13.60545, 0
Management Method :	H141 - STORAGE, BULKING AND/OR TRANSFER OFF SITE
Is EPA Waste :	Y
Federal Code :	D002
State Code :	N/R

Waste Line Number :	4
Is DOT Hazardous :	N
DOT ID Number :	N/R
DOT Information :	N/R
Non Waste Description :	Non-RCRA, non-DOT
Quantity :	400 Pounds

DRAFT

Map Id: B15
Direction: SSE
Distance: 0.179 mi., 946 ft.
Elevation: 41 ft.
Relative: Higher

Site Name : MID-COAST SCH OF TECH-REGION 8 | MID-COAST SCHOOL OF TECHNOLOGY
ONE MAIN STREET
ROCKLAND | Rockland, ME 04841

Database(s) : [EJ SCHOOLS, MANIFEST EPA, SCHOOLS PUBLIC] ***(cont.)***

Envirosite ID: 44448121
EPA ID: MEX020001262

MANIFEST EPA ***(cont.)***

Quantity Tons, Acute, Non-Acute :	0.2, 0, 0.2
Quantity Kg, Acute, Non-Acute :	0, 181.406
Quantity Tons, Haz, Non-Haz :	0, 0.2
Quantity Kg, Haz, Non-Haz :	0, 181.406
Management Method :	H141 - STORAGE, BULKING AND/OR TRANSFER OFF SITE
Is EPA Waste :	N
Federal Code :	N/R
State Code :	VT - VT08

SCHOOLS PUBLIC

Facility Name :	MID-COAST SCH OF TECH-REGION 8
Facility Address :	ONE MAIN STREET, ROCKLAND, ME 04841
County :	KNOX
NCES ID :	230718000241
TYPE ID :	3
Status :	1
Population :	23
NAICS Code :	611110
NAICS Desc :	ELEMENTARY AND SECONDARY SCHOOLS
Level :	NOT APPLICABLE
Enrollment :	-999
ST Grade :	N
End Grade :	N
FT Teacher :	23
Telephone :	(207) 594-2161
County Fips :	23013
Country :	USA
District ID :	2307180
Shelter ID :	NOT AVAILABLE
Souce Date :	2024-01-31
Val Date :	2016-04-21
Source :	Click here for hyperlink provided by the agency.
Latitude :	44.090647
Longitude :	-69.109123
Last Date in Agency List :	2024-06-24

DRAFT

Map Id: D16
Direction: NNE
Distance: 0.180 mi., 950 ft.
Elevation: 41 ft.
Relative: Higher

Site Name : FORTIN RESIDENCE
21 CARROLLS LANE
ROCKLAND, ME

Database(s) : [LAST - ME, SPILLS - ME]

Envirosite ID: 50665778
EPA ID: N/R

LAST - ME

Facility Name :	FORTIN RESIDENCE
Facility Address :	21 CARROLLS LANE, ROCKLAND, ME

Map Id: D16
Direction: NNE
Distance: 0.180 mi., 950 ft.
Elevation: 41 ft.
Relative: Higher

Site Name : FORTIN RESIDENCE
21 CARROLLS LANE
ROCKLAND, ME

Database(s) : [LAST - ME, SPILLS - ME] ***(cont.)***

Envirosite ID: 50665778
EPA ID: N/R

LAST - ME ***(cont.)***

Spill Number :	A-26-2014
Actual Spill Date :	2014-01-14
Report Status :	Final Report
Location Town MCD :	13100
Number of Wells at Risk :	0
Number of Wells Impacted :	0
Material Disposal Information :	soil to CPRC Group absorbents and oiled debris to Maine Department of Environmental Protection warehouse
Further Response Action :	F
Spill Type :	Oil Incident
Report Type :	Contractor/Consultant
Detection Method :	Visual Product
Incident Location :	Residential - Single Family
Incident Source :	Storage Unit - Aboveground Storage Tank
Spill Cause :	Corrosion - Tank
Agency Hyperlink :	Click here for hyperlink provided by the agency.
Last Date in Agency List :	2024-09-10
Medium(s) :	Land

Spill Logs

Spill Office :	Augusta
Spill Office Sequence Number :	26
Spill Year :	2014
Log Spill Date :	N/R
Log Reported Date :	2014-01-14
Log Reported Product :	#2 FUEL OIL
Log Location Description :	Armand Fortin 21 Carrolls Lane
Log Location Town :	ROCKLAND
Log Tank Involved :	Above Ground Tank(s) Involved
Log Note :	Tank split 100-125 gallon estimate

Products Found

Product Code :	#2 FUEL OIL
Other Product :	N/R
Product Amount :	50 gals.
Product Amount Qualifier :	ESTIMATE
Primary Product :	T

Tank Involved

Incident Tank :	Above Ground Tank(s) Involved
Removal :	F
UST Registered :	T
UST Tank Site Number :	N/R
UST Tank Number :	N/R
AST Inside :	F

DRAFT

Map Id: D16
Direction: NNE
Distance: 0.180 mi., 950 ft.
Elevation: 41 ft.
Relative: Higher

Site Name : FORTIN RESIDENCE
21 CARROLLS LANE
ROCKLAND, ME

Database(s) : [LAST - ME, SPILLS - ME] ***(cont.)***

Envirosite ID: 50665778
EPA ID: N/R

SPILLS - ME

Facility Name :	FORTIN RESIDENCE
Facility Address :	21 CARROLLS LANE, ROCKLAND, ME
Spill Number :	A-26-2014
Actual Spill Date :	2014-01-14
Report Status :	Final Report
Spill Type :	Oil Incident
Location State Province :	ME
Incident Location :	Residential - Single Family
Incident Source :	Storage Unit - Aboveground Storage Tank
Spill Cause :	Corrosion - Tank
Agency Hyperlink :	Click here for hyperlink provided by the agency.
Last Date in Agency List :	2024-09-10
Medium(s) :	Land

Spill Logs

Log Location Description :	Armand Fortin 21 Carrolls Lane
Log Location Town :	ROCKLAND
Log Tank Involved :	Above Ground Tank(s) Involved
Log Note :	Tank split 100-125 gallon estimate

Products Found

Product Code :	#2 FUEL OIL
Product Amount :	50 gals.

DRAFT

Map Id: E17
Direction: WNW
Distance: 0.185 mi., 977 ft.
Elevation: 46 ft.
Relative: Higher

Site Name : DAVID WILLIAMS | MARITIME ENERGY COMPANY
48 THOMASTON STREET | 48 THOMASTON ST
ROCKLAND, ME

Database(s) : [ERNS, LAST - ME, SPILLS - ME]

Envirosite ID: 50665757
EPA ID: N/R

ERNS

Facility Address :	48 THOMASTON STREET, ROCKLAND, ME
County :	KNOX

Incident Information

Incident Date Time :	2003-11-26 16:19:00
Type of Incident :	STORAGE TANK
Incident Cause :	EQUIPMENT FAILURE

Map Id: E17
Direction: WNW
Distance: 0.185 mi., 977 ft.
Elevation: 46 ft.
Relative: Higher

Site Name : DAVID WILLIAMS | MARITIME ENERGY COMPANY
48 THOMASTON STREET | 48 THOMASTON ST
ROCKLAND, ME

Database(s) : [ERNS, LAST - ME, SPILLS - ME] ***(cont.)***

Envirosite ID: 50665757
EPA ID: N/R

ERNS ***(cont.)***

Incident DTG :	DISCOVERED
Incident Location :	PRIVATE RESIDENCE
Sequence Number :	706454
Potential Flag :	N/R
Description of Incident :	CALLER STATED THAT A SMALL AMOUNT OF HOME HEATING OIL HAS LEAKED OUT OF A STORAGE TANK, RELEASING HOME HEATING OIL ONTO THE GROUND.
Last Date in Agency List :	2015-12-23

Incident Response Summary

Date Time Received :	2003-11-26 16:41:22
Date Time Completed :	2003-11-26 16:45:48
Call Type :	Incident
Source :	TELEPHONE
Responsible Company :	N/R
Responsible Org Type :	UNKNOWN
Responsible City :	N/R
Responsible State :	XX
Responsible Zip :	N/R

Incident Details Summary

Remedial Action :	CLEAN UP CREW ON-SITE, CLEAN UP UNDERWAY, CONTRACTOR HAS BEEN HIRED
Medium :	BASEMENT FLOOR
Medium Description :	LAND
Body of Water :	N/R
Weather Conditions :	CLEAR
Water Temperature :	N/R
Water Supply Contaminated :	U
Waterway Closed :	N
Waterway Description :	N/R

Additional Incident Details Summary

Actual Amount :	0
Actual Amount Units :	UNKNOWN AMOUNT
Capacity of Tank :	0
Capacity of Tank Units :	UNKNOWN AMOUNT
Continuous Release Begin Date :	N/R
Continuous Release End Date :	N/R
Continuous Release Change Date :	N/R
Continuous Release Permit :	N/R
Continuous Release Type :	N/R
Description of Tank :	HOME HEATING OIL STORAGE TANK
Device Operational :	Y
DOT Crossing Number :	N/R
DOT Regulated :	U
NPDES :	N/R

DRAFT

Map Id: E17
Direction: WNW
Distance: 0.185 mi., 977 ft.
Elevation: 46 ft.
Relative: Higher

Site Name : DAVID WILLIAMS | MARITIME ENERGY COMPANY
48 THOMASTON STREET | 48 THOMASTON ST
ROCKLAND, ME

Database(s) : [ERNS, LAST - ME, SPILLS - ME] ***(cont.)***

Envirosite ID: 50665757
EPA ID: N/R

ERNS ***(cont.)***

NPDES Compliance :	U
Pipeline Aboveground :	ABOVE
Pipeline Covered :	U
Pipeline Type :	N/R
Tank ID :	UNKNOWN
Tank Regulated :	U
Tank Regulated by :	N/R

Materials Involved Summary

Name of Material :	OIL, FUEL: NO. 2
CAS Number :	000000-00-0
Amount of Material :	0
Unit of Measure :	UNKNOWN AMOUNT
UN Number :	N/R
CHRIS Code :	OTW
Reached Water :	UNKNOWN
Amount in Water :	0
Unit of Measure (Reach Water) :	UNKNOWN AMOUNT

LAST - ME

Facility Name :	DAVID WILLIAMS
Facility Address :	48 THOMASTON ST, ROCKLAND, ME
Spill Number :	A-625-2003
Actual Spill Date :	N/R
Report Status :	Final Report
Location Town MCD :	13100
Number of Wells at Risk :	0
Number of Wells Impacted :	0
Material Disposal Information :	soil/debris to cement kiln
Further Response Action :	F
Spill Type :	Oil Incident
Report Type :	Public Official
Detection Method :	Odor/Vapor/Mist
Incident Location :	Residential - Multi Family
Incident Source :	Storage Unit - Aboveground Storage Tank
Spill Cause :	Accident - Poor Workmanship
Agency Hyperlink :	Click here for hyperlink provided by the agency.
Last Date in Agency List :	2024-09-10
Medium(s) :	Land

Spill Logs

Spill Office :	Augusta
Spill Office Sequence Number :	625
Spill Year :	2003
Log Spill Date :	N/R
Log Reported Date :	2003-11-26

DRAFT

Map Id: E17
Direction: WNW
Distance: 0.185 mi., 977 ft.
Elevation: 46 ft.
Relative: Higher

Site Name : DAVID WILLIAMS | MARITIME ENERGY COMPANY
48 THOMASTON STREET | 48 THOMASTON ST
ROCKLAND, ME

Database(s) : [ERNS, LAST - ME, SPILLS - ME] ***(cont.)***

Envirosite ID: 50665757
EPA ID: N/R

LAST - ME ***(cont.)***

Log Reported Product :	#2 FUEL OIL
Log Location Description :	48 Thomaston Street APT A, rental unit
Log Location Town :	ROCKLAND
Log Tank Involved :	Above Ground Tank(s) Involved
Log Note :	Nozzle or burner problem at furnace #2. Next day found second leak at fitting on furnace #1. Maritime Energy installed recently. Sumner Kinney, rental agent. 354-9591

Products Found

Product Code :	#1 FUEL OIL - KEROSENE
Other Product :	N/R
Product Amount :	30 gals.
Product Amount Qualifier :	ESTIMATE
Primary Product :	T

Tank Involved

Incident Tank :	Above Ground Tank(s) Involved
Removal :	F
UST Registered :	F
UST Tank Site Number :	N/R
UST Tank Number :	N/R
AST Inside :	T

Facility Name :	MARITIME ENERGY COMPANY
Facility Address :	48 THOMASTON STREET, ROCKLAND, ME

Spill Number :	A-349-2016
Actual Spill Date :	2016-06-30
Report Status :	Final Report
Location Town MCD :	13100
Number of Wells at Risk :	0
Number of Wells Impacted :	0
Material Disposal Information :	Sorbents disposed of by Maritime Energy Company.
Further Response Action :	F
Spill Type :	Oil Incident
Report Type :	Public Official
Detection Method :	Visual Product
Incident Location :	Transportation - Road
Incident Source :	Land Transportation - Tank Truck
Spill Cause :	Mechanical Failure - Gasket/Seal
Agency Hyperlink :	Click here for hyperlink provided by the agency.
Last Date in Agency List :	2024-09-10
Medium(s) :	Land

DRAFT

Map Id: E17
Direction: WNW
Distance: 0.185 mi., 977 ft.
Elevation: 46 ft.
Relative: Higher

Site Name : DAVID WILLIAMS | MARITIME ENERGY COMPANY
48 THOMASTON STREET | 48 THOMASTON ST
ROCKLAND, ME

Database(s) : [ERNS, LAST - ME, SPILLS - ME] ***(cont.)***

Envirosite ID: 50665757
EPA ID: N/R

LAST - ME ***(cont.)***

Spill Logs

Spill Office :	Augusta
Spill Office Sequence Number :	349
Spill Year :	2016
Log Spill Date :	N/R
Log Reported Date :	2016-06-30
Log Reported Product :	#2 FUEL OIL
Log Location Description :	Thomaston Street
Log Location Town :	ROCKLAND
Log Tank Involved :	Above Ground Tank(s) Involved
Log Note :	N/R

Products Found

Product Code :	#2 FUEL OIL
Other Product :	N/R
Product Amount :	5 gals.
Product Amount Qualifier :	ESTIMATE
Primary Product :	T

Tank Involved

Incident Tank :	Above Ground Tank(s) Involved
Removal :	F
UST Registered :	T
UST Tank Site Number :	N/R
UST Tank Number :	N/R
AST Inside :	F

SPILLS - ME

Facility Name :	DAVID WILLIAMS
Facility Address :	48 THOMASTON ST, ROCKLAND, ME
Spill Number :	A-625-2003
Actual Spill Date :	N/R
Report Status :	Final Report
Spill Type :	Oil Incident
Location State Province :	ME
Incident Location :	Residential - Multi Family
Incident Source :	Storage Unit - Aboveground Storage Tank
Spill Cause :	Accident - Poor Workmanship
Agency Hyperlink :	Click here for hyperlink provided by the agency.
Last Date in Agency List :	2024-09-10
Medium(s) :	Land

DRAFT

Map Id: E17
Direction: WNW
Distance: 0.185 mi., 977 ft.
Elevation: 46 ft.
Relative: Higher

Site Name : DAVID WILLIAMS | MARITIME ENERGY COMPANY
48 THOMASTON STREET | 48 THOMASTON ST
ROCKLAND, ME

Database(s) : [ERNS, LAST - ME, SPILLS - ME] ***(cont.)***

Envirosite ID: 50665757
EPA ID: N/R

SPILLS - ME ***(cont.)***

Spill Logs
- Log Location Description : 48 Thomaston Street APT A, rental unit
- Log Location Town : ROCKLAND
- Log Tank Involved : Above Ground Tank(s) Involved
- Log Note : Nozzle or burner problem at furnace #2. Next day found second leak at fitting on furnace #1. Maritime Energy installed recently. Sumner Kinney, rental agent. 354-9591

Products Found
- Product Code : #1 FUEL OIL - KEROSENE
- Product Amount : 30 gals.
- Facility Name : MARITIME ENERGY COMPANY
- Facility Address : 48 THOMASTON STREET, ROCKLAND, ME
- Spill Number : A-349-2016
- Actual Spill Date : 2016-06-30
- Report Status : Final Report
- Spill Type : Oil Incident
- Location State Province : ME
- Incident Location : Transportation - Road
- Incident Source : Land Transportation - Tank Truck
- Spill Cause : Mechanical Failure - Gasket/Seal
- Agency Hyperlink : Click here for hyperlink provided by the agency.
- Last Date in Agency List : 2024-09-10
- Medium(s) : Land

Spill Logs
- Log Location Description : Thomaston Street
- Log Location Town : ROCKLAND
- Log Tank Involved : Above Ground Tank(s) Involved
- Log Note : N/R

Products Found
- Product Code : #2 FUEL OIL
- Product Amount : 5 gals.

DRAFT

Map Id: F18
Direction: NE
Distance: 0.190 mi., 1003 ft.
Elevation: 41 ft.
Relative: Higher

Site Name : JERRY BLAIR
30 CRESENT ST
ROCKLAND, ME

Database(s) : [LAST - ME, SPILLS - ME]

Envirosite ID: 50665843
EPA ID: N/R

LAST - ME

Facility Name :	JERRY BLAIR
Facility Address :	30 CRESENT ST, ROCKLAND, ME
Spill Number :	A-762-2002
Actual Spill Date :	N/R
Report Status :	Final Report
Location Town MCD :	13100
Number of Wells at Risk :	0
Number of Wells Impacted :	0
Material Disposal Information :	N/R
Further Response Action :	F
Spill Type :	Oil Incident
Report Type :	Public Official
Detection Method :	Visual Product
Incident Location :	Residential - Single Family
Incident Source :	Storage Unit - Aboveground Storage Tank
Spill Cause :	Corrosion - Tank
Agency Hyperlink :	Click here for hyperlink provided by the agency.
Last Date in Agency List :	2024-09-10
Medium(s) :	Land Inland Surface Water

Spill Logs

Spill Office :	Augusta
Spill Office Sequence Number :	762
Spill Year :	2002
Log Spill Date :	N/R
Log Reported Date :	2002-12-31
Log Reported Product :	#1 FUEL OIL - KEROSENE
Log Location Description :	30 Cresent Street Rockland
Log Location Town :	ROCKLAND
Log Tank Involved :	Above Ground Tank(s) Involved
Log Note :	Possible contributor to spill A-759-2002 Rockland Pollution Control Facility

Products Found

Product Code :	#1 FUEL OIL - KEROSENE
Other Product :	N/R
Product Amount :	N/R
Product Amount Qualifier :	UNKNOWN
Primary Product :	T

Tank Involved

Incident Tank :	Above Ground Tank(s) Involved
Removal :	F
UST Registered :	F
UST Tank Site Number :	N/R
UST Tank Number :	N/R

DRAFT

Map Id: F18
Direction: NE
Distance: 0.190 mi., 1003 ft.
Elevation: 41 ft.
Relative: Higher

Site Name : JERRY BLAIR
30 CRESENT ST
ROCKLAND, ME

Database(s) : [LAST - ME, SPILLS - ME] ***(cont.)***

Envirosite ID: 50665843
EPA ID: N/R

LAST - ME ***(cont.)***

AST Inside : F

SPILLS - ME

Facility Name : JERRY BLAIR
Facility Address : 30 CRESENT ST, ROCKLAND, ME

Spill Number : A-762-2002
Actual Spill Date : N/R
Report Status : Final Report
Spill Type : Oil Incident
Location State Province : ME
Incident Location : Residential - Single Family
Incident Source : Storage Unit - Aboveground Storage Tank
Spill Cause : Corrosion - Tank
Agency Hyperlink : Click here for hyperlink provided by the agency.
Last Date in Agency List : 2024-09-10

Medium(s) : Land
Inland Surface Water

Spill Logs
Log Location Description : 30 Cresent Street Rockland
Log Location Town : ROCKLAND
Log Tank Involved : Above Ground Tank(s) Involved
Log Note : Possible contributor to spill A-759-2002 Rockland Pollution Control Facility

Products Found
Product Code : #1 FUEL OIL - KEROSENE
Product Amount : N/R

DRAFT

Map Id: G19
Direction: E
Distance: 0.198 mi., 1046 ft.
Elevation: 29 ft.
Relative: Lower

Site Name : UNKNOWN
64 MECHANIC STREET
ROCKLAND, ME

Database(s) : [LAST - ME, SPILLS - ME]

Envirosite ID: 3261308
EPA ID: N/R

LAST - ME

Facility Name : UNKNOWN
Facility Address : 64 MECHANIC STREET, ROCKLAND, ME

Map Id: G19
Direction: E
Distance: 0.198 mi., 1046 ft.
Elevation: 29 ft.
Relative: Lower

Site Name : UNKNOWN
64 MECHANIC STREET
ROCKLAND, ME

Database(s) : [LAST - ME, SPILLS - ME] ***(cont.)***

Envirosite ID: 3261308
EPA ID: N/R

LAST - ME ***(cont.)***

Spill Number :	A-465-2014
Actual Spill Date :	2014-07-16
Report Status :	Final Report
Location Town MCD :	13100
Number of Wells at Risk :	0
Number of Wells Impacted :	0
Material Disposal Information :	Not available.
Further Response Action :	F
Spill Type :	Oil Incident
Report Type :	Subject/Spiller
Detection Method :	Visual Product
Incident Location :	Residential - Single Family
Incident Source :	Storage Unit - Aboveground Storage Tank
Spill Cause :	Mechanical Failure - Piping/Hose
Agency Hyperlink :	Click here for hyperlink provided by the agency.
Last Date in Agency List :	2024-09-10
Medium(s) :	Interior Surface

Spill Logs

Spill Office :	Augusta
Spill Office Sequence Number :	465
Spill Year :	2014
Log Spill Date :	N/R
Log Reported Date :	2014-07-16
Log Reported Product :	#2 FUEL OIL
Log Location Description :	64 mechanic street
Log Location Town :	ROCKLAND
Log Tank Involved :	Above Ground Tank(s) Involved
Log Note :	pipe fitting leaked, drips onto the top of the tank.

Products Found

Product Code :	#2 FUEL OIL
Other Product :	N/R
Product Amount :	2 oz.
Product Amount Qualifier :	ESTIMATE
Primary Product :	T

Tank Involved

Incident Tank :	Above Ground Tank(s) Involved
Removal :	F
UST Registered :	T
UST Tank Site Number :	N/R
UST Tank Number :	N/R
AST Inside :	T

SPILLS - ME

Facility Name :	UNKNOWN
Facility Address :	64 MECHANIC STREET, ROCKLAND, ME

DRAFT

Map Id: G19
Direction: E
Distance: 0.198 mi., 1046 ft.
Elevation: 29 ft.
Relative: Lower

Site Name : UNKNOWN
64 MECHANIC STREET
ROCKLAND, ME

Database(s) : [LAST - ME, SPILLS - ME] ***(cont.)***

Envirosite ID: 3261308
EPA ID: N/R

SPILLS - ME ***(cont.)***

Spill Number :	A-465-2014
Actual Spill Date :	2014-07-16
Report Status :	Final Report
Spill Type :	Oil Incident
Location State Province :	ME
Incident Location :	Residential - Single Family
Incident Source :	Storage Unit - Aboveground Storage Tank
Spill Cause :	Mechanical Failure - Piping/Hose
Agency Hyperlink :	Click here for hyperlink provided by the agency.
Last Date in Agency List :	2024-09-10
Medium(s) :	Interior Surface

Spill Logs

Log Location Description :	64 mechanic street
Log Location Town :	ROCKLAND
Log Tank Involved :	Above Ground Tank(s) Involved
Log Note :	pipe fitting leaked, drips onto the top of the tank.

Products Found

Product Code :	#2 FUEL OIL
Product Amount :	2 oz.

DRAFT

Map Id: B20
Direction: S
Distance: 0.199 mi., 1050 ft.
Elevation: 51 ft.
Relative: Higher

Site Name : SUSAN MCNEILEY | SUSAN MCNEILLY
4 MAIN STREET
OWLS HEAD, ME

Database(s) : [LAST - ME, SPILLS - ME]

Envirosite ID: 3263802
EPA ID: N/R

LAST - ME

Facility Name :	SUSAN MCNEILEY
Facility Address :	4 MAIN STREET, OWLS HEAD, ME
Spill Number :	A-79-2018
Actual Spill Date :	2018-01-30
Report Status :	Final Report
Location Town MCD :	13090
Number of Wells at Risk :	0
Number of Wells Impacted :	0
Material Disposal Information :	Dead River Company arranged for disposal
Further Response Action :	F
Spill Type :	Oil Incident
Report Type :	Subject/Spiller
Detection Method :	Visual Product

Map Id: B20
Direction: S
Distance: 0.199 mi., 1050 ft.
Elevation: 51 ft.
Relative: Higher

Site Name : SUSAN MCNEILEY | SUSAN MCNEILLY
4 MAIN STREET
OWLS HEAD, ME

Database(s) : [LAST - ME, SPILLS - ME] ***(cont.)***

Envirosite ID: 3263802
EPA ID: N/R

LAST - ME ***(cont.)***

Incident Location :	Residential - Single Family
Incident Source :	Storage Unit - Aboveground Storage Tank
Spill Cause :	Overfill
Agency Hyperlink :	Click here for hyperlink provided by the agency.
Last Date in Agency List :	2024-09-10
Medium(s) :	Land

Spill Logs

Spill Office :	Augusta
Spill Office Sequence Number :	79
Spill Year :	2018
Log Spill Date :	N/R
Log Reported Date :	2018-01-30
Log Reported Product :	#2 FUEL OIL
Log Location Description :	4 Main St
Log Location Town :	OWLS HEAD
Log Tank Involved :	Above Ground Tank(s) Involved
Log Note :	<1 gal overfill

Products Found

Product Code :	#2 FUEL OIL
Other Product :	N/R
Product Amount :	.8 gals.
Product Amount Qualifier :	ESTIMATE
Primary Product :	T

Tank Involved

Incident Tank :	Above Ground Tank(s) Involved
Removal :	F
UST Registered :	T
UST Tank Site Number :	N/R
UST Tank Number :	N/R
AST Inside :	T

Facility Name :	SUSAN MCNEILLY
Facility Address :	4 MAIN STREET, OWLS HEAD, ME

Spill Number :	A-699-2017
Actual Spill Date :	2017-12-13
Report Status :	Final Report
Location Town MCD :	13090
Number of Wells at Risk :	0
Number of Wells Impacted :	0
Material Disposal Information :	Dead River Company arranged for disposal
Further Response Action :	F
Spill Type :	Oil Incident
Report Type :	Subject/Spiller

DRAFT

Map Id: B20
Direction: S
Distance: 0.199 mi., 1050 ft.
Elevation: 51 ft.
Relative: Higher

Site Name : SUSAN MCNEILEY | SUSAN MCNEILLY
4 MAIN STREET
OWLS HEAD, ME

Database(s) : [LAST - ME, SPILLS - ME] ***(cont.)***

Envirosite ID: 3263802
EPA ID: N/R

LAST - ME ***(cont.)***

Detection Method :	Visual Product
Incident Location :	Residential - Single Family
Incident Source :	Storage Unit - Aboveground Storage Tank
Spill Cause :	Overfill
Agency Hyperlink :	Click here for hyperlink provided by the agency.
Last Date in Agency List :	2024-09-10
Medium(s) :	Land

Spill Logs

Spill Office :	Augusta
Spill Office Sequence Number :	699
Spill Year :	2017
Log Spill Date :	N/R
Log Reported Date :	2017-12-13
Log Reported Product :	#2 FUEL OIL
Log Location Description :	4 Main St.
Log Location Town :	OWLS HEAD
Log Tank Involved :	Above Ground Tank(s) Involved
Log Note :	overfill < 1 gallon outside.

Products Found

Product Code :	#2 FUEL OIL
Other Product :	N/R
Product Amount :	.25 gals.
Product Amount Qualifier :	ESTIMATE
Primary Product :	T

Tank Involved

Incident Tank :	Above Ground Tank(s) Involved
Removal :	F
UST Registered :	T
UST Tank Site Number :	N/R
UST Tank Number :	N/R
AST Inside :	T

SPILLS - ME

Facility Name :	SUSAN MCNEILEY
Facility Address :	4 MAIN STREET, OWLS HEAD, ME
Spill Number :	A-79-2018
Actual Spill Date :	2018-01-30
Report Status :	Final Report
Spill Type :	Oil Incident
Location State Province :	ME
Incident Location :	Residential - Single Family
Incident Source :	Storage Unit - Aboveground Storage Tank
Spill Cause :	Overfill

DRAFT

Map Id: B20
Direction: S
Distance: 0.199 mi., 1050 ft.
Elevation: 51 ft.
Relative: Higher

Site Name : SUSAN MCNEILEY | SUSAN MCNEILLY
4 MAIN STREET
OWLS HEAD, ME

Database(s) : [LAST - ME, SPILLS - ME] ***(cont.)***

Envirosite ID: 3263802
EPA ID: N/R

SPILLS - ME ***(cont.)***

Agency Hyperlink : Click here for hyperlink provided by the agency.
Last Date in Agency List : 2024-09-10

Medium(s) : Land

Spill Logs
Log Location Description : 4 Main St
Log Location Town : OWLS HEAD
Log Tank Involved : Above Ground Tank(s) Involved
Log Note : <1 gal overfill

Products Found
Product Code : #2 FUEL OIL
Product Amount : .8 gals.

Facility Name : SUSAN MCNEILLY
Facility Address : 4 MAIN STREET, OWLS HEAD, ME

Spill Number : A-699-2017
Actual Spill Date : 2017-12-13
Report Status : Final Report
Spill Type : Oil Incident
Location State Province : ME
Incident Location : Residential - Single Family
Incident Source : Storage Unit - Aboveground Storage Tank
Spill Cause : Overfill
Agency Hyperlink : Click here for hyperlink provided by the agency.
Last Date in Agency List : 2024-09-10

Medium(s) : Land

Spill Logs
Log Location Description : 4 Main St.
Log Location Town : OWLS HEAD
Log Tank Involved : Above Ground Tank(s) Involved
Log Note : overfill < 1 gallon outside.

Products Found
Product Code : #2 FUEL OIL
Product Amount : .25 gals.

DRAFT

Map Id: H21
Direction: W
Distance: 0.200 mi., 1056 ft.
Elevation: 57 ft.
Relative: Higher

Site Name : Lowe Hardware | WILLIAM M LOWE, INC.
5 GORDON DRIVE
ROCKLAND | Rockland, ME

Database(s) : [FRS, MANIFEST EPA]

Envirosite ID: 3249662
EPA ID: CESQG

FRS

Facility Name :	WILLIAM M LOWE, INC.
Facility Address :	5 GORDON DRIVE, ROCKLAND, ME 04841
County :	N/R

Site Details

Registry ID :	110070278257
FRS Facility URL :	Click here for hyperlink provided by the agency.
Last Date in Agency List :	2024-12-16

Source Description

Source Description :	OSHA-OIS

FRS Environmental Interest

Source and System ID :	OSHA-OIS - 339767758

MANIFEST EPA

Manifest Details

Manifest Number :	016594259FLE
Shipped Date :	2023-01-12
Updated Date :	2023-04-13
Received Date :	2023-01-12
Status :	Corrected
Generator ID :	CESQG
Generator Name :	Lowe Hardware
Generator Address :	5 GORDON DR, ROCKLAND, ME 04841-2138
Generator Mailing :	5 Gordon Dr, Rockland, ME 04841
Generator Contact :	N/R
Destination ID :	RID040098352
Destination Name :	Northland Environmental, LLC
Destination Mailing :	275 Allens Avenue, Providence, RI 02905
Destination Address :	275 Allens Avenue, Providence, RI 02905
Destination Contact :	N/R
Submission Type :	DataImage5Copy
Origin Type :	Service
Manifest Residue :	N
Rejection :	N
Last Date in Agency List :	2024-12-03

Waste Details

Waste Line Number :	1
Is DOT Hazardous :	Y
DOT ID Number :	NA3082
DOT Information :	NA3082 HAZARDOUS WASTE LIQUID NOS (LEAD) 9 PGIII
Non Waste Description :	N/R
Quantity :	1350 Pounds
Quantity Tons, Acute, Non-Acute :	0.675, 0, 0.675
Quantity Kg, Acute, Non-Acute :	0, 612.2453
Quantity Tons, Haz, Non-Haz :	0.675,

DRAFT

Map Id: H21
Direction: W
Distance: 0.200 mi., 1056 ft.
Elevation: 57 ft.
Relative: Higher

Site Name : Lowe Hardware | WILLIAM M LOWE, INC.
5 GORDON DRIVE
ROCKLAND | Rockland, ME

Database(s) : [FRS, MANIFEST EPA] ***(cont.)***

Envirosite ID: 3249662
EPA ID: CESQG

MANIFEST EPA ***(cont.)***

Quantity Kg, Haz, Non-Haz :	612.2453,
Management Method :	H141 - STORAGE, BULKING AND/OR TRANSFER OFF SITE
Is EPA Waste :	Y
Federal Code :	D008
State Code :	RI - R015

Manifest Details

Manifest Number :	016188274FLE
Shipped Date :	2022-05-24
Updated Date :	2022-07-12
Received Date :	2022-05-24
Status :	Corrected
Generator ID :	CESQG
Generator Name :	Lowe Hardware
Generator Address :	5 GORDON DR, ROCKLAND, ME 04841-2138
Generator Mailing :	5 Gordon Dr, Rockland, ME 04841
Generator Contact :	N/R
Destination ID :	RID040098352
Destination Name :	Northland Environmental, LLC
Destination Mailing :	275 Allens Avenue, Providence, RI 02905
Destination Address :	275 Allens Avenue, Providence, RI 02905
Destination Contact :	N/R
Submission Type :	DataImage5Copy
Origin Type :	Service
Manifest Residue :	N
Rejection :	N
Last Date in Agency List :	2024-12-03

Waste Details

Waste Line Number :	1
Is DOT Hazardous :	Y
DOT ID Number :	NA3082
DOT Information :	NA3082 HAZARDOUS WASTE LIQUIDS, N.O.S. (LEAD) 9, PGIII, ERG# 171
Non Waste Description :	N/R
Quantity :	2000 Pounds
Quantity Tons, Acute, Non-Acute :	1, 0, 1
Quantity Kg, Acute, Non-Acute :	0, 907.03
Quantity Tons, Haz, Non-Haz :	1, 0
Quantity Kg, Haz, Non-Haz :	907.03, 0
Management Method :	H141 - STORAGE, BULKING AND/OR TRANSFER OFF SITE
Is EPA Waste :	Y
Federal Code :	D008
State Code :	N/R

Manifest Details

Manifest Number :	014115307FLE
Shipped Date :	2020-10-05
Updated Date :	2020-10-28
Received Date :	2020-10-08
Status :	Signed
Generator ID :	MEP000020255

DRAFT

Map Id: H21
Direction: W
Distance: 0.200 mi., 1056 ft.
Elevation: 57 ft.
Relative: Higher

Site Name : Lowe Hardware | WILLIAM M LOWE, INC.
5 GORDON DRIVE
ROCKLAND | Rockland, ME

Database(s) : [FRS, MANIFEST EPA] ***(cont.)***

Envirosite ID: 3249662
EPA ID: CESQG

MANIFEST EPA ***(cont.)***

Generator Name :	Lowe Hardware
Generator Address :	5 Gordon Drive, Rockland, ME 04841
Generator Mailing :	5 Gordon Drive, Rockland, ME 04841
Generator Contact :	Lowe Hardware
Destination ID :	MAD053452637
Destination Name :	Clean Harbors of Braintree Inc
Destination Mailing :	1 Hill Avenue, Braintree, MA 02184
Destination Address :	1 Hill Avenue, Braintree, MA 02184
Destination Contact :	N/R
Submission Type :	DataImage5Copy
Origin Type :	Service
Manifest Residue :	N
Rejection :	N
Last Date in Agency List :	2024-12-03

Waste Details

Waste Line Number :	1
Is DOT Hazardous :	Y
DOT ID Number :	UN3082
DOT Information :	UN3082, ENVIRONMENTALLY HAZARDOUS SUBSTANCES, LIQUID, N.O.S. (METAL WORKING FLUID, OIL), 9, PG III
Non Waste Description :	N/R
Quantity :	1600 Pounds
Quantity Tons, Acute, Non-Acute :	0.8, 0, 0.8
Quantity Kg, Acute, Non-Acute :	0, 725.624
Quantity Tons, Haz, Non-Haz :	0, 0.8
Quantity Kg, Haz, Non-Haz :	0, 725.624
Management Method :	H141 - STORAGE, BULKING AND/OR TRANSFER OFF SITE
Is EPA Waste :	N
Federal Code :	N/R
State Code :	MA - MA01

DRAFT

Map Id: G22
Direction: E
Distance: 0.202 mi., 1066 ft.
Elevation: 12 ft.
Relative: Lower

Site Name : MARCOUX RESIDENCE
39 MECHANIC STREET
ROCKLAND, ME

Database(s) : [LAST - ME, SPILLS - ME]

Envirosite ID: 49979808
EPA ID: N/R

LAST - ME

Facility Name :	MARCOUX RESIDENCE
Facility Address :	39 MECHANIC STREET, ROCKLAND, ME
Spill Number :	A-159-2021
Actual Spill Date :	N/R
Report Status :	Final Report

Map Id: G22
Direction: E
Distance: 0.202 mi., 1066 ft.
Elevation: 12 ft.
Relative: Lower

Site Name : MARCOUX RESIDENCE
39 MECHANIC STREET
ROCKLAND, ME

Database(s) : [LAST - ME, SPILLS - ME] ***(cont.)***

Envirosite ID: 49979808
EPA ID: N/R

LAST - ME ***(cont.)***

Location Town MCD :	13100
Number of Wells at Risk :	0
Number of Wells Impacted :	0
Material Disposal Information :	N/R
Further Response Action :	F
Spill Type :	Oil Incident
Report Type :	N/R
Detection Method :	N/R
Incident Location :	Residential - Single Family
Incident Source :	Storage Unit - Aboveground Storage Tank
Spill Cause :	Mechanical Failure - Gasket/Seal
Agency Hyperlink :	Click here for hyperlink provided by the agency.
Last Date in Agency List :	2024-09-10
Medium(s) :	Interior Surface

Spill Logs

Spill Office :	Augusta
Spill Office Sequence Number :	159
Spill Year :	2021
Log Spill Date :	N/R
Log Reported Date :	2021-04-06
Log Reported Product :	#2 FUEL OIL
Log Location Description :	39 MECHANIC STREET
Log Location Town :	ROCKLAND
Log Tank Involved :	Above Ground Tank(s) Involved
Log Note :	N/R

Products Found

Product Code :	#2 FUEL OIL
Other Product :	N/R
Product Amount :	N/R
Product Amount Qualifier :	N/R
Primary Product :	T

Tank Involved

Incident Tank :	Above Ground Tank(s) Involved
Removal :	F
UST Registered :	F
UST Tank Site Number :	N/R
UST Tank Number :	N/R
AST Inside :	T

SPILLS - ME

Facility Name :	MARCOUX RESIDENCE
Facility Address :	39 MECHANIC STREET, ROCKLAND, ME

DRAFT

Map Id: G22
Direction: E
Distance: 0.202 mi., 1066 ft.
Elevation: 12 ft.
Relative: Lower

Site Name : MARCOUX RESIDENCE
39 MECHANIC STREET
ROCKLAND, ME

Database(s) : [LAST - ME, SPILLS - ME] ***(cont.)***

Envirosite ID: 49979808
EPA ID: N/R

SPILLS - ME ***(cont.)***

Spill Number :	A-159-2021
Actual Spill Date :	N/R
Report Status :	Final Report
Spill Type :	Oil Incident
Location State Province :	ME
Incident Location :	Residential - Single Family
Incident Source :	Storage Unit - Aboveground Storage Tank
Spill Cause :	Mechanical Failure - Gasket/Seal
Agency Hyperlink :	Click here for hyperlink provided by the agency.
Last Date in Agency List :	2024-09-10
Medium(s) :	Interior Surface

Spill Logs

Log Location Description :	39 MECHANIC STREET
Log Location Town :	ROCKLAND
Log Tank Involved :	Above Ground Tank(s) Involved
Log Note :	N/R

Products Found

Product Code :	#2 FUEL OIL
Product Amount :	N/R

DRAFT

Map Id: H23
Direction: W
Distance: 0.203 mi., 1074 ft.
Elevation: 57 ft.
Relative: Higher

Site Name : WEATHEREND ESTATE FURNITURE | IMAGINEERING, INC
6 GORDON DR | 6 GORDON DR
ROCKLAND INDUSTRIAL PK
ROCKLAND, ME 04841

Database(s) : [ECHO, EGAD - ME, FRS, HIST MANIFEST - NY, HIST NPDES - ME, ICIS, INACTIVE PCS, MANIFEST EPA, PCS FACILITY, RCRA SQG, STORMWATER, STORMWATER - ME]

Envirosite ID: 3231256
EPA ID: MED985475433

ECHO

Facility Name :	WEATHEREND ESTATE FURNITURE
Facility Address :	6 GORDON DR, ROCKLAND, ME 04841
County :	KNOX
Last Inspection Date :	2014-11-06
Registry ID :	110003557918
FIPS Code :	23013

Map Id: H23
Direction: W
Distance: 0.203 mi., 1074 ft.
Elevation: 57 ft.
Relative: Higher

Site Name : WEATHEREND ESTATE FURNITURE | IMAGINEERING, INC
6 GORDON DR | 6 GORDON DR
ROCKLAND INDUSTRIAL PK
ROCKLAND, ME 04841

Database(s) : [ECHO, EGAD - ME, FRS, HIST MANIFEST - NY, HIST NPDES - ME, ICIS, INACTIVE PCS, MANIFEST EPA, PCS FACILITY, RCRA SQG, STORMWATER, STORMWATER - ME] ***(cont.)***

Envirosite ID: 3231256
EPA ID: MED985475433

ECHO ***(cont.)***

EPA Region :	01
Inspection Count :	0
Last Inspection Days :	3650
Informal Count :	0
Last Informal Action Date :	2014-12-08
Formal Action Count :	0
Last Formal Action Date :	N/R
Total Penalties :	0
Penalty Count :	N/R
Last Penalty Date :	N/R
Last Penalty Amount :	N/R
QTRS IN NC :	0
Programs IN SNC :	0
Current Compliance Status :	No Violation Identified
Three-Year Compliance Status :	_____
Collection Method :	ADDRESS MATCHING-HOUSE NUMBER
Reference Point :	ENTRANCE POINT OF A FACILITY OR STATION
Accuracy Meters :	50
Derived Tribes :	N/R
Derived HUC :	01050002
Derived WBD :	010500021907
Derived STCTY FIPS :	23013
Derived Zip :	04841
Derived CD113 :	01
Derived CB2010 :	230139706003016
MYRTK Universe :	NNN
NPDES IDs :	MERNEB258
CWA Permit Types :	Non-M
CWA Compliance Tracking :	On
CWA NAICS :	N/R
CWA SICS :	2511
CWA Inspection Count :	N/R
CWA Last Inspection Days :	N/R
CWA Informal Count :	N/R
CWA Formal Action Count :	N/R
CWA Last Formal Action Date :	N/R
CWA Penalties :	N/R
CWA Last Penalty Date :	N/R
CWA Last Penalty Amount :	N/R
CWA Quarters IN NC :	0
CWA Current Compliance Status :	No Violation Identified
CWA Current SNC Flag :	N
CWA 13 Quarters Compliance Status :	_____
CWA 13 Quarters Effluent Exceedances:	N/R
CWA Three-Year QNCR Codes :	N/R
DFR URL :	Click here for hyperlink provided by the agency.
Facility SIC :	2511
Facility NAICS :	N/R
Facility Last Inspection EPA Date :	N/R
Facility Last Inspection State Date :	2014-11-06

DRAFT

Map Id: H23
Direction: W
Distance: 0.203 mi., 1074 ft.
Elevation: 57 ft.
Relative: Higher

Site Name : WEATHEREND ESTATE FURNITURE | IMAGINEERING, INC
6 GORDON DR | 6 GORDON DR
ROCKLAND INDUSTRIAL PK
ROCKLAND, ME 04841

Database(s) : [ECHO, EGAD - ME, FRS, HIST MANIFEST - NY, HIST NPDES - ME, ICIS, INACTIVE PCS, MANIFEST EPA, PCS FACILITY, RCRA SQG, STORMWATER, STORMWATER - ME] ***(cont.)***

Envirosite ID: 3231256
EPA ID: MED985475433

ECHO ***(cont.)***

Facility Last Formal Act EPA Date :	N/R
Facility Last Formal Act State Date :	N/R
Facility Last Informal Act EPA Date :	N/R
Facility Last Informal Act State Date:	2014-12-08
Facility Federal Agency :	N/R
TRI Reporter :	N/R
Facility Imp Water Flag :	N/R
Current SNC Flag :	N
Indian County Flag :	N
Federal Flag :	N/R
US Mexico Border Flag :	N/R
Chesapeak Bay Flag :	N/R
AIR Flag :	N
NPDES Flag :	Y
SDWIS Flag :	N
RCRA Flag :	Y
TRI Flag :	N
GHG Flag :	N
Major Flag :	N/R
Active Flag :	Y
NAA Flag :	Y
Latitude :	44.092817
Longitude :	-69.114475
Last Date in Agency List :	2025-02-19

EGAD - ME

Facility Name :	WEATHEREND ESTATES FURNITURE
Facility Address :	6 GORDON DRIVE, ROCKLAND
Effective Date :	2010-03-19
Site Number :	36888
Site Type :	RCRA MEDIUM QUANTITY GENERATOR
Program ID :	MERNEB258
Related Program :	EFIS STORMWATER ID
Description :	F005 NON HALOGENATED SOLVENTS SEE CHAPTER 856 38 MRSA SECTION 1301
Summary :	F005 NON HALOGENATED SOLVENTS SEE CHAPTER 856 38 MRSA SECTION 1301
Latitude :	44.091812
Longitude :	-69.114987
Last Date in Agency List :	2024-11-25

FRS

Facility Name :	WEATHEREND ESTATE FURNITURE
Facility Address :	6 GORDON DR ROCKLAND INDUSTRIAL PK, ROCKLAND, ME 04841
County :	KNOX

DRAFT

Map Id: H23
Direction: W
Distance: 0.203 mi., 1074 ft.
Elevation: 57 ft.
Relative: Higher

Site Name : WEATHEREND ESTATE FURNITURE | IMAGINEERING, INC
6 GORDON DR | 6 GORDON DR
ROCKLAND INDUSTRIAL PK
ROCKLAND, ME 04841

Database(s) : [ECHO, EGAD - ME, FRS, HIST MANIFEST - NY, HIST NPDES - ME, ICIS, INACTIVE PCS, MANIFEST EPA, PCS FACILITY, RCRA SQG, STORMWATER, STORMWATER - ME] ***(cont.)***

Envirosite ID: 3231256
EPA ID: MED985475433

FRS ***(cont.)***

Site Details

Registry ID :	110003557918
FRS Facility URL :	Click here for hyperlink provided by the agency.
Last Date in Agency List :	2024-12-16

Source Description

Source Description :

The NPDES module of the Compliance Information System (ICIS) tracks surface water permits issued under the Clean Water Act. Under NPDES, all facilities that discharge pollutants from any point source into waters of the United States are required to obtain a permit. The permit will likely contain limits on what can be discharged, impose monitoring and reporting requirements, and include other provisions to ensure that the discharge does not adversely affect water quality.

Source Description :

RCRAInfo is EPA's comprehensive information system that supports the Resource Conservation and Recovery Act (RCRA) of 1976 and the Hazardous and Solid Waste Amendments (HSWA) of 1984 through the tracking of events and activities related to facilities that generate, transport, and treat, store, or dispose of hazardous waste. RCRAInfo allows RCRA program staff to track the notification, permit, compliance, and corrective action activities required under RCRA. RCRAInfo also supports generation of the National Hazardous Waste Biennial Report. All generators and treatment, storage, and disposal facilities who handle hazardous waste are required to report to the EPA Administrator at least once every two years to support creation of the Biennial Report.

FRS Environmental Interest

Source and System ID :	ICIS - MERNEB258 RCRAINFO - MED985475433

HIST MANIFEST - NY

Facility Name :	WEATHEREND FURNITURE
Facility Address :	6 GORDON DR, ROCKLAND, ME 04841
County :	N/R

Site Details

Handler Name :	WEATHEREND FURNITURE
Contact Name :	JOHN SCHMIZ
Business Phone Number :	2075962790
Mailing Street 1 :	6 GORDON DR, ROCKLAND, ME 04841
Mailing Country :	USA
Last Date in Agency List :	2017-03-18

DRAFT

Map Id: H23
Direction: W
Distance: 0.203 mi., 1074 ft.
Elevation: 57 ft.
Relative: Higher

Site Name : WEATHEREND ESTATE FURNITURE | IMAGINEERING, INC
6 GORDON DR | 6 GORDON DR
ROCKLAND INDUSTRIAL PK
ROCKLAND, ME 04841

Database(s) : [ECHO, EGAD - ME, FRS, HIST MANIFEST - NY, HIST NPDES - ME, ICIS, INACTIVE PCS, MANIFEST EPA, PCS FACILITY, RCRA SQG, STORMWATER, STORMWATER - ME] ***(cont.)***

Envirosite ID: 3231256
EPA ID: MED985475433

HIST MANIFEST - NY ***(cont.)***

Hazardous Waste Summary

Generator Shipped Date :	1997-09-12
Generator RCRA ID :	MED985475433
Manifest Number :	NYG0143091
Manifest Status :	N/R
Transporter 1 RCRA ID :	MED056570492
Transporter 1 State ID :	7204APNH
Transporter 1 Received Date :	1997-09-12
Transporter 2 RCRA ID :	CTD016424210
Transporter 2 State ID :	IL214345S
Transporter 2 Received Date :	1997-09-18
TSDF RCRA ID :	NYD057770109
TSDF Received Date :	1997-09-19
Part A Received Date :	N/R
Part B Received Date :	N/R

Hazardous Waste Details

Waste Code :	THE FOLLOWING SPENT NONHALOGENATED SOLVENTS: TOLUENE, METHYL ETHYL KETONE, CARBON DISULFIDE, ISOBUTANOL, PYRIDINE, BENZENE, 2-ETHOXYETHANOL, AND 2-NIT
Quantity of Waste :	55
Units of Quantity :	Gallons (liquids only)
Number of Containers :	1
Type of Container :	Metal drums, barrels, kegs
Handling Method :	Incineration, heat recovery, burning
Specific Gravity :	01.00

Hazardous Waste Summary

Generator Shipped Date :	1997-07-23
Generator RCRA ID :	MED985475433
Manifest Number :	NYG0143217
Manifest Status :	N/R
Transporter 1 RCRA ID :	MED056570492
Transporter 1 State ID :	7204ADNY
Transporter 1 Received Date :	1997-07-23
Transporter 2 RCRA ID :	NY0001031814
Transporter 2 State ID :	40317AENY
Transporter 2 Received Date :	1997-08-07
TSDF RCRA ID :	NYD057770109
TSDF Received Date :	1997-08-08
Part A Received Date :	N/R
Part B Received Date :	N/R

DRAFT

Map Id: H23
Direction: W
Distance: 0.203 mi., 1074 ft.
Elevation: 57 ft.
Relative: Higher

Site Name : WEATHEREND ESTATE FURNITURE | IMAGINEERING, INC
6 GORDON DR | 6 GORDON DR
ROCKLAND INDUSTRIAL PK
ROCKLAND, ME 04841

Database(s) : [ECHO, EGAD - ME, FRS, HIST MANIFEST - NY, HIST NPDES - ME, ICIS, INACTIVE PCS, MANIFEST EPA, PCS FACILITY, RCRA SQG, STORMWATER, STORMWATER - ME] ***(cont.)***

Envirosite ID: 3231256
EPA ID: MED985475433

HIST MANIFEST - NY ***(cont.)***

Hazardous Waste Details

Waste Code :	IGNITABLE WASTE
Quantity of Waste :	55
Units of Quantity :	Gallons (liquids only)
Number of Containers :	1
Type of Container :	Metal drums, barrels, kegs
Handling Method :	Incineration, heat recovery, burning
Specific Gravity :	01.00

HIST NPDES - ME

Facility Name :	WEATHEREND ESTATE FURNITURE
Facility Address :	6 GORDON DR, ROCKLAND, ME 04841
County :	Knox

Facility Details

Facility ID :	N/R
Active/Inactive :	N/R
Receiving Stream :	N/R
District :	N/R
Facility Address Type :	SITE
Owner Name :	N/R
Owner Type :	N/R
Owner County :	Knox
Company :	Imagineering, Inc.
Company Address :	N/R 6 GORDON DR, ROCKLAND, ME 04841
Last Date in Agency List :	2019-12-12

Permit Details

Permit Issued Date :	2017-01-30
Permit Expire Date :	2021-12-06
Permit Status Date :	2017-02-06
Permit :	MERNEB258
Permit Status :	Approved
Permit Type :	BWQ - Stormwater Industrial General Permit
Permit Sub Type :	No Exposure Certification
Application Status Date :	2017-01-30
Application Type :	MEPDES IND STW GP CVRD REISSUE

ICIS

Facility Name :	WEATHEREND ESTATE FURNITURE
Facility Address :	6 GORDON DR, ROCKLAND, ME 04841

DRAFT

Map Id: H23
Direction: W
Distance: 0.203 mi., 1074 ft.
Elevation: 57 ft.
Relative: Higher

Site Name : WEATHEREND ESTATE FURNITURE | IMAGINEERING, INC
6 GORDON DR | 6 GORDON DR
ROCKLAND INDUSTRIAL PK
ROCKLAND, ME 04841

Database(s) : [ECHO, EGAD - ME, FRS, HIST MANIFEST - NY, HIST NPDES - ME, ICIS, INACTIVE PCS, MANIFEST EPA, PCS FACILITY, RCRA SQG, STORMWATER, STORMWATER - ME] ***(cont.)***

Envirosite ID: 3231256
EPA ID: MED985475433

ICIS ***(cont.)***

Site Details

NPDES ID :	MERNEB258
ICIS Facility Interest ID :	3600070736
Facility UIN :	110003557918
Facility Type Code :	N/R
Impaired Waters :	N/R
Latitude :	44.09
Longitude :	-69.11
Last Date in Agency List :	2025-03-06

Facility SIC

SIC Code :	2511
SIC Description :	Wood Household Furniture

INACTIVE PCS

Issue Date :	2017-01-30
Original Issue Date :	2011-06-23
Effective Date :	2017-01-30
Expiration Date :	2021-12-06
Retirement Date :	N/R
Termination Date :	N/R
Issuing Agency :	N/R
Agency Type :	State
Activity ID :	3601029019
External Permit Number :	MERNEB258
Facility Type Indicator :	NON-POTW
Permit Type :	General Permit Covered Facility-NPDES)
Major Minor Status :	N
Permit Status :	Expired
Total Design Flow Number :	N/R
Actual Average Flow Number :	N/R
State Water Body :	N/R
State Water Body Name :	N/R
Permit Name :	LANDCOMM, INC.
Permit Comp Status :	N/R
RNC Tracking :	Y
Master External Permit Number :	MER050000
TMDL Interface :	N/R
EDMR Authorization :	N
Pretreatment Indicator :	N/R
Last Date in Agency List :	2025-03-10

Issue Date :	2011-06-23
Original Issue Date :	2011-06-23
Effective Date :	2011-06-23
Expiration Date :	2016-04-25

DRAFT

Map Id: H23
Direction: W
Distance: 0.203 mi., 1074 ft.
Elevation: 57 ft.
Relative: Higher

Site Name : WEATHEREND ESTATE FURNITURE | IMAGINEERING, INC
6 GORDON DR | 6 GORDON DR
ROCKLAND INDUSTRIAL PK
ROCKLAND, ME 04841

Database(s) : [ECHO, EGAD - ME, FRS, HIST MANIFEST - NY, HIST NPDES - ME, ICIS, INACTIVE PCS, MANIFEST EPA, PCS FACILITY, RCRA SQG, STORMWATER, STORMWATER - ME] ***(cont.)***

Envirosite ID: 3231256
EPA ID: MED985475433

INACTIVE PCS ***(cont.)***

Retirement Date :	2017-01-29
Termination Date :	N/R
Issuing Agency :	N/R
Agency Type :	State
Activity ID :	3600193618
External Permit Number :	MERNEB258
Facility Type Indicator :	NON-POTW
Permit Type :	General Permit Covered Facility-NPDES)
Major Minor Status :	N
Permit Status :	Expired
Total Design Flow Number :	N/R
Actual Average Flow Number :	N/R
State Water Body :	N/R
State Water Body Name :	N/R
Permit Name :	LANDCOMM, INC.
Permit Comp Status :	Y
RNC Tracking :	Y
Master External Permit Number :	MER050000
TMDL Interface :	N/R
EDMR Authorization :	N
Pretreatment Indicator :	N/R
Last Date in Agency List :	2025-03-10

MANIFEST EPA

Manifest Details

Details for this site have been truncated due to the large number of available details for this site within this dataset. For the complete details for this site, contact your Envirosite account representative for a complimentary site report containing all of the details available.

Manifest Number :	012909369FLE
Shipped Date :	2021-11-15
Updated Date :	2022-02-10
Received Date :	2021-11-24
Status :	Corrected
Generator ID :	MED985475433
Generator Name :	WEATHEREND FURNITURE
Generator Address :	6 GORDON DRIVE, ROCKLAND, ME 04841
Generator Mailing :	6 GORDON DRIVE, ROCKLAND, ME 04841
Generator Contact :	N/R
Destination ID :	RID040098352
Destination Name :	Northland Environmental, LLC
Destination Mailing :	275 Allens Avenue, Providence, RI 02905
Destination Address :	275 Allens Avenue, Providence, RI 02905
Destination Contact :	N/R
Submission Type :	DataImage5Copy
Origin Type :	Service
Manifest Residue :	N
Rejection :	N

DRAFT

Map Id: H23
Direction: W
Distance: 0.203 mi., 1074 ft.
Elevation: 57 ft.
Relative: Higher

Site Name : WEATHEREND ESTATE FURNITURE | IMAGINEERING, INC
6 GORDON DR | 6 GORDON DR
ROCKLAND INDUSTRIAL PK
ROCKLAND, ME 04841

Database(s) : [ECHO, EGAD - ME, FRS, HIST MANIFEST - NY, HIST NPDES - ME, ICIS, INACTIVE PCS, MANIFEST EPA, PCS FACILITY, RCRA SQG, STORMWATER, STORMWATER - ME] ***(cont.)***

Envirosite ID: 3231256
EPA ID: MED985475433

MANIFEST EPA ***(cont.)***

Last Date in Agency List : 2024-12-03

Waste Details
Waste Line Number : 1
Is DOT Hazardous : Y
DOT ID Number : UN1263
DOT Information : UN1263 WASTE PAINT II 3 D001=100#
Non Waste Description : N/R
Quantity : 300 Pounds
Quantity Tons, Acute, Non-Acute : 0.15, 0, 0.15
Quantity Kg, Acute, Non-Acute : 0, 136.0545
Quantity Tons, Haz, Non-Haz : 0.15, 0
Quantity Kg, Haz, Non-Haz : 136.0545, 0
Management Method : H141 - STORAGE, BULKING AND/OR TRANSFER OFF SITE
Is EPA Waste : Y
Federal Code : D001, F003
State Code : N/R

Manifest Details
Manifest Number : 012910380FLE
Shipped Date : 2021-03-01
Updated Date : 2022-02-10
Received Date : 2021-03-02
Status : Corrected
Generator ID : MED985475433
Generator Name : WEATHEREND FURNITURE
Generator Address : 6 GORDON DRIVE, ROCKLAND, ME 04841
Generator Mailing : 6 GORDON DRIVE, ROCKLAND, ME 04841
Generator Contact : N/R
Destination ID : RID040098352
Destination Name : Northland Environmental, LLC
Destination Mailing : 275 Allens Avenue, Providence, RI 02905
Destination Address : 275 Allens Avenue, Providence, RI 02905
Destination Contact : N/R
Submission Type : DataImage5Copy
Origin Type : Service
Manifest Residue : N
Rejection : N
Last Date in Agency List : 2024-12-03

Waste Details
Waste Line Number : 1
Is DOT Hazardous : Y
DOT ID Number : UN1263

DRAFT

Map Id: H23
Direction: W
Distance: 0.203 mi., 1074 ft.
Elevation: 57 ft.
Relative: Higher

Site Name : WEATHEREND ESTATE FURNITURE | IMAGINEERING, INC
6 GORDON DR | 6 GORDON DR
ROCKLAND INDUSTRIAL PK
ROCKLAND, ME 04841

Database(s) : [ECHO, EGAD - ME, FRS, HIST MANIFEST - NY, HIST NPDES - ME, ICIS, INACTIVE PCS, MANIFEST EPA, PCS FACILITY, RCRA SQG, STORMWATER, STORMWATER - ME] ***(cont.)***

Envirosite ID: 3231256
EPA ID: MED985475433

MANIFEST EPA ***(cont.)***

DOT Information :	UN1263 WASTE PAINT II 3 D001=100#
Non Waste Description :	N/R
Quantity :	300 Pounds
Quantity Tons, Acute, Non-Acute :	0.15, 0, 0.15
Quantity Kg, Acute, Non-Acute :	0, 136.0545
Quantity Tons, Haz, Non-Haz :	0.15, 0
Quantity Kg, Haz, Non-Haz :	136.0545, 0
Management Method :	H141 - STORAGE, BULKING AND/OR TRANSFER OFF SITE
Is EPA Waste :	Y
Federal Code :	D001, F003
State Code :	N/R

Manifest Details

Manifest Number :	012910380FLE
Shipped Date :	2021-03-01
Updated Date :	2021-03-05
Received Date :	2021-03-02
Status :	Signed
Generator ID :	ME0985475433
Generator Name :	WEATHEREND FURNITURE
Generator Address :	6 GORDON DRIVE, ROCKLAND, ME 04841
Generator Mailing :	6 GORDON DRIVE, ROCKLAND, ME 04841
Generator Contact :	N/R
Destination ID :	RID040098352
Destination Name :	Northland Environmental, LLC
Destination Mailing :	275 Allens Avenue, Providence, RI 02905
Destination Address :	275 Allens Avenue, Providence, RI 02905
Destination Contact :	N/R
Submission Type :	DataImage5Copy
Origin Type :	Service
Manifest Residue :	N
Rejection :	N
Last Date in Agency List :	2022-03-20

Waste Details

Waste Line Number :	1
Is DOT Hazardous :	Y
DOT ID Number :	UN1263
DOT Information :	UN1263 WASTE PAINT II 3 D001=100#
Non Waste Description :	N/R
Quantity :	300 Pounds
Quantity Tons, Acute, Non-Acute :	0.15, 0, 0.15
Quantity Kg, Acute, Non-Acute :	0, 136.0545
Quantity Tons, Haz, Non-Haz :	N/R, N/R
Quantity Kg, Haz, Non-Haz :	N/R, N/R
Management Method :	H141 - STORAGE, BULKING AND/OR TRANSFER OFF SITE

DRAFT

Map Id: H23
Direction: W
Distance: 0.203 mi., 1074 ft.
Elevation: 57 ft.
Relative: Higher

Site Name : WEATHEREND ESTATE FURNITURE | IMAGINEERING, INC
6 GORDON DR | 6 GORDON DR
ROCKLAND INDUSTRIAL PK
ROCKLAND, ME 04841

Database(s) : [ECHO, EGAD - ME, FRS, HIST MANIFEST - NY, HIST NPDES - ME, ICIS, INACTIVE PCS, MANIFEST EPA, PCS FACILITY, RCRA SQG, STORMWATER, STORMWATER - ME] ***(cont.)***

Envirosite ID: 3231256
EPA ID: MED985475433

MANIFEST EPA ***(cont.)***

Is EPA Waste :	Y
Federal Code :	D001, F003
State Code :	N/R

Manifest Details

Manifest Number :	012909664FLE
Shipped Date :	2020-08-19
Updated Date :	2021-03-05
Received Date :	2020-08-25
Status :	Corrected
Generator ID :	MED985475433
Generator Name :	WEATHEREND FURNITURE
Generator Address :	6 GORDON DRIVE, ROCKLAND, ME 04841
Generator Mailing :	6 GORDON DRIVE, ROCKLAND, ME 04841
Generator Contact :	N/R
Destination ID :	RID040098352
Destination Name :	Northland Environmental, LLC
Destination Mailing :	275 Allens Avenue, Providence, RI 02905
Destination Address :	275 Allens Avenue, Providence, RI 02905
Destination Contact :	N/R
Submission Type :	DataImage5Copy
Origin Type :	Service
Manifest Residue :	N
Rejection :	N
Last Date in Agency List :	2024-12-03

Waste Details

Waste Line Number :	1
Is DOT Hazardous :	Y
DOT ID Number :	UN1263
DOT Information :	UN1263 WASTE PAINT RELATED MATERIAL II 3 D001
Non Waste Description :	N/R
Quantity :	300 Pounds
Quantity Tons, Acute, Non-Acute :	0.15, 0, 0.15
Quantity Kg, Acute, Non-Acute :	0, 136.0545
Quantity Tons, Haz, Non-Haz :	0.15, 0
Quantity Kg, Haz, Non-Haz :	136.0545, 0
Management Method :	H141 - STORAGE, BULKING AND/OR TRANSFER OFF SITE
Is EPA Waste :	Y
Federal Code :	D001, F003
State Code :	N/R

DRAFT

Map Id: H23
Direction: W
Distance: 0.203 mi., 1074 ft.
Elevation: 57 ft.
Relative: Higher

Site Name : WEATHEREND ESTATE FURNITURE | IMAGINEERING, INC
6 GORDON DR | 6 GORDON DR
ROCKLAND INDUSTRIAL PK
ROCKLAND, ME 04841

Database(s) : [ECHO, EGAD - ME, FRS, HIST MANIFEST - NY, HIST NPDES - ME, ICIS, INACTIVE PCS, MANIFEST EPA, PCS FACILITY, RCRA SQG, STORMWATER, STORMWATER - ME] ***(cont.)***

Envirosite ID: 3231256
EPA ID: MED985475433

MANIFEST EPA ***(cont.)***

Manifest Details

Manifest Number :	012910089FLE
Shipped Date :	2019-08-27
Updated Date :	2021-03-05
Received Date :	2019-09-05
Status :	Corrected
Generator ID :	MED985475433
Generator Name :	WEATHEREND FURNITURE
Generator Address :	6 GORDON DRIVE, ROCKLAND, ME 04841
Generator Mailing :	6 GORDON DRIVE, ROCKLAND, ME 04841
Generator Contact :	N/R
Destination ID :	RID040098352
Destination Name :	Northland Environmental, LLC
Destination Mailing :	275 Allens Avenue, Providence, RI 02905
Destination Address :	275 Allens Avenue, Providence, RI 02905
Destination Contact :	N/R
Submission Type :	DataImage5Copy
Origin Type :	Service
Manifest Residue :	N
Rejection :	N
Last Date in Agency List :	2024-12-03

Waste Details

Waste Line Number :	1
Is DOT Hazardous :	Y
DOT ID Number :	UN1263
DOT Information :	UN1263 WASTE PAINT RELATED MATERIAL II 3 D001
Non Waste Description :	N/R
Quantity :	300 Pounds
Quantity Tons, Acute, Non-Acute :	0.15, 0, 0.15
Quantity Kg, Acute, Non-Acute :	0, 136.0545
Quantity Tons, Haz, Non-Haz :	0.15, 0
Quantity Kg, Haz, Non-Haz :	136.0545, 0
Management Method :	H141 - STORAGE, BULKING AND/OR TRANSFER OFF SITE
Is EPA Waste :	Y
Federal Code :	D001, F003
State Code :	N/R

PCS FACILITY

Issue Date :	2017-01-30
Original Issue Date :	2011-06-23
Effective Date :	2017-01-30
Expiration Date :	2021-12-06
Retirement Date :	N/R
Termination Date :	N/R
Issuing Agency :	N/R
Agency Type :	State

DRAFT

Map Id: H23
Direction: W
Distance: 0.203 mi., 1074 ft.
Elevation: 57 ft.
Relative: Higher

Site Name : WEATHEREND ESTATE FURNITURE | IMAGINEERING, INC
6 GORDON DR | 6 GORDON DR
ROCKLAND INDUSTRIAL PK
ROCKLAND, ME 04841

Database(s) : [ECHO, EGAD - ME, FRS, HIST MANIFEST - NY, HIST NPDES - ME, ICIS, INACTIVE PCS, MANIFEST EPA, PCS FACILITY, RCRA SQG, STORMWATER, STORMWATER - ME] ***(cont.)***

Envirosite ID: 3231256
EPA ID: MED985475433

PCS FACILITY ***(cont.)***

Activity ID :	3601029019
External Permit Number :	N/R
Facility Type Indicator :	NON-POTW
Permit Type :	General Permit Covered Facility-NPDES)
Major Minor Status :	N
Permit Status :	Administratively Continued
Total Design Flow Number :	N/R
Actual Average Flow Number :	N/R
State Water Body :	N/R
State Water Body Name :	N/R
Permit Name :	LANDCOMM, INC.
Permit Comp Status :	N/R
RNC Tracking :	Y
Master External Permit Number :	MER050000
TMDL Interface :	N/R
EDMR Authorization :	N
Pretreatment Indicator :	N/R
Last Date in Agency List :	2022-01-14

RCRA SQG

Facility Name :	WEATHEREND ESTATE FURNITURE
Facility Address :	6 GORDON DR ROCKLAND INDUSTRIAL PK, ROCKLAND, ME 04841
County :	KNOX
Date Form Received by Agency :	1992-08-28
EPA ID :	MED985475433
Mailing Address :	6 GORDON DR ROCKLAND INDUSTRIAL PK, ROCKLAND, ME 04841-2137
Contact :	GIL V HARPER
Contact Address :	6 GORDON DR ROCKLAND INDUSTRIAL PK, ROCKLAND, ME 04841-2137
Contact Country :	US
Contact Telephone :	207-596-6483
Contact Email :	N/R
EPA Region :	01
Land Type :	Private
Source Type :	Notification
Classification :	Small Quantity Generator
Description :	Handlers that generate more than 100 and less than 1000 kilograms of hazardous waste during any calendar month and accumulate less than 6000 kg of hazardous waste at any time; or generate 100 kg or less of hazardous waste during any calendar month, and accumulate more than 1000 kg of hazardous waste at any time.
Last Date in Agency List :	2024-12-17

DRAFT

Map Id: H23
Direction: W
Distance: 0.203 mi., 1074 ft.
Elevation: 57 ft.
Relative: Higher

Site Name : WEATHEREND ESTATE FURNITURE | IMAGINEERING, INC
6 GORDON DR | 6 GORDON DR
ROCKLAND INDUSTRIAL PK
ROCKLAND, ME 04841

Database(s) : [ECHO, EGAD - ME, FRS, HIST MANIFEST - NY, HIST NPDES - ME, ICIS, INACTIVE PCS, MANIFEST EPA, PCS FACILITY, RCRA SQG, STORMWATER, STORMWATER - ME] ***(cont.)***

Envirosite ID: 3231256
EPA ID: MED985475433

RCRA SQG ***(cont.)***

Owner/Operator Summary

Owner/Operator Name :	IMAGINEERING INC
Owner/Operator Address :	6 GORDON DR, ROCKLAND, ME 04841
Owner/Operator Country :	N/R
Owner/Operator Telephone :	207-596-2790
Owner/Operator Email :	N/R
Owner/Operator Fax :	N/R
Legal Status :	Private
Owner/Operator Type :	Owner
Owner/Operator Start Date :	N/R
Owner/Operator End Date :	N/R

Handler Activities Summary

U.S. Importer of Hazardous Waste :	N
Mixed Waste (Haz. and Radioactive) :	N
Recycler of Hazardous Waste :	N
Transporter of Hazardous Waste :	N
Treater, Storer or Disposer of HW :	N
Underground Injection Activity :	N
On-site Burner Exemption :	N
Furnace Exemption :	N
Used Oil Fuel Burner :	N
Used Oil Processor :	N
Used Oil Refiner :	N
Used Oil Fuel Marketer to Burner :	N
Used Oil Specification Marketer :	N
Used Oil Transfer Facility :	N
Used Oil Transporter :	N

Hazardous Waste Summary

Waste Code / Name :

D001 - IGNITABLE WASTE
D035 - METHYL ETHYL KETONE
F005 - THE FOLLOWING SPENT NONHALOGENATED SOLVENTS: TOLUENE, METHYL ETHYL KETONE, CARBON DISULFIDE, ISOBUTANOL, PYRIDINE, BENZENE, 2-ETHOXYETHANOL, AND 2-NITROPROPANE; ALL SPENT SOLVENT MIXTURES/BLENDS CONTAINING, BEFORE USE, A TOTAL OF TEN PERCENT OR MORE (BY VOLUME) OF ONE OR MORE OF THE ABOVE NONHALOGENATED SOLVENTS OR THOSE SOLVENTS LISTED IN F001, F002, OR F004; AND STILL BOTTOMS FROM THE RECOVERY OF THESE SPENT SOLVENTS AND SPENT SOLVENT MIXTURES.

Notices of Violations Summary

Date of Violation :	2014-11-06
Date Achieved Compliance :	2014-12-11

DRAFT

Map Id: H23
Direction: W
Distance: 0.203 mi., 1074 ft.
Elevation: 57 ft.
Relative: Higher

Site Name : WEATHEREND ESTATE FURNITURE | IMAGINEERING, INC
6 GORDON DR | 6 GORDON DR
ROCKLAND INDUSTRIAL PK
ROCKLAND, ME 04841

Database(s) : [ECHO, EGAD - ME, FRS, HIST MANIFEST - NY, HIST NPDES - ME, ICIS, INACTIVE PCS, MANIFEST EPA, PCS FACILITY, RCRA SQG, STORMWATER, STORMWATER - ME] ***(cont.)***

Envirosite ID: 3231256
EPA ID: MED985475433

RCRA SQG ***(cont.)***

Regulation Violated :	Y
Area of Violation :	Universal Waste - Large Quantity Handlers
Enforcement Action :	WRITTEN INFORMAL
Enforcement Action Date :	2014-12-08
Enf. Disposition Status :	AS
Enf. Disp. Status Date :	2014-12-11
Violation Lead Agency :	State
Enforcement Lead Agency :	State
Proposed Penalty Amount :	N/R
Final Penalty Amount :	N/R
Paid Penalty Amount :	N/R

Date of Violation :	2014-11-06
Date Achieved Compliance :	2014-12-11
Regulation Violated :	Y
Area of Violation :	State Statute or Regulation
Enforcement Action :	WRITTEN INFORMAL
Enforcement Action Date :	2014-12-08
Enf. Disposition Status :	AS
Enf. Disp. Status Date :	2014-12-11
Violation Lead Agency :	State
Enforcement Lead Agency :	State
Proposed Penalty Amount :	N/R
Final Penalty Amount :	N/R
Paid Penalty Amount :	N/R

Date of Violation :	2005-05-27
Date Achieved Compliance :	2005-08-15
Regulation Violated :	Y
Area of Violation :	Universal Waste - General
Enforcement Action :	WRITTEN INFORMAL
Enforcement Action Date :	2005-07-20
Enf. Disposition Status :	N/R
Enf. Disp. Status Date :	N/R
Violation Lead Agency :	State
Enforcement Lead Agency :	State
Proposed Penalty Amount :	N/R
Final Penalty Amount :	N/R
Paid Penalty Amount :	N/R

Date of Violation :	2005-05-27
Date Achieved Compliance :	2005-08-15
Regulation Violated :	Y
Area of Violation :	Generators - Exports
Enforcement Action :	WRITTEN INFORMAL
Enforcement Action Date :	2005-07-20
Enf. Disposition Status :	N/R

DRAFT

Map Id: H23
Direction: W
Distance: 0.203 mi., 1074 ft.
Elevation: 57 ft.
Relative: Higher

Site Name : WEATHEREND ESTATE FURNITURE | IMAGINEERING, INC
6 GORDON DR | 6 GORDON DR
ROCKLAND INDUSTRIAL PK
ROCKLAND, ME 04841

Database(s) : [ECHO, EGAD - ME, FRS, HIST MANIFEST - NY, HIST NPDES - ME, ICIS, INACTIVE PCS, MANIFEST EPA, PCS FACILITY, RCRA SQG, STORMWATER, STORMWATER - ME] ***(cont.)***

Envirosite ID: 3231256
EPA ID: MED985475433

RCRA SQG ***(cont.)***

Enf. Disp. Status Date :	N/R
Violation Lead Agency :	State
Enforcement Lead Agency :	State
Proposed Penalty Amount :	N/R
Final Penalty Amount :	N/R
Paid Penalty Amount :	N/R

Date of Violation :	2005-05-27
Date Achieved Compliance :	2005-08-15
Regulation Violated :	Y
Area of Violation :	Generators - General
Enforcement Action :	WRITTEN INFORMAL
Enforcement Action Date :	2005-07-20
Enf. Disposition Status :	N/R
Enf. Disp. Status Date :	N/R
Violation Lead Agency :	State
Enforcement Lead Agency :	State
Proposed Penalty Amount :	N/R
Final Penalty Amount :	N/R
Paid Penalty Amount :	N/R

Date of Violation :	2005-05-27
Date Achieved Compliance :	2005-08-15
Regulation Violated :	Y
Area of Violation :	Generators - Pre-transport
Enforcement Action :	WRITTEN INFORMAL
Enforcement Action Date :	2005-07-20
Enf. Disposition Status :	N/R
Enf. Disp. Status Date :	N/R
Violation Lead Agency :	State
Enforcement Lead Agency :	State
Proposed Penalty Amount :	N/R
Final Penalty Amount :	N/R
Paid Penalty Amount :	N/R

Date of Violation :	2005-05-27
Date Achieved Compliance :	2005-08-15
Regulation Violated :	Y
Area of Violation :	Listing - General
Enforcement Action :	WRITTEN INFORMAL
Enforcement Action Date :	2005-07-20
Enf. Disposition Status :	N/R
Enf. Disp. Status Date :	N/R
Violation Lead Agency :	State
Enforcement Lead Agency :	State
Proposed Penalty Amount :	N/R
Final Penalty Amount :	N/R

DRAFT

Map Id: H23
Direction: W
Distance: 0.203 mi., 1074 ft.
Elevation: 57 ft.
Relative: Higher

Site Name : WEATHEREND ESTATE FURNITURE | IMAGINEERING, INC
6 GORDON DR | 6 GORDON DR
ROCKLAND INDUSTRIAL PK
ROCKLAND, ME 04841

Database(s) : [ECHO, EGAD - ME, FRS, HIST MANIFEST - NY, HIST NPDES - ME, ICIS, INACTIVE PCS, MANIFEST EPA, PCS FACILITY, RCRA SQG, STORMWATER, STORMWATER - ME] ***(cont.)***

Envirosite ID: 3231256
EPA ID: MED985475433

RCRA SQG ***(cont.)***

Paid Penalty Amount : N/R

Evaluation Action Summary

Evaluation Date : 2014-11-06
Evaluation : COMPLIANCE EVALUATION INSPECTION
Area of Violation : Universal Waste - Large Quantity Handlers
Date Achieved Compliance : 2014-12-11
Evaluation Lead Agency : State

Evaluation Date : 2014-11-06
Evaluation : COMPLIANCE EVALUATION INSPECTION
Area of Violation : State Statute or Regulation
Date Achieved Compliance : 2014-12-11
Evaluation Lead Agency : State

Evaluation Date : 2005-05-27
Evaluation : COMPLIANCE EVALUATION INSPECTION
Area of Violation : Universal Waste - General
Date Achieved Compliance : 2005-08-15
Evaluation Lead Agency : State

Evaluation Date : 2005-05-27
Evaluation : COMPLIANCE EVALUATION INSPECTION
Area of Violation : Generators - Exports
Date Achieved Compliance : 2005-08-15
Evaluation Lead Agency : State

Evaluation Date : 2005-05-27
Evaluation : COMPLIANCE EVALUATION INSPECTION
Area of Violation : Generators - General
Date Achieved Compliance : 2005-08-15
Evaluation Lead Agency : State

Evaluation Date : 2005-05-27
Evaluation : COMPLIANCE EVALUATION INSPECTION
Area of Violation : Generators - Pre-transport
Date Achieved Compliance : 2005-08-15
Evaluation Lead Agency : State

Evaluation Date : 2005-05-27
Evaluation : COMPLIANCE EVALUATION INSPECTION
Area of Violation : Listing - General

DRAFT

Map Id: H23
Direction: W
Distance: 0.203 mi., 1074 ft.
Elevation: 57 ft.
Relative: Higher

Site Name : WEATHEREND ESTATE FURNITURE | IMAGINEERING, INC
6 GORDON DR | 6 GORDON DR
ROCKLAND INDUSTRIAL PK
ROCKLAND, ME 04841

Database(s) : [ECHO, EGAD - ME, FRS, HIST MANIFEST - NY, HIST NPDES - ME, ICIS, INACTIVE PCS, MANIFEST EPA, PCS FACILITY, RCRA SQG, STORMWATER, STORMWATER - ME] ***(cont.)***

Envirosite ID: 3231256
EPA ID: MED985475433

RCRA SQG ***(cont.)***

Date Achieved Compliance :	2005-08-15
Evaluation Lead Agency :	State

STORMWATER

Facility Name :	WEATHEREND ESTATE FURNITURE
Facility Address :	6 GORDON DR, ROCKLAND, ME 04841
NPDES ID :	MERNEB258
Permittee Name :	LANDCOMM, INC.
Permit Status :	Expired
Permit Issuing Name :	State
Issued Date :	2017-01-30
Effective Date :	2017-01-30
Termination Date :	N/R
Expiration Date :	2021-12-06
EPA Region :	01
SIC Code :	2511
NAICS Code :	N/R
EJ Indexes Above 80th Percentile :	N
Significant Noncompliance Status :	N/R
Quarters with Noncompliance :	0
Industrial Stormwater Formal Enforcement Actions:	N/R
Facility Map Flag :	N/R
DRF URL :	Click here for hyperlink provided by the agency.
Latitude :	44.092817
Longitude :	-69.114475
Last Date in Agency List :	2025-02-04

STORMWATER - ME

Facility Name :	IMAGINEERING, INC
Facility Address :	6 GORDON DR, ROCKLAND
Permit ID :	MERNEB258
Permit Issued Date :	2017-01-30
Permit Effective Date :	2017-01-30
Permit Expiration Date :	2021-12-06
Permit Type :	BWQ - Stormwater Industrial General Permit
Permit Sub-Type :	No Exposure Certification
Program Owner :	BWQ - Stormwater
Permit Operating Status :	Active/Operating
District :	EMRO - Bangor
Application Type :	MEPDES IND STW GP CVRD REISSUE
Sub Type Simple :	NEC
Latitude :	44.091833
Longitude :	-69.114965

DRAFT

Map Id: H23
Direction: W
Distance: 0.203 mi., 1074 ft.
Elevation: 57 ft.
Relative: Higher

Site Name : WEATHEREND ESTATE FURNITURE | IMAGINEERING, INC
6 GORDON DR | 6 GORDON DR
ROCKLAND INDUSTRIAL PK
ROCKLAND, ME 04841

Database(s) : [ECHO, EGAD - ME, FRS, HIST MANIFEST - NY, HIST NPDES - ME, ICIS, INACTIVE PCS, MANIFEST EPA, PCS FACILITY, RCRA SQG, STORMWATER, STORMWATER - ME] ***(cont.)***

Envirosite ID: 3231256
EPA ID: MED985475433

STORMWATER - ME ***(cont.)***

Last Date in Agency List : 2025-02-11

Map Id: E24
Direction: WNW
Distance: 0.204 mi., 1077 ft.
Elevation: 46 ft.
Relative: Higher

Site Name : LIBBY RESIDENCE
47 THOMASTON ST
ROCKLAND, ME

Database(s) : [LAST - ME, SPILLS - ME]

Envirosite ID: 50665845
EPA ID: N/R

LAST - ME

Facility Name : LIBBY RESIDENCE
Facility Address : 47 THOMASTON ST, ROCKLAND

Spill Number : A-152-2000
Actual Spill Date : 2000-03-13
Report Status : Final Report
Location Town MCD : 13100
Number of Wells at Risk : 0
Number of Wells Impacted : 0
Material Disposal Information : soil to cement kiln
Further Response Action : F
Spill Type : Oil Incident
Report Type : Subject/Spiller
Detection Method : Visual Product
Incident Location : Residential - Single Family
Incident Source : N/R
Spill Cause : Overfill
Agency Hyperlink : Click here for hyperlink provided by the agency.
Last Date in Agency List : 2024-09-10

Medium(s) : Land

Spill Logs

Spill Office : Augusta
Spill Office Sequence Number : 152
Spill Year : 2000
Log Spill Date : 2000-03-13
Log Reported Date : 2000-03-15
Log Reported Product : #2 FUEL OIL
Log Location Description : N/R

DRAFT

Map Id: E24
Direction: WNW
Distance: 0.204 mi., 1077 ft.
Elevation: 46 ft.
Relative: Higher

Site Name : LIBBY RESIDENCE
47 THOMASTON ST
ROCKLAND, ME

Database(s) : [LAST - ME, SPILLS - ME] ***(cont.)***

Envirosite ID: 50665845
EPA ID: N/R

LAST - ME ***(cont.)***

Log Location Town :	ROCKLAND
Log Tank Involved :	Above Ground Tank(s) Involved
Log Note :	N/R

Products Found

Product Code :	#2 FUEL OIL
Other Product :	N/R
Product Amount :	3 gals.
Product Amount Qualifier :	ACTUAL
Primary Product :	T

Tank Involved

Incident Tank :	Above Ground Tank(s) Involved
Removal :	F
UST Registered :	F
UST Tank Site Number :	N/R
UST Tank Number :	N/R
AST Inside :	F

SPILLS - ME

Facility Name :	LIBBY RESIDENCE
Facility Address :	47 THOMASTON ST, ROCKLAND
Spill Number :	A-152-2000
Actual Spill Date :	2000-03-13
Report Status :	Final Report
Spill Type :	Oil Incident
Location State Province :	N/R
Incident Location :	Residential - Single Family
Incident Source :	N/R
Spill Cause :	Overfill
Agency Hyperlink :	Click here for hyperlink provided by the agency.
Last Date in Agency List :	2024-09-10
Medium(s) :	Land

Spill Logs

Log Location Description :	N/R
Log Location Town :	ROCKLAND
Log Tank Involved :	Above Ground Tank(s) Involved
Log Note :	N/R

Products Found

Product Code :	#2 FUEL OIL
Product Amount :	3 gals.

DRAFT

Map Id: F25
Direction: NE
Distance: 0.204 mi., 1078 ft.
Elevation: 42 ft.
Relative: Higher

Site Name : CARLETON, ELIAZBETH
38 CRESENT STREET
ROCKLAND, ME

Database(s) : [LAST - ME, SPILLS - ME]

Envirosite ID: 50665796
EPA ID: N/R

LAST - ME

Facility Name :	CARLETON, ELIAZBETH
Facility Address :	38 CRESENT STREET, ROCKLAND, ME
Spill Number :	A-657-1999
Actual Spill Date :	N/R
Report Status :	Final Report
Location Town MCD :	13100
Number of Wells at Risk :	N/R
Number of Wells Impacted :	N/R
Material Disposal Information :	Dragon Products
Further Response Action :	F
Spill Type :	Oil Incident
Report Type :	Contractor/Consultant
Detection Method :	Odor/Vapor/Mist
Incident Location :	Residential - Single Family
Incident Source :	N/R
Spill Cause :	Corrosion - Tank
Agency Hyperlink :	Click here for hyperlink provided by the agency.
Last Date in Agency List :	2024-09-10
Medium(s) :	Land

Spill Logs

Spill Office :	Augusta
Spill Office Sequence Number :	657
Spill Year :	1999
Log Spill Date :	N/R
Log Reported Date :	1999-10-29
Log Reported Product :	#2 FUEL OIL
Log Location Description :	N/R
Log Location Town :	ROCKLAND
Log Tank Involved :	Above Ground Tank(s) Involved
Log Note :	N/R

Products Found

Product Code :	#2 FUEL OIL
Other Product :	N/R
Product Amount :	.99 gals.
Product Amount Qualifier :	ESTIMATE
Primary Product :	T

Tank Involved

Incident Tank :	Above Ground Tank(s) Involved
Removal :	F
UST Registered :	F
UST Tank Site Number :	N/R
UST Tank Number :	N/R
AST Inside :	F

DRAFT

Map Id: F25
Direction: NE
Distance: 0.204 mi., 1078 ft.
Elevation: 42 ft.
Relative: Higher

Site Name : CARLETON, ELIAZBETH
38 CRESENT STREET
ROCKLAND, ME

Database(s) : [LAST - ME, SPILLS - ME] ***(cont.)***

Envirosite ID: 50665796
EPA ID: N/R

SPILLS - ME

Facility Name :	CARLETON, ELIAZBETH
Facility Address :	38 CRESENT STREET, ROCKLAND, ME
Spill Number :	A-657-1999
Actual Spill Date :	N/R
Report Status :	Final Report
Spill Type :	Oil Incident
Location State Province :	ME
Incident Location :	Residential - Single Family
Incident Source :	N/R
Spill Cause :	Corrosion - Tank
Agency Hyperlink :	Click here for hyperlink provided by the agency.
Last Date in Agency List :	2024-09-10
Medium(s) :	Land

Spill Logs

Log Location Description :	N/R
Log Location Town :	ROCKLAND
Log Tank Involved :	Above Ground Tank(s) Involved
Log Note :	N/R

Products Found

Product Code :	#2 FUEL OIL
Product Amount :	.99 gals.

DRAFT

Map Id: F26
Direction: NE
Distance: 0.207 mi., 1096 ft.
Elevation: 46 ft.
Relative: Higher

Site Name : BRITTAIN, SHERRILL J
36 LAWRENCE ST
ROCKLAND, ME

Database(s) : [UST - ME]

Envirosite ID: 3215308
EPA ID: N/R

UST - ME

Facility Name :	BRITTAIN, SHERRILL J
Facility Address :	36 LAWRENCE ST, ROCKLAND
Registration Date :	1988-06-22
Registration Number :	15063
Facility Location :	ROCKLAND
Facility Use Code :	SINGLE RESIDENCE
Facility Telephone Number :	2075947878
Owner Name :	BRITTAIN, SHERRILL J
Owner Delivery Address :	PO BOX 1217, ROCKLAND, ME 04841

Map Id: F26
Direction: NE
Distance: 0.207 mi., 1096 ft.
Elevation: 46 ft.
Relative: Higher

Site Name : BRITTAIN, SHERRILL J
36 LAWRENCE ST
ROCKLAND, ME

Database(s) : [UST - ME] ***(cont.)***

Envirosite ID: 3215308
EPA ID: N/R

UST - ME ***(cont.)***

Owner Contact :	N/R
Owner Telephone Number :	2075947878
Operator Name :	BRITTAIN, SHERRILL J
Operator Delivery Address :	PO BOX 1217, ROCKLAND, ME 04841
Operator Contact :	N/R
Operator Telephone Number :	2075947878
Near Private Water :	N
Near Public Water :	Y
Nearby Water Other Owner :	N
On Aquifer :	N
Last Date in Agency List :	2025-02-10

Tank Details

Date Tank Installed :	1969-10-01
Tank Number :	1
Tank Status Date :	1990-05-01
Tank Status :	REMOVED
Tank Sub Status :	N/R
Tank Volume in Gallons :	500
Tank Material :	STEEL - BARE OR ASPHALT COATED.
Tank Leak Detection :	UNKNOWN
Tank Above Below :	BELOWGROUND
Federal Regulated :	N
Chamber ID :	1
Product Stored :	#2 FUEL OIL
Chamber Pump Type :	UNKNOWN
Pipe Date Installed :	N/R
Piping Status Date :	1990-05-01
Piping Status :	REMOVED
Pipe Material :	COPPER
Volume in Gallons :	500
Pipe Leak Detection :	UNKNOWN
Piping Above Below :	BELOWGROUND
Overfill Protection :	UNKNOWN
Annual Inspection Date :	N/R
UST Triennial Test Date :	N/R
Date Tank Warranty Expires :	N/R
Latitude :	N/R
Longitude :	N/R

DRAFT

Map Id: B27
Direction: S
Distance: 0.208 mi., 1098 ft.
Elevation: 52 ft.
Relative: Higher

Site Name : MID COAST SCHOOL OF TECHNOLOGY | Mid-Coast School of Technology - Voc Region 8
1 SOUTH MAIN STREET
ROCKLAND | Rockland, ME 04841

Database(s) : [EGAD - ME, T 2 - ME]

Envirosite ID: 3229474
EPA ID: N/R

EGAD - ME

Facility Name : MID COAST SCHOOL OF TECHNOLOGY
Facility Address : 1 SOUTH MAIN STREET, ROCKLAND

Effective Date : 2018-09-18
Site Number : 67031
Site Type : UNDERGROUND INJECTION SITE
Program ID : 900409
Related Program : UNDERGROUND INJECTION CONDUIT ID
Description : WASTE ID CODE F003 F005

Summary :

THE FOLLOWING WASTE NON HALOGENATED SOLVENTS: XYLENE, ACETONE, ETHYL ACETATE, ETHYL BENZENE, ETHYL ETHER, METHYL ISOBUTYL KETONE, N BUTYL ALCOHOL, CYCLOHEXANONE, AND METHANOL; ALL WASTE SOLVENT MIXTURES/BLENDS CONTAINING BEFORE USE, ONLY THE ABOVE WASTE N THE FOLLOWING WASTE NON HALOGENATED SOLVENTS: TOLUENE, METHYL ETHYL KETONE, CARBON DISULFIDE, ISOBUTANOL, PYRIDINE, BENZENE, 2 ETHOXYETHANOL, AND 2 NITROPROPANE; ALL WASTE SOLVENT MIXTURES AND BLENDS CONTAINING BEFORE USE, A TOTAL OF TEN PERCENT OR MORE (

Latitude : 44.090684
Longitude : -69.109796
Last Date in Agency List : 2024-11-25

Effective Date : 2018-09-18
Site Number : 67031
Site Type : RCRA SMALL QUANTITY GENERATOR
Program ID : 900409
Related Program : UNDERGROUND INJECTION CONDUIT ID
Description : WASTE ID CODE F003 F005

Summary :

THE FOLLOWING WASTE NON HALOGENATED SOLVENTS: XYLENE, ACETONE, ETHYL ACETATE, ETHYL BENZENE, ETHYL ETHER, METHYL ISOBUTYL KETONE, N BUTYL ALCOHOL, CYCLOHEXANONE, AND METHANOL; ALL WASTE SOLVENT MIXTURES/BLENDS CONTAINING BEFORE USE, ONLY THE ABOVE WASTE N THE FOLLOWING WASTE NON HALOGENATED SOLVENTS: TOLUENE, METHYL ETHYL KETONE, CARBON DISULFIDE, ISOBUTANOL, PYRIDINE, BENZENE, 2 ETHOXYETHANOL, AND 2 NITROPROPANE; ALL WASTE SOLVENT MIXTURES AND BLENDS CONTAINING BEFORE USE, A TOTAL OF TEN PERCENT OR MORE (

Latitude : 44.090684
Longitude : -69.109796
Last Date in Agency List : 2024-11-25

T 2 - ME

Facility Name : Mid-Coast School of Technology - Voc Region 8
Facility Address : 1 South Main St, Rockland, ME 04841
County : Knox

DRAFT

Map Id: B27
Direction: S
Distance: 0.208 mi., 1098 ft.
Elevation: 52 ft.
Relative: Higher

Site Name : MID COAST SCHOOL OF TECHNOLOGY | Mid-Coast School of Technology - Voc Region 8
1 SOUTH MAIN STREET
ROCKLAND | Rockland, ME 04841

Database(s) : [EGAD - ME, T 2 - ME] ***(cont.)***

Envirosite ID: 3229474
EPA ID: N/R

T 2 - ME ***(cont.)***

Site Details

Date Signed :	2016-02-17
Facility Record ID :	FATR201576BW4J002104
Facility Department :	N/R
F Date Modified :	2016-08-19
F Mail Address :	1 South Main St, Rockland, ME 04841
F Fire District :	N/R
F Mail Country :	USA
F Notes :	N/R
Report Year :	2015
Total Fees :	N/R
Max Number Occupants :	300
Dike or Other Safeguard :	N
Site Coordinates Abbreviation :	N
Site Map :	N
Subject to Chemical Accident Prevention:	N
Subject to Emergency Planning :	N
Manned :	T
Facility Information Same as Last Year:	N
Validation Report :	N/R
Submitted by :	Rick M. Migliore
Latitude :	44.360012
Longitude :	-69.196346
Last Date in Agency List :	2016-11-07

Site Plank Link

Record Key :	N/R
File Name :	N/R

Facility IDs

Last Modified :	2016-02-17
Record Key :	FDTR201576BW4K00310K
Type :	NAICS
ID Number :	611519
Description :	Other Technical and Trade Schools

Last Modified :	2010-05-07
Record Key :	FDTR201576BW4K00410K
Type :	Dun & Bradstreet
ID Number :	117751672
Description :	N/R

Chemical Inventory

Ave Amount :	41700
Ave Amount Code :	07
Chem Inv Record ID :	CVTR201576BWHE00D5KW
Chem Same as Last Year :	N/R
Ci CAS :	N/R

DRAFT

Map Id: B27
Direction: S
Distance: 0.208 mi., 1098 ft.
Elevation: 52 ft.
Relative: Higher

Site Name : MID COAST SCHOOL OF TECHNOLOGY | Mid-Coast School of Technology - Voc Region 8
1 SOUTH MAIN STREET
ROCKLAND | Rockland, ME 04841

Database(s) : [EGAD - ME, T 2 - ME] ***(cont.)***

Envirosite ID: 3229474
EPA ID: N/R

T 2 - ME ***(cont.)***

Ci EHS Chemical :	No
Ci Last Modified :	2016-08-19
Days on Site :	365
Entered Chemical Name :	FUEL OIL, [NO. 2]
Gas :	N
Liquid :	T
Max Amount :	65000
Max Amount Code :	08
Max Amount Container :	65000
Mixture :	T
Pure :	N
Solid :	N
State 1 Contact Field :	Maritime Energy
State Label Code :	ME2015
Trade Secret :	N
Below Reporting Thresholds :	N/R
Confidential Storage Locations :	N/R
Explosive :	N/R
Flammable :	N/R
Oxidizer :	N/R
Self-Reactive :	N/R
Pyrophoric Liq Sol :	N/R
Pyrophoric Gas :	N/R
Self-Heating :	N/R
Organic Peroxide :	N/R
Corrosive to Metal :	N/R
Gas Under Pressure :	N/R
Icww Emits Flammable Gas :	N/R
Combustible Dust :	N/R
Acute Toxicity :	N/R
Skin Corrosion :	N/R
Serious Eye Damage :	N/R
Resp or Skin Sensitization :	N/R
Germ Cell Mutagenicity :	N/R
Carcinogen :	N/R
Reprod Toxicity :	N/R
Spec Targ Org Toxicity :	N/R
Aspiration Haz :	N/R
Simple Asphyxiant :	N/R
Not Otherwise Classified :	N/R

Chemical Inventory Mixtures

Mx Last Modified :	N/R
Mx Max Amount Code :	N/R
Mx EHS :	N/R
Mx CAS :	N/R
Mx Chemical :	N/R
Record Key :	N/R
Chem Inv Rec ID :	N/R
Percentage :	N/R
Wt or Vol :	N/R

DRAFT

Map Id: B28
Direction: S
Distance: 0.211 mi., 1115 ft.
Elevation: 52 ft.
Relative: Higher

Site Name : MID COAST SCHOOL OF TECHNOLOGY | REGION 8 VOCATIONAL CENTER | REGION 8 VOC CENTER
1 MAIN ST
ROCKLAND, ME

Database(s) : [LUST - ME, SPILLS - ME, UST - ME, UST AOS - ME]

Envirosite ID: 3213374
EPA ID: N/R

LUST - ME

Facility Name :	MID COAST SCHOOL OF TECHNOLOGY
Facility Address :	1 MAIN ST, ROCKLAND, ME
Spill Number :	A-243-2004
Actual Spill Date :	2004-02-01
Report Status :	Final Report
Location Town MCD :	13100
Number of Wells at Risk :	0
Number of Wells Impacted :	0
Material Disposal Information :	Contaminated soil was transported to Commercial Paving for disposal. EPI removed the oil contaminated water to ENPRO.
Further Response Action :	F
Spill Type :	Oil Incident
Report Type :	Subject/Spiller
Detection Method :	Odor/Vapor/Mist
Incident Location :	School - Public
Incident Source :	Storage Unit - Underground Storage Tank
Spill Cause :	Accident - Physical Breakage
Agency Hyperlink :	Click here for hyperlink provided by the agency.
Last Date in Agency List :	2024-09-10
Medium(s) :	Land Inland Surface Water
Latitude :	44.091027
Longitude :	-69.109516

Spill Logs

Spill Office :	Augusta
Spill Office Sequence Number :	243
Spill Year :	2004
Log Spill Date :	N/R
Log Reported Date :	2004-04-27
Log Reported Product :	#2 FUEL OIL
Log Location Description :	MC School of Technology
Log Location Town :	ROCKLAND
Log Tank Involved :	Underground Tank(s) Involved
Log Note :	N/R

Products Found

Product Code :	#2 FUEL OIL
Other Product :	N/R
Product Amount :	25 gals.
Product Amount Qualifier :	ESTIMATE

DRAFT

Map Id: B28
Direction: S
Distance: 0.211 mi., 1115 ft.
Elevation: 52 ft.
Relative: Higher

Site Name : MID COAST SCHOOL OF TECHNOLOGY | REGION 8 VOCATIONAL CENTER | REGION 8 VOC CENTER
1 MAIN ST
ROCKLAND, ME

Database(s) : [LUST - ME, SPILLS - ME, UST - ME, UST AOS - ME] ***(cont.)***

Envirosite ID: 3213374
EPA ID: N/R

LUST - ME ***(cont.)***

Primary Product : T

Tank Involved
- Incident Tank : Underground Tank(s) Involved
- Removal : F
- UST Registered : T
- UST Tank Site Number : 5355
- UST Tank Number : N/R
- AST Inside : F

SPILLS - ME

- Facility Name : MID COAST SCHOOL OF TECHNOLOGY
- Facility Address : 1 MAIN ST, ROCKLAND, ME

- Spill Number : A-243-2004
- Actual Spill Date : 2004-02-01
- Report Status : Final Report
- Spill Type : Oil Incident
- Location State Province : ME
- Incident Location : School - Public
- Incident Source : Storage Unit - Underground Storage Tank
- Spill Cause : Accident - Physical Breakage
- Agency Hyperlink : Click here for hyperlink provided by the agency.
- Last Date in Agency List : 2024-09-10

Medium(s) : Land
Inland Surface Water

- Latitude : 44.091027
- Longitude : -69.109516

Spill Logs
- Log Location Description : MC School of Technology
- Log Location Town : ROCKLAND
- Log Tank Involved : Underground Tank(s) Involved
- Log Note : N/R

Products Found
- Product Code : #2 FUEL OIL
- Product Amount : 25 gals.

DRAFT

Map Id: B28
Direction: S
Distance: 0.211 mi., 1115 ft.
Elevation: 52 ft.
Relative: Higher

Site Name : MID COAST SCHOOL OF TECHNOLOGY | REGION 8 VOCATIONAL CENTER | REGION 8 VOC CENTER
1 MAIN ST
ROCKLAND, ME

Database(s) : [LUST - ME, SPILLS - ME, UST - ME, UST AOS - ME] ***(cont.)***

Envirosite ID: 3213374
EPA ID: N/R

SPILLS - ME ***(cont.)***

Spill Number :	A-380-2019
Actual Spill Date :	N/R
Report Status :	Final Report
Spill Type :	Oil Incident
Location State Province :	ME
Incident Location :	School - Private
Incident Source :	No Source Found By Responder
Spill Cause :	Other - Unknown
Agency Hyperlink :	Click here for hyperlink provided by the agency.
Last Date in Agency List :	2024-09-10
Medium(s) :	Land

Spill Logs

Log Location Description :	1 Main St.
Log Location Town :	ROCKLAND
Log Tank Involved :	None
Log Note :	demoing building found contaminated soil

Products Found

Product Code :	UNSPECIFIED OIL
Product Amount :	N/R
Facility Name :	MIDCOAST SCHOOL OF TECHNOLOGY
Facility Address :	1 MAIN STREET, ROCKLAND, ME

Spill Number :	A-637-2007
Actual Spill Date :	N/R
Report Status :	Final Report
Spill Type :	Oil Incident
Location State Province :	ME
Incident Location :	School - Public
Incident Source :	Storage Unit - Drum
Spill Cause :	Corrosion - Other
Agency Hyperlink :	Click here for hyperlink provided by the agency.
Last Date in Agency List :	2024-09-10
Medium(s) :	Land

Spill Logs

Log Location Description :	1 Main Street
Log Location Town :	ROCKLAND
Log Tank Involved :	None

DRAFT

Map Id: B28
Direction: S
Distance: 0.211 mi., 1115 ft.
Elevation: 52 ft.
Relative: Higher

Site Name : MID COAST SCHOOL OF TECHNOLOGY | REGION 8 VOCATIONAL CENTER | REGION 8 VOC CENTER
1 MAIN ST
ROCKLAND, ME

Database(s) : [LUST - ME, SPILLS - ME, UST - ME, UST AOS - ME] ***(cont.)***

Envirosite ID: 3213374
EPA ID: N/R

SPILLS - ME ***(cont.)***

Log Note :	5 gallons waste oil.

Products Found

Product Code :	WASTE OIL/USED MOTOR OIL
Product Amount :	5 gals.

UST - ME

Facility Name :	REGION 8 VOCATIONAL CENTER
Facility Address :	1 MAIN ST, ROCKLAND
Registration Date :	1986-09-08
Registration Number :	5355
Facility Location :	ROCKLAND
Facility Use Code :	PUBLIC FACILITY
Facility Telephone Number :	2075942161
Owner Name :	MID COAST SCHOOL OF TECHNOLOGY
Owner Delivery Address :	1 MAIN ST, ROCKLAND, ME 04841
Owner Contact :	REGION 8 VOCATIONAL CTR
Owner Telephone Number :	2075942161
Operator Name :	MID COAST SCHOOL OF TECHNOLOGY
Operator Delivery Address :	1 MAIN ST, ROCKLAND, ME 04841
Operator Contact :	REGION 8 VOCATIONAL CTR
Operator Telephone Number :	2075942161
Near Private Water :	N
Near Public Water :	N
Nearby Water Other Owner :	N
On Aquifer :	N
Last Date in Agency List :	2025-02-10

Tank Details

Date Tank Installed :	1967-01-01
Tank Number :	1
Tank Status Date :	1993-10-01
Tank Status :	REMOVED
Tank Sub Status :	N/R
Tank Volume in Gallons :	10000
Tank Material :	STEEL - BARE OR ASPHALT COATED.
Tank Leak Detection :	UNKNOWN
Tank Above Below :	BELOWGROUND
Federal Regulated :	N
Chamber ID :	1
Product Stored :	#6 FUEL OIL
Chamber Pump Type :	UNKNOWN
Pipe Date Installed :	N/R
Piping Status Date :	1993-10-01
Piping Status :	REMOVED
Pipe Material :	GALVANIZED STEEL
Volume in Gallons :	10000

DRAFT

Map Id: B28
Direction: S
Distance: 0.211 mi., 1115 ft.
Elevation: 52 ft.
Relative: Higher

Site Name : MID COAST SCHOOL OF TECHNOLOGY | REGION 8 VOCATIONAL CENTER | REGION 8 VOC CENTER
1 MAIN ST
ROCKLAND, ME

Database(s) : [LUST - ME, SPILLS - ME, UST - ME, UST AOS - ME] ***(cont.)***

Envirosite ID: 3213374
EPA ID: N/R

UST - ME ***(cont.)***

Pipe Leak Detection :	UNKNOWN
Piping Above Below :	BELOWGROUND
Overfill Protection :	UNKNOWN
Annual Inspection Date :	2018-10-17
UST Triennial Test Date :	N/R
Date Tank Warranty Expires :	N/R
Latitude :	N/R
Longitude :	N/R

Date Tank Installed :	1994-01-01
Tank Number :	2
Tank Status Date :	2019-06-12
Tank Status :	REMOVED
Tank Sub Status :	SA APPROVED
Tank Volume in Gallons :	10000
Tank Material :	JACKETED TANK - DOUBLE-WALLED
Tank Leak Detection :	SECONDARY CONTAINMENT / CONT ELEC MON
Tank Above Below :	BELOWGROUND
Federal Regulated :	N
Chamber ID :	1
Product Stored :	#2 FUEL OIL
Chamber Pump Type :	SUCTION & RETURN
Pipe Date Installed :	1994-01-01
Piping Status Date :	2019-06-12
Piping Status :	REMOVED
Pipe Material :	STEEL - BARE OR ASPHALT COATED.
Volume in Gallons :	10000
Pipe Leak Detection :	NONE
Piping Above Below :	ABOVEGROUND
Overfill Protection :	DROP TUBE
Annual Inspection Date :	2018-10-17
UST Triennial Test Date :	N/R
Date Tank Warranty Expires :	2024-01-01
Latitude :	44.09102667
Longitude :	-69.10951639

Facility Name :	REGION 8 VOC CENTER
Facility Address :	1 MAIN ST, ROCKLAND

Registration Date :	1986-06-19
Registration Number :	1250
Facility Location :	ROCKLAND
Facility Use Code :	PUBLIC FACILITY
Facility Telephone Number :	2075942161
Owner Name :	REGION 8 COOPERATIVE BOARD
Owner Delivery Address :	1 MAIN ST, ROCKLAND, ME 04841
Owner Contact :	N/R
Owner Telephone Number :	2075942161
Operator Name :	MID COAST SCHOOL OF TECHNOLOGY
Operator Delivery Address :	1 MAIN ST, ROCKLAND, ME 04841
Operator Contact :	REGION 8 VOCATIONAL CTR

DRAFT

Map Id: B28
Direction: S
Distance: 0.211 mi., 1115 ft.
Elevation: 52 ft.
Relative: Higher

Site Name : MID COAST SCHOOL OF TECHNOLOGY | REGION 8 VOCATIONAL CENTER | REGION 8 VOC CENTER
1 MAIN ST
ROCKLAND, ME

Database(s) : [LUST - ME, SPILLS - ME, UST - ME, UST AOS - ME] ***(cont.)***

Envirosite ID: 3213374
EPA ID: N/R

UST - ME ***(cont.)***

Operator Telephone Number :	2075942161
Near Private Water :	N
Near Public Water :	N
Nearby Water Other Owner :	N
On Aquifer :	N
Last Date in Agency List :	2025-02-10

Tank Details

Date Tank Installed :	1967-01-01
Tank Number :	1
Tank Status Date :	1993-11-20
Tank Status :	REMOVED
Tank Sub Status :	N/R
Tank Volume in Gallons :	10000
Tank Material :	STEEL - BARE OR ASPHALT COATED.
Tank Leak Detection :	UNKNOWN
Tank Above Below :	BELOWGROUND
Federal Regulated :	N
Chamber ID :	1
Product Stored :	#6 FUEL OIL
Chamber Pump Type :	UNKNOWN
Pipe Date Installed :	N/R
Piping Status Date :	1993-11-20
Piping Status :	REMOVED
Pipe Material :	GALVANIZED STEEL
Volume in Gallons :	10000
Pipe Leak Detection :	UNKNOWN
Piping Above Below :	BELOWGROUND
Overfill Protection :	UNKNOWN
Annual Inspection Date :	N/R
UST Triennial Test Date :	N/R
Date Tank Warranty Expires :	N/R
Latitude :	N/R
Longitude :	N/R

UST AOS - ME

Facility Name :	REGION 8 VOCATIONAL CENTER
Facility Address :	1 MAIN ST, ROCKLAND
Date Installed :	1994-01-01
Status Date :	2019-06-12
Status :	Removed
Registry Number :	5355
Tank - Chamber :	2 - 1
Facility Use :	Public Facility
Volume :	10000
Product :	#2 FUEL OIL
Last Date in Agency List :	2019-08-05

DRAFT

Map Id: H29
Direction: W
Distance: 0.214 mi., 1128 ft.
Elevation: 51 ft.
Relative: Higher

Site Name : Bay View Painting - RLVPME01725-CH1
3 Gordon Drive
Rockland, ME 04841

Database(s) : [MANIFEST EPA]

Envirosite ID: 56770640
EPA ID: MEX020000000

MANIFEST EPA

Manifest Details

Manifest Number :	019062338FLE
Shipped Date :	2023-11-28
Updated Date :	2024-03-13
Received Date :	2023-11-29
Status :	Signed
Generator ID :	MEX020000000
Generator Name :	Bay View Painting - RLVPME01725-CH1
Generator Address :	3 Gordon Drive, Rockland, ME 04841
Generator Mailing :	3 Gordon Drive, Rockland, ME 04841
Generator Contact :	Bay View Painting - RLVPME01725-CH1
Destination ID :	MED982546988
Destination Name :	Clean Harbors Environmental Services, Inc.
Destination Mailing :	17 Main Street, South Portland, ME 04106
Destination Address :	17 Main Street, South Portland, ME 04106
Destination Contact :	N/R
Submission Type :	DataImage5Copy
Origin Type :	Service
Manifest Residue :	N
Rejection :	N
Last Date in Agency List :	2024-12-03

Waste Details

Waste Line Number :	1
Is DOT Hazardous :	Y
DOT ID Number :	UN1263
DOT Information :	UN1263, PAINT RELATED MATERIAL, 3, PG II, (UNIVERSAL WASTE)
Non Waste Description :	N/R
Quantity :	1600 Pounds
Quantity Tons, Acute, Non-Acute :	0.8, 0, 0.8
Quantity Kg, Acute, Non-Acute :	0, 725.624
Quantity Tons, Haz, Non-Haz :	, 0.8
Quantity Kg, Haz, Non-Haz :	, 725.624
Management Method :	H141 - STORAGE, BULKING AND/OR TRANSFER OFF SITE
Is EPA Waste :	N
Federal Code :	N/R
State Code :	ME - MRD001

DRAFT

Map Id: F30
Direction: NE
Distance: 0.226 mi., 1192 ft.
Elevation: 42 ft.
Relative: Higher

Site Name : JANICE GOODNOW
46 CRESCENT ST
ROCKLAND, ME

Database(s) : [LAST - ME, SPILLS - ME]

Envirosite ID: 50665813
EPA ID: N/R

LAST - ME

Facility Name :	JANICE GOODNOW
Facility Address :	46 CRESCENT ST, ROCKLAND, ME

Map Id: F30
Direction: NE
Distance: 0.226 mi., 1192 ft.
Elevation: 42 ft.
Relative: Higher

Site Name : JANICE GOODNOW
46 CRESCENT ST
ROCKLAND, ME

Database(s) : [LAST - ME, SPILLS - ME] ***(cont.)***

Envirosite ID: 50665813
EPA ID: N/R

LAST - ME ***(cont.)***

Spill Number :	A-417-2005
Actual Spill Date :	N/R
Report Status :	Final Report
Location Town MCD :	13100
Number of Wells at Risk :	0
Number of Wells Impacted :	0
Material Disposal Information :	N/R
Further Response Action :	F
Spill Type :	Oil Incident
Report Type :	Public Official
Detection Method :	Other
Incident Location :	Residential - Single Family
Incident Source :	Storage Unit - Aboveground Storage Tank
Spill Cause :	Corrosion - Tank
Agency Hyperlink :	Click here for hyperlink provided by the agency.
Last Date in Agency List :	2024-09-10
Medium(s) :	Land Interior Surface

Spill Logs

Spill Office :	Augusta
Spill Office Sequence Number :	417
Spill Year :	2005
Log Spill Date :	N/R
Log Reported Date :	2005-09-07
Log Reported Product :	#2 FUEL OIL
Log Location Description :	Crescent Street in front of # 46
Log Location Town :	ROCKLAND
Log Tank Involved :	None
Log Note :	Old contamination discovered during excavation.

Products Found

Product Code :	#2 FUEL OIL
Other Product :	N/R
Product Amount :	N/R
Product Amount Qualifier :	UNKNOWN
Primary Product :	T

Tank Involved

Incident Tank :	Above Ground Tank(s) Involved
Removal :	F
UST Registered :	F
UST Tank Site Number :	N/R
UST Tank Number :	N/R
AST Inside :	T

SPILLS - ME

Facility Name :	JANICE GOODNOW

DRAFT

Map Id: F30
Direction: NE
Distance: 0.226 mi., 1192 ft.
Elevation: 42 ft.
Relative: Higher

Site Name : JANICE GOODNOW
46 CRESCENT ST
ROCKLAND, ME

Database(s) : [LAST - ME, SPILLS - ME] ***(cont.)***

Envirosite ID: 50665813
EPA ID: N/R

SPILLS - ME ***(cont.)***

Facility Address :	46 CRESCENT ST, ROCKLAND, ME
Spill Number :	A-417-2005
Actual Spill Date :	N/R
Report Status :	Final Report
Spill Type :	Oil Incident
Location State Province :	ME
Incident Location :	Residential - Single Family
Incident Source :	Storage Unit - Aboveground Storage Tank
Spill Cause :	Corrosion - Tank
Agency Hyperlink :	Click here for hyperlink provided by the agency.
Last Date in Agency List :	2024-09-10
Medium(s) :	Land Interior Surface

Spill Logs

Log Location Description :	Crescent Street in front of # 46
Log Location Town :	ROCKLAND
Log Tank Involved :	None
Log Note :	Old contamination discovered during excavation.

Products Found

Product Code :	#2 FUEL OIL
Product Amount :	N/R

DRAFT

Map Id: H31
Direction: W
Distance: 0.239 mi., 1265 ft.
Elevation: 51 ft.
Relative: Higher

Site Name : TARGET MARKETING MAIL SERVICE
2 GORDON DRIVE
ROCKLAND, ME

Database(s) : [SPILLS - ME]

Envirosite ID: 3250871
EPA ID: N/R

SPILLS - ME

Facility Name :	TARGET MARKETING MAIL SERVICE
Facility Address :	2 GORDON DRIVE, ROCKLAND, ME
Spill Number :	A-169-2014
Actual Spill Date :	N/R
Report Status :	Final Report
Spill Type :	Oil Incident
Location State Province :	ME
Incident Location :	Business - Commercial
Incident Source :	Land Transportation - (Saddle) Fuel Supply Tank

Map Id: H31
Direction: W
Distance: 0.239 mi., 1265 ft.
Elevation: 51 ft.
Relative: Higher

Site Name : TARGET MARKETING MAIL SERVICE
2 GORDON DRIVE
ROCKLAND, ME

Database(s) : [SPILLS - ME] ***(cont.)***

Envirosite ID: 3250871
EPA ID: N/R

SPILLS - ME ***(cont.)***

Spill Cause :	Mechanical Failure - Piping/Hose
Agency Hyperlink :	Click here for hyperlink provided by the agency.
Last Date in Agency List :	2024-09-10
Medium(s) :	Land

Spill Logs

Log Location Description :	2 Gordon Drive
Log Location Town :	ROCKLAND
Log Tank Involved :	None
Log Note :	Diesel leak form saddle tank

Products Found

Product Code :	DIESEL
Product Amount :	15 gals.

Map Id: I32
Direction: E
Distance: 0.240 mi., 1265 ft.
Elevation: 28 ft.
Relative: Lower

Site Name : SHARPS POINT SOUTH LLC | HURRICANE ISLAND OUTWARD BOUND SCHOOL INC
75 MECHANIC ST
ROCKLAND, ME 04840

Database(s) : [PRP-CORP, UST - ME, UST AOS - ME]

Envirosite ID: 3241910
EPA ID: N/R

PRP-CORP

Facility Name :	HURRICANE ISLAND OUTWARD BOUND SCHOOL INC
Facility Address :	75 MECHANIC STREET, ROCKLAND, ME 04840
Actual Date :	2010-01-25
Date Type :	SETTLEMENT DATE
EPA ID :	MED985466168
Site Name :	WEST SITE/HOWS CORNERS
NPL Status Description :	Currently on the Final NPL
Non NPL Status Short Name :	N/R
Action Name :	C DECREE
Action Type Seq :	CD-3
Region Code :	01
Last Date in Agency List :	2024-10-18
Actual Date :	2007-05-07
Date Type :	SPECIAL NOTICE
EPA ID :	MED985466168
Site Name :	WEST SITE/HOWS CORNERS

DRAFT

Map Id: I32
Direction: E
Distance: 0.240 mi., 1265 ft.
Elevation: 28 ft.
Relative: Lower

Site Name : SHARPS POINT SOUTH LLC | HURRICANE ISLAND OUTWARD BOUND SCHOOL INC
75 MECHANIC ST
ROCKLAND, ME 04840

Database(s) : [PRP-CORP, UST - ME, UST AOS - ME] ***(cont.)***

Envirosite ID: 3241910
EPA ID: N/R

PRP-CORP ***(cont.)***

NPL Status Description :	Currently on the Final NPL
Non NPL Status Short Name :	N/R
Action Name :	Spcl Not Ltrs
Action Type Seq :	SG-5
Region Code :	01
Last Date in Agency List :	2024-10-18

Actual Date :	2004-05-05
Date Type :	SETTLEMENT DATE
EPA ID :	MED985466168
Site Name :	WEST SITE/HOWS CORNERS
NPL Status Description :	Currently on the Final NPL
Non NPL Status Short Name :	N/R
Action Name :	ADM ORDR
Action Type Seq :	AC-4
Region Code :	01
Last Date in Agency List :	2024-10-18

Actual Date :	2001-12-07
Date Type :	SETTLEMENT DATE
EPA ID :	MED985466168
Site Name :	WEST SITE/HOWS CORNERS
NPL Status Description :	Currently on the Final NPL
Non NPL Status Short Name :	N/R
Action Name :	C DECREE
Action Type Seq :	CD-1
Region Code :	01
Last Date in Agency List :	2024-10-18

UST - ME

Facility Name :	SHARPS POINT SOUTH LLC
Facility Address :	75 MECHANIC ST, ROCKLAND

Registration Date :	1986-07-08
Registration Number :	2121
Facility Location :	ROCKLAND
Facility Use Code :	COMMERCIAL
Facility Telephone Number :	2075945548
Owner Name :	SHARPS POINT SOUTH LLC
Owner Delivery Address :	75 MECHANIC ST, ROCKLAND, ME 04841
Owner Contact :	JAMES SHARPS
Owner Telephone Number :	2077017626
Operator Name :	SHARPS POINT SOUTH LLC
Operator Delivery Address :	75 MECHANIC ST, ROCKLAND, ME 04841
Operator Contact :	JAMES SHARPS
Operator Telephone Number :	2077017626
Near Private Water :	N
Near Public Water :	N
Nearby Water Other Owner :	N
On Aquifer :	N
Last Date in Agency List :	2025-02-10

DRAFT

Map Id: I32
Direction: E
Distance: 0.240 mi., 1265 ft.
Elevation: 28 ft.
Relative: Lower

Site Name : SHARPS POINT SOUTH LLC | HURRICANE ISLAND OUTWARD BOUND SCHOOL INC
75 MECHANIC ST
ROCKLAND, ME 04840

Database(s) : [PRP-CORP, UST - ME, UST AOS - ME] ***(cont.)***

Envirosite ID: 3241910
EPA ID: N/R

UST - ME ***(cont.)***

Tank Details

Date Tank Installed :	1975-06-01
Tank Number :	1
Tank Status Date :	1996-10-08
Tank Status :	REMOVED
Tank Sub Status :	N/R
Tank Volume in Gallons :	4275
Tank Material :	STEEL - BARE OR ASPHALT COATED.
Tank Leak Detection :	UNKNOWN
Tank Above Below :	BELOWGROUND
Federal Regulated :	N
Chamber ID :	1
Product Stored :	#2 FUEL OIL
Chamber Pump Type :	UNKNOWN
Pipe Date Installed :	N/R
Piping Status Date :	1996-10-08
Piping Status :	REMOVED
Pipe Material :	GALVANIZED STEEL
Volume in Gallons :	4275
Pipe Leak Detection :	UNKNOWN
Piping Above Below :	BELOWGROUND
Overfill Protection :	UNKNOWN
Annual Inspection Date :	2024-02-02
UST Triennial Test Date :	N/R
Date Tank Warranty Expires :	N/R
Latitude :	44.09351667
Longitude :	-69.10411861

Date Tank Installed :	1996-10-28
Tank Number :	2
Tank Status Date :	1996-10-28
Tank Status :	ACTIVE
Tank Sub Status :	N/R
Tank Volume in Gallons :	2000
Tank Material :	JACKETED TANK - DOUBLE-WALLED
Tank Leak Detection :	SECONDARY CONTAINMENT / CONT ELEC MON
Tank Above Below :	BELOWGROUND
Federal Regulated :	N
Chamber ID :	1
Product Stored :	#2 FUEL OIL
Chamber Pump Type :	SUCTION & RETURN
Pipe Date Installed :	1996-10-28
Piping Status Date :	1996-10-28
Piping Status :	ACTIVE
Pipe Material :	COPPER WITH SECONDARY CONTAINMENT
Volume in Gallons :	2000
Pipe Leak Detection :	SECONDARY CONTAINMENT / CONT ELEC MON
Piping Above Below :	BELOWGROUND
Overfill Protection :	ELECTRONIC
Annual Inspection Date :	2024-02-02
UST Triennial Test Date :	N/R
Date Tank Warranty Expires :	N/R
Latitude :	44.09352419
Longitude :	-69.1041226

DRAFT

Map Id: I32
Direction: E
Distance: 0.240 mi., 1265 ft.
Elevation: 28 ft.
Relative: Lower

Site Name : SHARPS POINT SOUTH LLC | HURRICANE ISLAND OUTWARD BOUND SCHOOL INC
75 MECHANIC ST
ROCKLAND, ME 04840

Database(s) : [PRP-CORP, UST - ME, UST AOS - ME] ***(cont.)***

Envirosite ID: 3241910
EPA ID: N/R

UST AOS - ME

Facility Name :	SHARPS POINT SOUTH LLC
Facility Address :	75 MECHANIC ST, ROCKLAND
Date Installed :	1996-10-28
Status Date :	1996-10-28
Status :	Active
Registry Number :	2121
Tank - Chamber :	2 - 1
Facility Use :	Commercial
Volume :	2000
Product :	#2 FUEL OIL
Last Date in Agency List :	2024-12-27

Map Id: H33
Direction: W
Distance: 0.240 mi., 1268 ft.
Elevation: 51 ft.
Relative: Higher

Site Name : R & H TAXI
70 THOMASTON ST
ROCKLAND, ME

Database(s) : [EPA UST, UST - ME]

Envirosite ID: 43029144
EPA ID: N/R

EPA UST

Facility Name :	R & H TAXI
Facility Address :	70 THOMASTON ST, ROCKLAND, Maine
County :	N/R
Facility ID :	ME3779
Facility Status :	Closed UST(s)
Open USTs :	0
Closed USTs :	1
Temporarily Out of Service USTs :	0
Date of Last Inspection :	N/R
EPA Region :	1
Tribe :	N/R
Facility ID 2 :	N/R
Latitude :	44.094153
Longitude :	-69.115323
Last Date in Agency List :	2024-05-22

Tank Details

Tank ID :	ME3779_1
Tank Status :	Closed
Installation Date :	1970-01-01
Removal Date :	1988-04-01
Capacity :	2000
Substances :	REGULAR GASOLINE

DRAFT

Map Id: H33
Direction: W
Distance: 0.240 mi., 1268 ft.
Elevation: 51 ft.
Relative: Higher

Site Name : R & H TAXI
70 THOMASTON ST
ROCKLAND, ME

Database(s) : [EPA UST, UST - ME] ***(cont.)***

Envirosite ID: 43029144
EPA ID: N/R

EPA UST ***(cont.)***

Tank Wall Type :	N/R

UST - ME

Facility Name :	R & H TAXI
Facility Address :	70 THOMASTON ST, ROCKLAND
Registration Date :	1986-08-07
Registration Number :	3779
Facility Location :	ROCKLAND
Facility Use Code :	COMMERCIAL
Facility Telephone Number :	2075945525
Owner Name :	MARITIME ENERGY
Owner Delivery Address :	PO BOX 485, ROCKLAND, ME 04841
Owner Contact :	CHARON CURTIS
Owner Telephone Number :	2075960986
Operator Name :	R & H TAXI
Operator Delivery Address :	70 THOMASTON ST, ROCKLAND, ME 04841
Operator Contact :	N/R
Operator Telephone Number :	2075945525
Near Private Water :	N
Near Public Water :	N
Nearby Water Other Owner :	N
On Aquifer :	N
Last Date in Agency List :	2025-02-10

Tank Details

Date Tank Installed :	1970-01-01
Tank Number :	1
Tank Status Date :	1988-04-01
Tank Status :	REMOVED
Tank Sub Status :	N/R
Tank Volume in Gallons :	2000
Tank Material :	STEEL - BARE OR ASPHALT COATED.
Tank Leak Detection :	UNKNOWN
Tank Above Below :	BELOWGROUND
Federal Regulated :	Y
Chamber ID :	1
Product Stored :	REGULAR GASOLINE
Chamber Pump Type :	UNKNOWN
Pipe Date Installed :	N/R
Piping Status Date :	1988-04-01
Piping Status :	REMOVED
Pipe Material :	GALVANIZED STEEL
Volume in Gallons :	2000
Pipe Leak Detection :	UNKNOWN
Piping Above Below :	BELOWGROUND
Overfill Protection :	UNKNOWN
Annual Inspection Date :	N/R
UST Triennial Test Date :	N/R
Date Tank Warranty Expires :	N/R
Latitude :	N/R
Longitude :	N/R

DRAFT

Map Id: J34
Direction: N
Distance: 0.244 mi., 1288 ft.
Elevation: 41 ft.
Relative: Higher

Site Name : CROSSROADS PUFFIN STOP
131 MAIN ST
ROCKLAND, ME

Database(s) : [LUST - ME, SPILLS - ME]

Envirosite ID: 50665823
EPA ID: N/R

LUST - ME

Facility Name :	CROSSROADS PUFFIN STOP
Facility Address :	131 MAIN ST, ROCKLAND, ME
Spill Number :	A-730-2002
Actual Spill Date :	N/R
Report Status :	Final Report
Location Town MCD :	13100
Number of Wells at Risk :	0
Number of Wells Impacted :	0
Material Disposal Information :	DEP disposed of sorbent pads
Further Response Action :	F
Spill Type :	Oil Incident
Report Type :	Public Official
Detection Method :	Visual Product
Incident Location :	Terminal - Service Station
Incident Source :	Land Transportation - Passenger Vehicle
Spill Cause :	Mechanical Failure - Piping/Hose
Agency Hyperlink :	Click here for hyperlink provided by the agency.
Last Date in Agency List :	2024-09-10
Medium(s) :	Land
Latitude :	44.116508
Longitude :	-69.111229

Spill Logs

Spill Office :	Augusta
Spill Office Sequence Number :	730
Spill Year :	2002
Log Spill Date :	N/R
Log Reported Date :	2002-12-13
Log Reported Product :	GASOLINE UNSPECIFIED
Log Location Description :	Park St Puffin Stop
Log Location Town :	ROCKLAND
Log Tank Involved :	Underground Tank(s) Involved
Log Note :	2 gal- leaking fuel system on vehicle. RFD cleanup

Products Found

Product Code :	GASOLINE UNSPECIFIED
Other Product :	N/R
Product Amount :	2 gals.
Product Amount Qualifier :	ESTIMATE
Primary Product :	T

Tank Involved

Incident Tank :	Underground Tank(s) Involved
Removal :	F
UST Registered :	T

DRAFT

Map Id: J34
Direction: N
Distance: 0.244 mi., 1288 ft.
Elevation: 41 ft.
Relative: Higher

Site Name : CROSSROADS PUFFIN STOP
131 MAIN ST
ROCKLAND, ME

Database(s) : [LUST - ME, SPILLS - ME] ***(cont.)***

Envirosite ID: 50665823
EPA ID: N/R

LUST - ME ***(cont.)***

UST Tank Site Number :	9679
UST Tank Number :	N/R
AST Inside :	F

SPILLS - ME

Facility Name :	CROSSROADS PUFFIN STOP
Facility Address :	131 MAIN ST, ROCKLAND, ME
Spill Number :	A-730-2002
Actual Spill Date :	N/R
Report Status :	Final Report
Spill Type :	Oil Incident
Location State Province :	ME
Incident Location :	Terminal - Service Station
Incident Source :	Land Transportation - Passenger Vehicle
Spill Cause :	Mechanical Failure - Piping/Hose
Agency Hyperlink :	Click here for hyperlink provided by the agency.
Last Date in Agency List :	2024-09-10
Medium(s) :	Land
Latitude :	44.116508
Longitude :	-69.111229

Spill Logs

Log Location Description :	Park St Puffin Stop
Log Location Town :	ROCKLAND
Log Tank Involved :	Underground Tank(s) Involved
Log Note :	2 gal- leaking fuel system on vehicle. RFD cleanup

Products Found

Product Code :	GASOLINE UNSPECIFIED
Product Amount :	2 gals.

DRAFT

Map Id: F35
Direction: NNE
Distance: 0.244 mi., 1288 ft.
Elevation: 40 ft.
Relative: Higher

Site Name : HARDEN, RICHARD B
30 SUFFOLK ST
ROCKLAND, ME

Database(s) : [UST - ME]

Envirosite ID: 3219984
EPA ID: N/R

UST - ME

Facility Name :	HARDEN, RICHARD B

Map Id: F35
Direction: NNE
Distance: 0.244 mi., 1288 ft.
Elevation: 40 ft.
Relative: Higher

Site Name : HARDEN, RICHARD B
30 SUFFOLK ST
ROCKLAND, ME

Database(s) : [UST - ME] ***(cont.)***

Envirosite ID: 3219984
EPA ID: N/R

UST - ME ***(cont.)***

Facility Address :	30 SUFFOLK ST, ROCKLAND
Registration Date :	1986-08-11
Registration Number :	3919
Facility Location :	ROCKLAND
Facility Use Code :	SINGLE RESIDENCE
Facility Telephone Number :	2075948390
Owner Name :	HARDEN, RICHARD B
Owner Delivery Address :	30 SUFFOLK ST, ROCKLAND, ME 04841
Owner Contact :	N/R
Owner Telephone Number :	2075948390
Operator Name :	HARDEN, RICHARD B
Operator Delivery Address :	30 SUFFOLK ST, ROCKLAND, ME 04841
Operator Contact :	N/R
Operator Telephone Number :	2075948390
Near Private Water :	N
Near Public Water :	N
Nearby Water Other Owner :	N
On Aquifer :	N
Last Date in Agency List :	2025-02-10

Tank Details

Date Tank Installed :	1950-01-01
Tank Number :	1
Tank Status Date :	1991-08-12
Tank Status :	REMOVED
Tank Sub Status :	N/R
Tank Volume in Gallons :	550
Tank Material :	STEEL - BARE OR ASPHALT COATED.
Tank Leak Detection :	UNKNOWN
Tank Above Below :	BELOWGROUND
Federal Regulated :	N
Chamber ID :	1
Product Stored :	#2 FUEL OIL
Chamber Pump Type :	UNKNOWN
Pipe Date Installed :	N/R
Piping Status Date :	1991-08-12
Piping Status :	REMOVED
Pipe Material :	GALVANIZED STEEL
Volume in Gallons :	550
Pipe Leak Detection :	UNKNOWN
Piping Above Below :	BELOWGROUND
Overfill Protection :	UNKNOWN
Annual Inspection Date :	N/R
UST Triennial Test Date :	N/R
Date Tank Warranty Expires :	N/R
Latitude :	44.09675758
Longitude :	-69.10768979

DRAFT

Map Id: J36
Direction: N
Distance: 0.245 mi., 1296 ft.
Elevation: 41 ft.
Relative: Higher

Site Name : CONNIE DYER
7 OTIS STREET | 7 OTIS ST 10 ROCKLAND ST
ROCKLAND, ME 04841

Database(s) : [ERNS, LAST - ME, SPILLS - ME]

Envirosite ID: 50665765
EPA ID: N/R

ERNS

Facility Address :	7 OTIS ST 10 ROCKLAND ST, ROCKLAND, ME 04841
County :	KNOX

Incident Information

Incident Date Time :	2011-12-06 10:26:00
Type of Incident :	FIXED
Incident Cause :	UNKNOWN
Incident DTG :	DISCOVERED
Incident Location :	RESIDENCE
Sequence Number :	997304
Potential Flag :	N
Description of Incident :	CRACKED OIL TANK DUE TO UNKNOWN CAUSES.
Last Date in Agency List :	2015-12-23

Incident Response Summary

Date Time Received :	2011-12-06 10:34:02
Date Time Completed :	2011-12-06 11:03:43
Call Type :	Incident
Source :	WEB REPORT
Responsible Company :	N/R
Responsible Org Type :	UNKNOWN
Responsible City :	N/R
Responsible State :	XX
Responsible Zip :	N/R

Incident Details Summary

Remedial Action :	UNKNOWN. THIS SECTION WAS LEFT BLANK.
Medium :	UNKNOWN
Medium Description :	UNKNOWN
Body of Water :	N/R
Weather Conditions :	RAINY
Water Temperature :	N/R
Water Supply Contaminated :	U
Waterway Closed :	N
Waterway Description :	N/R

Additional Incident Details Summary

Actual Amount :	N/R
Actual Amount Units :	N/R
Capacity of Tank :	N/R
Capacity of Tank Units :	N/R
Continuous Release Begin Date :	N/R
Continuous Release End Date :	N/R
Continuous Release Change Date :	N/R
Continuous Release Permit :	N/R
Continuous Release Type :	N/R
Description of Tank :	N/R
Device Operational :	U

DRAFT

Map Id: J36
Direction: N
Distance: 0.245 mi., 1296 ft.
Elevation: 41 ft.
Relative: Higher

Site Name : CONNIE DYER
7 OTIS STREET | 7 OTIS ST 10 ROCKLAND ST
ROCKLAND, ME 04841

Database(s) : [ERNS, LAST - ME, SPILLS - ME] ***(cont.)***

Envirosite ID: 50665765
EPA ID: N/R

ERNS ***(cont.)***

DOT Crossing Number :	N/R
DOT Regulated :	U
NPDES :	N/R
NPDES Compliance :	U
Pipeline Aboveground :	ABOVE
Pipeline Covered :	N
Pipeline Type :	N/R
Tank ID :	N/R
Tank Regulated :	U
Tank Regulated by :	N/R

Materials Involved Summary

Name of Material :	OIL, FUEL: NO. 2
CAS Number :	000000-00-0
Amount of Material :	100
Unit of Measure :	GALLON(S)
UN Number :	N/R
CHRIS Code :	OTW
Reached Water :	NO
Amount in Water :	N/R
Unit of Measure (Reach Water) :	N/R

Facility Address :	7 OTIS ST., ROCKLAND, ME
County :	KNOX

Incident Information

Incident Date Time :	2011-12-06 10:26:00
Type of Incident :	STORAGE TANK
Incident Cause :	EQUIPMENT FAILURE
Incident DTG :	OCCURRED
Incident Location :	N/R
Sequence Number :	997311
Potential Flag :	N
Description of Incident :	///UPDATE TO NRC REPORT NO. 997304/// INCIDENT WAS REPORTED AS A FIXED INCIDENT BUT SHOULD HAVE BEEN ENTERED AS STORAGE TANK. CRACKED OIL TANK DUE TO UNKNOWN CAUSES.
Last Date in Agency List :	2015-12-23

Incident Response Summary

Date Time Received :	2011-12-06 11:34:50
Date Time Completed :	2011-12-06 11:44:44
Call Type :	Incident
Source :	TELEPHONE
Responsible Company :	N/R
Responsible Org Type :	UNKNOWN
Responsible City :	N/R
Responsible State :	XX

DRAFT

Map Id: J36
Direction: N
Distance: 0.245 mi., 1296 ft.
Elevation: 41 ft.
Relative: Higher

Site Name : CONNIE DYER
7 OTIS STREET | 7 OTIS ST 10 ROCKLAND ST
ROCKLAND, ME 04841

Database(s) : [ERNS, LAST - ME, SPILLS - ME] ***(cont.)***

Envirosite ID: 50665765
EPA ID: N/R

ERNS ***(cont.)***

Responsible Zip : N/R

Incident Details Summary

Remedial Action : LOCAL FIRE DEPARTMENT IS ONSCENE, TANK IS BEING PUMPED OUT AND OIL PADS HAVE BEEN PLACED ON THE SPILL.

Medium : BASEMENT ONLY
Medium Description : OTHER
Body of Water : N/R
Weather Conditions : RAINY
Water Temperature : N/R
Water Supply Contaminated : U
Waterway Closed : N
Waterway Description : N/R

Additional Incident Details Summary

Actual Amount : 0
Actual Amount Units : UNKNOWN AMOUNT
Capacity of Tank : 0
Capacity of Tank Units : UNKNOWN AMOUNT
Continuous Release Begin Date : N/R
Continuous Release End Date : N/R
Continuous Release Change Date : N/R
Continuous Release Permit : N/R
Continuous Release Type : N/R
Description of Tank : STORAGE TANK
Device Operational : U
DOT Crossing Number : N/R
DOT Regulated : U
NPDES : N/R
NPDES Compliance : U
Pipeline Aboveground : ABOVE
Pipeline Covered : U
Pipeline Type : N/R
Tank ID : N/R
Tank Regulated : U
Tank Regulated by : N/R

Materials Involved Summary

Name of Material : OIL, FUEL: NO. 2
CAS Number : 000000-00-0
Amount of Material : 100
Unit of Measure : GALLON(S)
UN Number : N/R
CHRIS Code : OTW
Reached Water : NO
Amount in Water : N/R
Unit of Measure (Reach Water) : N/R

DRAFT

Map Id: J36
Direction: N
Distance: 0.245 mi., 1296 ft.
Elevation: 41 ft.
Relative: Higher

Site Name : CONNIE DYER
7 OTIS STREET | 7 OTIS ST 10 ROCKLAND ST
ROCKLAND, ME 04841

Database(s) : [ERNS, LAST - ME, SPILLS - ME] ***(cont.)***

Envirosite ID: 50665765
EPA ID: N/R

LAST - ME

Facility Name :	CONNIE DYER
Facility Address :	7 OTIS STREET, ROCKLAND, ME
Spill Number :	A-785-2011
Actual Spill Date :	N/R
Report Status :	Final Report
Location Town MCD :	13100
Number of Wells at Risk :	0
Number of Wells Impacted :	0
Material Disposal Information :	oil pumped into temporary tank and then pumped out by oil company to be resold. soil to Juniper Ridge.
Further Response Action :	F
Spill Type :	Oil Incident
Report Type :	Contractor/Consultant
Detection Method :	Visual Product
Incident Location :	Residential - Single Family
Incident Source :	Storage Unit - Aboveground Storage Tank
Spill Cause :	Mechanical Failure - Valve
Agency Hyperlink :	Click here for hyperlink provided by the agency.
Last Date in Agency List :	2024-09-10
Medium(s) :	Land

Spill Logs

Spill Office :	Augusta
Spill Office Sequence Number :	785
Spill Year :	2011
Log Spill Date :	N/R
Log Reported Date :	2011-12-06
Log Reported Product :	#2 FUEL OIL
Log Location Description :	7 Otis Street
Log Location Town :	ROCKLAND
Log Tank Involved :	Above Ground Tank(s) Involved
Log Note :	AST ... fitting leak. oil in basement and oil vapor problem AST App sent 1-10-12

Products Found

Product Code :	#2 FUEL OIL
Other Product :	N/R
Product Amount :	10 gals.
Product Amount Qualifier :	ESTIMATE
Primary Product :	T

DRAFT

Map Id: J36
Direction: N
Distance: 0.245 mi., 1296 ft.
Elevation: 41 ft.
Relative: Higher

Site Name : CONNIE DYER
7 OTIS STREET | 7 OTIS ST 10 ROCKLAND ST
ROCKLAND, ME 04841

Database(s) : [ERNS, LAST - ME, SPILLS - ME] ***(cont.)***

Envirosite ID: 50665765
EPA ID: N/R

LAST - ME ***(cont.)***

Tank Involved

Incident Tank :	Above Ground Tank(s) Involved
Removal :	F
UST Registered :	T
UST Tank Site Number :	N/R
UST Tank Number :	N/R
AST Inside :	T

SPILLS - ME

Facility Name :	CONNIE DYER
Facility Address :	7 OTIS STREET, ROCKLAND, ME
Spill Number :	A-785-2011
Actual Spill Date :	N/R
Report Status :	Final Report
Spill Type :	Oil Incident
Location State Province :	ME
Incident Location :	Residential - Single Family
Incident Source :	Storage Unit - Aboveground Storage Tank
Spill Cause :	Mechanical Failure - Valve
Agency Hyperlink :	Click here for hyperlink provided by the agency.
Last Date in Agency List :	2024-09-10
Medium(s) :	Land

Spill Logs

Log Location Description :	7 Otis Street
Log Location Town :	ROCKLAND
Log Tank Involved :	Above Ground Tank(s) Involved
Log Note :	AST ... fitting leak. oil in basement and oil vapor problem AST App sent 1-10-12

Products Found

Product Code :	#2 FUEL OIL
Product Amount :	10 gals.

DRAFT

Map Id: 37
Direction: WSW
Distance: 0.247 mi., 1303 ft.
Elevation: 62 ft.
Relative: Higher

Site Name : INTERSTATE SEPTIC SYSTEMS | ROCKLAND LEATHERS | ISS COMPOST SITE
10 GORDON DR | 10-18 GORDON DRIVE
ROCKLAND, ME 04841

Database(s) : [ALL SITES - ME, ECHO, EGAD - ME, FRS, HIST NPDES - ME, ICIS, INACTIVE PCS, SHWS - ME]

Envirosite ID: 3231730
EPA ID: N/R

ALL SITES - ME

Facility Name :	ROCKLAND LEATHERS
Facility Address :	10-18 GORDON DRIVE, ROCKLAND
County :	KNOX
Status Date :	2009-04-02
Site Number :	REM00797
Program :	N/R
Alias :	DIS#163
Acres :	0
IC Controls :	False
Status :	TRANSFERRED TO OTHER DIVISION
Sub Status :	OTHER
Latitude :	44.09057
Longitude :	-69.11806
Last Date in Agency List :	2024-12-16

ECHO

Facility Name :	INTERSTATE SEPTIC SYSTEMS
Facility Address :	10 GORDON DR, ROCKLAND, ME 04841
County :	KNOX
Last Inspection Date :	N/R
Registry ID :	110039680342
FIPS Code :	23013
EPA Region :	01
Inspection Count :	0
Last Inspection Days :	N/R
Informal Count :	0
Last Informal Action Date :	N/R
Formal Action Count :	0
Last Formal Action Date :	N/R
Total Penalties :	0
Penalty Count :	N/R
Last Penalty Date :	N/R
Last Penalty Amount :	N/R
QTRS IN NC :	0
Programs IN SNC :	0
Current Compliance Status :	N/R
Three-Year Compliance Status :	N/R
Collection Method :	ADDRESS MATCHING-HOUSE NUMBER
Reference Point :	ENTRANCE POINT OF A FACILITY OR STATION
Accuracy Meters :	50
Derived Tribes :	N/R
Derived HUC :	01050002
Derived WBD :	010500021907
Derived STCTY FIPS :	23013
Derived Zip :	04841
Derived CD113 :	01
Derived CB2010 :	230139706003018
MYRTK Universe :	NNN

DRAFT

Map Id: 37
Direction: WSW
Distance: 0.247 mi., 1303 ft.
Elevation: 62 ft.
Relative: Higher

Site Name : INTERSTATE SEPTIC SYSTEMS | ROCKLAND LEATHERS | ISS COMPOST SITE
10 GORDON DR | 10-18 GORDON DRIVE
ROCKLAND, ME 04841

Database(s) : [ALL SITES - ME, ECHO, EGAD - ME, FRS, HIST NPDES - ME, ICIS, INACTIVE PCS, SHWS - ME] ***(cont.)***

Envirosite ID: 3231730
EPA ID: N/R

ECHO ***(cont.)***

NPDES IDs :	MEL000002
CWA Permit Types :	Non-M
CWA Compliance Tracking :	Off
CWA NAICS :	N/R
CWA SICS :	4952
CWA Inspection Count :	N/R
CWA Last Inspection Days :	N/R
CWA Informal Count :	N/R
CWA Formal Action Count :	N/R
CWA Last Formal Action Date :	N/R
CWA Penalties :	N/R
CWA Last Penalty Date :	N/R
CWA Last Penalty Amount :	N/R
CWA Quarters IN NC :	0
CWA Current Compliance Status :	Terminated Permit
CWA Current SNC Flag :	N
CWA 13 Quarters Compliance Status :	N/R
CWA 13 Quarters Effluent Exceedances:	N/R
CWA Three-Year QNCR Codes :	N/R
DFR URL :	Click here for hyperlink provided by the agency.
Facility SIC :	4952
Facility NAICS :	N/R
Facility Last Inspection EPA Date :	N/R
Facility Last Inspection State Date :	N/R
Facility Last Formal Act EPA Date :	N/R
Facility Last Formal Act State Date :	N/R
Facility Last Informal Act EPA Date :	N/R
Facility Last Informal Act State Date:	N/R
Facility Federal Agency :	N/R
TRI Reporter :	N/R
Facility Imp Water Flag :	N/R
Current SNC Flag :	N
Indian County Flag :	N
Federal Flag :	N/R
US Mexico Border Flag :	N/R
Chesapeak Bay Flag :	N/R
AIR Flag :	N
NPDES Flag :	Y
SDWIS Flag :	N
RCRA Flag :	N
TRI Flag :	N
GHG Flag :	N
Major Flag :	N/R
Active Flag :	N/R
NAA Flag :	Y
Latitude :	44.092095
Longitude :	-69.115629
Last Date in Agency List :	2025-02-19

EGAD - ME

Facility Name :	INTERSTATE SEPTIC SYSTEMS, INC
Facility Address :	10 GORDON DR, ROCKLAND

DRAFT

Map Id: 37
Direction: WSW
Distance: 0.247 mi., 1303 ft.
Elevation: 62 ft.
Relative: Higher

Site Name : INTERSTATE SEPTIC SYSTEMS | ROCKLAND LEATHERS | ISS COMPOST SITE
10 GORDON DR | 10-18 GORDON DRIVE
ROCKLAND, ME 04841

Database(s) : [ALL SITES - ME, ECHO, EGAD - ME, FRS, HIST NPDES - ME, ICIS, INACTIVE PCS, SHWS - ME] ***(cont.)***

Envirosite ID: 3231730
EPA ID: N/R

EGAD - ME ***(cont.)***

Effective Date : 2004-10-19
Site Number : 30387
Site Type : SEPTAGE DISPOSAL/STORAGE SITE
Program ID : A020907-CC
Related Program : MDEP LICENSE(S)

Description :

INTERSTATE SEPTIC SYSTEMS RECEIVED A LICENSE TO ESTABLISH A SEPTAGE DE-WATERING FACILITY AND ALSO AMENDED THIS LICENSE TO DE-WATER DOMESTIC WASTEWATER TREATMENT PLANT SLUDGE AND ESTABLISH A COMPOSTING FACILITY AT THE SITE. THE FACILITY IS MADE UP OF A STORAGE TANK FOR THE WWTP SLUDGE AND AN AGITATED BIN COMPOSTING FACILITY, HOUSED ALONG WITH THE DE-WATERING FACILITY. THE APPLICANT PROPOSES TO USE AMENDMENTS SUCH AS SAWDUST, WOOD CHIPS, YARD WASTE, SHREDDED PAPER OR WOODASH TO ACHEIVED AN OPTIMUM CARBON TO NITROGEN RATIO. TOWNS DESIGNATING THIS FACILITY AS THEIR SEPTAGE DISPOSAL SITE ARE ROCKPORT, SOUTH THOMASTON, UNION, WARREN, OWLS HEAD, THOMASTON, BUCKSPORT, FRIENDSHIP, AND HOPE. THE LICENSE WAS ISSUED JANUARY 12, 1993.

Summary :

INTERSTATE SEPTIC SYSTEMS RECEIVED A LICENSE TO ESTABLISH A SEPTAGE DE-WATERING FACILITY AND ALSO AMENDED THIS LICENSE TO DE-WATER DOMESTIC WASTEWATER TREATMENT PLANT SLUDGE AND ESTABLISH A COMPOSTING FACILITY AT THE SITE. THE FACILITY IS MADE UP OF A STORAGE TANK FOR THE WWTP SLUDGE AND AN AGITATED BIN COMPOSTING FACILITY, HOUSED ALONG WITH THE DE-WATERING FACILITY. THE APPLICANT PROPOSES TO USE AMENDMENTS SUCH AS SAWDUST, WOOD CHIPS, YARD WASTE, SHREDDED PAPER OR WOODASH TO ACHEIVED AN OPTIMUM CARBON TO NITROGEN RATIO. TOWNS DESIGNATING THIS FACILITY AS THEIR SEPTAGE DISPOSAL SITE ARE ROCKPORT, SOUTH THOMASTON, UNION, WARREN, OWLS HEAD, THOMASTON, BUCKSPORT, FRIENDSHIP, AND HOPE. THE LICENSE WAS ISSUED JANUARY 12, 1993.

Latitude : 44.090718
Longitude : -69.117752
Last Date in Agency List : 2024-11-25

Effective Date : 2004-10-19
Site Number : 30387
Site Type : COMPOST SITE
Program ID : A020907-CC
Related Program : MDEP LICENSE(S)

Description :

INTERSTATE SEPTIC SYSTEMS RECEIVED A LICENSE TO ESTABLISH A SEPTAGE DE-WATERING FACILITY AND ALSO AMENDED THIS LICENSE TO DE-WATER DOMESTIC WASTEWATER TREATMENT PLANT SLUDGE AND ESTABLISH A COMPOSTING FACILITY AT THE SITE. THE FACILITY IS MADE UP OF A STORAGE TANK FOR THE WWTP SLUDGE AND AN AGITATED BIN COMPOSTING FACILITY, HOUSED ALONG WITH THE DE-WATERING FACILITY. THE APPLICANT PROPOSES TO USE AMENDMENTS SUCH AS SAWDUST, WOOD CHIPS, YARD WASTE, SHREDDED PAPER OR WOODASH TO ACHEIVED AN OPTIMUM CARBON TO NITROGEN RATIO. TOWNS DESIGNATING THIS FACILITY AS THEIR SEPTAGE DISPOSAL SITE ARE ROCKPORT, SOUTH THOMASTON, UNION, WARREN, OWLS HEAD, THOMASTON, BUCKSPORT, FRIENDSHIP, AND HOPE. THE LICENSE WAS ISSUED JANUARY 12, 1993.

DRAFT

Map Id: 37
Direction: WSW
Distance: 0.247 mi., 1303 ft.
Elevation: 62 ft.
Relative: Higher

Site Name : INTERSTATE SEPTIC SYSTEMS | ROCKLAND LEATHERS | ISS COMPOST SITE
10 GORDON DR | 10-18 GORDON DRIVE
ROCKLAND, ME 04841

Database(s) : [ALL SITES - ME, ECHO, EGAD - ME, FRS, HIST NPDES - ME, ICIS, INACTIVE PCS, SHWS - ME] ***(cont.)***

Envirosite ID: 3231730
EPA ID: N/R

EGAD - ME ***(cont.)***

Summary :

INTERSTATE SEPTIC SYSTEMS RECEIVED A LICENSE TO ESTABLISH A SEPTAGE DE-WATERING FACILITY AND ALSO AMENDED THIS LICENSE TO DE-WATER DOMESTIC WASTEWATER TREATMENT PLANT SLUDGE AND ESTABLISH A COMPOSTING FACILITY AT THE SITE. THE FACILITY IS MADE UP OF A STORAGE TANK FOR THE WWTP SLUDGE AND AN AGITATED BIN COMPOSTING FACILITY, HOUSED ALONG WITH THE DE-WATERING FACILITY. THE APPLICANT PROPOSES TO USE AMENDMENTS SUCH AS SAWDUST, WOOD CHIPS, YARD WASTE, SHREDDED PAPER OR WOODASH TO ACHEIVED AN OPTIMUM CARBON TO NITROGEN RATIO. TOWNS DESIGNATING THIS FACILITY AS THEIR SEPTAGE DISPOSAL SITE ARE ROCKPORT, SOUTH THOMASTON, UNION, WARREN, OWLS HEAD, THOMASTON, BUCKSPORT, FRIENDSHIP, AND HOPE. THE LICENSE WAS ISSUED JANUARY 12, 1993.

Latitude :	44.090718
Longitude :	-69.117752
Last Date in Agency List :	2024-11-25
Facility Name :	ISS COMPOST SITE
Facility Address :	10 GORDON DR, ROCKLAND
Effective Date :	2004-10-19
Site Number :	30387
Site Type :	COMPOST SITE
Program ID :	A020907-CC
Related Program :	MDEP LICENSE(S)
Description :	N/R
Summary :	INTERSTATE SEPTIC SYSTEMS RECEIVED A LICENSE TO ESTABLISH A SEPTAGE DE-WATERING FACILITY AND ALSO AMENDED THIS LICENSE TO DE-WATER DOMESTIC WASTEWATER TREATMENT PLANT SLUDGE AND ESTABLISH A COMPOSTING FACILITY AT THE SITE. THE FACILITY IS MADE UP OF A ST
Latitude :	44.0907087
Longitude :	-69.1177524
Last Date in Agency List :	2020-03-30

FRS

Facility Name :	INTERSTATE SEPTIC SYSTEMS
Facility Address :	10 GORDON DR, ROCKLAND, ME 04841
County :	KNOX

Site Details

Registry ID :	110039680342
FRS Facility URL :	Click here for hyperlink provided by the agency.
Last Date in Agency List :	2024-12-16

DRAFT

Map Id: 37
Direction: WSW
Distance: 0.247 mi., 1303 ft.
Elevation: 62 ft.
Relative: Higher

Site Name : INTERSTATE SEPTIC SYSTEMS | ROCKLAND LEATHERS | ISS COMPOST SITE
10 GORDON DR | 10-18 GORDON DRIVE
ROCKLAND, ME 04841

Database(s) : [ALL SITES - ME, ECHO, EGAD - ME, FRS, HIST NPDES - ME, ICIS, INACTIVE PCS, SHWS - ME] ***(cont.)***

Envirosite ID: 3231730
EPA ID: N/R

FRS ***(cont.)***

Source Description
Source Description :

The ME-EFIS, managed by the Department of Environmental Protection (DEP), integrates information on environmental facilities, permits, violations, enforcement actions, and compliance activities needed to support regulatory requirements and target environmental quality improvements for the water, air, solid waste, and hazardous waste program areas.
The NPDES module of the Compliance Information System (ICIS) tracks surface water permits issued under the Clean Water Act. Under NPDES, all facilities that discharge pollutants from any point source into waters of the United States are required to obtain a permit. The permit will likely contain limits on what can be discharged, impose monitoring and reporting requirements, and include other provisions to ensure that the discharge does not adversely affect water quality.

FRS Environmental Interest
Source and System ID :
ICIS - MEL000002
ME-EFIS - FN00000019189244895

HIST NPDES - ME

Facility Name : INTERSTATE SEPTIC SYSTEMS
Facility Address : 10 GORDON DR, ROCKLAND, ME 04841
County : N/R

Facility Details
Facility ID : FN0000001918
Active/Inactive : INACT
Receiving Stream : N/R
District : CMRO - AUGUSTA
Facility Address Type : N/R
Owner Name : INTERSTATE SEPTIC SYSTEMS, INC.
Owner Type : CORPORATION
Owner County : N/R
Company : N/R
Company Address : N/R
N/R
Last Date in Agency List : 2015-06-15

Permit Details
Permit Issued Date : 1996-07-19
Permit Expire Date : 2001-07-31
Permit Status Date : 2009-08-19
Permit : MEL000002
Permit Status : EXPIRED
Permit Type : WTRNPDESWWTP

DRAFT

Map Id: 37
Direction: WSW
Distance: 0.247 mi., 1303 ft.
Elevation: 62 ft.
Relative: Higher

Site Name : INTERSTATE SEPTIC SYSTEMS | ROCKLAND LEATHERS | ISS COMPOST SITE
10 GORDON DR | 10-18 GORDON DRIVE
ROCKLAND, ME 04841

Database(s) : [ALL SITES - ME, ECHO, EGAD - ME, FRS, HIST NPDES - ME, ICIS, INACTIVE PCS, SHWS - ME] ***(cont.)***

Envirosite ID: 3231730
EPA ID: N/R

HIST NPDES - ME ***(cont.)***

Permit Sub Type :	MEL00
Application Status Date :	2006-11-13
Application Type :	MEPDES RENEWAL/REISSUE

ICIS

Facility Name :	INTERSTATE SEPTIC SYSTEMS
Facility Address :	10 GORDON DR, ROCKLAND, ME 04841

Site Details

NPDES ID :	MEL000002
ICIS Facility Interest ID :	3200053756
Facility UIN :	110039680342
Facility Type Code :	Privately Owned Facility
Impaired Waters :	N/R
Latitude :	44.090833
Longitude :	-69.118056
Last Date in Agency List :	2025-03-06

Facility SIC

SIC Code :	4952
SIC Description :	Sewerage Systems

INACTIVE PCS

Issue Date :	1996-07-19
Original Issue Date :	1996-07-19
Effective Date :	1996-07-19
Expiration Date :	2001-07-31
Retirement Date :	N/R
Termination Date :	2009-08-19
Issuing Agency :	N/R
Agency Type :	State
Activity ID :	3200019828
External Permit Number :	MEL000002
Facility Type Indicator :	NON-POTW
Permit Type :	NPDES Individual Permit
Major Minor Status :	N
Permit Status :	Terminated
Total Design Flow Number :	N/R
Actual Average Flow Number :	N/R
State Water Body :	01050002
State Water Body Name :	N/R
Permit Name :	INTERSTATE SEPTIC SYSTEMS INC
Permit Comp Status :	N
RNC Tracking :	Y
Master External Permit Number :	N/R
TMDL Interface :	N/R

DRAFT

Map Id: 37
Direction: WSW
Distance: 0.247 mi., 1303 ft.
Elevation: 62 ft.
Relative: Higher

Site Name : INTERSTATE SEPTIC SYSTEMS | ROCKLAND LEATHERS | ISS COMPOST SITE
10 GORDON DR | 10-18 GORDON DRIVE
ROCKLAND, ME 04841

Database(s) : [ALL SITES - ME, ECHO, EGAD - ME, FRS, HIST NPDES - ME, ICIS, INACTIVE PCS, SHWS - ME] ***(cont.)***

Envirosite ID: 3231730
EPA ID: N/R

INACTIVE PCS ***(cont.)***

EDMR Authorization :	N
Pretreatment Indicator :	N/R
Last Date in Agency List :	2025-03-10

SHWS - ME

Facility Name :	ROCKLAND LEATHERS
Facility Address :	10-18 GORDON DRIVE, ROCKLAND
County :	KNOX
Status Date :	2009-04-02
Site Number :	REM00797
Program :	UNCONTROLLED SITES
Alias :	DIS#163
Acres :	0
IC Controls :	False
Status :	TRANSFERRED TO OTHER DIVISION
Sub Status :	OTHER
Latitude :	44.09057
Longitude :	-69.11806
Last Date in Agency List :	2024-12-16

DRAFT

Map Id: I38
Direction: ENE
Distance: 0.254 mi., 1343 ft.
Elevation: 41 ft.
Relative: Higher

Site Name : SUSAN HURST
23 SOUTH STREET
ROCKLAND, ME

Database(s) : [LAST - ME, SPILLS - ME]

Envirosite ID: 3253249
EPA ID: N/R

LAST - ME

Facility Name :	SUSAN HURST
Facility Address :	23 SOUTH STREET, ROCKLAND, ME
Spill Number :	A-39-2013
Actual Spill Date :	N/R
Report Status :	Final Report
Location Town MCD :	13100
Number of Wells at Risk :	0
Number of Wells Impacted :	0
Material Disposal Information :	Fabian oil disposed of the drum
Further Response Action :	F
Spill Type :	Oil Incident
Report Type :	Other Involved Party
Detection Method :	Odor/Vapor/Mist
Incident Location :	Residential - Single Family

Map Id: I38
Direction: ENE
Distance: 0.254 mi., 1343 ft.
Elevation: 41 ft.
Relative: Higher

Site Name : SUSAN HURST
23 SOUTH STREET
ROCKLAND, ME

Database(s) : [LAST - ME, SPILLS - ME] ***(cont.)***

Envirosite ID: 3253249
EPA ID: N/R

LAST - ME ***(cont.)***

Incident Source :	Storage Unit - Aboveground Storage Tank
Spill Cause :	Mechanical Failure - Piping/Hose
Agency Hyperlink :	Click here for hyperlink provided by the agency.
Last Date in Agency List :	2024-09-10
Medium(s) :	Land

Spill Logs

Spill Office :	Augusta
Spill Office Sequence Number :	39
Spill Year :	2013
Log Spill Date :	N/R
Log Reported Date :	2013-01-17
Log Reported Product :	#2 FUEL OIL
Log Location Description :	23 South St Susan Hurst
Log Location Town :	ROCKLAND
Log Tank Involved :	None
Log Note :	Burner Malfunction. oil lost to concrete and soil. Town water/sewer

Products Found

Product Code :	#2 FUEL OIL
Other Product :	N/R
Product Amount :	N/R
Product Amount Qualifier :	UNKNOWN
Primary Product :	F

Tank Involved

Incident Tank :	Above Ground Tank(s) Involved
Removal :	F
UST Registered :	T
UST Tank Site Number :	N/R
UST Tank Number :	N/R
AST Inside :	T

SPILLS - ME

Facility Name :	SUSAN HURST
Facility Address :	23 SOUTH STREET, ROCKLAND, ME
Spill Number :	A-39-2013
Actual Spill Date :	N/R
Report Status :	Final Report
Spill Type :	Oil Incident
Location State Province :	ME
Incident Location :	Residential - Single Family
Incident Source :	Storage Unit - Aboveground Storage Tank
Spill Cause :	Mechanical Failure - Piping/Hose
Agency Hyperlink :	Click here for hyperlink provided by the agency.
Last Date in Agency List :	2024-09-10

DRAFT

Map Id: I38
Direction: ENE
Distance: 0.254 mi., 1343 ft.
Elevation: 41 ft.
Relative: Higher

Site Name : SUSAN HURST
23 SOUTH STREET
ROCKLAND, ME

Database(s) : [LAST - ME, SPILLS - ME] ***(cont.)***

Envirosite ID: 3253249
EPA ID: N/R

SPILLS - ME ***(cont.)***

Medium(s) : Land

Spill Logs

Log Location Description :	23 South St Susan Hurst
Log Location Town :	ROCKLAND
Log Tank Involved :	None
Log Note :	Burner Malfunction. oil lost to concrete and soil. Town water/sewer

Products Found

Product Code :	#2 FUEL OIL
Product Amount :	N/R

Map Id: F39
Direction: NE
Distance: 0.259 mi., 1366 ft.
Elevation: 44 ft.
Relative: Higher

Site Name : UNKNOWN
59 CRESCENT STREET
ROCKLAND, ME

Database(s) : [LAST - ME, SPILLS - ME]

Envirosite ID: 50665700
EPA ID: N/R

LAST - ME

Facility Name :	UNKNOWN
Facility Address :	59 CRESCENT STREET, ROCKLAND, ME
Spill Number :	A-552-2018
Actual Spill Date :	N/R
Report Status :	Final Report
Location Town MCD :	13100
Number of Wells at Risk :	0
Number of Wells Impacted :	0
Material Disposal Information :	Oily sorbent materials were disposed of by Maritime Energy
Further Response Action :	F
Spill Type :	Oil Incident
Report Type :	Contractor/Consultant
Detection Method :	Visual Product
Incident Location :	Residential - Single Family
Incident Source :	Storage Unit - Aboveground Storage Tank
Spill Cause :	Mechanical Failure - Valve
Agency Hyperlink :	Click here for hyperlink provided by the agency.
Last Date in Agency List :	2024-09-10

Medium(s) : Interior Surface
Indoor Air Quality

DRAFT

Map Id: F39
Direction: NE
Distance: 0.259 mi., 1366 ft.
Elevation: 44 ft.
Relative: Higher

Site Name : UNKNOWN
59 CRESCENT STREET
ROCKLAND, ME

Database(s) : [LAST - ME, SPILLS - ME] ***(cont.)***

Envirosite ID: 50665700
EPA ID: N/R

LAST - ME ***(cont.)***

Spill Logs

Spill Office :	Augusta
Spill Office Sequence Number :	552
Spill Year :	2018
Log Spill Date :	N/R
Log Reported Date :	2018-10-12
Log Reported Product :	#2 FUEL OIL
Log Location Description :	59 Crescent Street
Log Location Town :	ROCKLAND
Log Tank Involved :	Above Ground Tank(s) Involved
Log Note :	1 gallon #2 to bucket. Leak stopped.

Products Found

Product Code :	#2 FUEL OIL
Other Product :	N/R
Product Amount :	1 gals.
Product Amount Qualifier :	ESTIMATE
Primary Product :	T

Tank Involved

Incident Tank :	Above Ground Tank(s) Involved
Removal :	F
UST Registered :	T
UST Tank Site Number :	N/R
UST Tank Number :	N/R
AST Inside :	T

SPILLS - ME

Facility Name :	UNKNOWN
Facility Address :	59 CRESCENT STREET, ROCKLAND, ME
Spill Number :	A-552-2018
Actual Spill Date :	N/R
Report Status :	Final Report
Spill Type :	Oil Incident
Location State Province :	ME
Incident Location :	Residential - Single Family
Incident Source :	Storage Unit - Aboveground Storage Tank
Spill Cause :	Mechanical Failure - Valve
Agency Hyperlink :	Click here for hyperlink provided by the agency.
Last Date in Agency List :	2024-09-10
Medium(s) :	Interior Surface Indoor Air Quality

Spill Logs

Log Location Description :	59 Crescent Street
Log Location Town :	ROCKLAND

DRAFT

Map Id: F39
Direction: NE
Distance: 0.259 mi., 1366 ft.
Elevation: 44 ft.
Relative: Higher

Site Name : UNKNOWN
59 CRESCENT STREET
ROCKLAND, ME

Database(s) : [LAST - ME, SPILLS - ME] ***(cont.)***

Envirosite ID: 50665700
EPA ID: N/R

SPILLS - ME ***(cont.)***

Log Tank Involved : Above Ground Tank(s) Involved
Log Note : 1 gallon #2 to bucket. Leak stopped.

Products Found
Product Code : #2 FUEL OIL
Product Amount : 1 gals.

Map Id: I40
Direction: ENE
Distance: 0.265 mi., 1397 ft.
Elevation: 27 ft.
Relative: Lower

Site Name : ROCKLAND MARINE CORPORATION | NATIONAL SEA PRODUCTS INC | US DEPT OF THE NAVY SHIPBUILDING
79 MECHANIC ST
ROCKLAND | Rockland, ME 04841

Database(s) : [AFS, AIRS - ME, DOCKET, ECHO, EGAD - ME, EPA UST, ERNS, FRS, HIST NPDES - ME, ICIS, INACTIVE PCS, MANIFEST EPA, PCS ENF, PCS FACILITY, RCRA SQG, RCRA VSQG, SPILLS - ME, STORMWATER, STORMWATER - ME, T 2 - ME, UST - ME]

Envirosite ID: 3213919
EPA ID: N/R

AFS

Facility Name : ROCKLAND MARINE CORPORATION
Facility Address : 79 MECHANIC STREET, ROCKLAND, ME 04841
County : Knox

Facility Summary
Program System ID : ME0000002301363068
Facility Registry ID : 110006363121
EPA Region : EPA Region 1 - CT, ME, MA, NH, RI, VT
SIC : N/R
NAICS : 336612 - Boat Building
Facility Type : Privately Owned Facility
Air Pollutant Class : Minor Emissions
Air Operating Status : Operating
Current High Priority Violation (HPV): No Violation Identified
Local Control Region Name : N/R
Last Date in Agency List : 2024-09-24

Air Pollutant Details
Program System ID : ME0000002301363068
Pollutant : FACIL
Substance Registry Services ID (SRS): N/R

DRAFT

Map Id: I40
Direction: ENE
Distance: 0.265 mi., 1397 ft.
Elevation: 27 ft.
Relative: Lower

Site Name : ROCKLAND MARINE CORPORATION | NATIONAL SEA PRODUCTS INC | US DEPT OF THE NAVY SHIPBUILDING
79 MECHANIC ST
ROCKLAND | Rockland, ME 04841

Database(s) : [AFS, AIRS - ME, DOCKET, ECHO, EGAD - ME, EPA UST, ERNS, FRS, HIST NPDES - ME, ICIS, INACTIVE PCS, MANIFEST EPA, PCS ENF, PCS FACILITY, RCRA SQG, RCRA VSQG, SPILLS - ME, STORMWATER, STORMWATER - ME, T 2 - ME, UST - ME] ***(cont.)***

Envirosite ID: 3213919
EPA ID: N/R

AFS ***(cont.)***

Chemical Abstract Service Number :	N/R
Air Pollutant Class :	Minor Emissions
Program System ID :	ME0000002301363068
Pollutant :	TOTAL HAZARDOUS AIR POLLUTANTS (HAPS)
Substance Registry Services ID (SRS):	761502
Chemical Abstract Service Number :	N/R
Air Pollutant Class :	Minor Emissions
Program System ID :	ME0000002301363068
Pollutant :	VOLATILE ORGANIC COMPOUNDS (VOCS)
Substance Registry Services ID (SRS):	761346
Chemical Abstract Service Number :	N/R
Air Pollutant Class :	Minor Emissions

Air Violation History Details

HPV Day Zero Date :	N/R
HPV Resolved Date :	N/R
Program System ID :	ME0000002301363068
Activity ID :	N/R
Agency Type :	N/R
State Code :	N/R
Air Local Control Region Code (LCON):	N/R
Comp Determination UID :	N/R
Enforcement Response Policy :	N/R
Program :	N/R
Pollutant :	N/R
Earliest Determination Date of Federally Reportable Violation (FRV):	N/R

AIRS - ME

Facility Name :	ROCKLAND MARINE CORPORATION
Facility Address :	79 MECHANIC ST, ROCKLAND, ME 04841
County :	Knox
Permit Issued Date :	2017-08-23
Permit Expiration Date :	2027-08-23
Permit ID :	A-001126
Status :	Active
Facility Category :	Minor Source
Location Method :	N/R
Latitude :	N/R

DRAFT

Map Id: I40
Direction: ENE
Distance: 0.265 mi., 1397 ft.
Elevation: 27 ft.
Relative: Lower

Site Name : ROCKLAND MARINE CORPORATION | NATIONAL SEA PRODUCTS INC | US DEPT OF THE NAVY SHIPBUILDING
79 MECHANIC ST
ROCKLAND | Rockland, ME 04841

Database(s) : [AFS, AIRS - ME, DOCKET, ECHO, EGAD - ME, EPA UST, ERNS, FRS, HIST NPDES - ME, ICIS, INACTIVE PCS, MANIFEST EPA, PCS ENF, PCS FACILITY, RCRA SQG, RCRA VSQG, SPILLS - ME, STORMWATER, STORMWATER - ME, T 2 - ME, UST - ME] ***(cont.)***

Envirosite ID: 3213919
EPA ID: N/R

AIRS - ME ***(cont.)***

Longitude :	N/R
Last Date in Agency List :	2024-06-27

DOCKET

Facility Name :	ROCKLAND MARINE CORP
Facility Address :	79 MECHANIC ST, ROCKLAND, ME 04841

Site Activity Details

Enforcement Action Case Number :	ME-N00000072
Activity ID :	3200200176
Enforcement Action Name :	ROCKLAND MARINE CORP
Last Date in Agency List :	2019-02-25
Final Ordr Iss/Final Order Enter Date:	2004-02-05
Complaint/Proposed Order Actual Date:	N/R
Final Order Issued Actual Date :	2004-02-05
Final Order Name :	ROCKLAND MARINE CORP (Permit MEU250654) Administrative Consent Order

Complaint Summary

Respondent/Defendant Name :	N/R
Named in Complaint :	N/R
Named in Final Order :	N/R
SEP Category :	N/R
SEP Description :	N/R
Regional Docket Number :	N/R

Standard Industrial Classification (SIC) Summary

Registry ID :	110006363121
Primary SIC :	3732 - BOAT BUILDING AND REPAIRING
Primary NAICS :	336612 - Boat Building
Settlement FRS ICIS Facility :	3200029378 - ROCKLAND MARINE CORP

DRAFT

Map Id: I40
Direction: ENE
Distance: 0.265 mi., 1397 ft.
Elevation: 27 ft.
Relative: Lower

Site Name : ROCKLAND MARINE CORPORATION | NATIONAL SEA PRODUCTS INC | US DEPT OF THE NAVY SHIPBUILDING
79 MECHANIC ST
ROCKLAND | Rockland, ME 04841

Database(s) : [AFS, AIRS - ME, DOCKET, ECHO, EGAD - ME, EPA UST, ERNS, FRS, HIST NPDES - ME, ICIS, INACTIVE PCS, MANIFEST EPA, PCS ENF, PCS FACILITY, RCRA SQG, RCRA VSQG, SPILLS - ME, STORMWATER, STORMWATER - ME, T 2 - ME, UST - ME] ***(cont.)***

Envirosite ID: 3213919
EPA ID: N/R

DOCKET ***(cont.)***

Pollutants (SRS) :	N/R
Admin EA Closed Actual Date :	N/R
Enforcement Action Name :	N/R
Enforcement Action Resolution :	N/R
Violation Types :	N/R
Case Law Sections :	CWA CWA - Clean Water Act

Violation Penalties and Compliance Summary

Compliance Action Cost :	0
EPA Penalty Assessed Amount :	0
Cost Recovery Required :	N/R
Cost of SEP :	0
Cost of Complying Actions :	N/R
Facility Name :	ROCKLAND MARINE CORPORATION
Facility Address :	79 MECHANIC STREET, ROCKLAND, ME 04841

Site Activity Details

Enforcement Action Case Number :	01-200144033
Activity ID :	3600857750
Enforcement Action Name :	ROCKLAND MARINE CORPORATION
Last Date in Agency List :	2018-03-12
Final Ordr Iss/Final Order Enter Date:	N/R
Complaint/Proposed Order Actual Date:	N/R
Final Order Issued Actual Date :	N/R
Final Order Name :	N/R

Complaint Summary

Respondent/Defendant Name :	N/R
Named in Complaint :	N/R
Named in Final Order :	N/R

DRAFT

Map Id: I40
Direction: ENE
Distance: 0.265 mi., 1397 ft.
Elevation: 27 ft.
Relative: Lower

Site Name : ROCKLAND MARINE CORPORATION | NATIONAL SEA PRODUCTS INC | US DEPT OF THE NAVY SHIPBUILDING
79 MECHANIC ST
ROCKLAND | Rockland, ME 04841

Database(s) : [AFS, AIRS - ME, DOCKET, ECHO, EGAD - ME, EPA UST, ERNS, FRS, HIST NPDES - ME, ICIS, INACTIVE PCS, MANIFEST EPA, PCS ENF, PCS FACILITY, RCRA SQG, RCRA VSQG, SPILLS - ME, STORMWATER, STORMWATER - ME, T 2 - ME, UST - ME] ***(cont.)***

Envirosite ID: 3213919
EPA ID: N/R

DOCKET ***(cont.)***

SEP Category :	N/R
SEP Description :	N/R
Regional Docket Number :	N/R

Standard Industrial Classification (SIC) Summary

Registry ID :	110006363121
Primary SIC :	3732 - BOAT BUILDING AND REPAIRING
Primary NAICS :	336612 - Boat Building
Settlement FRS ICIS Facility :	N/R - N/R
Pollutants (SRS) :	N/R
Admin EA Closed Actual Date :	N/R
Enforcement Action Name :	N/R
Enforcement Action Resolution :	N/R
Violation Types :	N/R
Case Law Sections :	N/R N/R - N/R

Violation Penalties and Compliance Summary

Compliance Action Cost :	N/R
EPA Penalty Assessed Amount :	N/R
Cost Recovery Required :	N/R
Cost of SEP :	N/R
Cost of Complying Actions :	N/R

ECHO

Facility Name :	ROCKLAND MARINE
Facility Address :	79 MECHANIC ST, ROCKLAND, ME 04841
County :	KNOX
Last Inspection Date :	2019-08-12
Registry ID :	110006363121

DRAFT

Map Id: I40
Direction: ENE
Distance: 0.265 mi., 1397 ft.
Elevation: 27 ft.
Relative: Lower

Site Name : ROCKLAND MARINE CORPORATION | NATIONAL SEA PRODUCTS INC | US DEPT OF THE NAVY SHIPBUILDING
79 MECHANIC ST
ROCKLAND | Rockland, ME 04841

Database(s) : [AFS, AIRS - ME, DOCKET, ECHO, EGAD - ME, EPA UST, ERNS, FRS, HIST NPDES - ME, ICIS, INACTIVE PCS, MANIFEST EPA, PCS ENF, PCS FACILITY, RCRA SQG, RCRA VSQG, SPILLS - ME, STORMWATER, STORMWATER - ME, T 2 - ME, UST - ME] ***(cont.)***

Envirosite ID: 3213919
EPA ID: N/R

ECHO ***(cont.)***

FIPS Code :	23013
EPA Region :	01
Inspection Count :	0
Last Inspection Days :	1910
Informal Count :	0
Last Informal Action Date :	2016-11-14
Formal Action Count :	0
Last Formal Action Date :	2004-02-05
Total Penalties :	0
Penalty Count :	N/R
Last Penalty Date :	1999-12-02
Last Penalty Amount :	5000
QTRS IN NC :	0
Programs IN SNC :	0
Current Compliance Status :	No Violation Identified
Three-Year Compliance Status :	_____
Collection Method :	ADDRESS MATCHING-HOUSE NUMBER
Reference Point :	CENTER OF A FACILITY OR STATION
Accuracy Meters :	30
Derived Tribes :	N/R
Derived HUC :	01050002
Derived WBD :	010500021907
Derived STCTY FIPS :	23013
Derived Zip :	04841
Derived CD113 :	01
Derived CB2010 :	230139706004016
MYRTK Universe :	NNN
NPDES IDs :	MER05B227 MEU250654
CWA Permit Types :	Non-M
CWA Compliance Tracking :	On
CWA NAICS :	N/R
CWA SICS :	3732
CWA Inspection Count :	N/R
CWA Last Inspection Days :	1909
CWA Informal Count :	N/R
CWA Formal Action Count :	N/R
CWA Last Formal Action Date :	2004-02-05
CWA Penalties :	N/R
CWA Last Penalty Date :	N/R
CWA Last Penalty Amount :	N/R
CWA Quarters IN NC :	0
CWA Current Compliance Status :	No Violation Identified
CWA Current SNC Flag :	N
CWA 13 Quarters Compliance Status :	_____
CWA 13 Quarters Effluent Exceedances:	N/R
CWA Three-Year QNCR Codes :	N/R
DFR URL :	Click here for hyperlink provided by the agency.
Facility SIC :	3732

DRAFT

Map Id: I40
Direction: ENE
Distance: 0.265 mi., 1397 ft.
Elevation: 27 ft.
Relative: Lower

Site Name : ROCKLAND MARINE CORPORATION | NATIONAL SEA PRODUCTS INC | US DEPT OF THE NAVY SHIPBUILDING
79 MECHANIC ST
ROCKLAND | Rockland, ME 04841

Database(s) : [AFS, AIRS - ME, DOCKET, ECHO, EGAD - ME, EPA UST, ERNS, FRS, HIST NPDES - ME, ICIS, INACTIVE PCS, MANIFEST EPA, PCS ENF, PCS FACILITY, RCRA SQG, RCRA VSQG, SPILLS - ME, STORMWATER, STORMWATER - ME, T 2 - ME, UST - ME] ***(cont.)***

Envirosite ID: 3213919
EPA ID: N/R

ECHO ***(cont.)***

Facility NAICS :	336612 - Boat Building
Facility Last Inspection EPA Date :	2016-06-09
Facility Last Inspection State Date :	2019-08-12
Facility Last Formal Act EPA Date :	N/R
Facility Last Formal Act State Date :	2004-02-05
Facility Last Informal Act EPA Date :	2016-11-14
Facility Last Informal Act State Date:	2015-07-28
Facility Federal Agency :	N/R
TRI Reporter :	N/R
Facility Imp Water Flag :	Y
Current SNC Flag :	N
Indian County Flag :	N
Federal Flag :	N/R
US Mexico Border Flag :	N/R
Chesapeak Bay Flag :	N/R
AIR Flag :	Y
NPDES Flag :	Y
SDWIS Flag :	N
RCRA Flag :	Y
TRI Flag :	N
GHG Flag :	N
Major Flag :	N/R
Active Flag :	Y
NAA Flag :	Y
Latitude :	44.09442
Longitude :	-69.10477
Last Date in Agency List :	2025-02-19

EGAD - ME

Facility Name :	US DEPT OF THE NAVY SHIPBUILDING
Facility Address :	79 MECHANIC ST, ROCKLAND
Effective Date :	2005-07-14
Site Number :	49390
Site Type :	RCRA MEDIUM QUANTITY GENERATOR
Program ID :	MED985468313
Related Program :	EPA_ID
Description :	N/R
Summary :	N/R
Latitude :	44.094112
Longitude :	-69.104525
Last Date in Agency List :	2024-11-25

EPA UST

Facility Name :	NATIONAL SEA PRODUCTS INC

DRAFT

Map Id: I40
Direction: ENE
Distance: 0.265 mi., 1397 ft.
Elevation: 27 ft.
Relative: Lower

Site Name : ROCKLAND MARINE CORPORATION | NATIONAL SEA PRODUCTS INC | US DEPT OF THE NAVY SHIPBUILDING
79 MECHANIC ST
ROCKLAND | Rockland, ME 04841

Database(s) : [AFS, AIRS - ME, DOCKET, ECHO, EGAD - ME, EPA UST, ERNS, FRS, HIST NPDES - ME, ICIS, INACTIVE PCS, MANIFEST EPA, PCS ENF, PCS FACILITY, RCRA SQG, RCRA VSQG, SPILLS - ME, STORMWATER, STORMWATER - ME, T 2 - ME, UST - ME] ***(cont.)***

Envirosite ID: 3213919
EPA ID: N/R

EPA UST ***(cont.)***

Facility Address :	79 MECHANIC ST, ROCKLAND, Maine
County :	N/R
Facility ID :	ME3158
Facility Status :	Closed UST(s)
Open USTs :	0
Closed USTs :	2
Temporarily Out of Service USTs :	0
Date of Last Inspection :	N/R
EPA Region :	1
Tribe :	N/R
Facility ID 2 :	N/R
Latitude :	44.094393
Longitude :	-69.104764
Last Date in Agency List :	2024-05-22

Tank Details

Tank ID :	ME3158_1
Tank Status :	Closed
Installation Date :	1969-10-01
Removal Date :	1990-01-01
Capacity :	1000
Substances :	REGULAR GASOLINE
Tank Wall Type :	N/R
Tank ID :	ME3158_2
Tank Status :	Closed
Installation Date :	1969-10-01
Removal Date :	1990-01-01
Capacity :	1000
Substances :	UNLEADED GASOLINE
Tank Wall Type :	N/R

ERNS

Facility Address :	79 MECHANIC ST, ROCKLAND, ME
County :	KNOX

Incident Information

DRAFT

Map Id: I40
Direction: ENE
Distance: 0.265 mi., 1397 ft.
Elevation: 27 ft.
Relative: Lower

Site Name : ROCKLAND MARINE CORPORATION | NATIONAL SEA PRODUCTS INC | US DEPT OF THE NAVY SHIPBUILDING
79 MECHANIC ST
ROCKLAND | Rockland, ME 04841

Database(s) : [AFS, AIRS - ME, DOCKET, ECHO, EGAD - ME, EPA UST, ERNS, FRS, HIST NPDES - ME, ICIS, INACTIVE PCS, MANIFEST EPA, PCS ENF, PCS FACILITY, RCRA SQG, RCRA VSQG, SPILLS - ME, STORMWATER, STORMWATER - ME, T 2 - ME, UST - ME] ***(cont.)***

Envirosite ID: 3213919
EPA ID: N/R

ERNS ***(cont.)***

Details for this site have been truncated due to the large number of available details for this site within this dataset. For the complete details for this site, contact your Envirosite account representative for a complimentary site report containing all of the details available.

Incident Date Time :	2014-12-17 08:09:00
Type of Incident :	VESSEL
Incident Cause :	OPERATOR ERROR
Incident DTG :	OCCURRED
Incident Location :	N/R
Sequence Number :	1103637
Potential Flag :	N
Description of Incident :	CALLER IS REPORTING 1-2 GALLONS OF DIESEL THAT WAS DISCHARGED INTO THE WATER. CALLER STATED THE PARTY CALLED SECTOR NORTHERN NEW ENGLAND AND WERE WORKING ON AN UNKNOWN PIECE OF EQUIPMENT, OPERATOR ERROR CAUSED THE DISCHARGE.
Last Date in Agency List :	2015-12-23

Incident Response Summary

Date Time Received :	2014-12-17 08:18:47
Date Time Completed :	2014-12-17 08:32:07
Call Type :	Incident
Source :	TELEPHONE
Responsible Company :	ROCKLAND MARINE
Responsible Org Type :	PRIVATE ENTERPRISE
Responsible City :	ROCKLAND
Responsible State :	ME
Responsible Zip :	N/R

Incident Details Summary

Remedial Action :	BOOMS APPLIED, ABSORBENTS APPLIED
Medium :	ROCKLAND HARBOR
Medium Description :	WATER
Body of Water :	ROCKLAND HARBOR
Weather Conditions :	OVERCAST
Water Temperature :	N/R
Water Supply Contaminated :	U
Waterway Closed :	N
Waterway Description :	N/R

DRAFT

Map Id: I40
Direction: ENE
Distance: 0.265 mi., 1397 ft.
Elevation: 27 ft.
Relative: Lower

Site Name : ROCKLAND MARINE CORPORATION | NATIONAL SEA PRODUCTS INC | US DEPT OF THE NAVY SHIPBUILDING
79 MECHANIC ST
ROCKLAND | Rockland, ME 04841

Database(s) : [AFS, AIRS - ME, DOCKET, ECHO, EGAD - ME, EPA UST, ERNS, FRS, HIST NPDES - ME, ICIS, INACTIVE PCS, MANIFEST EPA, PCS ENF, PCS FACILITY, RCRA SQG, RCRA VSQG, SPILLS - ME, STORMWATER, STORMWATER - ME, T 2 - ME, UST - ME] ***(cont.)***

Envirosite ID: 3213919
EPA ID: N/R

ERNS ***(cont.)***

Additional Incident Details Summary

Actual Amount :	N/R
Actual Amount Units :	N/R
Capacity of Tank :	N/R
Capacity of Tank Units :	N/R
Continuous Release Begin Date :	N/R
Continuous Release End Date :	N/R
Continuous Release Change Date :	N/R
Continuous Release Permit :	N/R
Continuous Release Type :	N/R
Description of Tank :	N/R
Device Operational :	U
DOT Crossing Number :	N/R
DOT Regulated :	U
NPDES :	N/R
NPDES Compliance :	U
Pipeline Aboveground :	ABOVE
Pipeline Covered :	U
Pipeline Type :	N/R
Tank ID :	N/R
Tank Regulated :	U
Tank Regulated by :	N/R

Materials Involved Summary

Name of Material :	OIL, FUEL: NO. 2-D
CAS Number :	000000-00-0
Amount of Material :	2
Unit of Measure :	GALLON(S)
UN Number :	N/R
CHRIS Code :	OTD
Reached Water :	YES
Amount in Water :	2
Unit of Measure (Reach Water) :	GALLON(S)

Vessels Details

Vessel Name :	UNKNOWN
Vessel Type :	UNKNOWN
Vessel Length :	N/R
Hull Construction :	N/R
Fuel Capacity :	N/R
Fuel on Board :	N/R
Cargo Capacity :	N/R
Cargo on Board :	N/R
Is Vessel Aground :	N

DRAFT

Map Id: I40
Direction: ENE
Distance: 0.265 mi., 1397 ft.
Elevation: 27 ft.
Relative: Lower

Site Name : ROCKLAND MARINE CORPORATION | NATIONAL SEA PRODUCTS INC | US DEPT OF THE NAVY SHIPBUILDING
79 MECHANIC ST
ROCKLAND | Rockland, ME 04841

Database(s) : [AFS, AIRS - ME, DOCKET, ECHO, EGAD - ME, EPA UST, ERNS, FRS, HIST NPDES - ME, ICIS, INACTIVE PCS, MANIFEST EPA, PCS ENF, PCS FACILITY, RCRA SQG, RCRA VSQG, SPILLS - ME, STORMWATER, STORMWATER - ME, T 2 - ME, UST - ME] ***(cont.)***

Envirosite ID: 3213919
EPA ID: N/R

ERNS ***(cont.)***

Flag :	N/R
Breadth :	N/R
Draught :	N/R
Fuel Capacity Units :	N/R
Fuel on Board Units :	N/R
Cargo Capacity Units :	N/R
Cargo on Board Units :	N/R
Facility Address :	79 MECHANIC ST, ROCKLAND, ME 04841
County :	KNOX

Incident Information

Incident Date Time :	2024-08-01 12:20:00
Type of Incident :	UNKNOWN SHEEN
Incident Cause :	UNKNOWN
Incident DTG :	DISCOVERED
Incident Location :	ROCKLAND MARINE CORPORATION
Sequence Number :	1406558
Potential Flag :	N
Description of Incident :	THE CALLER REPORTED AN UNKNOWN SHEEN FROM AN UNKNOWN SOURCE ON THE ATLANTIC OCEAN NEAR ROCKLAND HARBOR.
Last Date in Agency List :	2024-09-17

Incident Response Summary

Date Time Received :	2024-08-01 12:25:00
Date Time Completed :	2024-08-01 12:31:00
Call Type :	Incident
Source :	TELEPHONE
Responsible Company :	N/R
Responsible Org Type :	UNKNOWN
Responsible City :	N/R
Responsible State :	XX
Responsible Zip :	N/R

Incident Details Summary

Remedial Action :	NONE.
Medium :	ATLANTIC OCEAN
Medium Description :	WATER
Body of Water :	ATLANTIC OCEAN

DRAFT

Map Id: I40
Direction: ENE
Distance: 0.265 mi., 1397 ft.
Elevation: 27 ft.
Relative: Lower

Site Name : ROCKLAND MARINE CORPORATION | NATIONAL SEA PRODUCTS INC | US DEPT OF THE NAVY SHIPBUILDING
79 MECHANIC ST
ROCKLAND | Rockland, ME 04841

Database(s) : [AFS, AIRS - ME, DOCKET, ECHO, EGAD - ME, EPA UST, ERNS, FRS, HIST NPDES - ME, ICIS, INACTIVE PCS, MANIFEST EPA, PCS ENF, PCS FACILITY, RCRA SQG, RCRA VSQG, SPILLS - ME, STORMWATER, STORMWATER - ME, T 2 - ME, UST - ME] ***(cont.)***

Envirosite ID: 3213919
EPA ID: N/R

ERNS ***(cont.)***

Weather Conditions :	N/R
Water Temperature :	N/R
Water Supply Contaminated :	U
Waterway Closed :	N
Waterway Description :	N/R

Additional Incident Details Summary

Actual Amount :	N/R
Actual Amount Units :	N/R
Capacity of Tank :	N/R
Capacity of Tank Units :	N/R
Continuous Release Begin Date :	N/R
Continuous Release End Date :	N/R
Continuous Release Change Date :	N/R
Continuous Release Permit :	N/R
Continuous Release Type :	N/R
Description of Tank :	N/R
Device Operational :	N/R
DOT Crossing Number :	N/R
DOT Regulated :	N/R
NPDES :	N/R
NPDES Compliance :	N/R
Pipeline Aboveground :	N/R
Pipeline Covered :	N/R
Pipeline Type :	N/R
Tank ID :	N/R
Tank Regulated :	N/R
Tank Regulated by :	N/R

Materials Involved Summary

Name of Material :	UNKNOWN OIL
CAS Number :	000000-00-0
Amount of Material :	0
Unit of Measure :	UNKNOWN AMOUNT
UN Number :	N/R
CHRIS Code :	OUN
Reached Water :	YES
Amount in Water :	0
Unit of Measure (Reach Water) :	UNKNOWN AMOUNT

Facility Address :	79 MECHANIC ST., ROCKLAND, ME
County :	KNOX

DRAFT

Map Id: I40
Direction: ENE
Distance: 0.265 mi., 1397 ft.
Elevation: 27 ft.
Relative: Lower

Site Name : ROCKLAND MARINE CORPORATION | NATIONAL SEA PRODUCTS INC | US DEPT OF THE NAVY SHIPBUILDING
79 MECHANIC ST
ROCKLAND | Rockland, ME 04841

Database(s) : [AFS, AIRS - ME, DOCKET, ECHO, EGAD - ME, EPA UST, ERNS, FRS, HIST NPDES - ME, ICIS, INACTIVE PCS, MANIFEST EPA, PCS ENF, PCS FACILITY, RCRA SQG, RCRA VSQG, SPILLS - ME, STORMWATER, STORMWATER - ME, T 2 - ME, UST - ME] ***(cont.)***

Envirosite ID: 3213919
EPA ID: N/R

ERNS ***(cont.)***

Incident Information

Incident Date Time :	2020-06-15 08:00:00
Type of Incident :	VESSEL
Incident Cause :	UNKNOWN
Incident DTG :	DISCOVERED
Incident Location :	ROCKLAND HARBOR
Sequence Number :	1280388
Potential Flag :	N
Description of Incident :	CALLER IS REPORTING A RELEASE OF 660 GALLONS OF SEWAGE INTO THE ROCKLAND HARBOR FROM A TYPE 3 TANK ONBOARD THE VESSEL. HOW THE SEWAGE WAS RELEASED IN HARBOR UNDER INVESTIGATION AT THIS TIME.
Last Date in Agency List :	2021-01-28

Incident Response Summary

Date Time Received :	2020-06-25 16:28:00
Date Time Completed :	2020-06-25 16:46:00
Call Type :	Incident
Source :	TELEPHONE
Responsible Company :	COOKE AQUA CULTURE USA
Responsible Org Type :	PRIVATE ENTERPRISE
Responsible City :	MACHIASPORT
Responsible State :	ME
Responsible Zip :	4656

Incident Details Summary

Remedial Action :	THERE IS NO CLEAN UP IS BEING DONE, BUT THERE IS AN INVESTIGATION UNDERWAY.
Medium :	ROCKLAND HARBOR
Medium Description :	WATER
Body of Water :	ROCKLAND HARBOR
Weather Conditions :	UNKNOWN
Water Temperature :	N/R
Water Supply Contaminated :	U
Waterway Closed :	N
Waterway Description :	N/R

Additional Incident Details Summary

Actual Amount :	N/R
Actual Amount Units :	N/R

DRAFT

Map Id: I40
Direction: ENE
Distance: 0.265 mi., 1397 ft.
Elevation: 27 ft.
Relative: Lower

Site Name : ROCKLAND MARINE CORPORATION | NATIONAL SEA PRODUCTS INC | US DEPT OF THE NAVY SHIPBUILDING
79 MECHANIC ST
ROCKLAND | Rockland, ME 04841

Database(s) : [AFS, AIRS - ME, DOCKET, ECHO, EGAD - ME, EPA UST, ERNS, FRS, HIST NPDES - ME, ICIS, INACTIVE PCS, MANIFEST EPA, PCS ENF, PCS FACILITY, RCRA SQG, RCRA VSQG, SPILLS - ME, STORMWATER, STORMWATER - ME, T 2 - ME, UST - ME] ***(cont.)***

Envirosite ID: 3213919
EPA ID: N/R

ERNS ***(cont.)***

Capacity of Tank :	N/R
Capacity of Tank Units :	N/R
Continuous Release Begin Date :	N/R
Continuous Release End Date :	N/R
Continuous Release Change Date :	N/R
Continuous Release Permit :	N/R
Continuous Release Type :	N/R
Description of Tank :	N/R
Device Operational :	U
DOT Crossing Number :	N/R
DOT Regulated :	U
NPDES :	N/R
NPDES Compliance :	U
Pipeline Aboveground :	ABOVE
Pipeline Covered :	U
Pipeline Type :	N/R
Tank ID :	N/R
Tank Regulated :	U
Tank Regulated by :	N/R

Materials Involved Summary

Name of Material :	UNKNOWN MATERIAL
CAS Number :	000000-00-0
Amount of Material :	660
Unit of Measure :	GALLON(S)
UN Number :	N/R
CHRIS Code :	UNK
Reached Water :	YES
Amount in Water :	660
Unit of Measure (Reach Water) :	GALLON(S)

Vessels Details

Vessel Name :	PAULINE T
Vessel Type :	OTHER
Vessel Length :	N/R
Hull Construction :	N/R
Fuel Capacity :	0
Fuel on Board :	0
Cargo Capacity :	N/R
Cargo on Board :	N/R
Is Vessel Aground :	N
Flag :	N/R
Breadth :	N/R
Draught :	N/R

DRAFT

Map Id: I40
Direction: ENE
Distance: 0.265 mi., 1397 ft.
Elevation: 27 ft.
Relative: Lower

Site Name : ROCKLAND MARINE CORPORATION | NATIONAL SEA PRODUCTS INC | US DEPT OF THE NAVY SHIPBUILDING
79 MECHANIC ST
ROCKLAND | Rockland, ME 04841

Database(s) : [AFS, AIRS - ME, DOCKET, ECHO, EGAD - ME, EPA UST, ERNS, FRS, HIST NPDES - ME, ICIS, INACTIVE PCS, MANIFEST EPA, PCS ENF, PCS FACILITY, RCRA SQG, RCRA VSQG, SPILLS - ME, STORMWATER, STORMWATER - ME, T 2 - ME, UST - ME] ***(cont.)***

Envirosite ID: 3213919
EPA ID: N/R

ERNS ***(cont.)***

Fuel Capacity Units :	UNKNOWN AMOUNT
Fuel on Board Units :	UNKNOWN AMOUNT
Cargo Capacity Units :	N/R
Cargo on Board Units :	N/R
Facility Address :	79 MECHANIC STREET, ROCKLAND, ME 04841
County :	KNOX

Incident Information

Incident Date Time :	2018-10-26 11:00:00
Type of Incident :	VESSEL
Incident Cause :	OPERATOR ERROR
Incident DTG :	OCCURRED
Incident Location :	RAILWAY 2
Sequence Number :	1228602
Potential Flag :	N
Description of Incident :	MARINE DIESEL FUEL DISCHARGED FROM AN OVERFLOW VENT PIPE ONBOARD A FIRE RESPONSE SERVICE VESSEL DUE TO OPERATOR ERROR.
Last Date in Agency List :	2018-11-14

Incident Response Summary

Date Time Received :	2018-10-26 12:26:59
Date Time Completed :	2018-10-26 12:30:52
Call Type :	Incident
Source :	TELEPHONE
Responsible Company :	ROCKLAND MARINE CORPORATION
Responsible Org Type :	PRIVATE ENTERPRISE
Responsible City :	ROCKLAND
Responsible State :	ME
Responsible Zip :	04841

Incident Details Summary

Remedial Action :	SET UP SECONDARY CONTAINMENT AND MOVING BOOM AROUND.
Medium :	PENOBSCOT BAY
Medium Description :	WATER
Body of Water :	PENOBSCOT BAY
Weather Conditions :	CLEAR
Water Temperature :	N/R

DRAFT

Map Id: I40
Direction: ENE
Distance: 0.265 mi., 1397 ft.
Elevation: 27 ft.
Relative: Lower

Site Name : ROCKLAND MARINE CORPORATION | NATIONAL SEA PRODUCTS INC | US DEPT OF THE NAVY SHIPBUILDING
79 MECHANIC ST
ROCKLAND | Rockland, ME 04841

Database(s) : [AFS, AIRS - ME, DOCKET, ECHO, EGAD - ME, EPA UST, ERNS, FRS, HIST NPDES - ME, ICIS, INACTIVE PCS, MANIFEST EPA, PCS ENF, PCS FACILITY, RCRA SQG, RCRA VSQG, SPILLS - ME, STORMWATER, STORMWATER - ME, T 2 - ME, UST - ME] ***(cont.)***

Envirosite ID: 3213919
EPA ID: N/R

ERNS ***(cont.)***

Water Supply Contaminated :	U
Waterway Closed :	N
Waterway Description :	N/R

Additional Incident Details Summary

Actual Amount :	N/R
Actual Amount Units :	N/R
Capacity of Tank :	N/R
Capacity of Tank Units :	N/R
Continuous Release Begin Date :	N/R
Continuous Release End Date :	N/R
Continuous Release Change Date :	N/R
Continuous Release Permit :	N/R
Continuous Release Type :	N/R
Description of Tank :	N/R
Device Operational :	U
DOT Crossing Number :	N/R
DOT Regulated :	U
NPDES :	N/R
NPDES Compliance :	U
Pipeline Aboveground :	ABOVE
Pipeline Covered :	U
Pipeline Type :	N/R
Tank ID :	N/R
Tank Regulated :	U
Tank Regulated by :	N/R

Materials Involved Summary

Name of Material :	OIL: DIESEL
CAS Number :	000000-00-0
Amount of Material :	2
Unit of Measure :	GALLON(S)
UN Number :	N/R
CHRIS Code :	ODS
Reached Water :	YES
Amount in Water :	0.5
Unit of Measure (Reach Water) :	GALLON(S)

Vessels Details

Vessel Name :	MASS PORT FIRE BOAT
Vessel Type :	OTHER
Vessel Length :	N/R

DRAFT

Map Id: I40
Direction: ENE
Distance: 0.265 mi., 1397 ft.
Elevation: 27 ft.
Relative: Lower

Site Name : ROCKLAND MARINE CORPORATION | NATIONAL SEA PRODUCTS INC | US DEPT OF THE NAVY SHIPBUILDING
79 MECHANIC ST
ROCKLAND | Rockland, ME 04841

Database(s) : [AFS, AIRS - ME, DOCKET, ECHO, EGAD - ME, EPA UST, ERNS, FRS, HIST NPDES - ME, ICIS, INACTIVE PCS, MANIFEST EPA, PCS ENF, PCS FACILITY, RCRA SQG, RCRA VSQG, SPILLS - ME, STORMWATER, STORMWATER - ME, T 2 - ME, UST - ME] ***(cont.)***

Envirosite ID: 3213919
EPA ID: N/R

ERNS ***(cont.)***

Hull Construction :	N/R
Fuel Capacity :	N/R
Fuel on Board :	N/R
Cargo Capacity :	N/R
Cargo on Board :	N/R
Is Vessel Aground :	N
Flag :	N/R
Breadth :	N/R
Draught :	N/R
Fuel Capacity Units :	N/R
Fuel on Board Units :	N/R
Cargo Capacity Units :	N/R
Cargo on Board Units :	N/R

Incident Information

Incident Date Time :	2013-12-20 15:20:00
Type of Incident :	VESSEL
Incident Cause :	OPERATOR ERROR
Incident DTG :	OCCURRED
Incident Location :	N/R
Sequence Number :	1069120
Potential Flag :	N
Description of Incident :	CALLER IS REPORTING A DISCHARGE OF 10 GALLONS OF DIESEL FUEL FROM A BOAT THAT WAS FUELING, CALLER STATED THAT SOME OF THE FUEL CAME OUT THROUGH THE VENT.
Last Date in Agency List :	2015-12-23

Incident Response Summary

Date Time Received :	2013-12-20 15:55:00
Date Time Completed :	2013-12-20 16:00:00
Call Type :	Incident
Source :	TELEPHONE
Responsible Company :	N/R
Responsible Org Type :	UNKNOWN
Responsible City :	N/R
Responsible State :	XX
Responsible Zip :	N/R

DRAFT

Map Id: I40
Direction: ENE
Distance: 0.265 mi., 1397 ft.
Elevation: 27 ft.
Relative: Lower

Site Name : ROCKLAND MARINE CORPORATION | NATIONAL SEA PRODUCTS INC | US DEPT OF THE NAVY SHIPBUILDING
79 MECHANIC ST
ROCKLAND | Rockland, ME 04841

Database(s) : [AFS, AIRS - ME, DOCKET, ECHO, EGAD - ME, EPA UST, ERNS, FRS, HIST NPDES - ME, ICIS, INACTIVE PCS, MANIFEST EPA, PCS ENF, PCS FACILITY, RCRA SQG, RCRA VSQG, SPILLS - ME, STORMWATER, STORMWATER - ME, T 2 - ME, UST - ME] ***(cont.)***

Envirosite ID: 3213919
EPA ID: N/R

ERNS ***(cont.)***

Incident Details Summary

Remedial Action :	ABSORBENTS APPLIED
Medium :	ROCKLAND HARBOR
Medium Description :	WATER
Body of Water :	ROCKLAND HARBOR
Weather Conditions :	PARTLY CLOUDY
Water Temperature :	N/R
Water Supply Contaminated :	U
Waterway Closed :	N
Waterway Description :	N/R

Additional Incident Details Summary

Actual Amount :	N/R
Actual Amount Units :	N/R
Capacity of Tank :	N/R
Capacity of Tank Units :	N/R
Continuous Release Begin Date :	N/R
Continuous Release End Date :	N/R
Continuous Release Change Date :	N/R
Continuous Release Permit :	N/R
Continuous Release Type :	N/R
Description of Tank :	N/R
Device Operational :	U
DOT Crossing Number :	N/R
DOT Regulated :	U
NPDES :	N/R
NPDES Compliance :	U
Pipeline Aboveground :	ABOVE
Pipeline Covered :	U
Pipeline Type :	N/R
Tank ID :	N/R
Tank Regulated :	U
Tank Regulated by :	N/R

Materials Involved Summary

Name of Material :	OIL: DIESEL
CAS Number :	000000-00-0
Amount of Material :	10
Unit of Measure :	GALLON(S)
UN Number :	N/R
CHRIS Code :	ODS
Reached Water :	YES
Amount in Water :	10
Unit of Measure (Reach Water) :	GALLON(S)

DRAFT

Map Id: I40
Direction: ENE
Distance: 0.265 mi., 1397 ft.
Elevation: 27 ft.
Relative: Lower

Site Name : ROCKLAND MARINE CORPORATION | NATIONAL SEA PRODUCTS INC | US DEPT OF THE NAVY SHIPBUILDING
79 MECHANIC ST
ROCKLAND | Rockland, ME 04841

Database(s) : [AFS, AIRS - ME, DOCKET, ECHO, EGAD - ME, EPA UST, ERNS, FRS, HIST NPDES - ME, ICIS, INACTIVE PCS, MANIFEST EPA, PCS ENF, PCS FACILITY, RCRA SQG, RCRA VSQG, SPILLS - ME, STORMWATER, STORMWATER - ME, T 2 - ME, UST - ME] ***(cont.)***

Envirosite ID: 3213919
EPA ID: N/R

ERNS ***(cont.)***

Vessels Details

Vessel Name :	ALLIS WINDSLOW
Vessel Type :	TUG
Vessel Length :	N/R
Hull Construction :	STEEL HULL
Fuel Capacity :	N/R
Fuel on Board :	N/R
Cargo Capacity :	N/R
Cargo on Board :	N/R
Is Vessel Aground :	N
Flag :	N/R
Breadth :	N/R
Draught :	N/R
Fuel Capacity Units :	N/R
Fuel on Board Units :	N/R
Cargo Capacity Units :	N/R
Cargo on Board Units :	N/R

FRS

Facility Name :	ROCKLAND MARINE
Facility Address :	79 MECHANIC ST, ROCKLAND, ME 04841
County :	KNOX

Site Details

Registry ID :	110006363121
FRS Facility URL :	Click here for hyperlink provided by the agency.
Last Date in Agency List :	2024-12-16

Source Description

Source Description : AIR contains compliance and permit data for stationary sources of air pollution regulated by the EPA, State, and Local air pollution agencies. The ME-EFIS, managed by the Department of Environmental Protection (DEP), integrates information on environmental facilities, permits, violations, enforcement actions, and compliance activities needed to support regulatory requirements and target environmental quality improvements for the water, air, solid waste, and hazardous waste program areas.

DRAFT

Map Id: I40
Direction: ENE
Distance: 0.265 mi., 1397 ft.
Elevation: 27 ft.
Relative: Lower

Site Name : ROCKLAND MARINE CORPORATION | NATIONAL SEA PRODUCTS INC | US DEPT OF THE NAVY SHIPBUILDING
79 MECHANIC ST
ROCKLAND | Rockland, ME 04841

Database(s) : [AFS, AIRS - ME, DOCKET, ECHO, EGAD - ME, EPA UST, ERNS, FRS, HIST NPDES - ME, ICIS, INACTIVE PCS, MANIFEST EPA, PCS ENF, PCS FACILITY, RCRA SQG, RCRA VSQG, SPILLS - ME, STORMWATER, STORMWATER - ME, T 2 - ME, UST - ME] ***(cont.)***

Envirosite ID: 3213919
EPA ID: N/R

FRS ***(cont.)***

The NPDES module of the Compliance Information System (ICIS) tracks surface water permits issued under the Clean Water Act. Under NPDES, all facilities that discharge pollutants from any point source into waters of the United States are required to obtain a permit. The permit will likely contain limits on what can be discharged, impose monitoring and reporting requirements, and include other provisions to ensure that the discharge does not adversely affect water quality.
OSHA-OIS

Source Description :

RCRAInfo is EPA's comprehensive information system that supports the Resource Conservation and Recovery Act (RCRA) of 1976 and the Hazardous and Solid Waste Amendments (HSWA) of 1984 through the tracking of events and activities related to facilities that generate, transport, and treat, store, or dispose of hazardous waste. RCRAInfo allows RCRA program staff to track the notification, permit, compliance, and corrective action activities required under RCRA. RCRAInfo also supports generation of the National Hazardous Waste Biennial Report. All generators and treatment, storage, and disposal facilities who handle hazardous waste are required to report to the EPA Administrator at least once every two years to support creation of the Biennial Report.

FRS Environmental Interest
Source and System ID :
ICIS - ME0000002301363068
ICIS - MER05B227
ICIS - MEU250654
ME-EFIS - FN000000018414057171
ME-EFIS - FN000000018419290494
ME-EFIS - FN000000001849239255
OSHA-OIS - 339552176
RCRAINFO - ME5000000919
RCRAINFO - MED985468313

HIST NPDES - ME

Facility Name :	ROCKLAND MARINE CORP
Facility Address :	79 MECHANIC ST, ROCKLAND, ME 04841
County :	Knox

Facility Details

Facility ID :	N/R
Active/Inactive :	N/R
Receiving Stream :	N/R
District :	N/R
Facility Address Type :	SITE
Owner Name :	N/R
Owner Type :	N/R

DRAFT

Map Id: I40
Direction: ENE
Distance: 0.265 mi., 1397 ft.
Elevation: 27 ft.
Relative: Lower

Site Name : ROCKLAND MARINE CORPORATION | NATIONAL SEA PRODUCTS INC | US DEPT OF THE NAVY SHIPBUILDING
79 MECHANIC ST
ROCKLAND | Rockland, ME 04841

Database(s) : [AFS, AIRS - ME, DOCKET, ECHO, EGAD - ME, EPA UST, ERNS, FRS, HIST NPDES - ME, ICIS, INACTIVE PCS, MANIFEST EPA, PCS ENF, PCS FACILITY, RCRA SQG, RCRA VSQG, SPILLS - ME, STORMWATER, STORMWATER - ME, T 2 - ME, UST - ME] ***(cont.)***

Envirosite ID: 3213919
EPA ID: N/R

HIST NPDES - ME ***(cont.)***

Owner County :	Knox
Company :	Rockland Marine Corporation
Company Address :	N/R
	PO BOX 309, ROCKLAND, ME 04841
Last Date in Agency List :	2019-12-12

Permit Details

Permit Issued Date :	2017-01-18
Permit Expire Date :	2021-12-06
Permit Status Date :	2017-01-19
Permit :	MER05B227
Permit Status :	Approved
Permit Type :	BWQ - Stormwater Industrial General Permit
Permit Sub Type :	Notice of Intent
Application Status Date :	2017-01-13
Application Type :	MEPDES IND STW GP CVRD REISSUE

Facility Name :	ROCKLAND MARINE CORPORATION
Facility Address :	79 MECHANIC ST, ROCKLAND, ME 04841
County :	N/R

Facility Details

Facility ID :	FN0000000184
Active/Inactive :	ACT
Receiving Stream :	N/R
District :	CMRO - AUGUSTA
Facility Address Type :	N/R
Owner Name :	ROCKLAND MARINE CORPORATION
Owner Type :	CORPORATION
Owner County :	N/R
Company :	N/R
Company Address :	N/R
	N/R
Last Date in Agency List :	2015-06-15

Permit Details

Permit Issued Date :	N/R
Permit Expire Date :	N/R
Permit Status Date :	2010-04-23
Permit :	MEU250654
Permit Status :	ISSUENP

DRAFT

Map Id: I40
Direction: ENE
Distance: 0.265 mi., 1397 ft.
Elevation: 27 ft.
Relative: Lower

Site Name : ROCKLAND MARINE CORPORATION | NATIONAL SEA PRODUCTS INC | US DEPT OF THE NAVY SHIPBUILDING
79 MECHANIC ST
ROCKLAND | Rockland, ME 04841

Database(s) : [AFS, AIRS - ME, DOCKET, ECHO, EGAD - ME, EPA UST, ERNS, FRS, HIST NPDES - ME, ICIS, INACTIVE PCS, MANIFEST EPA, PCS ENF, PCS FACILITY, RCRA SQG, RCRA VSQG, SPILLS - ME, STORMWATER, STORMWATER - ME, T 2 - ME, UST - ME] ***(cont.)***

Envirosite ID: 3213919
EPA ID: N/R

HIST NPDES - ME ***(cont.)***

Permit Type :	WTRNPDESWWTP
Permit Sub Type :	MEU25_STATE
Application Status Date :	2004-02-05
Application Type :	MEPDES NEW

ICIS

Facility Name :	ROCKLAND MARINE CORP
Facility Address :	79 MECHANIC ST, ROCKLAND, ME 04841

Site Details

NPDES ID :	MER05B227
ICIS Facility Interest ID :	3600070267
Facility UIN :	110006363121
Facility Type Code :	N/R
Impaired Waters :	N/R
Latitude :	44.09
Longitude :	-69.1
Last Date in Agency List :	2025-03-06

Facility SIC

SIC Code :	3732
SIC Description :	Boat Building And Repairing

Site Details

NPDES ID :	MEU250654
ICIS Facility Interest ID :	3200029378
Facility UIN :	110006363121
Facility Type Code :	N/R
Impaired Waters :	N/R
Latitude :	44.0945
Longitude :	-69.104208
Last Date in Agency List :	2025-03-06

INACTIVE PCS

Issue Date :	2017-01-18
Original Issue Date :	2011-06-29
Effective Date :	2017-01-18
Expiration Date :	2021-12-06
Retirement Date :	N/R
Termination Date :	N/R

DRAFT

Map Id: I40
Direction: ENE
Distance: 0.265 mi., 1397 ft.
Elevation: 27 ft.
Relative: Lower

Site Name : ROCKLAND MARINE CORPORATION | NATIONAL SEA PRODUCTS INC | US DEPT OF THE NAVY SHIPBUILDING
79 MECHANIC ST
ROCKLAND | Rockland, ME 04841

Database(s) : [AFS, AIRS - ME, DOCKET, ECHO, EGAD - ME, EPA UST, ERNS, FRS, HIST NPDES - ME, ICIS, INACTIVE PCS, MANIFEST EPA, PCS ENF, PCS FACILITY, RCRA SQG, RCRA VSQG, SPILLS - ME, STORMWATER, STORMWATER - ME, T 2 - ME, UST - ME] ***(cont.)***

Envirosite ID: 3213919
EPA ID: N/R

INACTIVE PCS ***(cont.)***

Issuing Agency :	N/R
Agency Type :	State
Activity ID :	3600916908
External Permit Number :	MER05B227
Facility Type Indicator :	NON-POTW
Permit Type :	General Permit Covered Facility-NPDES)
Major Minor Status :	N
Permit Status :	Expired
Total Design Flow Number :	N/R
Actual Average Flow Number :	N/R
State Water Body :	N/R
State Water Body Name :	Atlantic Ocean
Permit Name :	ROCKLAND MARINE CORPORATION
Permit Comp Status :	N/R
RNC Tracking :	Y
Master External Permit Number :	MER050000
TMDL Interface :	N/R
EDMR Authorization :	N
Pretreatment Indicator :	N/R
Last Date in Agency List :	2025-03-10

Issue Date :	2011-06-29
Original Issue Date :	2011-06-29
Effective Date :	2011-06-29
Expiration Date :	2016-04-25
Retirement Date :	2017-01-17
Termination Date :	N/R
Issuing Agency :	N/R
Agency Type :	State
Activity ID :	3600192921
External Permit Number :	MER05B227
Facility Type Indicator :	NON-POTW
Permit Type :	General Permit Covered Facility-NPDES)
Major Minor Status :	N
Permit Status :	Expired
Total Design Flow Number :	N/R
Actual Average Flow Number :	N/R
State Water Body :	N/R
State Water Body Name :	Atlantic Ocean
Permit Name :	ROCKLAND MARINE CORPORATION
Permit Comp Status :	Y
RNC Tracking :	Y
Master External Permit Number :	MER050000
TMDL Interface :	N/R
EDMR Authorization :	N
Pretreatment Indicator :	N/R
Last Date in Agency List :	2025-03-10

DRAFT

Map Id: I40
Direction: ENE
Distance: 0.265 mi., 1397 ft.
Elevation: 27 ft.
Relative: Lower

Site Name : ROCKLAND MARINE CORPORATION | NATIONAL SEA PRODUCTS INC | US DEPT OF THE NAVY SHIPBUILDING
79 MECHANIC ST
ROCKLAND | Rockland, ME 04841

Database(s) : [AFS, AIRS - ME, DOCKET, ECHO, EGAD - ME, EPA UST, ERNS, FRS, HIST NPDES - ME, ICIS, INACTIVE PCS, MANIFEST EPA, PCS ENF, PCS FACILITY, RCRA SQG, RCRA VSQG, SPILLS - ME, STORMWATER, STORMWATER - ME, T 2 - ME, UST - ME] ***(cont.)***

Envirosite ID: 3213919
EPA ID: N/R

MANIFEST EPA

Manifest Details

Details for this site have been truncated due to the large number of available details for this site within this dataset. For the complete details for this site, contact your Envirosite account representative for a complimentary site report containing all of the details available.

Manifest Number :	018109686FLE
Shipped Date :	2024-04-10
Updated Date :	2024-04-18
Received Date :	2024-04-16
Status :	Signed
Generator ID :	ME5000000919
Generator Name :	ROCKLAND MARINE CORPORATION
Generator Address :	79 MECHANIC ST, ROCKLAND, ME 04841
Generator Mailing :	79 MECHANIC ST, ROCKLAND, ME 04841
Generator Contact :	N/R
Destination ID :	RID040098352
Destination Name :	Northland Environmental, LLC
Destination Mailing :	275 Allens Avenue, Providence, RI 02905
Destination Address :	275 Allens Avenue, Providence, RI 02905
Destination Contact :	N/R
Submission Type :	DataImage5Copy
Origin Type :	Service
Manifest Residue :	N
Rejection :	N
Last Date in Agency List :	2024-12-03

Waste Details

Waste Line Number :	1
Is DOT Hazardous :	Y
DOT ID Number :	UN1263
DOT Information :	UN1263 WASTE PAINT RELATED MATERIAL II 3
Non Waste Description :	N/R
Quantity :	1200 Pounds
Quantity Tons, Acute, Non-Acute :	0.6, 0, 0.6
Quantity Kg, Acute, Non-Acute :	0, 544.218
Quantity Tons, Haz, Non-Haz :	0.6,
Quantity Kg, Haz, Non-Haz :	544.218,
Management Method :	H141 - STORAGE, BULKING AND/OR TRANSFER OFF SITE
Is EPA Waste :	Y
Federal Code :	D001, F003
State Code :	N/R

Waste Line Number :	2
Is DOT Hazardous :	Y

DRAFT

Map Id: I40
Direction: ENE
Distance: 0.265 mi., 1397 ft.
Elevation: 27 ft.
Relative: Lower

Site Name : ROCKLAND MARINE CORPORATION | NATIONAL SEA PRODUCTS INC | US DEPT OF THE NAVY SHIPBUILDING
79 MECHANIC ST
ROCKLAND | Rockland, ME 04841

Database(s) : [AFS, AIRS - ME, DOCKET, ECHO, EGAD - ME, EPA UST, ERNS, FRS, HIST NPDES - ME, ICIS, INACTIVE PCS, MANIFEST EPA, PCS ENF, PCS FACILITY, RCRA SQG, RCRA VSQG, SPILLS - ME, STORMWATER, STORMWATER - ME, T 2 - ME, UST - ME] ***(cont.)***

Envirosite ID: 3213919
EPA ID: N/R

MANIFEST EPA ***(cont.)***

DOT ID Number :	UN3082
DOT Information :	UN3082 ENVIRONMENTALLY HAZARDOUS SUBSTANCE, LIQUID, N.O.S. (EPICHLOROHYDRIN-BISPHENOL A EPOXY RESIN) III 9
Non Waste Description :	N/R
Quantity :	35 Pounds
Quantity Tons, Acute, Non-Acute :	0.0175, 0, 0.0175
Quantity Kg, Acute, Non-Acute :	0, 15.873026
Quantity Tons, Haz, Non-Haz :	, 0.0175
Quantity Kg, Haz, Non-Haz :	, 15.873026
Management Method :	H141 - STORAGE, BULKING AND/OR TRANSFER OFF SITE
Is EPA Waste :	N
Federal Code :	N/R
State Code :	N/R

Waste Line Number :	3
Is DOT Hazardous :	Y
DOT ID Number :	UN3066
DOT Information :	UN3066 WASTE PAINT RELATED MATERIAL II 8
Non Waste Description :	N/R
Quantity :	100 Pounds
Quantity Tons, Acute, Non-Acute :	0.05, 0, 0.05
Quantity Kg, Acute, Non-Acute :	0, 45.3515
Quantity Tons, Haz, Non-Haz :	0.05,
Quantity Kg, Haz, Non-Haz :	45.3515,
Management Method :	H141 - STORAGE, BULKING AND/OR TRANSFER OFF SITE
Is EPA Waste :	Y
Federal Code :	D002
State Code :	N/R

Manifest Details

Manifest Number :	018105651FLE
Shipped Date :	2023-11-28
Updated Date :	2024-03-14
Received Date :	2023-11-30
Status :	Signed
Generator ID :	ME5000000919
Generator Name :	ROCKLAND MARINE CORPORATION
Generator Address :	79 MECHANIC ST, ROCKLAND, ME 04841
Generator Mailing :	79 MECHANIC ST, ROCKLAND, ME 04841
Generator Contact :	N/R
Destination ID :	RID040098352
Destination Name :	Northland Environmental, LLC
Destination Mailing :	275 Allens Avenue, Providence, RI 02905

DRAFT

Map Id: I40
Direction: ENE
Distance: 0.265 mi., 1397 ft.
Elevation: 27 ft.
Relative: Lower

Site Name : ROCKLAND MARINE CORPORATION | NATIONAL SEA PRODUCTS INC | US DEPT OF THE NAVY SHIPBUILDING
79 MECHANIC ST
ROCKLAND | Rockland, ME 04841

Database(s) : [AFS, AIRS - ME, DOCKET, ECHO, EGAD - ME, EPA UST, ERNS, FRS, HIST NPDES - ME, ICIS, INACTIVE PCS, MANIFEST EPA, PCS ENF, PCS FACILITY, RCRA SQG, RCRA VSQG, SPILLS - ME, STORMWATER, STORMWATER - ME, T 2 - ME, UST - ME] ***(cont.)***

Envirosite ID: 3213919
EPA ID: N/R

MANIFEST EPA ***(cont.)***

Destination Address :	275 Allens Avenue, Providence, RI 02905
Destination Contact :	N/R
Submission Type :	DataImage5Copy
Origin Type :	Service
Manifest Residue :	N
Rejection :	N
Last Date in Agency List :	2024-12-03

Waste Details

Waste Line Number :	1
Is DOT Hazardous :	Y
DOT ID Number :	UN1993
DOT Information :	UN1993 WASTE FLAMMABLE LIQUIDS, N.O.S. (ACETONE, XYLENE) II 3 D001=100#
Non Waste Description :	N/R
Quantity :	250 Pounds
Quantity Tons, Acute, Non-Acute :	0.125, 0, 0.125
Quantity Kg, Acute, Non-Acute :	0, 113.37875
Quantity Tons, Haz, Non-Haz :	0.125,
Quantity Kg, Haz, Non-Haz :	113.37875,
Management Method :	H141 - STORAGE, BULKING AND/OR TRANSFER OFF SITE
Is EPA Waste :	Y
Federal Code :	D001, F003
State Code :	N/R

Manifest Details

Manifest Number :	017128732FLE
Shipped Date :	2023-03-10
Updated Date :	2023-03-22
Received Date :	2023-03-16
Status :	Signed
Generator ID :	ME5000000919
Generator Name :	ROCKLAND MARINE CORPORATION
Generator Address :	79 MECHANIC ST, ROCKLAND, ME 04841
Generator Mailing :	79 MECHANIC ST, ROCKLAND, ME 04841
Generator Contact :	N/R
Destination ID :	RID040098352
Destination Name :	Northland Environmental, LLC
Destination Mailing :	275 Allens Avenue, Providence, RI 02905
Destination Address :	275 Allens Avenue, Providence, RI 02905
Destination Contact :	N/R
Submission Type :	DataImage5Copy
Origin Type :	Service
Manifest Residue :	N

DRAFT

Map Id: I40
Direction: ENE
Distance: 0.265 mi., 1397 ft.
Elevation: 27 ft.
Relative: Lower

Site Name : ROCKLAND MARINE CORPORATION | NATIONAL SEA PRODUCTS INC | US DEPT OF THE NAVY SHIPBUILDING
79 MECHANIC ST
ROCKLAND | Rockland, ME 04841

Database(s) : [AFS, AIRS - ME, DOCKET, ECHO, EGAD - ME, EPA UST, ERNS, FRS, HIST NPDES - ME, ICIS, INACTIVE PCS, MANIFEST EPA, PCS ENF, PCS FACILITY, RCRA SQG, RCRA VSQG, SPILLS - ME, STORMWATER, STORMWATER - ME, T 2 - ME, UST - ME] ***(cont.)***

Envirosite ID: 3213919
EPA ID: N/R

MANIFEST EPA ***(cont.)***

Rejection :	N
Last Date in Agency List :	2024-12-03

Waste Details

Waste Line Number :	1
Is DOT Hazardous :	Y
DOT ID Number :	UN1263
DOT Information :	UN1263 WASTE PAINT II 3 D001=100#
Non Waste Description :	N/R
Quantity :	400 Pounds
Quantity Tons, Acute, Non-Acute :	0.2, 0, 0.2
Quantity Kg, Acute, Non-Acute :	0, 181.406
Quantity Tons, Haz, Non-Haz :	0.2,
Quantity Kg, Haz, Non-Haz :	181.406,
Management Method :	H141 - STORAGE, BULKING AND/OR TRANSFER OFF SITE
Is EPA Waste :	Y
Federal Code :	D001, F003
State Code :	N/R

Manifest Details

Manifest Number :	017457108FLE
Shipped Date :	2023-01-09
Updated Date :	2023-02-14
Received Date :	2023-01-21
Status :	Signed
Generator ID :	ME5000000919
Generator Name :	Rockland Marine Corporation
Generator Address :	79 Mechanic Street, Rockland, ME 04841
Generator Mailing :	79 Mechanic Street, Rockland, ME 04841
Generator Contact :	Rockland Marine Corporation
Destination ID :	OHD000816629
Destination Name :	Spring Grove Resource Recovery Inc.
Destination Mailing :	4879 Spring Grove Avenue, Cincinnati, OH 45232
Destination Address :	4879 Spring Grove Avenue, Cincinnati, OH 45232
Destination Contact :	N/R
Submission Type :	DataImage5Copy
Origin Type :	Service
Manifest Residue :	N
Rejection :	N
Last Date in Agency List :	2024-12-03

DRAFT

Map Id: I40
Direction: ENE
Distance: 0.265 mi., 1397 ft.
Elevation: 27 ft.
Relative: Lower

Site Name : ROCKLAND MARINE CORPORATION | NATIONAL SEA PRODUCTS INC | US DEPT OF THE NAVY SHIPBUILDING
79 MECHANIC ST
ROCKLAND | Rockland, ME 04841

Database(s) : [AFS, AIRS - ME, DOCKET, ECHO, EGAD - ME, EPA UST, ERNS, FRS, HIST NPDES - ME, ICIS, INACTIVE PCS, MANIFEST EPA, PCS ENF, PCS FACILITY, RCRA SQG, RCRA VSQG, SPILLS - ME, STORMWATER, STORMWATER - ME, T 2 - ME, UST - ME] ***(cont.)***

Envirosite ID: 3213919
EPA ID: N/R

MANIFEST EPA ***(cont.)***

Waste Details

Waste Line Number :	1
Is DOT Hazardous :	Y
DOT ID Number :	NA3077
DOT Information :	NA3077, HAZARDOUS WASTE, SOLID, N.O.S. (LEAD), 9, PG III
Non Waste Description :	N/R
Quantity :	50 Pounds
Quantity Tons, Acute, Non-Acute :	0.025, 0, 0.025
Quantity Kg, Acute, Non-Acute :	0, 22.67575
Quantity Tons, Haz, Non-Haz :	0.025, 0
Quantity Kg, Haz, Non-Haz :	22.67575, 0
Management Method :	H141 - STORAGE, BULKING AND/OR TRANSFER OFF SITE
Is EPA Waste :	Y
Federal Code :	D008
State Code :	N/R

Manifest Details

Manifest Number :	017130321FLE
Shipped Date :	2022-08-19
Updated Date :	2022-08-30
Received Date :	2022-08-25
Status :	Signed
Generator ID :	ME5000000919
Generator Name :	ROCKLAND MARINE CORPORATION
Generator Address :	79 MECHANIC ST, ROCKLAND, ME 04841
Generator Mailing :	79 MECHANIC ST, ROCKLAND, ME 04841
Generator Contact :	N/R
Destination ID :	RID040098352
Destination Name :	Northland Environmental, LLC
Destination Mailing :	275 Allens Avenue, Providence, RI 02905
Destination Address :	275 Allens Avenue, Providence, RI 02905
Destination Contact :	N/R
Submission Type :	DataImage5Copy
Origin Type :	Service
Manifest Residue :	N
Rejection :	N
Last Date in Agency List :	2024-12-03

Waste Details

Waste Line Number :	1
Is DOT Hazardous :	Y
DOT ID Number :	UN1993
DOT Information :	UN1993 WASTE FLAMMABLE LIQUIDS, N.O.S. (ACETONE, XYLENE) II 3 D001=100#

DRAFT

Map Id: I40
Direction: ENE
Distance: 0.265 mi., 1397 ft.
Elevation: 27 ft.
Relative: Lower

Site Name : ROCKLAND MARINE CORPORATION | NATIONAL SEA PRODUCTS INC | US DEPT OF THE NAVY SHIPBUILDING
79 MECHANIC ST
ROCKLAND | Rockland, ME 04841

Database(s) : [AFS, AIRS - ME, DOCKET, ECHO, EGAD - ME, EPA UST, ERNS, FRS, HIST NPDES - ME, ICIS, INACTIVE PCS, MANIFEST EPA, PCS ENF, PCS FACILITY, RCRA SQG, RCRA VSQG, SPILLS - ME, STORMWATER, STORMWATER - ME, T 2 - ME, UST - ME] ***(cont.)***

Envirosite ID: 3213919
EPA ID: N/R

MANIFEST EPA ***(cont.)***

Non Waste Description :	N/R
Quantity :	250 Pounds
Quantity Tons, Acute, Non-Acute :	0.125, 0, 0.125
Quantity Kg, Acute, Non-Acute :	0, 113.37875
Quantity Tons, Haz, Non-Haz :	0.125, 0
Quantity Kg, Haz, Non-Haz :	113.37875, 0
Management Method :	H141 - STORAGE, BULKING AND/OR TRANSFER OFF SITE
Is EPA Waste :	Y
Federal Code :	D001, F003
State Code :	N/R

PCS ENF

Site Details

NPDES ID :	MEU250654
Last Date in Agency List :	2025-03-10

Formal Enforcement Actions

Settlement Entered Date :	2004-02-05
ENF Identifier :	ME-N00000072
Activity ID :	3200200176
Activity Type :	Administrative, Formal
ENF Type :	State Administrative Order of Consent
Agency :	State
Fed Penalty Assessed Amount :	N/R
State Local Penalty Amount :	N/R

Informal Enforcement Actions

Achieved Date :	N/R
Registry ID :	N/R
ENF Identifier :	N/R
Activity ID :	N/R
Activity Type :	N/R
ENF Type :	N/R
Agency :	N/R

PCS FACILITY

Issue Date :	2017-01-18
Original Issue Date :	2011-06-29
Effective Date :	2017-01-18
Expiration Date :	2021-12-06
Retirement Date :	N/R
Termination Date :	N/R

DRAFT

Map Id: I40
Direction: ENE
Distance: 0.265 mi., 1397 ft.
Elevation: 27 ft.
Relative: Lower

Site Name : ROCKLAND MARINE CORPORATION | NATIONAL SEA PRODUCTS INC | US DEPT OF THE NAVY SHIPBUILDING
79 MECHANIC ST
ROCKLAND | Rockland, ME 04841

Database(s) : [AFS, AIRS - ME, DOCKET, ECHO, EGAD - ME, EPA UST, ERNS, FRS, HIST NPDES - ME, ICIS, INACTIVE PCS, MANIFEST EPA, PCS ENF, PCS FACILITY, RCRA SQG, RCRA VSQG, SPILLS - ME, STORMWATER, STORMWATER - ME, T 2 - ME, UST - ME] ***(cont.)***

Envirosite ID: 3213919
EPA ID: N/R

PCS FACILITY ***(cont.)***

Issuing Agency :	N/R
Agency Type :	State
Activity ID :	3600916908
External Permit Number :	N/R
Facility Type Indicator :	NON-POTW
Permit Type :	General Permit Covered Facility-NPDES)
Major Minor Status :	N
Permit Status :	Administratively Continued
Total Design Flow Number :	N/R
Actual Average Flow Number :	N/R
State Water Body :	N/R
State Water Body Name :	Atlantic Ocean
Permit Name :	ROCKLAND MARINE CORPORATION
Permit Comp Status :	N/R
RNC Tracking :	Y
Master External Permit Number :	MER050000
TMDL Interface :	N/R
EDMR Authorization :	N
Pretreatment Indicator :	N/R
Last Date in Agency List :	2022-01-14

RCRA SQG

Facility Name :	US DEPT OF THE NAVY SHIPBUILDING SUPVR
Facility Address :	79 MECHANIC ST, ROCKLAND, ME 04841
County :	KNOX
Date Form Received by Agency :	2011-01-03
EPA ID :	MED985468313
Mailing Address :	574 WASHINGTON ST, BATH, ME 04530-1916
Contact :	EUGENE BORELLI
Contact Address :	574 WASHINGTON ST, BATH, ME 04530-1916
Contact Country :	US
Contact Telephone :	207-442-2829
Contact Email :	N/R
EPA Region :	01
Land Type :	Federal
Source Type :	Implementer
Classification :	Small Quantity Generator
Description :	Handlers that generate more than 100 and less than 1000 kilograms of hazardous waste during any calendar month and accumulate less than 6000 kg of hazardous waste at any time; or generate 100 kg or less of hazardous waste during any calendar month, and accumulate more than 1000 kg of hazardous waste at any time.
Last Date in Agency List :	2024-12-17

DRAFT

Map Id: I40
Direction: ENE
Distance: 0.265 mi., 1397 ft.
Elevation: 27 ft.
Relative: Lower

Site Name : ROCKLAND MARINE CORPORATION | NATIONAL SEA PRODUCTS INC | US DEPT OF THE NAVY SHIPBUILDING
79 MECHANIC ST
ROCKLAND | Rockland, ME 04841

Database(s) : [AFS, AIRS - ME, DOCKET, ECHO, EGAD - ME, EPA UST, ERNS, FRS, HIST NPDES - ME, ICIS, INACTIVE PCS, MANIFEST EPA, PCS ENF, PCS FACILITY, RCRA SQG, RCRA VSQG, SPILLS - ME, STORMWATER, STORMWATER - ME, T 2 - ME, UST - ME] ***(cont.)***

Envirosite ID: 3213919
EPA ID: N/R

RCRA SQG ***(cont.)***

Owner/Operator Summary

Owner/Operator Name :	DEPT OF THE NAVY
Owner/Operator Address :	NAVAL SEA SYSTEMS COMMAND, WASHINGTON, DC 22242-5160
Owner/Operator Country :	N/R
Owner/Operator Telephone :	202-746-4532
Owner/Operator Email :	N/R
Owner/Operator Fax :	N/R
Legal Status :	Federal
Owner/Operator Type :	Owner
Owner/Operator Start Date :	N/R
Owner/Operator End Date :	N/R

Handler Activities Summary

U.S. Importer of Hazardous Waste :	N
Mixed Waste (Haz. and Radioactive) :	N
Recycler of Hazardous Waste :	N
Transporter of Hazardous Waste :	N
Treater, Storer or Disposer of HW :	N
Underground Injection Activity :	N
On-site Burner Exemption :	N
Furnace Exemption :	N
Used Oil Fuel Burner :	N
Used Oil Processor :	N
Used Oil Refiner :	N
Used Oil Fuel Marketer to Burner :	N
Used Oil Specification Marketer :	N
Used Oil Transfer Facility :	N
Used Oil Transporter :	N

Historical Generators

Date Form Received by Agency :	2000-02-09
Facility Name :	US NAVY
Classification :	Not a generator, verified
Date Form Received by Agency :	1990-07-26
Facility Name :	US DEPT OF THE NAVY SHIPBUILDING SUPVR
Classification :	Small Quantity Generator

Hazardous Waste Summary

Waste Code / Name :	D001 - IGNITABLE WASTE
	D002 - CORROSIVE WASTE

DRAFT

Map Id: I40
Direction: ENE
Distance: 0.265 mi., 1397 ft.
Elevation: 27 ft.
Relative: Lower

Site Name : ROCKLAND MARINE CORPORATION | NATIONAL SEA PRODUCTS INC | US DEPT OF THE NAVY SHIPBUILDING
79 MECHANIC ST
ROCKLAND | Rockland, ME 04841

Database(s) : [AFS, AIRS - ME, DOCKET, ECHO, EGAD - ME, EPA UST, ERNS, FRS, HIST NPDES - ME, ICIS, INACTIVE PCS, MANIFEST EPA, PCS ENF, PCS FACILITY, RCRA SQG, RCRA VSQG, SPILLS - ME, STORMWATER, STORMWATER - ME, T 2 - ME, UST - ME] ***(cont.)***

Envirosite ID: 3213919
EPA ID: N/R

RCRA SQG ***(cont.)***

Waste Code / Name :

F001 - THE FOLLOWING SPENT HALOGENATED SOLVENTS USED IN DEGREASING: TETRACHLOROETHYLENE, TRICHLORETHYLENE, METHYLENE CHLORIDE, 1,1,1-TRICHLOROETHANE, CARBON TETRACHLORIDE AND CHLORINATED FLUOROCARBONS; ALL SPENT SOLVENT MIXTURES/BLENDS USED IN DEGREASING CONTAINING, BEFORE USE, A TOTAL OF TEN PERCENT OR MORE (BY VOLUME) OF ONE OR MORE OF THE ABOVE HALOGENATED SOLVENTS OR THOSE SOLVENTS LISTED IN F002, F004, AND F005; AND STILL BOTTOMS FROM THE RECOVERY OF THESE SPENT SOLVENTS AND SPENT SOLVENT MIXTURES.

Waste Code / Name :

F002 - THE FOLLOWING SPENT HALOGENATED SOLVENTS: TETRACHLOROETHYLENE, METHYLENE CHLORIDE, TRICHLOROETHYLENE, 1,1,1-TRICHLOROETHANE, CHLOROBENZENE, 1,1,2-TRICHLORO-1,2,2-TRIFLUOROETHANE, ORTHO-DICHLOROBENZENE, TRICHLOROFLUOROMETHANE, AND 1,1,2, TRICHLOROETHANE; ALL SPENT SOLVENT MIXTURES/BLENDS CONTAINING, BEFORE USE, A TOTAL OF TEN PERCENT OR MORE (BY VOLUME) OF ONE OR MORE OF THE ABOVE HALOGENATED SOLVENTS OR THOSE SOLVENTS LISTED IN F001, F004, AND F005; AND STILL BOTTOMS FROM THE RECOVERY OF THESE SPENT SOLVENTS AND SPENT SOLVENT MIXTURES.

Waste Code / Name :

F003 - THE FOLLOWING SPENT NONHALOGENATED SOLVENTS: XYLENE, ACETONE, ETHYL ACETATE, ETHYL BENZENE, ETHYL ETHER, METHYL ISOBUTYL KETONE, N-BUTYL ALCOHOL, CYCLOHEXANONE, AND METHANOL; ALL SPENT SOLVENT MIXTURES/BLENDS CONTAINING, BEFORE USE, ONLY THE ABOVE SPENT NONHALOGENATED SOLVENTS; AND ALL SPENT SOLVENT MIXTURES/BLENDS CONTAINING, BEFORE USE, ONE OR MORE OF THE ABOVE NONHALOGENATED SOLVENTS, AND A TOTAL OF TEN PERCENT OR MORE (BY VOLUME) OF ONE OR MORE OF THOSE SOLVENTS LISTED IN F001, F002, F004, AND F005; AND STILL BOTTOMS FROM THE RECOVERY OF THESE SPENT SOLVENTS AND SPENT SOLVENT MIXTURES.

Notices of Violations Summary

Regulation Violated :	N

RCRA VSQG

Facility Name :	ROCKLAND MARINE CORP
Facility Address :	79 MECHANIC ST, ROCKLAND, ME 04841
County :	KNOX
Date Form Received by Agency :	1995-04-08
EPA ID :	ME5000000919
Mailing Address :	PO BOX 309, ROCKLAND, ME 04841
Contact :	PERRY HOLMES
Contact Address :	79 MECHANIC ST, ROCKLAND, ME 04841
Contact Country :	US

DRAFT

Map Id: I40
Direction: ENE
Distance: 0.265 mi., 1397 ft.
Elevation: 27 ft.
Relative: Lower

Site Name : ROCKLAND MARINE CORPORATION | NATIONAL SEA PRODUCTS INC | US DEPT OF THE NAVY SHIPBUILDING
79 MECHANIC ST
ROCKLAND | Rockland, ME 04841

Database(s) : [AFS, AIRS - ME, DOCKET, ECHO, EGAD - ME, EPA UST, ERNS, FRS, HIST NPDES - ME, ICIS, INACTIVE PCS, MANIFEST EPA, PCS ENF, PCS FACILITY, RCRA SQG, RCRA VSQG, SPILLS - ME, STORMWATER, STORMWATER - ME, T 2 - ME, UST - ME] ***(cont.)***

Envirosite ID: 3213919
EPA ID: N/R

RCRA VSQG ***(cont.)***

Contact Telephone :	207-594-7860
Contact Email :	N/R
EPA Region :	01
Land Type :	Private
Source Type :	Notification
Classification :	Very Small Quantity Generator

Description :

Handlers that generate 100 kilograms or less of hazardous waste per calendar month, and accumulate 1000 kg or less of hazardous waste at any time; or generate one kilogram or less of acutely hazardous waste per calendar month, and accumulate at any time: 1 kg or less of acutely hazardous waste; or 100 kg or less of any residue or contaminated soil, waste or other debris resulting from the cleanup of a spill, into or on any land or water, of acutely hazardous waste;or generate 100 kg or less of any residue or contaminated soil, waste or other debris resulting from the cleanup of a spill, into or on any land or water, of acutely hazardous waste during any calendar month, and accumulate at any time: 1 kg or less of acutely hazardous waste; or 100 kg or less of any residue or contaminated soil, waste or other debris resulting from the cleanup of a spill, into or on any land or water, of acutely hazardous waste.

Last Date in Agency List : 2024-12-17

Owner/Operator Summary

Owner/Operator Name :	ROCKLAND MARINE CORP
Owner/Operator Address :	PO BOX 309, ROCKLAND, ME 04841
Owner/Operator Country :	N/R
Owner/Operator Telephone :	207-594-7860
Owner/Operator Email :	N/R
Owner/Operator Fax :	N/R
Legal Status :	Private
Owner/Operator Type :	Owner
Owner/Operator Start Date :	N/R
Owner/Operator End Date :	N/R

Handler Activities Summary

U.S. Importer of Hazardous Waste :	N
Mixed Waste (Haz. and Radioactive) :	N
Recycler of Hazardous Waste :	N
Transporter of Hazardous Waste :	N
Treater, Storer or Disposer of HW :	N
Underground Injection Activity :	N
On-site Burner Exemption :	N
Furnace Exemption :	N
Used Oil Fuel Burner :	N
Used Oil Processor :	N

DRAFT

Map Id: I40
Direction: ENE
Distance: 0.265 mi., 1397 ft.
Elevation: 27 ft.
Relative: Lower

Site Name : ROCKLAND MARINE CORPORATION | NATIONAL SEA PRODUCTS INC | US DEPT OF THE NAVY SHIPBUILDING
79 MECHANIC ST
ROCKLAND | Rockland, ME 04841

Database(s) : [AFS, AIRS - ME, DOCKET, ECHO, EGAD - ME, EPA UST, ERNS, FRS, HIST NPDES - ME, ICIS, INACTIVE PCS, MANIFEST EPA, PCS ENF, PCS FACILITY, RCRA SQG, RCRA VSQG, SPILLS - ME, STORMWATER, STORMWATER - ME, T 2 - ME, UST - ME] ***(cont.)***

Envirosite ID: 3213919
EPA ID: N/R

RCRA VSQG ***(cont.)***

Used Oil Refiner :	N
Used Oil Fuel Marketer to Burner :	N
Used Oil Specification Marketer :	N
Used Oil Transfer Facility :	N
Used Oil Transporter :	N

Hazardous Waste Summary

Waste Code / Name :	D001 - IGNITABLE WASTE D008 - LEAD
Waste Code / Name :	F003 - THE FOLLOWING SPENT NONHALOGENATED SOLVENTS: XYLENE, ACETONE, ETHYL ACETATE, ETHYL BENZENE, ETHYL ETHER, METHYL ISOBUTYL KETONE, N-BUTYL ALCOHOL, CYCLOHEXANONE, AND METHANOL; ALL SPENT SOLVENT MIXTURES/BLENDS CONTAINING, BEFORE USE, ONLY THE ABOVE SPENT NONHALOGENATED SOLVENTS; AND ALL SPENT SOLVENT MIXTURES/BLENDS CONTAINING, BEFORE USE, ONE OR MORE OF THE ABOVE NONHALOGENATED SOLVENTS, AND A TOTAL OF TEN PERCENT OR MORE (BY VOLUME) OF ONE OR MORE OF THOSE SOLVENTS LISTED IN F001, F002, F004, AND F005; AND STILL BOTTOMS FROM THE RECOVERY OF THESE SPENT SOLVENTS AND SPENT SOLVENT MIXTURES. F005 - THE FOLLOWING SPENT NONHALOGENATED SOLVENTS: TOLUENE, METHYL ETHYL KETONE, CARBON DISULFIDE, ISOBUTANOL, PYRIDINE, BENZENE, 2-ETHOXYETHANOL, AND 2-NITROPROPANE; ALL SPENT SOLVENT MIXTURES/BLENDS CONTAINING, BEFORE USE, A TOTAL OF TEN PERCENT OR MORE (BY VOLUME) OF ONE OR MORE OF THE ABOVE NONHALOGENATED SOLVENTS OR THOSE SOLVENTS LISTED IN F001, F002, OR F004; AND STILL BOTTOMS FROM THE RECOVERY OF THESE SPENT SOLVENTS AND SPENT SOLVENT MIXTURES.

Notices of Violations Summary

Date of Violation :	2015-04-30
Date Achieved Compliance :	2015-08-24
Regulation Violated :	Y
Area of Violation :	Generators - General
Enforcement Action :	WRITTEN INFORMAL
Enforcement Action Date :	2015-07-28
Enf. Disposition Status :	AS
Enf. Disp. Status Date :	2015-08-24
Violation Lead Agency :	State
Enforcement Lead Agency :	State
Proposed Penalty Amount :	N/R
Final Penalty Amount :	N/R
Paid Penalty Amount :	N/R

DRAFT

Map Id: I40
Direction: ENE
Distance: 0.265 mi., 1397 ft.
Elevation: 27 ft.
Relative: Lower

Site Name : ROCKLAND MARINE CORPORATION | NATIONAL SEA PRODUCTS INC | US DEPT OF THE NAVY SHIPBUILDING
79 MECHANIC ST
ROCKLAND | Rockland, ME 04841

Database(s) : [AFS, AIRS - ME, DOCKET, ECHO, EGAD - ME, EPA UST, ERNS, FRS, HIST NPDES - ME, ICIS, INACTIVE PCS, MANIFEST EPA, PCS ENF, PCS FACILITY, RCRA SQG, RCRA VSQG, SPILLS - ME, STORMWATER, STORMWATER - ME, T 2 - ME, UST - ME] ***(cont.)***

Envirosite ID: 3213919
EPA ID: N/R

RCRA VSQG ***(cont.)***

Date of Violation :	2015-04-30
Date Achieved Compliance :	2015-08-24
Regulation Violated :	Y
Area of Violation :	State Statute or Regulation
Enforcement Action :	WRITTEN INFORMAL
Enforcement Action Date :	2015-07-28
Enf. Disposition Status :	AS
Enf. Disp. Status Date :	2015-08-24
Violation Lead Agency :	State
Enforcement Lead Agency :	State
Proposed Penalty Amount :	N/R
Final Penalty Amount :	N/R
Paid Penalty Amount :	N/R

Date of Violation :	2015-04-30
Date Achieved Compliance :	2015-08-24
Regulation Violated :	Y
Area of Violation :	Generators - Pre-transport
Enforcement Action :	WRITTEN INFORMAL
Enforcement Action Date :	2015-07-28
Enf. Disposition Status :	AS
Enf. Disp. Status Date :	2015-08-24
Violation Lead Agency :	State
Enforcement Lead Agency :	State
Proposed Penalty Amount :	N/R
Final Penalty Amount :	N/R
Paid Penalty Amount :	N/R

Date of Violation :	1999-02-17
Date Achieved Compliance :	1999-12-02
Regulation Violated :	Y
Area of Violation :	Generators - General
Enforcement Action :	FINAL 3008(A) COMPLIANCE ORDER
Enforcement Action Date :	1999-12-02
Enf. Disposition Status :	N/R
Enf. Disp. Status Date :	N/R
Violation Lead Agency :	State
Enforcement Lead Agency :	State
Proposed Penalty Amount :	N/R
Final Penalty Amount :	5000
Paid Penalty Amount :	N/R

Date of Violation :	1999-02-17
Date Achieved Compliance :	1999-12-02
Regulation Violated :	Y

DRAFT

Map Id: I40
Direction: ENE
Distance: 0.265 mi., 1397 ft.
Elevation: 27 ft.
Relative: Lower

Site Name : ROCKLAND MARINE CORPORATION | NATIONAL SEA PRODUCTS INC | US DEPT OF THE NAVY SHIPBUILDING
79 MECHANIC ST
ROCKLAND | Rockland, ME 04841

Database(s) : [AFS, AIRS - ME, DOCKET, ECHO, EGAD - ME, EPA UST, ERNS, FRS, HIST NPDES - ME, ICIS, INACTIVE PCS, MANIFEST EPA, PCS ENF, PCS FACILITY, RCRA SQG, RCRA VSQG, SPILLS - ME, STORMWATER, STORMWATER - ME, T 2 - ME, UST - ME] ***(cont.)***

Envirosite ID: 3213919
EPA ID: N/R

RCRA VSQG ***(cont.)***

Area of Violation :	Generators - Pre-transport
Enforcement Action :	WRITTEN INFORMAL
Enforcement Action Date :	1999-04-21
Enf. Disposition Status :	N/R
Enf. Disp. Status Date :	N/R
Violation Lead Agency :	State
Enforcement Lead Agency :	State
Proposed Penalty Amount :	N/R
Final Penalty Amount :	N/R
Paid Penalty Amount :	N/R

Date of Violation :	1999-02-17
Date Achieved Compliance :	1999-12-02
Regulation Violated :	Y
Area of Violation :	Generators - Pre-transport
Enforcement Action :	FINAL 3008(A) COMPLIANCE ORDER
Enforcement Action Date :	1999-12-02
Enf. Disposition Status :	N/R
Enf. Disp. Status Date :	N/R
Violation Lead Agency :	State
Enforcement Lead Agency :	State
Proposed Penalty Amount :	N/R
Final Penalty Amount :	5000
Paid Penalty Amount :	N/R

Date of Violation :	1999-02-17
Date Achieved Compliance :	1999-12-02
Regulation Violated :	Y
Area of Violation :	Generators - General
Enforcement Action :	WRITTEN INFORMAL
Enforcement Action Date :	1999-04-21
Enf. Disposition Status :	N/R
Enf. Disp. Status Date :	N/R
Violation Lead Agency :	State
Enforcement Lead Agency :	State
Proposed Penalty Amount :	N/R
Final Penalty Amount :	N/R
Paid Penalty Amount :	N/R

Evaluation Action Summary

Evaluation Date :	2015-04-30
Evaluation :	COMPLIANCE EVALUATION INSPECTION
Area of Violation :	Generators - General
Date Achieved Compliance :	2015-08-24

DRAFT

Map Id: I40
Direction: ENE
Distance: 0.265 mi., 1397 ft.
Elevation: 27 ft.
Relative: Lower

Site Name : ROCKLAND MARINE CORPORATION | NATIONAL SEA PRODUCTS INC | US DEPT OF THE NAVY SHIPBUILDING
79 MECHANIC ST
ROCKLAND | Rockland, ME 04841

Database(s) : [AFS, AIRS - ME, DOCKET, ECHO, EGAD - ME, EPA UST, ERNS, FRS, HIST NPDES - ME, ICIS, INACTIVE PCS, MANIFEST EPA, PCS ENF, PCS FACILITY, RCRA SQG, RCRA VSQG, SPILLS - ME, STORMWATER, STORMWATER - ME, T 2 - ME, UST - ME] ***(cont.)***

Envirosite ID: 3213919
EPA ID: N/R

RCRA VSQG ***(cont.)***

Evaluation Lead Agency :	State
Evaluation Date :	2015-04-30
Evaluation :	COMPLIANCE EVALUATION INSPECTION
Area of Violation :	State Statute or Regulation
Date Achieved Compliance :	2015-08-24
Evaluation Lead Agency :	State
Evaluation Date :	2015-04-30
Evaluation :	COMPLIANCE EVALUATION INSPECTION
Area of Violation :	Generators - Pre-transport
Date Achieved Compliance :	2015-08-24
Evaluation Lead Agency :	State
Evaluation Date :	1999-12-02
Evaluation :	NO LONGER A SIGNIFICANT NON-COMPLIER
Area of Violation :	N/R
Date Achieved Compliance :	N/R
Evaluation Lead Agency :	State
Evaluation Date :	1999-04-21
Evaluation :	SIGNIFICANT NON-COMPLIER
Area of Violation :	N/R
Date Achieved Compliance :	N/R
Evaluation Lead Agency :	State
Evaluation Date :	1999-02-17
Evaluation :	COMPLIANCE EVALUATION INSPECTION
Area of Violation :	Generators - General
Date Achieved Compliance :	1999-12-02
Evaluation Lead Agency :	State
Evaluation Date :	1999-02-17
Evaluation :	COMPLIANCE EVALUATION INSPECTION
Area of Violation :	Generators - Pre-transport
Date Achieved Compliance :	1999-12-02
Evaluation Lead Agency :	State

SPILLS - ME

Facility Name :	JAMES CORCORAN
Facility Address :	79 MECHANIC STREET, ROCKLAND, ME

DRAFT

Map Id: I40
Direction: ENE
Distance: 0.265 mi., 1397 ft.
Elevation: 27 ft.
Relative: Lower

Site Name : ROCKLAND MARINE CORPORATION | NATIONAL SEA PRODUCTS INC | US DEPT OF THE NAVY SHIPBUILDING
79 MECHANIC ST
ROCKLAND | Rockland, ME 04841

Database(s) : [AFS, AIRS - ME, DOCKET, ECHO, EGAD - ME, EPA UST, ERNS, FRS, HIST NPDES - ME, ICIS, INACTIVE PCS, MANIFEST EPA, PCS ENF, PCS FACILITY, RCRA SQG, RCRA VSQG, SPILLS - ME, STORMWATER, STORMWATER - ME, T 2 - ME, UST - ME] ***(cont.)***

Envirosite ID: 3213919
EPA ID: N/R

SPILLS - ME ***(cont.)***

Spill Number :	A-122-2014
Actual Spill Date :	2014-03-03
Report Status :	Final Report
Spill Type :	Oil Incident
Location State Province :	ME
Incident Location :	Business - Commercial
Incident Source :	Other Source
Spill Cause :	Mechanical Failure - Valve
Agency Hyperlink :	Click here for hyperlink provided by the agency.
Last Date in Agency List :	2024-09-10
Medium(s) :	Land

Spill Logs

Log Location Description :	Rockland Marine
Log Location Town :	ROCKLAND
Log Tank Involved :	None
Log Note :	1 gallon to tar. Cleaned up.

Products Found

Product Code :	DIESEL
Product Amount :	1 gals.

Spill Number :	A-643-2015
Actual Spill Date :	2015-10-13
Report Status :	Final Report
Spill Type :	Oil Incident
Location State Province :	ME
Incident Location :	Business - Commercial
Incident Source :	Storage Unit - Box or Other General Use Container
Spill Cause :	Mechanical Failure - Loose Fitting
Agency Hyperlink :	Click here for hyperlink provided by the agency.
Last Date in Agency List :	2024-09-10
Medium(s) :	Land

Spill Logs

Log Location Description :	79 mechanic street
Log Location Town :	ROCKLAND

DRAFT

Map Id: I40
Direction: ENE
Distance: 0.265 mi., 1397 ft.
Elevation: 27 ft.
Relative: Lower

Site Name : ROCKLAND MARINE CORPORATION | NATIONAL SEA PRODUCTS INC | US DEPT OF THE NAVY SHIPBUILDING
79 MECHANIC ST
ROCKLAND | Rockland, ME 04841

Database(s) : [AFS, AIRS - ME, DOCKET, ECHO, EGAD - ME, EPA UST, ERNS, FRS, HIST NPDES - ME, ICIS, INACTIVE PCS, MANIFEST EPA, PCS ENF, PCS FACILITY, RCRA SQG, RCRA VSQG, SPILLS - ME, STORMWATER, STORMWATER - ME, T 2 - ME, UST - ME] ***(cont.)***

Envirosite ID: 3213919
EPA ID: N/R

SPILLS - ME ***(cont.)***

Log Tank Involved : None
Log Note : 2 gallons to ground

Products Found
Product Code : UNSPECIFIED OIL
Product Amount : 2 gals.

Facility Name : NORTH END SHIPYARD
Facility Address : 79 MECHANIC STREET, ROCKLAND, ME

Spill Number : A-134-2019
Actual Spill Date : 2019-03-15
Report Status : Final Report
Spill Type : Oil Incident
Location State Province : ME
Incident Location : Terminal - Marina
Incident Source : Water Transportation - Other
Spill Cause : Other - Unknown
Agency Hyperlink : Click here for hyperlink provided by the agency.
Last Date in Agency List : 2024-09-10

Medium(s) : Coastal Water

Spill Logs
Log Location Description : Harbor near North End Shipyard
Log Location Town : ROCKLAND
Log Tank Involved : None
Log Note : sheen

Products Found
Product Code : DIESEL
Product Amount : N/R

Facility Name : ROCKLAND MARINE
Facility Address : 79 MECHANIC ST, ROCKLAND, ME

DRAFT

Map Id: I40
Direction: ENE
Distance: 0.265 mi., 1397 ft.
Elevation: 27 ft.
Relative: Lower

Site Name : ROCKLAND MARINE CORPORATION | NATIONAL SEA PRODUCTS INC | US DEPT OF THE NAVY SHIPBUILDING
79 MECHANIC ST
ROCKLAND | Rockland, ME 04841

Database(s) : [AFS, AIRS - ME, DOCKET, ECHO, EGAD - ME, EPA UST, ERNS, FRS, HIST NPDES - ME, ICIS, INACTIVE PCS, MANIFEST EPA, PCS ENF, PCS FACILITY, RCRA SQG, RCRA VSQG, SPILLS - ME, STORMWATER, STORMWATER - ME, T 2 - ME, UST - ME] ***(cont.)***

Envirosite ID: 3213919
EPA ID: N/R

SPILLS - ME ***(cont.)***

Spill Number : A-436-2003
Actual Spill Date : 2003-08-26
Report Status : Final Report
Spill Type : Oil Incident
Location State Province : ME
Incident Location : Business - Industrial
Incident Source : Water Transportation - Government Vessel
Spill Cause : Accident - Physical Breakage
Agency Hyperlink : Click here for hyperlink provided by the agency.
Last Date in Agency List : 2024-09-10

Medium(s) : Coastal Water

Spill Logs
Log Location Description : Rockland Marine
Log Location Town : ROCKLAND
Log Tank Involved : None
Log Note : N/R

Products Found
Product Code : OIL - OTHER - SPECIFIED IN REPORT
Product Amount : 1 gals.

Spill Number : A-586-2018
Actual Spill Date : 2018-10-26
Report Status : Final Report
Spill Type : Oil Incident
Location State Province : ME
Incident Location : Business - Commercial
Incident Source : Water Transportation - Other
Spill Cause : Overfill
Agency Hyperlink : Click here for hyperlink provided by the agency.
Last Date in Agency List : 2024-09-10

Medium(s) : Coastal Water

Spill Logs
Log Location Description : Rockland Marine
Log Location Town : ROCKLAND

DRAFT

Map Id: I40
Direction: ENE
Distance: 0.265 mi., 1397 ft.
Elevation: 27 ft.
Relative: Lower

Site Name : ROCKLAND MARINE CORPORATION | NATIONAL SEA PRODUCTS INC | US DEPT OF THE NAVY SHIPBUILDING
79 MECHANIC ST
ROCKLAND | Rockland, ME 04841

Database(s) : [AFS, AIRS - ME, DOCKET, ECHO, EGAD - ME, EPA UST, ERNS, FRS, HIST NPDES - ME, ICIS, INACTIVE PCS, MANIFEST EPA, PCS ENF, PCS FACILITY, RCRA SQG, RCRA VSQG, SPILLS - ME, STORMWATER, STORMWATER - ME, T 2 - ME, UST - ME] ***(cont.)***

Envirosite ID: 3213919
EPA ID: N/R

SPILLS - ME ***(cont.)***

Log Tank Involved : Above Ground Tank(s) Involved
Log Note : 5-7 gallons to water and boat

Products Found
Product Code : DIESEL
Product Amount : 5 gals.

Spill Number : A-711-2011
Actual Spill Date : 2011-10-27
Report Status : Final Report
Spill Type : Oil Incident
Location State Province : ME
Incident Location : Business - Commercial
Incident Source : Equipment - Industrial Machinery
Spill Cause : Mechanical Failure - Other
Agency Hyperlink : Click here for hyperlink provided by the agency.
Last Date in Agency List : 2024-09-10

Medium(s) : Land

Spill Logs
Log Location Description : 79 Mechanic Street - Rockland Marine James Corcoran 594-7860
Log Location Town : ROCKLAND
Log Tank Involved : None
Log Note : 1 quart spilled to pavement from air compressor.

Products Found
Product Code : HYDRAULIC OIL
Product Amount : 1 gals.

Facility Name : ROCKLAND MARINE
Facility Address : 79 MECHANIC STREET, ROCKLAND, ME

Spill Number : A-297-2012
Actual Spill Date : 2012-05-30
Report Status : Final Report
Spill Type : Oil Incident
Location State Province : ME

DRAFT

Map Id: I40
Direction: ENE
Distance: 0.265 mi., 1397 ft.
Elevation: 27 ft.
Relative: Lower

Site Name : ROCKLAND MARINE CORPORATION | NATIONAL SEA PRODUCTS INC | US DEPT OF THE NAVY SHIPBUILDING
79 MECHANIC ST
ROCKLAND | Rockland, ME 04841

Database(s) : [AFS, AIRS - ME, DOCKET, ECHO, EGAD - ME, EPA UST, ERNS, FRS, HIST NPDES - ME, ICIS, INACTIVE PCS, MANIFEST EPA, PCS ENF, PCS FACILITY, RCRA SQG, RCRA VSQG, SPILLS - ME, STORMWATER, STORMWATER - ME, T 2 - ME, UST - ME] ***(cont.)***

Envirosite ID: 3213919
EPA ID: N/R

SPILLS - ME ***(cont.)***

Incident Location :	Business - Commercial
Incident Source :	Storage Unit - Box or Other General Use Container
Spill Cause :	Accident - Human Error
Agency Hyperlink :	Click here for hyperlink provided by the agency.
Last Date in Agency List :	2024-09-10
Medium(s) :	Land

Spill Logs

Log Location Description :	79 Mechanic Street
Log Location Town :	ROCKLAND
Log Tank Involved :	None
Log Note :	Bilge water with oil spilled onto parking lot after tote fell off forklift. 150-200 gallons of mostly water

Products Found

Product Code :	WASTE OIL/USED MOTOR OIL
Product Amount :	5 gals.

Spill Number :	A-403-2014
Actual Spill Date :	2014-06-23
Report Status :	Final Report
Spill Type :	Oil Incident
Location State Province :	ME
Incident Location :	Terminal - Marina
Incident Source :	Equipment - Heavy Equipment
Spill Cause :	Mechanical Failure - Piping/Hose
Agency Hyperlink :	Click here for hyperlink provided by the agency.
Last Date in Agency List :	2024-09-10
Medium(s) :	Land

Spill Logs

Log Location Description :	79 mechanic street Rockland Marine
Log Location Town :	ROCKLAND
Log Tank Involved :	None
Log Note :	hose rupture on link belt crane.

DRAFT

Map Id: I40
Direction: ENE
Distance: 0.265 mi., 1397 ft.
Elevation: 27 ft.
Relative: Lower

Site Name : ROCKLAND MARINE CORPORATION | NATIONAL SEA PRODUCTS INC | US DEPT OF THE NAVY SHIPBUILDING
79 MECHANIC ST
ROCKLAND | Rockland, ME 04841

Database(s) : [AFS, AIRS - ME, DOCKET, ECHO, EGAD - ME, EPA UST, ERNS, FRS, HIST NPDES - ME, ICIS, INACTIVE PCS, MANIFEST EPA, PCS ENF, PCS FACILITY, RCRA SQG, RCRA VSQG, SPILLS - ME, STORMWATER, STORMWATER - ME, T 2 - ME, UST - ME] ***(cont.)***

Envirosite ID: 3213919
EPA ID: N/R

SPILLS - ME ***(cont.)***

Products Found
Product Code : HYDRAULIC OIL
Product Amount : .5 gals.

Spill Number : A-489-2012
Actual Spill Date : 2012-09-18
Report Status : Final Report
Spill Type : Oil Incident
Location State Province : ME
Incident Location : Terminal - Marina
Incident Source : Water Transportation - Government Vessel
Spill Cause : Corrosion - Tank
Agency Hyperlink : Click here for hyperlink provided by the agency.
Last Date in Agency List : 2024-09-10

Medium(s) : Coastal Water

Spill Logs
Log Location Description : Rockland Marine
Log Location Town : ROCKLAND
Log Tank Involved : None
Log Note : Small amount of diesel from dry deocked vessel - leaky bottom

Products Found
Product Code : DIESEL
Product Amount : N/R

Spill Number : A-605-2014
Actual Spill Date : 2014-09-15
Report Status : Final Report
Spill Type : Oil Incident
Location State Province : ME
Incident Location : Transportation - Marine
Incident Source : Land Transportation - Truck
Spill Cause : Mechanical Failure - Gasket/Seal
Agency Hyperlink : Click here for hyperlink provided by the agency.
Last Date in Agency List : 2024-09-10

Medium(s) : Land

DRAFT

Map Id: I40
Direction: ENE
Distance: 0.265 mi., 1397 ft.
Elevation: 27 ft.
Relative: Lower

Site Name : ROCKLAND MARINE CORPORATION | NATIONAL SEA PRODUCTS INC | US DEPT OF THE NAVY SHIPBUILDING
79 MECHANIC ST
ROCKLAND | Rockland, ME 04841

Database(s) : [AFS, AIRS - ME, DOCKET, ECHO, EGAD - ME, EPA UST, ERNS, FRS, HIST NPDES - ME, ICIS, INACTIVE PCS, MANIFEST EPA, PCS ENF, PCS FACILITY, RCRA SQG, RCRA VSQG, SPILLS - ME, STORMWATER, STORMWATER - ME, T 2 - ME, UST - ME] ***(cont.)***

Envirosite ID: 3213919
EPA ID: N/R

SPILLS - ME ***(cont.)***

Spill Logs

Log Location Description :	79 Mechanic St
Log Location Town :	ROCKLAND
Log Tank Involved :	None
Log Note :	Rockland Marine Clean Harbors spilled 4-5 gallons of motor oil from a tractor parking the the parking lot.

Products Found

Product Code :	WASTE OIL/USED MOTOR OIL
Product Amount :	5 gals.
Spill Number :	A-791-2013
Actual Spill Date :	2013-12-20
Report Status :	Final Report
Spill Type :	Oil Incident
Location State Province :	ME
Incident Location :	Transportation - Marine
Incident Source :	Water Transportation - Other
Spill Cause :	Accident - Human Error
Agency Hyperlink :	Click here for hyperlink provided by the agency.
Last Date in Agency List :	2024-09-10
Medium(s) :	Coastal Water

Spill Logs

Log Location Description :	Rockland Marine, 79 Mechanic Street
Log Location Town :	ROCKLAND
Log Tank Involved :	None
Log Note :	5 to 10 gallons to harbor during fuel transfer on ship "Alice Winslow"

Products Found

Product Code :	DIESEL
Product Amount :	10 gals.
Facility Name :	ROCKLAND MARINE CORPORATION
Facility Address :	79 MECHANIC STREET, ROCKLAND, ME

DRAFT

Map Id: I40
Direction: ENE
Distance: 0.265 mi., 1397 ft.
Elevation: 27 ft.
Relative: Lower

Site Name : ROCKLAND MARINE CORPORATION | NATIONAL SEA PRODUCTS INC | US DEPT OF THE NAVY SHIPBUILDING
79 MECHANIC ST
ROCKLAND | Rockland, ME 04841

Database(s) : [AFS, AIRS - ME, DOCKET, ECHO, EGAD - ME, EPA UST, ERNS, FRS, HIST NPDES - ME, ICIS, INACTIVE PCS, MANIFEST EPA, PCS ENF, PCS FACILITY, RCRA SQG, RCRA VSQG, SPILLS - ME, STORMWATER, STORMWATER - ME, T 2 - ME, UST - ME] ***(cont.)***

Envirosite ID: 3213919
EPA ID: N/R

SPILLS - ME ***(cont.)***

Spill Number :	A-525-2018
Actual Spill Date :	2018-09-19
Report Status :	Final Report
Spill Type :	Oil Incident
Location State Province :	ME
Incident Location :	Business - Commercial
Incident Source :	Storage Unit - Drum
Spill Cause :	Accident - Human Error
Agency Hyperlink :	Click here for hyperlink provided by the agency.
Last Date in Agency List :	2024-09-10
Medium(s) :	Land

Spill Logs

Log Location Description :	79 Mechanic Street, Rockland, ME 04841
Log Location Town :	ROCKLAND
Log Tank Involved :	None
Log Note :	Spill from residual oil in empty drum.

Products Found

Product Code :	HYDRAULIC OIL
Product Amount :	.16 gals.

Spill Number :	A-577-2016
Actual Spill Date :	2016-10-21
Report Status :	Final Report
Spill Type :	Oil Incident
Location State Province :	ME
Incident Location :	Business - Commercial
Incident Source :	Equipment - Heavy Equipment
Spill Cause :	Mechanical Failure - Piping/Hose
Agency Hyperlink :	Click here for hyperlink provided by the agency.
Last Date in Agency List :	2024-09-10
Medium(s) :	Land

Spill Logs

Log Location Description :	Rockland Marine
Log Location Town :	ROCKLAND

DRAFT

Map Id: I40
Direction: ENE
Distance: 0.265 mi., 1397 ft.
Elevation: 27 ft.
Relative: Lower

Site Name : ROCKLAND MARINE CORPORATION | NATIONAL SEA PRODUCTS INC | US DEPT OF THE NAVY SHIPBUILDING
79 MECHANIC ST
ROCKLAND | Rockland, ME 04841

Database(s) : [AFS, AIRS - ME, DOCKET, ECHO, EGAD - ME, EPA UST, ERNS, FRS, HIST NPDES - ME, ICIS, INACTIVE PCS, MANIFEST EPA, PCS ENF, PCS FACILITY, RCRA SQG, RCRA VSQG, SPILLS - ME, STORMWATER, STORMWATER - ME, T 2 - ME, UST - ME] ***(cont.)***

Envirosite ID: 3213919
EPA ID: N/R

SPILLS - ME ***(cont.)***

Log Tank Involved : None
Log Note : N/R

Products Found
Product Code : HYDRAULIC OIL
Product Amount : 10 gals.

Spill Number : A-741-2013
Actual Spill Date : 2013-11-27
Report Status : Final Report
Spill Type : Oil Incident
Location State Province : ME
Incident Location : Business - Commercial
Incident Source : Water Transportation - Other
Spill Cause : Discharge - Bilge
Agency Hyperlink : Click here for hyperlink provided by the agency.
Last Date in Agency List : 2024-09-10

Medium(s) : Land

Spill Logs
Log Location Description : Rockland Marine 79 Mechanic St. James Corcoran 594-7860
Log Location Town : ROCKLAND
Log Tank Involved : None
Log Note : Leak from barge to railway, est. 5 gallons spilled.

Products Found
Product Code : DIESEL
Product Amount : 5 gals.

Spill Number : A-806-2014
Actual Spill Date : 2014-12-16
Report Status : Final Report
Spill Type : Oil Incident
Location State Province : ME
Incident Location : Business - Commercial
Incident Source : Water Transportation - Fishing Vessel
Spill Cause : Mechanical Failure - Valve
Agency Hyperlink : Click here for hyperlink provided by the agency.

DRAFT

Map Id: I40
Direction: ENE
Distance: 0.265 mi., 1397 ft.
Elevation: 27 ft.
Relative: Lower

Site Name : ROCKLAND MARINE CORPORATION | NATIONAL SEA PRODUCTS INC | US DEPT OF THE NAVY SHIPBUILDING
79 MECHANIC ST
ROCKLAND | Rockland, ME 04841

Database(s) : [AFS, AIRS - ME, DOCKET, ECHO, EGAD - ME, EPA UST, ERNS, FRS, HIST NPDES - ME, ICIS, INACTIVE PCS, MANIFEST EPA, PCS ENF, PCS FACILITY, RCRA SQG, RCRA VSQG, SPILLS - ME, STORMWATER, STORMWATER - ME, T 2 - ME, UST - ME] ***(cont.)***

Envirosite ID: 3213919
EPA ID: N/R

SPILLS - ME ***(cont.)***

Last Date in Agency List : 2024-09-10

Medium(s) : Coastal Water

Spill Logs
Log Location Description : Rockland Marine 79 Mechanic Street
Log Location Town : ROCKLAND
Log Tank Involved : None

Log Note : leak in fuel tank, 50 gallons tank pumped off, fule caught in buckets before reaching ocean

Products Found
Product Code : DIESEL
Product Amount : 2 gals.

Spill Number : A-88-2017
Actual Spill Date : 2017-02-15
Report Status : Final Report
Spill Type : Hazardous Material Incident
Location State Province : ME
Incident Location : Business - Commercial
Incident Source : Equipment - Light
Spill Cause : Accident - Human Error
Agency Hyperlink : Click here for hyperlink provided by the agency.
Last Date in Agency List : 2024-09-10

Medium(s) : Land

Spill Logs
Log Location Description : 79 Mechanic Street
Log Location Town : ROCKLAND
Log Tank Involved : None
Log Note : 55 gallon drum lost all content to snow

DRAFT

Map Id: I40
Direction: ENE
Distance: 0.265 mi., 1397 ft.
Elevation: 27 ft.
Relative: Lower

Site Name : ROCKLAND MARINE CORPORATION | NATIONAL SEA PRODUCTS INC | US DEPT OF THE NAVY SHIPBUILDING
79 MECHANIC ST
ROCKLAND | Rockland, ME 04841

Database(s) : [AFS, AIRS - ME, DOCKET, ECHO, EGAD - ME, EPA UST, ERNS, FRS, HIST NPDES - ME, ICIS, INACTIVE PCS, MANIFEST EPA, PCS ENF, PCS FACILITY, RCRA SQG, RCRA VSQG, SPILLS - ME, STORMWATER, STORMWATER - ME, T 2 - ME, UST - ME] ***(cont.)***

Envirosite ID: 3213919
EPA ID: N/R

SPILLS - ME ***(cont.)***

Products Found

Product Code :	HAZARDOUS CHEMICAL - SPECIFIED IN REPORT
Product Amount :	54 gals.

STORMWATER

Facility Name :	ROCKLAND MARINE CORP
Facility Address :	79 MECHANIC ST, ROCKLAND, ME 04841
NPDES ID :	MER05B227
Permittee Name :	ROCKLAND MARINE CORPORATION
Permit Status :	Expired
Permit Issuing Name :	State
Issued Date :	2017-01-18
Effective Date :	2017-01-18
Termination Date :	N/R
Expiration Date :	2021-12-06
EPA Region :	01
SIC Code :	3732
NAICS Code :	N/R
EJ Indexes Above 80th Percentile :	N
Significant Noncompliance Status :	N/R
Quarters with Noncompliance :	0
Industrial Stormwater Formal Enforcement Actions:	N/R
Facility Map Flag :	N/R
DRF URL :	Click here for hyperlink provided by the agency.
Latitude :	44.09442
Longitude :	-69.10477
Last Date in Agency List :	2025-02-04

STORMWATER - ME

Facility Name :	ROCKLAND MARINE CORPORATION
Facility Address :	79 MECHANIC ST, ROCKLAND
Permit ID :	MER05B227
Permit Issued Date :	2017-01-18
Permit Effective Date :	2017-01-18
Permit Expiration Date :	2021-12-06
Permit Type :	BWQ - Stormwater Industrial General Permit
Permit Sub-Type :	Notice of Intent
Program Owner :	BWQ - Stormwater
Permit Operating Status :	Active/Operating
District :	CMRO - Augusta
Application Type :	MEPDES IND STW GP CVRD REISSUE

DRAFT

Map Id: I40
Direction: ENE
Distance: 0.265 mi., 1397 ft.
Elevation: 27 ft.
Relative: Lower

Site Name : ROCKLAND MARINE CORPORATION | NATIONAL SEA PRODUCTS INC | US DEPT OF THE NAVY SHIPBUILDING
79 MECHANIC ST
ROCKLAND | Rockland, ME 04841

Database(s) : [AFS, AIRS - ME, DOCKET, ECHO, EGAD - ME, EPA UST, ERNS, FRS, HIST NPDES - ME, ICIS, INACTIVE PCS, MANIFEST EPA, PCS ENF, PCS FACILITY, RCRA SQG, RCRA VSQG, SPILLS - ME, STORMWATER, STORMWATER - ME, T 2 - ME, UST - ME] ***(cont.)***

Envirosite ID: 3213919
EPA ID: N/R

STORMWATER - ME ***(cont.)***

Sub Type Simple :	NOI
Latitude :	44.094148
Longitude :	-69.10372
Last Date in Agency List :	2025-02-11

T 2 - ME

Facility Name :	Rockland Marine Corporation
Facility Address :	79 Mechanic Street, Rockland, ME 04841
County :	Knox

Site Details

Date Signed :	2024-02-16
Facility Record ID :	FATR2023D9HNSB007XBY
Facility Department :	N/R
F Date Modified :	2024-02-16
F Mail Address :	79 Mechanic Street, Rockland, ME 04841
F Fire District :	N/R
F Mail Country :	USA
F Notes :	N/R
Report Year :	2023
Total Fees :	N/R
Max Number Occupants :	50
Dike or Other Safeguard :	N/R
Site Coordinates Abbreviation :	false
Site Map :	N/R
Subject to Chemical Accident Prevention:	false
Subject to Emergency Planning :	true
Manned :	true
Facility Information Same as Last Year:	true
Validation Report :	N/R
Submitted by :	N/R
Latitude :	44.093542
Longitude :	-69.102614
Last Date in Agency List :	2025-01-06

Site Plank Link

Record Key :	N/R
File Name :	N/R

DRAFT

Map Id: I40
Direction: ENE
Distance: 0.265 mi., 1397 ft.
Elevation: 27 ft.
Relative: Lower

Site Name : ROCKLAND MARINE CORPORATION | NATIONAL SEA PRODUCTS INC | US DEPT OF THE NAVY SHIPBUILDING
79 MECHANIC ST
ROCKLAND | Rockland, ME 04841

Database(s) : [AFS, AIRS - ME, DOCKET, ECHO, EGAD - ME, EPA UST, ERNS, FRS, HIST NPDES - ME, ICIS, INACTIVE PCS, MANIFEST EPA, PCS ENF, PCS FACILITY, RCRA SQG, RCRA VSQG, SPILLS - ME, STORMWATER, STORMWATER - ME, T 2 - ME, UST - ME] ***(cont.)***

Envirosite ID: 3213919
EPA ID: N/R

T 2 - ME ***(cont.)***

Facility IDs

Last Modified :	N/R
Record Key :	FDTR2023D9HNSB008XCE
Type :	NAICS
ID Number :	336611
Description :	Ship Building and Repairing

Last Modified :	N/R
Record Key :	FDTR2023D9HNSB009XCE
Type :	Dun & Bradstreet
ID Number :	787724137
Description :	N/A

Chemical Inventory

Ave Amount :	1909
Ave Amount Code :	04
Chem Inv Record ID :	CVTR2023D9KR4X00TQ1U
Chem Same as Last Year :	TRUE
Ci CAS :	7664939
Ci EHS Chemical :	TRUE
Ci Last Modified :	2021-01-14
Days on Site :	365
Entered Chemical Name :	SULFURIC ACID
Gas :	FALSE
Liquid :	TRUE
Max Amount :	1909
Max Amount Code :	04
Max Amount Container :	16
Mixture :	TRUE
Pure :	FALSE
Solid :	FALSE
State 1 Contact Field :	N/R
State Label Code :	N/R
Trade Secret :	FALSE
Below Reporting Thresholds :	FALSE
Confidential Storage Locations :	FALSE
Explosive :	FALSE
Flammable :	FALSE
Oxidizer :	FALSE
Self-Reactive :	FALSE
Pyrophoric Liq Sol :	FALSE
Pyrophoric Gas :	FALSE
Self-Heating :	FALSE
Organic Peroxide :	FALSE
Corrosive to Metal :	TRUE

DRAFT

Map Id: I40
Direction: ENE
Distance: 0.265 mi., 1397 ft.
Elevation: 27 ft.
Relative: Lower

Site Name : ROCKLAND MARINE CORPORATION | NATIONAL SEA PRODUCTS INC | US DEPT OF THE NAVY SHIPBUILDING
79 MECHANIC ST
ROCKLAND | Rockland, ME 04841

Database(s) : [AFS, AIRS - ME, DOCKET, ECHO, EGAD - ME, EPA UST, ERNS, FRS, HIST NPDES - ME, ICIS, INACTIVE PCS, MANIFEST EPA, PCS ENF, PCS FACILITY, RCRA SQG, RCRA VSQG, SPILLS - ME, STORMWATER, STORMWATER - ME, T 2 - ME, UST - ME] ***(cont.)***

Envirosite ID: 3213919
EPA ID: N/R

T 2 - ME ***(cont.)***

Gas Under Pressure :	FALSE
Icww Emits Flammable Gas :	FALSE
Combustible Dust :	FALSE
Acute Toxicity :	TRUE
Skin Corrosion :	TRUE
Serious Eye Damage :	TRUE
Resp or Skin Sensitization :	FALSE
Germ Cell Mutagenicity :	FALSE
Carcinogen :	FALSE
Reprod Toxicity :	FALSE
Spec Targ Org Toxicity :	FALSE
Aspiration Haz :	FALSE
Simple Asphyxiant :	FALSE
Not Otherwise Classified :	FALSE

Chemical Inventory Mixtures

Mx Last Modified :	N/R
Mx Max Amount Code :	04
Mx EHS :	true
Mx CAS :	7664-93-9
Mx Chemical :	Sulfuric Acid
Record Key :	CMTR2023D9KRBP00VJXS
Chem Inv Rec ID :	N/R
Percentage :	15
Wt or Vol :	weight

Chemical Inventory

Ave Amount :	202800
Ave Amount Code :	10
Chem Inv Record ID :	CVTR2023D9KGSJ00GQQE
Chem Same as Last Year :	TRUE
Ci CAS :	N/R
Ci EHS Chemical :	FALSE
Ci Last Modified :	2021-01-14
Days on Site :	365
Entered Chemical Name :	FUEL OIL, [DIESEL]
Gas :	FALSE
Liquid :	TRUE
Max Amount :	236600
Max Amount Code :	10
Max Amount Container :	90350
Mixture :	FALSE
Pure :	TRUE
Solid :	FALSE

DRAFT

Map Id: I40
Direction: ENE
Distance: 0.265 mi., 1397 ft.
Elevation: 27 ft.
Relative: Lower

Site Name : ROCKLAND MARINE CORPORATION | NATIONAL SEA PRODUCTS INC | US DEPT OF THE NAVY SHIPBUILDING
79 MECHANIC ST
ROCKLAND | Rockland, ME 04841

Database(s) : [AFS, AIRS - ME, DOCKET, ECHO, EGAD - ME, EPA UST, ERNS, FRS, HIST NPDES - ME, ICIS, INACTIVE PCS, MANIFEST EPA, PCS ENF, PCS FACILITY, RCRA SQG, RCRA VSQG, SPILLS - ME, STORMWATER, STORMWATER - ME, T 2 - ME, UST - ME] ***(cont.)***

Envirosite ID: 3213919
EPA ID: N/R

T 2 - ME ***(cont.)***

State 1 Contact Field :	N/R
State Label Code :	N/R
Trade Secret :	FALSE
Below Reporting Thresholds :	FALSE
Confidential Storage Locations :	FALSE
Explosive :	FALSE
Flammable :	TRUE
Oxidizer :	FALSE
Self-Reactive :	FALSE
Pyrophoric Liq Sol :	FALSE
Pyrophoric Gas :	FALSE
Self-Heating :	FALSE
Organic Peroxide :	FALSE
Corrosive to Metal :	FALSE
Gas Under Pressure :	FALSE
Icww Emits Flammable Gas :	FALSE
Combustible Dust :	FALSE
Acute Toxicity :	TRUE
Skin Corrosion :	FALSE
Serious Eye Damage :	FALSE
Resp or Skin Sensitization :	FALSE
Germ Cell Mutagenicity :	FALSE
Carcinogen :	FALSE
Reprod Toxicity :	FALSE
Spec Targ Org Toxicity :	TRUE
Aspiration Haz :	FALSE
Simple Asphyxiant :	FALSE
Not Otherwise Classified :	FALSE

Chemical Inventory Mixtures

Mx Last Modified :	N/R
Mx Max Amount Code :	N/R
Mx EHS :	N/R
Mx CAS :	N/R
Mx Chemical :	N/R
Record Key :	N/R
Chem Inv Rec ID :	N/R
Percentage :	N/R
Wt or Vol :	N/R

Chemical Inventory

Ave Amount :	9164
Ave Amount Code :	05
Chem Inv Record ID :	CVTR2023D9KNML00LXJA

DRAFT

Map Id: I40
Direction: ENE
Distance: 0.265 mi., 1397 ft.
Elevation: 27 ft.
Relative: Lower

Site Name : ROCKLAND MARINE CORPORATION | NATIONAL SEA PRODUCTS INC | US DEPT OF THE NAVY SHIPBUILDING
79 MECHANIC ST
ROCKLAND | Rockland, ME 04841

Database(s) : [AFS, AIRS - ME, DOCKET, ECHO, EGAD - ME, EPA UST, ERNS, FRS, HIST NPDES - ME, ICIS, INACTIVE PCS, MANIFEST EPA, PCS ENF, PCS FACILITY, RCRA SQG, RCRA VSQG, SPILLS - ME, STORMWATER, STORMWATER - ME, T 2 - ME, UST - ME] ***(cont.)***

Envirosite ID: 3213919
EPA ID: N/R

T 2 - ME ***(cont.)***

Chem Same as Last Year :	TRUE
Ci CAS :	N/R
Ci EHS Chemical :	FALSE
Ci Last Modified :	2021-01-14
Days on Site :	365
Entered Chemical Name :	PAINT (CORROSIVE)
Gas :	FALSE
Liquid :	TRUE
Max Amount :	19929
Max Amount Code :	06
Max Amount Container :	82.3
Mixture :	TRUE
Pure :	FALSE
Solid :	FALSE
State 1 Contact Field :	N/R
State Label Code :	N/R
Trade Secret :	FALSE
Below Reporting Thresholds :	FALSE
Confidential Storage Locations :	FALSE
Explosive :	FALSE
Flammable :	TRUE
Oxidizer :	FALSE
Self-Reactive :	FALSE
Pyrophoric Liq Sol :	FALSE
Pyrophoric Gas :	FALSE
Self-Heating :	FALSE
Organic Peroxide :	FALSE
Corrosive to Metal :	FALSE
Gas Under Pressure :	FALSE
Icww Emits Flammable Gas :	FALSE
Combustible Dust :	FALSE
Acute Toxicity :	TRUE
Skin Corrosion :	FALSE
Serious Eye Damage :	FALSE
Resp or Skin Sensitization :	FALSE
Germ Cell Mutagenicity :	FALSE
Carcinogen :	TRUE
Reprod Toxicity :	FALSE
Spec Targ Org Toxicity :	TRUE
Aspiration Haz :	FALSE
Simple Asphyxiant :	FALSE
Not Otherwise Classified :	FALSE

Chemical Inventory Mixtures

Mx Last Modified :	N/R
Mx Max Amount Code :	N/R

DRAFT

Map Id: I40
Direction: ENE
Distance: 0.265 mi., 1397 ft.
Elevation: 27 ft.
Relative: Lower

Site Name : ROCKLAND MARINE CORPORATION | NATIONAL SEA PRODUCTS INC | US DEPT OF THE NAVY SHIPBUILDING
79 MECHANIC ST
ROCKLAND | Rockland, ME 04841

Database(s) : [AFS, AIRS - ME, DOCKET, ECHO, EGAD - ME, EPA UST, ERNS, FRS, HIST NPDES - ME, ICIS, INACTIVE PCS, MANIFEST EPA, PCS ENF, PCS FACILITY, RCRA SQG, RCRA VSQG, SPILLS - ME, STORMWATER, STORMWATER - ME, T 2 - ME, UST - ME] ***(cont.)***

Envirosite ID: 3213919
EPA ID: N/R

T 2 - ME ***(cont.)***

Mx EHS :	N/R
Mx CAS :	N/R
Mx Chemical :	N/R
Record Key :	N/R
Chem Inv Rec ID :	N/R
Percentage :	N/R
Wt or Vol :	N/R

UST - ME

Facility Name :	NATIONAL SEA PRODUCTS INC
Facility Address :	79 MECHANIC ST, ROCKLAND
Registration Date :	1986-07-29
Registration Number :	3158
Facility Location :	ROCKLAND
Facility Use Code :	INDUSTRIAL
Facility Telephone Number :	2075948401
Owner Name :	NATIONAL SEA PRODUCTS INC
Owner Delivery Address :	PO BOX 309, ROCKLAND, ME 04841
Owner Contact :	N/R
Owner Telephone Number :	2075948401
Operator Name :	NATIONAL SEA PRODUCTS INC
Operator Delivery Address :	PO BOX 309, ROCKLAND, ME 04841
Operator Contact :	N/R
Operator Telephone Number :	2075948401
Near Private Water :	N
Near Public Water :	N
Nearby Water Other Owner :	N
On Aquifer :	N
Last Date in Agency List :	2025-02-10

Tank Details

Date Tank Installed :	1969-10-01
Tank Number :	1
Tank Status Date :	1990-01-01
Tank Status :	REMOVED
Tank Sub Status :	N/R
Tank Volume in Gallons :	1000
Tank Material :	STEEL - BARE OR ASPHALT COATED.
Tank Leak Detection :	UNKNOWN
Tank Above Below :	BELOWGROUND
Federal Regulated :	Y
Chamber ID :	1
Product Stored :	REGULAR GASOLINE

DRAFT

Map Id: I40
Direction: ENE
Distance: 0.265 mi., 1397 ft.
Elevation: 27 ft.
Relative: Lower

Site Name : ROCKLAND MARINE CORPORATION | NATIONAL SEA PRODUCTS INC | US DEPT OF THE NAVY SHIPBUILDING
79 MECHANIC ST
ROCKLAND | Rockland, ME 04841

Database(s) : [AFS, AIRS - ME, DOCKET, ECHO, EGAD - ME, EPA UST, ERNS, FRS, HIST NPDES - ME, ICIS, INACTIVE PCS, MANIFEST EPA, PCS ENF, PCS FACILITY, RCRA SQG, RCRA VSQG, SPILLS - ME, STORMWATER, STORMWATER - ME, T 2 - ME, UST - ME] ***(cont.)***

Envirosite ID: 3213919
EPA ID: N/R

UST - ME ***(cont.)***

Chamber Pump Type :	UNKNOWN
Pipe Date Installed :	N/R
Piping Status Date :	1990-01-01
Piping Status :	REMOVED
Pipe Material :	GALVANIZED STEEL
Volume in Gallons :	1000
Pipe Leak Detection :	UNKNOWN
Piping Above Below :	BELOWGROUND
Overfill Protection :	UNKNOWN
Annual Inspection Date :	N/R
UST Triennial Test Date :	N/R
Date Tank Warranty Expires :	N/R
Latitude :	N/R
Longitude :	N/R

Date Tank Installed :	1969-10-01
Tank Number :	2
Tank Status Date :	1990-01-01
Tank Status :	REMOVED
Tank Sub Status :	N/R
Tank Volume in Gallons :	1000
Tank Material :	STEEL - BARE OR ASPHALT COATED.
Tank Leak Detection :	UNKNOWN
Tank Above Below :	BELOWGROUND
Federal Regulated :	Y
Chamber ID :	1
Product Stored :	UNLEADED GASOLINE
Chamber Pump Type :	UNKNOWN
Pipe Date Installed :	N/R
Piping Status Date :	1990-01-01
Piping Status :	REMOVED
Pipe Material :	GALVANIZED STEEL
Volume in Gallons :	1000
Pipe Leak Detection :	UNKNOWN
Piping Above Below :	BELOWGROUND
Overfill Protection :	UNKNOWN
Annual Inspection Date :	N/R
UST Triennial Test Date :	N/R
Date Tank Warranty Expires :	N/R
Latitude :	N/R
Longitude :	N/R

Date Tank Installed :	1969-10-01
Tank Number :	3
Tank Status Date :	1990-01-01
Tank Status :	REMOVED

DRAFT

Map Id: I40
Direction: ENE
Distance: 0.265 mi., 1397 ft.
Elevation: 27 ft.
Relative: Lower

Site Name : ROCKLAND MARINE CORPORATION | NATIONAL SEA PRODUCTS INC | US DEPT OF THE NAVY SHIPBUILDING
79 MECHANIC ST
ROCKLAND | Rockland, ME 04841

Database(s) : [AFS, AIRS - ME, DOCKET, ECHO, EGAD - ME, EPA UST, ERNS, FRS, HIST NPDES - ME, ICIS, INACTIVE PCS, MANIFEST EPA, PCS ENF, PCS FACILITY, RCRA SQG, RCRA VSQG, SPILLS - ME, STORMWATER, STORMWATER - ME, T 2 - ME, UST - ME] ***(cont.)***

Envirosite ID: 3213919
EPA ID: N/R

UST - ME ***(cont.)***

Tank Sub Status :	N/R
Tank Volume in Gallons :	500
Tank Material :	STEEL - BARE OR ASPHALT COATED.
Tank Leak Detection :	UNKNOWN
Tank Above Below :	BELOWGROUND
Federal Regulated :	N
Chamber ID :	1
Product Stored :	#2 FUEL OIL
Chamber Pump Type :	UNKNOWN
Pipe Date Installed :	N/R
Piping Status Date :	1990-01-01
Piping Status :	REMOVED
Pipe Material :	OTHER
Volume in Gallons :	500
Pipe Leak Detection :	UNKNOWN
Piping Above Below :	BELOWGROUND
Overfill Protection :	UNKNOWN
Annual Inspection Date :	N/R
UST Triennial Test Date :	N/R
Date Tank Warranty Expires :	N/R
Latitude :	N/R
Longitude :	N/R

DRAFT

Map Id: 41
Direction: WNW
Distance: 0.272 mi., 1438 ft.
Elevation: 52 ft.
Relative: Higher

Site Name : SIDE OF ROAD NEAR PLEASANT ST.
15 BROADWAY
ROCKLAND, ME

Database(s) : [SPILLS - ME]

Envirosite ID: 50665817
EPA ID: N/R

SPILLS - ME

Facility Name :	SIDE OF ROAD NEAR PLEASANT ST.
Facility Address :	15 BROADWAY, ROCKLAND
Spill Number :	A-680-2000
Actual Spill Date :	2000-12-08
Report Status :	Final Report
Spill Type :	Oil Incident
Location State Province :	N/R
Incident Location :	Transportation - Road
Incident Source :	N/R

Map Id: 41
Direction: WNW
Distance: 0.272 mi., 1438 ft.
Elevation: 52 ft.
Relative: Higher

Site Name : SIDE OF ROAD NEAR PLEASANT ST.
15 BROADWAY
ROCKLAND, ME

Database(s) : [SPILLS - ME] ***(cont.)***

Envirosite ID: 50665817
EPA ID: N/R

SPILLS - ME ***(cont.)***

Spill Cause :	Accident - Human Error
Agency Hyperlink :	Click here for hyperlink provided by the agency.
Last Date in Agency List :	2024-09-10
Medium(s) :	Land

Spill Logs

Log Location Description :	N/R
Log Location Town :	ROCKLAND
Log Tank Involved :	Unknown/Unspecified
Log Note :	N/R

Products Found

Product Code :	#2 FUEL OIL
Product Amount :	4 gals.

Map Id: K42
Direction: NNW
Distance: 0.275 mi., 1451 ft.
Elevation: 38 ft.
Relative: Higher

Site Name : WASS HOUSEHOLD | WASS - ROCKLAND
18 HALLS LANE
ROCKLAND, ME

Database(s) : [EGAD - ME, ERNS, LAST - ME, SPILLS - ME]

Envirosite ID: 50665867
EPA ID: N/R

EGAD - ME

Facility Name :	WASS - ROCKLAND
Facility Address :	18 HALLS LANE, ROCKLAND
Effective Date :	N/R
Site Number :	145439
Site Type :	LEAKING ABOVEGROUND STORAGE TANK
Program ID :	N/R
Related Program :	N/R
Description :	DEP RESPONDED TO A K-1 SPILL FROM AN AST IN ROCKLAND. APPROXIMATELY 250 GALLONS LEAKED UNDER THE BASEMENT FLOOR AND INTO THE SUMP. A NEARBY STREAM IS BEING IMPACTED. TECHNICAL SERVICES AND RESPONSE WILL CONTINUE TO CLEANUP AND MONITOR THE INDOOR PETROLEUM VAPORS.

DRAFT

Map Id: K42
Direction: NNW
Distance: 0.275 mi., 1451 ft.
Elevation: 38 ft.
Relative: Higher

Site Name : WASS HOUSEHOLD | WASS - ROCKLAND
18 HALLS LANE
ROCKLAND, ME

Database(s) : [EGAD - ME, ERNS, LAST - ME, SPILLS - ME] ***(cont.)***

Envirosite ID: 50665867
EPA ID: N/R

EGAD - ME ***(cont.)***

Summary :	DEP RESPONDED TO A K-1 SPILL FROM AN AST IN ROCKLAND. APPROXIMATELY 250 GALLONS LEAKED UNDER THE BASEMENT FLOOR AND INTO THE SUMP. A NEARBY STREAM IS BEING IMPACTED. TECHNICAL SERVICES AND RESPONSE WILL CONTINUE TO CLEANUP AND MONITOR THE INDOOR PETROLEUM VAPORS.
Latitude :	N/R
Longitude :	N/R
Last Date in Agency List :	2024-11-25

ERNS

Facility Address :	18 HALLS LANE, ROCKLAND, ME
County :	KNOX

Incident Information

Incident Date Time :	2020-11-24 13:53:00
Type of Incident :	STORAGE TANK
Incident Cause :	UNKNOWN
Incident DTG :	OCCURRED
Incident Location :	PRIVATE RESIDENCE
Sequence Number :	1292947
Potential Flag :	N
Description of Incident :	CALLER IS REPORTING A DISCHARGE OF APPROXIMATELY 250 GALLONS OF HEATING OIL ONTO THE GROUND AT THE INCIDENT LOCATION. DISCHARGE WAS FROM A RUPTURED HOME HEATING OIL TANK, DUE TO UNKNOWN CAUSES. CALLER STATED IT IS POSSIBLE THAT AN UNKNOWN STREAM BEHIND THE HOUSE WAS IMPACTED, BUT IT IS NOT CONFIRMED.
Last Date in Agency List :	2021-01-28

Incident Response Summary

Date Time Received :	2020-11-24 14:42:00
Date Time Completed :	2020-11-24 14:53:00
Call Type :	Incident
Source :	TELEPHONE
Responsible Company :	N/R
Responsible Org Type :	UNKNOWN
Responsible City :	N/R
Responsible State :	XX
Responsible Zip :	N/R

Incident Details Summary

Remedial Action :	FD DEPLOYED BOOM
Medium :	GRASS / SOIL / POSSIBLY A STREAM
Medium Description :	LAND
Body of Water :	N/R
Weather Conditions :	N/R
Water Temperature :	N/R

DRAFT

Map Id: K42
Direction: NNW
Distance: 0.275 mi., 1451 ft.
Elevation: 38 ft.
Relative: Higher

Site Name : WASS HOUSEHOLD | WASS - ROCKLAND
18 HALLS LANE
ROCKLAND, ME

Database(s) : [EGAD - ME, ERNS, LAST - ME, SPILLS - ME] ***(cont.)***

Envirosite ID: 50665867
EPA ID: N/R

ERNS ***(cont.)***

Water Supply Contaminated :	U
Waterway Closed :	N
Waterway Description :	N/R

Additional Incident Details Summary

Actual Amount :	N/R
Actual Amount Units :	N/R
Capacity of Tank :	350
Capacity of Tank Units :	GALLON(S)
Continuous Release Begin Date :	N/R
Continuous Release End Date :	N/R
Continuous Release Change Date :	N/R
Continuous Release Permit :	N/R
Continuous Release Type :	N/R
Description of Tank :	HEATING OIL TANK
Device Operational :	U
DOT Crossing Number :	N/R
DOT Regulated :	U
NPDES :	N/R
NPDES Compliance :	U
Pipeline Aboveground :	ABOVE
Pipeline Covered :	U
Pipeline Type :	N/R
Tank ID :	N/R
Tank Regulated :	U
Tank Regulated by :	N/R

Materials Involved Summary

Name of Material :	OIL, FUEL: NO. 2
CAS Number :	000000-00-0
Amount of Material :	250
Unit of Measure :	GALLON(S)
UN Number :	N/R
CHRIS Code :	OTW
Reached Water :	UNKNOWN
Amount in Water :	0
Unit of Measure (Reach Water) :	UNKNOWN AMOUNT

LAST - ME

Facility Name :	WASS HOUSEHOLD
Facility Address :	18 HALLS LANE, ROCKLAND, ME
Spill Number :	A-686-2020
Actual Spill Date :	N/R
Report Status :	Final Report
Location Town MCD :	13100
Number of Wells at Risk :	0
Number of Wells Impacted :	0

DRAFT

Map Id: K42
Direction: NNW
Distance: 0.275 mi., 1451 ft.
Elevation: 38 ft.
Relative: Higher

Site Name : WASS HOUSEHOLD | WASS - ROCKLAND
18 HALLS LANE
ROCKLAND, ME

Database(s) : [EGAD - ME, ERNS, LAST - ME, SPILLS - ME] ***(cont.)***

Envirosite ID: 50665867
EPA ID: N/R

LAST - ME ***(cont.)***

Material Disposal Information :	Oily soil was collected by Donald Meklin and Sons Excavation and disposed of at Dragon Products in Thomaston. Oily water was collected by Clean Harbors and disposed of at their Rumery Street facility in Portland.
Further Response Action :	F
Spill Type :	Oil Incident
Report Type :	Subject/Spiller
Detection Method :	Visual Product
Incident Location :	Residential - Single Family
Incident Source :	Storage Unit - Aboveground Storage Tank
Spill Cause :	Corrosion - Tank
Agency Hyperlink :	Click here for hyperlink provided by the agency.
Last Date in Agency List :	2024-09-10
Medium(s) :	Land Indoor Air Quality Interior Surface Inland Surface Water

Spill Logs

Spill Office :	Augusta
Spill Office Sequence Number :	686
Spill Year :	2020
Log Spill Date :	N/R
Log Reported Date :	2020-11-24
Log Reported Product :	#1 FUEL OIL - KEROSENE
Log Location Description :	18 HALLS LANE
Log Location Town :	ROCKLAND
Log Tank Involved :	Above Ground Tank(s) Involved
Log Note :	250 gallons to ground and stream, trapped under basement floor, seeping into sump.

Products Found

Product Code :	#1 FUEL OIL - KEROSENE
Other Product :	N/R
Product Amount :	250 gals.
Product Amount Qualifier :	ESTIMATE
Primary Product :	T

Tank Involved

Incident Tank :	Above Ground Tank(s) Involved
Removal :	F
UST Registered :	T
UST Tank Site Number :	N/R
UST Tank Number :	N/R
AST Inside :	F

DRAFT

Map Id: K42
Direction: NNW
Distance: 0.275 mi., 1451 ft.
Elevation: 38 ft.
Relative: Higher

Site Name : WASS HOUSEHOLD | WASS - ROCKLAND
18 HALLS LANE
ROCKLAND, ME

Database(s) : [EGAD - ME, ERNS, LAST - ME, SPILLS - ME] ***(cont.)***

Envirosite ID: 50665867
EPA ID: N/R

SPILLS - ME

Facility Name :	WASS HOUSEHOLD
Facility Address :	18 HALLS LANE, ROCKLAND, ME
Spill Number :	A-686-2020
Actual Spill Date :	N/R
Report Status :	Final Report
Spill Type :	Oil Incident
Location State Province :	ME
Incident Location :	Residential - Single Family
Incident Source :	Storage Unit - Aboveground Storage Tank
Spill Cause :	Corrosion - Tank
Agency Hyperlink :	Click here for hyperlink provided by the agency.
Last Date in Agency List :	2024-09-10
Medium(s) :	Land Indoor Air Quality Interior Surface Inland Surface Water

Spill Logs

Log Location Description :	18 HALLS LANE
Log Location Town :	ROCKLAND
Log Tank Involved :	Above Ground Tank(s) Involved
Log Note :	250 gallons to ground and stream, trapped under basement floor, seeping into sump.

Products Found

Product Code :	#1 FUEL OIL - KEROSENE
Product Amount :	250 gals.

DRAFT

Map Id: 43
Direction: SW
Distance: 0.286 mi., 1510 ft.
Elevation: 99 ft.
Relative: Higher

Site Name : CEDARWORKS COMPANY
12 MERRILL DRIVE
ROCKLAND, ME

Database(s) : [LAST - ME, SPILLS - ME, STORMWATER - ME]

Envirosite ID: 3240448
EPA ID: N/R

LAST - ME

Facility Name :	CEDAR WORKS
Facility Address :	12 MERRILL DRIVE, ROCKLAND

Map Id: 43
Direction: SW
Distance: 0.286 mi., 1510 ft.
Elevation: 99 ft.
Relative: Higher

Site Name : CEDARWORKS COMPANY
12 MERRILL DRIVE
ROCKLAND, ME

Database(s) : [LAST - ME, SPILLS - ME, STORMWATER - ME] ***(cont.)***

Envirosite ID: 3240448
EPA ID: N/R

LAST - ME ***(cont.)***

Spill Number :	A-531-2022
Actual Spill Date :	N/R
Report Status :	Final Report
Location Town MCD :	13100
Number of Wells at Risk :	0
Number of Wells Impacted :	0
Material Disposal Information :	N/R
Further Response Action :	F
Spill Type :	Oil Incident
Report Type :	N/R
Detection Method :	N/R
Incident Location :	Business - Industrial
Incident Source :	Storage Unit - Aboveground Storage Tank
Spill Cause :	Overfill
Agency Hyperlink :	Click here for hyperlink provided by the agency.
Last Date in Agency List :	2024-09-10
Medium(s) :	Land

Spill Logs

Spill Office :	Augusta
Spill Office Sequence Number :	531
Spill Year :	2022
Log Spill Date :	N/R
Log Reported Date :	2022-10-06
Log Reported Product :	#2 FUEL OIL
Log Location Description :	12 MERRILL DRIVE
Log Location Town :	ROCKLAND
Log Tank Involved :	N/R
Log Note :	Maritime Energy, 2 gallon overfill at Cedar Works.

Products Found

Product Code :	#2 FUEL OIL
Other Product :	N/R
Product Amount :	2 gals.
Product Amount Qualifier :	ESTIMATE
Primary Product :	T

Tank Involved

Incident Tank :	Above Ground Tank(s) Involved
Removal :	F
UST Registered :	F
UST Tank Site Number :	N/R
UST Tank Number :	N/R
AST Inside :	T
Facility Name :	CEDARWORKS COMPANY
Facility Address :	12 MERRILL DRIVE, ROCKLAND, ME

DRAFT

Map Id: 43
Direction: SW
Distance: 0.286 mi., 1510 ft.
Elevation: 99 ft.
Relative: Higher

Site Name : CEDARWORKS COMPANY
12 MERRILL DRIVE
ROCKLAND, ME

Database(s) : [LAST - ME, SPILLS - ME, STORMWATER - ME] ***(cont.)***

Envirosite ID: 3240448
EPA ID: N/R

LAST - ME ***(cont.)***

Spill Number :	A-750-2015
Actual Spill Date :	2015-12-07
Report Status :	Final Report
Location Town MCD :	13100
Number of Wells at Risk :	0
Number of Wells Impacted :	0
Material Disposal Information :	Maritime Energy
Further Response Action :	F
Spill Type :	Oil Incident
Report Type :	Subject/Spiller
Detection Method :	Odor/Vapor/Mist
Incident Location :	Business - Commercial
Incident Source :	Storage Unit - Aboveground Storage Tank
Spill Cause :	Overfill
Agency Hyperlink :	Click here for hyperlink provided by the agency.
Last Date in Agency List :	2024-09-10
Medium(s) :	Land Interior Surface

Spill Logs

Spill Office :	Augusta
Spill Office Sequence Number :	750
Spill Year :	2015
Log Spill Date :	N/R
Log Reported Date :	2015-12-08
Log Reported Product :	#2 FUEL OIL
Log Location Description :	12 merrill road
Log Location Town :	ROCKLAND
Log Tank Involved :	Above Ground Tank(s) Involved
Log Note :	1-2 gallon overfill, maritime energy

Products Found

Product Code :	#2 FUEL OIL
Other Product :	N/R
Product Amount :	2 gals.
Product Amount Qualifier :	ESTIMATE
Primary Product :	T

Tank Involved

Incident Tank :	Above Ground Tank(s) Involved
Removal :	F
UST Registered :	T
UST Tank Site Number :	N/R
UST Tank Number :	N/R
AST Inside :	F

DRAFT

Map Id: 43
Direction: SW
Distance: 0.286 mi., 1510 ft.
Elevation: 99 ft.
Relative: Higher

Site Name : CEDARWORKS COMPANY
12 MERRILL DRIVE
ROCKLAND, ME

Database(s) : [LAST - ME, SPILLS - ME, STORMWATER - ME] ***(cont.)***

Envirosite ID: 3240448
EPA ID: N/R

SPILLS - ME

Facility Name :	CEDAR WORKS
Facility Address :	12 MERRILL DRIVE, ROCKLAND
Spill Number :	A-531-2022
Actual Spill Date :	N/R
Report Status :	Final Report
Spill Type :	Oil Incident
Location State Province :	N/R
Incident Location :	Business - Industrial
Incident Source :	Storage Unit - Aboveground Storage Tank
Spill Cause :	Overfill
Agency Hyperlink :	Click here for hyperlink provided by the agency.
Last Date in Agency List :	2024-09-10
Medium(s) :	Land

Spill Logs

Log Location Description :	12 MERRILL DRIVE
Log Location Town :	ROCKLAND
Log Tank Involved :	N/R
Log Note :	Maritime Energy, 2 gallon overfill at Cedar Works.

Products Found

Product Code :	#2 FUEL OIL
Product Amount :	2 gals.
Facility Name :	CEDARWORKS COMPANY
Facility Address :	12 MERRILL DRIVE, ROCKLAND, ME
Spill Number :	A-750-2015
Actual Spill Date :	2015-12-07
Report Status :	Final Report
Spill Type :	Oil Incident
Location State Province :	ME
Incident Location :	Business - Commercial
Incident Source :	Storage Unit - Aboveground Storage Tank
Spill Cause :	Overfill
Agency Hyperlink :	Click here for hyperlink provided by the agency.
Last Date in Agency List :	2024-09-10
Medium(s) :	Land Interior Surface

DRAFT

Map Id: 43
Direction: SW
Distance: 0.286 mi., 1510 ft.
Elevation: 99 ft.
Relative: Higher

Site Name : CEDARWORKS COMPANY
12 MERRILL DRIVE
ROCKLAND, ME

Database(s) : [LAST - ME, SPILLS - ME, STORMWATER - ME] ***(cont.)***

Envirosite ID: 3240448
EPA ID: N/R

SPILLS - ME ***(cont.)***

Spill Logs

Log Location Description :	12 merrill road
Log Location Town :	ROCKLAND
Log Tank Involved :	Above Ground Tank(s) Involved
Log Note :	1-2 gallon overfill, maritime energy

Products Found

Product Code :	#2 FUEL OIL
Product Amount :	2 gals.

STORMWATER - ME

Facility Name :	CEDAR WORKS INC.
Facility Address :	12 MERRILL DR, ROCKLAND
Permit ID :	MERNEB645
Permit Issued Date :	2017-02-28
Permit Effective Date :	2017-02-28
Permit Expiration Date :	2021-12-06
Permit Type :	BWQ - Stormwater Industrial General Permit
Permit Sub-Type :	No Exposure Certification
Program Owner :	BWQ - Stormwater
Permit Operating Status :	Active/Operating
District :	CMRO - Augusta
Application Type :	MEPDES IND STW GP CVRD REISSUE
Sub Type Simple :	NEC
Latitude :	44.090253
Longitude :	-69.114818
Last Date in Agency List :	2025-02-11

DRAFT

Map Id: L44
Direction: NNE
Distance: 0.287 mi., 1517 ft.
Elevation: 42 ft.
Relative: Higher

Site Name : ALAN SCHAEFER | UNKNOWN
21 FULTON ST
ROCKLAND, ME

Database(s) : [SPILLS - ME]

Envirosite ID: 50665819
EPA ID: N/R

SPILLS - ME

Facility Name :	ALAN SCHAEFER
Facility Address :	21 FULTON ST, ROCKLAND, ME
Spill Number :	A-13-2002
Actual Spill Date :	2002-01-07
Report Status :	Final Report
Spill Type :	Oil Incident
Location State Province :	ME

Map Id: L44
Direction: NNE
Distance: 0.287 mi., 1517 ft.
Elevation: 42 ft.
Relative: Higher

Site Name : ALAN SCHAEFER | UNKNOWN
21 FULTON ST
ROCKLAND, ME

Database(s) : [SPILLS - ME] ***(cont.)***

Envirosite ID: 50665819
EPA ID: N/R

SPILLS - ME ***(cont.)***

Incident Location :	Residential - Single Family
Incident Source :	Land Transportation - Passenger Vehicle
Spill Cause :	Accident - Human Error
Agency Hyperlink :	Click here for hyperlink provided by the agency.
Last Date in Agency List :	2024-09-10
Medium(s) :	Land

Spill Logs

Log Location Description :	21 Foulton St
Log Location Town :	ROCKLAND
Log Tank Involved :	None
Log Note :	sloppy auto servicing at residence

Products Found

Product Code :	TRANSMISSION OIL
Product Amount :	1 gals.
Facility Name :	UNKNOWN
Facility Address :	21 FULTON ST, ROCKLAND, ME
Spill Number :	A-303-2002
Actual Spill Date :	N/R
Report Status :	Final Report
Spill Type :	Oil Incident
Location State Province :	ME
Incident Location :	Residential - Multi Family
Incident Source :	Land Transportation - Passenger Vehicle
Spill Cause :	Discharge - Deliberate/Other
Agency Hyperlink :	Click here for hyperlink provided by the agency.
Last Date in Agency List :	2024-09-10
Medium(s) :	Land

Spill Logs

Log Location Description :	21 FULTON ST ROCKLAND
Log Location Town :	ROCKLAND
Log Tank Involved :	None
Log Note :	TENANT WORKING ON CARS IN THE DRIVEWAY; OIL SPILLED TO GROUND

Products Found

Product Code :	WASTE OIL/USED MOTOR OIL
Product Amount :	N/R

DRAFT

Map Id: K45
Direction: NNW
Distance: 0.289 mi., 1527 ft.
Elevation: 41 ft.
Relative: Higher

Site Name : UNKNOWN
10 HALLS LANE
ROCKLAND, ME

Database(s) : [LAST - ME, SPILLS - ME]

Envirosite ID: 50665811
EPA ID: N/R

LAST - ME

Facility Name :	UNKNOWN
Facility Address :	10 HALLS LANE, ROCKLAND, ME
Spill Number :	A-109-2017
Actual Spill Date :	N/R
Report Status :	Final Report
Location Town MCD :	13100
Number of Wells at Risk :	0
Number of Wells Impacted :	0
Material Disposal Information :	not applicable
Further Response Action :	F
Spill Type :	Oil Incident
Report Type :	Public Official
Detection Method :	Visual Product
Incident Location :	Residential - Single Family
Incident Source :	Storage Unit - Aboveground Storage Tank
Spill Cause :	Other - Known Cause
Agency Hyperlink :	Click here for hyperlink provided by the agency.
Last Date in Agency List :	2024-09-10
Medium(s) :	None

Spill Logs

Spill Office :	Augusta
Spill Office Sequence Number :	109
Spill Year :	2017
Log Spill Date :	N/R
Log Reported Date :	2017-02-27
Log Reported Product :	#2 FUEL OIL
Log Location Description :	10 Halls Lane
Log Location Town :	ROCKLAND
Log Tank Involved :	Above Ground Tank(s) Involved
Log Note :	Flooded basement tankin floating in basement

Products Found

Product Code :	#2 FUEL OIL
Other Product :	N/R
Product Amount :	0 gals.
Product Amount Qualifier :	ESTIMATE
Primary Product :	T

Tank Involved

Incident Tank :	Above Ground Tank(s) Involved
Removal :	F
UST Registered :	T
UST Tank Site Number :	N/R
UST Tank Number :	N/R
AST Inside :	T

DRAFT

Map Id: K45
Direction: NNW
Distance: 0.289 mi., 1527 ft.
Elevation: 41 ft.
Relative: Higher

Site Name : UNKNOWN
10 HALLS LANE
ROCKLAND, ME

Database(s) : [LAST - ME, SPILLS - ME] ***(cont.)***

Envirosite ID: 50665811
EPA ID: N/R

SPILLS - ME

Facility Name : UNKNOWN
Facility Address : 10 HALLS LANE, ROCKLAND, ME

Spill Number : A-109-2017
Actual Spill Date : N/R
Report Status : Final Report
Spill Type : Oil Incident
Location State Province : ME
Incident Location : Residential - Single Family
Incident Source : Storage Unit - Aboveground Storage Tank
Spill Cause : Other - Known Cause
Agency Hyperlink : Click here for hyperlink provided by the agency.
Last Date in Agency List : 2024-09-10

Medium(s) : None

Spill Logs
Log Location Description : 10 Halls Lane
Log Location Town : ROCKLAND
Log Tank Involved : Above Ground Tank(s) Involved
Log Note : Flooded basement tankin floating in basement

Products Found
Product Code : #2 FUEL OIL
Product Amount : 0 gals.

Spill Number : A-395-2016
Actual Spill Date : 2016-07-26
Report Status : Final Report
Spill Type : Non-Oil, Non-Hazardous Incident
Location State Province : ME
Incident Location : Business - Other
Incident Source : No Source Found By Responder
Spill Cause : Other - Unknown
Agency Hyperlink : Click here for hyperlink provided by the agency.
Last Date in Agency List : 2024-09-10

Medium(s) : None

Spill Logs
Log Location Description : 10 Halls Lane
Log Location Town : ROCKLAND
Log Tank Involved : Unknown/Unspecified
Log Note : N/R

DRAFT

Map Id: K45
Direction: NNW
Distance: 0.289 mi., 1527 ft.
Elevation: 41 ft.
Relative: Higher

Site Name : UNKNOWN
10 HALLS LANE
ROCKLAND, ME

Database(s) : [LAST - ME, SPILLS - ME] ***(cont.)***

Envirosite ID: 50665811
EPA ID: N/R

SPILLS - ME ***(cont.)***

Products Found
Product Code : UNKNOWN SUBSTANCE
Product Amount : N/R

Map Id: 46
Direction: NE
Distance: 0.301 mi., 1589 ft.
Elevation: 34 ft.
Relative: Lower

Site Name : RENTAL PROPERTY
54 PACIFIC ST
ROCKLAND, ME

Database(s) : [LAST - ME, SPILLS - ME]

Envirosite ID: 50665832
EPA ID: N/R

LAST - ME

Facility Name : RENTAL PROPERTY
Facility Address : 54 PACIFIC ST, ROCKLAND, ME

Spill Number : A-120-2008
Actual Spill Date : N/R
Report Status : Final Report
Location Town MCD : 13100
Number of Wells at Risk : 0
Number of Wells Impacted : 0
Material Disposal Information : N/R
Further Response Action : F
Spill Type : Non-Oil, Non-Hazardous Incident
Report Type : Citizen Complaint
Detection Method : Odor/Vapor/Mist
Incident Location : Residential - Single Family
Incident Source : No Source Found By Responder
Spill Cause : Other - No Cause
Agency Hyperlink : Click here for hyperlink provided by the agency.
Last Date in Agency List : 2024-09-10

Medium(s) : None

Spill Logs
Spill Office : Augusta
Spill Office Sequence Number : 120
Spill Year : 2008
Log Spill Date : N/R
Log Reported Date : 2008-02-19
Log Reported Product : #2 FUEL OIL
Log Location Description : 54 Pacific Street
Log Location Town : ROCKLAND
Log Tank Involved : Above Ground Tank(s) Involved
Log Note : Basement tank leak.

DRAFT

Map Id: 46
Direction: NE
Distance: 0.301 mi., 1589 ft.
Elevation: 34 ft.
Relative: Lower

Site Name : RENTAL PROPERTY
54 PACIFIC ST
ROCKLAND, ME

Database(s) : [LAST - ME, SPILLS - ME] ***(cont.)***

Envirosite ID: 50665832
EPA ID: N/R

LAST - ME ***(cont.)***

Products Found

Product Code :	NONE
Other Product :	N/R
Product Amount :	N/R
Product Amount Qualifier :	N/R
Primary Product :	T

Tank Involved

Incident Tank :	Above Ground Tank(s) Involved
Removal :	F
UST Registered :	T
UST Tank Site Number :	N/R
UST Tank Number :	N/R
AST Inside :	T

SPILLS - ME

Facility Name :	RENTAL PROPERTY
Facility Address :	54 PACIFIC ST, ROCKLAND, ME
Spill Number :	A-120-2008
Actual Spill Date :	N/R
Report Status :	Final Report
Spill Type :	Non-Oil, Non-Hazardous Incident
Location State Province :	ME
Incident Location :	Residential - Single Family
Incident Source :	No Source Found By Responder
Spill Cause :	Other - No Cause
Agency Hyperlink :	Click here for hyperlink provided by the agency.
Last Date in Agency List :	2024-09-10
Medium(s) :	None

Spill Logs

Log Location Description :	54 Pacific Street
Log Location Town :	ROCKLAND
Log Tank Involved :	Above Ground Tank(s) Involved
Log Note :	Basement tank leak.

Products Found

Product Code :	NONE
Product Amount :	N/R

DRAFT

Map Id: L47
Direction: N
Distance: 0.307 mi., 1620 ft.
Elevation: 40 ft.
Relative: Higher

Site Name : MIKE GRIFFIN PROPERTY
10 FULTON STREET
ROCKLAND, ME

Database(s) : [LAST - ME, SPILLS - ME]

Envirosite ID: 50665786
EPA ID: N/R

LAST - ME

Facility Name :	MIKE GRIFFIN PROPERTY
Facility Address :	10 FULTON STREET, ROCKLAND, ME
Spill Number :	A-48-2008
Actual Spill Date :	N/R
Report Status :	Final Report
Location Town MCD :	13100
Number of Wells at Risk :	0
Number of Wells Impacted :	0
Material Disposal Information :	N/R
Further Response Action :	F
Spill Type :	Oil Incident
Report Type :	Subject/Spiller
Detection Method :	Visual Product
Incident Location :	Residential - Single Family
Incident Source :	Storage Unit - Aboveground Storage Tank
Spill Cause :	Overfill
Agency Hyperlink :	Click here for hyperlink provided by the agency.
Last Date in Agency List :	2024-09-10
Medium(s) :	Land

Spill Logs

Spill Office :	Augusta
Spill Office Sequence Number :	48
Spill Year :	2008
Log Spill Date :	N/R
Log Reported Date :	2008-01-15
Log Reported Product :	#2 FUEL OIL
Log Location Description :	10 Fulton Street
Log Location Town :	ROCKLAND
Log Tank Involved :	Above Ground Tank(s) Involved
Log Note :	1 pint overfill. 2nd home, AST was full. 3 gallons delivered spilled out of the vent. Care taker on vacation, home owner in Yarmouth. no one has been inside basement.

Products Found

Product Code :	#2 FUEL OIL
Other Product :	N/R
Product Amount :	.25 gals.
Product Amount Qualifier :	ESTIMATE
Primary Product :	T

Tank Involved

Incident Tank :	Above Ground Tank(s) Involved
Removal :	F
UST Registered :	T
UST Tank Site Number :	N/R

DRAFT

Map Id: L47
Direction: N
Distance: 0.307 mi., 1620 ft.
Elevation: 40 ft.
Relative: Higher

Site Name : MIKE GRIFFIN PROPERTY
10 FULTON STREET
ROCKLAND, ME

Database(s) : [LAST - ME, SPILLS - ME] ***(cont.)***

Envirosite ID: 50665786
EPA ID: N/R

LAST - ME ***(cont.)***

UST Tank Number :	N/R
AST Inside :	T

SPILLS - ME

Facility Name :	MIKE GRIFFIN PROPERTY
Facility Address :	10 FULTON STREET, ROCKLAND, ME
Spill Number :	A-48-2008
Actual Spill Date :	N/R
Report Status :	Final Report
Spill Type :	Oil Incident
Location State Province :	ME
Incident Location :	Residential - Single Family
Incident Source :	Storage Unit - Aboveground Storage Tank
Spill Cause :	Overfill
Agency Hyperlink :	Click here for hyperlink provided by the agency.
Last Date in Agency List :	2024-09-10
Medium(s) :	Land

Spill Logs

Log Location Description :	10 Fulton Street
Log Location Town :	ROCKLAND
Log Tank Involved :	Above Ground Tank(s) Involved
Log Note :	1 pint overfill. 2nd home, AST was full. 3 gallons delivered spilled out of the vent. Care taker on vacation, home owner in Yarmouth. no one has been inside basement.

Products Found

Product Code :	#2 FUEL OIL
Product Amount :	.25 gals.

DRAFT

Map Id: 48
Direction: ENE
Distance: 0.314 mi., 1659 ft.
Elevation: 40 ft.
Relative: Higher

Site Name : JINSOOK LAWRENCE
73 CRESCENT ST
ROCKLAND, ME

Database(s) : [SPILLS - ME]

Envirosite ID: 50665857
EPA ID: N/R

SPILLS - ME

Facility Name :	JINSOOK LAWRENCE
Facility Address :	73 CRESCENT ST, ROCKLAND, ME

Map Id: 48
Direction: ENE
Distance: 0.314 mi., 1659 ft.
Elevation: 40 ft.
Relative: Higher

Site Name : JINSOOK LAWRENCE
73 CRESCENT ST
ROCKLAND, ME

Database(s) : [SPILLS - ME] ***(cont.)***

Envirosite ID: 50665857
EPA ID: N/R

SPILLS - ME ***(cont.)***

Spill Number :	A-551-2004
Actual Spill Date :	2004-09-23
Report Status :	Final Report
Spill Type :	Oil Incident
Location State Province :	ME
Incident Location :	Residential - Single Family
Incident Source :	Land Transportation - Tank Truck
Spill Cause :	Mechanical Failure - Loose Fitting
Agency Hyperlink :	Click here for hyperlink provided by the agency.
Last Date in Agency List :	2024-09-10
Medium(s) :	Land

Spill Logs

Log Location Description :	75 Crescent Street
Log Location Town :	ROCKLAND
Log Tank Involved :	None
Log Note :	Truck fitting on Maritime Energy truck failed. 5 gallons to pavement

Products Found

Product Code :	#2 FUEL OIL
Product Amount :	5 gals.

DRAFT

Map Id: I49
Direction: ENE
Distance: 0.314 mi., 1660 ft.
Elevation: 25 ft.
Relative: Lower

Site Name : MCCONE DUPLEX
94 MECHANIC STREET
ROCKLAND, ME

Database(s) : [LAST - ME, SPILLS - ME]

Envirosite ID: 3260606
EPA ID: N/R

LAST - ME

Facility Name :	MCCONE DUPLEX
Facility Address :	94 MECHANIC STREET, ROCKLAND, ME
Spill Number :	A-220-2009
Actual Spill Date :	2009-04-15
Report Status :	Final Report
Location Town MCD :	13100
Number of Wells at Risk :	0
Number of Wells Impacted :	0
Material Disposal Information :	Contaminated soil taken to DEP warehouse to be combined with other oily waste. Oil contaminated sorbent material taken to Auburn incinerator.

Map Id: I49
Direction: ENE
Distance: 0.314 mi., 1660 ft.
Elevation: 25 ft.
Relative: Lower

Site Name : MCCONE DUPLEX
94 MECHANIC STREET
ROCKLAND, ME

Database(s) : [LAST - ME, SPILLS - ME] ***(cont.)***

Envirosite ID: 3260606
EPA ID: N/R

LAST - ME ***(cont.)***

Further Response Action :	F
Spill Type :	Oil Incident
Report Type :	Public Official
Detection Method :	Visual Product
Incident Location :	Residential - Multi Family
Incident Source :	Storage Unit - Aboveground Storage Tank
Spill Cause :	Mechanical Failure - Piping/Hose
Agency Hyperlink :	Click here for hyperlink provided by the agency.
Last Date in Agency List :	2024-09-10
Medium(s) :	Land Interior Surface

Spill Logs

Spill Office :	Augusta
Spill Office Sequence Number :	220
Spill Year :	2009
Log Spill Date :	N/R
Log Reported Date :	2009-04-15
Log Reported Product :	#1 FUEL OIL - KEROSENE
Log Location Description :	94 Mechanic Street - John Mccone Residence
Log Location Town :	ROCKLAND
Log Tank Involved :	Above Ground Tank(s) Involved
Log Note :	Hole in fuel line leaked an unknown amount to dirt floor basement.

Products Found

Product Code :	#1 FUEL OIL - KEROSENE
Other Product :	N/R
Product Amount :	5 gals.
Product Amount Qualifier :	ESTIMATE
Primary Product :	T

Tank Involved

Incident Tank :	Above Ground Tank(s) Involved
Removal :	F
UST Registered :	T
UST Tank Site Number :	N/R
UST Tank Number :	N/R
AST Inside :	F

SPILLS - ME

Facility Name :	MCCONE DUPLEX
Facility Address :	94 MECHANIC STREET, ROCKLAND, ME
Spill Number :	A-220-2009
Actual Spill Date :	2009-04-15
Report Status :	Final Report
Spill Type :	Oil Incident

DRAFT

Map Id: I49
Direction: ENE
Distance: 0.314 mi., 1660 ft.
Elevation: 25 ft.
Relative: Lower

Site Name : MCCONE DUPLEX
94 MECHANIC STREET
ROCKLAND, ME

Database(s) : [LAST - ME, SPILLS - ME] ***(cont.)***

Envirosite ID: 3260606
EPA ID: N/R

SPILLS - ME ***(cont.)***

Location State Province :	ME
Incident Location :	Residential - Multi Family
Incident Source :	Storage Unit - Aboveground Storage Tank
Spill Cause :	Mechanical Failure - Piping/Hose
Agency Hyperlink :	Click here for hyperlink provided by the agency.
Last Date in Agency List :	2024-09-10
Medium(s) :	Land Interior Surface

Spill Logs

Log Location Description :	94 Mechanic Street - John Mccone Residence
Log Location Town :	ROCKLAND
Log Tank Involved :	Above Ground Tank(s) Involved
Log Note :	Hole in fuel line leaked an unknown amount to dirt floor basement.

Products Found

Product Code :	#1 FUEL OIL - KEROSENE
Product Amount :	5 gals.

DRAFT

Map Id: K50
Direction: NNW
Distance: 0.317 mi., 1674 ft.
Elevation: 39 ft.
Relative: Higher

Site Name : FENSTROM, ADRIANNE
30 HOLMES ST
ROCKLAND, ME

Database(s) : [LAST - ME, SPILLS - ME]

Envirosite ID: 50665777
EPA ID: N/R

LAST - ME

Facility Name :	FENSTROM, ADRIANNE
Facility Address :	30 HOLMES ST, ROCKLAND
Spill Number :	A-581-1995
Actual Spill Date :	1995-12-15
Report Status :	Final Report
Location Town MCD :	13100
Number of Wells at Risk :	0
Number of Wells Impacted :	0
Material Disposal Information :	Commercial Paving
Further Response Action :	F
Spill Type :	Oil Incident
Report Type :	Subject/Spiller
Detection Method :	Other
Incident Location :	Residential - Single Family
Incident Source :	N/R
Spill Cause :	Accident - Human Error

Map Id: K50
Direction: NNW
Distance: 0.317 mi., 1674 ft.
Elevation: 39 ft.
Relative: Higher

Site Name : FENSTROM, ADRIANNE
30 HOLMES ST
ROCKLAND, ME

Database(s) : [LAST - ME, SPILLS - ME] ***(cont.)***

Envirosite ID: 50665777
EPA ID: N/R

LAST - ME ***(cont.)***

Agency Hyperlink :	Click here for hyperlink provided by the agency.
Last Date in Agency List :	2024-09-10
Medium(s) :	Land

Spill Logs

Spill Office :	Augusta
Spill Office Sequence Number :	581
Spill Year :	1995
Log Spill Date :	1995-12-15
Log Reported Date :	1995-12-15
Log Reported Product :	#2 FUEL OIL
Log Location Description :	N/R
Log Location Town :	ROCKLAND
Log Tank Involved :	Above Ground Tank(s) Involved
Log Note :	N/R

Products Found

Product Code :	#2 FUEL OIL
Other Product :	N/R
Product Amount :	50 gals.
Product Amount Qualifier :	ACTUAL
Primary Product :	F

Tank Involved

Incident Tank :	Above Ground Tank(s) Involved
Removal :	F
UST Registered :	F
UST Tank Site Number :	N/R
UST Tank Number :	N/R
AST Inside :	F

SPILLS - ME

Facility Name :	FENSTROM, ADRIANNE
Facility Address :	30 HOLMES ST, ROCKLAND
Spill Number :	A-581-1995
Actual Spill Date :	1995-12-15
Report Status :	Final Report
Spill Type :	Oil Incident
Location State Province :	N/R
Incident Location :	Residential - Single Family
Incident Source :	N/R
Spill Cause :	Accident - Human Error
Agency Hyperlink :	Click here for hyperlink provided by the agency.
Last Date in Agency List :	2024-09-10

DRAFT

Map Id: K50
Direction: NNW
Distance: 0.317 mi., 1674 ft.
Elevation: 39 ft.
Relative: Higher

Site Name : FENSTROM, ADRIANNE
30 HOLMES ST
ROCKLAND, ME

Database(s) : [LAST - ME, SPILLS - ME] ***(cont.)***

Envirosite ID: 50665777
EPA ID: N/R

SPILLS - ME ***(cont.)***

Medium(s) : Land

Spill Logs
Log Location Description : N/R
Log Location Town : ROCKLAND
Log Tank Involved : Above Ground Tank(s) Involved
Log Note : N/R

Products Found
Product Code : #2 FUEL OIL
Product Amount : 50 gals.

Map Id: K51
Direction: NNW
Distance: 0.318 mi., 1678 ft.
Elevation: 42 ft.
Relative: Higher

Site Name : HOWARD WALEN
18 HOLMES STREET
ROCKLAND, ME

Database(s) : [LAST - ME, SPILLS - ME]

Envirosite ID: 50665809
EPA ID: N/R

LAST - ME

Facility Name : HOWARD WALEN
Facility Address : 18 HOLMES STREET, ROCKLAND, ME

Spill Number : A-705-2016
Actual Spill Date : 2016-12-31
Report Status : Final Report
Location Town MCD : 13100
Number of Wells at Risk : 0
Number of Wells Impacted : 0

Material Disposal Information : Soil to CPRC Group, Scarborough Absorbents to Maine Department of Environmental Protection warehouse

Further Response Action : F
Spill Type : Oil Incident
Report Type : Contractor/Consultant
Detection Method : Visual Product
Incident Location : Residential - Single Family
Incident Source : Storage Unit - Aboveground Storage Tank
Spill Cause : Mechanical Failure - Gasket/Seal
Agency Hyperlink : Click here for hyperlink provided by the agency.
Last Date in Agency List : 2024-09-10

Medium(s) : Land

DRAFT

Map Id: K51
Direction: NNW
Distance: 0.318 mi., 1678 ft.
Elevation: 42 ft.
Relative: Higher

Site Name : HOWARD WALEN
18 HOLMES STREET
ROCKLAND, ME

Database(s) : [LAST - ME, SPILLS - ME] ***(cont.)***

Envirosite ID: 50665809
EPA ID: N/R

LAST - ME ***(cont.)***

Spill Logs

Spill Office :	Augusta
Spill Office Sequence Number :	705
Spill Year :	2016
Log Spill Date :	N/R
Log Reported Date :	2016-12-31
Log Reported Product :	#1 FUEL OIL - KEROSENE
Log Location Description :	18 Holmes St
Log Location Town :	ROCKLAND
Log Tank Involved :	Above Ground Tank(s) Involved
Log Note :	leaking filter on outside tank.

Products Found

Product Code :	#1 FUEL OIL - KEROSENE
Other Product :	N/R
Product Amount :	75 gals.
Product Amount Qualifier :	ESTIMATE
Primary Product :	T

Tank Involved

Incident Tank :	Above Ground Tank(s) Involved
Removal :	F
UST Registered :	T
UST Tank Site Number :	N/R
UST Tank Number :	N/R
AST Inside :	F

SPILLS - ME

Facility Name :	HOWARD WALEN
Facility Address :	18 HOLMES STREET, ROCKLAND, ME
Spill Number :	A-705-2016
Actual Spill Date :	2016-12-31
Report Status :	Final Report
Spill Type :	Oil Incident
Location State Province :	ME
Incident Location :	Residential - Single Family
Incident Source :	Storage Unit - Aboveground Storage Tank
Spill Cause :	Mechanical Failure - Gasket/Seal
Agency Hyperlink :	Click here for hyperlink provided by the agency.
Last Date in Agency List :	2024-09-10
Medium(s) :	Land

Spill Logs

Log Location Description :	18 Holmes St
Log Location Town :	ROCKLAND
Log Tank Involved :	Above Ground Tank(s) Involved

DRAFT

Map Id: K51
Direction: NNW
Distance: 0.318 mi., 1678 ft.
Elevation: 42 ft.
Relative: Higher

Site Name : HOWARD WALEN
18 HOLMES STREET
ROCKLAND, ME

Database(s) : [LAST - ME, SPILLS - ME] ***(cont.)***

Envirosite ID: 50665809
EPA ID: N/R

SPILLS - ME ***(cont.)***

Log Note : leaking filter on outside tank.

Products Found
Product Code : #1 FUEL OIL - KEROSENE
Product Amount : 75 gals.

Map Id: K52
Direction: NNW
Distance: 0.326 mi., 1724 ft.
Elevation: 42 ft.
Relative: Higher

Site Name : HOWARD WALEN
14 HOLMES STREET
ROCKLAND, ME

Database(s) : [LAST - ME, SPILLS - ME]

Envirosite ID: 50665781
EPA ID: N/R

LAST - ME

Facility Name : HOWARD WALEN
Facility Address : 14 HOLMES STREET, ROCKLAND, ME

Spill Number : A-33-2012
Actual Spill Date : 2012-01-17
Report Status : Final Report
Location Town MCD : 13100
Number of Wells at Risk : 0
Number of Wells Impacted : 0

Material Disposal Information : oil debris and oily water ENPRO So. Portland Unspilled product returned to new tank

Further Response Action : F
Spill Type : Oil Incident
Report Type : Contractor/Consultant
Detection Method : Visual Product
Incident Location : Residential - Single Family
Incident Source : Storage Unit - Aboveground Storage Tank
Spill Cause : Corrosion - Tank
Agency Hyperlink : Click here for hyperlink provided by the agency.
Last Date in Agency List : 2024-09-10

Medium(s) : Interior Surface

Spill Logs
Spill Office : Augusta
Spill Office Sequence Number : 33
Spill Year : 2012
Log Spill Date : N/R
Log Reported Date : 2012-01-17

DRAFT

Map Id: K52
Direction: NNW
Distance: 0.326 mi., 1724 ft.
Elevation: 42 ft.
Relative: Higher

Site Name : HOWARD WALEN
14 HOLMES STREET
ROCKLAND, ME

Database(s) : [LAST - ME, SPILLS - ME] ***(cont.)***

Envirosite ID: 50665781
EPA ID: N/R

LAST - ME ***(cont.)***

Log Reported Product :	#2 FUEL OIL
Log Location Description :	14 Holmes street
Log Location Town :	ROCKLAND
Log Tank Involved :	Above Ground Tank(s) Involved
Log Note :	Leaking heating oil tank in basement

Products Found

Product Code :	#2 FUEL OIL
Other Product :	N/R
Product Amount :	25 gals.
Product Amount Qualifier :	ESTIMATE
Primary Product :	T

Tank Involved

Incident Tank :	Above Ground Tank(s) Involved
Removal :	F
UST Registered :	T
UST Tank Site Number :	N/R
UST Tank Number :	N/R
AST Inside :	T

SPILLS - ME

Facility Name :	HOWARD WALEN
Facility Address :	14 HOLMES STREET, ROCKLAND, ME
Spill Number :	A-33-2012
Actual Spill Date :	2012-01-17
Report Status :	Final Report
Spill Type :	Oil Incident
Location State Province :	ME
Incident Location :	Residential - Single Family
Incident Source :	Storage Unit - Aboveground Storage Tank
Spill Cause :	Corrosion - Tank
Agency Hyperlink :	Click here for hyperlink provided by the agency.
Last Date in Agency List :	2024-09-10
Medium(s) :	Interior Surface

Spill Logs

Log Location Description :	14 Holmes street
Log Location Town :	ROCKLAND
Log Tank Involved :	Above Ground Tank(s) Involved
Log Note :	Leaking heating oil tank in basement

DRAFT

Map Id: K52
Direction: NNW
Distance: 0.326 mi., 1724 ft.
Elevation: 42 ft.
Relative: Higher

Site Name : HOWARD WALEN
14 HOLMES STREET
ROCKLAND, ME

Database(s) : [LAST - ME, SPILLS - ME] ***(cont.)***

Envirosite ID: 50665781
EPA ID: N/R

SPILLS - ME ***(cont.)***

Products Found
Product Code : #2 FUEL OIL
Product Amount : 25 gals.

Map Id: L53
Direction: NNE
Distance: 0.327 mi., 1729 ft.
Elevation: 36 ft.
Relative: Lower

Site Name : SHERRY PEASE
17 OCEAN STREET
ROCKLAND, ME

Database(s) : [LAST - ME, SPILLS - ME]

Envirosite ID: 50665790
EPA ID: N/R

LAST - ME

Facility Name : SHERRY PEASE
Facility Address : 17 OCEAN STREET, ROCKLAND, ME

Spill Number : A-47-2014
Actual Spill Date : 2014-01-23
Report Status : Final Report
Location Town MCD : 13100
Number of Wells at Risk : 0
Number of Wells Impacted : 0

Material Disposal Information : Maine Department of Environmental Protection drummed and disposed of appropriately.

Further Response Action : F
Spill Type : Oil Incident
Report Type : Contractor/Consultant
Detection Method : Visual Product
Incident Location : Residential - Multi Family
Incident Source : Storage Unit - Aboveground Storage Tank
Spill Cause : Mechanical Failure - Loose Fitting
Agency Hyperlink : Click here for hyperlink provided by the agency.
Last Date in Agency List : 2024-09-10

Medium(s) : Land

Spill Logs
Spill Office : Augusta
Spill Office Sequence Number : 47
Spill Year : 2014
Log Spill Date : N/R
Log Reported Date : 2014-01-23
Log Reported Product : #2 FUEL OIL
Log Location Description : 17 Ocean Street
Log Location Town : ROCKLAND
Log Tank Involved : Above Ground Tank(s) Involved

DRAFT

Map Id: L53
Direction: NNE
Distance: 0.327 mi., 1729 ft.
Elevation: 36 ft.
Relative: Lower

Site Name : SHERRY PEASE
17 OCEAN STREET
ROCKLAND, ME

Database(s) : [LAST - ME, SPILLS - ME] ***(cont.)***

Envirosite ID: 50665790
EPA ID: N/R

LAST - ME ***(cont.)***

Log Note : Loose fitting on copper line. Unknown amount lost to dirt floor.

Products Found
Product Code : #2 FUEL OIL
Other Product : N/R
Product Amount : N/R
Product Amount Qualifier : UNKNOWN
Primary Product : T

Tank Involved
Incident Tank : Above Ground Tank(s) Involved
Removal : F
UST Registered : T
UST Tank Site Number : N/R
UST Tank Number : N/R
AST Inside : T

SPILLS - ME

Facility Name : SHERRY PEASE
Facility Address : 17 OCEAN STREET, ROCKLAND, ME

Spill Number : A-47-2014
Actual Spill Date : 2014-01-23
Report Status : Final Report
Spill Type : Oil Incident
Location State Province : ME
Incident Location : Residential - Multi Family
Incident Source : Storage Unit - Aboveground Storage Tank
Spill Cause : Mechanical Failure - Loose Fitting
Agency Hyperlink : Click here for hyperlink provided by the agency.
Last Date in Agency List : 2024-09-10

Medium(s) : Land

Spill Logs
Log Location Description : 17 Ocean Street
Log Location Town : ROCKLAND
Log Tank Involved : Above Ground Tank(s) Involved
Log Note : Loose fitting on copper line. Unknown amount lost to dirt floor.

Products Found
Product Code : #2 FUEL OIL
Product Amount : N/R

DRAFT

Map Id: 54
Direction: WNW
Distance: 0.332 mi., 1754 ft.
Elevation: 55 ft.
Relative: Higher

Site Name : CITY OF ROCKLAND
35 BROADWAY
ROCKLAND, ME

Database(s) : [LAST - ME, SPILLS - ME]

Envirosite ID: 50665848
EPA ID: N/R

LAST - ME

Facility Name :	CITY OF ROCKLAND
Facility Address :	35 BROADWAY, ROCKLAND, ME
Spill Number :	A-330-2015
Actual Spill Date :	N/R
Report Status :	Final Report
Location Town MCD :	13100
Number of Wells at Risk :	0
Number of Wells Impacted :	0
Material Disposal Information :	Sorbent disposal by City of Rockland.
Further Response Action :	F
Spill Type :	Oil Incident
Report Type :	Public Official
Detection Method :	Visual Product
Incident Location :	Residential - Single Family
Incident Source :	Storage Unit - Aboveground Storage Tank
Spill Cause :	Accident - Physical Breakage
Agency Hyperlink :	Click here for hyperlink provided by the agency.
Last Date in Agency List :	2024-09-10
Medium(s) :	Interior Surface

Spill Logs

Spill Office :	Augusta
Spill Office Sequence Number :	330
Spill Year :	2015
Log Spill Date :	N/R
Log Reported Date :	2015-06-04
Log Reported Product :	#2 FUEL OIL
Log Location Description :	35 Broadway
Log Location Town :	ROCKLAND
Log Tank Involved :	Above Ground Tank(s) Involved
Log Note :	Vacant house with a flooded basement.

Products Found

Product Code :	#2 FUEL OIL
Other Product :	N/R
Product Amount :	1 gals.
Product Amount Qualifier :	ESTIMATE
Primary Product :	T

Tank Involved

Incident Tank :	Above Ground Tank(s) Involved
Removal :	F
UST Registered :	T
UST Tank Site Number :	N/R
UST Tank Number :	N/R
AST Inside :	T

DRAFT

Map Id: 54
Direction: WNW
Distance: 0.332 mi., 1754 ft.
Elevation: 55 ft.
Relative: Higher

Site Name : CITY OF ROCKLAND
35 BROADWAY
ROCKLAND, ME

Database(s) : [LAST - ME, SPILLS - ME] ***(cont.)***

Envirosite ID: 50665848
EPA ID: N/R

SPILLS - ME

Facility Name :	CITY OF ROCKLAND
Facility Address :	35 BROADWAY, ROCKLAND, ME
Spill Number :	A-330-2015
Actual Spill Date :	N/R
Report Status :	Final Report
Spill Type :	Oil Incident
Location State Province :	ME
Incident Location :	Residential - Single Family
Incident Source :	Storage Unit - Aboveground Storage Tank
Spill Cause :	Accident - Physical Breakage
Agency Hyperlink :	Click here for hyperlink provided by the agency.
Last Date in Agency List :	2024-09-10
Medium(s) :	Interior Surface

Spill Logs

Log Location Description :	35 Broadway
Log Location Town :	ROCKLAND
Log Tank Involved :	Above Ground Tank(s) Involved
Log Note :	Vacant house with a flooded basement.

Products Found

Product Code :	#2 FUEL OIL
Product Amount :	1 gals.

DRAFT

Map Id: M55
Direction: N
Distance: 0.343 mi., 1810 ft.
Elevation: 37 ft.
Relative: Lower

Site Name : ROADSIDE
OCEAN & MAIN STREETS
ROCKLAND, ME

Database(s) : [SPILLS - ME]

Envirosite ID: 3266477
EPA ID: N/R

SPILLS - ME

Facility Name :	ROADSIDE
Facility Address :	OCEAN & MAIN STREETS, ROCKLAND
Spill Number :	A-520-2000
Actual Spill Date :	N/R
Report Status :	Final Report
Spill Type :	Oil Incident
Location State Province :	N/R
Incident Location :	Government - Local
Incident Source :	N/R

Map Id: M55
Direction: N
Distance: 0.343 mi., 1810 ft.
Elevation: 37 ft.
Relative: Lower

Site Name : ROADSIDE
OCEAN & MAIN STREETS
ROCKLAND, ME

Database(s) : [SPILLS - ME] ***(cont.)***

Envirosite ID: 3266477
EPA ID: N/R

SPILLS - ME ***(cont.)***

Spill Cause :	Other - Unknown
Agency Hyperlink :	Click here for hyperlink provided by the agency.
Last Date in Agency List :	2024-09-10
Medium(s) :	Land

Spill Logs

Log Location Description :	N/R
Log Location Town :	ROCKLAND
Log Tank Involved :	Unknown/Unspecified
Log Note :	N/R

Products Found

Product Code :	UNSPECIFIED MOTOR FUEL
Product Amount :	Unknown

Map Id: N56
Direction: NNE
Distance: 0.346 mi., 1827 ft.
Elevation: 30 ft.
Relative: Lower

Site Name : TOUBMAN RENTAL PROPERTY
45 OCEAN STREET
ROCKLAND, ME

Database(s) : [LAST - ME, SPILLS - ME]

Envirosite ID: 50665792
EPA ID: N/R

LAST - ME

Facility Name :	TOUBMAN RENTAL PROPERTY
Facility Address :	45 OCEAN STREET, ROCKLAND, ME
Spill Number :	A-386-2008
Actual Spill Date :	2008-06-15
Report Status :	Final Report
Location Town MCD :	13100
Number of Wells at Risk :	N/R
Number of Wells Impacted :	N/R
Material Disposal Information :	N/R
Further Response Action :	F
Spill Type :	Oil Incident
Report Type :	Contractor/Consultant
Detection Method :	Odor/Vapor/Mist
Incident Location :	Residential - Other
Incident Source :	Storage Unit - Aboveground Storage Tank
Spill Cause :	Corrosion - Tank
Agency Hyperlink :	Click here for hyperlink provided by the agency.
Last Date in Agency List :	2024-09-10

DRAFT

Map Id: N56
Direction: NNE
Distance: 0.346 mi., 1827 ft.
Elevation: 30 ft.
Relative: Lower

Site Name : TOUBMAN RENTAL PROPERTY
45 OCEAN STREET
ROCKLAND, ME

Database(s) : [LAST - ME, SPILLS - ME] ***(cont.)***

Envirosite ID: 50665792
EPA ID: N/R

LAST - ME ***(cont.)***

Medium(s) : Land

Latitude : 44.098067
Longitude : -69.106728

Spill Logs
Spill Office : Augusta
Spill Office Sequence Number : 386
Spill Year : 2008
Log Spill Date : N/R
Log Reported Date : 2008-06-15
Log Reported Product : #2 FUEL OIL
Log Location Description : Alan Toubman Residence - 45 Ocean Street
Log Location Town : ROCKLAND
Log Tank Involved : Above Ground Tank(s) Involved
Log Note : 3-5 gallons of oil to concrete floor.

Products Found
Product Code : #2 FUEL OIL
Other Product : N/R
Product Amount : 4 gals.
Product Amount Qualifier : ESTIMATE
Primary Product : T

Tank Involved
Incident Tank : Above Ground Tank(s) Involved
Removal : F
UST Registered : T
UST Tank Site Number : N/R
UST Tank Number : N/R
AST Inside : T

SPILLS - ME

Facility Name : TOUBMAN RENTAL PROPERTY
Facility Address : 45 OCEAN STREET, ROCKLAND, ME

Spill Number : A-386-2008
Actual Spill Date : 2008-06-15
Report Status : Final Report
Spill Type : Oil Incident
Location State Province : ME
Incident Location : Residential - Other
Incident Source : Storage Unit - Aboveground Storage Tank
Spill Cause : Corrosion - Tank
Agency Hyperlink : Click here for hyperlink provided by the agency.
Last Date in Agency List : 2024-09-10

DRAFT

Map Id: N56
Direction: NNE
Distance: 0.346 mi., 1827 ft.
Elevation: 30 ft.
Relative: Lower

Site Name : TOUBMAN RENTAL PROPERTY
45 OCEAN STREET
ROCKLAND, ME

Database(s) : [LAST - ME, SPILLS - ME] ***(cont.)***

Envirosite ID: 50665792
EPA ID: N/R

SPILLS - ME ***(cont.)***

Medium(s) : Land

Latitude : 44.098067
Longitude : -69.106728

Spill Logs
Log Location Description : Alan Toubman Residence - 45 Ocean Street
Log Location Town : ROCKLAND
Log Tank Involved : Above Ground Tank(s) Involved
Log Note : 3-5 gallons of oil to concrete floor.

Products Found
Product Code : #2 FUEL OIL
Product Amount : 4 gals.

Map Id: 57
Direction: WNW
Distance: 0.346 mi., 1828 ft.
Elevation: 58 ft.
Relative: Higher

Site Name : ROCKLAND MIDDLE SCHOOL | SOUTH SCHOOL | RSU 13 - Rockland District Middle & South Schools
30 BROADWAY | 30 Boradway
Rockland | ROCKLAND, ME 04841

Database(s) : [EJ SCHOOLS, LUST - ME, SCHOOLS PUBLIC, SPILLS - ME, T 2 - ME]

Envirosite ID: 50665706
EPA ID: N/R

EJ SCHOOLS

Facility Name : South School
Facility Address : 30 Broadway, Rockland, ME 04841

NCES School ID : 231478700530
LEA ID : 2314787
School Year : 2021-2022
Latitude : 44.0959
Longitude : -69.117353

LUST - ME

Facility Name : ROCKLAND MIDDLE SCHOOL
Facility Address : 30 BROADWAY, ROCKLAND, ME

Spill Number : A-144-2008
Actual Spill Date : 2008-02-28
Report Status : Final Report

DRAFT

Map Id: 57
Direction: WNW
Distance: 0.346 mi., 1828 ft.
Elevation: 58 ft.
Relative: Higher

Site Name : ROCKLAND MIDDLE SCHOOL | SOUTH SCHOOL | RSU 13 - Rockland District Middle & South Schools
30 BROADWAY | 30 Boradway
Rockland | ROCKLAND, ME 04841

Database(s) : [EJ SCHOOLS, LUST - ME, SCHOOLS PUBLIC, SPILLS - ME, T 2 - ME] ***(cont.)***

Envirosite ID: 50665706
EPA ID: N/R

LUST - ME ***(cont.)***

Location Town MCD :	13100
Number of Wells at Risk :	N/R
Number of Wells Impacted :	N/R
Material Disposal Information :	N/R
Further Response Action :	F
Spill Type :	Oil Incident
Report Type :	Other Involved Party
Detection Method :	Visual Product
Incident Location :	School - Public
Incident Source :	Storage Unit - Underground Storage Tank
Spill Cause :	Overfill
Agency Hyperlink :	Click here for hyperlink provided by the agency.
Last Date in Agency List :	2024-09-10
Medium(s) :	Land
Latitude :	N/R
Longitude :	N/R

Spill Logs

Spill Office :	Augusta
Spill Office Sequence Number :	144
Spill Year :	2008
Log Spill Date :	N/R
Log Reported Date :	2008-02-28
Log Reported Product :	#2 FUEL OIL
Log Location Description :	Middle Shcool, 30 Broadway
Log Location Town :	ROCKLAND
Log Tank Involved :	Underground Tank(s) Involved
Log Note :	Overfill 3-4 gallons.

Products Found

Product Code :	#2 FUEL OIL
Other Product :	N/R
Product Amount :	3 gals.
Product Amount Qualifier :	ESTIMATE
Primary Product :	T

Tank Involved

Incident Tank :	Underground Tank(s) Involved
Removal :	F
UST Registered :	T
UST Tank Site Number :	20084
UST Tank Number :	N/R
AST Inside :	F

DRAFT

Map Id: 57
Direction: WNW
Distance: 0.346 mi., 1828 ft.
Elevation: 58 ft.
Relative: Higher

Site Name : ROCKLAND MIDDLE SCHOOL | SOUTH SCHOOL | RSU 13 - Rockland District Middle & South Schools
30 BROADWAY | 30 Boradway
Rockland | ROCKLAND, ME 04841

Database(s) : [EJ SCHOOLS, LUST - ME, SCHOOLS PUBLIC, SPILLS - ME, T 2 - ME] ***(cont.)***

Envirosite ID: 50665706
EPA ID: N/R

SCHOOLS PUBLIC

Facility Name :	SOUTH SCHOOL
Facility Address :	30 BROADWAY, ROCKLAND, ME 04841
County :	KNOX
NCES ID :	231478700530
TYPE ID :	1
Status :	1
Population :	298
NAICS Code :	611110
NAICS Desc :	ELEMENTARY AND SECONDARY SCHOOLS
Level :	ELEMENTARY
Enrollment :	265
ST Grade :	PK
End Grade :	05
FT Teacher :	33
Telephone :	(207) 596-2020
County Fips :	23013
Country :	USA
District ID :	2314787
Shelter ID :	NOT AVAILABLE
Souce Date :	2024-01-31
Val Date :	2013-05-27
Source :	Click here for hyperlink provided by the agency.
Latitude :	44.096467
Longitude :	-69.117544
Last Date in Agency List :	2024-06-24

SPILLS - ME

Facility Name :	ROCKLAND MIDDLE SCHOOL
Facility Address :	30 BROADWAY, ROCKLAND, ME
Spill Number :	A-144-2008
Actual Spill Date :	2008-02-28
Report Status :	Final Report
Spill Type :	Oil Incident
Location State Province :	ME
Incident Location :	School - Public
Incident Source :	Storage Unit - Underground Storage Tank
Spill Cause :	Overfill
Agency Hyperlink :	Click here for hyperlink provided by the agency.
Last Date in Agency List :	2024-09-10
Medium(s) :	Land

Spill Logs

Log Location Description :	Middle Shcool, 30 Broadway
Log Location Town :	ROCKLAND
Log Tank Involved :	Underground Tank(s) Involved

DRAFT

Map Id: 57
Direction: WNW
Distance: 0.346 mi., 1828 ft.
Elevation: 58 ft.
Relative: Higher

Site Name : ROCKLAND MIDDLE SCHOOL | SOUTH SCHOOL | RSU 13 - Rockland District Middle & South Schools
30 BROADWAY | 30 Boradway
Rockland | ROCKLAND, ME 04841

Database(s) : [EJ SCHOOLS, LUST - ME, SCHOOLS PUBLIC, SPILLS - ME, T 2 - ME] ***(cont.)***

Envirosite ID: 50665706
EPA ID: N/R

SPILLS - ME ***(cont.)***

Log Note : Overfill 3-4 gallons.

Products Found
Product Code : #2 FUEL OIL
Product Amount : 3 gals.

Spill Number : A-35-2007
Actual Spill Date : 2007-01-22
Report Status : Final Report
Spill Type : Oil Incident
Location State Province : ME
Incident Location : School - Public
Incident Source : Land Transportation - Truck
Spill Cause : Mechanical Failure - Piping/Hose
Agency Hyperlink : Click here for hyperlink provided by the agency.
Last Date in Agency List : 2024-09-10

Medium(s) : Land

Spill Logs
Log Location Description : Middle School - Broadway
Log Location Town : ROCKLAND
Log Tank Involved : None

Log Note : 15 quart motor oil from school bus. 1 mile along road and into school parking lot.

Products Found
Product Code : WASTE OIL/USED MOTOR OIL
Product Amount : 15 gals.

T 2 - ME

Facility Name : RSU 13 - Rockland District Middle & South Schools
Facility Address : 30 Boradway, Rockland, ME 04841
County : Knox

Site Details
Date Signed : 2015-07-15
Facility Record ID : FATR2014ASVQU900AY3D
Facility Department : N/R
F Date Modified : 2015-09-16
F Mail Address : N/R

DRAFT

Map Id: 57
Direction: WNW
Distance: 0.346 mi., 1828 ft.
Elevation: 58 ft.
Relative: Higher

Site Name : ROCKLAND MIDDLE SCHOOL | SOUTH SCHOOL | RSU 13 - Rockland District Middle & South Schools
30 BROADWAY | 30 Boradway
Rockland | ROCKLAND, ME 04841

Database(s) : [EJ SCHOOLS, LUST - ME, SCHOOLS PUBLIC, SPILLS - ME, T 2 - ME] ***(cont.)***

Envirosite ID: 50665706
EPA ID: N/R

T 2 - ME ***(cont.)***

F Fire District :	N/R
F Mail Country :	N/R
F Notes :	N/R
Report Year :	2014
Total Fees :	N/R
Max Number Occupants :	205
Dike or Other Safeguard :	N
Site Coordinates Abbreviation :	N
Site Map :	N
Subject to Chemical Accident Prevention:	N
Subject to Emergency Planning :	N
Manned :	T
Facility Information Same as Last Year:	N
Validation Report :	N/R
Submitted by :	Peter Orne
Latitude :	44.09521
Longitude :	-69.116195
Last Date in Agency List :	2017-09-19

Site Plank Link

Record Key :	N/R
File Name :	N/R

Facility IDs

Last Modified :	N/R
Record Key :	N/R
Type :	N/R
ID Number :	N/R
Description :	N/R

Chemical Inventory

Ave Amount :	N/R
Ave Amount Code :	N/R
Chem Inv Record ID :	N/R
Chem Same as Last Year :	N/R
Ci CAS :	N/R
Ci EHS Chemical :	N/R
Ci Last Modified :	N/R
Days on Site :	N/R
Entered Chemical Name :	N/R
Gas :	N/R
Liquid :	N/R
Max Amount :	N/R
Max Amount Code :	N/R
Max Amount Container :	N/R
Mixture :	N/R
Pure :	N/R
Solid :	N/R

DRAFT

Map Id: 57
Direction: WNW
Distance: 0.346 mi., 1828 ft.
Elevation: 58 ft.
Relative: Higher

Site Name : ROCKLAND MIDDLE SCHOOL | SOUTH SCHOOL | RSU 13 - Rockland District Middle & South Schools
30 BROADWAY | 30 Boradway
Rockland | ROCKLAND, ME 04841

Database(s) : [EJ SCHOOLS, LUST - ME, SCHOOLS PUBLIC, SPILLS - ME, T 2 - ME] ***(cont.)***

Envirosite ID: 50665706
EPA ID: N/R

T 2 - ME ***(cont.)***

State 1 Contact Field :	N/R
State Label Code :	N/R
Trade Secret :	N/R
Below Reporting Thresholds :	N/R
Confidential Storage Locations :	N/R
Explosive :	N/R
Flammable :	N/R
Oxidizer :	N/R
Self-Reactive :	N/R
Pyrophoric Liq Sol :	N/R
Pyrophoric Gas :	N/R
Self-Heating :	N/R
Organic Peroxide :	N/R
Corrosive to Metal :	N/R
Gas Under Pressure :	N/R
Icww Emits Flammable Gas :	N/R
Combustible Dust :	N/R
Acute Toxicity :	N/R
Skin Corrosion :	N/R
Serious Eye Damage :	N/R
Resp or Skin Sensitization :	N/R
Germ Cell Mutagenicity :	N/R
Carcinogen :	N/R
Reprod Toxicity :	N/R
Spec Targ Org Toxicity :	N/R
Aspiration Haz :	N/R
Simple Asphyxiant :	N/R
Not Otherwise Classified :	N/R

Chemical Inventory Mixtures

Mx Last Modified :	N/R
Mx Max Amount Code :	N/R
Mx EHS :	N/R
Mx CAS :	N/R
Mx Chemical :	N/R
Record Key :	N/R
Chem Inv Rec ID :	N/R
Percentage :	N/R
Wt or Vol :	N/R

Facility Name :	RSU #13, South School
Facility Address :	30 Broadway, Rockland, ME 04841
County :	Knox

Site Details

Date Signed :	2023-04-06
Facility Record ID :	FATR2022ASVQU900AY3D
Facility Department :	N/R
F Date Modified :	2023-04-07

DRAFT

Map Id: 57
Direction: WNW
Distance: 0.346 mi., 1828 ft.
Elevation: 58 ft.
Relative: Higher

Site Name : ROCKLAND MIDDLE SCHOOL | SOUTH SCHOOL | RSU 13 - Rockland District Middle & South Schools
30 BROADWAY | 30 Boradway
Rockland | ROCKLAND, ME 04841

Database(s) : [EJ SCHOOLS, LUST - ME, SCHOOLS PUBLIC, SPILLS - ME, T 2 - ME] ***(cont.)***

Envirosite ID: 50665706
EPA ID: N/R

T 2 - ME ***(cont.)***

F Mail Address :	28 Lincoln Street, Rockland, ME 04841
F Fire District :	N/R
F Mail Country :	USA
F Notes :	N/R
Report Year :	2022
Total Fees :	N/R
Max Number Occupants :	205
Dike or Other Safeguard :	false
Site Coordinates Abbreviation :	false
Site Map :	N/R
Subject to Chemical Accident Prevention:	false
Subject to Emergency Planning :	false
Manned :	true
Facility Information Same as Last Year:	true
Validation Report :	N/R
Submitted by :	Max Black
Latitude :	44.09521
Longitude :	-69.116195
Last Date in Agency List :	2023-06-14

Site Plank Link

Record Key :	N/R
File Name :	N/R

Facility IDs

Last Modified :	N/R
Record Key :	FDTR2022ASVQU900BY3D
Type :	NAICS
ID Number :	611110
Description :	Elementary and Secondary Schools

Last Modified :	N/R
Record Key :	FDTR2022ASVQU900CY3D
Type :	Dun & Bradstreet
ID Number :	003024999
Description :	N/R

Chemical Inventory

Ave Amount :	9000
Ave Amount Code :	05
Chem Inv Record ID :	CVTR2022B8MZ42001Z22
Chem Same as Last Year :	false
Ci CAS :	N/R
Ci EHS Chemical :	false
Ci Last Modified :	2019-02-28
Days on Site :	365
Entered Chemical Name :	PROPANE

DRAFT

Map Id: 57
Direction: WNW
Distance: 0.346 mi., 1828 ft.
Elevation: 58 ft.
Relative: Higher

Site Name : ROCKLAND MIDDLE SCHOOL | SOUTH SCHOOL | RSU 13 - Rockland District Middle & South Schools
30 BROADWAY | 30 Boradway
Rockland | ROCKLAND, ME 04841

Database(s) : [EJ SCHOOLS, LUST - ME, SCHOOLS PUBLIC, SPILLS - ME, T 2 - ME] ***(cont.)***

Envirosite ID: 50665706
EPA ID: N/R

T 2 - ME ***(cont.)***

Gas :	true
Liquid :	true
Max Amount :	13440
Max Amount Code :	06
Max Amount Container :	13440
Mixture :	false
Pure :	true
Solid :	false
State 1 Contact Field :	Maritime
State Label Code :	N/R
Trade Secret :	false
Below Reporting Thresholds :	false
Confidential Storage Locations :	false
Explosive :	true
Flammable :	true
Oxidizer :	false
Self-Reactive :	false
Pyrophoric Liq Sol :	false
Pyrophoric Gas :	false
Self-Heating :	false
Organic Peroxide :	false
Corrosive to Metal :	false
Gas Under Pressure :	true
Icww Emits Flammable Gas :	false
Combustible Dust :	false
Acute Toxicity :	false
Skin Corrosion :	false
Serious Eye Damage :	false
Resp or Skin Sensitization :	true
Germ Cell Mutagenicity :	false
Carcinogen :	false
Reprod Toxicity :	false
Spec Targ Org Toxicity :	true
Aspiration Haz :	false
Simple Asphyxiant :	false
Not Otherwise Classified :	false

Chemical Inventory Mixtures

Mx Last Modified :	N/R
Mx Max Amount Code :	N/R
Mx EHS :	N/R
Mx CAS :	N/R
Mx Chemical :	N/R
Record Key :	N/R
Chem Inv Rec ID :	N/R
Percentage :	N/R
Wt or Vol :	N/R

Facility Name :	RSU 13, South School
Facility Address :	30 Broadway, Rockland, ME 04841
County :	Knox

DRAFT

Map Id: 57
Direction: WNW
Distance: 0.346 mi., 1828 ft.
Elevation: 58 ft.
Relative: Higher

Site Name : ROCKLAND MIDDLE SCHOOL | SOUTH SCHOOL | RSU 13 - Rockland District Middle & South Schools
30 BROADWAY | 30 Boradway
Rockland | ROCKLAND, ME 04841

Database(s) : [EJ SCHOOLS, LUST - ME, SCHOOLS PUBLIC, SPILLS - ME, T 2 - ME] ***(cont.)***

Envirosite ID: 50665706
EPA ID: N/R

T 2 - ME ***(cont.)***

Site Details

Date Signed :	2024-03-13
Facility Record ID :	FATR2023ASVQU900AY3D
Facility Department :	N/R
F Date Modified :	2024-03-13
F Mail Address :	28 Lincoln Street, Rockland, ME 04841
F Fire District :	N/R
F Mail Country :	USA
F Notes :	N/R
Report Year :	2023
Total Fees :	N/R
Max Number Occupants :	205
Dike or Other Safeguard :	N/R
Site Coordinates Abbreviation :	false
Site Map :	N/R
Subject to Chemical Accident Prevention:	false
Subject to Emergency Planning :	false
Manned :	true
Facility Information Same as Last Year:	true
Validation Report :	N/R
Submitted by :	N/R
Latitude :	44.09521
Longitude :	-69.116195
Last Date in Agency List :	2025-01-06

Site Plank Link

Record Key :	N/R
File Name :	N/R

Facility IDs

Last Modified :	N/R
Record Key :	FDTR2023ASVQU900BY3D
Type :	NAICS
ID Number :	611110
Description :	Elementary and Secondary Schools

Last Modified :	N/R
Record Key :	FDTR2023ASVQU900CY3D
Type :	Dun & Bradstreet
ID Number :	003024999
Description :	N/R

Chemical Inventory

Ave Amount :	9000
Ave Amount Code :	05
Chem Inv Record ID :	CVTR2023B8MZ42001Z22
Chem Same as Last Year :	FALSE

DRAFT

Map Id: 57
Direction: WNW
Distance: 0.346 mi., 1828 ft.
Elevation: 58 ft.
Relative: Higher

Site Name : ROCKLAND MIDDLE SCHOOL | SOUTH SCHOOL | RSU 13 - Rockland District Middle & South Schools
30 BROADWAY | 30 Boradway
Rockland | ROCKLAND, ME 04841

Database(s) : [EJ SCHOOLS, LUST - ME, SCHOOLS PUBLIC, SPILLS - ME, T 2 - ME] ***(cont.)***

Envirosite ID: 50665706
EPA ID: N/R

T 2 - ME ***(cont.)***

Ci CAS :	N/R
Ci EHS Chemical :	FALSE
Ci Last Modified :	2019-02-28
Days on Site :	365
Entered Chemical Name :	PROPANE
Gas :	TRUE
Liquid :	TRUE
Max Amount :	13440
Max Amount Code :	06
Max Amount Container :	13440
Mixture :	FALSE
Pure :	TRUE
Solid :	FALSE
State 1 Contact Field :	N/R
State Label Code :	N/R
Trade Secret :	FALSE
Below Reporting Thresholds :	FALSE
Confidential Storage Locations :	FALSE
Explosive :	TRUE
Flammable :	TRUE
Oxidizer :	FALSE
Self-Reactive :	FALSE
Pyrophoric Liq Sol :	FALSE
Pyrophoric Gas :	FALSE
Self-Heating :	FALSE
Organic Peroxide :	FALSE
Corrosive to Metal :	FALSE
Gas Under Pressure :	TRUE
Icww Emits Flammable Gas :	FALSE
Combustible Dust :	FALSE
Acute Toxicity :	FALSE
Skin Corrosion :	FALSE
Serious Eye Damage :	FALSE
Resp or Skin Sensitization :	TRUE
Germ Cell Mutagenicity :	FALSE
Carcinogen :	FALSE
Reprod Toxicity :	FALSE
Spec Targ Org Toxicity :	TRUE
Aspiration Haz :	FALSE
Simple Asphyxiant :	FALSE
Not Otherwise Classified :	FALSE

Chemical Inventory Mixtures

Mx Last Modified :	N/R
Mx Max Amount Code :	N/R
Mx EHS :	N/R
Mx CAS :	N/R
Mx Chemical :	N/R
Record Key :	N/R
Chem Inv Rec ID :	N/R
Percentage :	N/R
Wt or Vol :	N/R

DRAFT

Map Id: L58
Direction: NNE
Distance: 0.348 mi., 1836 ft.
Elevation: 31 ft.
Relative: Lower

Site Name : FISHER PLOW
WATER & OCEAN STREETS
ROCKLAND, ME

Database(s) : [ALL SITES - ME, I C - ME, VCP - ME]

Envirosite ID: 3235563
EPA ID: N/R

ALL SITES - ME

Facility Name :	FISHER PLOW
Facility Address :	WATER & OCEAN STREETS, ROCKLAND
County :	KNOX
Status Date :	2007-03-01
Site Number :	REM01151
Program :	Voluntary Response Action Program
Alias :	N/R
Acres :	8
IC Controls :	False
Status :	REMEDY IN PLACE: CLOSED
Sub Status :	UNDERTAKING POST-CLOSURE OBLIGATIONS
Latitude :	44.09949
Longitude :	-69.10788
Last Date in Agency List :	2024-12-16

I C - ME

Facility Name :	FISHER PLOW
Facility Address :	WATER & OCEAN STREETS, ROCKLAND
County :	KNOX
Status Date :	2007-03-01
Site Number :	REM01151
Program :	Voluntary Response Action Program
Alias :	N/R
Acres :	8
IC Controls :	true
Status :	REMEDY IN PLACE: CLOSED
Sub Status :	UNDERTAKING POST-CLOSURE OBLIGATIONS
Latitude :	44.09949
Longitude :	-69.10788
Last Date in Agency List :	2018-11-30

VCP - ME

Facility Name :	FISHER PLOW
Facility Address :	WATER & OCEAN STREETS, ROCKLAND
County :	KNOX
Status Date :	2007-03-01
Site Number :	REM01151
Program :	Voluntary Response Action Program
Alias :	N/R
Acres :	8
IC Controls :	False
Status :	REMEDY IN PLACE: CLOSED
Sub Status :	UNDERTAKING POST-CLOSURE OBLIGATIONS
Latitude :	44.09949
Longitude :	-69.10788
Last Date in Agency List :	2024-12-16

DRAFT

Map Id: K59
Direction: NNW
Distance: 0.353 mi., 1866 ft.
Elevation: 39 ft.
Relative: Higher

Site Name : WILMA COPELAND RESIDENCE
6 PURCHASE STREET
ROCKLAND, ME

Database(s) : [LAST - ME, SPILLS - ME]

Envirosite ID: 50665837
EPA ID: N/R

LAST - ME

Facility Name :	WILMA COPELAND RESIDENCE
Facility Address :	6 PURCHASE STREET, ROCKLAND, ME
Spill Number :	A-539-2009
Actual Spill Date :	N/R
Report Status :	Final Report
Location Town MCD :	13100
Number of Wells at Risk :	0
Number of Wells Impacted :	N/R
Material Disposal Information :	Contaminated soil taken to Commercial Paving and Recycling for treatment.
Further Response Action :	F
Spill Type :	Oil Incident
Report Type :	Contractor/Consultant
Detection Method :	Visual Product
Incident Location :	Residential - Multi Family
Incident Source :	Storage Unit - Aboveground Storage Tank
Spill Cause :	Mechanical Failure - Loose Fitting
Agency Hyperlink :	Click here for hyperlink provided by the agency.
Last Date in Agency List :	2024-09-10
Medium(s) :	Land

Spill Logs

Spill Office :	Augusta
Spill Office Sequence Number :	539
Spill Year :	2009
Log Spill Date :	N/R
Log Reported Date :	2009-08-26
Log Reported Product :	#2 FUEL OIL
Log Location Description :	6 Purchase Street
Log Location Town :	ROCKLAND
Log Tank Involved :	Above Ground Tank(s) Involved
Log Note :	1 quart to basement floor from leaking fitting.

Products Found

Product Code :	#2 FUEL OIL
Other Product :	N/R
Product Amount :	5 gals.
Product Amount Qualifier :	ESTIMATE
Primary Product :	T

Tank Involved

Incident Tank :	Above Ground Tank(s) Involved
Removal :	F
UST Registered :	T
UST Tank Site Number :	N/R
UST Tank Number :	N/R
AST Inside :	T

DRAFT

Map Id: K59
Direction: NNW
Distance: 0.353 mi., 1866 ft.
Elevation: 39 ft.
Relative: Higher

Site Name : WILMA COPELAND RESIDENCE
6 PURCHASE STREET
ROCKLAND, ME

Database(s) : [LAST - ME, SPILLS - ME] ***(cont.)***

Envirosite ID: 50665837
EPA ID: N/R

SPILLS - ME

Facility Name :	WILMA COPELAND RESIDENCE
Facility Address :	6 PURCHASE STREET, ROCKLAND, ME
Spill Number :	A-539-2009
Actual Spill Date :	N/R
Report Status :	Final Report
Spill Type :	Oil Incident
Location State Province :	ME
Incident Location :	Residential - Multi Family
Incident Source :	Storage Unit - Aboveground Storage Tank
Spill Cause :	Mechanical Failure - Loose Fitting
Agency Hyperlink :	Click here for hyperlink provided by the agency.
Last Date in Agency List :	2024-09-10
Medium(s) :	Land

Spill Logs

Log Location Description :	6 Purchase Street
Log Location Town :	ROCKLAND
Log Tank Involved :	Above Ground Tank(s) Involved
Log Note :	1 quart to basement floor from leaking fitting.

Products Found

Product Code :	#2 FUEL OIL
Product Amount :	5 gals.

DRAFT

Map Id: O60
Direction: ENE
Distance: 0.356 mi., 1878 ft.
Elevation: 26 ft.
Relative: Lower

Site Name : DRAGON PRODUCTS COMPANY, LLC
44 ATLANTIC ST
ROCKLAND, ME 04841

Database(s) : [ECHO, ERNS, FRS, HIST NPDES - ME, HIST PCS ENF, ICIS, INACTIVE PCS, NPDES - ME, PCS FACILITY, STORMWATER, STORMWATER - ME]

Envirosite ID: 3227273
EPA ID: N/R

ECHO

Facility Name :	DRAGON PRODUCTS COMPANY, INC.
Facility Address :	44 ATLANTIC ST, ROCKLAND, ME 04841
County :	KNOX

Map Id: O60
Direction: ENE
Distance: 0.356 mi., 1878 ft.
Elevation: 26 ft.
Relative: Lower

Site Name : DRAGON PRODUCTS COMPANY, LLC
44 ATLANTIC ST
ROCKLAND, ME 04841

Database(s) : [ECHO, ERNS, FRS, HIST NPDES - ME, HIST PCS ENF, ICIS, INACTIVE PCS, NPDES - ME, PCS FACILITY, STORMWATER, STORMWATER - ME] ***(cont.)***

Envirosite ID: 3227273
EPA ID: N/R

ECHO ***(cont.)***

Last Inspection Date :	2023-06-29
Registry ID :	110037498589
FIPS Code :	23013
EPA Region :	01
Inspection Count :	1
Last Inspection Days :	493
Informal Count :	0
Last Informal Action Date :	N/R
Formal Action Count :	0
Last Formal Action Date :	N/R
Total Penalties :	0
Penalty Count :	N/R
Last Penalty Date :	N/R
Last Penalty Amount :	N/R
QTRS IN NC :	0
Programs IN SNC :	0
Current Compliance Status :	No Violation Identified
Three-Year Compliance Status :	_____
Collection Method :	ADDRESS MATCHING-HOUSE NUMBER
Reference Point :	CENTER OF A FACILITY OR STATION
Accuracy Meters :	30
Derived Tribes :	N/R
Derived HUC :	01050002
Derived WBD :	010500021907
Derived STCTY FIPS :	23013
Derived Zip :	04841
Derived CD113 :	01
Derived CB2010 :	230139706004036
MYRTK Universe :	NNN
NPDES IDs :	ME0036994 MER05C252
CWA Permit Types :	Non-M
CWA Compliance Tracking :	On
CWA NAICS :	N/R
CWA SICS :	3241
CWA Inspection Count :	1
CWA Last Inspection Days :	492
CWA Informal Count :	N/R
CWA Formal Action Count :	N/R
CWA Last Formal Action Date :	N/R
CWA Penalties :	N/R
CWA Last Penalty Date :	N/R
CWA Last Penalty Amount :	N/R
CWA Quarters IN NC :	0
CWA Current Compliance Status :	No Violation Identified
CWA Current SNC Flag :	N
CWA 13 Quarters Compliance Status :	_____
CWA 13 Quarters Effluent Exceedances:	N/R
CWA Three-Year QNCR Codes :	N/R
DFR URL :	Click here for hyperlink provided by the agency.
Facility SIC :	3241
Facility NAICS :	N/R
Facility Last Inspection EPA Date :	N/R
Facility Last Inspection State Date :	2023-06-29

DRAFT

Map Id: O60
Direction: ENE
Distance: 0.356 mi., 1878 ft.
Elevation: 26 ft.
Relative: Lower

Site Name : DRAGON PRODUCTS COMPANY, LLC
44 ATLANTIC ST
ROCKLAND, ME 04841

Database(s) : [ECHO, ERNS, FRS, HIST NPDES - ME, HIST PCS ENF, ICIS, INACTIVE PCS, NPDES - ME, PCS FACILITY, STORMWATER, STORMWATER - ME] ***(cont.)***

Envirosite ID: 3227273
EPA ID: N/R

ECHO ***(cont.)***

Facility Last Formal Act EPA Date :	N/R
Facility Last Formal Act State Date :	N/R
Facility Last Informal Act EPA Date :	N/R
Facility Last Informal Act State Date:	N/R
Facility Federal Agency :	N/R
TRI Reporter :	N/R
Facility Imp Water Flag :	Y
Current SNC Flag :	N
Indian County Flag :	N
Federal Flag :	N/R
US Mexico Border Flag :	N/R
Chesapeak Bay Flag :	N/R
AIR Flag :	N
NPDES Flag :	Y
SDWIS Flag :	N
RCRA Flag :	N
TRI Flag :	N
GHG Flag :	N
Major Flag :	N/R
Active Flag :	Y
NAA Flag :	Y
Latitude :	44.09564
Longitude :	-69.10352
Last Date in Agency List :	2025-02-19

Facility Name :	DRAGON PRODUCTS COMPANY LLC
Facility Address :	44 ATLANTIC ST, ROCKLAND, ME 04841
County :	KNOX

Last Inspection Date :	2017-06-08
Registry ID :	110037498589
FIPS Code :	23013
EPA Region :	01
Inspection Count :	0
Last Inspection Days :	2180
Informal Count :	0
Last Informal Action Date :	N/R
Formal Action Count :	0
Last Formal Action Date :	N/R
Total Penalties :	0
Penalty Count :	N/R
Last Penalty Date :	N/R
Last Penalty Amount :	N/R
QTRS IN NC :	0
Programs IN SNC :	0
Current Compliance Status :	No Violation Identified
Three-Year Compliance Status :	_____
Collection Method :	ADDRESS MATCHING-HOUSE NUMBER
Reference Point :	CENTER OF A FACILITY OR STATION
Accuracy Meters :	30
Derived Tribes :	N/R

DRAFT

Map Id: O60
Direction: ENE
Distance: 0.356 mi., 1878 ft.
Elevation: 26 ft.
Relative: Lower

Site Name : DRAGON PRODUCTS COMPANY, LLC
44 ATLANTIC ST
ROCKLAND, ME 04841

Database(s) : [ECHO, ERNS, FRS, HIST NPDES - ME, HIST PCS ENF, ICIS, INACTIVE PCS, NPDES - ME, PCS FACILITY, STORMWATER, STORMWATER - ME] ***(cont.)***

Envirosite ID: 3227273
EPA ID: N/R

ECHO ***(cont.)***

Derived HUC :	01050002
Derived WBD :	010500021907
Derived STCTY FIPS :	23013
Derived Zip :	04841
Derived CD113 :	01
Derived CB2010 :	230139706004036
MYRTK Universe :	NNN
NPDES IDs :	ME0036994 MER05C252
CWA Permit Types :	Minor
CWA Compliance Tracking :	On
CWA NAICS :	N/R
CWA SICS :	3241
CWA Inspection Count :	N/R
CWA Last Inspection Days :	2179
CWA Informal Count :	N/R
CWA Formal Action Count :	N/R
CWA Last Formal Action Date :	N/R
CWA Penalties :	N/R
CWA Last Penalty Date :	N/R
CWA Last Penalty Amount :	N/R
CWA Quarters IN NC :	0
CWA Current Compliance Status :	No Violation Identified
CWA Current SNC Flag :	N
CWA 13 Quarters Compliance Status :	_____
CWA 13 Quarters Effluent Exceedances:	N/R
CWA Three-Year QNCR Codes :	N/R
DFR URL :	Click here for hyperlink provided by the agency.
Facility SIC :	3241
Facility NAICS :	N/R
Facility Last Inspection EPA Date :	N/R
Facility Last Inspection State Date :	2017-06-08
Facility Last Formal Act EPA Date :	N/R
Facility Last Formal Act State Date :	N/R
Facility Last Informal Act EPA Date :	N/R
Facility Last Informal Act State Date:	N/R
Facility Federal Agency :	N/R
TRI Reporter :	N/R
Facility Imp Water Flag :	Y
Current SNC Flag :	N
Indian County Flag :	N
Federal Flag :	N/R
US Mexico Border Flag :	N/R
Chesapeak Bay Flag :	N/R
AIR Flag :	N
NPDES Flag :	Y
SDWIS Flag :	N
RCRA Flag :	N
TRI Flag :	N
GHG Flag :	N
Major Flag :	N/R
Active Flag :	Y
NAA Flag :	Y
Latitude :	44.09564

DRAFT

Map Id: O60
Direction: ENE
Distance: 0.356 mi., 1878 ft.
Elevation: 26 ft.
Relative: Lower

Site Name : DRAGON PRODUCTS COMPANY, LLC
44 ATLANTIC ST
ROCKLAND, ME 04841

Database(s) : [ECHO, ERNS, FRS, HIST NPDES - ME, HIST PCS ENF, ICIS, INACTIVE PCS, NPDES - ME, PCS FACILITY, STORMWATER, STORMWATER - ME] ***(cont.)***

Envirosite ID: 3227273
EPA ID: N/R

ECHO ***(cont.)***

Longitude :	-69.10352
Last Date in Agency List :	2023-07-21

ERNS

Facility Address :	44 ATLANTIC STREET, ROCKLAND, ME
County :	KNOX

Incident Information

Incident Date Time :	2015-04-30 16:00:00
Type of Incident :	VESSEL
Incident Cause :	OTHER
Incident DTG :	DISCOVERED
Incident Location :	N/R
Sequence Number :	1115194
Potential Flag :	N
Description of Incident :	CALLER STATED THAT RESIDUAL NUMBER 2 DIESEL WENT OVERBOARD ON A BARGE CAUSING A SHEEN ON ROCKLAND HARBOR/PENOBSCOT BAY DUE TO RAINFALL RUN OFF. CALLER ALSO STATED APPROXIMATELY 200 GALLONS OF MATERIAL WAS DISCHARGED INTO SECONDARY CONTAINMENT WITH AN UNKNOWN AMOUNT IMPACTING THE WATERWAY.
Last Date in Agency List :	2015-12-23

Incident Response Summary

Date Time Received :	2015-05-01 08:09:18
Date Time Completed :	2015-05-01 08:16:10
Call Type :	Incident
Source :	TELEPHONE
Responsible Company :	DRAGON PRODUCTS
Responsible Org Type :	PRIVATE ENTERPRISE
Responsible City :	THOMASTON
Responsible State :	ME
Responsible Zip :	N/R

Incident Details Summary

Remedial Action :	CONTRACTOR IS ONSCENE FOR CLEANUP. DEP IS ENROUTE TO SITE.
Medium :	HARBOR/BAY
Medium Description :	WATER
Body of Water :	ROCKLAND HARBOR
Weather Conditions :	PARTLY CLOUDY
Water Temperature :	N/R
Water Supply Contaminated :	U
Waterway Closed :	N

DRAFT

Map Id: O60
Direction: ENE
Distance: 0.356 mi., 1878 ft.
Elevation: 26 ft.
Relative: Lower

Site Name : DRAGON PRODUCTS COMPANY, LLC
44 ATLANTIC ST
ROCKLAND, ME 04841

Database(s) : [ECHO, ERNS, FRS, HIST NPDES - ME, HIST PCS ENF, ICIS, INACTIVE PCS, NPDES - ME, PCS FACILITY, STORMWATER, STORMWATER - ME] ***(cont.)***

Envirosite ID: 3227273
EPA ID: N/R

ERNS ***(cont.)***

Waterway Description :	N/R

Additional Incident Details Summary

Actual Amount :	N/R
Actual Amount Units :	N/R
Capacity of Tank :	N/R
Capacity of Tank Units :	N/R
Continuous Release Begin Date :	N/R
Continuous Release End Date :	N/R
Continuous Release Change Date :	N/R
Continuous Release Permit :	N/R
Continuous Release Type :	N/R
Description of Tank :	N/R
Device Operational :	U
DOT Crossing Number :	N/R
DOT Regulated :	U
NPDES :	N/R
NPDES Compliance :	U
Pipeline Aboveground :	ABOVE
Pipeline Covered :	U
Pipeline Type :	N/R
Tank ID :	N/R
Tank Regulated :	U
Tank Regulated by :	N/R

Materials Involved Summary

Name of Material :	OIL: DIESEL
CAS Number :	000000-00-0
Amount of Material :	200
Unit of Measure :	GALLON(S)
UN Number :	N/R
CHRIS Code :	ODS
Reached Water :	YES
Amount in Water :	0
Unit of Measure (Reach Water) :	UNKNOWN AMOUNT

Vessels Details

Vessel Name :	UNKNOWN
Vessel Type :	BARGE
Vessel Length :	N/R
Hull Construction :	N/R
Fuel Capacity :	N/R
Fuel on Board :	N/R
Cargo Capacity :	N/R
Cargo on Board :	N/R
Is Vessel Aground :	N

DRAFT

Map Id: O60
Direction: ENE
Distance: 0.356 mi., 1878 ft.
Elevation: 26 ft.
Relative: Lower

Site Name : DRAGON PRODUCTS COMPANY, LLC
44 ATLANTIC ST
ROCKLAND, ME 04841

Database(s) : [ECHO, ERNS, FRS, HIST NPDES - ME, HIST PCS ENF, ICIS, INACTIVE PCS, NPDES - ME, PCS FACILITY, STORMWATER, STORMWATER - ME] ***(cont.)***

Envirosite ID: 3227273
EPA ID: N/R

ERNS ***(cont.)***

Flag :	N/R
Breadth :	N/R
Draught :	N/R
Fuel Capacity Units :	N/R
Fuel on Board Units :	N/R
Cargo Capacity Units :	N/R
Cargo on Board Units :	N/R

FRS

Facility Name :	DRAGON PRODUCTS COMPANY, INC.
Facility Address :	44 ATLANTIC ST, ROCKLAND, ME 04841
County :	KNOX

Site Details

Registry ID :	110037498589
FRS Facility URL :	Click here for hyperlink provided by the agency.
Last Date in Agency List :	2024-12-16

Source Description

Source Description :

The ME-EFIS, managed by the Department of Environmental Protection (DEP), integrates information on environmental facilities, permits, violations, enforcement actions, and compliance activities needed to support regulatory requirements and target environmental quality improvements for the water, air, solid waste, and hazardous waste program areas.
The NPDES module of the Compliance Information System (ICIS) tracks surface water permits issued under the Clean Water Act. Under NPDES, all facilities that discharge pollutants from any point source into waters of the United States are required to obtain a permit. The permit will likely contain limits on what can be discharged, impose monitoring and reporting requirements, and include other provisions to ensure that the discharge does not adversely affect water quality.

FRS Environmental Interest

Source and System ID :

ICIS - ME0036994
ICIS - MER05C252
ME-EFIS - FN000000293411476070
ME-EFIS - FN000000293419408571

Facility Name :	DRAGON PRODUCTS COMPANY LLC
Facility Address :	44 ATLANTIC ST, ROCKLAND, ME 04841
County :	KNOX

DRAFT

Map Id: O60
Direction: ENE
Distance: 0.356 mi., 1878 ft.
Elevation: 26 ft.
Relative: Lower

Site Name : DRAGON PRODUCTS COMPANY, LLC
44 ATLANTIC ST
ROCKLAND, ME 04841

Database(s) : [ECHO, ERNS, FRS, HIST NPDES - ME, HIST PCS ENF, ICIS, INACTIVE PCS, NPDES - ME, PCS FACILITY, STORMWATER, STORMWATER - ME] ***(cont.)***

Envirosite ID: 3227273
EPA ID: N/R

FRS ***(cont.)***

Site Details

Registry ID :	110037498589
FRS Facility URL :	Click here for hyperlink provided by the agency.
Last Date in Agency List :	2023-12-27

Source Description

Source Description :

The ME-EFIS, managed by the Department of Environmental Protection (DEP), integrates information on environmental facilities, permits, violations, enforcement actions, and compliance activities needed to support regulatory requirements and target environmental quality improvements for the water, air, solid waste, and hazardous waste program areas.
The NPDES module of the Compliance Information System (ICIS) tracks surface water permits issued under the Clean Water Act. Under NPDES, all facilities that discharge pollutants from any point source into waters of the United States are required to obtain a permit. The permit will likely contain limits on what can be discharged, impose monitoring and reporting requirements, and include other provisions to ensure that the discharge does not adversely affect water quality.

FRS Environmental Interest

Source and System ID :

ICIS - ME0036994
ICIS - MER05C252
ME-EFIS - FN000000293411476070
ME-EFIS - FN000000293419408571

HIST NPDES - ME

Facility Name :	DRAGON PRODUCTS COMPANY LLC
Facility Address :	44 ATLANTIC ST, ROCKLAND, ME 04841
County :	Knox

Facility Details

Facility ID :	N/R
Active/Inactive :	N/R
Receiving Stream :	N/R
District :	N/R
Facility Address Type :	SITE
Owner Name :	N/R
Owner Type :	N/R
Owner County :	Knox
Company :	Dragon Products Company, LLC
Company Address :	N/R PO BOX 191, THOMASTON, ME 04861-0191
Last Date in Agency List :	2019-12-12

DRAFT

Map Id: O60
Direction: ENE
Distance: 0.356 mi., 1878 ft.
Elevation: 26 ft.
Relative: Lower

Site Name : DRAGON PRODUCTS COMPANY, LLC
44 ATLANTIC ST
ROCKLAND, ME 04841

Database(s) : [ECHO, ERNS, FRS, HIST NPDES - ME, HIST PCS ENF, ICIS, INACTIVE PCS, NPDES - ME, PCS FACILITY, STORMWATER, STORMWATER - ME] ***(cont.)***

Envirosite ID: 3227273
EPA ID: N/R

HIST NPDES - ME ***(cont.)***

Permit Details

Permit Issued Date :	2017-06-29
Permit Expire Date :	2021-12-06
Permit Status Date :	2017-06-29
Permit :	MER05C252
Permit Status :	Approved
Permit Type :	BWQ - Stormwater Industrial General Permit
Permit Sub Type :	Notice of Intent
Application Status Date :	2017-06-28
Application Type :	NEW STORMWATER GENERAL PERMIT
Facility Name :	DRAGON PRODUCTS COMPANY LLC
Facility Address :	44 ATLANTIC ST, ROCKLAND, ME 04841
County :	N/R

Facility Details

Facility ID :	FN0000002934
Active/Inactive :	ACT
Receiving Stream :	N/R
District :	CMRO - AUGUSTA
Facility Address Type :	N/R
Owner Name :	DRAGON PRODUCTS COMPANY, LLC
Owner Type :	LIMITED LIABILITY COMPANY (LLC)
Owner County :	N/R
Company :	N/R
Company Address :	N/R
	N/R
Last Date in Agency List :	2015-06-15

Permit Details

Permit Issued Date :	2010-04-01
Permit Expire Date :	2013-07-31
Permit Status Date :	2013-07-16
Permit :	W-009025-5R-C-R
Permit Status :	ISSUE
Permit Type :	WTRNPDESWWTP
Permit Sub Type :	ME003
Application Status Date :	2010-02-15
Application Type :	MEPDES MODIFICATION
Permit Issued Date :	2008-12-01
Permit Expire Date :	2013-07-31
Permit Status Date :	2013-07-16
Permit :	W-009025-5R-C-R
Permit Status :	ISSUE
Permit Type :	WTRNPDESWWTP

DRAFT

Map Id: O60
Direction: ENE
Distance: 0.356 mi., 1878 ft.
Elevation: 26 ft.
Relative: Lower

Site Name : DRAGON PRODUCTS COMPANY, LLC
44 ATLANTIC ST
ROCKLAND, ME 04841

Database(s) : [ECHO, ERNS, FRS, HIST NPDES - ME, HIST PCS ENF, ICIS, INACTIVE PCS, NPDES - ME, PCS FACILITY, STORMWATER, STORMWATER - ME] ***(cont.)***

Envirosite ID: 3227273
EPA ID: N/R

HIST NPDES - ME ***(cont.)***

Permit Sub Type :	ME003
Application Status Date :	2008-09-16
Application Type :	MEPDES NEW (180D)
Permit Issued Date :	2013-08-01
Permit Expire Date :	2018-07-31
Permit Status Date :	2013-07-16
Permit :	W-009025-5R-C-R
Permit Status :	ISSUE
Permit Type :	WTRNPDESWWTP
Permit Sub Type :	ME003
Application Status Date :	2013-05-13
Application Type :	MEPDES RENEWAL/REISSUE

HIST PCS ENF

Facility Name :	DRAGON PRODUCTS COMPANY LLC
Facility Address :	44 ATLANTIC ST, ROCKLAND, ME 04841
Effective Date :	2013-08-01
Expiration Date :	2018-07-31
NPDES ID :	ME0036994
FRS Facility Site ID :	1400251005
Primary Facility SIC Code :	N/R
Primary Facility SIC Description :	N/R
Current Major/Minor Status :	Minor
Facility Type Description :	N/R
Facility Non-Government Contact Name:	N/R
Facility Non-Gov Addresses :	PO BOX 191, THOMASTON, ME 048610191
Total Actual Average Flow (MGD) :	N/R
Total App. Design Flow (MGD) :	N/R
Pretreat Program Required Indicator :	N/R
State Water Body :	N/R
State Water Body Name :	Rockland Harbor
Tribal Land Code :	N/R
Tribal Land Name :	N/R
Contact Office Telephone Number :	N/R
Permit Non-Gov Addresses :	PO BOX 191
Permit Non-Government Contact Name :	N/R
Permit Type Description :	NPDES Individual Permit
Last Date in Agency List :	2015-01-15
Effective Date :	2013-08-01
Expiration Date :	2018-07-31
NPDES ID :	ME0036994
FRS Facility Site ID :	1400251005
Primary Facility SIC Code :	N/R
Primary Facility SIC Description :	N/R
Current Major/Minor Status :	Minor
Facility Type Description :	N/R

DRAFT

Map Id: O60
Direction: ENE
Distance: 0.356 mi., 1878 ft.
Elevation: 26 ft.
Relative: Lower

Site Name : DRAGON PRODUCTS COMPANY, LLC
44 ATLANTIC ST
ROCKLAND, ME 04841

Database(s) : [ECHO, ERNS, FRS, HIST NPDES - ME, HIST PCS ENF, ICIS, INACTIVE PCS, NPDES - ME, PCS FACILITY, STORMWATER, STORMWATER - ME] ***(cont.)***

Envirosite ID: 3227273
EPA ID: N/R

HIST PCS ENF ***(cont.)***

Facility Non-Government Contact Name:	N/R
Facility Non-Gov Addresses :	PO BOX 191, THOMASTON, ME 048610191
Total Actual Average Flow (MGD) :	N/R
Total App. Design Flow (MGD) :	N/R
Pretreat Program Required Indicator :	N/R
State Water Body :	N/R
State Water Body Name :	Rockland Harbor
Tribal Land Code :	N/R
Tribal Land Name :	N/R
Contact Office Telephone Number :	N/R
Permit Non-Gov Addresses :	44 ATLANTIC ST
Permit Non-Government Contact Name :	N/R
Permit Type Description :	NPDES Individual Permit
Last Date in Agency List :	2015-01-15

ICIS

Facility Name :	DRAGON PRODUCTS COMPANY, INC.
Facility Address :	44 ATLANTIC ST, ROCKLAND, ME 04841

Site Details

NPDES ID :	ME0036994
ICIS Facility Interest ID :	3200008080
Facility UIN :	110037498589
Facility Type Code :	Privately Owned Facility
Impaired Waters :	N/R
Latitude :	43.676111
Longitude :	-70.641111
Last Date in Agency List :	2025-03-06

Facility SIC

SIC Code :	3241
SIC Description :	Cement, Hydraulic

Facility Name :	DRAGON PRODUCTS COMPANY LLC
Facility Address :	44 ATLANTIC ST, ROCKLAND, ME 04841

Site Details

NPDES ID :	ME0036994
ICIS Facility Interest ID :	3200008080
Facility UIN :	110037498589
Facility Type Code :	Privately Owned Facility
Impaired Waters :	N/R
Latitude :	43.676111
Longitude :	-70.641111

DRAFT

Map Id: O60
Direction: ENE
Distance: 0.356 mi., 1878 ft.
Elevation: 26 ft.
Relative: Lower

Site Name : DRAGON PRODUCTS COMPANY, LLC
44 ATLANTIC ST
ROCKLAND, ME 04841

Database(s) : [ECHO, ERNS, FRS, HIST NPDES - ME, HIST PCS ENF, ICIS, INACTIVE PCS, NPDES - ME, PCS FACILITY, STORMWATER, STORMWATER - ME] ***(cont.)***

Envirosite ID: 3227273
EPA ID: N/R

ICIS ***(cont.)***

Last Date in Agency List : 2023-07-06

Facility SIC
SIC Code : 3241
SIC Description : Cement, Hydraulic

Site Details
NPDES ID : MER05C252
ICIS Facility Interest ID : 3600719875
Facility UIN : 110037498589
Facility Type Code : N/R
Impaired Waters : N/R
Latitude : 44.09564
Longitude : -69.10352
Last Date in Agency List : 2025-03-06

Facility SIC
SIC Code : 3241
SIC Description : Cement, Hydraulic

INACTIVE PCS

Issue Date : 2017-06-29
Original Issue Date : 2017-06-29
Effective Date : 2017-06-29
Expiration Date : 2021-12-06
Retirement Date : N/R
Termination Date : N/R
Issuing Agency : N/R
Agency Type : State
Activity ID : 3601098237
External Permit Number : MER05C252
Facility Type Indicator : NON-POTW
Permit Type : General Permit Covered Facility-NPDES)
Major Minor Status : N
Permit Status : Expired
Total Design Flow Number : N/R
Actual Average Flow Number : N/R
State Water Body : N/R
State Water Body Name : Penobscot Bay
Permit Name : DRAGON PRODUCTS COMPANY, INC.
Permit Comp Status : Y
RNC Tracking : Y
Master External Permit Number : MER050000
TMDL Interface : N/R
EDMR Authorization : N

DRAFT

Map Id: O60
Direction: ENE
Distance: 0.356 mi., 1878 ft.
Elevation: 26 ft.
Relative: Lower

Site Name : DRAGON PRODUCTS COMPANY, LLC
44 ATLANTIC ST
ROCKLAND, ME 04841

Database(s) : [ECHO, ERNS, FRS, HIST NPDES - ME, HIST PCS ENF, ICIS, INACTIVE PCS, NPDES - ME, PCS FACILITY, STORMWATER, STORMWATER - ME] ***(cont.)***

Envirosite ID: 3227273
EPA ID: N/R

INACTIVE PCS ***(cont.)***

Pretreatment Indicator :	N/R
Last Date in Agency List :	2025-03-10

Issue Date :	2018-10-01
Original Issue Date :	2008-12-01
Effective Date :	2018-10-01
Expiration Date :	2023-09-30
Retirement Date :	N/R
Termination Date :	N/R
Issuing Agency :	N/R
Agency Type :	State
Activity ID :	3601622111
External Permit Number :	ME0036994
Facility Type Indicator :	NON-POTW
Permit Type :	NPDES Individual Permit
Major Minor Status :	N
Permit Status :	Effective
Total Design Flow Number :	.113
Actual Average Flow Number :	N/R
State Water Body :	N/R
State Water Body Name :	Rockland Harbor
Permit Name :	DRAGON PRODUCTS COMPANY, LLC
Permit Comp Status :	N/R
RNC Tracking :	Y
Master External Permit Number :	N/R
TMDL Interface :	N/R
EDMR Authorization :	Y
Pretreatment Indicator :	N/R
Last Date in Agency List :	2022-09-23

Issue Date :	2013-08-01
Original Issue Date :	2008-12-01
Effective Date :	2013-08-01
Expiration Date :	2018-07-31
Retirement Date :	2018-09-30
Termination Date :	N/R
Issuing Agency :	N/R
Agency Type :	State
Activity ID :	3400141685
External Permit Number :	ME0036994
Facility Type Indicator :	NON-POTW
Permit Type :	NPDES Individual Permit
Major Minor Status :	N
Permit Status :	Administratively Continued
Total Design Flow Number :	N/R
Actual Average Flow Number :	N/R
State Water Body :	N/R
State Water Body Name :	Rockland Harbor
Permit Name :	DRAGON PRODUCTS COMPANY, LLC
Permit Comp Status :	N/R
RNC Tracking :	Y

DRAFT

Map Id: O60
Direction: ENE
Distance: 0.356 mi., 1878 ft.
Elevation: 26 ft.
Relative: Lower

Site Name : DRAGON PRODUCTS COMPANY, LLC
44 ATLANTIC ST
ROCKLAND, ME 04841

Database(s) : [ECHO, ERNS, FRS, HIST NPDES - ME, HIST PCS ENF, ICIS, INACTIVE PCS, NPDES - ME, PCS FACILITY, STORMWATER, STORMWATER - ME] ***(cont.)***

Envirosite ID: 3227273
EPA ID: N/R

INACTIVE PCS ***(cont.)***

Master External Permit Number :	N/R
TMDL Interface :	N/R
EDMR Authorization :	Y
Pretreatment Indicator :	N/R
Last Date in Agency List :	2022-09-23

Issue Date :	2008-12-01
Original Issue Date :	2008-12-01
Effective Date :	2008-12-01
Expiration Date :	2013-11-30
Retirement Date :	2013-07-31
Termination Date :	N/R
Issuing Agency :	N/R
Agency Type :	State
Activity ID :	3200022376
External Permit Number :	ME0036994
Facility Type Indicator :	NON-POTW
Permit Type :	NPDES Individual Permit
Major Minor Status :	N
Permit Status :	Effective
Total Design Flow Number :	N/R
Actual Average Flow Number :	N/R
State Water Body :	N/R
State Water Body Name :	Rockland Harbor
Permit Name :	DRAGON PRODUCTS COMPANY, LLC
Permit Comp Status :	Y
RNC Tracking :	Y
Master External Permit Number :	N/R
TMDL Interface :	N/R
EDMR Authorization :	N
Pretreatment Indicator :	N/R
Last Date in Agency List :	2022-09-23

NPDES - ME

Facility Name :	DRAGON PRODUCTS COMPANY LLC
Facility Address :	44 ATLANTIC ST, ROCKLAND
County :	Knox

NEPDES License ID :	ME0036994
Maine License ID :	W-009025
Company Name :	DRAGON PRODUCTS COMPANY, LLC
Facility Rating :	MINOR
Facility Status :	ACTIVE
District Name :	CMRO - Augusta
Facility Comment :	Location updated by MEPDES Inspector and Maine DEP GIS, 2018
Location A :	WITHIN 1M
Location M :	DIGITIZED
Data Source :	MDEP GIS UNIT
GPS Date :	N/R
Latitude :	44.0964516203227

DRAFT

Map Id: O60
Direction: ENE
Distance: 0.356 mi., 1878 ft.
Elevation: 26 ft.
Relative: Lower

Site Name : DRAGON PRODUCTS COMPANY, LLC
44 ATLANTIC ST
ROCKLAND, ME 04841

Database(s) : [ECHO, ERNS, FRS, HIST NPDES - ME, HIST PCS ENF, ICIS, INACTIVE PCS, NPDES - ME, PCS FACILITY, STORMWATER, STORMWATER - ME] ***(cont.)***

Envirosite ID: 3227273
EPA ID: N/R

NPDES - ME ***(cont.)***

Longitude :	-69.1009226167794
Last Date in Agency List :	2025-02-18

PCS FACILITY

Issue Date :	2017-06-29
Original Issue Date :	2017-06-29
Effective Date :	2017-06-29
Expiration Date :	2021-12-06
Retirement Date :	N/R
Termination Date :	N/R
Issuing Agency :	N/R
Agency Type :	State
Activity ID :	3601098237
External Permit Number :	N/R
Facility Type Indicator :	NON-POTW
Permit Type :	General Permit Covered Facility-NPDES)
Major Minor Status :	N
Permit Status :	Administratively Continued
Total Design Flow Number :	N/R
Actual Average Flow Number :	N/R
State Water Body :	N/R
State Water Body Name :	Penobscot Bay
Permit Name :	DRAGON PRODUCTS COMPANY, LLC
Permit Comp Status :	Y
RNC Tracking :	Y
Master External Permit Number :	MER050000
TMDL Interface :	N/R
EDMR Authorization :	N
Pretreatment Indicator :	N/R
Last Date in Agency List :	2022-01-14

Issue Date :	2018-10-01
Original Issue Date :	2008-12-01
Effective Date :	2018-10-01
Expiration Date :	2023-09-30
Retirement Date :	N/R
Termination Date :	N/R
Issuing Agency :	N/R
Agency Type :	State
Activity ID :	3601622111
External Permit Number :	N/R
Facility Type Indicator :	NON-POTW
Permit Type :	NPDES Individual Permit
Major Minor Status :	N
Permit Status :	Administratively Continued
Total Design Flow Number :	.113
Actual Average Flow Number :	N/R
State Water Body :	N/R
State Water Body Name :	Rockland Harbor
Permit Name :	DRAGON PRODUCTS COMPANY, INC.
Permit Comp Status :	N/R

DRAFT

Map Id: O60
Direction: ENE
Distance: 0.356 mi., 1878 ft.
Elevation: 26 ft.
Relative: Lower

Site Name : DRAGON PRODUCTS COMPANY, LLC
44 ATLANTIC ST
ROCKLAND, ME 04841

Database(s) : [ECHO, ERNS, FRS, HIST NPDES - ME, HIST PCS ENF, ICIS, INACTIVE PCS, NPDES - ME, PCS FACILITY, STORMWATER, STORMWATER - ME] ***(cont.)***

Envirosite ID: 3227273
EPA ID: N/R

PCS FACILITY ***(cont.)***

RNC Tracking :	Y
Master External Permit Number :	N/R
TMDL Interface :	N/R
EDMR Authorization :	Y
Pretreatment Indicator :	N/R
Last Date in Agency List :	2025-03-10

Issue Date :	2013-08-01
Original Issue Date :	2008-12-01
Effective Date :	2013-08-01
Expiration Date :	2018-07-31
Retirement Date :	2018-09-30
Termination Date :	N/R
Issuing Agency :	N/R
Agency Type :	State
Activity ID :	3400141685
External Permit Number :	N/R
Facility Type Indicator :	NON-POTW
Permit Type :	NPDES Individual Permit
Major Minor Status :	N
Permit Status :	Administratively Continued
Total Design Flow Number :	N/R
Actual Average Flow Number :	N/R
State Water Body :	N/R
State Water Body Name :	Rockland Harbor
Permit Name :	DRAGON PRODUCTS COMPANY, LLC
Permit Comp Status :	N/R
RNC Tracking :	Y
Master External Permit Number :	N/R
TMDL Interface :	N/R
EDMR Authorization :	Y
Pretreatment Indicator :	N/R
Last Date in Agency List :	2025-03-10

Issue Date :	2008-12-01
Original Issue Date :	2008-12-01
Effective Date :	2008-12-01
Expiration Date :	2013-11-30
Retirement Date :	2013-07-31
Termination Date :	N/R
Issuing Agency :	N/R
Agency Type :	State
Activity ID :	3200022376
External Permit Number :	N/R
Facility Type Indicator :	NON-POTW
Permit Type :	NPDES Individual Permit
Major Minor Status :	N
Permit Status :	Effective
Total Design Flow Number :	N/R
Actual Average Flow Number :	N/R
State Water Body :	N/R

DRAFT

Map Id: O60
Direction: ENE
Distance: 0.356 mi., 1878 ft.
Elevation: 26 ft.
Relative: Lower

Site Name : DRAGON PRODUCTS COMPANY, LLC
44 ATLANTIC ST
ROCKLAND, ME 04841

Database(s) : [ECHO, ERNS, FRS, HIST NPDES - ME, HIST PCS ENF, ICIS, INACTIVE PCS, NPDES - ME, PCS FACILITY, STORMWATER, STORMWATER - ME] ***(cont.)***

Envirosite ID: 3227273
EPA ID: N/R

PCS FACILITY ***(cont.)***

State Water Body Name :	Rockland Harbor
Permit Name :	DRAGON PRODUCTS COMPANY, LLC
Permit Comp Status :	Y
RNC Tracking :	Y
Master External Permit Number :	N/R
TMDL Interface :	N/R
EDMR Authorization :	N
Pretreatment Indicator :	N/R
Last Date in Agency List :	2025-03-10

STORMWATER

Facility Name :	DRAGON PRODUCTS COMPANY LLC
Facility Address :	44 ATLANTIC ST, ROCKLAND, ME 04841
NPDES ID :	MER05C252
Permittee Name :	DRAGON PRODUCTS COMPANY, INC.
Permit Status :	Expired
Permit Issuing Name :	State
Issued Date :	2017-06-29
Effective Date :	2017-06-29
Termination Date :	N/R
Expiration Date :	2021-12-06
EPA Region :	01
SIC Code :	3241
NAICS Code :	N/R
EJ Indexes Above 80th Percentile :	N
Significant Noncompliance Status :	N/R
Quarters with Noncompliance :	0
Industrial Stormwater Formal Enforcement Actions:	N/R
Facility Map Flag :	N/R
DRF URL :	Click here for hyperlink provided by the agency.
Latitude :	44.09564
Longitude :	-69.10352
Last Date in Agency List :	2025-02-04

STORMWATER - ME

Facility Name :	DRAGON PRODUCTS COMPANY, LLC
Facility Address :	44 ATLANTIC ST, ROCKLAND
Permit ID :	MER05C252
Permit Issued Date :	2017-06-29
Permit Effective Date :	2017-06-29
Permit Expiration Date :	2021-12-06
Permit Type :	BWQ - Stormwater Industrial General Permit
Permit Sub-Type :	Notice of Intent
Program Owner :	BWQ - Stormwater
Permit Operating Status :	Active/Operating

DRAFT

Map Id: O60
Direction: ENE
Distance: 0.356 mi., 1878 ft.
Elevation: 26 ft.
Relative: Lower

Site Name : DRAGON PRODUCTS COMPANY, LLC
44 ATLANTIC ST
ROCKLAND, ME 04841

Database(s) : [ECHO, ERNS, FRS, HIST NPDES - ME, HIST PCS ENF, ICIS, INACTIVE PCS, NPDES - ME, PCS FACILITY, STORMWATER, STORMWATER - ME] ***(cont.)***

Envirosite ID: 3227273
EPA ID: N/R

STORMWATER - ME ***(cont.)***

District :	CMRO - Augusta
Application Type :	NEW STORMWATER GENERAL PERMIT
Sub Type Simple :	NOI
Latitude :	44.095594
Longitude :	-69.103179
Last Date in Agency List :	2025-02-11

Map Id: O61
Direction: ENE
Distance: 0.356 mi., 1879 ft.
Elevation: 26 ft.
Relative: Lower

Site Name : ROCKLAND WATERFRONT | ROCKLAND WATERFRONT PROPERTY
64 ATLANTIC STREET
ROCKLAND | Rockland, ME 04841

Database(s) : [ALL SITES - ME, BROWNFIELDS - ME, BROWNFIELDS-ACRES, EJ BROWNFIELDS, FED BROWNFIELDS, FRS, HIST FED BROWNFIELDS, VCP - ME]

Envirosite ID: 3225806
EPA ID: N/R

ALL SITES - ME

Facility Name :	ROCKLAND WATERFRONT PROPERTY
Facility Address :	64 ATLANTIC STREET, ROCKLAND
County :	KNOX
Status Date :	2018-05-04
Site Number :	REM02352
Program :	N/R
Alias :	N/R
Acres :	1
IC Controls :	False
Status :	REMEDY IN PLACE: CLOSED
Sub Status :	UNDERTAKING POST-CLOSURE OBLIGATIONS
Latitude :	44.09493
Longitude :	-69.1027
Last Date in Agency List :	2024-12-16
Status Date :	2018-05-04
Site Number :	REM02352
Program :	Voluntary Response Action Program
Alias :	N/R
Acres :	1
IC Controls :	False
Status :	REMEDY IN PLACE: CLOSED
Sub Status :	UNDERTAKING POST-CLOSURE OBLIGATIONS
Latitude :	44.09493

DRAFT

Map Id: O61
Direction: ENE
Distance: 0.356 mi., 1879 ft.
Elevation: 26 ft.
Relative: Lower

Site Name : ROCKLAND WATERFRONT | ROCKLAND WATERFRONT PROPERTY
64 ATLANTIC STREET
ROCKLAND | Rockland, ME 04841

Database(s) : [ALL SITES - ME, BROWNFIELDS - ME, BROWNFIELDS-ACRES, EJ BROWNFIELDS, FED BROWNFIELDS, FRS, HIST FED BROWNFIELDS, VCP - ME] ***(cont.)***

Envirosite ID: 3225806
EPA ID: N/R

ALL SITES - ME ***(cont.)***

Longitude :	-69.1027
Last Date in Agency List :	2024-12-16

BROWNFIELDS - ME

Facility Name :	ROCKLAND WATERFRONT PROPERTY
Facility Address :	64 ATLANTIC STREET, ROCKLAND
County :	KNOX
Status Date :	2018-05-04
Site Number :	REM02352
Program :	BROWNFIELDS-104K
Alias :	N/R
Acres :	1
IC Controls :	False
Status :	REMEDY IN PLACE: CLOSED
Sub Status :	UNDERTAKING POST-CLOSURE OBLIGATIONS
Latitude :	44.09493
Longitude :	-69.1027
Last Date in Agency List :	2024-12-16

BROWNFIELDS-ACRES

Facility Name :	Rockland Waterfront
Facility Address :	64 Atlantic Street, Rockland, ME 04841
County :	N/R

Site Details

Property ID :	141682
EPA FRS ID :	N/R
EPA FRS Site Name :	N/R
Alias Name :	N/R
Current Use :	N/R
Future Use :	N/R
GP Funding Type ID :	Hazardous
Property Size :	1.02
Local Parcel Number :	N/R

DRAFT

Map Id: O61
Direction: ENE
Distance: 0.356 mi., 1879 ft.
Elevation: 26 ft.
Relative: Lower

Site Name : ROCKLAND WATERFRONT | ROCKLAND WATERFRONT PROPERTY
64 ATLANTIC STREET
ROCKLAND | Rockland, ME 04841

Database(s) : [ALL SITES - ME, BROWNFIELDS - ME, BROWNFIELDS-ACRES, EJ BROWNFIELDS, FED BROWNFIELDS, FRS, HIST FED BROWNFIELDS, VCP - ME] ***(cont.)***

Envirosite ID: 3225806
EPA ID: N/R

BROWNFIELDS-ACRES ***(cont.)***

Former Use :

The property is 1.02 acres in size and is located on the waterfront of Rockland Harbor. Structures on the site currently consists of a concrete Mill Building built in 1965 and a concrete Silo built in 1966, as well as a man made jetty. Former structures on the property built between 1966 and 1972 included a boiler room, metal Soy Silo, and Office Building. The property is currently vacant and has not been utilized since 1983. Historical records indicate this area of Rockland was already developed with shipyards and lime kilns as early as 1855. Historical uses at the Site and adjacent properties included seafood processing, fisheries, canning, shipyards, oil terminals, and Lawrence Portland Cement. The on-site boiler was fueled by Bunker C oil from an underground storage tank located near the Boiler Room north of the Mill Building. Three tanks containing gasoline and diesel fuel were located near the street access to supply delivery vehicles. At least two transformers were located on poles south of the Mill Building. Currently there are no known private or public utility connections at the Subject Property. A pier in the location of the current jetty was constructed in 1967 and measured 15 feet by 190 feet with a 20 feet by 50 feet extension at the end. The pier was constructed with a conveyor system for unloading grain to the concrete Silo. Several sources have indicated that the conveyor system at the pier was only utilized once. Terminating the barge shipments was a result of a sudden decline in railroad costs. Therefore, all subsequent shipments utilized the railroad and vehicle deliveries.

Ownership Entity ID :	Government
Current Owner :	Passamaquoddy Pleasant Point Tribe
Photo Available :	N/R
Video Available :	N/R
Ownership Change :	N
Ownership Liability Factor :	N/R
Cleanup Required Flag :	Y
Cleanup Required Date :	N/R
State Tribal Enroll ID Number :	N/R
State Tribal Enroll Date :	2012-12-19
Property Not Enrolled Flag :	N
NFA Issue Date :	2018-05-04
Info Devices :	N/R
Check Pilot Flag :	N/R
CERCLIS WasteLAN Indicator :	N/R
RCRA Indicator :	N/R
BF Proj Number :	N/R
Mun Owned :	N/R
Approx Value :	N/R
Build Sqft :	N/R
Date of Form :	N/R
Add Date :	2012-03-08
Mod Date :	2020-11-13
Mod User :	kplace
CERCLIS Flag :	N/R
RFR Flag :	Y
RFR Date :	2020-11-13
RFR Grant ID :	69603499
Multi Story Flag :	N/R
Institutional Control In Place Flag :	Y
Institutional Control In Place Date :	2014-05-04

Institutional Control Additional Info: Declaration of Environmental Covenant was recorded in the Knox County Registry of Deeds

DRAFT

Map Id: O61
Direction: ENE
Distance: 0.356 mi., 1879 ft.
Elevation: 26 ft.
Relative: Lower

Site Name : ROCKLAND WATERFRONT | ROCKLAND WATERFRONT PROPERTY
64 ATLANTIC STREET
ROCKLAND | Rockland, ME 04841

Database(s) : [ALL SITES - ME, BROWNFIELDS - ME, BROWNFIELDS-ACRES, EJ BROWNFIELDS, FED BROWNFIELDS, FRS, HIST FED BROWNFIELDS, VCP - ME] ***(cont.)***

Envirosite ID: 3225806
EPA ID: N/R

BROWNFIELDS-ACRES ***(cont.)***

Institutional Control Required Flag :	Y
Institutional Control Required Date :	N/R
Institutional Control Data Address :	N/R
Property Controls :	Y
Govt Controls :	N/R
Permit Tools :	N/R
Eng. Control in Place :	Y
Eng. Control in Place Date :	2016-09-09
Eng. Control Additional Info :	N/R
Eng. Control Required Flag :	Y
Eng. Control Flag Cover Tech :	Y
Eng. Control Flag Immobilization :	N/R
Eng. Control Flag Barriers :	N/R
Eng. Control Flag Security :	N/R
Eng. Control Flag Other :	N/R
Eng. Control Other :	N/R
Eng. Control Data Address :	N/R
Cleanup Req Ukn Comment :	N/R
AWP Catalyst Y/N :	N/R
Lat/Long Override Flag :	N/R
Latitude Measure :	44.0959063
Longitude Measure :	-69.1037
Src Map Scale Num :	N/R
Ref Point ID :	101
Hcm Id :	1
Datum Code ID :	2
Horiz Accuracy Measure :	N/R
Last Date in Agency List :	2023-01-03

Contaminants Summary

Contaminant :	Arsenic (As)
Contaminant Found :	Y
Contaminant Cleaned Up :	N/R
Other Description :	N/R
Other Cleaned Up :	N/R

Affected Media

Media Affected :	Soil

EJ BROWNFIELDS

Facility Name :	ROCKLAND WATERFRONT
Facility Address :	64 ATLANTIC STREET, ROCKLAND, ME 04841
County :	N/R

DRAFT

Map Id: O61
Direction: ENE
Distance: 0.356 mi., 1879 ft.
Elevation: 26 ft.
Relative: Lower

Site Name : ROCKLAND WATERFRONT | ROCKLAND WATERFRONT PROPERTY
64 ATLANTIC STREET
ROCKLAND | Rockland, ME 04841

Database(s) : [ALL SITES - ME, BROWNFIELDS - ME, BROWNFIELDS-ACRES, EJ BROWNFIELDS, FED BROWNFIELDS, FRS, HIST FED BROWNFIELDS, VCP - ME] ***(cont.)***

Envirosite ID: 3225806
EPA ID: N/R

EJ BROWNFIELDS ***(cont.)***

Site Details

Registry ID :	110046426694
Program System :	ACRES
Program System ID :	141682
EPA Region :	Region 1
Latitude :	44.09567
Longitude :	-69.103536
Facility URL :	Click here for hyperlink provided by the agency.
Last Date in Agency List :	2025-01-15

FED BROWNFIELDS

Facility Name :	Rockland Waterfront
Facility Address :	64 Atlantic Street, Rockland, ME 4841
County :	KNOX

Site Details

Details for this site have been truncated due to the large number of available details for this site within this dataset. For the complete details for this site, contact your Envirosite account representative for a complimentary site report containing all of the details available.

ACRES Property ID :	141682
EPA ID :	N/R
Acreage and Greenspace Created :	N/R
Amount of Funding Expended on This Activity:	N/R
Assessment Phase :	N/R
Awp Catalyst Yn :	N/R
Cf State Code :	N/R
Cleanup Doc :	N/R
Congressional District :	N/R
Current Owner :	N/R
Date ICs in Place :	2014-05-04
Description/History :	N/R
EPA Region :	1
Entity Providing Assessment Funds :	N/R
Fca Fy :	N/R
Flag EC In Place :	N/R
Flag EC Required :	N/R
Future Use: Multistory (arces) :	N/R
GPA Type Description :	N/R
GPA Type ID :	N/R
Grant ID :	N/R
Ind Name :	N/R
Indicate Whether Institutional Controls are in Place:	N/R
Other Media Ind :	N/R
Past Use: Multistory (arces) :	N/R
Primary Name :	N/R

DRAFT

Map Id: O61
Direction: ENE
Distance: 0.356 mi., 1879 ft.
Elevation: 26 ft.
Relative: Lower

Site Name : ROCKLAND WATERFRONT | ROCKLAND WATERFRONT PROPERTY
64 ATLANTIC STREET
ROCKLAND | Rockland, ME 04841

Database(s) : [ALL SITES - ME, BROWNFIELDS - ME, BROWNFIELDS-ACRES, EJ BROWNFIELDS, FED BROWNFIELDS, FRS, HIST FED BROWNFIELDS, VCP - ME] ***(cont.)***

Envirosite ID: 3225806
EPA ID: N/R

FED BROWNFIELDS ***(cont.)***

Program Code :	RP
ReDev Name of Entity Providing Funds:	N/R
Registry ID :	N/R
Rfr Notation :	N/R
Stcntrbg :	N/R
Sub Name :	N/R
Cooperative Agreement Recipient Name:	Pleasant Point Indian Reservation
Cooperative Agreement Number :	00A00042
Type of CA Funding Used :	Hazardous
For Assessment, Cleanup, Multipurpose and RLF CAs, Type of Funding:	N/R
Property Alias :	N/R
Property Owner :	Government
Size (in acres) :	1.02
Parcel Number(s) :	N/R
Is this property enrolled in a State or Tribal Voluntary Response Program?:	N
Date of Enrollment :	N/R
AA Activity Funded :	N/R
Assessment Start Date :	N/R
Assessment Completion Date :	N/R
AA Name of Entity Providing Funds :	N/R
AA Source of Funding :	N/R
Indicate Whether Cleanup is Necessary:	Y
Contaminants Found :	N/R
Contaminants Cleaned Up :	N/R
Contaminants REC :	Other Metals
Media Affected :	Soil
Media Cleaned Up :	N/R
Cleanup Activity Start Date :	N/R
Cleanup Activity Completion Date :	N/R
Indicate whether Cleanup/Treatment Technology(ies) Were Implemented:	Y
Excavation and Disposal of Soils :	N/R
Extraction of Contaminants (soil vapor, free product, groundwater, etc.):	N/R
Removal of Materials (tanks and piping, etc.):	N/R
Reduction of Contaminants through Bioremediation/Phytoremediation:	N/R
Cleanup of Structures (removal/abatement of asbestos/lead, PCB caulk, other contaminated building materials, etc.):	N/R
Additional Cleanup/Treatment Technology(ies) Information:	Impacted soils were grubbed and cleared of vegetation, covered with a nonwoven geotextile fabric, then covered with 12 inches of clean loam.
Address of Data Source (URL if available):	N/R
Indicate Whether Engineering Controls are Required:	Y

DRAFT

Map Id: O61
Direction: ENE
Distance: 0.356 mi., 1879 ft.
Elevation: 26 ft.
Relative: Lower

Site Name : ROCKLAND WATERFRONT | ROCKLAND WATERFRONT PROPERTY
64 ATLANTIC STREET
ROCKLAND | Rockland, ME 04841

Database(s) : [ALL SITES - ME, BROWNFIELDS - ME, BROWNFIELDS-ACRES, EJ BROWNFIELDS, FED BROWNFIELDS, FRS, HIST FED BROWNFIELDS, VCP - ME] ***(cont.)***

Envirosite ID: 3225806
EPA ID: N/R

FED BROWNFIELDS ***(cont.)***

Cover Technologies (e.g., Capping) :	Y
Security (e.g., Guard, Fence) :	N/R
Immobilization Process (e.g., Encapsulaton, In-Situ Solidification):	N/R
Engineering Barriers (e.g., Slurry Walls, Sheet):	N/R
Other :	N/R
Additional Engineering Controls Information:	N/R
Indicate Whether Engineering Controls are in Place:	Y
ACRES Cleaned Up :	N/R
Number of Cleanup Jobs Leveraged :	N/R
Section 128(a) State/Tribal :	N/R
Multipurpose - Cost Share Amount :	N/R
Cleanup - Cost Share Amount :	N/R
RLF Loan - RLF Loan Amount :	N/R
RLF Loan - Cost Share Amount :	N/R
RLF Loan - Program income Amount :	N/R
Date RLF Loan Signed :	N/R
RLF Loan - Repayment Period :	N/R
RLF Loan - Interest Rate :	N/R
RLF Subgrant - RLF Subgrant Amount :	N/R
RLF Subgrant - Cost Share Amount :	N/R
RLF Subgrant - Program Income Amount:	N/R
Date RLF Subgrant Signed :	N/R
Cleanup Source of Funding :	N/R
Cleanup Name of Entity Providing Funds:	N/R
Cleanup Activity Funded :	N/R
Indicate whether Institutional Controls are Required:	Y
Proprietary Controls (e.g., easements, covenants):	Y
Informational Devices (e.g., state registries, deed notices):	N/R
Governmental Controls (e.g., zoning, building codes, land use restrictions):	N/R
Enforcement/Permit Tools (e.g., permits, consent decrees):	N/R
Additional Institutional Controls Information:	Declaration of Environmental Covenant was recorded in the Knox County Registry of Deeds
Address of Data Sources (URL if available):	N/R
Indicate Whether Institutional Controls in Place:	Y
Redevelopment Start Date :	N/R
Redevelopment Completion Date :	N/R
ReDev Source of Funding :	N/R
ReDev Activity Funded :	N/R

DRAFT

Map Id: O61
Direction: ENE
Distance: 0.356 mi., 1879 ft.
Elevation: 26 ft.
Relative: Lower

Site Name : ROCKLAND WATERFRONT | ROCKLAND WATERFRONT PROPERTY
64 ATLANTIC STREET
ROCKLAND | Rockland, ME 04841

Database(s) : [ALL SITES - ME, BROWNFIELDS - ME, BROWNFIELDS-ACRES, EJ BROWNFIELDS, FED BROWNFIELDS, FRS, HIST FED BROWNFIELDS, VCP - ME] ***(cont.)***

Envirosite ID: 3225806
EPA ID: N/R

FED BROWNFIELDS ***(cont.)***

Number of Redevelopment Jobs Leveraged:	N/R
Redevelopment Land Use: Residential :	N/R
Redevelopment Land Use: Greenspace :	N/R
Redevelopment Land Use: Industrial :	N/R
Redevelopment Land Use: Commercial :	1.02
Predominant Past Use(s) Residential :	N/R
Predominant Past Use(s) Greenspace :	N/R
Predominant Past Use(s) Industrial :	1.02
Predominant Past Use(s) Commercial :	N/R
Latitude :	44.095906
Longitude :	-69.1037
ACRES Property ID :	141682
EPA ID :	N/R
Acreage and Greenspace Created :	N/R
Amount of Funding Expended on This Activity:	N/R
Assessment Phase :	N/R
Awp Catalyst Yn :	N/R
Cf State Code :	N/R
Cleanup Doc :	N/R
Congressional District :	N/R
Current Owner :	N/R
Date ICs in Place :	2014-05-04
Description/History :	N/R
EPA Region :	1
Entity Providing Assessment Funds :	N/R
Fca Fy :	N/R
Flag EC In Place :	N/R
Flag EC Required :	N/R
Future Use: Multistory (arces) :	N/R
GPA Type Description :	N/R
GPA Type ID :	N/R
Grant ID :	N/R
Ind Name :	N/R
Indicate Whether Institutional Controls are in Place:	N/R
Other Media Ind :	N/R
Past Use: Multistory (arces) :	N/R
Primary Name :	N/R
Program Code :	BF
ReDev Name of Entity Providing Funds:	N/R
Registry ID :	N/R
Rfr Notation :	N/R
Stcntrbg :	N/R
Sub Name :	N/R
Cooperative Agreement Recipient Name:	Passamaquoddy Tribe
Cooperative Agreement Number :	96176101
Type of CA Funding Used :	Hazardous
For Assessment, Cleanup, Multipurpose and RLF CAs, Type of Funding:	N/R

DRAFT

Map Id: O61
Direction: ENE
Distance: 0.356 mi., 1879 ft.
Elevation: 26 ft.
Relative: Lower

Site Name : ROCKLAND WATERFRONT | ROCKLAND WATERFRONT PROPERTY
64 ATLANTIC STREET
ROCKLAND | Rockland, ME 04841

Database(s) : [ALL SITES - ME, BROWNFIELDS - ME, BROWNFIELDS-ACRES, EJ BROWNFIELDS, FED BROWNFIELDS, FRS, HIST FED BROWNFIELDS, VCP - ME] ***(cont.)***

Envirosite ID: 3225806
EPA ID: N/R

FED BROWNFIELDS ***(cont.)***

Property Alias :	N/R
Property Owner :	Government
Size (in acres) :	1.02
Parcel Number(s) :	N/R
Is this property enrolled in a State or Tribal Voluntary Response Program?:	N
Date of Enrollment :	N/R
AA Activity Funded :	N/R
Assessment Start Date :	N/R
Assessment Completion Date :	N/R
AA Name of Entity Providing Funds :	N/R
AA Source of Funding :	N/R
Indicate Whether Cleanup is Necessary:	Y
Contaminants Found :	N/R
Contaminants Cleaned Up :	N/R
Contaminants REC :	Other Metals
Media Affected :	Soil
Media Cleaned Up :	N/R
Cleanup Activity Start Date :	N/R
Cleanup Activity Completion Date :	N/R
Indicate whether Cleanup/Treatment Technology(ies) Were Implemented:	Y
Excavation and Disposal of Soils :	N/R
Extraction of Contaminants (soil vapor, free product, groundwater, etc.):	N/R
Removal of Materials (tanks and piping, etc.):	N/R
Reduction of Contaminants through Bioremediation/Phytoremediation:	N/R
Cleanup of Structures (removal/abatement of asbestos/lead, PCB caulk, other contaminated building materials, etc.):	N/R
Additional Cleanup/Treatment Technology(ies) Information:	Impacted soils were grubbed and cleared of vegetation, covered with a nonwoven geotextile fabric, then covered with 12 inches of clean loam.
Address of Data Source (URL if available):	N/R
Indicate Whether Engineering Controls are Required:	Y
Cover Technologies (e.g., Capping) :	Y
Security (e.g., Guard, Fence) :	N/R
Immobilization Process (e.g., Encapsulaton, In-Situ Solidification):	N/R
Engineering Barriers (e.g., Slurry Walls, Sheet):	N/R
Other :	N/R
Additional Engineering Controls Information:	N/R
Indicate Whether Engineering Controls are in Place:	Y

DRAFT

Map Id: O61
Direction: ENE
Distance: 0.356 mi., 1879 ft.
Elevation: 26 ft.
Relative: Lower

Site Name : ROCKLAND WATERFRONT | ROCKLAND WATERFRONT PROPERTY
64 ATLANTIC STREET
ROCKLAND | Rockland, ME 04841

Database(s) : [ALL SITES - ME, BROWNFIELDS - ME, BROWNFIELDS-ACRES, EJ BROWNFIELDS, FED BROWNFIELDS, FRS, HIST FED BROWNFIELDS, VCP - ME] ***(cont.)***

Envirosite ID: 3225806
EPA ID: N/R

FED BROWNFIELDS ***(cont.)***

ACRES Cleaned Up :	N/R
Number of Cleanup Jobs Leveraged :	N/R
Section 128(a) State/Tribal :	N/R
Multipurpose - Cost Share Amount :	N/R
Cleanup - Cost Share Amount :	N/R
RLF Loan - RLF Loan Amount :	N/R
RLF Loan - Cost Share Amount :	N/R
RLF Loan - Program income Amount :	N/R
Date RLF Loan Signed :	N/R
RLF Loan - Repayment Period :	N/R
RLF Loan - Interest Rate :	N/R
RLF Subgrant - RLF Subgrant Amount :	N/R
RLF Subgrant - Cost Share Amount :	N/R
RLF Subgrant - Program Income Amount:	N/R
Date RLF Subgrant Signed :	N/R
Cleanup Source of Funding :	N/R
Cleanup Name of Entity Providing Funds:	N/R
Cleanup Activity Funded :	N/R
Indicate whether Institutional Controls are Required:	Y
Proprietary Controls (e.g., easements, covenants):	Y
Informational Devices (e.g., state registries, deed notices):	N/R
Governmental Controls (e.g., zoning, building codes, land use restrictions):	N/R
Enforcement/Permit Tools (e.g., permits, consent decrees):	N/R
Additional Institutional Controls Information:	Declaration of Environmental Covenant was recorded in the Knox County Registry of Deeds
Address of Data Sources (URL if available):	N/R
Indicate Whether Institutional Controls in Place:	Y
Redevelopment Start Date :	N/R
Redevelopment Completion Date :	N/R
ReDev Source of Funding :	N/R
ReDev Activity Funded :	N/R
Number of Redevelopment Jobs Leveraged:	N/R
Redevelopment Land Use: Residential :	N/R
Redevelopment Land Use: Greenspace :	N/R
Redevelopment Land Use: Industrial :	N/R
Redevelopment Land Use: Commercial :	1.02
Predominant Past Use(s) Residential :	N/R
Predominant Past Use(s) Greenspace :	N/R
Predominant Past Use(s) Industrial :	1.02
Predominant Past Use(s) Commercial :	N/R
Latitude :	44.095906
Longitude :	-69.1037

DRAFT

Map Id: O61
Direction: ENE
Distance: 0.356 mi., 1879 ft.
Elevation: 26 ft.
Relative: Lower

Site Name : ROCKLAND WATERFRONT | ROCKLAND WATERFRONT PROPERTY
64 ATLANTIC STREET
ROCKLAND | Rockland, ME 04841

Database(s) : [ALL SITES - ME, BROWNFIELDS - ME, BROWNFIELDS-ACRES, EJ BROWNFIELDS, FED BROWNFIELDS, FRS, HIST FED BROWNFIELDS, VCP - ME] ***(cont.)***

Envirosite ID: 3225806
EPA ID: N/R

FED BROWNFIELDS ***(cont.)***

ACRES Property ID :	141682
EPA ID :	N/R
Acreage and Greenspace Created :	N/R
Amount of Funding Expended on This Activity:	N/R
Assessment Phase :	N/R
Awp Catalyst Yn :	N/R
Cf State Code :	N/R
Cleanup Doc :	N/R
Congressional District :	N/R
Current Owner :	N/R
Date ICs in Place :	2014-05-04
Description/History :	N/R
EPA Region :	1
Entity Providing Assessment Funds :	N/R
Fca Fy :	N/R
Flag EC In Place :	N/R
Flag EC Required :	N/R
Future Use: Multistory (arces) :	N/R
GPA Type Description :	N/R
GPA Type ID :	N/R
Grant ID :	N/R
Ind Name :	N/R
Indicate Whether Institutional Controls are in Place:	N/R
Other Media Ind :	N/R
Past Use: Multistory (arces) :	N/R
Primary Name :	N/R
Program Code :	RP
ReDev Name of Entity Providing Funds:	N/R
Registry ID :	N/R
Rfr Notation :	N/R
Stcntrbg :	N/R
Sub Name :	N/R
Cooperative Agreement Recipient Name:	Pleasant Point Indian Reservation
Cooperative Agreement Number :	00A00042
Type of CA Funding Used :	Hazardous
For Assessment, Cleanup, Multipurpose and RLF CAs, Type of Funding:	N/R
Property Alias :	N/R
Property Owner :	Government
Size (in acres) :	1.02
Parcel Number(s) :	N/R
Is this property enrolled in a State or Tribal Voluntary Response Program?:	N
Date of Enrollment :	N/R
AA Activity Funded :	N/R
Assessment Start Date :	N/R
Assessment Completion Date :	N/R
AA Name of Entity Providing Funds :	N/R
AA Source of Funding :	N/R
Indicate Whether Cleanup is Necessary:	Y
Contaminants Found :	N/R

DRAFT

Map Id: O61
Direction: ENE
Distance: 0.356 mi., 1879 ft.
Elevation: 26 ft.
Relative: Lower

Site Name : ROCKLAND WATERFRONT | ROCKLAND WATERFRONT PROPERTY
64 ATLANTIC STREET
ROCKLAND | Rockland, ME 04841

Database(s) : [ALL SITES - ME, BROWNFIELDS - ME, BROWNFIELDS-ACRES, EJ BROWNFIELDS, FED BROWNFIELDS, FRS, HIST FED BROWNFIELDS, VCP - ME] ***(cont.)***

Envirosite ID: 3225806
EPA ID: N/R

FED BROWNFIELDS ***(cont.)***

Contaminants Cleaned Up :	N/R
Contaminants REC :	Other Metals
Media Affected :	Soil
Media Cleaned Up :	N/R
Cleanup Activity Start Date :	2016-10-01
Cleanup Activity Completion Date :	2018-05-04
Indicate whether Cleanup/Treatment Technology(ies) Were Implemented:	Y
Excavation and Disposal of Soils :	N/R
Extraction of Contaminants (soil vapor, free product, groundwater, etc.):	N/R
Removal of Materials (tanks and piping, etc.):	N/R
Reduction of Contaminants through Bioremediation/Phytoremediation:	N/R
Cleanup of Structures (removal/abatement of asbestos/lead, PCB caulk, other contaminated building materials, etc.):	N/R
Additional Cleanup/Treatment Technology(ies) Information:	Impacted soils were grubbed and cleared of vegetation, covered with a nonwoven geotextile fabric, then covered with 12 inches of clean loam.
Address of Data Source (URL if available):	N/R
Indicate Whether Engineering Controls are Required:	Y
Cover Technologies (e.g., Capping) :	Y
Security (e.g., Guard, Fence) :	N/R
Immobilization Process (e.g., Encapsulaton, In-Situ Solidification):	N/R
Engineering Barriers (e.g., Slurry Walls, Sheet):	N/R
Other :	N/R
Additional Engineering Controls Information:	N/R
Indicate Whether Engineering Controls are in Place:	Y
ACRES Cleaned Up :	N/R
Number of Cleanup Jobs Leveraged :	N/R
Section 128(a) State/Tribal :	N/R
Multipurpose - Cost Share Amount :	N/R
Cleanup - Cost Share Amount :	N/R
RLF Loan - RLF Loan Amount :	N/R
RLF Loan - Cost Share Amount :	N/R
RLF Loan - Program income Amount :	N/R
Date RLF Loan Signed :	N/R
RLF Loan - Repayment Period :	N/R
RLF Loan - Interest Rate :	N/R
RLF Subgrant - RLF Subgrant Amount :	N/R
RLF Subgrant - Cost Share Amount :	N/R
RLF Subgrant - Program Income Amount:	N/R

DRAFT

Map Id: O61
Direction: ENE
Distance: 0.356 mi., 1879 ft.
Elevation: 26 ft.
Relative: Lower

Site Name : ROCKLAND WATERFRONT | ROCKLAND WATERFRONT PROPERTY
64 ATLANTIC STREET
ROCKLAND | Rockland, ME 04841

Database(s) : [ALL SITES - ME, BROWNFIELDS - ME, BROWNFIELDS-ACRES, EJ BROWNFIELDS, FED BROWNFIELDS, FRS, HIST FED BROWNFIELDS, VCP - ME] ***(cont.)***

Envirosite ID: 3225806
EPA ID: N/R

FED BROWNFIELDS ***(cont.)***

Date RLF Subgrant Signed :	N/R
Cleanup Source of Funding :	EPA
Cleanup Name of Entity Providing Funds:	US EPA - State & Tribal Section 128(a) Funding
Cleanup Activity Funded :	N/R
Indicate whether Institutional Controls are Required:	Y
Proprietary Controls (e.g., easements, covenants):	Y
Informational Devices (e.g., state registries, deed notices):	N/R
Governmental Controls (e.g., zoning, building codes, land use restrictions):	N/R
Enforcement/Permit Tools (e.g., permits, consent decrees):	N/R
Additional Institutional Controls Information:	Declaration of Environmental Covenant was recorded in the Knox County Registry of Deeds
Address of Data Sources (URL if available):	N/R
Indicate Whether Institutional Controls in Place:	Y
Redevelopment Start Date :	N/R
Redevelopment Completion Date :	N/R
ReDev Source of Funding :	N/R
ReDev Activity Funded :	N/R
Number of Redevelopment Jobs Leveraged:	N/R
Redevelopment Land Use: Residential :	N/R
Redevelopment Land Use: Greenspace :	N/R
Redevelopment Land Use: Industrial :	N/R
Redevelopment Land Use: Commercial :	1.02
Predominant Past Use(s) Residential :	N/R
Predominant Past Use(s) Greenspace :	N/R
Predominant Past Use(s) Industrial :	1.02
Predominant Past Use(s) Commercial :	N/R
Latitude :	44.095906
Longitude :	-69.1037
ACRES Property ID :	141682
EPA ID :	N/R
Acreage and Greenspace Created :	N/R
Amount of Funding Expended on This Activity:	N/R
Assessment Phase :	N/R
Awp Catalyst Yn :	N/R
Cf State Code :	N/R
Cleanup Doc :	N/R
Congressional District :	N/R
Current Owner :	N/R
Date ICs in Place :	2014-05-04

DRAFT

Map Id: O61
Direction: ENE
Distance: 0.356 mi., 1879 ft.
Elevation: 26 ft.
Relative: Lower

Site Name : ROCKLAND WATERFRONT | ROCKLAND WATERFRONT PROPERTY
64 ATLANTIC STREET
ROCKLAND | Rockland, ME 04841

Database(s) : [ALL SITES - ME, BROWNFIELDS - ME, BROWNFIELDS-ACRES, EJ BROWNFIELDS, FED BROWNFIELDS, FRS, HIST FED BROWNFIELDS, VCP - ME] ***(cont.)***

Envirosite ID: 3225806
EPA ID: N/R

FED BROWNFIELDS ***(cont.)***

Description/History :	N/R
EPA Region :	1
Entity Providing Assessment Funds :	N/R
Fca Fy :	N/R
Flag EC In Place :	N/R
Flag EC Required :	N/R
Future Use: Multistory (arces) :	N/R
GPA Type Description :	N/R
GPA Type ID :	N/R
Grant ID :	N/R
Ind Name :	N/R
Indicate Whether Institutional Controls are in Place:	N/R
Other Media Ind :	N/R
Past Use: Multistory (arces) :	N/R
Primary Name :	N/R
Program Code :	BF
ReDev Name of Entity Providing Funds:	N/R
Registry ID :	N/R
Rfr Notation :	N/R
Stcntrbg :	N/R
Sub Name :	N/R
Cooperative Agreement Recipient Name:	Passamaquoddy Tribe Pleasant Point
Cooperative Agreement Number :	96111901
Type of CA Funding Used :	Hazardous
For Assessment, Cleanup, Multipurpose and RLF CAs, Type of Funding:	N/R
Property Alias :	N/R
Property Owner :	Government
Size (in acres) :	1.02
Parcel Number(s) :	N/R
Is this property enrolled in a State or Tribal Voluntary Response Program?:	N
Date of Enrollment :	N/R
AA Activity Funded :	Phase I ESA
Assessment Start Date :	2012-01-23
Assessment Completion Date :	2012-05-03
AA Name of Entity Providing Funds :	EPA
AA Source of Funding :	N/R
Indicate Whether Cleanup is Necessary:	Y
Contaminants Found :	N/R
Contaminants Cleaned Up :	N/R
Contaminants REC :	Other Metals
Media Affected :	Soil
Media Cleaned Up :	N/R
Cleanup Activity Start Date :	N/R
Cleanup Activity Completion Date :	N/R
Indicate whether Cleanup/Treatment Technology(ies) Were Implemented:	Y
Excavation and Disposal of Soils :	N/R
Extraction of Contaminants (soil vapor, free product, groundwater, etc.):	N/R

DRAFT

Map Id: O61
Direction: ENE
Distance: 0.356 mi., 1879 ft.
Elevation: 26 ft.
Relative: Lower

Site Name : ROCKLAND WATERFRONT | ROCKLAND WATERFRONT PROPERTY
64 ATLANTIC STREET
ROCKLAND | Rockland, ME 04841

Database(s) : [ALL SITES - ME, BROWNFIELDS - ME, BROWNFIELDS-ACRES, EJ BROWNFIELDS, FED BROWNFIELDS, FRS, HIST FED BROWNFIELDS, VCP - ME] ***(cont.)***

Envirosite ID: 3225806
EPA ID: N/R

FED BROWNFIELDS ***(cont.)***

Removal of Materials (tanks and piping, etc.):	N/R
Reduction of Contaminants through Bioremediation/Phytoremediation:	N/R
Cleanup of Structures (removal/abatement of asbestos/lead, PCB caulk, other contaminated building materials, etc.):	N/R
Additional Cleanup/Treatment Technology(ies) Information:	Impacted soils were grubbed and cleared of vegetation, covered with a nonwoven geotextile fabric, then covered with 12 inches of clean loam.
Address of Data Source (URL if available):	N/R
Indicate Whether Engineering Controls are Required:	Y
Cover Technologies (e.g., Capping) :	Y
Security (e.g., Guard, Fence) :	N/R
Immobilization Process (e.g., Encapsulaton, In-Situ Solidification):	N/R
Engineering Barriers (e.g., Slurry Walls, Sheet):	N/R
Other :	N/R
Additional Engineering Controls Information:	N/R
Indicate Whether Engineering Controls are in Place:	Y
ACRES Cleaned Up :	N/R
Number of Cleanup Jobs Leveraged :	N/R
Section 128(a) State/Tribal :	N/R
Multipurpose - Cost Share Amount :	N/R
Cleanup - Cost Share Amount :	N/R
RLF Loan - RLF Loan Amount :	N/R
RLF Loan - Cost Share Amount :	N/R
RLF Loan - Program income Amount :	N/R
Date RLF Loan Signed :	N/R
RLF Loan - Repayment Period :	N/R
RLF Loan - Interest Rate :	N/R
RLF Subgrant - RLF Subgrant Amount :	N/R
RLF Subgrant - Cost Share Amount :	N/R
RLF Subgrant - Program Income Amount:	N/R
Date RLF Subgrant Signed :	N/R
Cleanup Source of Funding :	N/R
Cleanup Name of Entity Providing Funds:	N/R
Cleanup Activity Funded :	N/R
Indicate whether Institutional Controls are Required:	Y
Proprietary Controls (e.g., easements, covenants):	Y
Informational Devices (e.g., state registries, deed notices):	N/R

DRAFT

Map Id: O61
Direction: ENE
Distance: 0.356 mi., 1879 ft.
Elevation: 26 ft.
Relative: Lower

Site Name : ROCKLAND WATERFRONT | ROCKLAND WATERFRONT PROPERTY
64 ATLANTIC STREET
ROCKLAND | Rockland, ME 04841

Database(s) : [ALL SITES - ME, BROWNFIELDS - ME, BROWNFIELDS-ACRES, EJ BROWNFIELDS, FED BROWNFIELDS, FRS, HIST FED BROWNFIELDS, VCP - ME] ***(cont.)***

Envirosite ID: 3225806
EPA ID: N/R

FED BROWNFIELDS ***(cont.)***

Governmental Controls (e.g., zoning, building codes, land use restrictions):	N/R
Enforcement/Permit Tools (e.g., permits, consent decrees):	N/R
Additional Institutional Controls Information:	Declaration of Environmental Covenant was recorded in the Knox County Registry of Deeds
Address of Data Sources (URL if available):	N/R
Indicate Whether Institutional Controls in Place:	Y
Redevelopment Start Date :	N/R
Redevelopment Completion Date :	N/R
ReDev Source of Funding :	N/R
ReDev Activity Funded :	N/R
Number of Redevelopment Jobs Leveraged:	N/R
Redevelopment Land Use: Residential :	N/R
Redevelopment Land Use: Greenspace :	N/R
Redevelopment Land Use: Industrial :	N/R
Redevelopment Land Use: Commercial :	1.02
Predominant Past Use(s) Residential :	N/R
Predominant Past Use(s) Greenspace :	N/R
Predominant Past Use(s) Industrial :	1.02
Predominant Past Use(s) Commercial :	N/R
Latitude :	44.095906
Longitude :	-69.1037
ACRES Property ID :	141682
EPA ID :	N/R
Acreage and Greenspace Created :	N/R
Amount of Funding Expended on This Activity:	N/R
Assessment Phase :	N/R
Awp Catalyst Yn :	N/R
Cf State Code :	N/R
Cleanup Doc :	N/R
Congressional District :	N/R
Current Owner :	N/R
Date ICs in Place :	2014-05-04
Description/History :	N/R
EPA Region :	1
Entity Providing Assessment Funds :	N/R
Fca Fy :	N/R
Flag EC In Place :	N/R
Flag EC Required :	N/R
Future Use: Multistory (arces) :	N/R
GPA Type Description :	N/R
GPA Type ID :	N/R
Grant ID :	N/R

DRAFT

Map Id: O61
Direction: ENE
Distance: 0.356 mi., 1879 ft.
Elevation: 26 ft.
Relative: Lower

Site Name : ROCKLAND WATERFRONT | ROCKLAND WATERFRONT PROPERTY
64 ATLANTIC STREET
ROCKLAND | Rockland, ME 04841

Database(s) : [ALL SITES - ME, BROWNFIELDS - ME, BROWNFIELDS-ACRES, EJ BROWNFIELDS, FED BROWNFIELDS, FRS, HIST FED BROWNFIELDS, VCP - ME] ***(cont.)***

Envirosite ID: 3225806
EPA ID: N/R

FED BROWNFIELDS ***(cont.)***

Ind Name :	N/R
Indicate Whether Institutional Controls are in Place:	N/R
Other Media Ind :	N/R
Past Use: Multistory (arces) :	N/R
Primary Name :	N/R
Program Code :	BF
ReDev Name of Entity Providing Funds:	N/R
Registry ID :	N/R
Rfr Notation :	N/R
Stcntrbg :	N/R
Sub Name :	N/R
Cooperative Agreement Recipient Name:	Passamaquoddy Tribe Pleasant Point
Cooperative Agreement Number :	96111901
Type of CA Funding Used :	Hazardous
For Assessment, Cleanup, Multipurpose and RLF CAs, Type of Funding:	N/R
Property Alias :	N/R
Property Owner :	Government
Size (in acres) :	1.02
Parcel Number(s) :	N/R
Is this property enrolled in a State or Tribal Voluntary Response Program?:	N
Date of Enrollment :	N/R
AA Activity Funded :	N/R
Assessment Start Date :	2012-02-21
Assessment Completion Date :	N/R
AA Name of Entity Providing Funds :	EPA
AA Source of Funding :	N/R
Indicate Whether Cleanup is Necessary:	Y
Contaminants Found :	N/R
Contaminants Cleaned Up :	N/R
Contaminants REC :	Other Metals
Media Affected :	Soil
Media Cleaned Up :	N/R
Cleanup Activity Start Date :	N/R
Cleanup Activity Completion Date :	N/R
Indicate whether Cleanup/Treatment Technology(ies) Were Implemented:	Y
Excavation and Disposal of Soils :	N/R
Extraction of Contaminants (soil vapor, free product, groundwater, etc.):	N/R
Removal of Materials (tanks and piping, etc.):	N/R
Reduction of Contaminants through Bioremediation/Phytoremediation:	N/R
Cleanup of Structures (removal/abatement of asbestos/lead, PCB caulk, other contaminated building materials, etc.):	N/R

DRAFT

Map Id: O61
Direction: ENE
Distance: 0.356 mi., 1879 ft.
Elevation: 26 ft.
Relative: Lower

Site Name : ROCKLAND WATERFRONT | ROCKLAND WATERFRONT PROPERTY
64 ATLANTIC STREET
ROCKLAND | Rockland, ME 04841

Database(s) : [ALL SITES - ME, BROWNFIELDS - ME, BROWNFIELDS-ACRES, EJ BROWNFIELDS, FED BROWNFIELDS, FRS, HIST FED BROWNFIELDS, VCP - ME] ***(cont.)***

Envirosite ID: 3225806
EPA ID: N/R

FED BROWNFIELDS ***(cont.)***

Additional Cleanup/Treatment Technology(ies) Information:	Impacted soils were grubbed and cleared of vegetation, covered with a nonwoven geotextile fabric, then covered with 12 inches of clean loam.
Address of Data Source (URL if available):	N/R
Indicate Whether Engineering Controls are Required:	Y
Cover Technologies (e.g., Capping) :	Y
Security (e.g., Guard, Fence) :	N/R
Immobilization Process (e.g., Encapsulaton, In-Situ Solidification):	N/R
Engineering Barriers (e.g., Slurry Walls, Sheet):	N/R
Other :	N/R
Additional Engineering Controls Information:	N/R
Indicate Whether Engineering Controls are in Place:	Y
ACRES Cleaned Up :	N/R
Number of Cleanup Jobs Leveraged :	N/R
Section 128(a) State/Tribal :	N/R
Multipurpose - Cost Share Amount :	N/R
Cleanup - Cost Share Amount :	N/R
RLF Loan - RLF Loan Amount :	N/R
RLF Loan - Cost Share Amount :	N/R
RLF Loan - Program income Amount :	N/R
Date RLF Loan Signed :	N/R
RLF Loan - Repayment Period :	N/R
RLF Loan - Interest Rate :	N/R
RLF Subgrant - RLF Subgrant Amount :	N/R
RLF Subgrant - Cost Share Amount :	N/R
RLF Subgrant - Program Income Amount:	N/R
Date RLF Subgrant Signed :	N/R
Cleanup Source of Funding :	N/R
Cleanup Name of Entity Providing Funds:	N/R
Cleanup Activity Funded :	N/R
Indicate whether Institutional Controls are Required:	Y
Proprietary Controls (e.g., easements, covenants):	Y
Informational Devices (e.g., state registries, deed notices):	N/R
Governmental Controls (e.g., zoning, building codes, land use restrictions):	N/R
Enforcement/Permit Tools (e.g., permits, consent decrees):	N/R
Additional Institutional Controls Information:	Declaration of Environmental Covenant was recorded in the Knox County Registry of Deeds
Address of Data Sources (URL if available):	N/R

DRAFT

Map Id: O61
Direction: ENE
Distance: 0.356 mi., 1879 ft.
Elevation: 26 ft.
Relative: Lower

Site Name : ROCKLAND WATERFRONT | ROCKLAND WATERFRONT PROPERTY
64 ATLANTIC STREET
ROCKLAND | Rockland, ME 04841

Database(s) : [ALL SITES - ME, BROWNFIELDS - ME, BROWNFIELDS-ACRES, EJ BROWNFIELDS, FED BROWNFIELDS, FRS, HIST FED BROWNFIELDS, VCP - ME] ***(cont.)***

Envirosite ID: 3225806
EPA ID: N/R

FED BROWNFIELDS ***(cont.)***

Indicate Whether Institutional Controls in Place:	Y
Redevelopment Start Date :	N/R
Redevelopment Completion Date :	N/R
ReDev Source of Funding :	N/R
ReDev Activity Funded :	N/R
Number of Redevelopment Jobs Leveraged:	N/R
Redevelopment Land Use: Residential :	N/R
Redevelopment Land Use: Greenspace :	N/R
Redevelopment Land Use: Industrial :	N/R
Redevelopment Land Use: Commercial :	1.02
Predominant Past Use(s) Residential :	N/R
Predominant Past Use(s) Greenspace :	N/R
Predominant Past Use(s) Industrial :	1.02
Predominant Past Use(s) Commercial :	N/R
Latitude :	44.095906
Longitude :	-69.1037

FRS

Facility Name :	ROCKLAND WATERFRONT
Facility Address :	64 ATLANTIC STREET, ROCKLAND, ME 04841
County :	KNOX

Site Details

Registry ID :	110046426694
FRS Facility URL :	Click here for hyperlink provided by the agency.
Last Date in Agency List :	2024-12-16

Source Description

Source Description :

ACRES stores information reported by EPA Brownfields grant recipients on brownfields properties assessed or cleaned up with grant funding as well as information on Targeted Brownfields Assessments performed by EPA Regions.

FRS Environmental Interest

Source and System ID :	ACRES - 141682

HIST FED BROWNFIELDS

Facility Name :	Rockland Waterfront
Facility Address :	64 Atlantic Street, Rockland, ME 04841

DRAFT

Map Id: O61
Direction: ENE
Distance: 0.356 mi., 1879 ft.
Elevation: 26 ft.
Relative: Lower

Site Name : ROCKLAND WATERFRONT | ROCKLAND WATERFRONT PROPERTY
64 ATLANTIC STREET
ROCKLAND | Rockland, ME 04841

Database(s) : [ALL SITES - ME, BROWNFIELDS - ME, BROWNFIELDS-ACRES, EJ BROWNFIELDS, FED BROWNFIELDS, FRS, HIST FED BROWNFIELDS, VCP - ME] ***(cont.)***

Envirosite ID: 3225806
EPA ID: N/R

HIST FED BROWNFIELDS ***(cont.)***

Site Details

ACRES Property ID :	141682
Property Size (acres) :	1.02
Local Property Number(s) :	N/R
Ownership Entity :	Government
Current Owner :	Passamaquoddy Pleasant Point Tribe
Did Ownership Change :	N
SFLLP fact into the ownership :	N/R
Latitude :	44.095906
Longitude :	-69.1037
Horizontal Collection Method :	Address Matching-House Number
Source Map Scale :	N/R
Reference Point :	Entrance Point of a Facility or Station
Horizontal Reference Datum :	North American Datum of 1983

Description/History :

The property is 1.02 acres in size and is located on the waterfront of Rockland Harbor. Structures on the site currently consists of a concrete Mill Building built in 1965 and a concrete Silo built in 1966, as well as a man made jetty. Former structures on the property built between 1966 and 1972 included a boiler room, metal Soy Silo, and Office Building. The property is currently vacant and has not been utilized since 1983. Historical records indicate this area of Rockland was already developed with shipyards and lime kilns as early as 1855. Historical uses at the Site and adjacent properties included seafood processing, fisheries, canning, shipyards, oil terminals, and Lawrence Portland Cement. The on-site boiler was fueled by Bunker C oil from an underground storage tank located near the Boiler Room north of the Mill Building. Three tanks containing gasoline and diesel fuel were located near the street access to supply delivery vehicles. At least two transformers were located on poles south of the Mill Building. Currently there are no known private or public utility connections at the Subject Property. A pier in the location of the current jetty was constructed in 1967 and measured 15 feet by 190 feet with a 20 feet by 50 feet extension at the end. The pier was constructed with a conveyor system for unloading grain to the concrete Silo. Several sources have indicated that the conveyor system at the pier was only utilized once. Terminating the barge shipments was a result of a sudden decline in railroad costs. Therefore, all subsequent shipments utilized the railroad and vehicle deliveries.

Last Date in Agency List : 2023-10-03

Additional Details

Past Use: Greenspace (acres) :	N/R
Past Use: Residential (acres) :	N/R
Past Use: Commercial (acres) :	N/R
Past Use: Industrial (acres) :	1.02
Past Use: Multistory (acres) :	N/R
Cleanup Required :	Y
Contaminants Found: Controlled Substances:	N/R
Contaminants Found: Petroleum :	N/R
Contaminants Found: Asbestos :	N/R
Contaminants Found: Lead :	N/R
Contaminants Found: PAHs :	N/R
Contaminants Found: PCBs :	N/R
Contaminants Found: VOCs :	N/R
Contaminants Found: Selenium :	N/R

DRAFT

Map Id: O61
Direction: ENE
Distance: 0.356 mi., 1879 ft.
Elevation: 26 ft.
Relative: Lower

Site Name : ROCKLAND WATERFRONT | ROCKLAND WATERFRONT PROPERTY
64 ATLANTIC STREET
ROCKLAND | Rockland, ME 04841

Database(s) : [ALL SITES - ME, BROWNFIELDS - ME, BROWNFIELDS-ACRES, EJ BROWNFIELDS, FED BROWNFIELDS, FRS, HIST FED BROWNFIELDS, VCP - ME] ***(cont.)***

Envirosite ID: 3225806
EPA ID: N/R

HIST FED BROWNFIELDS ***(cont.)***

Contaminants Found: Iron :	N/R
Contaminants Found: Arsenic :	Y
Contaminants Found: Cadmium :	N/R
Contaminants Found: Chromium :	N/R
Contaminants Found: Copper :	N/R
Contaminants Found: Mercury :	N/R
Contaminants Found: Nickel :	N/R
Contaminants Found: Pesticides :	N/R
Contaminants Found: SVOCs :	N/R
Contaminants Found: Other Metals :	Y
Contaminants Found: Other :	N/R
Contaminants Found: Other (Descr) :	N/R
Contaminants Found: Unknown :	N/R
Contaminants Found: None :	N/R
Contaminants Cleaned Up: Controlled Substances:	N/R
Contaminants Cleaned Up: Petroleum :	N/R
Contaminants Cleaned Up: Asbestos :	N/R
Contaminants Cleaned Up: Lead :	N/R
Contaminants Cleaned Up: PAHs :	N/R
Contaminants Cleaned Up: PCBs :	N/R
Contaminants Cleaned Up: VOCs :	N/R
Contaminants Cleaned Up: Selenium :	N/R
Contaminants Cleaned Up: Iron :	N/R
Contaminants Cleaned Up: Arsenic :	N/R
Contaminants Cleaned Up: Cadmium :	N/R
Contaminants Cleaned Up: Chromium :	N/R
Contaminants Cleaned Up: Copper :	N/R
Contaminants Cleaned Up: Mercury :	N/R
Contaminants Cleaned Up: Nickel :	N/R
Contaminants Cleaned Up: Pesticides :	N/R
Contaminants Cleaned Up: SVOCs :	N/R
Contaminants Cleaned Up: Other Metals:	N/R
Contaminants Cleaned Up: Other :	N/R
Contaminants Cleaned Up: Other (Descr):	N/R
Contaminants Cleaned Up: Unknown :	N/R
Contaminants Cleaned Up: None :	N/R
Media Affected: Air :	N/R
Media Affected: Sediments :	N/R
Media Affected: Soil :	Y
Media Affected: Drinking Water :	N/R
Media Affected: Ground Water :	N/R
Media Affected: Surface Water :	N/R
Media Affected: Bldg Materials :	N/R
Media Affected: Indoor Air :	N/R
Media Affected: Unknown :	N/R
Media Cleaned Up: Air :	N/R
Media Cleaned Up: Sediments :	N/R
Media Cleaned Up: Soil :	N/R
Media Cleaned Up: Drinking Water :	N/R
Media Cleaned Up: Ground Water :	N/R
Media Cleaned Up: Surface Water :	N/R

DRAFT

Map Id: O61
Direction: ENE
Distance: 0.356 mi., 1879 ft.
Elevation: 26 ft.
Relative: Lower

Site Name : ROCKLAND WATERFRONT | ROCKLAND WATERFRONT PROPERTY
64 ATLANTIC STREET
ROCKLAND | Rockland, ME 04841

Database(s) : [ALL SITES - ME, BROWNFIELDS - ME, BROWNFIELDS-ACRES, EJ BROWNFIELDS, FED BROWNFIELDS, FRS, HIST FED BROWNFIELDS, VCP - ME] ***(cont.)***

Envirosite ID: 3225806
EPA ID: N/R

HIST FED BROWNFIELDS ***(cont.)***

Media Cleaned Up: Bldg Materials :	N/R
Media Cleaned Up: Indoor Air :	N/R
Media Cleaned Up: Unknown :	N/R
ST/Tribal Prg ID Number :	N/R
Further Action/Cleanup :	N/R
Enrollment ST/Tribal Prg :	N/R
Institutional Ctrl (ICs) Req? :	Y
IC Category: Proprietary Controls :	Y
IC Category: Informational Devices :	N/R
IC Category: Governmental Controls :	N/R
IC Category: Enforcement/Permit Tools:	N/R
ICs in Place? :	Y
Date ICs in Place :	2014-05-04
Future Use: Greenspace :	N/R
Future Use: Residential :	N/R
Future Use: Commercial :	1.02
Future Use: Industrial :	N/R
Future Use: Multistory (acres) :	N/R

Assessment Details

Cooperative Agreement Number :	00A00041
Type of Brownfields Grant :	Section 128(a) State/Tribal
Type of Funding :	Hazardous
Grant Recipient Name :	Pleasant Point Indian Reservation
IC Data Address :	N/R
Redevelopment Completion Date :	N/R
Cleanup Start Date :	N/R
Cleanup Completion Date :	N/R
Redevelopment Start Date :	N/R
Number of Cleanup and Redev Jobs :	N/R
Acreage and Greenspace Created :	N/R
Photographs are Available :	N/R
Video is Available :	N/R
Accomplishment Counted :	N/R
Assessment Phase :	N/R
Assessment Start Date :	N/R
Assessment Completion Date :	N/R
Amount of Assessment Funding :	N/R
Source of Assessment Funding :	N/R
Entity Providing Assessment Funds :	N/R
Source of Cleanup Funding :	N/R
Entity Providing Cleanup Funds :	N/R
Amount of Cleanup Funding :	N/R
Source of Redevelopment Funding :	N/R
Entity Prvding Redevelopment Funds :	N/R
Amount of Redevelopment Funding :	N/R

Cooperative Agreement Number :	00A00041
Type of Brownfields Grant :	Section 128(a) State/Tribal
Type of Funding :	Hazardous

DRAFT

Map Id: O61
Direction: ENE
Distance: 0.356 mi., 1879 ft.
Elevation: 26 ft.
Relative: Lower

Site Name : ROCKLAND WATERFRONT | ROCKLAND WATERFRONT PROPERTY
64 ATLANTIC STREET
ROCKLAND | Rockland, ME 04841

Database(s) : [ALL SITES - ME, BROWNFIELDS - ME, BROWNFIELDS-ACRES, EJ BROWNFIELDS, FED BROWNFIELDS, FRS, HIST FED BROWNFIELDS, VCP - ME] ***(cont.)***

Envirosite ID: 3225806
EPA ID: N/R

HIST FED BROWNFIELDS ***(cont.)***

Grant Recipient Name :	Pleasant Point Indian Reservation
IC Data Address :	N/R
Redevelopment Completion Date :	N/R
Cleanup Start Date :	2016-09-07
Cleanup Completion Date :	N/R
Redevelopment Start Date :	N/R
Number of Cleanup and Redev Jobs :	N/R
Acreage and Greenspace Created :	N/R
Photographs are Available :	N/R
Video is Available :	N/R
Accomplishment Counted :	N/R
Assessment Phase :	N/R
Assessment Start Date :	N/R
Assessment Completion Date :	N/R
Amount of Assessment Funding :	N/R
Source of Assessment Funding :	N/R
Entity Providing Assessment Funds :	N/R
Source of Cleanup Funding :	N/R
Entity Providing Cleanup Funds :	EPA
Amount of Cleanup Funding :	21041
Source of Redevelopment Funding :	N/R
Entity Prvding Redevelopment Funds :	N/R
Amount of Redevelopment Funding :	N/R

Cooperative Agreement Number :	00A00042
Type of Brownfields Grant :	Section 128(a) State/Tribal
Type of Funding :	Hazardous
Grant Recipient Name :	Pleasant Point Indian Reservation
IC Data Address :	N/R
Redevelopment Completion Date :	N/R
Cleanup Start Date :	2016-10-01
Cleanup Completion Date :	2018-05-04
Redevelopment Start Date :	N/R
Number of Cleanup and Redev Jobs :	N/R
Acreage and Greenspace Created :	N/R
Photographs are Available :	N/R
Video is Available :	N/R
Accomplishment Counted :	N/R
Assessment Phase :	N/R
Assessment Start Date :	N/R
Assessment Completion Date :	N/R
Amount of Assessment Funding :	N/R
Source of Assessment Funding :	N/R
Entity Providing Assessment Funds :	N/R
Source of Cleanup Funding :	N/R
Entity Providing Cleanup Funds :	EPA
Amount of Cleanup Funding :	13631
Source of Redevelopment Funding :	N/R
Entity Prvding Redevelopment Funds :	N/R
Amount of Redevelopment Funding :	N/R

DRAFT

Map Id: O61
Direction: ENE
Distance: 0.356 mi., 1879 ft.
Elevation: 26 ft.
Relative: Lower

Site Name : ROCKLAND WATERFRONT | ROCKLAND WATERFRONT PROPERTY
64 ATLANTIC STREET
ROCKLAND | Rockland, ME 04841

Database(s) : [ALL SITES - ME, BROWNFIELDS - ME, BROWNFIELDS-ACRES, EJ BROWNFIELDS, FED BROWNFIELDS, FRS, HIST FED BROWNFIELDS, VCP - ME] ***(cont.)***

Envirosite ID: 3225806
EPA ID: N/R

HIST FED BROWNFIELDS ***(cont.)***

Cooperative Agreement Number :	00A00042
Type of Brownfields Grant :	Section 128(a) State/Tribal
Type of Funding :	Hazardous
Grant Recipient Name :	Pleasant Point Indian Reservation
IC Data Address :	N/R
Redevelopment Completion Date :	N/R
Cleanup Start Date :	N/R
Cleanup Completion Date :	N/R
Redevelopment Start Date :	N/R
Number of Cleanup and Redev Jobs :	N/R
Acreage and Greenspace Created :	N/R
Photographs are Available :	N/R
Video is Available :	N/R
Accomplishment Counted :	N/R
Assessment Phase :	N/R
Assessment Start Date :	N/R
Assessment Completion Date :	N/R
Amount of Assessment Funding :	N/R
Source of Assessment Funding :	N/R
Entity Providing Assessment Funds :	N/R
Source of Cleanup Funding :	N/R
Entity Providing Cleanup Funds :	N/R
Amount of Cleanup Funding :	N/R
Source of Redevelopment Funding :	N/R
Entity Prvding Redevelopment Funds :	N/R
Amount of Redevelopment Funding :	N/R

Cooperative Agreement Number :	00A00296
Type of Brownfields Grant :	Section 128(a) State/Tribal
Type of Funding :	Hazardous
Grant Recipient Name :	Pleasant Point Indian Reservation (Passamaquoddy Tribe)
IC Data Address :	N/R
Redevelopment Completion Date :	N/R
Cleanup Start Date :	N/R
Cleanup Completion Date :	N/R
Redevelopment Start Date :	N/R
Number of Cleanup and Redev Jobs :	N/R
Acreage and Greenspace Created :	N/R
Photographs are Available :	N/R
Video is Available :	N/R
Accomplishment Counted :	N/R
Assessment Phase :	N/R
Assessment Start Date :	N/R
Assessment Completion Date :	N/R
Amount of Assessment Funding :	N/R
Source of Assessment Funding :	N/R
Entity Providing Assessment Funds :	N/R
Source of Cleanup Funding :	N/R
Entity Providing Cleanup Funds :	N/R
Amount of Cleanup Funding :	N/R
Source of Redevelopment Funding :	N/R
Entity Prvding Redevelopment Funds :	N/R

DRAFT

Map Id: O61
Direction: ENE
Distance: 0.356 mi., 1879 ft.
Elevation: 26 ft.
Relative: Lower

Site Name : ROCKLAND WATERFRONT | ROCKLAND WATERFRONT PROPERTY
64 ATLANTIC STREET
ROCKLAND | Rockland, ME 04841

Database(s) : [ALL SITES - ME, BROWNFIELDS - ME, BROWNFIELDS-ACRES, EJ BROWNFIELDS, FED BROWNFIELDS, FRS, HIST FED BROWNFIELDS, VCP - ME] ***(cont.)***

Envirosite ID: 3225806
EPA ID: N/R

HIST FED BROWNFIELDS ***(cont.)***

Amount of Redevelopment Funding :	N/R

Cooperative Agreement Number :	96111901
Type of Brownfields Grant :	Assessment
Type of Funding :	Hazardous
Grant Recipient Name :	Passamaquoddy Tribe Pleasant Point
IC Data Address :	N/R
Redevelopment Completion Date :	N/R
Cleanup Start Date :	N/R
Cleanup Completion Date :	N/R
Redevelopment Start Date :	N/R
Number of Cleanup and Redev Jobs :	N/R
Acreage and Greenspace Created :	N/R
Photographs are Available :	N/R
Video is Available :	N/R
Accomplishment Counted :	N
Assessment Phase :	N/R
Assessment Start Date :	2012-02-21
Assessment Completion Date :	N/R
Amount of Assessment Funding :	5637
Source of Assessment Funding :	N/R
Entity Providing Assessment Funds :	EPA
Source of Cleanup Funding :	N/R
Entity Providing Cleanup Funds :	N/R
Amount of Cleanup Funding :	N/R
Source of Redevelopment Funding :	N/R
Entity Prvding Redevelopment Funds :	N/R
Amount of Redevelopment Funding :	N/R

Cooperative Agreement Number :	96111901
Type of Brownfields Grant :	Assessment
Type of Funding :	Hazardous
Grant Recipient Name :	Passamaquoddy Tribe Pleasant Point
IC Data Address :	N/R
Redevelopment Completion Date :	N/R
Cleanup Start Date :	N/R
Cleanup Completion Date :	N/R
Redevelopment Start Date :	N/R
Number of Cleanup and Redev Jobs :	N/R
Acreage and Greenspace Created :	N/R
Photographs are Available :	N/R
Video is Available :	N/R
Accomplishment Counted :	Y
Assessment Phase :	N/R
Assessment Start Date :	2012-01-23
Assessment Completion Date :	2012-05-03
Amount of Assessment Funding :	9902
Source of Assessment Funding :	N/R
Entity Providing Assessment Funds :	EPA
Source of Cleanup Funding :	N/R
Entity Providing Cleanup Funds :	N/R

DRAFT

Map Id: O61
Direction: ENE
Distance: 0.356 mi., 1879 ft.
Elevation: 26 ft.
Relative: Lower

Site Name : ROCKLAND WATERFRONT | ROCKLAND WATERFRONT PROPERTY
64 ATLANTIC STREET
ROCKLAND | Rockland, ME 04841

Database(s) : [ALL SITES - ME, BROWNFIELDS - ME, BROWNFIELDS-ACRES, EJ BROWNFIELDS, FED BROWNFIELDS, FRS, HIST FED BROWNFIELDS, VCP - ME] ***(cont.)***

Envirosite ID: 3225806
EPA ID: N/R

HIST FED BROWNFIELDS ***(cont.)***

Amount of Cleanup Funding :	N/R
Source of Redevelopment Funding :	N/R
Entity Prvding Redevelopment Funds :	N/R
Amount of Redevelopment Funding :	N/R
Cooperative Agreement Number :	96176101
Type of Brownfields Grant :	Assessment
Type of Funding :	Hazardous
Grant Recipient Name :	Passamaquoddy Tribe
IC Data Address :	N/R
Redevelopment Completion Date :	N/R
Cleanup Start Date :	N/R
Cleanup Completion Date :	N/R
Redevelopment Start Date :	N/R
Number of Cleanup and Redev Jobs :	N/R
Acreage and Greenspace Created :	N/R
Photographs are Available :	N/R
Video is Available :	N/R
Accomplishment Counted :	N
Assessment Phase :	N/R
Assessment Start Date :	2012-10-22
Assessment Completion Date :	2014-11-06
Amount of Assessment Funding :	19566
Source of Assessment Funding :	N/R
Entity Providing Assessment Funds :	EPA
Source of Cleanup Funding :	N/R
Entity Providing Cleanup Funds :	N/R
Amount of Cleanup Funding :	N/R
Source of Redevelopment Funding :	N/R
Entity Prvding Redevelopment Funds :	N/R
Amount of Redevelopment Funding :	N/R

VCP - ME

Facility Name :	ROCKLAND WATERFRONT PROPERTY
Facility Address :	64 ATLANTIC STREET, ROCKLAND
County :	KNOX
Status Date :	2018-05-04
Site Number :	REM02352
Program :	Voluntary Response Action Program
Alias :	N/R
Acres :	1
IC Controls :	False
Status :	REMEDY IN PLACE: CLOSED
Sub Status :	UNDERTAKING POST-CLOSURE OBLIGATIONS
Latitude :	44.09493
Longitude :	-69.1027
Last Date in Agency List :	2024-12-16

DRAFT

Map Id: O62
Direction: ENE
Distance: 0.357 mi., 1884 ft.
Elevation: 26 ft.
Relative: Lower

Site Name : DRAGON PRODUCTS CO
44 ATLANTIC AVE
ROCKLAND, ME

Database(s) : [SPILLS - ME]

Envirosite ID: 3264996
EPA ID: N/R

SPILLS - ME

Facility Name :	DRAGON PRODUCTS CO
Facility Address :	44 ATLANTIC AVE, ROCKLAND, ME
Spill Number :	A-710-2008
Actual Spill Date :	2008-11-24
Report Status :	Final Report
Spill Type :	Oil Incident
Location State Province :	ME
Incident Location :	Business - Industrial
Incident Source :	Other Source
Spill Cause :	Accident - Human Error
Agency Hyperlink :	Click here for hyperlink provided by the agency.
Last Date in Agency List :	2024-09-10
Medium(s) :	Land

Spill Logs

Log Location Description :	Dragon Cement 44 Atlantic Ave.
Log Location Town :	ROCKLAND
Log Tank Involved :	None
Log Note :	1/2 gallon estimated from several oil filters. Contractor disposed of improperly in dumpster.

Products Found

Product Code :	WASTE OIL/USED MOTOR OIL
Product Amount :	1.5 gals.

DRAFT

Map Id: P63
Direction: NE
Distance: 0.362 mi., 1910 ft.
Elevation: 23 ft.
Relative: Lower

Site Name : JANETT SULIDES
16 OCEAN ST
ROCKLAND, ME

Database(s) : [LAST - ME, SPILLS - ME]

Envirosite ID: 50665782
EPA ID: N/R

LAST - ME

Facility Name :	JANETT SULIDES
Facility Address :	16 OCEAN ST, ROCKLAND, ME
Spill Number :	A-87-2006
Actual Spill Date :	2006-02-08
Report Status :	Final Report
Location Town MCD :	13100
Number of Wells at Risk :	0

Map Id: P63
Direction: NE
Distance: 0.362 mi., 1910 ft.
Elevation: 23 ft.
Relative: Lower

Site Name : JANETT SULIDES
16 OCEAN ST
ROCKLAND, ME

Database(s) : [LAST - ME, SPILLS - ME] ***(cont.)***

Envirosite ID: 50665782
EPA ID: N/R

LAST - ME ***(cont.)***

Number of Wells Impacted :	0
Material Disposal Information :	Maritime Energy took care of disposal.
Further Response Action :	F
Spill Type :	Oil Incident
Report Type :	Subject/Spiller
Detection Method :	Visual Product
Incident Location :	Residential - Single Family
Incident Source :	Land Transportation - Tank Truck
Spill Cause :	Mechanical Failure - Valve
Agency Hyperlink :	Click here for hyperlink provided by the agency.
Last Date in Agency List :	2024-09-10
Medium(s) :	Land

Spill Logs

Spill Office :	Augusta
Spill Office Sequence Number :	87
Spill Year :	2006
Log Spill Date :	N/R
Log Reported Date :	2006-02-08
Log Reported Product :	#2 FUEL OIL
Log Location Description :	16 Ocean St. Janette Sulides 594-5395
Log Location Town :	ROCKLAND
Log Tank Involved :	Above Ground Tank(s) Involved
Log Note :	Maritime Energy spilled 1/2 quart of oil in driveway.

Products Found

Product Code :	#2 FUEL OIL
Other Product :	N/R
Product Amount :	.25 gals.
Product Amount Qualifier :	ESTIMATE
Primary Product :	T

Tank Involved

Incident Tank :	Above Ground Tank(s) Involved
Removal :	F
UST Registered :	F
UST Tank Site Number :	N/R
UST Tank Number :	N/R
AST Inside :	T

SPILLS - ME

Facility Name :	JANETT SULIDES
Facility Address :	16 OCEAN ST, ROCKLAND, ME
Spill Number :	A-87-2006
Actual Spill Date :	2006-02-08
Report Status :	Final Report

DRAFT

Map Id: P63
Direction: NE
Distance: 0.362 mi., 1910 ft.
Elevation: 23 ft.
Relative: Lower

Site Name : JANETT SULIDES
16 OCEAN ST
ROCKLAND, ME

Database(s) : [LAST - ME, SPILLS - ME] ***(cont.)***

Envirosite ID: 50665782
EPA ID: N/R

SPILLS - ME ***(cont.)***

Spill Type :	Oil Incident
Location State Province :	ME
Incident Location :	Residential - Single Family
Incident Source :	Land Transportation - Tank Truck
Spill Cause :	Mechanical Failure - Valve
Agency Hyperlink :	Click here for hyperlink provided by the agency.
Last Date in Agency List :	2024-09-10
Medium(s) :	Land

Spill Logs

Log Location Description :	16 Ocean St. Janette Sulides 594-5395
Log Location Town :	ROCKLAND
Log Tank Involved :	Above Ground Tank(s) Involved
Log Note :	Maritime Energy spilled 1/2 quart of oil in driveway.

Products Found

Product Code :	#2 FUEL OIL
Product Amount :	.25 gals.

Map Id: 64
Direction: E
Distance: 0.363 mi., 1915 ft.
Elevation: 10 ft.
Relative: Lower

Site Name : ROCKLAND MARINE SHIPYARD
N/R
ROCKLAND, ME

Database(s) : [ALL SITES - ME, SHWS - ME]

Envirosite ID: 17413302
EPA ID: N/R

ALL SITES - ME

Facility Name :	ROCKLAND MARINE SHIPYARD
Facility Address :	ROCKLAND
County :	KNOX
Status Date :	2008-05-23
Site Number :	REM00799
Program :	N/R
Alias :	N/R
Acres :	0
IC Controls :	False
Status :	REMEDY IN PLACE: CLOSED
Sub Status :	UNDERTAKING POST-CLOSURE OBLIGATIONS
Latitude :	44.09317
Longitude :	-69.10254
Last Date in Agency List :	2024-12-16

DRAFT

Map Id: 64
Direction: E
Distance: 0.363 mi., 1915 ft.
Elevation: 10 ft.
Relative: Lower

Site Name : ROCKLAND MARINE SHIPYARD
N/R
ROCKLAND, ME

Database(s) : [ALL SITES - ME, SHWS - ME] ***(cont.)***

Envirosite ID: 17413302
EPA ID: N/R

SHWS - ME

Facility Name :	ROCKLAND MARINE SHIPYARD
Facility Address :	ROCKLAND
County :	KNOX
Status Date :	2008-05-23
Site Number :	REM00799
Program :	UNCONTROLLED SITES
Alias :	N/R
Acres :	0
IC Controls :	False
Status :	REMEDY IN PLACE: CLOSED
Sub Status :	UNDERTAKING POST-CLOSURE OBLIGATIONS
Latitude :	44.09317
Longitude :	-69.10254
Last Date in Agency List :	2024-12-16

Map Id: N65
Direction: NNE
Distance: 0.364 mi., 1924 ft.
Elevation: 27 ft.
Relative: Lower

Site Name : UNKNOWN VESSEL
58 OCEAN ST.
ROCKLAND, ME

Database(s) : [ERNS, SPILLS - ME]

Envirosite ID: 3227270
EPA ID: N/R

ERNS

Facility Address :	58 OCEAN ST., ROCKLAND, ME
County :	KNOX

Incident Information

Incident Date Time :	2015-12-02 13:30:00
Type of Incident :	UNKNOWN SHEEN
Incident Cause :	UNKNOWN
Incident DTG :	DISCOVERED
Incident Location :	UNKNOWN SHEEN INCIDENT
Sequence Number :	1134792
Potential Flag :	N
Description of Incident :	THE CALLER IS REPORTING AN UNKNOWN SHEEN IN ROCKLAND HARBOR, SOURCE IS UNKNOWN.
Last Date in Agency List :	2015-12-23

Incident Response Summary

Date Time Received :	2015-12-02 13:59:09
Date Time Completed :	2015-12-02 14:04:21
Call Type :	Incident
Source :	TELEPHONE

DRAFT

Map Id: N65
Direction: NNE
Distance: 0.364 mi., 1924 ft.
Elevation: 27 ft.
Relative: Lower

Site Name : UNKNOWN VESSEL
58 OCEAN ST.
ROCKLAND, ME

Database(s) : [ERNS, SPILLS - ME] ***(cont.)***

Envirosite ID: 3227270
EPA ID: N/R

ERNS ***(cont.)***

Responsible Company :	N/R
Responsible Org Type :	UNKNOWN
Responsible City :	N/R
Responsible State :	XX
Responsible Zip :	N/R

Incident Details Summary

Remedial Action :	N/R
Medium :	/ROCKLAND HARBOR
Medium Description :	WATER
Body of Water :	ROCKLAND HARBOR
Weather Conditions :	RAINY
Water Temperature :	N/R
Water Supply Contaminated :	U
Waterway Closed :	N
Waterway Description :	N/R

Additional Incident Details Summary

Actual Amount :	N/R
Actual Amount Units :	N/R
Capacity of Tank :	N/R
Capacity of Tank Units :	N/R
Continuous Release Begin Date :	N/R
Continuous Release End Date :	N/R
Continuous Release Change Date :	N/R
Continuous Release Permit :	N/R
Continuous Release Type :	N/R
Description of Tank :	N/R
Device Operational :	U
DOT Crossing Number :	N/R
DOT Regulated :	U
NPDES :	N/R
NPDES Compliance :	U
Pipeline Aboveground :	ABOVE
Pipeline Covered :	U
Pipeline Type :	N/R
Tank ID :	N/R
Tank Regulated :	U
Tank Regulated by :	N/R

Materials Involved Summary

Name of Material :	UNKNOWN OIL
CAS Number :	000000-00-0
Amount of Material :	0
Unit of Measure :	UNKNOWN AMOUNT
UN Number :	N/R
CHRIS Code :	OUN
Reached Water :	YES
Amount in Water :	0
Unit of Measure (Reach Water) :	UNKNOWN AMOUNT

DRAFT

Map Id: N65
Direction: NNE
Distance: 0.364 mi., 1924 ft.
Elevation: 27 ft.
Relative: Lower

Site Name : UNKNOWN VESSEL
58 OCEAN ST.
ROCKLAND, ME

Database(s) : [ERNS, SPILLS - ME] ***(cont.)***

Envirosite ID: 3227270
EPA ID: N/R

SPILLS - ME

Facility Name :	UNKNOWN VESSEL
Facility Address :	58 OCEAN STREET, ROCKLAND
Spill Number :	A-417-2023
Actual Spill Date :	N/R
Report Status :	Final Report
Spill Type :	Oil Incident
Location State Province :	N/R
Incident Location :	Terminal - Marina
Incident Source :	Water Transportation - Fishing Vessel
Spill Cause :	Discharge - Bilge
Agency Hyperlink :	Click here for hyperlink provided by the agency.
Last Date in Agency List :	2024-09-10
Medium(s) :	Coastal Water

Spill Logs

Log Location Description :	58 OCEAN STREET
Log Location Town :	ROCKLAND
Log Tank Involved :	N/R
Log Note :	Sheen

Products Found

Product Code :	DIESEL
Product Amount :	N/R

DRAFT

Map Id: Q66
Direction: ENE
Distance: 0.365 mi., 1929 ft.
Elevation: 28 ft.
Relative: Lower

Site Name : STINSON SEAFOOD CO | TUG BOAT ALICE WINSLOW
24 ATLANTIC AVE
ROCKLAND, ME

Database(s) : [EPA UST, LAST - ME, SPILLS - ME, UST - ME]

Envirosite ID: 54201383
EPA ID: N/R

EPA UST

Facility Name :	STINSON SEAFOOD CO
Facility Address :	24 ATLANTIC AVE, ROCKLAND, Maine
County :	N/R
Facility ID :	ME18265
Facility Status :	Closed UST(s)
Open USTs :	0
Closed USTs :	1

Map Id: Q66
Direction: ENE
Distance: 0.365 mi., 1929 ft.
Elevation: 28 ft.
Relative: Lower

Site Name : STINSON SEAFOOD CO | TUG BOAT ALICE WINSLOW
24 ATLANTIC AVE
ROCKLAND, ME

Database(s) : [EPA UST, LAST - ME, SPILLS - ME, UST - ME] ***(cont.)***

Envirosite ID: 54201383
EPA ID: N/R

EPA UST ***(cont.)***

Temporarily Out of Service USTs :	0
Date of Last Inspection :	N/R
EPA Region :	1
Tribe :	N/R
Facility ID 2 :	N/R
Latitude :	44.096517
Longitude :	-69.103936
Last Date in Agency List :	2024-05-22

Tank Details

Tank ID :	ME18265_1
Tank Status :	Closed
Installation Date :	1969-10-01
Removal Date :	1992-07-01
Capacity :	500
Substances :	REGULAR GASOLINE
Tank Wall Type :	N/R

LAST - ME

Facility Name :	TUG BOAT ALICE WINSLOW
Facility Address :	24 ATLANTIC AVENUE, ROCKLAND, ME
Spill Number :	A-505-2014
Actual Spill Date :	2014-08-05
Report Status :	Final Report
Location Town MCD :	13100
Number of Wells at Risk :	0
Number of Wells Impacted :	0
Material Disposal Information :	Not available.
Further Response Action :	F
Spill Type :	Oil Incident
Report Type :	Public Official
Detection Method :	Visual Product
Incident Location :	Terminal - Marina
Incident Source :	Storage Unit - Aboveground Storage Tank
Spill Cause :	Overfill
Agency Hyperlink :	Click here for hyperlink provided by the agency.
Last Date in Agency List :	2024-09-10
Medium(s) :	Coastal Water

Spill Logs

Spill Office :	Augusta
Spill Office Sequence Number :	505
Spill Year :	2014
Log Spill Date :	N/R
Log Reported Date :	2014-08-05
Log Reported Product :	DIESEL

DRAFT

Map Id: Q66
Direction: ENE
Distance: 0.365 mi., 1929 ft.
Elevation: 28 ft.
Relative: Lower

Site Name : STINSON SEAFOOD CO | TUG BOAT ALICE WINSLOW
24 ATLANTIC AVE
ROCKLAND, ME

Database(s) : [EPA UST, LAST - ME, SPILLS - ME, UST - ME] ***(cont.)***

Envirosite ID: 54201383
EPA ID: N/R

LAST - ME ***(cont.)***

Log Location Description :	24 Atlantic Avenue
Log Location Town :	ROCKLAND
Log Tank Involved :	Above Ground Tank(s) Involved
Log Note :	Tug ALICE WINSLOW overfilled day tank 10 gallons to containment and water. overfill while filling tank-tug was boomed off and contained spill. Cleaned up with sorbent pads and sorbent boom

Products Found

Product Code :	DIESEL
Other Product :	N/R
Product Amount :	10 gals.
Product Amount Qualifier :	ESTIMATE
Primary Product :	T

Tank Involved

Incident Tank :	Above Ground Tank(s) Involved
Removal :	F
UST Registered :	T
UST Tank Site Number :	N/R
UST Tank Number :	N/R
AST Inside :	F

SPILLS - ME

Facility Name :	TUG BOAT ALICE WINSLOW
Facility Address :	24 ATLANTIC AVENUE, ROCKLAND, ME
Spill Number :	A-505-2014
Actual Spill Date :	2014-08-05
Report Status :	Final Report
Spill Type :	Oil Incident
Location State Province :	ME
Incident Location :	Terminal - Marina
Incident Source :	Storage Unit - Aboveground Storage Tank
Spill Cause :	Overfill
Agency Hyperlink :	Click here for hyperlink provided by the agency.
Last Date in Agency List :	2024-09-10
Medium(s) :	Coastal Water

Spill Logs

Log Location Description :	24 Atlantic Avenue
Log Location Town :	ROCKLAND
Log Tank Involved :	Above Ground Tank(s) Involved

DRAFT

Map Id: Q66
Direction: ENE
Distance: 0.365 mi., 1929 ft.
Elevation: 28 ft.
Relative: Lower

Site Name : STINSON SEAFOOD CO | TUG BOAT ALICE WINSLOW
24 ATLANTIC AVE
ROCKLAND, ME

Database(s) : [EPA UST, LAST - ME, SPILLS - ME, UST - ME] ***(cont.)***

Envirosite ID: 54201383
EPA ID: N/R

SPILLS - ME ***(cont.)***

Log Note : Tug ALICE WINSLOW overfilled day tank 10 gallons to containment and water. overfill while filling tank-tug was boomed off and contained spill. Cleaned up with sorbent pads and sorbent boom

Products Found
Product Code : DIESEL
Product Amount : 10 gals.

UST - ME

Facility Name : STINSON SEAFOOD CO
Facility Address : 24 ATLANTIC AVE, ROCKLAND

Registration Date : 1991-06-18
Registration Number : 18265
Facility Location : ROCKLAND
Facility Use Code : INDUSTRIAL
Facility Telephone Number : 2075949595
Owner Name : STINSON CANNING CO
Owner Delivery Address : RT 186, PROSPECT HARBOR, ME 04669
Owner Contact : N/R
Owner Telephone Number : 2079637331
Operator Name : STINSON SEAFOOD CO
Operator Delivery Address : PO BOX C, ROCKLAND, ME 04841
Operator Contact : N/R
Operator Telephone Number : 2075949595
Near Private Water : N
Near Public Water : N
Nearby Water Other Owner : N
On Aquifer : N
Last Date in Agency List : 2025-02-10

Tank Details
Date Tank Installed : 1969-10-01
Tank Number : 1
Tank Status Date : 1992-07-01
Tank Status : REMOVED
Tank Sub Status : N/R
Tank Volume in Gallons : 500
Tank Material : STEEL - BARE OR ASPHALT COATED.
Tank Leak Detection : UNKNOWN
Tank Above Below : BELOWGROUND
Federal Regulated : Y
Chamber ID : 1
Product Stored : REGULAR GASOLINE
Chamber Pump Type : UNKNOWN
Pipe Date Installed : N/R
Piping Status Date : 1992-07-01
Piping Status : REMOVED
Pipe Material : GALVANIZED STEEL

DRAFT

Map Id: Q66
Direction: ENE
Distance: 0.365 mi., 1929 ft.
Elevation: 28 ft.
Relative: Lower

Site Name : STINSON SEAFOOD CO | TUG BOAT ALICE WINSLOW
24 ATLANTIC AVE
ROCKLAND, ME

Database(s) : [EPA UST, LAST - ME, SPILLS - ME, UST - ME] ***(cont.)***

Envirosite ID: 54201383
EPA ID: N/R

UST - ME ***(cont.)***

Volume in Gallons :	500
Pipe Leak Detection :	UNKNOWN
Piping Above Below :	BELOWGROUND
Overfill Protection :	UNKNOWN
Annual Inspection Date :	N/R
UST Triennial Test Date :	N/R
Date Tank Warranty Expires :	N/R
Latitude :	N/R
Longitude :	N/R

Date Tank Installed :	1969-10-01
Tank Number :	2
Tank Status Date :	1992-07-01
Tank Status :	REMOVED
Tank Sub Status :	N/R
Tank Volume in Gallons :	500
Tank Material :	STEEL - BARE OR ASPHALT COATED.
Tank Leak Detection :	UNKNOWN
Tank Above Below :	BELOWGROUND
Federal Regulated :	N
Chamber ID :	1
Product Stored :	#2 FUEL OIL
Chamber Pump Type :	UNKNOWN
Pipe Date Installed :	N/R
Piping Status Date :	1992-07-01
Piping Status :	REMOVED
Pipe Material :	GALVANIZED STEEL
Volume in Gallons :	500
Pipe Leak Detection :	UNKNOWN
Piping Above Below :	BELOWGROUND
Overfill Protection :	UNKNOWN
Annual Inspection Date :	N/R
UST Triennial Test Date :	N/R
Date Tank Warranty Expires :	N/R
Latitude :	N/R
Longitude :	N/R

DRAFT

Map Id: Q67
Direction: ENE
Distance: 0.365 mi., 1929 ft.
Elevation: 28 ft.
Relative: Lower

Site Name : DRAGON PRODUCTS COMPANY
24 ATLANTIC STREET | 24 ATLANTIC STREET, CEMENT TRANSFER TERMINAL
ROCKLAND, ME

Database(s) : [ERNS, SPILLS - ME]

Envirosite ID: 3216986
EPA ID: N/R

ERNS

Facility Address :	24 ATLANTIC STREET, ROCKLAND, ME
County :	KNOX

Map Id: Q67
Direction: ENE
Distance: 0.365 mi., 1929 ft.
Elevation: 28 ft.
Relative: Lower

Site Name : DRAGON PRODUCTS COMPANY
24 ATLANTIC STREET | 24 ATLANTIC STREET, CEMENT TRANSFER TERMINAL
ROCKLAND, ME

Database(s) : [ERNS, SPILLS - ME] ***(cont.)***

Envirosite ID: 3216986
EPA ID: N/R

ERNS ***(cont.)***

Incident Information

Incident Date Time :	2014-08-05 15:00:00
Type of Incident :	VESSEL
Incident Cause :	OPERATOR ERROR
Incident DTG :	OCCURRED
Incident Location :	N/R
Sequence Number :	1091381
Potential Flag :	N
Description of Incident :	CALLER IS REPORTING A DISCHARGE OF #2 DIESEL FUEL FROM A TUG BOAT DUE TO OPERATOR ERROR.
Last Date in Agency List :	2015-12-23

Incident Response Summary

Date Time Received :	2014-08-05 16:38:10
Date Time Completed :	2014-08-05 16:44:43
Call Type :	Incident
Source :	TELEPHONE
Responsible Company :	WINSLOW MARINE
Responsible Org Type :	PRIVATE ENTERPRISE
Responsible City :	FALMOUTH
Responsible State :	ME
Responsible Zip :	04105

Incident Details Summary

Remedial Action :	MATERIAL WAS CONTAINED BETWEEN THE VESSEL AND PIER, MATERIAL WAS ABSORB
Medium :	/ ROCKLAND HARBOR
Medium Description :	WATER
Body of Water :	ROCKLAND HARBOR
Weather Conditions :	CLEAR
Water Temperature :	N/R
Water Supply Contaminated :	U
Waterway Closed :	N
Waterway Description :	N/R

Additional Incident Details Summary

Actual Amount :	N/R
Actual Amount Units :	N/R
Capacity of Tank :	N/R
Capacity of Tank Units :	N/R
Continuous Release Begin Date :	N/R
Continuous Release End Date :	N/R
Continuous Release Change Date :	N/R
Continuous Release Permit :	N/R
Continuous Release Type :	N/R
Description of Tank :	N/R
Device Operational :	U
DOT Crossing Number :	N/R

DRAFT

Map Id: Q67
Direction: ENE
Distance: 0.365 mi., 1929 ft.
Elevation: 28 ft.
Relative: Lower

Site Name : DRAGON PRODUCTS COMPANY
24 ATLANTIC STREET | 24 ATLANTIC STREET, CEMENT TRANSFER TERMINAL
ROCKLAND, ME

Database(s) : [ERNS, SPILLS - ME] ***(cont.)***

Envirosite ID: 3216986
EPA ID: N/R

ERNS ***(cont.)***

DOT Regulated :	U
NPDES :	N/R
NPDES Compliance :	U
Pipeline Aboveground :	ABOVE
Pipeline Covered :	U
Pipeline Type :	N/R
Tank ID :	N/R
Tank Regulated :	U
Tank Regulated by :	N/R

Materials Involved Summary

Name of Material :	OIL, FUEL: NO. 2-D
CAS Number :	000000-00-0
Amount of Material :	15
Unit of Measure :	GALLON(S)
UN Number :	N/R
CHRIS Code :	OTD
Reached Water :	YES
Amount in Water :	15
Unit of Measure (Reach Water) :	GALLON(S)

Vessels Details

Vessel Name :	ALICE WINSLOW
Vessel Type :	TUG
Vessel Length :	N/R
Hull Construction :	N/R
Fuel Capacity :	31000
Fuel on Board :	15000
Cargo Capacity :	N/R
Cargo on Board :	N/R
Is Vessel Aground :	N
Flag :	UNITED STATES OF AMERICA
Breadth :	N/R
Draught :	N/R
Fuel Capacity Units :	GALLON(S)
Fuel on Board Units :	GALLON(S)
Cargo Capacity Units :	N/R
Cargo on Board Units :	N/R

SPILLS - ME

Facility Name :	DRAGON PRODUCTS COMPANY
Facility Address :	24 ATLANTIC STREET, CEMENT TRANSFER TERMINAL, ROCKLAND, ME
Spill Number :	A-235-2015
Actual Spill Date :	2015-04-28
Report Status :	Final Report
Spill Type :	Oil Incident
Location State Province :	ME
Incident Location :	Transportation - Marine
Incident Source :	Water Transportation - Freighter Vessel

DRAFT

Map Id: Q67
Direction: ENE
Distance: 0.365 mi., 1929 ft.
Elevation: 28 ft.
Relative: Lower

Site Name : DRAGON PRODUCTS COMPANY
24 ATLANTIC STREET | 24 ATLANTIC STREET, CEMENT TRANSFER TERMINAL
ROCKLAND, ME

Database(s) : [ERNS, SPILLS - ME] ***(cont.)***

Envirosite ID: 3216986
EPA ID: N/R

SPILLS - ME ***(cont.)***

Spill Cause :	Overfill
Agency Hyperlink :	Click here for hyperlink provided by the agency.
Last Date in Agency List :	2024-09-10
Medium(s) :	Coastal Water

Spill Logs

Log Location Description :	N/R
Log Location Town :	ROCKLAND
Log Tank Involved :	None
Log Note :	250 gallons into barge hull. Overfill of fuel tank.

Products Found

Product Code :	DIESEL
Product Amount :	250 gals.

Map Id: M68
Direction: N
Distance: 0.367 mi., 1939 ft.
Elevation: 38 ft.
Relative: Higher

Site Name : RESIDENCE
170 MAIN ST
ROCKLAND, ME

Database(s) : [LAST - ME, SPILLS - ME]

Envirosite ID: 50665862
EPA ID: N/R

LAST - ME

Facility Name :	RESIDENCE
Facility Address :	170 MAIN ST, ROCKLAND, ME
Spill Number :	A-178-1999
Actual Spill Date :	1999-03-29
Report Status :	Final Report
Location Town MCD :	13100
Number of Wells at Risk :	0
Number of Wells Impacted :	0
Material Disposal Information :	Dragon
Further Response Action :	F
Spill Type :	Oil Incident
Report Type :	Subject/Spiller
Detection Method :	Visual Product
Incident Location :	Residential - Single Family
Incident Source :	N/R
Spill Cause :	Overfill
Agency Hyperlink :	Click here for hyperlink provided by the agency.
Last Date in Agency List :	2024-09-10

DRAFT

Map Id: M68
Direction: N
Distance: 0.367 mi., 1939 ft.
Elevation: 38 ft.
Relative: Higher

Site Name : RESIDENCE
170 MAIN ST
ROCKLAND, ME

Database(s) : [LAST - ME, SPILLS - ME] ***(cont.)***

Envirosite ID: 50665862
EPA ID: N/R

LAST - ME ***(cont.)***

Medium(s) : Land

Spill Logs

Spill Office :	Augusta
Spill Office Sequence Number :	178
Spill Year :	1999
Log Spill Date :	1999-03-29
Log Reported Date :	1999-03-29
Log Reported Product :	#2 FUEL OIL
Log Location Description :	N/R
Log Location Town :	ROCKLAND
Log Tank Involved :	Unknown/Unspecified
Log Note :	N/R

Products Found

Product Code :	#2 FUEL OIL
Other Product :	N/R
Product Amount :	10 gals.
Product Amount Qualifier :	ESTIMATE
Primary Product :	T

Tank Involved

Incident Tank :	Above Ground Tank(s) Involved
Removal :	F
UST Registered :	F
UST Tank Site Number :	N/R
UST Tank Number :	N/R
AST Inside :	T

SPILLS - ME

Facility Name :	RESIDENCE
Facility Address :	170 MAIN ST, ROCKLAND, ME
Spill Number :	A-178-1999
Actual Spill Date :	1999-03-29
Report Status :	Final Report
Spill Type :	Oil Incident
Location State Province :	ME
Incident Location :	Residential - Single Family
Incident Source :	N/R
Spill Cause :	Overfill
Agency Hyperlink :	Click here for hyperlink provided by the agency.
Last Date in Agency List :	2024-09-10

Medium(s) : Land

DRAFT

Map Id: M68
Direction: N
Distance: 0.367 mi., 1939 ft.
Elevation: 38 ft.
Relative: Higher

Site Name : RESIDENCE
170 MAIN ST
ROCKLAND, ME

Database(s) : [LAST - ME, SPILLS - ME] ***(cont.)***

Envirosite ID: 50665862
EPA ID: N/R

SPILLS - ME ***(cont.)***

Spill Logs

Log Location Description :	N/R
Log Location Town :	ROCKLAND
Log Tank Involved :	Unknown/Unspecified
Log Note :	N/R

Products Found

Product Code :	#2 FUEL OIL
Product Amount :	10 gals.

Map Id: M69
Direction: N
Distance: 0.374 mi., 1975 ft.
Elevation: 35 ft.
Relative: Lower

Site Name : DUMPING OF GASOLINE
SOUTH MAINE ST. & LAUREL ST.
ROCKLAND, ME

Database(s) : [SPILLS - ME]

Envirosite ID: 3251545
EPA ID: N/R

SPILLS - ME

Facility Name :	DUMPING OF GASOLINE
Facility Address :	SOUTH MAINE ST. & LAUREL ST., ROCKLAND
Spill Number :	A-111-1994
Actual Spill Date :	1994-03-25
Report Status :	Final Report
Spill Type :	Oil Incident
Location State Province :	N/R
Incident Location :	Other - None specified
Incident Source :	N/R
Spill Cause :	Discharge - Deliberate/Other
Agency Hyperlink :	Click here for hyperlink provided by the agency.
Last Date in Agency List :	2024-09-10
Medium(s) :	Inland Surface Water Land

Spill Logs

Log Location Description :	N/R
Log Location Town :	ROCKLAND
Log Tank Involved :	Unknown/Unspecified
Log Note :	N/R

DRAFT

Map Id: M69
Direction: N
Distance: 0.374 mi., 1975 ft.
Elevation: 35 ft.
Relative: Lower

Site Name : DUMPING OF GASOLINE
SOUTH MAINE ST. & LAUREL ST.
ROCKLAND, ME

Database(s) : [SPILLS - ME] ***(cont.)***

Envirosite ID: 3251545
EPA ID: N/R

SPILLS - ME ***(cont.)***

Products Found
Product Code : GASOLINE UNSPECIFIED
Product Amount : 3 gals.

Map Id: P70
Direction: NE
Distance: 0.380 mi., 2005 ft.
Elevation: 21 ft.
Relative: Lower

Site Name : ROCKLAND PUMP STATION
SCOTT & OCEAN STS
ROCKLAND, ME

Database(s) : [SPILLS - ME]

Envirosite ID: 3266599
EPA ID: N/R

SPILLS - ME

Facility Name : ROCKLAND PUMP STATION
Facility Address : SCOTT & OCEAN STS, ROCKLAND, ME

Spill Number : A-759-2002
Actual Spill Date : N/R
Report Status : Final Report
Spill Type : Oil Incident
Location State Province : ME
Incident Location : Utility - Other
Incident Source : No Source Found By Responder
Spill Cause : Other - Unknown
Agency Hyperlink : Click here for hyperlink provided by the agency.
Last Date in Agency List : 2024-09-10

Medium(s) : Inland Surface Water

Spill Logs
Log Location Description : Scott and Ocean St. Town sanitary district pump station
Log Location Town : ROCKLAND
Log Tank Involved : None
Log Note : request DEP assistance to pump out containment

Products Found
Product Code : #1 FUEL OIL - KEROSENE
Product Amount : N/R

DRAFT

Map Id: R71
Direction: WSW
Distance: 0.381 mi., 2013 ft.
Elevation: 64 ft.
Relative: Higher

Site Name : NORTH END COMPOSITES
23 MERRILL DR null
ROCKLAND, ME

Database(s) : [PFAS INDUSTRY, TRIS]

Envirosite ID: 41412134
EPA ID: N/R

PFAS INDUSTRY

Facility Name :	NORTH END COMPOSITES
Status :	Active
Industry :	Plastics and Resins
EPA Program :	CAA
State :	ME
City :	ROCKLAND
County :	KNOX
Fa SNC Flag :	N
AIR Flag :	Y
NPDES Flag :	N
SDWIS Flag :	N
RCRA Flag :	N
TRI Flag :	Y
GHG Flag :	N
Agency Hyperlink :	Click here for hyperlink provided by the agency.
Latitude :	44.09147
Longitude :	-69.117875
Last Date in Agency List :	2025-01-07

TRIS

Facility Name :	NORTH END COMPOSITES
Facility Address :	23 MERRILL DR null, ROCKLAND, ME 04841 null
County :	KNOX

Facility Details

TRIF ID :	04841NRTHN23MER
Federal Facility Flag :	NO
Primary NAICS :	336612 - Boat Building
NAICS 2 :	N/R
NAICS 3 :	N/R
NAICS 4 :	N/R
NAICS 5 :	N/R
NAICS 6 :	N/R
Agency Hyperlink :	Click here for hyperlink provided by the agency.
Last Date in Agency List :	2018-12-18

Contact Information

Public Contact Name :	TIMOTHY MACARTHUR
Public Contact Email :	TMACARTHUR@BACKCOVEYACHTS.COM
Public Contact Phone :	2075948844
Public Contact Phone Ext :	329
Parent Company Name :	SABRE CORP
Parent Company DB NR :	786752063

Reported Chemical Information

Reporting Year :	2019
Document Control Number :	1319217822814
CAS Number :	000100425

DRAFT

Map Id: R71
Direction: WSW
Distance: 0.381 mi., 2013 ft.
Elevation: 64 ft.
Relative: Higher

Site Name : NORTH END COMPOSITES
23 MERRILL DR null
ROCKLAND, ME

Database(s) : [PFAS INDUSTRY, TRIS] ***(cont.)***

Envirosite ID: 41412134
EPA ID: N/R

TRIS ***(cont.)***

Chemical Name :	STYRENE
Unit of Measure :	Pounds
Maximum Amount Onsite :	03

Onsite Release Summary

Total Fugitive Air Emissions :	34550
Total Stack Air Emissions :	0
Total Air Emissions :	34550
Total Number of Receiving Streams :	0
Total Surface Water Discharge :	0
Total Underground Injection Onsite to Class I Wells - Pounds:	0
Total Underground Injection Onsite to Class II-V Wells - Pounds:	0
Total Underground Injection :	0
Total RCRA Subtitle C Landfills :	0
Total Other On-Site Land Releases :	0
Total Land Treatment :	0
Total Surface Impoundments :	N/R
Total Other Disposal :	0
Total On-Site Land Releases :	0

Offsite Release Summary

Total Transferred Off-Site to Disposal:	1152
Total Transferred Off-Site for Further Waste Management:	1152
Total RCRA C Surface Impoundments :	0
Total Other Surface Impoundments :	0

DRAFT

Map Id: 72
Direction: NNE
Distance: 0.383 mi., 2020 ft.
Elevation: 21 ft.
Relative: Lower

Site Name : FISHER ENGINEERING | ROCKLAND HARBOR PARK CTR LLC | BOSTON FINANCIAL DATA SERVICES, INC.
12 WATER ST
ROCKLAND | Rockland, ME

Database(s) : [AFS, AIRS - ME, AST - ME, DAYCARE, DAYCARE - ME, ECHO, EJ TOXIC RELEASE, EPA UST, FRS, LAST - ME, RCRA NONGEN, SPILLS - ME, T 2 - ME, UST - ME, UST AOS - ME]

Envirosite ID: 50665722
EPA ID: N/R

AFS

Facility Name :	BOSTON FINANCIAL DATA SERVICES, INC.
Facility Address :	12 WATER ST, ROCKLAND, ME 04841
County :	Knox

Map Id: 72
Direction: NNE
Distance: 0.383 mi., 2020 ft.
Elevation: 21 ft.
Relative: Lower

Site Name : FISHER ENGINEERING | ROCKLAND HARBOR PARK CTR LLC | BOSTON FINANCIAL DATA SERVICES, INC.
12 WATER ST
ROCKLAND | Rockland, ME

Database(s) : [AFS, AIRS - ME, AST - ME, DAYCARE, DAYCARE - ME, ECHO, EJ TOXIC RELEASE, EPA UST, FRS, LAST - ME, RCRA NONGEN, SPILLS - ME, T 2 - ME, UST - ME, UST AOS - ME] ***(cont.)***

Envirosite ID: 50665722
EPA ID: N/R

AFS ***(cont.)***

Facility Summary

Program System ID :	ME0000002301300841
Facility Registry ID :	110016756928
EPA Region :	EPA Region 1 - CT, ME, MA, NH, RI, VT
SIC :	6141 - PERSONAL CREDIT INSTITUTIONS
NAICS :	522210 - Credit Card Issuing
Facility Type :	Privately Owned Facility
Air Pollutant Class :	Synthetic Minor Emissions
Air Operating Status :	Operating
Current High Priority Violation (HPV):	No Violation Identified
Local Control Region Name :	N/R
Last Date in Agency List :	2019-04-05

Air Pollutant Details

Program System ID :	ME0000002301300841
Pollutant :	Carbon monoxide
Substance Registry Services ID (SRS):	65052
Chemical Abstract Service Number :	630080
Air Pollutant Class :	Minor Emissions

Program System ID :	ME0000002301300841
Pollutant :	Sulfur dioxide
Substance Registry Services ID (SRS):	150367
Chemical Abstract Service Number :	7446095
Air Pollutant Class :	Minor Emissions

Program System ID :	ME0000002301300841
Pollutant :	VOLATILE ORGANIC COMPOUNDS (VOCS)
Substance Registry Services ID (SRS):	761346
Chemical Abstract Service Number :	N/R
Air Pollutant Class :	Minor Emissions

Program System ID :	ME0000002301300841
Pollutant :	NITROGEN OXIDES
Substance Registry Services ID (SRS):	173203
Chemical Abstract Service Number :	11104931
Air Pollutant Class :	Synthetic Minor Emissions

Program System ID :	ME0000002301300841
Pollutant :	PARTICULATE MATTER < 10 UM
Substance Registry Services ID (SRS):	1647619
Chemical Abstract Service Number :	N/R
Air Pollutant Class :	Minor Emissions

DRAFT

Map Id: 72
Direction: NNE
Distance: 0.383 mi., 2020 ft.
Elevation: 21 ft.
Relative: Lower

Site Name : FISHER ENGINEERING | ROCKLAND HARBOR PARK CTR LLC | BOSTON FINANCIAL DATA SERVICES, INC.
12 WATER ST
ROCKLAND | Rockland, ME

Database(s) : [AFS, AIRS - ME, AST - ME, DAYCARE, DAYCARE - ME, ECHO, EJ TOXIC RELEASE, EPA UST, FRS, LAST - ME, RCRA NONGEN, SPILLS - ME, T 2 - ME, UST - ME, UST AOS - ME] ***(cont.)***

Envirosite ID: 50665722
EPA ID: N/R

AFS ***(cont.)***

Program System ID :	ME0000002301300841
Pollutant :	TOTAL PARTICULATE MATTER
Substance Registry Services ID (SRS):	1647643
Chemical Abstract Service Number :	N/R
Air Pollutant Class :	Minor Emissions

Air Violation History Details

HPV Day Zero Date :	N/R
HPV Resolved Date :	N/R
Program System ID :	ME0000002301300841
Activity ID :	N/R
Agency Type :	N/R
State Code :	N/R
Air Local Control Region Code (LCON):	N/R
Comp Determination UID :	N/R
Enforcement Response Policy :	N/R
Program :	N/R
Pollutant :	N/R
Earliest Determination Date of Federally Reportable Violation (FRV):	N/R

Facility Name :	DST ASSET MANAGER SOLUTIONS, INC.
Facility Address :	12 WATER ST, ROCKLAND, ME 04841
County :	Knox

Facility Summary

Program System ID :	ME0000002301300841
Facility Registry ID :	110016756928
EPA Region :	EPA Region 1 - CT, ME, MA, NH, RI, VT
SIC :	6141 - PERSONAL CREDIT INSTITUTIONS
NAICS :	522210 - Credit Card Issuing
Facility Type :	Privately Owned Facility
Air Pollutant Class :	Synthetic Minor Emissions
Air Operating Status :	Permanently Closed
Current High Priority Violation (HPV):	No Violation Identified
Local Control Region Name :	N/R
Last Date in Agency List :	2024-09-24

Air Pollutant Details

Program System ID :	ME0000002301300841
Pollutant :	VOLATILE ORGANIC COMPOUNDS (VOCS)
Substance Registry Services ID (SRS):	761346
Chemical Abstract Service Number :	N/R

DRAFT

Map Id: 72
Direction: NNE
Distance: 0.383 mi., 2020 ft.
Elevation: 21 ft.
Relative: Lower

Site Name : FISHER ENGINEERING | ROCKLAND HARBOR PARK CTR LLC | BOSTON FINANCIAL DATA SERVICES, INC.
12 WATER ST
ROCKLAND | Rockland, ME

Database(s) : [AFS, AIRS - ME, AST - ME, DAYCARE, DAYCARE - ME, ECHO, EJ TOXIC RELEASE, EPA UST, FRS, LAST - ME, RCRA NONGEN, SPILLS - ME, T 2 - ME, UST - ME, UST AOS - ME] ***(cont.)***

Envirosite ID: 50665722
EPA ID: N/R

AFS ***(cont.)***

Air Pollutant Class :	Minor Emissions
Program System ID :	ME0000002301300841
Pollutant :	NITROGEN OXIDES
Substance Registry Services ID (SRS):	173203
Chemical Abstract Service Number :	11104931
Air Pollutant Class :	Synthetic Minor Emissions
Program System ID :	ME0000002301300841
Pollutant :	Carbon monoxide
Substance Registry Services ID (SRS):	65052
Chemical Abstract Service Number :	630080
Air Pollutant Class :	Minor Emissions
Program System ID :	ME0000002301300841
Pollutant :	Sulfur dioxide
Substance Registry Services ID (SRS):	150367
Chemical Abstract Service Number :	7446095
Air Pollutant Class :	Minor Emissions
Program System ID :	ME0000002301300841
Pollutant :	PARTICULATE MATTER < 10 UM
Substance Registry Services ID (SRS):	1647619
Chemical Abstract Service Number :	N/R
Air Pollutant Class :	Minor Emissions
Program System ID :	ME0000002301300841
Pollutant :	TOTAL PARTICULATE MATTER
Substance Registry Services ID (SRS):	1647643
Chemical Abstract Service Number :	N/R
Air Pollutant Class :	Minor Emissions

Air Violation History Details

HPV Day Zero Date :	N/R
HPV Resolved Date :	N/R
Program System ID :	ME0000002301300841
Activity ID :	N/R
Agency Type :	N/R
State Code :	N/R
Air Local Control Region Code (LCON):	N/R
Comp Determination UID :	N/R
Enforcement Response Policy :	N/R
Program :	N/R

DRAFT

Map Id: 72
Direction: NNE
Distance: 0.383 mi., 2020 ft.
Elevation: 21 ft.
Relative: Lower

Site Name : FISHER ENGINEERING | ROCKLAND HARBOR PARK CTR LLC | BOSTON FINANCIAL DATA SERVICES, INC.
12 WATER ST
ROCKLAND | Rockland, ME

Database(s) : [AFS, AIRS - ME, AST - ME, DAYCARE, DAYCARE - ME, ECHO, EJ TOXIC RELEASE, EPA UST, FRS, LAST - ME, RCRA NONGEN, SPILLS - ME, T 2 - ME, UST - ME, UST AOS - ME] ***(cont.)***

Envirosite ID: 50665722
EPA ID: N/R

AFS ***(cont.)***

Pollutant :	N/R
Earliest Determination Date of Federally Reportable Violation (FRV):	N/R

AIRS - ME

Facility Name :	BOSTON FINANCIAL DATA SERVICES, INC.
Facility Address :	12 WATER ST, ROCKLAND, ME 04841
County :	Knox
Permit Issued Date :	2015-06-05
Permit Expiration Date :	2025-06-05
Permit ID :	A-000841
Status :	Active
Facility Category :	Synthetic Minor
Location Method :	N/R
Latitude :	N/R
Longitude :	N/R
Last Date in Agency List :	2023-01-24
Facility Name :	DST ASSET MANAGER SOLUTIONS, INC.
Facility Address :	12 WATER ST, ROCKLAND, ME 04841
County :	Knox
Permit Issued Date :	2015-06-05
Permit Expiration Date :	2025-06-05
Permit ID :	A-000841
Status :	Active
Facility Category :	Synthetic Minor
Location Method :	N/R
Latitude :	N/R
Longitude :	N/R
Last Date in Agency List :	2024-04-01

AST - ME

Facility Name :	ROCKLAND HARBOR PARK CTR LLC
Facility Address :	12 WATER ST, ROCKLAND
Registration Date :	2001-01-09
Registration Number :	20398
Facility Location :	ROCKLAND
Facility Use Code :	COMMERCIAL
Facility Telephone Number :	2075939897
Owner Name :	SMITH, STUART
Owner Delivery Address :	PO BOX 812, CAMDEN, ME 04843

DRAFT

Map Id: 72
Direction: NNE
Distance: 0.383 mi., 2020 ft.
Elevation: 21 ft.
Relative: Lower

Site Name : FISHER ENGINEERING | ROCKLAND HARBOR PARK CTR LLC | BOSTON FINANCIAL DATA SERVICES, INC.
12 WATER ST
ROCKLAND | Rockland, ME

Database(s) : [AFS, AIRS - ME, AST - ME, DAYCARE, DAYCARE - ME, ECHO, EJ TOXIC RELEASE, EPA UST, FRS, LAST - ME, RCRA NONGEN, SPILLS - ME, T 2 - ME, UST - ME, UST AOS - ME] ***(cont.)***

Envirosite ID: 50665722
EPA ID: N/R

AST - ME ***(cont.)***

Owner Contact :	N/R
Owner Telephone Number :	2072362478
Operator Name :	BOSTON FINANCIAL DATA SVC INC
Operator Delivery Address :	2000 CROWN COLONY DR., QUNICY, MA 02171
Operator Contact :	N/R
Operator Telephone Number :	2075939897
Near Private Water :	N
Near Public Water :	N
Nearby Water Other Owner :	N
On Aquifer :	N
Latitude :	44.09852152
Longitude :	-69.1081101
Last Date in Agency List :	2025-02-10

Tank Details

Date Tank Installed :	2005-10-24
Tank Number :	2
Tank Status Date :	2005-10-24
Tank Status :	ACTIVE
Tank Sub Status :	IN SERVICE
Tank Volume in Gallons :	311
Tank Material :	STEEL - BARE OR ASPHALT COATED.
Tank Leak Detection :	UNKNOWN
Tank Above Below :	ABOVEGROUND
Federal Regulated :	N
Chamber ID :	1
Product Stored :	DIESEL
Chamber Pump Type :	SUCTION
Pipe Date Installed :	2005-10-24
Piping Status Date :	2005-10-24
Piping Status :	ACTIVE
Pipe Material :	NONE
Volume in Gallons :	311
Pipe Leak Detection :	UNKNOWN
Piping Above Below :	ABOVEGROUND
Overfill Protection :	ELECTRONIC
Annual Inspection Date :	2023-06-06
UST Triennial Test Date :	2026-06-06
Date Tank Warranty Expires :	N/R

DAYCARE

Facility Name :	ROCKLAND HARBOR YMCA CHILDCARE
Facility Address :	12 WATER STREET, ROCKLAND, ME 04841
County :	KNOX

DRAFT

Map Id: 72
Direction: NNE
Distance: 0.383 mi., 2020 ft.
Elevation: 21 ft.
Relative: Lower

Site Name : FISHER ENGINEERING | ROCKLAND HARBOR PARK CTR LLC | BOSTON FINANCIAL DATA SERVICES, INC.
12 WATER ST
ROCKLAND | Rockland, ME

Database(s) : [AFS, AIRS - ME, AST - ME, DAYCARE, DAYCARE - ME, ECHO, EJ TOXIC RELEASE, EPA UST, FRS, LAST - ME, RCRA NONGEN, SPILLS - ME, T 2 - ME, UST - ME, UST AOS - ME] ***(cont.)***

Envirosite ID: 50665722
EPA ID: N/R

DAYCARE ***(cont.)***

ID Number :	0024904841
Type :	CENTER BASED
Status :	OPEN
ST Subtype :	CHILD CARE FACILITY
NAICS Code :	624410
NAICS Description :	CHILD DAY CARE CENTERS
Population :	49
Telephone :	(207) 593-8500
County FIPS :	23013
Country :	USA
Source Date :	2022-05-09
Val Date :	2016-07-11
Latitude :	44.09891
Longitude :	-69.10835

DAYCARE - ME

Facility Name :	ROCKLAND HARBOR YMCA CHILDCARE
Facility Address :	12 WATER STREET, ROCKLAND ME 04841
County :	KNOX
Begin Date :	2024-01-11
End Date :	2026-01-11
Resource ID :	683530
DBA Program Name :	MEREDITH GUTHEINZ
Type Code :	CHILD CARE FACILITY
Status :	ACTIVE
Approved Capacity :	49
Phone Number :	(207) 236-3375
Worker :	CLAYTON, CHRISTINE
Mailing Address :	PO BOX 840, ROCKPORT ME 04856
E-Mail :	mgutheinz@penbayymca.org
Secondary Email :	N/R

ECHO

Facility Name :	FISHER ENGINEERING
Facility Address :	12 WATER STREET, ROCKLAND, ME 04841
County :	KNOX
Last Inspection Date :	N/R
Registry ID :	110000314696
FIPS Code :	23013
EPA Region :	01
Inspection Count :	0
Last Inspection Days :	N/R
Informal Count :	0
Last Informal Action Date :	N/R

DRAFT

Map Id: 72
Direction: NNE
Distance: 0.383 mi., 2020 ft.
Elevation: 21 ft.
Relative: Lower

Site Name : FISHER ENGINEERING | ROCKLAND HARBOR PARK CTR LLC | BOSTON FINANCIAL DATA SERVICES, INC.
12 WATER ST
ROCKLAND | Rockland, ME

Database(s) : [AFS, AIRS - ME, AST - ME, DAYCARE, DAYCARE - ME, ECHO, EJ TOXIC RELEASE, EPA UST, FRS, LAST - ME, RCRA NONGEN, SPILLS - ME, T 2 - ME, UST - ME, UST AOS - ME] ***(cont.)***

Envirosite ID: 50665722
EPA ID: N/R

ECHO ***(cont.)***

Formal Action Count :	0
Last Formal Action Date :	N/R
Total Penalties :	0
Penalty Count :	N/R
Last Penalty Date :	N/R
Last Penalty Amount :	N/R
QTRS IN NC :	0
Programs IN SNC :	0
Current Compliance Status :	No Violation Identified
Three-Year Compliance Status :	_____
Collection Method :	ADDRESS MATCHING-HOUSE NUMBER
Reference Point :	CENTER OF A FACILITY OR STATION
Accuracy Meters :	30
Derived Tribes :	N/R
Derived HUC :	01050002
Derived WBD :	010500021907
Derived STCTY FIPS :	23013
Derived Zip :	04841
Derived CD113 :	01
Derived CB2010 :	230139706004023
MYRTK Universe :	NNN
NPDES IDs :	N/R
CWA Permit Types :	N/R
CWA Compliance Tracking :	N/R
CWA NAICS :	N/R
CWA SICS :	N/R
CWA Inspection Count :	N/R
CWA Last Inspection Days :	N/R
CWA Informal Count :	N/R
CWA Formal Action Count :	N/R
CWA Last Formal Action Date :	N/R
CWA Penalties :	N/R
CWA Last Penalty Date :	N/R
CWA Last Penalty Amount :	N/R
CWA Quarters IN NC :	N/R
CWA Current Compliance Status :	N/R
CWA Current SNC Flag :	N
CWA 13 Quarters Compliance Status :	N/R
CWA 13 Quarters Effluent Exceedances:	N/R
CWA Three-Year QNCR Codes :	N/R
DFR URL :	Click here for hyperlink provided by the agency.
Facility SIC :	3499 3531
Facility NAICS :	336399 - All Other Motor Vehicle Parts Manufacturing, 33312 - Construction Machinery Manufacturing, 332117 - Powder Metallurgy Part Manufacturing
Facility Last Inspection EPA Date :	N/R
Facility Last Inspection State Date :	N/R
Facility Last Formal Act EPA Date :	N/R

DRAFT

Map Id: 72
Direction: NNE
Distance: 0.383 mi., 2020 ft.
Elevation: 21 ft.
Relative: Lower

Site Name : FISHER ENGINEERING | ROCKLAND HARBOR PARK CTR LLC | BOSTON FINANCIAL DATA SERVICES, INC.
12 WATER ST
ROCKLAND | Rockland, ME

Database(s) : [AFS, AIRS - ME, AST - ME, DAYCARE, DAYCARE - ME, ECHO, EJ TOXIC RELEASE, EPA UST, FRS, LAST - ME, RCRA NONGEN, SPILLS - ME, T 2 - ME, UST - ME, UST AOS - ME] ***(cont.)***

Envirosite ID: 50665722
EPA ID: N/R

ECHO ***(cont.)***

Facility Last Formal Act State Date :	N/R
Facility Last Informal Act EPA Date :	N/R
Facility Last Informal Act State Date:	N/R
Facility Federal Agency :	N/R
TRI Reporter :	N/R
Facility Imp Water Flag :	N/R
Current SNC Flag :	N
Indian County Flag :	N
Federal Flag :	N/R
US Mexico Border Flag :	N/R
Chesapeak Bay Flag :	N/R
AIR Flag :	N
NPDES Flag :	N
SDWIS Flag :	N
RCRA Flag :	Y
TRI Flag :	N
GHG Flag :	N
Major Flag :	N/R
Active Flag :	N/R
NAA Flag :	Y
Latitude :	44.0994
Longitude :	-69.10888
Last Date in Agency List :	2025-02-19

EJ TOXIC RELEASE

Facility Name :	FISHER ENGINEERING
Facility Address :	12 WATER ST, ROCKLAND, ME 04841-0529
County :	KNOX
Registry ID :	110000314696
Program System :	TRIS
Program System ID :	04841FSHRN12WAT
EPA Region :	Region 1
Latitude :	44.0994
Longitude :	-69.10888
Facility URL :	Click here for hyperlink provided by the agency.
Last Date in Agency List :	2025-01-14

EPA UST

Facility Name :	ROCKLAND HARBOR PARK CTR LLC
Facility Address :	12 WATER ST, ROCKLAND, Maine
County :	N/R
Facility ID :	ME20398
Facility Status :	Open UST(s)
Open USTs :	1

DRAFT

Map Id: 72
Direction: NNE
Distance: 0.383 mi., 2020 ft.
Elevation: 21 ft.
Relative: Lower

Site Name : FISHER ENGINEERING | ROCKLAND HARBOR PARK CTR LLC | BOSTON FINANCIAL DATA SERVICES, INC.
12 WATER ST
ROCKLAND | Rockland, ME

Database(s) : [AFS, AIRS - ME, AST - ME, DAYCARE, DAYCARE - ME, ECHO, EJ TOXIC RELEASE, EPA UST, FRS, LAST - ME, RCRA NONGEN, SPILLS - ME, T 2 - ME, UST - ME, UST AOS - ME] ***(cont.)***

Envirosite ID: 50665722
EPA ID: N/R

EPA UST ***(cont.)***

Closed USTs :	0
Temporarily Out of Service USTs :	0
Date of Last Inspection :	N/R
EPA Region :	1
Tribe :	N/R
Facility ID 2 :	N/R
Latitude :	44.098522
Longitude :	-69.10811
Last Date in Agency List :	2024-05-22

Tank Details

Tank ID :	ME20398_1
Tank Status :	Open
Installation Date :	2001-01-09
Removal Date :	N/R
Capacity :	10000
Substances :	#2 FUEL OIL Diesel
Tank Wall Type :	Double

FRS

Facility Name :	BOSTON FINACIALDATA SERVICES
Facility Address :	12 WATER ST, ROCKLAND, ME 04841
County :	KNOX

Site Details

Registry ID :	110039675009
FRS Facility URL :	Click here for hyperlink provided by the agency.
Last Date in Agency List :	2024-12-16

Source Description

Source Description :

The ME-EFIS, managed by the Department of Environmental Protection (DEP), integrates information on environmental facilities, permits, violations, enforcement actions, and compliance activities needed to support regulatory requirements and target environmental quality improvements for the water, air, solid waste, and hazardous waste program areas.

FRS Environmental Interest

Source and System ID :	ME-EFIS - FN000000318712677136
	ME-EFIS - FN000000474712677136

DRAFT

Map Id: 72
Direction: NNE
Distance: 0.383 mi., 2020 ft.
Elevation: 21 ft.
Relative: Lower

Site Name : FISHER ENGINEERING | ROCKLAND HARBOR PARK CTR LLC | BOSTON FINANCIAL DATA SERVICES, INC.
12 WATER ST
ROCKLAND | Rockland, ME

Database(s) : [AFS, AIRS - ME, AST - ME, DAYCARE, DAYCARE - ME, ECHO, EJ TOXIC RELEASE, EPA UST, FRS, LAST - ME, RCRA NONGEN, SPILLS - ME, T 2 - ME, UST - ME, UST AOS - ME] ***(cont.)***

Envirosite ID: 50665722
EPA ID: N/R

FRS ***(cont.)***

Facility Name : FISHER ENGINEERING
Facility Address : 12 WATER STREET, ROCKLAND, ME 04841-3523
County : KNOX

Site Details
Registry ID : 110000314696
FRS Facility URL : Click here for hyperlink provided by the agency.
Last Date in Agency List : 2024-12-16

Source Description
Source Description :

RCRAInfo is EPA's comprehensive information system that supports the Resource Conservation and Recovery Act (RCRA) of 1976 and the Hazardous and Solid Waste Amendments (HSWA) of 1984 through the tracking of events and activities related to facilities that generate, transport, and treat, store, or dispose of hazardous waste. RCRAInfo allows RCRA program staff to track the notification, permit, compliance, and corrective action activities required under RCRA. RCRAInfo also supports generation of the National Hazardous Waste Biennial Report. All generators and treatment, storage, and disposal facilities who handle hazardous waste are required to report to the EPA Administrator at least once every two years to support creation of the Biennial Report.
TRIS is a publicly available EPA database reported annually by certain covered industry groups, as well as federal facilities. It contains information about more than 650 toxic chemicals that are being used, manufactured, treated, transported, or released into the environment, and includes information about waste management and pollution prevention activities.

Source Description :

ICIS provides a database that, when complete, will contain enforcement and compliance information across most of EPA's programs. The vision for ICIS is to replace EPA's independent databases that contain enforcement data with a single repository for that information. Currently, ICIS contains all Federal Administrative and Judicial enforcement actions and a subset of the Permit Compliance System (PCS), which supports the National Pollutant Discharge Elimination System (NPDES). This information is maintained in ICIS by EPA in the Regional offices and at Headquarters. A future release of ICIS will completely replace PCS and will integrate that information with Federal actions already in the system. ICIS also has the capability to track other activities that support compliance and enforcement programs, including incident tracking, compliance assistance, and compliance monitoring.

FRS Environmental Interest
Source and System ID : ICIS - 5414581
RCRAINFO - MED001104157
TRIS - 04841FSHRN12WAT

DRAFT

Map Id: 72
Direction: NNE
Distance: 0.383 mi., 2020 ft.
Elevation: 21 ft.
Relative: Lower

Site Name : FISHER ENGINEERING | ROCKLAND HARBOR PARK CTR LLC | BOSTON FINANCIAL DATA SERVICES, INC.
12 WATER ST
ROCKLAND | Rockland, ME

Database(s) : [AFS, AIRS - ME, AST - ME, DAYCARE, DAYCARE - ME, ECHO, EJ TOXIC RELEASE, EPA UST, FRS, LAST - ME, RCRA NONGEN, SPILLS - ME, T 2 - ME, UST - ME, UST AOS - ME] ***(cont.)***

Envirosite ID: 50665722
EPA ID: N/R

LAST - ME

Facility Name :	FISHER ENGINEERING
Facility Address :	12 WATER ST, ROCKLAND
Spill Number :	A-493-1996
Actual Spill Date :	1996-11-05
Report Status :	Final Report
Location Town MCD :	13100
Number of Wells at Risk :	0
Number of Wells Impacted :	0
Material Disposal Information :	N/R
Further Response Action :	F
Spill Type :	Oil Incident
Report Type :	Subject/Spiller
Detection Method :	Visual Product
Incident Location :	Business - Industrial
Incident Source :	N/R
Spill Cause :	Overfill
Agency Hyperlink :	Click here for hyperlink provided by the agency.
Last Date in Agency List :	2024-09-10
Medium(s) :	Land

Spill Logs

Spill Office :	Augusta
Spill Office Sequence Number :	493
Spill Year :	1996
Log Spill Date :	1996-11-05
Log Reported Date :	1996-11-05
Log Reported Product :	#2 FUEL OIL
Log Location Description :	N/R
Log Location Town :	ROCKLAND
Log Tank Involved :	Above Ground Tank(s) Involved
Log Note :	N/R

Products Found

Product Code :	#2 FUEL OIL
Other Product :	N/R
Product Amount :	5 gals.
Product Amount Qualifier :	ESTIMATE
Primary Product :	F

DRAFT

Map Id: 72
Direction: NNE
Distance: 0.383 mi., 2020 ft.
Elevation: 21 ft.
Relative: Lower

Site Name : FISHER ENGINEERING | ROCKLAND HARBOR PARK CTR LLC | BOSTON FINANCIAL DATA SERVICES, INC.
12 WATER ST
ROCKLAND | Rockland, ME

Database(s) : [AFS, AIRS - ME, AST - ME, DAYCARE, DAYCARE - ME, ECHO, EJ TOXIC RELEASE, EPA UST, FRS, LAST - ME, RCRA NONGEN, SPILLS - ME, T 2 - ME, UST - ME, UST AOS - ME] ***(cont.)***

Envirosite ID: 50665722
EPA ID: N/R

LAST - ME ***(cont.)***

Tank Involved

Incident Tank :	Above Ground Tank(s) Involved
Removal :	F
UST Registered :	F
UST Tank Site Number :	N/R
UST Tank Number :	N/R
AST Inside :	F

RCRA NONGEN

Facility Name :	FISHER ENGINEERING
Facility Address :	12 WATER ST, ROCKLAND, ME 04841
County :	KNOX
Date Form Received by Agency :	2001-08-20
EPA ID :	MED001104157
Mailing Address :	12 WATER ST PO BOX 529, ROCKLAND, ME 04841
Contact :	FREDERICK GUSHEE
Contact Address :	12 WATER ST PO BOX 529, ROCKLAND, ME 04841
Contact Country :	US
Contact Telephone :	207-594-4446
Contact Email :	N/R
EPA Region :	01
Land Type :	Private
Source Type :	Notification
Classification :	Not a generator, verified
Description :	Not a generator, verified
Last Date in Agency List :	2024-12-17

Owner/Operator Summary

Owner/Operator Name :	DOUGLAS DYNAMICS LLC
Owner/Operator Address :	7777 N 73RD ST BOX 23045, MILWAUKEE, WI 53223
Owner/Operator Country :	N/R
Owner/Operator Telephone :	414-354-8448
Owner/Operator Email :	N/R
Owner/Operator Fax :	N/R
Legal Status :	Private
Owner/Operator Type :	Owner
Owner/Operator Start Date :	1776-01-01
Owner/Operator End Date :	N/R

Handler Activities Summary

U.S. Importer of Hazardous Waste :	N
Mixed Waste (Haz. and Radioactive) :	N
Recycler of Hazardous Waste :	N

DRAFT

Map Id: 72
Direction: NNE
Distance: 0.383 mi., 2020 ft.
Elevation: 21 ft.
Relative: Lower

Site Name : FISHER ENGINEERING | ROCKLAND HARBOR PARK CTR LLC | BOSTON FINANCIAL DATA SERVICES, INC.
12 WATER ST
ROCKLAND | Rockland, ME

Database(s) : [AFS, AIRS - ME, AST - ME, DAYCARE, DAYCARE - ME, ECHO, EJ TOXIC RELEASE, EPA UST, FRS, LAST - ME, RCRA NONGEN, SPILLS - ME, T 2 - ME, UST - ME, UST AOS - ME] ***(cont.)***

Envirosite ID: 50665722
EPA ID: N/R

RCRA NONGEN ***(cont.)***

Transporter of Hazardous Waste :	N
Treater, Storer or Disposer of HW :	N
Underground Injection Activity :	N
On-site Burner Exemption :	N
Furnace Exemption :	N
Used Oil Fuel Burner :	N
Used Oil Processor :	N
Used Oil Refiner :	N
Used Oil Fuel Marketer to Burner :	N
Used Oil Specification Marketer :	N
Used Oil Transfer Facility :	N
Used Oil Transporter :	N

Historical Generators

Date Form Received by Agency :	1994-02-22
Facility Name :	FISHER ENGINEERING
Classification :	Large Quantity Generator
Date Form Received by Agency :	1992-02-25
Facility Name :	FISHER ENGINEERING
Classification :	Large Quantity Generator
Date Form Received by Agency :	1980-06-30
Facility Name :	FISHER ENGINEERING
Classification :	Very Small Quantity Generator

Hazardous Waste Summary

Waste Code / Name :	D001 - IGNITABLE WASTE D008 - LEAD D039 - TETRACHLOROETHYLENE

Notices of Violations Summary

Regulation Violated :	N

Evaluation Action Summary

Evaluation Date :	1995-03-22
Evaluation :	FOCUSED COMPLIANCE INSPECTION
Area of Violation :	N/R
Date Achieved Compliance :	N/R
Evaluation Lead Agency :	State

DRAFT

Map Id: 72
Direction: NNE
Distance: 0.383 mi., 2020 ft.
Elevation: 21 ft.
Relative: Lower

Site Name : FISHER ENGINEERING | ROCKLAND HARBOR PARK CTR LLC | BOSTON FINANCIAL DATA SERVICES, INC.
12 WATER ST
ROCKLAND | Rockland, ME

Database(s) : [AFS, AIRS - ME, AST - ME, DAYCARE, DAYCARE - ME, ECHO, EJ TOXIC RELEASE, EPA UST, FRS, LAST - ME, RCRA NONGEN, SPILLS - ME, T 2 - ME, UST - ME, UST AOS - ME] ***(cont.)***

Envirosite ID: 50665722
EPA ID: N/R

SPILLS - ME

Facility Name :	FISHER ENGINEERING
Facility Address :	12 WATER ST, ROCKLAND
Spill Number :	A-493-1996
Actual Spill Date :	1996-11-05
Report Status :	Final Report
Spill Type :	Oil Incident
Location State Province :	N/R
Incident Location :	Business - Industrial
Incident Source :	N/R
Spill Cause :	Overfill
Agency Hyperlink :	Click here for hyperlink provided by the agency.
Last Date in Agency List :	2024-09-10
Medium(s) :	Land

Spill Logs

Log Location Description :	N/R
Log Location Town :	ROCKLAND
Log Tank Involved :	Above Ground Tank(s) Involved
Log Note :	N/R

Products Found

Product Code :	#2 FUEL OIL
Product Amount :	5 gals.

T 2 - ME

Facility Name :	Boston Financial Data Services, Rockland, ME
Facility Address :	12 Water Street, Rockland, ME 04841
County :	Knox

Site Details

Date Signed :	2022-08-19
Facility Record ID :	FATR2021AGE027002QBF
Facility Department :	Facilities and Security
F Date Modified :	2022-08-19
F Mail Address :	2000 Crown Colony Drive, Quincy, MA 02169
F Fire District :	N/R
F Mail Country :	USA

DRAFT

Map Id: 72
Direction: NNE
Distance: 0.383 mi., 2020 ft.
Elevation: 21 ft.
Relative: Lower

Site Name : FISHER ENGINEERING | ROCKLAND HARBOR PARK CTR LLC | BOSTON FINANCIAL DATA SERVICES, INC.
12 WATER ST
ROCKLAND | Rockland, ME

Database(s) : [AFS, AIRS - ME, AST - ME, DAYCARE, DAYCARE - ME, ECHO, EJ TOXIC RELEASE, EPA UST, FRS, LAST - ME, RCRA NONGEN, SPILLS - ME, T 2 - ME, UST - ME, UST AOS - ME] ***(cont.)***

Envirosite ID: 50665722
EPA ID: N/R

T 2 - ME ***(cont.)***

F Notes :	As of 2022, Boston Financial vacated property. Any fuel sources are provided by the landlord.
Report Year :	2021
Total Fees :	N/R
Max Number Occupants :	300
Dike or Other Safeguard :	false
Site Coordinates Abbreviation :	false
Site Map :	N/R
Subject to Chemical Accident Prevention:	false
Subject to Emergency Planning :	false
Manned :	true
Facility Information Same as Last Year:	true
Validation Report :	N/R
Submitted by :	John Flaherty
Latitude :	44.104595
Longitude :	-69.108386
Last Date in Agency List :	2023-02-03

Site Plank Link

Record Key :	N/R
File Name :	N/R

Facility IDs

Last Modified :	N/R
Record Key :	FDTR2021AGE027004QDR
Type :	NAICS
ID Number :	523999
Description :	Miscellaneous Financial Investment Activities

Last Modified :	N/R
Record Key :	FDTR2021CLW941001HWM
Type :	Dun & Bradstreet
ID Number :	07-170-3409
Description :	N/R

Chemical Inventory

Ave Amount :	21000
Ave Amount Code :	06
Chem Inv Record ID :	CVTR2021AGE29R00H1EA
Chem Same as Last Year :	true
Ci CAS :	N/R
Ci EHS Chemical :	false

DRAFT

Map Id: 72
Direction: NNE
Distance: 0.383 mi., 2020 ft.
Elevation: 21 ft.
Relative: Lower

Site Name : FISHER ENGINEERING | ROCKLAND HARBOR PARK CTR LLC | BOSTON FINANCIAL DATA SERVICES, INC.
12 WATER ST
ROCKLAND | Rockland, ME

Database(s) : [AFS, AIRS - ME, AST - ME, DAYCARE, DAYCARE - ME, ECHO, EJ TOXIC RELEASE, EPA UST, FRS, LAST - ME, RCRA NONGEN, SPILLS - ME, T 2 - ME, UST - ME, UST AOS - ME] ***(cont.)***

Envirosite ID: 50665722
EPA ID: N/R

T 2 - ME ***(cont.)***

Ci Last Modified :	2018-02-28
Days on Site :	365
Entered Chemical Name :	Fuel Oil [NO.2]
Gas :	false
Liquid :	true
Max Amount :	32500
Max Amount Code :	07
Max Amount Container :	32500
Mixture :	true
Pure :	false
Solid :	false
State 1 Contact Field :	Maritime Energy
State Label Code :	N/R
Trade Secret :	false
Below Reporting Thresholds :	false
Confidential Storage Locations :	false
Explosive :	false
Flammable :	true
Oxidizer :	false
Self-Reactive :	false
Pyrophoric Liq Sol :	false
Pyrophoric Gas :	false
Self-Heating :	false
Organic Peroxide :	false
Corrosive to Metal :	false
Gas Under Pressure :	false
Icww Emits Flammable Gas :	false
Combustible Dust :	false
Acute Toxicity :	true
Skin Corrosion :	true
Serious Eye Damage :	true
Resp or Skin Sensitization :	false
Germ Cell Mutagenicity :	false
Carcinogen :	true
Reprod Toxicity :	false
Spec Targ Org Toxicity :	true
Aspiration Haz :	true
Simple Asphyxiant :	false
Not Otherwise Classified :	false

Chemical Inventory Mixtures

Mx Last Modified :	N/R
Mx Max Amount Code :	N/R
Mx EHS :	N/R
Mx CAS :	N/R
Mx Chemical :	N/R
Record Key :	N/R
Chem Inv Rec ID :	N/R

DRAFT

Map Id: 72
Direction: NNE
Distance: 0.383 mi., 2020 ft.
Elevation: 21 ft.
Relative: Lower

Site Name : FISHER ENGINEERING | ROCKLAND HARBOR PARK CTR LLC | BOSTON FINANCIAL DATA SERVICES, INC.
12 WATER ST
ROCKLAND | Rockland, ME

Database(s) : [AFS, AIRS - ME, AST - ME, DAYCARE, DAYCARE - ME, ECHO, EJ TOXIC RELEASE, EPA UST, FRS, LAST - ME, RCRA NONGEN, SPILLS - ME, T 2 - ME, UST - ME, UST AOS - ME] ***(cont.)***

Envirosite ID: 50665722
EPA ID: N/R

T 2 - ME ***(cont.)***

Percentage :	N/R
Wt or Vol :	N/R

Chemical Inventory

Ave Amount :	30000
Ave Amount Code :	07
Chem Inv Record ID :	CVTR2021AGE28D00GW7E
Chem Same as Last Year :	true
Ci CAS :	N/R
Ci EHS Chemical :	false
Ci Last Modified :	2018-02-28
Days on Site :	365
Entered Chemical Name :	Diesel Fuel Oil
Gas :	false
Liquid :	true
Max Amount :	32500
Max Amount Code :	07
Max Amount Container :	32500
Mixture :	true
Pure :	false
Solid :	false
State 1 Contact Field :	Maritime Energy
State Label Code :	N/R
Trade Secret :	false
Below Reporting Thresholds :	false
Confidential Storage Locations :	false
Explosive :	false
Flammable :	true
Oxidizer :	false
Self-Reactive :	false
Pyrophoric Liq Sol :	false
Pyrophoric Gas :	false
Self-Heating :	false
Organic Peroxide :	false
Corrosive to Metal :	false
Gas Under Pressure :	false
Icww Emits Flammable Gas :	false
Combustible Dust :	false
Acute Toxicity :	true
Skin Corrosion :	true
Serious Eye Damage :	false
Resp or Skin Sensitization :	false
Germ Cell Mutagenicity :	false
Carcinogen :	true
Reprod Toxicity :	true
Spec Targ Org Toxicity :	true
Aspiration Haz :	true
Simple Asphyxiant :	false

DRAFT

Map Id: 72
Direction: NNE
Distance: 0.383 mi., 2020 ft.
Elevation: 21 ft.
Relative: Lower

Site Name : FISHER ENGINEERING | ROCKLAND HARBOR PARK CTR LLC | BOSTON FINANCIAL DATA SERVICES, INC.
12 WATER ST
ROCKLAND | Rockland, ME

Database(s) : [AFS, AIRS - ME, AST - ME, DAYCARE, DAYCARE - ME, ECHO, EJ TOXIC RELEASE, EPA UST, FRS, LAST - ME, RCRA NONGEN, SPILLS - ME, T 2 - ME, UST - ME, UST AOS - ME] ***(cont.)***

Envirosite ID: 50665722
EPA ID: N/R

T 2 - ME ***(cont.)***

Not Otherwise Classified :	false

Chemical Inventory Mixtures

Mx Last Modified :	N/R
Mx Max Amount Code :	N/R
Mx EHS :	N/R
Mx CAS :	N/R
Mx Chemical :	N/R
Record Key :	N/R
Chem Inv Rec ID :	N/R
Percentage :	N/R
Wt or Vol :	N/R

UST - ME

Facility Name :	ROCKLAND HARBOR PARK CTR LLC
Facility Address :	12 WATER ST, ROCKLAND
Registration Date :	2001-01-09
Registration Number :	20398
Facility Location :	ROCKLAND
Facility Use Code :	COMMERCIAL
Facility Telephone Number :	2075939897
Owner Name :	SMITH, STUART
Owner Delivery Address :	PO BOX 812, CAMDEN, ME 04843
Owner Contact :	N/R
Owner Telephone Number :	2072362478
Operator Name :	BOSTON FINANCIAL DATA SVC INC
Operator Delivery Address :	2000 CROWN COLONY DR., QUNICY, MA 02171
Operator Contact :	N/R
Operator Telephone Number :	2075939897
Near Private Water :	N
Near Public Water :	N
Nearby Water Other Owner :	N
On Aquifer :	N
Last Date in Agency List :	2025-02-10

Tank Details

Date Tank Installed :	2001-01-09
Tank Number :	1
Tank Status Date :	2001-07-06
Tank Status :	ACTIVE
Tank Sub Status :	N/R
Tank Volume in Gallons :	10000
Tank Material :	JACKETED TANK - DOUBLE-WALLED

DRAFT

Map Id: 72
Direction: NNE
Distance: 0.383 mi., 2020 ft.
Elevation: 21 ft.
Relative: Lower

Site Name : FISHER ENGINEERING | ROCKLAND HARBOR PARK CTR LLC | BOSTON FINANCIAL DATA SERVICES, INC.
12 WATER ST
ROCKLAND | Rockland, ME

Database(s) : [AFS, AIRS - ME, AST - ME, DAYCARE, DAYCARE - ME, ECHO, EJ TOXIC RELEASE, EPA UST, FRS, LAST - ME, RCRA NONGEN, SPILLS - ME, T 2 - ME, UST - ME, UST AOS - ME] ***(cont.)***

Envirosite ID: 50665722
EPA ID: N/R

UST - ME ***(cont.)***

Tank Leak Detection :	SECONDARY CONTAINMENT / CONT ELEC MON
Tank Above Below :	BELOWGROUND
Federal Regulated :	Y
Chamber ID :	1
Product Stored :	#2 FUEL OIL
Chamber Pump Type :	SUCTION & RETURN
Pipe Date Installed :	N/R
Piping Status Date :	2001-07-06
Piping Status :	ACTIVE
Pipe Material :	FLEXIBLE DOUBLE-WALLED PIPING
Volume in Gallons :	5000
Pipe Leak Detection :	SECONDARY CONTAINMENT / CONT ELEC MON
Piping Above Below :	BELOWGROUND
Overfill Protection :	DROP TUBE
Annual Inspection Date :	2023-06-06
UST Triennial Test Date :	2026-06-06
Date Tank Warranty Expires :	2031-01-09
Latitude :	44.09852152
Longitude :	-69.1081101

Date Tank Installed :	2001-01-09
Tank Number :	1
Tank Status Date :	2001-07-06
Tank Status :	ACTIVE
Tank Sub Status :	N/R
Tank Volume in Gallons :	10000
Tank Material :	JACKETED TANK - DOUBLE-WALLED
Tank Leak Detection :	SECONDARY CONTAINMENT / CONT ELEC MON
Tank Above Below :	BELOWGROUND
Federal Regulated :	Y
Chamber ID :	2
Product Stored :	DIESEL
Chamber Pump Type :	SUCTION & RETURN
Pipe Date Installed :	N/R
Piping Status Date :	2001-07-06
Piping Status :	ACTIVE
Pipe Material :	FLEXIBLE DOUBLE-WALLED PIPING
Volume in Gallons :	5000
Pipe Leak Detection :	SECONDARY CONTAINMENT / CONT ELEC MON
Piping Above Below :	BELOWGROUND
Overfill Protection :	DROP TUBE
Annual Inspection Date :	2023-06-06
UST Triennial Test Date :	2026-06-06
Date Tank Warranty Expires :	2031-01-09
Latitude :	44.09852152
Longitude :	-69.1081101

DRAFT

Map Id: 72
Direction: NNE
Distance: 0.383 mi., 2020 ft.
Elevation: 21 ft.
Relative: Lower

Site Name : FISHER ENGINEERING | ROCKLAND HARBOR PARK CTR LLC | BOSTON FINANCIAL DATA SERVICES, INC.
12 WATER ST
ROCKLAND | Rockland, ME

Database(s) : [AFS, AIRS - ME, AST - ME, DAYCARE, DAYCARE - ME, ECHO, EJ TOXIC RELEASE, EPA UST, FRS, LAST - ME, RCRA NONGEN, SPILLS - ME, T 2 - ME, UST - ME, UST AOS - ME] ***(cont.)***

Envirosite ID: 50665722
EPA ID: N/R

UST AOS - ME

Facility Name :	ROCKLAND HARBOR PARK CTR LLC
Facility Address :	12 WATER ST, ROCKLAND
Date Installed :	2005-10-24
Status Date :	2005-10-24
Status :	Active
Registry Number :	20398
Tank - Chamber :	2 - 1
Facility Use :	Commercial
Volume :	311
Product :	DIESEL
Last Date in Agency List :	2024-12-27
Date Installed :	2001-01-09
Status Date :	2001-07-06
Status :	Active
Registry Number :	20398
Tank - Chamber :	1 - 1
Facility Use :	Commercial
Volume :	5000
Product :	#2 FUEL OIL
Last Date in Agency List :	2024-12-27
Date Installed :	2001-01-09
Status Date :	2001-07-06
Status :	Active
Registry Number :	20398
Tank - Chamber :	1 - 2
Facility Use :	Commercial
Volume :	5000
Product :	DIESEL
Last Date in Agency List :	2024-12-27

DRAFT

Map Id: R73
Direction: WSW
Distance: 0.394 mi., 2078 ft.
Elevation: 83 ft.
Relative: Higher

Site Name : INTERSTATE SEPTIC SYSTEMS, INC
44.090718, -69.117752
ROCKLAND, ME

Database(s) : [PFAS - ME]

Envirosite ID: 53125528
EPA ID: N/R

PFAS - ME

Facility Name :	INTERSTATE SEPTIC SYSTEMS, INC
Facility Address :	ROCKLAND
County :	KNOX
Site Number :	30387
CAS Number :	1763231
Sample Number :	144661
Sample Delivery Group :	L2123655
Sample Date :	2021-05-05
Sample Type :	N/R
Sample T 1 :	N/R
Sample Collection Method :	GRAB SAMPLE
Sample Location :	NOT APPLICABLE
Sample Point Latitude :	N/R
Sample Point Longitude :	N/R
Analysis Date :	2021-05-19
Analysis Lab Sample ID :	L2123655-02D
Analysis Lab :	ALPHA ANALYTICAL WOODS HOLE LAB - MANSFIELD, MA
QC Type :	NOT APPLICABLE (NORMAL ENVIRONMENTAL SAMPLE)
Result Type :	TARGET/REGULAR RESULT
Parameter Name :	PERFLUOROOCTANE SULFONIC ACID
Concentrate :	2.23
Unit :	NG/G
Lab Qualif :	N/R
Valid Qualif :	N/R
Validation Level :	DEP REVIEW
Treatment :	UNKNOWN
MDL :	1.01
Prep Method :	METHOD
Prep Method 2 :	N/R
Dilution Factor :	5
Weight Bas :	DRY
Batch ID :	AAWH-WG1496596
Depth :	N/R
Depth Units :	N/R
Sample Comment :	N/R
Parameter Seq :	46787228
Site Latitude :	44.090718
Site Longitude :	-69.117752
Last Date in Agency List :	2024-07-18

Site Number :	30387
CAS Number :	1763231
Sample Number :	137090
Sample Delivery Group :	L1917305
Sample Date :	2019-04-26
Sample Type :	N/R
Sample T 1 :	N/R
Sample Collection Method :	GRAB SAMPLE
Sample Location :	NOT APPLICABLE
Sample Point Latitude :	N/R
Sample Point Longitude :	N/R
Analysis Date :	2019-05-06
Analysis Lab Sample ID :	L1917305-01
Analysis Lab :	ALPHA ANALYTICAL WOODS HOLE LAB - MANSFIELD, MA

DRAFT

Map Id: R73
Direction: WSW
Distance: 0.394 mi., 2078 ft.
Elevation: 83 ft.
Relative: Higher

Site Name : INTERSTATE SEPTIC SYSTEMS, INC
44.090718, -69.117752
ROCKLAND, ME

Database(s) : [PFAS - ME] ***(cont.)***

Envirosite ID: 53125528
EPA ID: N/R

PFAS - ME ***(cont.)***

QC Type :	NOT APPLICABLE (NORMAL ENVIRONMENTAL SAMPLE)
Result Type :	TARGET/REGULAR RESULT
Parameter Name :	PERFLUOROOCTANE SULFONIC ACID
Concentrate :	10.1
Unit :	NG/G
Lab Qualif :	N/R
Valid Qualif :	N/R
Validation Level :	DEP REVIEW
Treatment :	NOT APPLICABLE
MDL :	0.098
Prep Method :	METHOD
Prep Method 2 :	N/R
Dilution Factor :	1
Weight Bas :	DRY
Batch ID :	AAWH-WG1232436
Depth :	N/R
Depth Units :	N/R
Sample Comment :	N/R
Parameter Seq :	42125758
Site Latitude :	44.090718
Site Longitude :	-69.117752
Last Date in Agency List :	2024-07-18

Site Number :	30387
CAS Number :	1763231
Sample Number :	137090
Sample Delivery Group :	L2123655
Sample Date :	2021-05-05
Sample Type :	N/R
Sample T 1 :	N/R
Sample Collection Method :	GRAB SAMPLE
Sample Location :	NOT APPLICABLE
Sample Point Latitude :	N/R
Sample Point Longitude :	N/R
Analysis Date :	2021-05-13
Analysis Lab Sample ID :	L2123655-01
Analysis Lab :	ALPHA ANALYTICAL WOODS HOLE LAB - MANSFIELD, MA
QC Type :	NOT APPLICABLE (NORMAL ENVIRONMENTAL SAMPLE)
Result Type :	TARGET/REGULAR RESULT
Parameter Name :	PERFLUOROOCTANE SULFONIC ACID
Concentrate :	11
Unit :	NG/G
Lab Qualif :	N/R
Valid Qualif :	N/R
Validation Level :	DEP REVIEW
Treatment :	UNKNOWN
MDL :	0.211
Prep Method :	METHOD
Prep Method 2 :	N/R
Dilution Factor :	1
Weight Bas :	DRY
Batch ID :	AAWH-WG1496412
Depth :	N/R
Depth Units :	N/R
Sample Comment :	N/R
Parameter Seq :	46787220

DRAFT

Map Id: R73
Direction: WSW
Distance: 0.394 mi., 2078 ft.
Elevation: 83 ft.
Relative: Higher

Site Name : INTERSTATE SEPTIC SYSTEMS, INC
44.090718, -69.117752
ROCKLAND, ME

Database(s) : [PFAS - ME] ***(cont.)***

Envirosite ID: 53125528
EPA ID: N/R

PFAS - ME ***(cont.)***

Site Latitude :	44.090718
Site Longitude :	-69.117752
Last Date in Agency List :	2024-07-18
Site Number :	30387
CAS Number :	1763231
Sample Number :	137090
Sample Delivery Group :	L2050402
Sample Date :	2020-11-12
Sample Type :	N/R
Sample T 1 :	N/R
Sample Collection Method :	GRAB SAMPLE
Sample Location :	NOT APPLICABLE
Sample Point Latitude :	N/R
Sample Point Longitude :	N/R
Analysis Date :	2020-11-25
Analysis Lab Sample ID :	L2050402-01
Analysis Lab :	ALPHA ANALYTICAL WOODS HOLE LAB - MANSFIELD, MA
QC Type :	NOT APPLICABLE (NORMAL ENVIRONMENTAL SAMPLE)
Result Type :	TARGET/REGULAR RESULT
Parameter Name :	PERFLUOROOCTANE SULFONIC ACID
Concentrate :	7.08
Unit :	NG/G
Lab Qualif :	N/R
Valid Qualif :	Associated value is estimated - may be due to factors such as holding time violations, blank contamination, etc.
Validation Level :	DEP REVIEW
Treatment :	NOT APPLICABLE
MDL :	0.109
Prep Method :	METHOD
Prep Method 2 :	N/R
Dilution Factor :	1
Weight Bas :	DRY
Batch ID :	AAWH-WG1435095
Depth :	N/R
Depth Units :	N/R
Sample Comment :	N/R
Parameter Seq :	45702049
Site Latitude :	44.090718
Site Longitude :	-69.117752
Last Date in Agency List :	2024-07-18
Site Number :	30387
CAS Number :	335671
Sample Number :	137090
Sample Delivery Group :	L2123655
Sample Date :	2021-05-05
Sample Type :	N/R
Sample T 1 :	N/R
Sample Collection Method :	GRAB SAMPLE
Sample Location :	NOT APPLICABLE
Sample Point Latitude :	N/R
Sample Point Longitude :	N/R

DRAFT

Map Id: R73
Direction: WSW
Distance: 0.394 mi., 2078 ft.
Elevation: 83 ft.
Relative: Higher

Site Name : INTERSTATE SEPTIC SYSTEMS, INC
44.090718, -69.117752
ROCKLAND, ME

Database(s) : [PFAS - ME] ***(cont.)***

Envirosite ID: 53125528
EPA ID: N/R

PFAS - ME ***(cont.)***

Analysis Date :	2021-05-13
Analysis Lab Sample ID :	L2123655-01
Analysis Lab :	ALPHA ANALYTICAL WOODS HOLE LAB - MANSFIELD, MA
QC Type :	NOT APPLICABLE (NORMAL ENVIRONMENTAL SAMPLE)
Result Type :	TARGET/REGULAR RESULT
Parameter Name :	PERFLUOROOCTANOIC ACID
Concentrate :	9.89
Unit :	NG/G
Lab Qualif :	N/R
Valid Qualif :	N/R
Validation Level :	DEP REVIEW
Treatment :	UNKNOWN
MDL :	0.068
Prep Method :	METHOD
Prep Method 2 :	N/R
Dilution Factor :	1
Weight Bas :	DRY
Batch ID :	AAWH-WG1496412
Depth :	N/R
Depth Units :	N/R
Sample Comment :	N/R
Parameter Seq :	46787221
Site Latitude :	44.090718
Site Longitude :	-69.117752
Last Date in Agency List :	2024-07-18

Site Number :	30387
CAS Number :	335671
Sample Number :	144661
Sample Delivery Group :	L2123655
Sample Date :	2021-05-05
Sample Type :	N/R
Sample T 1 :	N/R
Sample Collection Method :	GRAB SAMPLE
Sample Location :	NOT APPLICABLE
Sample Point Latitude :	N/R
Sample Point Longitude :	N/R
Analysis Date :	2021-05-18
Analysis Lab Sample ID :	L2123655-02
Analysis Lab :	ALPHA ANALYTICAL WOODS HOLE LAB - MANSFIELD, MA
QC Type :	NOT APPLICABLE (NORMAL ENVIRONMENTAL SAMPLE)
Result Type :	TARGET/REGULAR RESULT
Parameter Name :	PERFLUOROOCTANOIC ACID
Concentrate :	N/R
Unit :	NG/G
Lab Qualif :	Not detected above the associated quantitation limit.
Valid Qualif :	Not detected above the associated quantitation limit.
Validation Level :	DEP REVIEW
Treatment :	UNKNOWN
MDL :	0.065
Prep Method :	METHOD
Prep Method 2 :	N/R
Dilution Factor :	1
Weight Bas :	DRY
Batch ID :	AAWH-WG1496596
Depth :	N/R

DRAFT

Map Id: R73
Direction: WSW
Distance: 0.394 mi., 2078 ft.
Elevation: 83 ft.
Relative: Higher

Site Name : INTERSTATE SEPTIC SYSTEMS, INC
44.090718, -69.117752
ROCKLAND, ME

Database(s) : [PFAS - ME] ***(cont.)***

Envirosite ID: 53125528
EPA ID: N/R

PFAS - ME ***(cont.)***

Depth Units :	N/R
Sample Comment :	N/R
Parameter Seq :	46787229
Site Latitude :	44.090718
Site Longitude :	-69.117752
Last Date in Agency List :	2024-07-18

Site Number :	30387
CAS Number :	335671
Sample Number :	137090
Sample Delivery Group :	L2050402
Sample Date :	2020-11-12
Sample Type :	N/R
Sample T 1 :	N/R
Sample Collection Method :	GRAB SAMPLE
Sample Location :	NOT APPLICABLE
Sample Point Latitude :	N/R
Sample Point Longitude :	N/R
Analysis Date :	2020-11-25
Analysis Lab Sample ID :	L2050402-01
Analysis Lab :	ALPHA ANALYTICAL WOODS HOLE LAB - MANSFIELD, MA
QC Type :	NOT APPLICABLE (NORMAL ENVIRONMENTAL SAMPLE)
Result Type :	TARGET/REGULAR RESULT
Parameter Name :	PERFLUOROOCTANOIC ACID
Concentrate :	5.54
Unit :	NG/G
Lab Qualif :	N/R
Valid Qualif :	Associated value is estimated - may be due to factors such as holding time violations, blank contamination, etc.
Validation Level :	DEP REVIEW
Treatment :	NOT APPLICABLE
MDL :	0.035
Prep Method :	METHOD
Prep Method 2 :	N/R
Dilution Factor :	1
Weight Bas :	DRY
Batch ID :	AAWH-WG1435095
Depth :	N/R
Depth Units :	N/R
Sample Comment :	N/R
Parameter Seq :	45702050
Site Latitude :	44.090718
Site Longitude :	-69.117752
Last Date in Agency List :	2024-07-18

Site Number :	30387
CAS Number :	335671
Sample Number :	137090
Sample Delivery Group :	L1917305
Sample Date :	2019-04-26
Sample Type :	N/R
Sample T 1 :	N/R
Sample Collection Method :	GRAB SAMPLE

DRAFT

Map Id: R73
Direction: WSW
Distance: 0.394 mi., 2078 ft.
Elevation: 83 ft.
Relative: Higher

Site Name : INTERSTATE SEPTIC SYSTEMS, INC
44.090718, -69.117752
ROCKLAND, ME

Database(s) : [PFAS - ME] ***(cont.)***

Envirosite ID: 53125528
EPA ID: N/R

PFAS - ME ***(cont.)***

Sample Location :	NOT APPLICABLE
Sample Point Latitude :	N/R
Sample Point Longitude :	N/R
Analysis Date :	2019-05-06
Analysis Lab Sample ID :	L1917305-01
Analysis Lab :	ALPHA ANALYTICAL WOODS HOLE LAB - MANSFIELD, MA
QC Type :	NOT APPLICABLE (NORMAL ENVIRONMENTAL SAMPLE)
Result Type :	TARGET/REGULAR RESULT
Parameter Name :	PERFLUOROOCTANOIC ACID
Concentrate :	7.04
Unit :	NG/G
Lab Qualif :	N/R
Valid Qualif :	N/R
Validation Level :	DEP REVIEW
Treatment :	NOT APPLICABLE
MDL :	0.033
Prep Method :	METHOD
Prep Method 2 :	N/R
Dilution Factor :	1
Weight Bas :	DRY
Batch ID :	AAWH-WG1232436
Depth :	N/R
Depth Units :	N/R
Sample Comment :	N/R
Parameter Seq :	42125759
Site Latitude :	44.090718
Site Longitude :	-69.117752
Last Date in Agency List :	2024-07-18

Site Number :	30387
CAS Number :	375735
Sample Number :	137090
Sample Delivery Group :	L2123655
Sample Date :	2021-05-05
Sample Type :	N/R
Sample T 1 :	N/R
Sample Collection Method :	GRAB SAMPLE
Sample Location :	NOT APPLICABLE
Sample Point Latitude :	N/R
Sample Point Longitude :	N/R
Analysis Date :	2021-05-13
Analysis Lab Sample ID :	L2123655-01
Analysis Lab :	ALPHA ANALYTICAL WOODS HOLE LAB - MANSFIELD, MA
QC Type :	NOT APPLICABLE (NORMAL ENVIRONMENTAL SAMPLE)
Result Type :	TARGET/REGULAR RESULT
Parameter Name :	PERFLUOROBUTANE SULFONIC ACID
Concentrate :	4.77
Unit :	NG/G
Lab Qualif :	N/R
Valid Qualif :	N/R
Validation Level :	DEP REVIEW
Treatment :	UNKNOWN
MDL :	0.063
Prep Method :	METHOD
Prep Method 2 :	N/R
Dilution Factor :	1

DRAFT

Map Id: R73
Direction: WSW
Distance: 0.394 mi., 2078 ft.
Elevation: 83 ft.
Relative: Higher

Site Name : INTERSTATE SEPTIC SYSTEMS, INC
44.090718, -69.117752
ROCKLAND, ME

Database(s) : [PFAS - ME] ***(cont.)***

Envirosite ID: 53125528
EPA ID: N/R

PFAS - ME ***(cont.)***

Weight Bas :	DRY
Batch ID :	AAWH-WG1496412
Depth :	N/R
Depth Units :	N/R
Sample Comment :	N/R
Parameter Seq :	46787219
Site Latitude :	44.090718
Site Longitude :	-69.117752
Last Date in Agency List :	2024-07-18

Site Number :	30387
CAS Number :	375735
Sample Number :	137090
Sample Delivery Group :	L1917305
Sample Date :	2019-04-26
Sample Type :	N/R
Sample T 1 :	N/R
Sample Collection Method :	GRAB SAMPLE
Sample Location :	NOT APPLICABLE
Sample Point Latitude :	N/R
Sample Point Longitude :	N/R
Analysis Date :	2019-05-06
Analysis Lab Sample ID :	L1917305-01
Analysis Lab :	ALPHA ANALYTICAL WOODS HOLE LAB - MANSFIELD, MA
QC Type :	NOT APPLICABLE (NORMAL ENVIRONMENTAL SAMPLE)
Result Type :	TARGET/REGULAR RESULT
Parameter Name :	PERFLUOROBUTANE SULFONIC ACID
Concentrate :	1.74
Unit :	NG/G
Lab Qualif :	N/R
Valid Qualif :	N/R
Validation Level :	DEP REVIEW
Treatment :	NOT APPLICABLE
MDL :	0.052
Prep Method :	METHOD
Prep Method 2 :	N/R
Dilution Factor :	1
Weight Bas :	DRY
Batch ID :	AAWH-WG1232436
Depth :	N/R
Depth Units :	N/R
Sample Comment :	N/R
Parameter Seq :	42125757
Site Latitude :	44.090718
Site Longitude :	-69.117752
Last Date in Agency List :	2024-07-18

Site Number :	30387
CAS Number :	375735
Sample Number :	137090
Sample Delivery Group :	L2050402
Sample Date :	2020-11-12
Sample Type :	N/R
Sample T 1 :	N/R
Sample Collection Method :	GRAB SAMPLE

DRAFT

Map Id: R73
Direction: WSW
Distance: 0.394 mi., 2078 ft.
Elevation: 83 ft.
Relative: Higher

Site Name : INTERSTATE SEPTIC SYSTEMS, INC
44.090718, -69.117752
ROCKLAND, ME

Database(s) : [PFAS - ME] ***(cont.)***

Envirosite ID: 53125528
EPA ID: N/R

PFAS - ME ***(cont.)***

Sample Location :	NOT APPLICABLE
Sample Point Latitude :	N/R
Sample Point Longitude :	N/R
Analysis Date :	2020-11-25
Analysis Lab Sample ID :	L2050402-01
Analysis Lab :	ALPHA ANALYTICAL WOODS HOLE LAB - MANSFIELD, MA
QC Type :	NOT APPLICABLE (NORMAL ENVIRONMENTAL SAMPLE)
Result Type :	TARGET/REGULAR RESULT
Parameter Name :	PERFLUOROBUTANE SULFONIC ACID
Concentrate :	2.06
Unit :	NG/G
Lab Qualif :	N/R
Valid Qualif :	N/R
Validation Level :	DEP REVIEW
Treatment :	NOT APPLICABLE
MDL :	0.033
Prep Method :	METHOD
Prep Method 2 :	N/R
Dilution Factor :	1
Weight Bas :	DRY
Batch ID :	AAWH-WG1435095
Depth :	N/R
Depth Units :	N/R
Sample Comment :	N/R
Parameter Seq :	45702048
Site Latitude :	44.090718
Site Longitude :	-69.117752
Last Date in Agency List :	2024-07-18

Site Number :	30387
CAS Number :	375735
Sample Number :	144661
Sample Delivery Group :	L2123655
Sample Date :	2021-05-05
Sample Type :	N/R
Sample T 1 :	N/R
Sample Collection Method :	GRAB SAMPLE
Sample Location :	NOT APPLICABLE
Sample Point Latitude :	N/R
Sample Point Longitude :	N/R
Analysis Date :	2021-05-18
Analysis Lab Sample ID :	L2123655-02
Analysis Lab :	ALPHA ANALYTICAL WOODS HOLE LAB - MANSFIELD, MA
QC Type :	NOT APPLICABLE (NORMAL ENVIRONMENTAL SAMPLE)
Result Type :	TARGET/REGULAR RESULT
Parameter Name :	PERFLUOROBUTANE SULFONIC ACID
Concentrate :	N/R
Unit :	NG/G
Lab Qualif :	Not detected above the associated quantitation limit.
Valid Qualif :	Not detected above the associated quantitation limit.
Validation Level :	DEP REVIEW
Treatment :	UNKNOWN
MDL :	0.061
Prep Method :	METHOD
Prep Method 2 :	N/R
Dilution Factor :	1

DRAFT

Map Id: R73
Direction: WSW
Distance: 0.394 mi., 2078 ft.
Elevation: 83 ft.
Relative: Higher

Site Name : INTERSTATE SEPTIC SYSTEMS, INC
44.090718, -69.117752
ROCKLAND, ME

Database(s) : [PFAS - ME] ***(cont.)***

Envirosite ID: 53125528
EPA ID: N/R

PFAS - ME ***(cont.)***

Weight Bas :	DRY
Batch ID :	AAWH-WG1496596
Depth :	N/R
Depth Units :	N/R
Sample Comment :	N/R
Parameter Seq :	46787227
Site Latitude :	44.090718
Site Longitude :	-69.117752
Last Date in Agency List :	2024-07-18

Site Number :	30387
CAS Number :	DEP18010
Sample Number :	137090
Sample Delivery Group :	L1917305
Sample Date :	2019-04-26
Sample Type :	N/R
Sample T 1 :	N/R
Sample Collection Method :	GRAB SAMPLE
Sample Location :	NOT APPLICABLE
Sample Point Latitude :	N/R
Sample Point Longitude :	N/R
Analysis Date :	2019-05-06
Analysis Lab Sample ID :	L1917305-01
Analysis Lab :	ALPHA ANALYTICAL WOODS HOLE LAB - MANSFIELD, MA
QC Type :	NOT APPLICABLE (NORMAL ENVIRONMENTAL SAMPLE)
Result Type :	TARGET/REGULAR RESULT
Parameter Name :	TOTAL PFOA AND PFOS
Concentrate :	17.14
Unit :	NG/G
Lab Qualif :	N/R
Valid Qualif :	N/R
Validation Level :	DEP REVIEW
Treatment :	NOT APPLICABLE
MDL :	0.033
Prep Method :	METHOD
Prep Method 2 :	N/R
Dilution Factor :	N/R
Weight Bas :	DRY
Batch ID :	AAWH-WG1232436
Depth :	N/R
Depth Units :	N/R
Sample Comment :	N/R
Parameter Seq :	42160600
Site Latitude :	44.090718
Site Longitude :	-69.117752
Last Date in Agency List :	2024-07-18

Site Number :	30387
CAS Number :	DEP18010
Sample Number :	137090
Sample Delivery Group :	L2050402
Sample Date :	2020-11-12
Sample Type :	N/R
Sample T 1 :	N/R
Sample Collection Method :	GRAB SAMPLE

DRAFT

Map Id: R73
Direction: WSW
Distance: 0.394 mi., 2078 ft.
Elevation: 83 ft.
Relative: Higher

Site Name : INTERSTATE SEPTIC SYSTEMS, INC
44.090718, -69.117752
ROCKLAND, ME

Database(s) : [PFAS - ME] ***(cont.)***

Envirosite ID: 53125528
EPA ID: N/R

PFAS - ME ***(cont.)***

Sample Location :	NOT APPLICABLE
Sample Point Latitude :	N/R
Sample Point Longitude :	N/R
Analysis Date :	2020-11-25
Analysis Lab Sample ID :	L2050402-01
Analysis Lab :	ALPHA ANALYTICAL WOODS HOLE LAB - MANSFIELD, MA
QC Type :	NOT APPLICABLE (NORMAL ENVIRONMENTAL SAMPLE)
Result Type :	TARGET/REGULAR RESULT
Parameter Name :	TOTAL PFOA AND PFOS
Concentrate :	12.62
Unit :	NG/G
Lab Qualif :	N/R
Valid Qualif :	Associated value is estimated - may be due to factors such as holding time violations, blank contamination, etc.
Validation Level :	DEP REVIEW
Treatment :	NOT APPLICABLE
MDL :	0.035
Prep Method :	METHOD
Prep Method 2 :	N/R
Dilution Factor :	1
Weight Bas :	DRY
Batch ID :	AAWH-WG1435095
Depth :	N/R
Depth Units :	N/R
Sample Comment :	N/R
Parameter Seq :	45702081
Site Latitude :	44.090718
Site Longitude :	-69.117752
Last Date in Agency List :	2024-07-18
Site Number :	30387
CAS Number :	DEP18010
Sample Number :	137090
Sample Delivery Group :	L2123655
Sample Date :	2021-05-05
Sample Type :	N/R
Sample T 1 :	N/R
Sample Collection Method :	GRAB SAMPLE
Sample Location :	NOT APPLICABLE
Sample Point Latitude :	N/R
Sample Point Longitude :	N/R
Analysis Date :	2021-05-13
Analysis Lab Sample ID :	L2123655-01
Analysis Lab :	ALPHA ANALYTICAL WOODS HOLE LAB - MANSFIELD, MA
QC Type :	NOT APPLICABLE (NORMAL ENVIRONMENTAL SAMPLE)
Result Type :	TARGET/REGULAR RESULT
Parameter Name :	TOTAL PFOA AND PFOS
Concentrate :	20.89
Unit :	NG/G
Lab Qualif :	N/R
Valid Qualif :	N/R
Validation Level :	DEP REVIEW
Treatment :	UNKNOWN
MDL :	0.068

DRAFT

Map Id: R73
Direction: WSW
Distance: 0.394 mi., 2078 ft.
Elevation: 83 ft.
Relative: Higher

Site Name : INTERSTATE SEPTIC SYSTEMS, INC
44.090718, -69.117752
ROCKLAND, ME

Database(s) : [PFAS - ME] ***(cont.)***

Envirosite ID: 53125528
EPA ID: N/R

PFAS - ME ***(cont.)***

Prep Method :	METHOD
Prep Method 2 :	N/R
Dilution Factor :	1
Weight Bas :	DRY
Batch ID :	AAWH-WG1496412
Depth :	N/R
Depth Units :	N/R
Sample Comment :	N/R
Parameter Seq :	46787217
Site Latitude :	44.090718
Site Longitude :	-69.117752
Last Date in Agency List :	2024-07-18

Site Number :	30387
CAS Number :	DEP18010
Sample Number :	144661
Sample Delivery Group :	L2123655
Sample Date :	2021-05-05
Sample Type :	N/R
Sample T 1 :	N/R
Sample Collection Method :	GRAB SAMPLE
Sample Location :	NOT APPLICABLE
Sample Point Latitude :	N/R
Sample Point Longitude :	N/R
Analysis Date :	2021-05-18
Analysis Lab Sample ID :	L2123655-02
Analysis Lab :	ALPHA ANALYTICAL WOODS HOLE LAB - MANSFIELD, MA
QC Type :	NOT APPLICABLE (NORMAL ENVIRONMENTAL SAMPLE)
Result Type :	TARGET/REGULAR RESULT
Parameter Name :	TOTAL PFOA AND PFOS
Concentrate :	2.23
Unit :	NG/G
Lab Qualif :	N/R
Valid Qualif :	N/R
Validation Level :	DEP REVIEW
Treatment :	UNKNOWN
MDL :	0.065
Prep Method :	METHOD
Prep Method 2 :	N/R
Dilution Factor :	1
Weight Bas :	DRY
Batch ID :	AAWH-WG1496596
Depth :	N/R
Depth Units :	N/R
Sample Comment :	N/R
Parameter Seq :	46787218
Site Latitude :	44.090718
Site Longitude :	-69.117752
Last Date in Agency List :	2024-07-18

DRAFT

Map Id: M74
Direction: N
Distance: 0.397 mi., 2096 ft.
Elevation: N/R
Relative: N/R

Site Name : Petit Manan National Wildlife Refuge
44.099238, -69.10965
ME

Database(s) : [FEDLAND]

Envirosite ID: 43571084
EPA ID: N/R

FEDLAND

Facility Name :	Petit Manan National Wildlife Refuge
Facility Address :	ME
Source Date :	2021-01-28
Category :	Fee
Loc Name :	PETIT MANAN NATIONAL WILDLIFE REFUGE
Owner Name :	FWS
Local Owner :	Fee
Owner Type :	FED
Manager Type :	FED
Manager Name :	FWS
Local Manager :	PETIT MANAN NATIONAL WILDLIFE REFUGE
Designation Type :	NWR
Local Designation :	NWR
GIS Acres :	7337
Source Protected Area ID :	PMN
WDPA Site :	55557470
Public Access :	RA
Access Source :	FWS - GAP
GAP Status Date :	2024
GAP Status :	2
GAP Status Source :	GAP - Default
IUCN Category Date :	2024
IUCN Category :	IV
IUCN Category Source :	GAP - Default
Date of Establishment :	N/R
Access Date :	2021
Easement Holder :	N/R
Easement Holder Type :	N/R
Comments :	N/R
Last Date in Agency List :	2025-01-23

DRAFT

Map Id: M75
Direction: N
Distance: 0.398 mi., 2101 ft.
Elevation: N/R
Relative: N/R

Site Name : Petit Manan National Wildlife Refuge
44.09925, -69.109646
ME

Database(s) : [FEDLAND]

Envirosite ID: 56904776
EPA ID: N/R

FEDLAND

Facility Name :	Petit Manan National Wildlife Refuge
Facility Address :	ME
Source Date :	2021-12-08
Category :	Fee
Loc Name :	Petit Manan National Wildlife Refuge
Owner Name :	FWS
Local Owner :	Fee
Owner Type :	FED

Map Id: M75
Direction: N
Distance: 0.398 mi., 2101 ft.
Elevation: N/R
Relative: N/R

Site Name : Petit Manan National Wildlife Refuge
44.09925, -69.109646
ME

Database(s) : [FEDLAND] ***(cont.)***

Envirosite ID: 56904776
EPA ID: N/R

FEDLAND ***(cont.)***

Manager Type :	FED
Manager Name :	FWS
Local Manager :	Petit Manan National Wildlife Refuge
Designation Type :	NWR
Local Designation :	NWR
GIS Acres :	7363
Source Protected Area ID :	PMN
WDPA Site :	0
Public Access :	RA
Access Source :	FWS
GAP Status Date :	2024
GAP Status :	2
GAP Status Source :	GAP - Default
IUCN Category Date :	2024
IUCN Category :	IV
IUCN Category Source :	GAP - Default
Date of Establishment :	N/R
Access Date :	2021
Easement Holder :	N/R
Easement Holder Type :	N/R
Comments :	N/R
Last Date in Agency List :	2025-01-23

Map Id: 76
Direction: NW
Distance: 0.402 mi., 2123 ft.
Elevation: 56 ft.
Relative: Higher

Site Name : NONE
59 BROADWAY
ROCKLAND, ME

Database(s) : [SPILLS - ME]

Envirosite ID: 50665861
EPA ID: N/R

SPILLS - ME

Facility Name :	NONE
Facility Address :	59 BROADWAY, ROCKLAND, ME
Spill Number :	A-250-2017
Actual Spill Date :	2017-05-10
Report Status :	Final Report
Spill Type :	Non-Oil, Non-Hazardous Incident
Location State Province :	ME
Incident Location :	Residential - Single Family
Incident Source :	No Source
Spill Cause :	Other - No Cause
Agency Hyperlink :	Click here for hyperlink provided by the agency.
Last Date in Agency List :	2024-09-10
Medium(s) :	Inland Surface Water

DRAFT

Map Id: 76
Direction: NW
Distance: 0.402 mi., 2123 ft.
Elevation: 56 ft.
Relative: Higher

Site Name : NONE
59 BROADWAY
ROCKLAND, ME

Database(s) : [SPILLS - ME] ***(cont.)***

Envirosite ID: 50665861
EPA ID: N/R

SPILLS - ME ***(cont.)***

Spill Logs

Log Location Description :	59 Broadway
Log Location Town :	ROCKLAND
Log Tank Involved :	None
Log Note :	Reddish liquid running in ditch between properties.

Products Found

Product Code :	MARSH SHEEN
Product Amount :	N/R

Map Id: M77
Direction: N
Distance: 0.414 mi., 2186 ft.
Elevation: N/R
Relative: N/R

Site Name : Petit Manan National Wildlife Refuge
44.100037, -69.109251
ME

Database(s) : [FEDLAND]

Envirosite ID: 43373807
EPA ID: N/R

FEDLAND

Facility Name :	Petit Manan National Wildlife Refuge
Facility Address :	ME
Source Date :	2021-01-28
Category :	Fee
Loc Name :	PETIT MANAN NATIONAL WILDLIFE REFUGE
Owner Name :	FWS
Local Owner :	Fee
Owner Type :	FED
Manager Type :	FED
Manager Name :	FWS
Local Manager :	PETIT MANAN NATIONAL WILDLIFE REFUGE
Designation Type :	NWR
Local Designation :	NWR
GIS Acres :	7337
Source Protected Area ID :	PMN
WDPA Site :	55557470
Public Access :	RA
Access Source :	FWS - GAP
GAP Status Date :	2024
GAP Status :	2
GAP Status Source :	GAP - Default
IUCN Category Date :	2024
IUCN Category :	IV
IUCN Category Source :	GAP - Default
Date of Establishment :	N/R
Access Date :	2021
Easement Holder :	N/R
Easement Holder Type :	N/R
Comments :	N/R

DRAFT

Map Id: M77
Direction: N
Distance: 0.414 mi., 2186 ft.
Elevation: N/R
Relative: N/R

Site Name : Petit Manan National Wildlife Refuge
44.100037, -69.109251
ME

Database(s) : [FEDLAND] ***(cont.)***

Envirosite ID: 43373807
EPA ID: N/R

FEDLAND ***(cont.)***

Last Date in Agency List : 2025-01-23

Map Id: M78
Direction: N
Distance: 0.414 mi., 2186 ft.
Elevation: N/R
Relative: N/R

Site Name : Petit Manan National Wildlife Refuge
44.100037, -69.109251
ME

Database(s) : [FEDLAND]

Envirosite ID: 43373807
EPA ID: N/R

The details for this site appear in MAP ID M77

Map Id: M79
Direction: N
Distance: 0.415 mi., 2190 ft.
Elevation: N/R
Relative: N/R

Site Name : Petit Manan National Wildlife Refuge
44.100048, -69.109247
ME

Database(s) : [FEDLAND]

Envirosite ID: 56891871
EPA ID: N/R

FEDLAND

Facility Name :	Petit Manan National Wildlife Refuge
Facility Address :	ME
Source Date :	2021-12-08
Category :	Fee
Loc Name :	Petit Manan National Wildlife Refuge
Owner Name :	FWS
Local Owner :	Fee
Owner Type :	FED
Manager Type :	FED
Manager Name :	FWS
Local Manager :	Petit Manan National Wildlife Refuge
Designation Type :	NWR
Local Designation :	NWR
GIS Acres :	7363
Source Protected Area ID :	PMN
WDPA Site :	0
Public Access :	RA
Access Source :	FWS
GAP Status Date :	2024
GAP Status :	2
GAP Status Source :	GAP - Default
IUCN Category Date :	2024
IUCN Category :	IV
IUCN Category Source :	GAP - Default
Date of Establishment :	N/R

DRAFT

Map Id: M79
Direction: N
Distance: 0.415 mi., 2190 ft.
Elevation: N/R
Relative: N/R

Site Name : Petit Manan National Wildlife Refuge
44.100048, -69.109247
ME

Database(s) : [FEDLAND] ***(cont.)***

Envirosite ID: 56891871
EPA ID: N/R

FEDLAND ***(cont.)***

Access Date :	2021
Easement Holder :	N/R
Easement Holder Type :	N/R
Comments :	N/R
Last Date in Agency List :	2025-01-23

Map Id: 80
Direction: SSE
Distance: 0.420 mi., 2220 ft.
Elevation: 98 ft.
Relative: Higher

Site Name : MCCELLAND RESIDENCE
44 INGRAHAM DRIVE
OWLS HEAD, ME

Database(s) : [LAST - ME, SPILLS - ME]

Envirosite ID: 51989232
EPA ID: N/R

LAST - ME

Facility Name :	MCCELLAND RESIDENCE
Facility Address :	44 INGRAHAM DRIVE, OWLS HEAD
Spill Number :	A-215-2021
Actual Spill Date :	N/R
Report Status :	Final Report
Location Town MCD :	13090
Number of Wells at Risk :	0
Number of Wells Impacted :	0
Material Disposal Information :	N/R
Further Response Action :	F
Spill Type :	Oil Incident
Report Type :	N/R
Detection Method :	N/R
Incident Location :	Residential - Single Family
Incident Source :	Storage Unit - Aboveground Storage Tank
Spill Cause :	Mechanical Failure - Other
Agency Hyperlink :	Click here for hyperlink provided by the agency.
Last Date in Agency List :	2024-09-10
Medium(s) :	Land Interior Surface Indoor Air Quality

Spill Logs

Spill Office :	Augusta
Spill Office Sequence Number :	215
Spill Year :	2021
Log Spill Date :	N/R
Log Reported Date :	2021-05-06
Log Reported Product :	#2 FUEL OIL
Log Location Description :	44 INGRAHAM DRIVE
Log Location Town :	OWLS HEAD

DRAFT

Map Id: 80
Direction: SSE
Distance: 0.420 mi., 2220 ft.
Elevation: 98 ft.
Relative: Higher

Site Name : MCCELLAND RESIDENCE
44 INGRAHAM DRIVE
OWLS HEAD, ME

Database(s) : [LAST - ME, SPILLS - ME] ***(cont.)***

Envirosite ID: 51989232
EPA ID: N/R

LAST - ME ***(cont.)***

Log Tank Involved :	N/R
Log Note :	Long term leak (7 months), a lot of interior damage.

Products Found

Product Code :	#2 FUEL OIL
Other Product :	N/R
Product Amount :	250 gals.
Product Amount Qualifier :	N/R
Primary Product :	T

Tank Involved

Incident Tank :	Above Ground Tank(s) Involved
Removal :	F
UST Registered :	F
UST Tank Site Number :	N/R
UST Tank Number :	N/R
AST Inside :	F

SPILLS - ME

Facility Name :	MCCELLAND RESIDENCE
Facility Address :	44 INGRAHAM DRIVE, OWLS HEAD
Spill Number :	A-215-2021
Actual Spill Date :	N/R
Report Status :	Final Report
Spill Type :	Oil Incident
Location State Province :	N/R
Incident Location :	Residential - Single Family
Incident Source :	Storage Unit - Aboveground Storage Tank
Spill Cause :	Mechanical Failure - Other
Agency Hyperlink :	Click here for hyperlink provided by the agency.
Last Date in Agency List :	2024-09-10
Medium(s) :	Land Interior Surface Indoor Air Quality

Spill Logs

Log Location Description :	44 INGRAHAM DRIVE
Log Location Town :	OWLS HEAD
Log Tank Involved :	N/R
Log Note :	Long term leak (7 months), a lot of interior damage.

Products Found

Product Code :	#2 FUEL OIL
Product Amount :	250 gals.

DRAFT

Map Id: 81
Direction: N
Distance: 0.421 mi., 2222 ft.
Elevation: 37 ft.
Relative: Lower

Site Name : APARTMENT BUILDING
22 FLORENCE ST
ROCKLAND, ME

Database(s) : [LAST - ME, SPILLS - ME]

Envirosite ID: 50665795
EPA ID: N/R

LAST - ME

Facility Name :	APARTMENT BUILDING
Facility Address :	22 FLORENCE ST, ROCKLAND
Spill Number :	A-581-1993
Actual Spill Date :	1993-12-02
Report Status :	Final Report
Location Town MCD :	13100
Number of Wells at Risk :	0
Number of Wells Impacted :	0
Material Disposal Information :	N/R
Further Response Action :	F
Spill Type :	Oil Incident
Report Type :	Citizen Complaint
Detection Method :	Other
Incident Location :	Residential - Multi Family
Incident Source :	N/R
Spill Cause :	Corrosion - Tank
Agency Hyperlink :	Click here for hyperlink provided by the agency.
Last Date in Agency List :	2024-09-10
Medium(s) :	Land

Spill Logs

Spill Office :	Augusta
Spill Office Sequence Number :	581
Spill Year :	1993
Log Spill Date :	1993-12-02
Log Reported Date :	1993-12-02
Log Reported Product :	#2 FUEL OIL
Log Location Description :	N/R
Log Location Town :	ROCKLAND
Log Tank Involved :	Above Ground Tank(s) Involved
Log Note :	N/R

Products Found

Product Code :	#2 FUEL OIL
Other Product :	N/R
Product Amount :	150 gals.
Product Amount Qualifier :	ACTUAL
Primary Product :	F

Tank Involved

Incident Tank :	Above Ground Tank(s) Involved
Removal :	F
UST Registered :	F
UST Tank Site Number :	N/R
UST Tank Number :	N/R
AST Inside :	F

DRAFT

Map Id: 81
Direction: N
Distance: 0.421 mi., 2222 ft.
Elevation: 37 ft.
Relative: Lower

Site Name : APARTMENT BUILDING
22 FLORENCE ST
ROCKLAND, ME

Database(s) : [LAST - ME, SPILLS - ME] ***(cont.)***

Envirosite ID: 50665795
EPA ID: N/R

SPILLS - ME

Facility Name :	APARTMENT BUILDING
Facility Address :	22 FLORENCE ST, ROCKLAND
Spill Number :	A-581-1993
Actual Spill Date :	1993-12-02
Report Status :	Final Report
Spill Type :	Oil Incident
Location State Province :	N/R
Incident Location :	Residential - Multi Family
Incident Source :	N/R
Spill Cause :	Corrosion - Tank
Agency Hyperlink :	Click here for hyperlink provided by the agency.
Last Date in Agency List :	2024-09-10
Medium(s) :	Land

Spill Logs

Log Location Description :	N/R
Log Location Town :	ROCKLAND
Log Tank Involved :	Above Ground Tank(s) Involved
Log Note :	N/R

Products Found

Product Code :	#2 FUEL OIL
Product Amount :	150 gals.

DRAFT

Map Id: S82
Direction: NNW
Distance: 0.427 mi., 2253 ft.
Elevation: 35 ft.
Relative: Lower

Site Name : CMP TRANSFORMER
15 FRANKLIN ST
ROCKLAND, ME

Database(s) : [SPILLS - ME]

Envirosite ID: 50665877
EPA ID: N/R

SPILLS - ME

Facility Name :	CMP TRANSFORMER
Facility Address :	15 FRANKLIN ST, ROCKLAND, ME
Spill Number :	A-605-2019
Actual Spill Date :	N/R
Report Status :	Final Report
Spill Type :	Oil Incident
Location State Province :	ME
Incident Location :	Utility - Power
Incident Source :	Utility - Electrical Transformer

Map Id: S82
Direction: NNW
Distance: 0.427 mi., 2253 ft.
Elevation: 35 ft.
Relative: Lower

Site Name : CMP TRANSFORMER
15 FRANKLIN ST
ROCKLAND, ME

Database(s) : [SPILLS - ME] ***(cont.)***

Envirosite ID: 50665877
EPA ID: N/R

SPILLS - ME ***(cont.)***

Spill Cause :	Accident - Storm Damage
Agency Hyperlink :	Click here for hyperlink provided by the agency.
Last Date in Agency List :	2024-09-10
Medium(s) :	Land

Spill Logs

Log Location Description :	15 Franklin St
Log Location Town :	ROCKLAND
Log Tank Involved :	None
Log Note :	CMP 1 gallon of mineral oil

Products Found

Product Code :	TRANSFORMER OIL
Product Amount :	1 gals.

Map Id: 83
Direction: WSW
Distance: 0.456 mi., 2407 ft.
Elevation: 92 ft.
Relative: Higher

Site Name : UNITED PARCEL SERVICE | UNITED PARCEL SVC ROCKLAND | C N BROWN BULK PLANT
11 MERRILL DR | 11 MERILL DR.
ROCKLAND | Rockland, ME

Database(s) : [DOCKET, ECHO, EPA UST, FRS, HMIRS (DOT), LAST - ME, MANIFEST EPA, RCRA NONGEN, SPILLS - ME, T 2 - ME, UST - ME, UST AOS - ME]

Envirosite ID: 3223631
EPA ID: N/R

DOCKET

Facility Name :	UNITED PARCEL SERVICE
Facility Address :	11 MERRILL DRIVE, ROCKLAND, ME 04841-2143

Site Activity Details

Enforcement Action Case Number :	06-2022-0942
Activity ID :	3603472443
Enforcement Action Name :	UNITED PARCEL SERVICE
Last Date in Agency List :	2025-02-06
Final Ordr Iss/Final Order Enter Date:	2022-10-17
Complaint/Proposed Order Actual Date:	N/R
Final Order Issued Actual Date :	2022-10-17
Final Order Name :	United Parcel Service, Inc.

DRAFT

Map Id: 83
Direction: WSW
Distance: 0.456 mi., 2407 ft.
Elevation: 92 ft.
Relative: Higher

Site Name : UNITED PARCEL SERVICE | UNITED PARCEL SVC ROCKLAND | C N BROWN BULK PLANT
11 MERRILL DR | 11 MERILL DR.
ROCKLAND | Rockland, ME

Database(s) : [DOCKET, ECHO, EPA UST, FRS, HMIRS (DOT), LAST - ME, MANIFEST EPA, RCRA NONGEN, SPILLS - ME, T 2 - ME, UST - ME, UST AOS - ME] ***(cont.)***

Envirosite ID: 3223631
EPA ID: N/R

DOCKET ***(cont.)***

Complaint Summary

Respondent/Defendant Name :	United Parcel Service, Inc.
Named in Complaint :	Y
Named in Final Order :	Y
SEP Category :	N/R
SEP Description :	N/R
Regional Docket Number :	N/R

Standard Industrial Classification (SIC) Summary

Registry ID :	110054085805
Primary SIC :	N/R
Primary NAICS :	N/R
Settlement FRS ICIS Facility :	3601493285 - UPS-BIRMINGHAM
Pollutants (SRS) :	N/R
Admin EA Closed Actual Date :	2022-10-17
Enforcement Action Name :	United Parcel Service, Inc.
Enforcement Action Resolution :	N/R
Violation Types :	Failure To Notify Failure To Report Information As Required
Case Law Sections :	RCRA 3010 - Notification of Hazardous Waste Activity

Violation Penalties and Compliance Summary

Compliance Action Cost :	500000
EPA Penalty Assessed Amount :	5300000
Cost Recovery Required :	N/R
Cost of SEP :	0
Cost of Complying Actions :	N/R

ECHO

Facility Name :	UNITED PARCEL SERVICE
Facility Address :	11 MERRILL DRIVE, ROCKLAND, ME 04841
County :	KNOX

DRAFT

Map Id: 83
Direction: WSW
Distance: 0.456 mi., 2407 ft.
Elevation: 92 ft.
Relative: Higher

Site Name : UNITED PARCEL SERVICE | UNITED PARCEL SVC ROCKLAND | C N BROWN BULK PLANT
11 MERRILL DR | 11 MERILL DR.
ROCKLAND | Rockland, ME

Database(s) : [DOCKET, ECHO, EPA UST, FRS, HMIRS (DOT), LAST - ME, MANIFEST EPA, RCRA NONGEN, SPILLS - ME, T 2 - ME, UST - ME, UST AOS - ME] ***(cont.)***

Envirosite ID: 3223631
EPA ID: N/R

ECHO ***(cont.)***

Last Inspection Date :	N/R
Registry ID :	110054085805
FIPS Code :	23013
EPA Region :	01
Inspection Count :	0
Last Inspection Days :	N/R
Informal Count :	0
Last Informal Action Date :	N/R
Formal Action Count :	2
Last Formal Action Date :	2022-09-28
Total Penalties :	5300000
Penalty Count :	1
Last Penalty Date :	2022-10-17
Last Penalty Amount :	N/R
QTRS IN NC :	4
Programs IN SNC :	0
Current Compliance Status :	No Violation Identified
Three-Year Compliance Status :	VVVV_____
Collection Method :	ADDRESS MATCHING-HOUSE NUMBER
Reference Point :	ENTRANCE POINT OF A FACILITY OR STATION
Accuracy Meters :	50
Derived Tribes :	N/R
Derived HUC :	01050002
Derived WBD :	010500021906
Derived STCTY FIPS :	23013
Derived Zip :	04841
Derived CD113 :	01
Derived CB2010 :	230139706003016
MYRTK Universe :	NNN
NPDES IDs :	N/R
CWA Permit Types :	N/R
CWA Compliance Tracking :	N/R
CWA NAICS :	N/R
CWA SICS :	N/R
CWA Inspection Count :	N/R
CWA Last Inspection Days :	N/R
CWA Informal Count :	N/R
CWA Formal Action Count :	N/R
CWA Last Formal Action Date :	N/R
CWA Penalties :	N/R
CWA Last Penalty Date :	N/R
CWA Last Penalty Amount :	N/R
CWA Quarters IN NC :	N/R
CWA Current Compliance Status :	N/R
CWA Current SNC Flag :	N
CWA 13 Quarters Compliance Status :	N/R
CWA 13 Quarters Effluent Exceedances:	N/R
CWA Three-Year QNCR Codes :	N/R
DFR URL :	Click here for hyperlink provided by the agency.
Facility SIC :	N/R
Facility NAICS :	492110 - Couriers and Express Delivery Services
Facility Last Inspection EPA Date :	N/R

DRAFT

Map Id: 83
Direction: WSW
Distance: 0.456 mi., 2407 ft.
Elevation: 92 ft.
Relative: Higher

Site Name : UNITED PARCEL SERVICE | UNITED PARCEL SVC ROCKLAND | C N BROWN BULK PLANT
11 MERRILL DR | 11 MERILL DR.
ROCKLAND | Rockland, ME

Database(s) : [DOCKET, ECHO, EPA UST, FRS, HMIRS (DOT), LAST - ME, MANIFEST EPA, RCRA NONGEN, SPILLS - ME, T 2 - ME, UST - ME, UST AOS - ME] ***(cont.)***

Envirosite ID: 3223631
EPA ID: N/R

ECHO ***(cont.)***

Facility Last Inspection State Date :	N/R
Facility Last Formal Act EPA Date :	2022-09-28
Facility Last Formal Act State Date :	N/R
Facility Last Informal Act EPA Date :	N/R
Facility Last Informal Act State Date:	N/R
Facility Federal Agency :	N/R
TRI Reporter :	N/R
Facility Imp Water Flag :	N/R
Current SNC Flag :	N
Indian County Flag :	N
Federal Flag :	N/R
US Mexico Border Flag :	N/R
Chesapeak Bay Flag :	N/R
AIR Flag :	N
NPDES Flag :	N
SDWIS Flag :	N
RCRA Flag :	Y
TRI Flag :	N
GHG Flag :	N
Major Flag :	N/R
Active Flag :	Y
NAA Flag :	Y
Latitude :	44.088649
Longitude :	-69.117811
Last Date in Agency List :	2025-02-19

EPA UST

Facility Name :	UNITED PARCEL SVC ROCKLAND
Facility Address :	11 MERRILL DR, ROCKLAND, Maine
County :	N/R
Facility ID :	ME14688
Facility Status :	Closed UST(s)
Open USTs :	0
Closed USTs :	1
Temporarily Out of Service USTs :	0
Date of Last Inspection :	N/R
EPA Region :	1
Tribe :	N/R
Facility ID 2 :	N/R
Latitude :	44.088934
Longitude :	-69.114113
Last Date in Agency List :	2024-05-22

Tank Details

Tank ID :	ME14688_1
Tank Status :	Closed

DRAFT

Map Id: 83
Direction: WSW
Distance: 0.456 mi., 2407 ft.
Elevation: 92 ft.
Relative: Higher

Site Name : UNITED PARCEL SERVICE | UNITED PARCEL SVC ROCKLAND | C N BROWN BULK PLANT
11 MERRILL DR | 11 MERILL DR.
ROCKLAND | Rockland, ME

Database(s) : [DOCKET, ECHO, EPA UST, FRS, HMIRS (DOT), LAST - ME, MANIFEST EPA, RCRA NONGEN, SPILLS - ME, T 2 - ME, UST - ME, UST AOS - ME] ***(cont.)***

Envirosite ID: 3223631
EPA ID: N/R

EPA UST ***(cont.)***

Installation Date :	1988-03-01
Removal Date :	N/R
Capacity :	12000
Substances :	UNLEADED GASOLINE
Tank Wall Type :	N/R

FRS

Facility Name :	UNITED PARCEL SERVICE
Facility Address :	11 MERRILL DRIVE, ROCKLAND, ME 04841-2143
County :	KNOX

Site Details

Registry ID :	110054085805
FRS Facility URL :	Click here for hyperlink provided by the agency.
Last Date in Agency List :	2024-12-16

Source Description

Source Description :

ICIS provides a database that, when complete, will contain enforcement and compliance information across most of EPA's programs. The vision for ICIS is to replace EPA's independent databases that contain enforcement data with a single repository for that information. Currently, ICIS contains all Federal Administrative and Judicial enforcement actions and a subset of the Permit Compliance System (PCS), which supports the National Pollutant Discharge Elimination System (NPDES). This information is maintained in ICIS by EPA in the Regional offices and at Headquarters. A future release of ICIS will completely replace PCS and will integrate that information with Federal actions already in the system. ICIS also has the capability to track other activities that support compliance and enforcement programs, including incident tracking, compliance assistance, and compliance monitoring.

Source Description :

RCRAInfo is EPA’s comprehensive information system that supports the Resource Conservation and Recovery Act (RCRA) of 1976 and the Hazardous and Solid Waste Amendments (HSWA) of 1984 through the tracking of events and activities related to facilities that generate, transport, and treat, store, or dispose of hazardous waste. RCRAInfo allows RCRA program staff to track the notification, permit, compliance, and corrective action activities required under RCRA. RCRAInfo also supports generation of the National Hazardous Waste Biennial Report. All generators and treatment, storage, and disposal facilities who handle hazardous waste are required to report to the EPA Administrator at least once every two years to support creation of the Biennial Report.

FRS Environmental Interest

Source and System ID :	ICIS - 3000034186 RCRAINFO - MEP000020949 RCRAINFO - MER000513622

DRAFT

Map Id: 83
Direction: WSW
Distance: 0.456 mi., 2407 ft.
Elevation: 92 ft.
Relative: Higher

Site Name : UNITED PARCEL SERVICE | UNITED PARCEL SVC ROCKLAND | C N BROWN BULK PLANT
11 MERRILL DR | 11 MERILL DR. ROCKLAND | Rockland, ME

Database(s) : [DOCKET, ECHO, EPA UST, FRS, HMIRS (DOT), LAST - ME, MANIFEST EPA, RCRA NONGEN, SPILLS - ME, T 2 - ME, UST - ME, UST AOS - ME] ***(cont.)***

Envirosite ID: 3223631
EPA ID: N/R

HMIRS (DOT)

Facility Address :	11 MERILL DR., ROCKLAND, ME 4841
County :	KNOX

Site Details

Details for this site have been truncated due to the large number of available details for this site within this dataset. For the complete details for this site, contact your Envirosite account representative for a complimentary site report containing all of the details available.

Date of Incident :	2012-03-14
Time of Incident :	06:00
Report Submission Source :	Paper
Report Number :	I-2012030501
Multiple Rows per Incident :	Yes
NRC Number :	N/R
Federal DOT Agency Name :	N/R
Mode of Transportation :	Highway
Transportation Phase :	UNLOADING
Carrier/Reporter Name :	UNITED PARCEL SERVICE INC.
Carrier/Reporter Address :	55 GLENLAKE PKWY
Carrier/Reporter Non-US State :	GA
Carrier/Reporter FED DOT ID :	21800
Carrier/Reporter HAZMAT Reg ID :	N/R
Carrier/Reporter Country :	UNITED STATES
Shipper Name :	ZANDERS GLENN FUR & SPORTING GOODS CO INC
Shipper Address :	801 BRADBURY LN
Shipper Non-US State :	IL
Shipper Country :	UNITED STATES
Shipper Waybill/Shipping Paper :	1Z601011037670065
Shipper HAZMAT Registration ID :	N/R
Origin City :	SPARTA
Origin State :	ILLINOIS
Origin Postal Code :	62286
Origin Country :	US
Destination City :	WOOLWICH
Destination State :	MAINE
Destination Postal Code :	4579
Destination Non-US State :	N/R
Destination Country :	US
Commodity Short Name :	CARTRIDGES SMALL ARMS
Commodity Long Name :	CARTRIDGES SMALL ARMS
Technical/Trade Name :	MISC BULLETS
Identification Number :	N/R
Hazardous Class :	OTHER REGULATED MATERIAL CLASS D
Packing Group :	N/R
Quantity Released :	0.00625
Unit of Measure :	Solid - Pound Solid
HAZMAT Waste Indicator :	No
HAZMAT Waste EPA Number :	N/R

DRAFT

Map Id: 83
Direction: WSW
Distance: 0.456 mi., 2407 ft.
Elevation: 92 ft.
Relative: Higher

Site Name : UNITED PARCEL SERVICE | UNITED PARCEL SVC ROCKLAND | C N BROWN BULK PLANT
11 MERRILL DR | 11 MERILL DR.
ROCKLAND | Rockland, ME

Database(s) : [DOCKET, ECHO, EPA UST, FRS, HMIRS (DOT), LAST - ME, MANIFEST EPA, RCRA NONGEN, SPILLS - ME, T 2 - ME, UST - ME, UST AOS - ME] ***(cont.)***

Envirosite ID: 3223631
EPA ID: N/R

HMIRS (DOT) ***(cont.)***

HMIS Toxic by Inhalation Indicator :	No
TIH Hazard Zone :	N/R
Material Shipment Approval Indicator:	No
Material Shipment Approval Number :	N/R
Undeclared HAZMAT Shipment Indicator:	Yes
Packaging Type :	Non-Bulk
Failed Object Code :	N/R
Failed Object Description :	N/R
Manner of Failure Code :	N/R
Manner of Failure Description :	N/R
Failure Cause Code :	N/R
Failure Cause Description :	N/R
Identification Markings :	N/R
Cont 1 Packaging Type :	Box
Cont 1 Material of Construction :	Paper multi-wall
Cont 1 Head Type :	N/R
Cont 1 Package Amount :	35
Cont 1 Package Amount UOM :	Solid - Pound Solid
Cont 1 Package Number in Shipment :	1
Cont 1 Package Shipment Number Failed:	1
Cont 1 Package Manufacturer :	N/R
Cont 1 Pkg Manufacturer Date :	N/R
Cont 1 Package Serial Number :	N/R
Cont 1 Package Last Test Date :	N/R
Cont 1 Package Design Pressure Reported:	N/R
Cont 1 Design Pressure UOM Reported :	N/R
Cont 1 Package Shell Thickness Reported:	N/R
Cont 1 Shell Thickness UOM Reported :	N/R
Cont 1 Head Thickness Reported :	N/R
Cont 1 Head Thickness UOM Reported :	N/R
Cont 1 Valve or Device Fail Indicator:	No
Cont 1 Valve or Device Type :	N/R
Cont 1 Valve Device Manufacturer :	N/R
Cont 1 Valve or Device Model :	N/R
Cont 2 Package Type :	N/R
Cont 2 Material of Construction :	N/R
Cont 2 Package Capacity :	N/R
Cont 2 Capacity UOM Reported :	N/R
Cont 2 Package Amount UOM :	N/R
Cont 2 Package Number in Shipment :	N/R
Cont 2 Package Shipment Number Failed:	N/R
RAM Package Category :	N/R
RAM Package Certification :	FALSE
RAM Nuclide(s) Present :	N/R
RAM Transport Index :	N/R
RAM Activity Reported :	N/R
RAM UOM Reported :	N/R
RAM Activity :	0

DRAFT

Map Id: 83
Direction: WSW
Distance: 0.456 mi., 2407 ft.
Elevation: 92 ft.
Relative: Higher

Site Name : UNITED PARCEL SERVICE | UNITED PARCEL SVC ROCKLAND | C N BROWN BULK PLANT
11 MERRILL DR | 11 MERILL DR.
ROCKLAND | Rockland, ME

Database(s) : [DOCKET, ECHO, EPA UST, FRS, HMIRS (DOT), LAST - ME, MANIFEST EPA, RCRA NONGEN, SPILLS - ME, T 2 - ME, UST - ME, UST AOS - ME] ***(cont.)***

Envirosite ID: 3223631
EPA ID: N/R

HMIRS (DOT) ***(cont.)***

RAM Activity UOM :	N/R
Spillage (Result) Indicator :	Yes
Fire (Result) Indicator :	No
Explosion (Result) Indicator :	No
Water Sewer (Result) Indicator :	No
Gas Dispersion (Result) Indicator :	No
Environmental Damage (Result) :	No
No Release (Result) Indicator :	No
Fire/EMS Report Indicator :	No
Fire EMS/EMS Report Number :	N/R
Police Report Indicator :	No
Police Report Number :	N/R
In-House Cleanup Indicator :	No
Other Cleanup Indicator :	No
Damage More than 500 :	No
Material Loss :	$0.00
Carrier Damage :	$0.00
Property Damage :	$0.00
Response Cost :	$0.00
Remediation Cleanup Cost :	$0.00
Damage Other (Old Form) :	$0.00
Total Amount of Damages :	$0.00
HAZMAT Fatality Indicator :	No
HAZMAT Fatalities Employees :	0
HAZMAT Fatalities Responders :	0
HAZMAT Fatality General Public :	0
Total Hazmat Fatalities :	0
Non-HAZMAT Fatality Indicator :	No
Non-HAZMAT Fatalities :	0
HAZMAT Injury Indicator :	No
HAZMAT Hospitalized Employees :	0
HAZMAT Hospitalized Responders :	0
HAZMAT Hospitalized Gen Public :	0
HAZMAT Hospitalized (Old Form) :	0
Total Hazmat Hospital Injuries :	0
HAZMAT Non-Hospital Employees :	0
HAZMAT Non-Hospital Responders :	0
HAZMAT Non-Hospital General Public :	0
HAZMAT Non-Hospital (Old Form) :	0
Total Hazmat Non-Hospital Injuries :	0
Total Hazmat Injuries :	0
Evacuation Indicator :	No
Public Evacuated :	0
Employees Evacuated :	0
Total Evacuated :	0
Total Evacuation Hours :	0
Major Artery Closed :	No
Major Artery Hours Closed :	0
Material Involved in Accident :	No
Estimated Speed :	0
Weather Conditions :	N/R
Vehicle Overturn :	No

DRAFT

Map Id: 83
Direction: WSW
Distance: 0.456 mi., 2407 ft.
Elevation: 92 ft.
Relative: Higher

Site Name : UNITED PARCEL SERVICE | UNITED PARCEL SVC ROCKLAND | C N BROWN BULK PLANT
11 MERRILL DR | 11 MERILL DR.
ROCKLAND | Rockland, ME

Database(s) : [DOCKET, ECHO, EPA UST, FRS, HMIRS (DOT), LAST - ME, MANIFEST EPA, RCRA NONGEN, SPILLS - ME, T 2 - ME, UST - ME, UST AOS - ME] ***(cont.)***

Envirosite ID: 3223631
EPA ID: N/R

HMIRS (DOT) ***(cont.)***

Vehicle Left Roadway/Track :	No
Passenger Aircraft Indicator :	No
Cargo Passenger Baggage Indicator :	N/R
Incident Occurrence :	N/R
Shipphase Non-Transported Indicator :	No
Shipphase Air First Flight Indicator:	No
Shipphase Air SubFlight Indicator :	No
Shipphase Init Transport Indicator :	No
Shipphase Transfer Indicator :	No
Contact Name :	GARY DEWEERD
Contact Title :	DANGEROUS GOODS MANAGER
Contact Business Name :	UNITED PARCEL SERVICE
Contact Address :	12380 MORRIS RD
Contact Non-US State :	N/R
Contact Country :	US
Preparer of Incident Report :	Carrier
Description of Events :	NO COMMENT PROVIDED
Recommendations/Actions Taken :	NO COMMENT PROVIDED
HMIS Serious Incident Indicator :	No
HMIS Serious Fatality :	No
HMIS Serious Injury :	No
HMIS Serious Flight Plan :	No
HMIS Serious Evacuations :	No
HMIS Serious Major Artery :	No
HMIS Serious Bulk Release :	No
HMIS Serious Marine Pollutant :	No
HMIS Serious Radioactive :	No
HMIS General Package Type :	OHMIR.Ref_Container.descr_txt
HMIS Container Code :	4M
HMIS Container Description :	Paper multi-wall box
HMIS Bulk Incident Indicator :	No
Undeclared Shipment :	Yes
Last Date in Agency List :	2014-05-05

Date of Incident :	2012-03-14
Time of Incident :	06:00
Report Submission Source :	Paper
Report Number :	I-2012030501
Multiple Rows per Incident :	Yes
NRC Number :	N/R
Federal DOT Agency Name :	N/R
Mode of Transportation :	Highway
Transportation Phase :	UNLOADING
Carrier/Reporter Name :	UNITED PARCEL SERVICE INC.
Carrier/Reporter Address :	55 GLENLAKE PKWY
Carrier/Reporter Non-US State :	GA
Carrier/Reporter FED DOT ID :	21800
Carrier/Reporter HAZMAT Reg ID :	N/R
Carrier/Reporter Country :	UNITED STATES
Shipper Name :	ZANDERS GLENN FUR & SPORTING GOODS CO INC
Shipper Address :	801 BRADBURY LN

DRAFT

Map Id: 83
Direction: WSW
Distance: 0.456 mi., 2407 ft.
Elevation: 92 ft.
Relative: Higher

Site Name : UNITED PARCEL SERVICE | UNITED PARCEL SVC ROCKLAND | C N BROWN BULK PLANT
11 MERRILL DR | 11 MERILL DR.
ROCKLAND | Rockland, ME

Database(s) : [DOCKET, ECHO, EPA UST, FRS, HMIRS (DOT), LAST - ME, MANIFEST EPA, RCRA NONGEN, SPILLS - ME, T 2 - ME, UST - ME, UST AOS - ME] ***(cont.)***

Envirosite ID: 3223631
EPA ID: N/R

HMIRS (DOT) ***(cont.)***

Shipper Non-US State :	IL
Shipper Country :	UNITED STATES
Shipper Waybill/Shipping Paper :	1Z6010117276070079
Shipper HAZMAT Registration ID :	N/R
Origin City :	SPARTA
Origin State :	ILLINOIS
Origin Postal Code :	62286
Origin Country :	US
Destination City :	WOOLWICH
Destination State :	MAINE
Destination Postal Code :	4579
Destination Non-US State :	N/R
Destination Country :	US
Commodity Short Name :	CARTRIDGES SMALL ARMS
Commodity Long Name :	CARTRIDGES SMALL ARMS
Technical/Trade Name :	MISC BULLETS
Identification Number :	N/R
Hazardous Class :	OTHER REGULATED MATERIAL CLASS D
Packing Group :	N/R
Quantity Released :	0.0625
Unit of Measure :	Solid - Pound Solid
HAZMAT Waste Indicator :	No
HAZMAT Waste EPA Number :	N/R
HMIS Toxic by Inhalation Indicator :	No
TIH Hazard Zone :	N/R
Material Shipment Approval Indicator:	No
Material Shipment Approval Number :	N/R
Undeclared HAZMAT Shipment Indicator:	Yes
Packaging Type :	Non-Bulk
Failed Object Code :	N/R
Failed Object Description :	N/R
Manner of Failure Code :	N/R
Manner of Failure Description :	N/R
Failure Cause Code :	N/R
Failure Cause Description :	N/R
Identification Markings :	N/R
Cont 1 Packaging Type :	Box
Cont 1 Material of Construction :	Fiberboard
Cont 1 Head Type :	N/R
Cont 1 Package Amount :	35
Cont 1 Package Amount UOM :	Solid - Pound Solid
Cont 1 Package Number in Shipment :	1
Cont 1 Package Shipment Number Failed:	0
Cont 1 Package Manufacturer :	N/R
Cont 1 Pkg Manufacturer Date :	N/R
Cont 1 Package Serial Number :	N/R
Cont 1 Package Last Test Date :	N/R
Cont 1 Package Design Pressure Reported:	N/R
Cont 1 Design Pressure UOM Reported :	N/R

DRAFT

Map Id: 83
Direction: WSW
Distance: 0.456 mi., 2407 ft.
Elevation: 92 ft.
Relative: Higher

Site Name : UNITED PARCEL SERVICE | UNITED PARCEL SVC ROCKLAND | C N BROWN BULK PLANT
11 MERRILL DR | 11 MERILL DR.
ROCKLAND | Rockland, ME

Database(s) : [DOCKET, ECHO, EPA UST, FRS, HMIRS (DOT), LAST - ME, MANIFEST EPA, RCRA NONGEN, SPILLS - ME, T 2 - ME, UST - ME, UST AOS - ME] ***(cont.)***

Envirosite ID: 3223631
EPA ID: N/R

HMIRS (DOT) ***(cont.)***

Cont 1 Package Shell Thickness Reported:	N/R
Cont 1 Shell Thickness UOM Reported :	N/R
Cont 1 Head Thickness Reported :	N/R
Cont 1 Head Thickness UOM Reported :	N/R
Cont 1 Valve or Device Fail Indicator:	No
Cont 1 Valve or Device Type :	N/R
Cont 1 Valve Device Manufacturer :	N/R
Cont 1 Valve or Device Model :	N/R
Cont 2 Package Type :	N/R
Cont 2 Material of Construction :	N/R
Cont 2 Package Capacity :	N/R
Cont 2 Capacity UOM Reported :	N/R
Cont 2 Package Amount UOM :	N/R
Cont 2 Package Number in Shipment :	N/R
Cont 2 Package Shipment Number Failed:	N/R
RAM Package Category :	N/R
RAM Package Certification :	FALSE
RAM Nuclide(s) Present :	N/R
RAM Transport Index :	N/R
RAM Activity Reported :	N/R
RAM UOM Reported :	N/R
RAM Activity :	0
RAM Activity UOM :	N/R
Spillage (Result) Indicator :	Yes
Fire (Result) Indicator :	No
Explosion (Result) Indicator :	No
Water Sewer (Result) Indicator :	No
Gas Dispersion (Result) Indicator :	No
Environmental Damage (Result) :	No
No Release (Result) Indicator :	No
Fire/EMS Report Indicator :	No
Fire EMS/EMS Report Number :	N/R
Police Report Indicator :	No
Police Report Number :	N/R
In-House Cleanup Indicator :	No
Other Cleanup Indicator :	No
Damage More than 500 :	No
Material Loss :	$0.00
Carrier Damage :	$0.00
Property Damage :	$0.00
Response Cost :	$0.00
Remediation Cleanup Cost :	$0.00
Damage Other (Old Form) :	$0.00
Total Amount of Damages :	$0.00
HAZMAT Fatality Indicator :	No
HAZMAT Fatalities Employees :	0
HAZMAT Fatalities Responders :	0
HAZMAT Fatality General Public :	0
Total Hazmat Fatalities :	0
Non-HAZMAT Fatality Indicator :	No

DRAFT

Map Id: 83
Direction: WSW
Distance: 0.456 mi., 2407 ft.
Elevation: 92 ft.
Relative: Higher

Site Name : UNITED PARCEL SERVICE | UNITED PARCEL SVC ROCKLAND | C N BROWN BULK PLANT
11 MERRILL DR | 11 MERILL DR.
ROCKLAND | Rockland, ME

Database(s) : [DOCKET, ECHO, EPA UST, FRS, HMIRS (DOT), LAST - ME, MANIFEST EPA, RCRA NONGEN, SPILLS - ME, T 2 - ME, UST - ME, UST AOS - ME] ***(cont.)***

Envirosite ID: 3223631
EPA ID: N/R

HMIRS (DOT) ***(cont.)***

Non-HAZMAT Fatalities :	0
HAZMAT Injury Indicator :	No
HAZMAT Hospitalized Employees :	0
HAZMAT Hospitalized Responders :	0
HAZMAT Hospitalized Gen Public :	0
HAZMAT Hospitalized (Old Form) :	0
Total Hazmat Hospital Injuries :	0
HAZMAT Non-Hospital Employees :	0
HAZMAT Non-Hospital Responders :	0
HAZMAT Non-Hospital General Public :	0
HAZMAT Non-Hospital (Old Form) :	0
Total Hazmat Non-Hospital Injuries :	0
Total Hazmat Injuries :	0
Evacuation Indicator :	No
Public Evacuated :	0
Employees Evacuated :	0
Total Evacuated :	0
Total Evacuation Hours :	0
Major Artery Closed :	No
Major Artery Hours Closed :	0
Material Involved in Accident :	No
Estimated Speed :	0
Weather Conditions :	N/R
Vehicle Overturn :	No
Vehicle Left Roadway/Track :	No
Passenger Aircraft Indicator :	No
Cargo Passenger Baggage Indicator :	N/R
Incident Occurrence :	N/R
Shipphase Non-Transported Indicator :	No
Shipphase Air First Flight Indicator:	No
Shipphase Air SubFlight Indicator :	No
Shipphase Init Transport Indicator :	No
Shipphase Transfer Indicator :	No
Contact Name :	GARY DEWEERD
Contact Title :	DANGEROUS GOODS MANAGER
Contact Business Name :	UNITED PARCEL SERVICE
Contact Address :	12380 MORRIS RD
Contact Non-US State :	N/R
Contact Country :	US
Preparer of Incident Report :	Carrier
Description of Events :	NO COMMENT PROVIDED
Recommendations/Actions Taken :	NO COMMENT PROVIDED
HMIS Serious Incident Indicator :	No
HMIS Serious Fatality :	No
HMIS Serious Injury :	No
HMIS Serious Flight Plan :	No
HMIS Serious Evacuations :	No
HMIS Serious Major Artery :	No
HMIS Serious Bulk Release :	No
HMIS Serious Marine Pollutant :	No
HMIS Serious Radioactive :	No
HMIS General Package Type :	OHMIR.Ref_Container.descr_txt

DRAFT

Map Id: 83
Direction: WSW
Distance: 0.456 mi., 2407 ft.
Elevation: 92 ft.
Relative: Higher

Site Name : UNITED PARCEL SERVICE | UNITED PARCEL SVC ROCKLAND | C N BROWN BULK PLANT
11 MERRILL DR | 11 MERILL DR.
ROCKLAND | Rockland, ME

Database(s) : [DOCKET, ECHO, EPA UST, FRS, HMIRS (DOT), LAST - ME, MANIFEST EPA, RCRA NONGEN, SPILLS - ME, T 2 - ME, UST - ME, UST AOS - ME] ***(cont.)***

Envirosite ID: 3223631
EPA ID: N/R

HMIRS (DOT) ***(cont.)***

HMIS Container Code :	CONT
HMIS Container Description :	Container no description given (do not use if at all possible)
HMIS Bulk Incident Indicator :	No
Undeclared Shipment :	Yes
Last Date in Agency List :	2014-05-05
Facility Address :	11 MERILL DRIVE, ROCKLAND, ME 04841
County :	KNOX

Site Details

Date of Incident :	2024-06-21
Time of Incident :	06:30
Report Submission Source :	XML
Report Number :	X-2024061895
Multiple Rows per Incident :	No
NRC Number :	N/R
Federal DOT Agency Name :	N/R
Mode of Transportation :	Highway
Transportation Phase :	Unloading
Carrier/Reporter Name :	UNITED PARCEL SERVICE
Carrier/Reporter Address :	55 GLENLAKE PKWY
Carrier/Reporter Non-US State :	N/R
Carrier/Reporter FED DOT ID :	21800
Carrier/Reporter HAZMAT Reg ID :	N/R
Carrier/Reporter Country :	US
Shipper Name :	MSC INDUSTRIAL SUPPLY
Shipper Address :	100 MSC DR
Shipper Non-US State :	N/R
Shipper Country :	US
Shipper Waybill/Shipping Paper :	1Z901W400370721307
Shipper HAZMAT Registration ID :	N/R
Origin City :	N/R
Origin State :	N/R
Origin Postal Code :	N/R
Origin Country :	N/R
Destination City :	WARREN
Destination State :	MAINE
Destination Postal Code :	04864
Destination Non-US State :	N/R
Destination Country :	US
Commodity Short Name :	PAINT RELATED MATERIAL I
Commodity Long Name :	PAINT RELATED MATERIAL INCLUDING PAINT THINNING, DRYING, REMOVING, OR REDUCING COMPOUND
Technical/Trade Name :	N/R
Identification Number :	UN1263
Hazardous Class :	3

DRAFT

Map Id: 83
Direction: WSW
Distance: 0.456 mi., 2407 ft.
Elevation: 92 ft.
Relative: Higher

Site Name : UNITED PARCEL SERVICE | UNITED PARCEL SVC ROCKLAND | C N BROWN BULK PLANT
11 MERRILL DR | 11 MERILL DR.
ROCKLAND | Rockland, ME

Database(s) : [DOCKET, ECHO, EPA UST, FRS, HMIRS (DOT), LAST - ME, MANIFEST EPA, RCRA NONGEN, SPILLS - ME, T 2 - ME, UST - ME, UST AOS - ME] ***(cont.)***

Envirosite ID: 3223631
EPA ID: N/R

HMIRS (DOT) ***(cont.)***

Packing Group :	II
Quantity Released :	0.078125
Unit of Measure :	Liquid - Gallon Liquid
HAZMAT Waste Indicator :	No
HAZMAT Waste EPA Number :	N/R
HMIS Toxic by Inhalation Indicator :	No
TIH Hazard Zone :	N/R
Material Shipment Approval Indicator:	No
Material Shipment Approval Number :	N/R
Undeclared HAZMAT Shipment Indicator:	No
Packaging Type :	Non-Bulk
Failed Object Code :	110
Failed Object Description :	Cover
Manner of Failure Code :	308
Manner of Failure Description :	Leaked
Failure Cause Code :	515
Failure Cause Description :	Human Error
Identification Markings :	N/R
Cont 1 Packaging Type :	Box
Cont 1 Material of Construction :	Fiberboard
Cont 1 Head Type :	N/R
Cont 1 Package Amount :	2
Cont 1 Package Amount UOM :	LGA
Cont 1 Package Number in Shipment :	1
Cont 1 Package Shipment Number Failed:	1
Cont 1 Package Manufacturer :	N/R
Cont 1 Pkg Manufacturer Date :	0-00-00 00:00:00
Cont 1 Package Serial Number :	N/R
Cont 1 Package Last Test Date :	0-00-00 00:00:00
Cont 1 Package Design Pressure Reported:	0
Cont 1 Design Pressure UOM Reported :	N/R
Cont 1 Package Shell Thickness Reported:	0
Cont 1 Shell Thickness UOM Reported :	N/R
Cont 1 Head Thickness Reported :	0
Cont 1 Head Thickness UOM Reported :	N/R
Cont 1 Valve or Device Fail Indicator:	No
Cont 1 Valve or Device Type :	N/R
Cont 1 Valve Device Manufacturer :	N/R
Cont 1 Valve or Device Model :	N/R
Cont 2 Package Type :	N/R
Cont 2 Material of Construction :	N/R
Cont 2 Package Capacity :	0
Cont 2 Capacity UOM Reported :	N/R
Cont 2 Package Amount UOM :	N/R
Cont 2 Package Number in Shipment :	0
Cont 2 Package Shipment Number Failed:	0
RAM Package Category :	N/R
RAM Package Certification :	FALSE

DRAFT

Map Id: 83
Direction: WSW
Distance: 0.456 mi., 2407 ft.
Elevation: 92 ft.
Relative: Higher

Site Name : UNITED PARCEL SERVICE | UNITED PARCEL SVC ROCKLAND | C N BROWN BULK PLANT
11 MERRILL DR | 11 MERILL DR.
ROCKLAND | Rockland, ME

Database(s) : [DOCKET, ECHO, EPA UST, FRS, HMIRS (DOT), LAST - ME, MANIFEST EPA, RCRA NONGEN, SPILLS - ME, T 2 - ME, UST - ME, UST AOS - ME] ***(cont.)***

Envirosite ID: 3223631
EPA ID: N/R

HMIRS (DOT) ***(cont.)***

RAM Nuclide(s) Present :	N/R
RAM Transport Index :	N/R
RAM Activity Reported :	0
RAM UOM Reported :	N/R
RAM Activity :	0
RAM Activity UOM :	N/R
Spillage (Result) Indicator :	Yes
Fire (Result) Indicator :	No
Explosion (Result) Indicator :	No
Water Sewer (Result) Indicator :	No
Gas Dispersion (Result) Indicator :	No
Environmental Damage (Result) :	No
No Release (Result) Indicator :	No
Fire/EMS Report Indicator :	No
Fire EMS/EMS Report Number :	N/R
Police Report Indicator :	No
Police Report Number :	N/R
In-House Cleanup Indicator :	Yes
Other Cleanup Indicator :	No
Damage More than 500 :	No
Material Loss :	$0.00
Carrier Damage :	$0.00
Property Damage :	$0.00
Response Cost :	$0.00
Remediation Cleanup Cost :	$0.00
Damage Other (Old Form) :	$0.00
Total Amount of Damages :	$0.00
HAZMAT Fatality Indicator :	No
HAZMAT Fatalities Employees :	0
HAZMAT Fatalities Responders :	0
HAZMAT Fatality General Public :	0
Total Hazmat Fatalities :	0
Non-HAZMAT Fatality Indicator :	No
Non-HAZMAT Fatalities :	0
HAZMAT Injury Indicator :	No
HAZMAT Hospitalized Employees :	0
HAZMAT Hospitalized Responders :	0
HAZMAT Hospitalized Gen Public :	0
HAZMAT Hospitalized (Old Form) :	0
Total Hazmat Hospital Injuries :	0
HAZMAT Non-Hospital Employees :	0
HAZMAT Non-Hospital Responders :	0
HAZMAT Non-Hospital General Public :	0
HAZMAT Non-Hospital (Old Form) :	0
Total Hazmat Non-Hospital Injuries :	N/R
Total Hazmat Injuries :	0
Evacuation Indicator :	No
Public Evacuated :	0
Employees Evacuated :	0
Total Evacuated :	0
Total Evacuation Hours :	0
Major Artery Closed :	No

DRAFT

Map Id: 83
Direction: WSW
Distance: 0.456 mi., 2407 ft.
Elevation: 92 ft.
Relative: Higher

Site Name : UNITED PARCEL SERVICE | UNITED PARCEL SVC ROCKLAND | C N BROWN BULK PLANT
11 MERRILL DR | 11 MERILL DR.
ROCKLAND | Rockland, ME

Database(s) : [DOCKET, ECHO, EPA UST, FRS, HMIRS (DOT), LAST - ME, MANIFEST EPA, RCRA NONGEN, SPILLS - ME, T 2 - ME, UST - ME, UST AOS - ME] ***(cont.)***

Envirosite ID: 3223631
EPA ID: N/R

HMIRS (DOT) ***(cont.)***

Major Artery Hours Closed :	0
Material Involved in Accident :	No
Estimated Speed :	0
Weather Conditions :	N/R
Vehicle Overturn :	No
Vehicle Left Roadway/Track :	No
Passenger Aircraft Indicator :	No
Cargo Passenger Baggage Indicator :	N/R
Incident Occurrence :	N/R
Shipphase Non-Transported Indicator :	No
Shipphase Air First Flight Indicator:	No
Shipphase Air SubFlight Indicator :	No
Shipphase Init Transport Indicator :	No
Shipphase Transfer Indicator :	No
Contact Name :	LAUREN CAMERON
Contact Title :	DANGEROUS GOODS SPECIALIST
Contact Business Name :	United Parcel Service
Contact Address :	55 Glenlake Parkway NE
Contact Non-US State :	N/R
Contact Country :	US
Preparer of Incident Report :	Carrier
Description of Events :	LEAKER WAS DISCOVERED ON BELT BY PRELOADER. RESPONDER WAS NOTIFIED AND CLEANED UP LEAKER. RESPONDER IDENTIFIED LEAKER CAUSED BY LOOSE CAP.
Recommendations/Actions Taken :	No comments provided.
HMIS Serious Incident Indicator :	No
HMIS Serious Fatality :	No
HMIS Serious Injury :	No
HMIS Serious Flight Plan :	No
HMIS Serious Evacuations :	No
HMIS Serious Major Artery :	No
HMIS Serious Bulk Release :	No
HMIS Serious Marine Pollutant :	No
HMIS Serious Radioactive :	No
HMIS General Package Type :	CONTAINER
HMIS Container Code :	CONT
HMIS Container Description :	Container, no description given (do not use if at all possible)
HMIS Bulk Incident Indicator :	No
Undeclared Shipment :	No
Last Date in Agency List :	2024-08-15
Date of Incident :	2024-06-21
Time of Incident :	09:00
Report Submission Source :	XML
Report Number :	X-2024070284
Multiple Rows per Incident :	No
NRC Number :	N/R
Federal DOT Agency Name :	N/R

DRAFT

Map Id: 83
Direction: WSW
Distance: 0.456 mi., 2407 ft.
Elevation: 92 ft.
Relative: Higher

Site Name : UNITED PARCEL SERVICE | UNITED PARCEL SVC ROCKLAND | C N BROWN BULK PLANT
11 MERRILL DR | 11 MERILL DR.
ROCKLAND | Rockland, ME

Database(s) : [DOCKET, ECHO, EPA UST, FRS, HMIRS (DOT), LAST - ME, MANIFEST EPA, RCRA NONGEN, SPILLS - ME, T 2 - ME, UST - ME, UST AOS - ME] ***(cont.)***

Envirosite ID: 3223631
EPA ID: N/R

HMIRS (DOT) ***(cont.)***

Mode of Transportation :	Highway
Transportation Phase :	Unloading
Carrier/Reporter Name :	UNITED PARCEL SERVICE
Carrier/Reporter Address :	55 GLENLAKE PKWY
Carrier/Reporter Non-US State :	N/R
Carrier/Reporter FED DOT ID :	21800
Carrier/Reporter HAZMAT Reg ID :	N/R
Carrier/Reporter Country :	US
Shipper Name :	LAND N SEA - POMPANO BEACH
Shipper Address :	3131 N ANDREWS AVENUE EXT
Shipper Non-US State :	N/R
Shipper Country :	US
Shipper Waybill/Shipping Paper :	1Z3649060350990325
Shipper HAZMAT Registration ID :	N/R
Origin City :	N/R
Origin State :	N/R
Origin Postal Code :	N/R
Origin Country :	US
Destination City :	WARREN
Destination State :	MAINE
Destination Postal Code :	04864
Destination Non-US State :	N/R
Destination Country :	US
Commodity Short Name :	PAINT RELATED MATERIAL I
Commodity Long Name :	PAINT RELATED MATERIAL INCLUDING PAINT THINNING, DRYING, REMOVING, OR REDUCING COMPOUND
Technical/Trade Name :	N/R
Identification Number :	UN1263
Hazardous Class :	3
Packing Group :	II
Quantity Released :	0.039063
Unit of Measure :	Liquid - Gallon Liquid
HAZMAT Waste Indicator :	No
HAZMAT Waste EPA Number :	N/R
HMIS Toxic by Inhalation Indicator :	No
TIH Hazard Zone :	N/R
Material Shipment Approval Indicator:	No
Material Shipment Approval Number :	N/R
Undeclared HAZMAT Shipment Indicator:	No
Packaging Type :	Non-Bulk
Failed Object Code :	110
Failed Object Description :	Cover
Manner of Failure Code :	308
Manner of Failure Description :	Leaked
Failure Cause Code :	508
Failure Cause Description :	Defective Component or Device
Identification Markings :	N/R
Cont 1 Packaging Type :	Box
Cont 1 Material of Construction :	Fiberboard
Cont 1 Head Type :	N/R

DRAFT

Map Id: 83
Direction: WSW
Distance: 0.456 mi., 2407 ft.
Elevation: 92 ft.
Relative: Higher

Site Name : UNITED PARCEL SERVICE | UNITED PARCEL SVC ROCKLAND | C N BROWN BULK PLANT
11 MERRILL DR | 11 MERILL DR.
ROCKLAND | Rockland, ME

Database(s) : [DOCKET, ECHO, EPA UST, FRS, HMIRS (DOT), LAST - ME, MANIFEST EPA, RCRA NONGEN, SPILLS - ME, T 2 - ME, UST - ME, UST AOS - ME] ***(cont.)***

Envirosite ID: 3223631
EPA ID: N/R

HMIRS (DOT) ***(cont.)***

Cont 1 Package Amount :	2
Cont 1 Package Amount UOM :	LGA
Cont 1 Package Number in Shipment :	1
Cont 1 Package Shipment Number Failed:	1
Cont 1 Package Manufacturer :	N/R
Cont 1 Pkg Manufacturer Date :	0-00-00 00:00:00
Cont 1 Package Serial Number :	N/R
Cont 1 Package Last Test Date :	0-00-00 00:00:00
Cont 1 Package Design Pressure Reported:	0
Cont 1 Design Pressure UOM Reported :	N/R
Cont 1 Package Shell Thickness Reported:	0
Cont 1 Shell Thickness UOM Reported :	N/R
Cont 1 Head Thickness Reported :	0
Cont 1 Head Thickness UOM Reported :	N/R
Cont 1 Valve or Device Fail Indicator:	No
Cont 1 Valve or Device Type :	N/R
Cont 1 Valve Device Manufacturer :	N/R
Cont 1 Valve or Device Model :	N/R
Cont 2 Package Type :	N/R
Cont 2 Material of Construction :	N/R
Cont 2 Package Capacity :	0
Cont 2 Capacity UOM Reported :	N/R
Cont 2 Package Amount UOM :	N/R
Cont 2 Package Number in Shipment :	0
Cont 2 Package Shipment Number Failed:	0
RAM Package Category :	N/R
RAM Package Certification :	FALSE
RAM Nuclide(s) Present :	N/R
RAM Transport Index :	N/R
RAM Activity Reported :	0
RAM UOM Reported :	N/R
RAM Activity :	0
RAM Activity UOM :	N/R
Spillage (Result) Indicator :	Yes
Fire (Result) Indicator :	No
Explosion (Result) Indicator :	No
Water Sewer (Result) Indicator :	No
Gas Dispersion (Result) Indicator :	No
Environmental Damage (Result) :	No
No Release (Result) Indicator :	No
Fire/EMS Report Indicator :	No
Fire EMS/EMS Report Number :	N/R
Police Report Indicator :	No
Police Report Number :	N/R
In-House Cleanup Indicator :	Yes
Other Cleanup Indicator :	No
Damage More than 500 :	No
Material Loss :	$0.00

DRAFT

Map Id: 83
Direction: WSW
Distance: 0.456 mi., 2407 ft.
Elevation: 92 ft.
Relative: Higher

Site Name : UNITED PARCEL SERVICE | UNITED PARCEL SVC ROCKLAND | C N BROWN BULK PLANT
11 MERRILL DR | 11 MERILL DR.
ROCKLAND | Rockland, ME

Database(s) : [DOCKET, ECHO, EPA UST, FRS, HMIRS (DOT), LAST - ME, MANIFEST EPA, RCRA NONGEN, SPILLS - ME, T 2 - ME, UST - ME, UST AOS - ME] ***(cont.)***

Envirosite ID: 3223631
EPA ID: N/R

HMIRS (DOT) ***(cont.)***

Carrier Damage :	$0.00
Property Damage :	$0.00
Response Cost :	$0.00
Remediation Cleanup Cost :	$0.00
Damage Other (Old Form) :	$0.00
Total Amount of Damages :	$0.00
HAZMAT Fatality Indicator :	No
HAZMAT Fatalities Employees :	0
HAZMAT Fatalities Responders :	0
HAZMAT Fatality General Public :	0
Total Hazmat Fatalities :	0
Non-HAZMAT Fatality Indicator :	No
Non-HAZMAT Fatalities :	0
HAZMAT Injury Indicator :	No
HAZMAT Hospitalized Employees :	0
HAZMAT Hospitalized Responders :	0
HAZMAT Hospitalized Gen Public :	0
HAZMAT Hospitalized (Old Form) :	0
Total Hazmat Hospital Injuries :	0
HAZMAT Non-Hospital Employees :	0
HAZMAT Non-Hospital Responders :	0
HAZMAT Non-Hospital General Public :	0
HAZMAT Non-Hospital (Old Form) :	0
Total Hazmat Non-Hospital Injuries :	N/R
Total Hazmat Injuries :	0
Evacuation Indicator :	No
Public Evacuated :	0
Employees Evacuated :	0
Total Evacuated :	0
Total Evacuation Hours :	0
Major Artery Closed :	No
Major Artery Hours Closed :	0
Material Involved in Accident :	No
Estimated Speed :	0
Weather Conditions :	N/R
Vehicle Overturn :	No
Vehicle Left Roadway/Track :	No
Passenger Aircraft Indicator :	No
Cargo Passenger Baggage Indicator :	N/R
Incident Occurrence :	N/R
Shipphase Non-Transported Indicator :	No
Shipphase Air First Flight Indicator:	No
Shipphase Air SubFlight Indicator :	No
Shipphase Init Transport Indicator :	No
Shipphase Transfer Indicator :	No
Contact Name :	LAUREN CAMERON
Contact Title :	DANGEROUS GOODS SPECIALIST
Contact Business Name :	United Parcel Service
Contact Address :	55 Glenlake Parkway NE
Contact Non-US State :	N/R
Contact Country :	US
Preparer of Incident Report :	Carrier

DRAFT

Map Id: 83
Direction: WSW
Distance: 0.456 mi., 2407 ft.
Elevation: 92 ft.
Relative: Higher

Site Name : UNITED PARCEL SERVICE | UNITED PARCEL SVC ROCKLAND | C N BROWN BULK PLANT
11 MERRILL DR | 11 MERILL DR.
ROCKLAND | Rockland, ME

Database(s) : [DOCKET, ECHO, EPA UST, FRS, HMIRS (DOT), LAST - ME, MANIFEST EPA, RCRA NONGEN, SPILLS - ME, T 2 - ME, UST - ME, UST AOS - ME] ***(cont.)***

Envirosite ID: 3223631
EPA ID: N/R

HMIRS (DOT) ***(cont.)***

Description of Events :	HAZMAT WAS DISCOVERED LEAKING. RESPONDER WAS CALLED TO CLEAN UP SPILL. RESPONDER FOLLOWED GUIDELINES AND CLEANED UP SPILL.
Recommendations/Actions Taken :	NO COMMENTS PROVIDED
HMIS Serious Incident Indicator :	No
HMIS Serious Fatality :	No
HMIS Serious Injury :	No
HMIS Serious Flight Plan :	No
HMIS Serious Evacuations :	No
HMIS Serious Major Artery :	No
HMIS Serious Bulk Release :	No
HMIS Serious Marine Pollutant :	No
HMIS Serious Radioactive :	No
HMIS General Package Type :	N/R
HMIS Container Code :	N/R
HMIS Container Description :	N/R
HMIS Bulk Incident Indicator :	No
Undeclared Shipment :	No
Last Date in Agency List :	2024-08-15
Date of Incident :	2024-09-04
Time of Incident :	04:45
Report Submission Source :	XML
Report Number :	X-2024090752
Multiple Rows per Incident :	No
NRC Number :	N/R
Federal DOT Agency Name :	N/R
Mode of Transportation :	Highway
Transportation Phase :	Unloading
Carrier/Reporter Name :	UNITED PARCEL SERVICE
Carrier/Reporter Address :	55 GLENLAKE PKWY
Carrier/Reporter Non-US State :	N/R
Carrier/Reporter FED DOT ID :	21800
Carrier/Reporter HAZMAT Reg ID :	N/R
Carrier/Reporter Country :	US
Shipper Name :	DIVERSEY, INC.
Shipper Address :	7900 FOUNDATION DR
Shipper Non-US State :	N/R
Shipper Country :	US
Shipper Waybill/Shipping Paper :	1Z5A11W50340060575
Shipper HAZMAT Registration ID :	N/R
Origin City :	N/R
Origin State :	N/R
Origin Postal Code :	N/R
Origin Country :	US
Destination City :	ROCKLAND
Destination State :	MAINE
Destination Postal Code :	04841
Destination Non-US State :	N/R
Destination Country :	US

DRAFT

Map Id: 83
Direction: WSW
Distance: 0.456 mi., 2407 ft.
Elevation: 92 ft.
Relative: Higher

Site Name : UNITED PARCEL SERVICE | UNITED PARCEL SVC ROCKLAND | C N BROWN BULK PLANT
11 MERRILL DR | 11 MERILL DR.
ROCKLAND | Rockland, ME

Database(s) : [DOCKET, ECHO, EPA UST, FRS, HMIRS (DOT), LAST - ME, MANIFEST EPA, RCRA NONGEN, SPILLS - ME, T 2 - ME, UST - ME, UST AOS - ME] ***(cont.)***

Envirosite ID: 3223631
EPA ID: N/R

HMIRS (DOT) ***(cont.)***

Commodity Short Name :	OXIDIZING LIQUID, CORROS
Commodity Long Name :	OXIDIZING LIQUID, CORROSIVE, N.O.S.
Technical/Trade Name :	HYDROGEN PEROXIDE AND PEROXYACETIC ACID MIXTURE, STABILIZED
Identification Number :	UN3098
Hazardous Class :	5.1
Packing Group :	II
Quantity Released :	0.01
Unit of Measure :	Liquid - Gallon Liquid
HAZMAT Waste Indicator :	No
HAZMAT Waste EPA Number :	N/R
HMIS Toxic by Inhalation Indicator :	No
TIH Hazard Zone :	N/R
Material Shipment Approval Indicator:	No
Material Shipment Approval Number :	N/R
Undeclared HAZMAT Shipment Indicator:	No
Packaging Type :	Non-Bulk
Failed Object Code :	104
Failed Object Description :	Body
Manner of Failure Code :	304
Manner of Failure Description :	Cracked
Failure Cause Code :	505
Failure Cause Description :	Conveyer or Material Handling Equipment Mishap
Identification Markings :	N/R
Cont 1 Packaging Type :	Box
Cont 1 Material of Construction :	Fiberboard
Cont 1 Head Type :	N/R
Cont 1 Package Amount :	5
Cont 1 Package Amount UOM :	LGA
Cont 1 Package Number in Shipment :	1
Cont 1 Package Shipment Number Failed:	1
Cont 1 Package Manufacturer :	N/R
Cont 1 Pkg Manufacturer Date :	N/R
Cont 1 Package Serial Number :	N/R
Cont 1 Package Last Test Date :	N/R
Cont 1 Package Design Pressure Reported:	0
Cont 1 Design Pressure UOM Reported :	N/R
Cont 1 Package Shell Thickness Reported:	0
Cont 1 Shell Thickness UOM Reported :	N/R
Cont 1 Head Thickness Reported :	0
Cont 1 Head Thickness UOM Reported :	N/R
Cont 1 Valve or Device Fail Indicator:	No
Cont 1 Valve or Device Type :	N/R
Cont 1 Valve Device Manufacturer :	N/R
Cont 1 Valve or Device Model :	N/R
Cont 2 Package Type :	N/R
Cont 2 Material of Construction :	N/R
Cont 2 Package Capacity :	0
Cont 2 Capacity UOM Reported :	N/R
Cont 2 Package Amount UOM :	N/R

DRAFT

Map Id: 83
Direction: WSW
Distance: 0.456 mi., 2407 ft.
Elevation: 92 ft.
Relative: Higher

Site Name : UNITED PARCEL SERVICE | UNITED PARCEL SVC ROCKLAND | C N BROWN BULK PLANT
11 MERRILL DR | 11 MERILL DR.
ROCKLAND | Rockland, ME

Database(s) : [DOCKET, ECHO, EPA UST, FRS, HMIRS (DOT), LAST - ME, MANIFEST EPA, RCRA NONGEN, SPILLS - ME, T 2 - ME, UST - ME, UST AOS - ME] ***(cont.)***

Envirosite ID: 3223631
EPA ID: N/R

HMIRS (DOT) ***(cont.)***

Cont 2 Package Number in Shipment :	0
Cont 2 Package Shipment Number Failed:	0
RAM Package Category :	N/R
RAM Package Certification :	FALSE
RAM Nuclide(s) Present :	N/R
RAM Transport Index :	N/R
RAM Activity Reported :	0
RAM UOM Reported :	N/R
RAM Activity :	0
RAM Activity UOM :	N/R
Spillage (Result) Indicator :	Yes
Fire (Result) Indicator :	No
Explosion (Result) Indicator :	No
Water Sewer (Result) Indicator :	No
Gas Dispersion (Result) Indicator :	No
Environmental Damage (Result) :	No
No Release (Result) Indicator :	No
Fire/EMS Report Indicator :	No
Fire EMS/EMS Report Number :	N/R
Police Report Indicator :	No
Police Report Number :	N/R
In-House Cleanup Indicator :	Yes
Other Cleanup Indicator :	No
Damage More than 500 :	No
Material Loss :	$0.00
Carrier Damage :	$0.00
Property Damage :	$0.00
Response Cost :	$0.00
Remediation Cleanup Cost :	$0.00
Damage Other (Old Form) :	$0.00
Total Amount of Damages :	$0.00
HAZMAT Fatality Indicator :	No
HAZMAT Fatalities Employees :	0
HAZMAT Fatalities Responders :	0
HAZMAT Fatality General Public :	0
Total Hazmat Fatalities :	0
Non-HAZMAT Fatality Indicator :	No
Non-HAZMAT Fatalities :	0
HAZMAT Injury Indicator :	No
HAZMAT Hospitalized Employees :	0
HAZMAT Hospitalized Responders :	0
HAZMAT Hospitalized Gen Public :	0
HAZMAT Hospitalized (Old Form) :	0
Total Hazmat Hospital Injuries :	0
HAZMAT Non-Hospital Employees :	0
HAZMAT Non-Hospital Responders :	0
HAZMAT Non-Hospital General Public :	0
HAZMAT Non-Hospital (Old Form) :	0
Total Hazmat Non-Hospital Injuries :	N/R
Total Hazmat Injuries :	0
Evacuation Indicator :	No

DRAFT

Map Id: 83
Direction: WSW
Distance: 0.456 mi., 2407 ft.
Elevation: 92 ft.
Relative: Higher

Site Name : UNITED PARCEL SERVICE | UNITED PARCEL SVC ROCKLAND | C N BROWN BULK PLANT
11 MERRILL DR | 11 MERILL DR.
ROCKLAND | Rockland, ME

Database(s) : [DOCKET, ECHO, EPA UST, FRS, HMIRS (DOT), LAST - ME, MANIFEST EPA, RCRA NONGEN, SPILLS - ME, T 2 - ME, UST - ME, UST AOS - ME] ***(cont.)***

Envirosite ID: 3223631
EPA ID: N/R

HMIRS (DOT) ***(cont.)***

Public Evacuated :	0
Employees Evacuated :	0
Total Evacuated :	0
Total Evacuation Hours :	0
Major Artery Closed :	No
Major Artery Hours Closed :	0
Material Involved in Accident :	No
Estimated Speed :	0
Weather Conditions :	N/R
Vehicle Overturn :	No
Vehicle Left Roadway/Track :	No
Passenger Aircraft Indicator :	No
Cargo Passenger Baggage Indicator :	N/R
Incident Occurrence :	N/R
Shipphase Non-Transported Indicator :	No
Shipphase Air First Flight Indicator:	No
Shipphase Air SubFlight Indicator :	No
Shipphase Init Transport Indicator :	No
Shipphase Transfer Indicator :	No
Contact Name :	LAUREN CAMERON
Contact Title :	DANGEROUS GOODS SPECIALIST
Contact Business Name :	United Parcel Service
Contact Address :	55 Glenlake Parkway NE
Contact Non-US State :	N/R
Contact Country :	US
Preparer of Incident Report :	Carrier
Description of Events :	BUCKET WAS DISCOVERED LEAKING BY PRELOADER/RESPONDER NATASHA CARTER. EMPLOYEE NOTIFIED SUPERVISOR. SUPERVISOR/RMP RESPONDED TO THE LEAKER. AFTER THE SPILL WAS SOLIDIFIED AND BROUGHT TO THE DMP, THE GREEN BAG BEGAN TO SMOKE AND WAS WARM. THE BAG WAS BROUGHT OUTSIDE THE FACILITY AND AN OUTSIDE RESPONDER WAS NOTIFIED.
Recommendations/Actions Taken :	NO COMMENTS PROVIDED
HMIS Serious Incident Indicator :	No
HMIS Serious Fatality :	No
HMIS Serious Injury :	No
HMIS Serious Flight Plan :	No
HMIS Serious Evacuations :	No
HMIS Serious Major Artery :	No
HMIS Serious Bulk Release :	No
HMIS Serious Marine Pollutant :	No
HMIS Serious Radioactive :	No
HMIS General Package Type :	N/R
HMIS Container Code :	N/R
HMIS Container Description :	N/R
HMIS Bulk Incident Indicator :	No
Undeclared Shipment :	No
Last Date in Agency List :	2025-02-11

DRAFT

Map Id: 83
Direction: WSW
Distance: 0.456 mi., 2407 ft.
Elevation: 92 ft.
Relative: Higher

Site Name : UNITED PARCEL SERVICE | UNITED PARCEL SVC ROCKLAND | C N BROWN BULK PLANT
11 MERRILL DR | 11 MERILL DR.
ROCKLAND | Rockland, ME

Database(s) : [DOCKET, ECHO, EPA UST, FRS, HMIRS (DOT), LAST - ME, MANIFEST EPA, RCRA NONGEN, SPILLS - ME, T 2 - ME, UST - ME, UST AOS - ME] ***(cont.)***

Envirosite ID: 3223631
EPA ID: N/R

HMIRS (DOT) ***(cont.)***

Date of Incident :	2009-03-25
Time of Incident :	20:00
Report Submission Source :	Paper
Report Number :	I-2009040186
Multiple Rows per Incident :	No
NRC Number :	N/R
Federal DOT Agency Name :	N/R
Mode of Transportation :	Air
Transportation Phase :	LOADING
Carrier/Reporter Name :	UNITED PARCEL SERVICE INC.
Carrier/Reporter Address :	55 GLENLAKE PKWY
Carrier/Reporter Non-US State :	GA
Carrier/Reporter FED DOT ID :	21800
Carrier/Reporter HAZMAT Reg ID :	N/R
Carrier/Reporter Country :	UNITED STATES
Shipper Name :	THE UPS STORES 2040
Shipper Address :	235 CAMDEN ST STE 32
Shipper Non-US State :	ME
Shipper Country :	UNITED STATES
Shipper Waybill/Shipping Paper :	1Z0371E61267982523
Shipper HAZMAT Registration ID :	N/R
Origin City :	ROCKLAND
Origin State :	MAINE
Origin Postal Code :	04841
Origin Country :	US
Destination City :	KEY LARGO
Destination State :	FLORIDA
Destination Postal Code :	33037
Destination Non-US State :	N/R
Destination Country :	US
Commodity Short Name :	AEROSOLS FLAMMABLE (EA
Commodity Long Name :	AEROSOLS FLAMMABLE (EACH NOT EXCEEDING 1 L CAPACITY)
Technical/Trade Name :	(ACETONE MEDIUM ALI
Identification Number :	UN1950
Hazardous Class :	FLAMMABLE GAS
Packing Group :	N/R
Quantity Released :	0
Unit of Measure :	N/R
HAZMAT Waste Indicator :	No
HAZMAT Waste EPA Number :	N/R
HMIS Toxic by Inhalation Indicator :	No
TIH Hazard Zone :	N/R
Material Shipment Approval Indicator:	No
Material Shipment Approval Number :	N/R
Undeclared HAZMAT Shipment Indicator:	Yes
Packaging Type :	Non-Bulk
Failed Object Code :	N/R
Failed Object Description :	N/R
Manner of Failure Code :	N/R
Manner of Failure Description :	N/R
Failure Cause Code :	N/R
Failure Cause Description :	N/R

DRAFT

Map Id: 83
Direction: WSW
Distance: 0.456 mi., 2407 ft.
Elevation: 92 ft.
Relative: Higher

Site Name : UNITED PARCEL SERVICE | UNITED PARCEL SVC ROCKLAND | C N BROWN BULK PLANT
11 MERRILL DR | 11 MERILL DR.
ROCKLAND | Rockland, ME

Database(s) : [DOCKET, ECHO, EPA UST, FRS, HMIRS (DOT), LAST - ME, MANIFEST EPA, RCRA NONGEN, SPILLS - ME, T 2 - ME, UST - ME, UST AOS - ME] ***(cont.)***

Envirosite ID: 3223631
EPA ID: N/R

HMIRS (DOT) ***(cont.)***

Identification Markings :	N/R
Cont 1 Packaging Type :	Box
Cont 1 Material of Construction :	Fiberboard
Cont 1 Head Type :	N/R
Cont 1 Package Amount :	0.75
Cont 1 Package Amount UOM :	LGA
Cont 1 Package Number in Shipment :	1
Cont 1 Package Shipment Number Failed:	0
Cont 1 Package Manufacturer :	CRC INDUSTRIES INC
Cont 1 Pkg Manufacturer Date :	N/R
Cont 1 Package Serial Number :	N/R
Cont 1 Package Last Test Date :	N/R
Cont 1 Package Design Pressure Reported:	N/R
Cont 1 Design Pressure UOM Reported :	N/R
Cont 1 Package Shell Thickness Reported:	N/R
Cont 1 Shell Thickness UOM Reported :	N/R
Cont 1 Head Thickness Reported :	N/R
Cont 1 Head Thickness UOM Reported :	N/R
Cont 1 Valve or Device Fail Indicator:	No
Cont 1 Valve or Device Type :	N/R
Cont 1 Valve Device Manufacturer :	N/R
Cont 1 Valve or Device Model :	N/R
Cont 2 Package Type :	N/R
Cont 2 Material of Construction :	N/R
Cont 2 Package Capacity :	N/R
Cont 2 Capacity UOM Reported :	N/R
Cont 2 Package Amount UOM :	N/R
Cont 2 Package Number in Shipment :	N/R
Cont 2 Package Shipment Number Failed:	N/R
RAM Package Category :	N/R
RAM Package Certification :	FALSE
RAM Nuclide(s) Present :	N/R
RAM Transport Index :	N/R
RAM Activity Reported :	N/R
RAM UOM Reported :	N/R
RAM Activity :	0
RAM Activity UOM :	N/R
Spillage (Result) Indicator :	No
Fire (Result) Indicator :	No
Explosion (Result) Indicator :	No
Water Sewer (Result) Indicator :	No
Gas Dispersion (Result) Indicator :	No
Environmental Damage (Result) :	No
No Release (Result) Indicator :	Yes
Fire/EMS Report Indicator :	No
Fire EMS/EMS Report Number :	N/R
Police Report Indicator :	No
Police Report Number :	N/R

DRAFT

Map Id: 83
Direction: WSW
Distance: 0.456 mi., 2407 ft.
Elevation: 92 ft.
Relative: Higher

Site Name : UNITED PARCEL SERVICE | UNITED PARCEL SVC ROCKLAND | C N BROWN BULK PLANT
11 MERRILL DR | 11 MERILL DR.
ROCKLAND | Rockland, ME

Database(s) : [DOCKET, ECHO, EPA UST, FRS, HMIRS (DOT), LAST - ME, MANIFEST EPA, RCRA NONGEN, SPILLS - ME, T 2 - ME, UST - ME, UST AOS - ME] ***(cont.)***

Envirosite ID: 3223631
EPA ID: N/R

HMIRS (DOT) ***(cont.)***

In-House Cleanup Indicator :	No
Other Cleanup Indicator :	No
Damage More than 500 :	No
Material Loss :	$0.00
Carrier Damage :	$0.00
Property Damage :	$0.00
Response Cost :	$0.00
Remediation Cleanup Cost :	$0.00
Damage Other (Old Form) :	$0.00
Total Amount of Damages :	$0.00
HAZMAT Fatality Indicator :	No
HAZMAT Fatalities Employees :	0
HAZMAT Fatalities Responders :	0
HAZMAT Fatality General Public :	0
Total Hazmat Fatalities :	0
Non-HAZMAT Fatality Indicator :	No
Non-HAZMAT Fatalities :	0
HAZMAT Injury Indicator :	No
HAZMAT Hospitalized Employees :	0
HAZMAT Hospitalized Responders :	0
HAZMAT Hospitalized Gen Public :	0
HAZMAT Hospitalized (Old Form) :	0
Total Hazmat Hospital Injuries :	0
HAZMAT Non-Hospital Employees :	0
HAZMAT Non-Hospital Responders :	0
HAZMAT Non-Hospital General Public :	0
HAZMAT Non-Hospital (Old Form) :	0
Total Hazmat Non-Hospital Injuries :	0
Total Hazmat Injuries :	0
Evacuation Indicator :	No
Public Evacuated :	0
Employees Evacuated :	0
Total Evacuated :	0
Total Evacuation Hours :	0
Major Artery Closed :	No
Major Artery Hours Closed :	0
Material Involved in Accident :	No
Estimated Speed :	0
Weather Conditions :	N/R
Vehicle Overturn :	No
Vehicle Left Roadway/Track :	No
Passenger Aircraft Indicator :	No
Cargo Passenger Baggage Indicator :	N/R
Incident Occurrence :	SORT CENTER
Shipphase Non-Transported Indicator :	Yes
Shipphase Air First Flight Indicator:	No
Shipphase Air SubFlight Indicator :	No
Shipphase Init Transport Indicator :	No
Shipphase Transfer Indicator :	No
Contact Name :	BRAD COOK
Contact Title :	DIRECTOR DANGEROUS GOODS
Contact Business Name :	UNITED PARCEL SERVICE

DRAFT

Map Id: 83
Direction: WSW
Distance: 0.456 mi., 2407 ft.
Elevation: 92 ft.
Relative: Higher

Site Name : UNITED PARCEL SERVICE | UNITED PARCEL SVC ROCKLAND | C N BROWN BULK PLANT
11 MERRILL DR | 11 MERILL DR.
ROCKLAND | Rockland, ME

Database(s) : [DOCKET, ECHO, EPA UST, FRS, HMIRS (DOT), LAST - ME, MANIFEST EPA, RCRA NONGEN, SPILLS - ME, T 2 - ME, UST - ME, UST AOS - ME] ***(cont.)***

Envirosite ID: 3223631
EPA ID: N/R

HMIRS (DOT) ***(cont.)***

Contact Address :	55 GLENLAKE PKWY
Contact Non-US State :	N/R
Contact Country :	US
Preparer of Incident Report :	Carrier

Description of Events :

LOCAL SORTER LARRY SCOTT WAS SORTING SMALL PKGS. PACKAGE WAS BEING SHIPPED 3-DAY AIR. WHEN HE PICKED IT UP HE THOUGHT IT SOUNDED LIKE AEROSOL CANS BROUGHT IT TO ACCEPTANCE AUDITOR JAYNE TILLEY TO SEE IF IT COULD BE SHIPPED. I JAYNE TILLEY CHECKED CONTENTS: IT WAS A BATTERY TERMINAL PROTECTOR IN AEROSOL CAN. SO I CALLED HAZ HELP DESK. CHARLENE TOLD ME I NEEDED AN MSDS TO DETERMINE NEXT STEP. TRIED TO CONTACT SHIPPER; NO ANSWER SO I CALLED 3E COMPANY. I THEN CALLED HAZ HELP DESK BACK. SHE ENTERED IT AS AN UNDECLARED HAZMAT AND TOLD ME TO TAKE PICTURES OF ALL SIDES AND EMAIL THEM AND ENTER IT IN ETT DAMAGE INPUT AND THAT AN EMAIL WOULD BE SENT TO RICH CLEMENT MY CENTER MANAGER. I FILLED OUT CHECK LIST TO BE SENT TO HAZ COOR. AND BUS/DEV. THE CAN WAS NOT DAMAGED AND NEITHER WERE THE OTHER ITEMS BEING SENT WITH IT. I AM HOLDING THE PKG IN OUR DECLARED HAZMAT HOLD AREA UNTIL FURTHER INSTRUCTIONS.

Recommendations/Actions Taken :	SHIPPER FOLLOWUP
HMIS Serious Incident Indicator :	No
HMIS Serious Fatality :	No
HMIS Serious Injury :	No
HMIS Serious Flight Plan :	No
HMIS Serious Evacuations :	No
HMIS Serious Major Artery :	No
HMIS Serious Bulk Release :	No
HMIS Serious Marine Pollutant :	No
HMIS Serious Radioactive :	No
HMIS General Package Type :	OHMIR.Ref_Container.descr_txt
HMIS Container Code :	BOX FBR
HMIS Container Description :	Fiberboard box or carton
HMIS Bulk Incident Indicator :	No
Undeclared Shipment :	Yes
Last Date in Agency List :	2014-02-05

LAST - ME

Facility Name :	C N BROWN BULK PLANT
Facility Address :	11 MERRILL DR, ROCKLAND, ME
Spill Number :	A-25-2003
Actual Spill Date :	2003-01-16
Report Status :	Final Report
Location Town MCD :	13100
Number of Wells at Risk :	0
Number of Wells Impacted :	0
Material Disposal Information :	Disposal by CN Brown
Further Response Action :	F
Spill Type :	Oil Incident
Report Type :	Subject/Spiller

DRAFT

Map Id: 83
Direction: WSW
Distance: 0.456 mi., 2407 ft.
Elevation: 92 ft.
Relative: Higher

Site Name : UNITED PARCEL SERVICE | UNITED PARCEL SVC ROCKLAND | C N BROWN BULK PLANT
11 MERRILL DR | 11 MERILL DR.
ROCKLAND | Rockland, ME

Database(s) : [DOCKET, ECHO, EPA UST, FRS, HMIRS (DOT), LAST - ME, MANIFEST EPA, RCRA NONGEN, SPILLS - ME, T 2 - ME, UST - ME, UST AOS - ME] ***(cont.)***

Envirosite ID: 3223631
EPA ID: N/R

LAST - ME ***(cont.)***

Detection Method :	Visual Product
Incident Location :	Terminal - Bulk Plant
Incident Source :	Storage Unit - Aboveground Storage Tank
Spill Cause :	Overfill
Agency Hyperlink :	Click here for hyperlink provided by the agency.
Last Date in Agency List :	2024-09-10
Medium(s) :	Land

Spill Logs

Spill Office :	Augusta
Spill Office Sequence Number :	25
Spill Year :	2003
Log Spill Date :	2003-01-16
Log Reported Date :	2003-01-16
Log Reported Product :	#2 FUEL OIL
Log Location Description :	11 Merrill Drive Rockland Heating Oil Bulk Plant CN Brown
Log Location Town :	ROCKLAND
Log Tank Involved :	Above Ground Tank(s) Involved
Log Note :	5 gallon overfill to containment

Products Found

Product Code :	#2 FUEL OIL
Other Product :	N/R
Product Amount :	5 gals.
Product Amount Qualifier :	ESTIMATE
Primary Product :	T

Tank Involved

Incident Tank :	Above Ground Tank(s) Involved
Removal :	F
UST Registered :	T
UST Tank Site Number :	N/R
UST Tank Number :	N/R
AST Inside :	F
Facility Name :	FABIAN OIL BULK PLANT
Facility Address :	11 MERRILL DRIVE, ROCKLAND, ME
Spill Number :	A-608-2011
Actual Spill Date :	2011-09-09
Report Status :	Final Report

DRAFT

Map Id: 83
Direction: WSW
Distance: 0.456 mi., 2407 ft.
Elevation: 92 ft.
Relative: Higher

Site Name : UNITED PARCEL SERVICE | UNITED PARCEL SVC ROCKLAND | C N BROWN BULK PLANT
11 MERRILL DR | 11 MERILL DR.
ROCKLAND | Rockland, ME

Database(s) : [DOCKET, ECHO, EPA UST, FRS, HMIRS (DOT), LAST - ME, MANIFEST EPA, RCRA NONGEN, SPILLS - ME, T 2 - ME, UST - ME, UST AOS - ME] ***(cont.)***

Envirosite ID: 3223631
EPA ID: N/R

LAST - ME ***(cont.)***

Location Town MCD :	13100
Number of Wells at Risk :	0
Number of Wells Impacted :	0
Material Disposal Information :	Fabian Oil arranged for absorbent disposal. Oily water went to Rumery Road facility South Portland
Further Response Action :	F
Spill Type :	Oil Incident
Report Type :	Other Involved Party
Detection Method :	Visual Product
Incident Location :	Terminal - Bulk Plant
Incident Source :	Storage Unit - Aboveground Storage Tank
Spill Cause :	Overfill
Agency Hyperlink :	Click here for hyperlink provided by the agency.
Last Date in Agency List :	2024-09-10
Medium(s) :	Engineered Containment

Spill Logs

Spill Office :	Augusta
Spill Office Sequence Number :	608
Spill Year :	2011
Log Spill Date :	N/R
Log Reported Date :	2011-09-09
Log Reported Product :	DIESEL
Log Location Description :	15 Merrel Drive
Log Location Town :	ROCKLAND
Log Tank Involved :	Above Ground Tank(s) Involved
Log Note :	10 gallons to bulk plant dike and outside dike.

Products Found

Product Code :	DIESEL
Other Product :	N/R
Product Amount :	10 gals.
Product Amount Qualifier :	ESTIMATE
Primary Product :	T

Tank Involved

Incident Tank :	Above Ground Tank(s) Involved
Removal :	F
UST Registered :	T
UST Tank Site Number :	N/R
UST Tank Number :	N/R

DRAFT

Map Id: 83
Direction: WSW
Distance: 0.456 mi., 2407 ft.
Elevation: 92 ft.
Relative: Higher

Site Name : UNITED PARCEL SERVICE | UNITED PARCEL SVC ROCKLAND | C N BROWN BULK PLANT
11 MERRILL DR | 11 MERILL DR.
ROCKLAND | Rockland, ME

Database(s) : [DOCKET, ECHO, EPA UST, FRS, HMIRS (DOT), LAST - ME, MANIFEST EPA, RCRA NONGEN, SPILLS - ME, T 2 - ME, UST - ME, UST AOS - ME] ***(cont.)***

Envirosite ID: 3223631
EPA ID: N/R

LAST - ME ***(cont.)***

AST Inside :	F

MANIFEST EPA

Manifest Details

Manifest Number :	011600264FLE
Shipped Date :	2018-10-09
Updated Date :	2018-12-07
Received Date :	2018-11-11
Status :	Signed
Generator ID :	MEX020000000
Generator Name :	United Parcel Service
Generator Address :	11 Merrill Drive, Rockland, ME 04841
Generator Mailing :	11 Merrill Drive, Rockland, ME 04841
Generator Contact :	N/R
Destination ID :	ARD069748192
Destination Name :	Clean Harbors El Dorado LLC
Destination Mailing :	309 American Circle, El Dorado, AR 71730
Destination Address :	309 American Circle, El Dorado, AR 71730
Destination Contact :	N/R
Submission Type :	DataImage5Copy
Origin Type :	Service
Manifest Residue :	N
Rejection :	N
Last Date in Agency List :	2024-12-03

Waste Details

Waste Line Number :	1
Is DOT Hazardous :	Y
DOT ID Number :	UN1203
DOT Information :	UN1203, WASTE GASOLINE MIXTURE, 3, PG II
Non Waste Description :	N/R
Quantity :	450 Pounds
Quantity Tons, Acute, Non-Acute :	0.225, 0, 0.225
Quantity Kg, Acute, Non-Acute :	0, 204.08176
Quantity Tons, Haz, Non-Haz :	0.225, 0
Quantity Kg, Haz, Non-Haz :	204.08176, 0
Management Method :	H040 - INCINERATION
Is EPA Waste :	Y
Federal Code :	D001, D018
State Code :	N/R

Manifest Details

Manifest Number :	011600205FLE
Shipped Date :	2018-09-19
Updated Date :	2018-10-11
Received Date :	2018-09-20

DRAFT

Map Id: 83
Direction: WSW
Distance: 0.456 mi., 2407 ft.
Elevation: 92 ft.
Relative: Higher

Site Name : UNITED PARCEL SERVICE | UNITED PARCEL SVC ROCKLAND | C N BROWN BULK PLANT
11 MERRILL DR | 11 MERILL DR.
ROCKLAND | Rockland, ME

Database(s) : [DOCKET, ECHO, EPA UST, FRS, HMIRS (DOT), LAST - ME, MANIFEST EPA, RCRA NONGEN, SPILLS - ME, T 2 - ME, UST - ME, UST AOS - ME] ***(cont.)***

Envirosite ID: 3223631
EPA ID: N/R

MANIFEST EPA ***(cont.)***

Status :	Signed
Generator ID :	MEP000020949
Generator Name :	UPS
Generator Address :	11 Merrill Dr, Rockland, ME 04841
Generator Mailing :	11 Merrill Dr, Rockland, ME 04841
Generator Contact :	N/R
Destination ID :	MED019051069
Destination Name :	ENPRO SERVICES OF MAINE, INC.
Destination Mailing :	106 106 MAIN STREET, SOUTH PORTLAND, ME 04106
Destination Address :	106 106 MAIN STREET, SOUTH PORTLAND, ME 04106
Destination Contact :	N/R
Submission Type :	DataImage5Copy
Origin Type :	Service
Manifest Residue :	N
Rejection :	N
Last Date in Agency List :	2024-12-03

Waste Details

Waste Line Number :	1
Is DOT Hazardous :	Y
DOT ID Number :	UN1203
DOT Information :	RQ UN1203, WASTE Gasoline Mixture 3, PGII(RQ: D001, D018)
Non Waste Description :	N/R
Quantity :	912 Gallons
Quantity Tons, Acute, Non-Acute :	3.8031693, 0, 3.8031693
Quantity Kg, Acute, Non-Acute :	0, 3449.5886
Quantity Tons, Haz, Non-Haz :	3.8031693, 0
Quantity Kg, Haz, Non-Haz :	3449.5886, 0
Management Method :	H141 - STORAGE, BULKING AND/OR TRANSFER OFF SITE
Is EPA Waste :	Y
Federal Code :	D001, D018
State Code :	N/R

RCRA NONGEN

Facility Name :	UNITED PARCEL SERVICE
Facility Address :	11 MERRILL DR, ROCKLAND, ME 04841
County :	KNOX
Date Form Received by Agency :	2022-07-08
EPA ID :	MEP000020949
Mailing Address :	11 MERRILL DR, ROCKLAND, ME 04841
Contact :	DON KENNEDY
Contact Address :	11 MERRILL DR, ROCKLAND, ME 04841
Contact Country :	US
Contact Telephone :	207-594-0064
Contact Email :	N/R
EPA Region :	01

DRAFT

Map Id: 83
Direction: WSW
Distance: 0.456 mi., 2407 ft.
Elevation: 92 ft.
Relative: Higher

Site Name : UNITED PARCEL SERVICE | UNITED PARCEL SVC ROCKLAND | C N BROWN BULK PLANT
11 MERRILL DR | 11 MERILL DR.
ROCKLAND | Rockland, ME

Database(s) : [DOCKET, ECHO, EPA UST, FRS, HMIRS (DOT), LAST - ME, MANIFEST EPA, RCRA NONGEN, SPILLS - ME, T 2 - ME, UST - ME, UST AOS - ME] ***(cont.)***

Envirosite ID: 3223631
EPA ID: N/R

RCRA NONGEN ***(cont.)***

Land Type :	Not Reported
Source Type :	Deactivation
Classification :	Not a generator, verified
Description :	Not a generator, verified
Last Date in Agency List :	2024-12-17

Owner/Operator Summary

Owner/Operator Name :	N/R
Owner/Operator Address :	N/R
Owner/Operator Country :	N/R
Owner/Operator Telephone :	N/R
Owner/Operator Email :	N/R
Owner/Operator Fax :	N/R
Legal Status :	N/R
Owner/Operator Type :	N/R
Owner/Operator Start Date :	N/R
Owner/Operator End Date :	N/R

Handler Activities Summary

U.S. Importer of Hazardous Waste :	N
Mixed Waste (Haz. and Radioactive) :	N/R
Recycler of Hazardous Waste :	N
Transporter of Hazardous Waste :	N
Treater, Storer or Disposer of HW :	N
Underground Injection Activity :	N
On-site Burner Exemption :	N
Furnace Exemption :	N
Used Oil Fuel Burner :	N
Used Oil Processor :	N
Used Oil Refiner :	N
Used Oil Fuel Marketer to Burner :	N
Used Oil Specification Marketer :	N
Used Oil Transfer Facility :	N
Used Oil Transporter :	N

Historical Generators

Date Form Received by Agency :	2021-05-20
Facility Name :	UNITED PARCEL SERVICE
Classification :	Not a generator, verified
Date Form Received by Agency :	2018-09-19
Facility Name :	UNITED PARCEL SERVICE
Classification :	Large Quantity Generator

DRAFT

Map Id: 83
Direction: WSW
Distance: 0.456 mi., 2407 ft.
Elevation: 92 ft.
Relative: Higher

Site Name : UNITED PARCEL SERVICE | UNITED PARCEL SVC ROCKLAND | C N BROWN BULK PLANT
11 MERRILL DR | 11 MERILL DR.
ROCKLAND | Rockland, ME

Database(s) : [DOCKET, ECHO, EPA UST, FRS, HMIRS (DOT), LAST - ME, MANIFEST EPA, RCRA NONGEN, SPILLS - ME, T 2 - ME, UST - ME, UST AOS - ME] ***(cont.)***

Envirosite ID: 3223631
EPA ID: N/R

RCRA NONGEN ***(cont.)***

Notices of Violations Summary

Regulation Violated :	N
Facility Name :	UNITED PARCEL SERVICE - ROCKLAND (MEROC)
Facility Address :	11 MERRILL DR, ROCKLAND, ME 04841
County :	KNOX
Date Form Received by Agency :	2024-05-17
EPA ID :	MER000513622
Mailing Address :	1 HOG ISLAND RD B1 COMPLEX BASE, PHILADELPHIA, PA 19153
Contact :	HENRY HAHN
Contact Address :	1 HOG ISLAND B1 COMPLEX BASE, PHILADELPHIA, PA 19153
Contact Country :	US
Contact Telephone :	215-444-6395
Contact Email :	HHAHN@UPS.COM
EPA Region :	01
Land Type :	Private
Source Type :	Deactivation
Classification :	Not a generator, verified
Description :	Not a generator, verified
Last Date in Agency List :	2024-12-17

Owner/Operator Summary

Owner/Operator Name :	BT-NEWYO, LLC
Owner/Operator Address :	55 GLENLAKE PARKWAY, NE, ATLANTA, GA 30328
Owner/Operator Country :	US
Owner/Operator Telephone :	518-708-5805
Owner/Operator Email :	TBRANDON@UPS.COM
Owner/Operator Fax :	N/R
Legal Status :	Private
Owner/Operator Type :	Owner
Owner/Operator Start Date :	N/R
Owner/Operator End Date :	N/R
Owner/Operator Name :	UNITED PARCEL SERVICE
Owner/Operator Address :	55 GLENLAKE PARKWAY, NE, ATLANTA, GA 30328
Owner/Operator Country :	US
Owner/Operator Telephone :	518-708-5805
Owner/Operator Email :	TBRANDON@UPS.COM
Owner/Operator Fax :	N/R
Legal Status :	Private
Owner/Operator Type :	Operator
Owner/Operator Start Date :	N/R
Owner/Operator End Date :	N/R

DRAFT

Map Id: 83
Direction: WSW
Distance: 0.456 mi., 2407 ft.
Elevation: 92 ft.
Relative: Higher

Site Name : UNITED PARCEL SERVICE | UNITED PARCEL SVC ROCKLAND | C N BROWN BULK PLANT
11 MERRILL DR | 11 MERILL DR.
ROCKLAND | Rockland, ME

Database(s) : [DOCKET, ECHO, EPA UST, FRS, HMIRS (DOT), LAST - ME, MANIFEST EPA, RCRA NONGEN, SPILLS - ME, T 2 - ME, UST - ME, UST AOS - ME] ***(cont.)***

Envirosite ID: 3223631
EPA ID: N/R

RCRA NONGEN ***(cont.)***

Handler Activities Summary

U.S. Importer of Hazardous Waste :	N
Mixed Waste (Haz. and Radioactive) :	N/R
Recycler of Hazardous Waste :	N
Transporter of Hazardous Waste :	N
Treater, Storer or Disposer of HW :	N
Underground Injection Activity :	N
On-site Burner Exemption :	N
Furnace Exemption :	N
Used Oil Fuel Burner :	N
Used Oil Processor :	N
Used Oil Refiner :	N
Used Oil Fuel Marketer to Burner :	N
Used Oil Specification Marketer :	N
Used Oil Transfer Facility :	N
Used Oil Transporter :	N

Historical Generators

Date Form Received by Agency :	2022-11-13
Facility Name :	UNITED PARCEL SERVICE - ROCKLAND (MEROC)
Classification :	Very Small Quantity Generator
Date Form Received by Agency :	2022-03-24
Facility Name :	UNITED PARCEL SERVICE - ROCKLAND (MEROC)
Classification :	Very Small Quantity Generator

Notices of Violations Summary

Date of Violation :	2022-01-15
Date Achieved Compliance :	2022-10-19
Regulation Violated :	Y
Area of Violation :	Generators - General
Enforcement Action :	MULTI SITE CA/FO
Enforcement Action Date :	2022-09-28
Enf. Disposition Status :	N/R
Enf. Disp. Status Date :	N/R
Violation Lead Agency :	EPA
Enforcement Lead Agency :	EPA
Proposed Penalty Amount :	N/R
Final Penalty Amount :	N/R
Paid Penalty Amount :	N/R
Date of Violation :	2022-01-15
Date Achieved Compliance :	2022-10-19
Regulation Violated :	Y
Area of Violation :	Generators - Pre-transport

DRAFT

Map Id: 83
Direction: WSW
Distance: 0.456 mi., 2407 ft.
Elevation: 92 ft.
Relative: Higher

Site Name : UNITED PARCEL SERVICE | UNITED PARCEL SVC ROCKLAND | C N BROWN BULK PLANT
11 MERRILL DR | 11 MERILL DR.
ROCKLAND | Rockland, ME

Database(s) : [DOCKET, ECHO, EPA UST, FRS, HMIRS (DOT), LAST - ME, MANIFEST EPA, RCRA NONGEN, SPILLS - ME, T 2 - ME, UST - ME, UST AOS - ME] ***(cont.)***

Envirosite ID: 3223631
EPA ID: N/R

RCRA NONGEN ***(cont.)***

Enforcement Action :	MULTI SITE CA/FO
Enforcement Action Date :	2022-09-28
Enf. Disposition Status :	N/R
Enf. Disp. Status Date :	N/R
Violation Lead Agency :	EPA
Enforcement Lead Agency :	EPA
Proposed Penalty Amount :	N/R
Final Penalty Amount :	N/R
Paid Penalty Amount :	N/R

Date of Violation :	2022-01-15
Date Achieved Compliance :	2022-10-19
Regulation Violated :	Y
Area of Violation :	Generators - Records/Reporting
Enforcement Action :	MULTI SITE CA/FO
Enforcement Action Date :	2022-09-28
Enf. Disposition Status :	N/R
Enf. Disp. Status Date :	N/R
Violation Lead Agency :	EPA
Enforcement Lead Agency :	EPA
Proposed Penalty Amount :	N/R
Final Penalty Amount :	N/R
Paid Penalty Amount :	N/R

Date of Violation :	2022-01-15
Date Achieved Compliance :	2022-10-19
Regulation Violated :	Y
Area of Violation :	LDR - General
Enforcement Action :	MULTI SITE CA/FO
Enforcement Action Date :	2022-09-28
Enf. Disposition Status :	N/R
Enf. Disp. Status Date :	N/R
Violation Lead Agency :	EPA
Enforcement Lead Agency :	EPA
Proposed Penalty Amount :	N/R
Final Penalty Amount :	N/R
Paid Penalty Amount :	N/R

Date of Violation :	2022-01-15
Date Achieved Compliance :	2022-10-19
Regulation Violated :	Y
Area of Violation :	Generators - Manifest
Enforcement Action :	MULTI SITE CA/FO
Enforcement Action Date :	2022-09-28
Enf. Disposition Status :	N/R
Enf. Disp. Status Date :	N/R
Violation Lead Agency :	EPA
Enforcement Lead Agency :	EPA

DRAFT

Map Id: 83
Direction: WSW
Distance: 0.456 mi., 2407 ft.
Elevation: 92 ft.
Relative: Higher

Site Name : UNITED PARCEL SERVICE | UNITED PARCEL SVC ROCKLAND | C N BROWN BULK PLANT
11 MERRILL DR | 11 MERILL DR.
ROCKLAND | Rockland, ME

Database(s) : [DOCKET, ECHO, EPA UST, FRS, HMIRS (DOT), LAST - ME, MANIFEST EPA, RCRA NONGEN, SPILLS - ME, T 2 - ME, UST - ME, UST AOS - ME] ***(cont.)***

Envirosite ID: 3223631
EPA ID: N/R

RCRA NONGEN ***(cont.)***

Proposed Penalty Amount :	N/R
Final Penalty Amount :	N/R
Paid Penalty Amount :	N/R

Evaluation Action Summary

Evaluation Date :	2022-01-15
Evaluation :	NON-FINANCIAL RECORD REVIEW
Area of Violation :	Generators - General
Date Achieved Compliance :	2022-10-19
Evaluation Lead Agency :	EPA

Evaluation Date :	2022-01-15
Evaluation :	NON-FINANCIAL RECORD REVIEW
Area of Violation :	Generators - Pre-transport
Date Achieved Compliance :	2022-10-19
Evaluation Lead Agency :	EPA

Evaluation Date :	2022-01-15
Evaluation :	NON-FINANCIAL RECORD REVIEW
Area of Violation :	Generators - Records/Reporting
Date Achieved Compliance :	2022-10-19
Evaluation Lead Agency :	EPA

Evaluation Date :	2022-01-15
Evaluation :	NON-FINANCIAL RECORD REVIEW
Area of Violation :	LDR - General
Date Achieved Compliance :	2022-10-19
Evaluation Lead Agency :	EPA

Evaluation Date :	2022-01-15
Evaluation :	NON-FINANCIAL RECORD REVIEW
Area of Violation :	Generators - Manifest
Date Achieved Compliance :	2022-10-19
Evaluation Lead Agency :	EPA

SPILLS - ME

Facility Name :	C N BROWN BULK PLANT
Facility Address :	11 MERRILL DR, ROCKLAND, ME

Spill Number :	A-25-2003
Actual Spill Date :	2003-01-16
Report Status :	Final Report
Spill Type :	Oil Incident

DRAFT

Map Id: 83
Direction: WSW
Distance: 0.456 mi., 2407 ft.
Elevation: 92 ft.
Relative: Higher

Site Name : UNITED PARCEL SERVICE | UNITED PARCEL SVC ROCKLAND | C N BROWN BULK PLANT
11 MERRILL DR | 11 MERILL DR.
ROCKLAND | Rockland, ME

Database(s) : [DOCKET, ECHO, EPA UST, FRS, HMIRS (DOT), LAST - ME, MANIFEST EPA, RCRA NONGEN, SPILLS - ME, T 2 - ME, UST - ME, UST AOS - ME] ***(cont.)***

Envirosite ID: 3223631
EPA ID: N/R

SPILLS - ME ***(cont.)***

Location State Province :	ME
Incident Location :	Terminal - Bulk Plant
Incident Source :	Storage Unit - Aboveground Storage Tank
Spill Cause :	Overfill
Agency Hyperlink :	Click here for hyperlink provided by the agency.
Last Date in Agency List :	2024-09-10
Medium(s) :	Land

Spill Logs

Log Location Description :	11 Merrill Drive Rockland Heating Oil Bulk Plant CN Brown
Log Location Town :	ROCKLAND
Log Tank Involved :	Above Ground Tank(s) Involved
Log Note :	5 gallon overfill to containment

Products Found

Product Code :	#2 FUEL OIL
Product Amount :	5 gals.
Facility Name :	FABIAN OIL BULK PLANT
Facility Address :	11 MERRILL DRIVE, ROCKLAND, ME
Spill Number :	A-608-2011
Actual Spill Date :	2011-09-09
Report Status :	Final Report
Spill Type :	Oil Incident
Location State Province :	ME
Incident Location :	Terminal - Bulk Plant
Incident Source :	Storage Unit - Aboveground Storage Tank
Spill Cause :	Overfill
Agency Hyperlink :	Click here for hyperlink provided by the agency.
Last Date in Agency List :	2024-09-10
Medium(s) :	Engineered Containment

Spill Logs

Log Location Description :	15 Merrel Drive
Log Location Town :	ROCKLAND
Log Tank Involved :	Above Ground Tank(s) Involved
Log Note :	10 gallons to bulk plant dike and outside dike.

DRAFT

Map Id: 83
Direction: WSW
Distance: 0.456 mi., 2407 ft.
Elevation: 92 ft.
Relative: Higher

Site Name : UNITED PARCEL SERVICE | UNITED PARCEL SVC ROCKLAND | C N BROWN BULK PLANT
11 MERRILL DR | 11 MERILL DR.
ROCKLAND | Rockland, ME

Database(s) : [DOCKET, ECHO, EPA UST, FRS, HMIRS (DOT), LAST - ME, MANIFEST EPA, RCRA NONGEN, SPILLS - ME, T 2 - ME, UST - ME, UST AOS - ME] ***(cont.)***

Envirosite ID: 3223631
EPA ID: N/R

SPILLS - ME ***(cont.)***

Products Found

Product Code :	DIESEL
Product Amount :	10 gals.

T 2 - ME

Facility Name :	Maritime Energy Merrill Drive Site
Facility Address :	11 Merrill Drive, Rockland, ME 04841
County :	Knox

Site Details

Date Signed :	2024-01-24
Facility Record ID :	FATR20239U5SM000Z2A0
Facility Department :	N/R
F Date Modified :	2024-01-24
F Mail Address :	po box 485 / 234 park St, Rockland, ME 04841
F Fire District :	N/R
F Mail Country :	USA
F Notes :	Site has secondary containment around all tanks. Emergency Electrical shut off is to the right at base of telephone pole while looking at the loading site. Fuel additive system and tank are not is use and are empty.
Report Year :	2023
Total Fees :	N/R
Max Number Occupants :	0
Dike or Other Safeguard :	N/R
Site Coordinates Abbreviation :	false
Site Map :	N/R
Subject to Chemical Accident Prevention:	false
Subject to Emergency Planning :	false
Manned :	false
Facility Information Same as Last Year:	true
Validation Report :	N/R
Submitted by :	N/R
Latitude :	44.08943
Longitude :	-69.11551
Last Date in Agency List :	2025-01-06

Site Plank Link

Record Key :	N/R
File Name :	N/R

DRAFT

Map Id: 83
Direction: WSW
Distance: 0.456 mi., 2407 ft.
Elevation: 92 ft.
Relative: Higher

Site Name : UNITED PARCEL SERVICE | UNITED PARCEL SVC ROCKLAND | C N BROWN BULK PLANT
11 MERRILL DR | 11 MERILL DR.
ROCKLAND | Rockland, ME

Database(s) : [DOCKET, ECHO, EPA UST, FRS, HMIRS (DOT), LAST - ME, MANIFEST EPA, RCRA NONGEN, SPILLS - ME, T 2 - ME, UST - ME, UST AOS - ME] ***(cont.)***

Envirosite ID: 3223631
EPA ID: N/R

T 2 - ME ***(cont.)***

Facility IDs

Last Modified :	N/R
Record Key :	FDTR20239U5SM00102BD
Type :	NAICS
ID Number :	457210
Description :	Fuel Dealers

Last Modified :	N/R
Record Key :	FDTR20239U5SM00112BD
Type :	Dun & Bradstreet
ID Number :	09-7739-627
Description :	N/R

Chemical Inventory

Ave Amount :	35000
Ave Amount Code :	07
Chem Inv Record ID :	CVTR20239U5TA30141Q6
Chem Same as Last Year :	FALSE
Ci CAS :	8008206
Ci EHS Chemical :	FALSE
Ci Last Modified :	2020-02-21
Days on Site :	365
Entered Chemical Name :	KEROSENE
Gas :	FALSE
Liquid :	TRUE
Max Amount :	72000
Max Amount Code :	08
Max Amount Container :	72000
Mixture :	FALSE
Pure :	TRUE
Solid :	FALSE
State 1 Contact Field :	N/R
State Label Code :	N/R
Trade Secret :	FALSE
Below Reporting Thresholds :	FALSE
Confidential Storage Locations :	FALSE
Explosive :	FALSE
Flammable :	TRUE
Oxidizer :	FALSE
Self-Reactive :	FALSE
Pyrophoric Liq Sol :	FALSE
Pyrophoric Gas :	FALSE
Self-Heating :	FALSE
Organic Peroxide :	FALSE
Corrosive to Metal :	FALSE
Gas Under Pressure :	FALSE
Icww Emits Flammable Gas :	FALSE
Combustible Dust :	FALSE

DRAFT

Map Id: 83
Direction: WSW
Distance: 0.456 mi., 2407 ft.
Elevation: 92 ft.
Relative: Higher

Site Name : UNITED PARCEL SERVICE | UNITED PARCEL SVC ROCKLAND | C N BROWN BULK PLANT
11 MERRILL DR | 11 MERILL DR.
ROCKLAND | Rockland, ME

Database(s) : [DOCKET, ECHO, EPA UST, FRS, HMIRS (DOT), LAST - ME, MANIFEST EPA, RCRA NONGEN, SPILLS - ME, T 2 - ME, UST - ME, UST AOS - ME] ***(cont.)***

Envirosite ID: 3223631
EPA ID: N/R

T 2 - ME ***(cont.)***

Acute Toxicity :	TRUE
Skin Corrosion :	FALSE
Serious Eye Damage :	TRUE
Resp or Skin Sensitization :	FALSE
Germ Cell Mutagenicity :	FALSE
Carcinogen :	FALSE
Reprod Toxicity :	FALSE
Spec Targ Org Toxicity :	FALSE
Aspiration Haz :	FALSE
Simple Asphyxiant :	FALSE
Not Otherwise Classified :	FALSE

Chemical Inventory Mixtures

Mx Last Modified :	N/R
Mx Max Amount Code :	N/R
Mx EHS :	N/R
Mx CAS :	N/R
Mx Chemical :	N/R
Record Key :	N/R
Chem Inv Rec ID :	N/R
Percentage :	N/R
Wt or Vol :	N/R

Chemical Inventory

Ave Amount :	95000
Ave Amount Code :	09
Chem Inv Record ID :	CVTR20239U5STE013LVS
Chem Same as Last Year :	FALSE
Ci CAS :	68476302
Ci EHS Chemical :	FALSE
Ci Last Modified :	2019-04-30
Days on Site :	365
Entered Chemical Name :	FUEL OIL
Gas :	FALSE
Liquid :	TRUE
Max Amount :	201600
Max Amount Code :	10
Max Amount Container :	129600
Mixture :	FALSE
Pure :	TRUE
Solid :	FALSE
State 1 Contact Field :	N/R
State Label Code :	N/R
Trade Secret :	FALSE
Below Reporting Thresholds :	FALSE
Confidential Storage Locations :	FALSE
Explosive :	FALSE

DRAFT

Map Id: 83
Direction: WSW
Distance: 0.456 mi., 2407 ft.
Elevation: 92 ft.
Relative: Higher

Site Name : UNITED PARCEL SERVICE | UNITED PARCEL SVC ROCKLAND | C N BROWN BULK PLANT
11 MERRILL DR | 11 MERILL DR.
ROCKLAND | Rockland, ME

Database(s) : [DOCKET, ECHO, EPA UST, FRS, HMIRS (DOT), LAST - ME, MANIFEST EPA, RCRA NONGEN, SPILLS - ME, T 2 - ME, UST - ME, UST AOS - ME] ***(cont.)***

Envirosite ID: 3223631
EPA ID: N/R

T 2 - ME ***(cont.)***

Flammable :	TRUE
Oxidizer :	FALSE
Self-Reactive :	FALSE
Pyrophoric Liq Sol :	FALSE
Pyrophoric Gas :	FALSE
Self-Heating :	FALSE
Organic Peroxide :	FALSE
Corrosive to Metal :	FALSE
Gas Under Pressure :	FALSE
Icww Emits Flammable Gas :	FALSE
Combustible Dust :	FALSE
Acute Toxicity :	TRUE
Skin Corrosion :	FALSE
Serious Eye Damage :	TRUE
Resp or Skin Sensitization :	FALSE
Germ Cell Mutagenicity :	FALSE
Carcinogen :	FALSE
Reprod Toxicity :	FALSE
Spec Targ Org Toxicity :	FALSE
Aspiration Haz :	FALSE
Simple Asphyxiant :	FALSE
Not Otherwise Classified :	FALSE

Chemical Inventory Mixtures

Mx Last Modified :	N/R
Mx Max Amount Code :	N/R
Mx EHS :	N/R
Mx CAS :	N/R
Mx Chemical :	N/R
Record Key :	N/R
Chem Inv Rec ID :	N/R
Percentage :	N/R
Wt or Vol :	N/R

Facility Name :	UPS - ROCKLAND
Facility Address :	11 Merrill Drive, Rockland, ME 04840
County :	Knox

Site Details

Date Signed :	2024-02-15
Facility Record ID :	FATR2023NPHN2RZNF86M
Facility Department :	N/R
F Date Modified :	2024-02-15
F Mail Address :	8520 Allison Pointe Blvd Ste 223, Indianapolis, IN 46250-4299
F Fire District :	Rockland Fire & EMS
F Mail Country :	USA

DRAFT

Map Id: 83
Direction: WSW
Distance: 0.456 mi., 2407 ft.
Elevation: 92 ft.
Relative: Higher

Site Name : UNITED PARCEL SERVICE | UNITED PARCEL SVC ROCKLAND | C N BROWN BULK PLANT
11 MERRILL DR | 11 MERILL DR.
ROCKLAND | Rockland, ME

Database(s) : [DOCKET, ECHO, EPA UST, FRS, HMIRS (DOT), LAST - ME, MANIFEST EPA, RCRA NONGEN, SPILLS - ME, T 2 - ME, UST - ME, UST AOS - ME] ***(cont.)***

Envirosite ID: 3223631
EPA ID: N/R

T 2 - ME ***(cont.)***

F Notes :	N/R
Report Year :	2023
Total Fees :	N/R
Max Number Occupants :	45
Dike or Other Safeguard :	N/R
Site Coordinates Abbreviation :	false
Site Map :	N/R
Subject to Chemical Accident Prevention:	false
Subject to Emergency Planning :	false
Manned :	true
Facility Information Same as Last Year:	false
Validation Report :	N/R
Submitted by :	N/R
Latitude :	44.089542
Longitude :	-69.115752
Last Date in Agency List :	2025-01-06

Site Plank Link

Record Key :	N/R
File Name :	N/R

Facility IDs

Last Modified :	N/R
Record Key :	FDTR2023L1KXMRENL95M
Type :	Dun & Bradstreet
ID Number :	006991681
Description :	N/R

Last Modified :	N/R
Record Key :	FDTR2023LHSDIRP8GLQU
Type :	NAICS
ID Number :	492210
Description :	Local Messengers and Local Delivery

Chemical Inventory

Ave Amount :	9475
Ave Amount Code :	05
Chem Inv Record ID :	CVTR2023PRSRHDWS104F
Chem Same as Last Year :	FALSE
Ci CAS :	74986
Ci EHS Chemical :	FALSE
Ci Last Modified :	2024-02-15
Days on Site :	365
Entered Chemical Name :	LIQUEFIED PETROLEUM GAS

DRAFT

Map Id: 83
Direction: WSW
Distance: 0.456 mi., 2407 ft.
Elevation: 92 ft.
Relative: Higher

Site Name : UNITED PARCEL SERVICE | UNITED PARCEL SVC ROCKLAND | C N BROWN BULK PLANT
11 MERRILL DR | 11 MERILL DR.
ROCKLAND | Rockland, ME

Database(s) : [DOCKET, ECHO, EPA UST, FRS, HMIRS (DOT), LAST - ME, MANIFEST EPA, RCRA NONGEN, SPILLS - ME, T 2 - ME, UST - ME, UST AOS - ME] ***(cont.)***

Envirosite ID: 3223631
EPA ID: N/R

T 2 - ME ***(cont.)***

Gas :	FALSE
Liquid :	TRUE
Max Amount :	13536
Max Amount Code :	06
Max Amount Container :	3384
Mixture :	FALSE
Pure :	TRUE
Solid :	FALSE
State 1 Contact Field :	N/R
State Label Code :	N/R
Trade Secret :	FALSE
Below Reporting Thresholds :	FALSE
Confidential Storage Locations :	FALSE
Explosive :	FALSE
Flammable :	TRUE
Oxidizer :	FALSE
Self-Reactive :	FALSE
Pyrophoric Liq Sol :	FALSE
Pyrophoric Gas :	FALSE
Self-Heating :	FALSE
Organic Peroxide :	FALSE
Corrosive to Metal :	FALSE
Gas Under Pressure :	TRUE
Icww Emits Flammable Gas :	FALSE
Combustible Dust :	FALSE
Acute Toxicity :	FALSE
Skin Corrosion :	FALSE
Serious Eye Damage :	FALSE
Resp or Skin Sensitization :	FALSE
Germ Cell Mutagenicity :	FALSE
Carcinogen :	FALSE
Reprod Toxicity :	FALSE
Spec Targ Org Toxicity :	FALSE
Aspiration Haz :	FALSE
Simple Asphyxiant :	FALSE
Not Otherwise Classified :	FALSE

Chemical Inventory Mixtures

Mx Last Modified :	N/R
Mx Max Amount Code :	N/R
Mx EHS :	N/R
Mx CAS :	N/R
Mx Chemical :	N/R
Record Key :	N/R
Chem Inv Rec ID :	N/R
Percentage :	N/R
Wt or Vol :	N/R

DRAFT

Map Id: 83
Direction: WSW
Distance: 0.456 mi., 2407 ft.
Elevation: 92 ft.
Relative: Higher

Site Name : UNITED PARCEL SERVICE | UNITED PARCEL SVC ROCKLAND | C N BROWN BULK PLANT
11 MERRILL DR | 11 MERILL DR.
ROCKLAND | Rockland, ME

Database(s) : [DOCKET, ECHO, EPA UST, FRS, HMIRS (DOT), LAST - ME, MANIFEST EPA, RCRA NONGEN, SPILLS - ME, T 2 - ME, UST - ME, UST AOS - ME] ***(cont.)***

Envirosite ID: 3223631
EPA ID: N/R

T 2 - ME ***(cont.)***

Facility Name :	UPS Rockland Center
Facility Address :	11 Merrill Drive, Rockland, ME 04840
County :	Knox

Site Details

Date Signed :	2022-02-21
Facility Record ID :	FATR20213K0CCK001J3C
Facility Department :	N/R
F Date Modified :	2022-02-23
F Mail Address :	N/R
F Fire District :	N/R
F Mail Country :	N/R
F Notes :	N/R
Report Year :	2021
Total Fees :	N/R
Max Number Occupants :	45
Dike or Other Safeguard :	false
Site Coordinates Abbreviation :	false
Site Map :	N/R
Subject to Chemical Accident Prevention:	false
Subject to Emergency Planning :	false
Manned :	true
Facility Information Same as Last Year:	false
Validation Report :	N/R
Submitted by :	Vasso Spanos | Corporate Environmental Manager
Latitude :	44.089542
Longitude :	-69.115752
Last Date in Agency List :	2023-02-03

Site Plank Link

Record Key :	N/R
File Name :	N/R

Facility IDs

Last Modified :	N/R
Record Key :	FDTR20216B99Q700AHEM
Type :	NAICS
ID Number :	492210
Description :	Local Messengers and Local Delivery

Last Modified :	N/R
Record Key :	FDTR20213K0CCK003J6L
Type :	Dun & Bradstreet
ID Number :	006991681

DRAFT

Map Id: 83
Direction: WSW
Distance: 0.456 mi., 2407 ft.
Elevation: 92 ft.
Relative: Higher

Site Name : UNITED PARCEL SERVICE | UNITED PARCEL SVC ROCKLAND | C N BROWN BULK PLANT
11 MERRILL DR | 11 MERILL DR. ROCKLAND | Rockland, ME

Database(s) : [DOCKET, ECHO, EPA UST, FRS, HMIRS (DOT), LAST - ME, MANIFEST EPA, RCRA NONGEN, SPILLS - ME, T 2 - ME, UST - ME, UST AOS - ME] ***(cont.)***

Envirosite ID: 3223631
EPA ID: N/R

T 2 - ME ***(cont.)***

Description : N/R

Chemical Inventory

Ave Amount :	9475
Ave Amount Code :	05
Chem Inv Record ID :	CVTR2021BWUJX300115J
Chem Same as Last Year :	true
Ci CAS :	74986
Ci EHS Chemical :	false
Ci Last Modified :	2022-02-23
Days on Site :	365
Entered Chemical Name :	LIQUEFIED PETROLEUM GAS
Gas :	false
Liquid :	true
Max Amount :	13536
Max Amount Code :	06
Max Amount Container :	3384
Mixture :	false
Pure :	true
Solid :	false
State 1 Contact Field :	Amerigas
State Label Code :	N/R
Trade Secret :	false
Below Reporting Thresholds :	false
Confidential Storage Locations :	false
Explosive :	false
Flammable :	true
Oxidizer :	false
Self-Reactive :	false
Pyrophoric Liq Sol :	false
Pyrophoric Gas :	false
Self-Heating :	false
Organic Peroxide :	false
Corrosive to Metal :	false
Gas Under Pressure :	true
Icww Emits Flammable Gas :	false
Combustible Dust :	false
Acute Toxicity :	false
Skin Corrosion :	false
Serious Eye Damage :	false
Resp or Skin Sensitization :	false
Germ Cell Mutagenicity :	false
Carcinogen :	false
Reprod Toxicity :	false
Spec Targ Org Toxicity :	false
Aspiration Haz :	false
Simple Asphyxiant :	false
Not Otherwise Classified :	false

DRAFT

Map Id: 83
Direction: WSW
Distance: 0.456 mi., 2407 ft.
Elevation: 92 ft.
Relative: Higher

Site Name : UNITED PARCEL SERVICE | UNITED PARCEL SVC ROCKLAND | C N BROWN BULK PLANT
11 MERRILL DR | 11 MERILL DR.
ROCKLAND | Rockland, ME

Database(s) : [DOCKET, ECHO, EPA UST, FRS, HMIRS (DOT), LAST - ME, MANIFEST EPA, RCRA NONGEN, SPILLS - ME, T 2 - ME, UST - ME, UST AOS - ME] ***(cont.)***

Envirosite ID: 3223631
EPA ID: N/R

T 2 - ME ***(cont.)***

Chemical Inventory Mixtures

Mx Last Modified :	N/R
Mx Max Amount Code :	N/R
Mx EHS :	N/R
Mx CAS :	N/R
Mx Chemical :	N/R
Record Key :	N/R
Chem Inv Rec ID :	N/R
Percentage :	N/R
Wt or Vol :	N/R

UST - ME

Facility Name :	UNITED PARCEL SVC ROCKLAND
Facility Address :	11 MERRILL DR, ROCKLAND
Registration Date :	1988-04-11
Registration Number :	14688
Facility Location :	ROCKLAND
Facility Use Code :	COMMERCIAL
Facility Telephone Number :	2075940064
Owner Name :	UNITED PARCEL SERVICE
Owner Delivery Address :	2 FODEN RD, SOUTH PORTLAND, ME 04106
Owner Contact :	DAVID NGUYEN
Owner Telephone Number :	2077567141
Operator Name :	UNITED PARCEL SERVICE MANAGER
Operator Delivery Address :	INDUSTRIAL PARK, ROCKLAND, ME 04741
Operator Contact :	N/R
Operator Telephone Number :	N/R
Near Private Water :	N
Near Public Water :	N
Nearby Water Other Owner :	N
On Aquifer :	N
Last Date in Agency List :	2025-02-10

Tank Details

Date Tank Installed :	1988-03-01
Tank Number :	1
Tank Status Date :	2018-09-19
Tank Status :	REMOVED
Tank Sub Status :	SA APPROVED
Tank Volume in Gallons :	12000
Tank Material :	F/GLASS - SEC CONTAIN - PETRO & ALCOHOL
Tank Leak Detection :	SECONDARY CONTAINMENT / CONT ELEC MON
Tank Above Below :	BELOWGROUND
Federal Regulated :	Y
Chamber ID :	1
Product Stored :	UNLEADED GASOLINE

DRAFT

Map Id: 83
Direction: WSW
Distance: 0.456 mi., 2407 ft.
Elevation: 92 ft.
Relative: Higher

Site Name : UNITED PARCEL SERVICE | UNITED PARCEL SVC ROCKLAND | C N BROWN BULK PLANT
11 MERRILL DR | 11 MERILL DR.
ROCKLAND | Rockland, ME

Database(s) : [DOCKET, ECHO, EPA UST, FRS, HMIRS (DOT), LAST - ME, MANIFEST EPA, RCRA NONGEN, SPILLS - ME, T 2 - ME, UST - ME, UST AOS - ME] ***(cont.)***

Envirosite ID: 3223631
EPA ID: N/R

UST - ME ***(cont.)***

Chamber Pump Type :	PRESSURIZED
Pipe Date Installed :	1988-03-01
Piping Status Date :	2018-09-19
Piping Status :	REMOVED
Pipe Material :	F/GLASS - SEC CONTAINMENT - PETRO ONLY
Volume in Gallons :	12000
Pipe Leak Detection :	SECONDARY CONTAINMENT / CONT ELEC MON
Piping Above Below :	BELOWGROUND
Overfill Protection :	DROP TUBE
Annual Inspection Date :	2018-05-10
UST Triennial Test Date :	N/R
Date Tank Warranty Expires :	2028-03-01
Latitude :	44.08893417
Longitude :	-69.11411333

Date Tank Installed :	1988-03-01
Tank Number :	2
Tank Status Date :	1992-07-01
Tank Status :	REMOVED
Tank Sub Status :	N/R
Tank Volume in Gallons :	550
Tank Material :	F/GLASS - SEC CONTAIN - PETRO & ALCOHOL
Tank Leak Detection :	SECONDARY CONTAINMENT
Tank Above Below :	BELOWGROUND
Federal Regulated :	N
Chamber ID :	1
Product Stored :	WASTE OIL/USED MOTOR OIL
Chamber Pump Type :	UNKNOWN
Pipe Date Installed :	N/R
Piping Status Date :	1992-07-01
Piping Status :	REMOVED
Pipe Material :	F/GLASS - SEC CONTAINMENT - PETRO ONLY
Volume in Gallons :	550
Pipe Leak Detection :	UNKNOWN
Piping Above Below :	BELOWGROUND
Overfill Protection :	UNKNOWN
Annual Inspection Date :	2018-05-10
UST Triennial Test Date :	N/R
Date Tank Warranty Expires :	N/R
Latitude :	N/R
Longitude :	N/R

UST AOS - ME

Facility Name :	UNITED PARCEL SVC ROCKLAND
Facility Address :	11 MERRILL DR, ROCKLAND

Date Installed :	1988-03-01
Status Date :	2018-09-06

DRAFT

Map Id: 83
Direction: WSW
Distance: 0.456 mi., 2407 ft.
Elevation: 92 ft.
Relative: Higher

Site Name : UNITED PARCEL SERVICE | UNITED PARCEL SVC ROCKLAND | C N BROWN BULK PLANT
11 MERRILL DR | 11 MERILL DR.
ROCKLAND | Rockland, ME

Database(s) : [DOCKET, ECHO, EPA UST, FRS, HMIRS (DOT), LAST - ME, MANIFEST EPA, RCRA NONGEN, SPILLS - ME, T 2 - ME, UST - ME, UST AOS - ME] ***(cont.)***

Envirosite ID: 3223631
EPA ID: N/R

UST AOS - ME ***(cont.)***

Status :	Planned for Removal
Registry Number :	14688
Tank - Chamber :	1 - 1
Facility Use :	Commercial
Volume :	12000
Product :	Unleaded Gasoline
Last Date in Agency List :	2019-02-07

Map Id: T84
Direction: N
Distance: 0.460 mi., 2428 ft.
Elevation: 32 ft.
Relative: Lower

Site Name : MBNA NEW ENGLAND
216 SO MAIN ST
ROCKLAND, ME

Database(s) : [LAST - ME, SPILLS - ME]

Envirosite ID: 50665847
EPA ID: N/R

LAST - ME

Facility Name :	MBNA NEW ENGLAND
Facility Address :	216 SO MAIN ST, ROCKLAND, ME
Spill Number :	A-2-2003
Actual Spill Date :	N/R
Report Status :	Final Report
Location Town MCD :	13100
Number of Wells at Risk :	0
Number of Wells Impacted :	0
Material Disposal Information :	N/R
Further Response Action :	F
Spill Type :	Oil Incident
Report Type :	Public Official
Detection Method :	Visual Product
Incident Location :	Business - Commercial
Incident Source :	Storage Unit - Aboveground Storage Tank
Spill Cause :	Corrosion - Tank
Agency Hyperlink :	Click here for hyperlink provided by the agency.
Last Date in Agency List :	2024-09-10
Medium(s) :	Inland Surface Water Land

DRAFT

Map Id: T84
Direction: N
Distance: 0.460 mi., 2428 ft.
Elevation: 32 ft.
Relative: Lower

Site Name : MBNA NEW ENGLAND
216 SO MAIN ST
ROCKLAND, ME

Database(s) : [LAST - ME, SPILLS - ME] ***(cont.)***

Envirosite ID: 50665847
EPA ID: N/R

LAST - ME ***(cont.)***

Spill Logs

Spill Office :	Augusta
Spill Office Sequence Number :	2
Spill Year :	2003
Log Spill Date :	N/R
Log Reported Date :	2003-01-01
Log Reported Product :	#1 FUEL OIL - KEROSENE
Log Location Description :	216 So. Main St
Log Location Town :	ROCKLAND
Log Tank Involved :	Above Ground Tank(s) Involved
Log Note :	building is owned by MBNA. Tank leak to ground and storm water system. Estimated 100 gallons; Could be partial cause of spill A-762-02. Tanks not in compliance

Products Found

Product Code :	#1 FUEL OIL - KEROSENE
Other Product :	N/R
Product Amount :	100 gals.
Product Amount Qualifier :	ESTIMATE
Primary Product :	T

Tank Involved

Incident Tank :	Above Ground Tank(s) Involved
Removal :	F
UST Registered :	F
UST Tank Site Number :	N/R
UST Tank Number :	N/R
AST Inside :	F

SPILLS - ME

Facility Name :	MBNA NEW ENGLAND
Facility Address :	216 SO MAIN ST, ROCKLAND, ME
Spill Number :	A-2-2003
Actual Spill Date :	N/R
Report Status :	Final Report
Spill Type :	Oil Incident
Location State Province :	ME
Incident Location :	Business - Commercial
Incident Source :	Storage Unit - Aboveground Storage Tank
Spill Cause :	Corrosion - Tank
Agency Hyperlink :	Click here for hyperlink provided by the agency.
Last Date in Agency List :	2024-09-10
Medium(s) :	Inland Surface Water Land

DRAFT

Map Id: T84
Direction: N
Distance: 0.460 mi., 2428 ft.
Elevation: 32 ft.
Relative: Lower

Site Name : MBNA NEW ENGLAND
216 SO MAIN ST
ROCKLAND, ME

Database(s) : [LAST - ME, SPILLS - ME] ***(cont.)***

Envirosite ID: 50665847
EPA ID: N/R

SPILLS - ME ***(cont.)***

Spill Logs

Log Location Description :	216 So. Main St
Log Location Town :	ROCKLAND
Log Tank Involved :	Above Ground Tank(s) Involved
Log Note :	building is owned by MBNA. Tank leak to ground and storm water system. Estimated 100 gallons; Could be partial cause of spill A-762-02. Tanks not in compliance

Products Found

Product Code :	#1 FUEL OIL - KEROSENE
Product Amount :	100 gals.

Map Id: S85
Direction: NNW
Distance: 0.461 mi., 2434 ft.
Elevation: 32 ft.
Relative: Lower

Site Name : UNKNOWN
33 PURCHASE STREET
ROCKLAND, ME

Database(s) : [LAST - ME, SPILLS - ME]

Envirosite ID: 50665865
EPA ID: N/R

LAST - ME

Facility Name :	UNKNOWN
Facility Address :	33 PURCHASE STREET, ROCKLAND, ME
Spill Number :	A-698-2018
Actual Spill Date :	N/R
Report Status :	Final Report
Location Town MCD :	13100
Number of Wells at Risk :	0
Number of Wells Impacted :	0
Material Disposal Information :	Oily sorbent was collected and and disposed of by Fabian employees.
Further Response Action :	F
Spill Type :	Oil Incident
Report Type :	Contractor/Consultant
Detection Method :	Visual Product
Incident Location :	Residential - Single Family
Incident Source :	Storage Unit - Aboveground Storage Tank
Spill Cause :	Overfill
Agency Hyperlink :	Click here for hyperlink provided by the agency.
Last Date in Agency List :	2024-09-10
Medium(s) :	Land

DRAFT

Map Id: S85
Direction: NNW
Distance: 0.461 mi., 2434 ft.
Elevation: 32 ft.
Relative: Lower

Site Name : UNKNOWN
33 PURCHASE STREET
ROCKLAND, ME

Database(s) : [LAST - ME, SPILLS - ME] ***(cont.)***

Envirosite ID: 50665865
EPA ID: N/R

LAST - ME ***(cont.)***

Spill Logs

Spill Office :	Augusta
Spill Office Sequence Number :	698
Spill Year :	2018
Log Spill Date :	N/R
Log Reported Date :	2018-12-12
Log Reported Product :	#2 FUEL OIL
Log Location Description :	33 Purchase Street, Rockland, ME 04841
Log Location Town :	ROCKLAND
Log Tank Involved :	Above Ground Tank(s) Involved
Log Note :	Speedi -Dri applied to spilled product.

Products Found

Product Code :	#2 FUEL OIL
Other Product :	N/R
Product Amount :	1.5 gals.
Product Amount Qualifier :	ESTIMATE
Primary Product :	T

Tank Involved

Incident Tank :	Above Ground Tank(s) Involved
Removal :	F
UST Registered :	T
UST Tank Site Number :	N/R
UST Tank Number :	N/R
AST Inside :	T

SPILLS - ME

Facility Name :	UNKNOWN
Facility Address :	33 PURCHASE STREET, ROCKLAND, ME
Spill Number :	A-698-2018
Actual Spill Date :	N/R
Report Status :	Final Report
Spill Type :	Oil Incident
Location State Province :	ME
Incident Location :	Residential - Single Family
Incident Source :	Storage Unit - Aboveground Storage Tank
Spill Cause :	Overfill
Agency Hyperlink :	Click here for hyperlink provided by the agency.
Last Date in Agency List :	2024-09-10
Medium(s) :	Land

Spill Logs

Log Location Description :	33 Purchase Street, Rockland, ME 04841
Log Location Town :	ROCKLAND
Log Tank Involved :	Above Ground Tank(s) Involved

DRAFT

Map Id: S85
Direction: NNW
Distance: 0.461 mi., 2434 ft.
Elevation: 32 ft.
Relative: Lower

Site Name : UNKNOWN
33 PURCHASE STREET
ROCKLAND, ME

Database(s) : [LAST - ME, SPILLS - ME] ***(cont.)***

Envirosite ID: 50665865
EPA ID: N/R

SPILLS - ME ***(cont.)***

Log Note : Speedi -Dri applied to spilled product.

Products Found
Product Code : #2 FUEL OIL
Product Amount : 1.5 gals.

Map Id: T86
Direction: N
Distance: 0.464 mi., 2452 ft.
Elevation: 31 ft.
Relative: Lower

Site Name : HANDLE IT
403 MAIN ST
ROCKLAND, ME

Database(s) : [SPILLS - ME]

Envirosite ID: 50665856
EPA ID: N/R

SPILLS - ME

Facility Name : HANDLE IT
Facility Address : 403 MAIN ST, ROCKLAND, ME

Spill Number : A-17-2003
Actual Spill Date : 2003-01-09
Report Status : Final Report
Spill Type : Oil Incident
Location State Province : ME
Incident Location : Business - Commercial
Incident Source : Land Transportation - Tank Truck
Spill Cause : Mechanical Failure - Piping/Hose
Agency Hyperlink : Click here for hyperlink provided by the agency.
Last Date in Agency List : 2024-09-10

Medium(s) : Land

Spill Logs
Log Location Description : 403 Main St., Rockland
Log Location Town : ROCKLAND
Log Tank Involved : None
Log Note : minor oil spill to pavement

Products Found
Product Code : #2 FUEL OIL
Product Amount : .5 gals.

DRAFT

Map Id: T87
Direction: N
Distance: 0.465 mi., 2454 ft.
Elevation: 31 ft.
Relative: Lower

Site Name : REALTY RESOURCES GROUP APARTMENT | THORNDIKE APARTMENTS | CARLTON
385 MAIN ST
ROCKLAND, ME

Database(s) : [LAST - ME, SPILLS - ME, UST - ME]

Envirosite ID: 50665730
EPA ID: N/R

LAST - ME

Facility Name :	CARLTON
Facility Address :	385 MAIN STREET, ROCKLAND, ME
Spill Number :	A-724-2019
Actual Spill Date :	2019-12-11
Report Status :	Final Report
Location Town MCD :	13100
Number of Wells at Risk :	0
Number of Wells Impacted :	0
Material Disposal Information :	Dead River Company waste stream
Further Response Action :	F
Spill Type :	Oil Incident
Report Type :	Subject/Spiller
Detection Method :	Visual Product
Incident Location :	Business - Other
Incident Source :	Storage Unit - Aboveground Storage Tank
Spill Cause :	Mechanical Failure - Gasket/Seal
Agency Hyperlink :	Click here for hyperlink provided by the agency.
Last Date in Agency List :	2024-09-10
Medium(s) :	Interior Surface

Spill Logs

Spill Office :	Augusta
Spill Office Sequence Number :	724
Spill Year :	2019
Log Spill Date :	N/R
Log Reported Date :	2019-12-12
Log Reported Product :	#2 FUEL OIL
Log Location Description :	385 Main Street
Log Location Town :	ROCKLAND
Log Tank Involved :	Above Ground Tank(s) Involved
Log Note :	5 gallons onto cement basement floor. Burner pump issue

Products Found

Product Code :	#2 FUEL OIL
Other Product :	N/R
Product Amount :	5 gals.
Product Amount Qualifier :	ESTIMATE
Primary Product :	T

Tank Involved

Incident Tank :	Above Ground Tank(s) Involved
Removal :	F
UST Registered :	T
UST Tank Site Number :	N/R
UST Tank Number :	N/R

DRAFT

Map Id: T87
Direction: N
Distance: 0.465 mi., 2454 ft.
Elevation: 31 ft.
Relative: Lower

Site Name : REALTY RESOURCES GROUP APARTMENT | THORNDIKE APARTMENTS | CARLTON
385 MAIN ST
ROCKLAND, ME

Database(s) : [LAST - ME, SPILLS - ME, UST - ME] ***(cont.)***

Envirosite ID: 50665730
EPA ID: N/R

LAST - ME ***(cont.)***

AST Inside :	T
Facility Name :	REALTY RESOURCES GROUP APARTMENT
Facility Address :	385 MAIN ST, ROCKLAND, ME
Spill Number :	A-175-2010
Actual Spill Date :	2010-03-29
Report Status :	Final Report
Location Town MCD :	13100
Number of Wells at Risk :	0
Number of Wells Impacted :	0
Material Disposal Information :	Disposal of oily debris by spiller.
Further Response Action :	F
Spill Type :	Oil Incident
Report Type :	Subject/Spiller
Detection Method :	Visual Product
Incident Location :	Residential - Multi Family
Incident Source :	Land Transportation - Tank Truck
Spill Cause :	Overfill
Agency Hyperlink :	Click here for hyperlink provided by the agency.
Last Date in Agency List :	2024-09-10
Medium(s) :	Land

Spill Logs

Spill Office :	Augusta
Spill Office Sequence Number :	175
Spill Year :	2010
Log Spill Date :	N/R
Log Reported Date :	2010-03-29
Log Reported Product :	#2 FUEL OIL
Log Location Description :	385 Main Street
Log Location Town :	ROCKLAND
Log Tank Involved :	Above Ground Tank(s) Involved
Log Note :	Marritime Energy overfill < 1 gallon

Products Found

Product Code :	#2 FUEL OIL
Other Product :	N/R
Product Amount :	.25 gals.
Product Amount Qualifier :	ESTIMATE
Primary Product :	T

Tank Involved

Incident Tank :	Above Ground Tank(s) Involved
Removal :	F

DRAFT

Map Id: T87
Direction: N
Distance: 0.465 mi., 2454 ft.
Elevation: 31 ft.
Relative: Lower

Site Name : REALTY RESOURCES GROUP APARTMENT | THORNDIKE APARTMENTS | CARLTON
385 MAIN ST
ROCKLAND, ME

Database(s) : [LAST - ME, SPILLS - ME, UST - ME] ***(cont.)***

Envirosite ID: 50665730
EPA ID: N/R

LAST - ME ***(cont.)***

UST Registered :	T
UST Tank Site Number :	N/R
UST Tank Number :	N/R
AST Inside :	T
Facility Name :	THORNDIKE APARTMENTS
Facility Address :	385 MAIN ST, ROCKLAND, ME
Spill Number :	A-673-2010
Actual Spill Date :	N/R
Report Status :	Final Report
Location Town MCD :	13100
Number of Wells at Risk :	0
Number of Wells Impacted :	0
Material Disposal Information :	N/A
Further Response Action :	F
Spill Type :	Oil Incident
Report Type :	Subject/Spiller
Detection Method :	Visual Product
Incident Location :	Residential - Multi Family
Incident Source :	Storage Unit - Aboveground Storage Tank
Spill Cause :	Overfill
Agency Hyperlink :	Click here for hyperlink provided by the agency.
Last Date in Agency List :	2024-09-10
Medium(s) :	Land

Spill Logs

Spill Office :	Augusta
Spill Office Sequence Number :	673
Spill Year :	2010
Log Spill Date :	N/R
Log Reported Date :	2010-11-15
Log Reported Product :	#2 FUEL OIL
Log Location Description :	385 Main Street
Log Location Town :	ROCKLAND
Log Tank Involved :	Above Ground Tank(s) Involved
Log Note :	Minor overfill 1 pint from vent - no inside problems

Products Found

Product Code :	#2 FUEL OIL
Other Product :	N/R
Product Amount :	.02 gals.
Product Amount Qualifier :	ESTIMATE
Primary Product :	T

DRAFT

Map Id: T87
Direction: N
Distance: 0.465 mi., 2454 ft.
Elevation: 31 ft.
Relative: Lower

Site Name : REALTY RESOURCES GROUP APARTMENT | THORNDIKE APARTMENTS | CARLTON
385 MAIN ST
ROCKLAND, ME

Database(s) : [LAST - ME, SPILLS - ME, UST - ME] ***(cont.)***

Envirosite ID: 50665730
EPA ID: N/R

LAST - ME ***(cont.)***

Tank Involved

Incident Tank :	Above Ground Tank(s) Involved
Removal :	F
UST Registered :	T
UST Tank Site Number :	N/R
UST Tank Number :	N/R
AST Inside :	T
Facility Name :	THORNDIKE BLOCK
Facility Address :	385 MAIN STREET, ROCKLAND, ME
Spill Number :	A-250-2008
Actual Spill Date :	2008-04-16
Report Status :	Final Report
Location Town MCD :	13100
Number of Wells at Risk :	0
Number of Wells Impacted :	0
Material Disposal Information :	disposal arranged by Maritime Energy
Further Response Action :	F
Spill Type :	Oil Incident
Report Type :	Subject/Spiller
Detection Method :	Visual Product
Incident Location :	Residential - Multi Family
Incident Source :	Storage Unit - Aboveground Storage Tank
Spill Cause :	Overfill
Agency Hyperlink :	Click here for hyperlink provided by the agency.
Last Date in Agency List :	2024-09-10
Medium(s) :	Land

Spill Logs

Spill Office :	Augusta
Spill Office Sequence Number :	250
Spill Year :	2008
Log Spill Date :	N/R
Log Reported Date :	2008-04-16
Log Reported Product :	#2 FUEL OIL
Log Location Description :	385 Main Street
Log Location Town :	ROCKLAND
Log Tank Involved :	Above Ground Tank(s) Involved
Log Note :	N/R

Products Found

Product Code :	#2 FUEL OIL
Other Product :	N/R
Product Amount :	.2 gals.
Product Amount Qualifier :	ESTIMATE
Primary Product :	T

DRAFT

Map Id: T87
Direction: N
Distance: 0.465 mi., 2454 ft.
Elevation: 31 ft.
Relative: Lower

Site Name : REALTY RESOURCES GROUP APARTMENT | THORNDIKE APARTMENTS | CARLTON
385 MAIN ST
ROCKLAND, ME

Database(s) : [LAST - ME, SPILLS - ME, UST - ME] ***(cont.)***

Envirosite ID: 50665730
EPA ID: N/R

LAST - ME ***(cont.)***

Tank Involved

Incident Tank :	Above Ground Tank(s) Involved
Removal :	F
UST Registered :	T
UST Tank Site Number :	N/R
UST Tank Number :	N/R
AST Inside :	T

SPILLS - ME

Facility Name :	CARLTON
Facility Address :	385 MAIN STREET, ROCKLAND, ME
Spill Number :	A-724-2019
Actual Spill Date :	2019-12-11
Report Status :	Final Report
Spill Type :	Oil Incident
Location State Province :	ME
Incident Location :	Business - Other
Incident Source :	Storage Unit - Aboveground Storage Tank
Spill Cause :	Mechanical Failure - Gasket/Seal
Agency Hyperlink :	Click here for hyperlink provided by the agency.
Last Date in Agency List :	2024-09-10
Medium(s) :	Interior Surface

Spill Logs

Log Location Description :	385 Main Street
Log Location Town :	ROCKLAND
Log Tank Involved :	Above Ground Tank(s) Involved
Log Note :	5 gallons onto cement basement floor. Burner pump issue

Products Found

Product Code :	#2 FUEL OIL
Product Amount :	5 gals.
Facility Name :	PINE TREE WASTE
Facility Address :	385 MAIN ST, ROCKLAND, ME
Spill Number :	A-668-2011
Actual Spill Date :	2011-10-06
Report Status :	Final Report
Spill Type :	Oil Incident
Location State Province :	ME
Incident Location :	Transportation - Road
Incident Source :	Land Transportation - Truck
Spill Cause :	Mechanical Failure - Piping/Hose

DRAFT

Map Id: T87
Direction: N
Distance: 0.465 mi., 2454 ft.
Elevation: 31 ft.
Relative: Lower

Site Name : REALTY RESOURCES GROUP APARTMENT | THORNDIKE APARTMENTS | CARLTON
385 MAIN ST
ROCKLAND, ME

Database(s) : [LAST - ME, SPILLS - ME, UST - ME] ***(cont.)***

Envirosite ID: 50665730
EPA ID: N/R

SPILLS - ME ***(cont.)***

Agency Hyperlink : Click here for hyperlink provided by the agency.
Last Date in Agency List : 2024-09-10

Medium(s) : Land

Spill Logs
Log Location Description : 385 Main Street
Log Location Town : ROCKLAND
Log Tank Involved : None

Log Note : Pine Tree Waste - Tom Gilbert 314-6549 Estimated 5 gallon spill from ruptured line on tank

Products Found
Product Code : HYDRAULIC OIL
Product Amount : 5 gals.

Facility Name : REALTY RESOURCES GROUP APARTMENT
Facility Address : 385 MAIN ST, ROCKLAND, ME

Spill Number : A-175-2010
Actual Spill Date : 2010-03-29
Report Status : Final Report
Spill Type : Oil Incident
Location State Province : ME
Incident Location : Residential - Multi Family
Incident Source : Land Transportation - Tank Truck
Spill Cause : Overfill
Agency Hyperlink : Click here for hyperlink provided by the agency.
Last Date in Agency List : 2024-09-10

Medium(s) : Land

Spill Logs
Log Location Description : 385 Main Street
Log Location Town : ROCKLAND
Log Tank Involved : Above Ground Tank(s) Involved
Log Note : Marritime Energy overfill < 1 gallon

Products Found
Product Code : #2 FUEL OIL
Product Amount : .25 gals.

DRAFT

Map Id: T87
Direction: N
Distance: 0.465 mi., 2454 ft.
Elevation: 31 ft.
Relative: Lower

Site Name : REALTY RESOURCES GROUP APARTMENT | THORNDIKE APARTMENTS | CARLTON
385 MAIN ST
ROCKLAND, ME

Database(s) : [LAST - ME, SPILLS - ME, UST - ME] ***(cont.)***

Envirosite ID: 50665730
EPA ID: N/R

SPILLS - ME ***(cont.)***

Facility Name :	THORNDIKE APARTMENTS
Facility Address :	385 MAIN ST, ROCKLAND, ME
Spill Number :	A-673-2010
Actual Spill Date :	N/R
Report Status :	Final Report
Spill Type :	Oil Incident
Location State Province :	ME
Incident Location :	Residential - Multi Family
Incident Source :	Storage Unit - Aboveground Storage Tank
Spill Cause :	Overfill
Agency Hyperlink :	Click here for hyperlink provided by the agency.
Last Date in Agency List :	2024-09-10
Medium(s) :	Land

Spill Logs

Log Location Description :	385 Main Street
Log Location Town :	ROCKLAND
Log Tank Involved :	Above Ground Tank(s) Involved
Log Note :	Minor overfill 1 pint from vent - no inside problems

Products Found

Product Code :	#2 FUEL OIL
Product Amount :	.02 gals.
Facility Name :	THORNDIKE BLOCK
Facility Address :	385 MAIN STREET, ROCKLAND, ME
Spill Number :	A-250-2008
Actual Spill Date :	2008-04-16
Report Status :	Final Report
Spill Type :	Oil Incident
Location State Province :	ME
Incident Location :	Residential - Multi Family
Incident Source :	Storage Unit - Aboveground Storage Tank
Spill Cause :	Overfill
Agency Hyperlink :	Click here for hyperlink provided by the agency.
Last Date in Agency List :	2024-09-10
Medium(s) :	Land

DRAFT

Map Id: T87
Direction: N
Distance: 0.465 mi., 2454 ft.
Elevation: 31 ft.
Relative: Lower

Site Name : REALTY RESOURCES GROUP APARTMENT | THORNDIKE APARTMENTS | CARLTON
385 MAIN ST
ROCKLAND, ME

Database(s) : [LAST - ME, SPILLS - ME, UST - ME] ***(cont.)***

Envirosite ID: 50665730
EPA ID: N/R

SPILLS - ME ***(cont.)***

Spill Logs
Log Location Description : 385 Main Street
Log Location Town : ROCKLAND
Log Tank Involved : Above Ground Tank(s) Involved
Log Note : N/R

Products Found
Product Code : #2 FUEL OIL
Product Amount : .2 gals.

Facility Name : THORNDIKE BUILDING
Facility Address : 385 MAIN ST., ROCKLAND

Spill Number : A-283-1996
Actual Spill Date : 1996-06-21
Report Status : Final Report
Spill Type : Hazardous Material Incident
Location State Province : N/R
Incident Location : Residential - Other
Incident Source : N/R
Spill Cause : Mechanical Failure - Piping/Hose
Agency Hyperlink : Click here for hyperlink provided by the agency.
Last Date in Agency List : 2024-09-10

Medium(s) : Atmosphere

Spill Logs
Log Location Description : N/R
Log Location Town : ROCKLAND
Log Tank Involved : Unknown/Unspecified
Log Note : N/R

Products Found
Product Code : NON-HAZARDOUS CHEMICAL - SPECIFIED IN REPORT
Product Amount : 12 lbs.

UST - ME

Facility Name : THORNDIKE HOTEL
Facility Address : 385 MAIN ST, ROCKLAND

Registration Date : 1986-07-02
Registration Number : 1963
Facility Location : ROCKLAND

DRAFT

Map Id: T87
Direction: N
Distance: 0.465 mi., 2454 ft.
Elevation: 31 ft.
Relative: Lower

Site Name : REALTY RESOURCES GROUP APARTMENT | THORNDIKE APARTMENTS | CARLTON
385 MAIN ST
ROCKLAND, ME

Database(s) : [LAST - ME, SPILLS - ME, UST - ME] ***(cont.)***

Envirosite ID: 50665730
EPA ID: N/R

UST - ME ***(cont.)***

Facility Use Code :	MULTIPLE RESIDENCE
Facility Telephone Number :	2075942424
Owner Name :	T JEWELL
Owner Delivery Address :	465 CONGRESS ST STE 408, PORTLAND, ME 04101
Owner Contact :	CK FUNDING
Owner Telephone Number :	2077735700
Operator Name :	ROCKLAND CITY OF
Operator Delivery Address :	270 PLEASANT ST, ROCKLAND, ME 04841
Operator Contact :	FINANCE DEPT
Operator Telephone Number :	2075940300
Near Private Water :	N
Near Public Water :	N
Nearby Water Other Owner :	N
On Aquifer :	N
Last Date in Agency List :	2025-02-10

Tank Details

Date Tank Installed :	1969-10-01
Tank Number :	1
Tank Status Date :	1992-09-01
Tank Status :	REMOVED
Tank Sub Status :	N/R
Tank Volume in Gallons :	10000
Tank Material :	STEEL - BARE OR ASPHALT COATED.
Tank Leak Detection :	UNKNOWN
Tank Above Below :	BELOWGROUND
Federal Regulated :	N
Chamber ID :	1
Product Stored :	#5 FUEL OIL
Chamber Pump Type :	UNKNOWN
Pipe Date Installed :	N/R
Piping Status Date :	1992-09-01
Piping Status :	REMOVED
Pipe Material :	BLACK IRON - CAST IRON - IRON CONDUIT
Volume in Gallons :	10000
Pipe Leak Detection :	UNKNOWN
Piping Above Below :	BELOWGROUND
Overfill Protection :	UNKNOWN
Annual Inspection Date :	N/R
UST Triennial Test Date :	N/R
Date Tank Warranty Expires :	N/R
Latitude :	N/R
Longitude :	N/R

DRAFT

Map Id: T88
Direction: N
Distance: 0.475 mi., 2509 ft.
Elevation: 32 ft.
Relative: Lower

Site Name : DICK HARTKOPF
226 SO MAIN ST
ROCKLAND, ME

Database(s) : [LAST - ME, SPILLS - ME]

Envirosite ID: 50665841
EPA ID: N/R

LAST - ME

Facility Name :	DICK HARTKOPF
Facility Address :	226 SO MAIN ST, ROCKLAND, ME
Spill Number :	A-28-2003
Actual Spill Date :	N/R
Report Status :	Final Report
Location Town MCD :	13100
Number of Wells at Risk :	0
Number of Wells Impacted :	0
Material Disposal Information :	N/R
Further Response Action :	F
Spill Type :	Oil Incident
Report Type :	Subject/Spiller
Detection Method :	Visual Product
Incident Location :	Residential - Multi Family
Incident Source :	Storage Unit - Aboveground Storage Tank
Spill Cause :	Accident - Poor Workmanship
Agency Hyperlink :	Click here for hyperlink provided by the agency.
Last Date in Agency List :	2024-09-10
Medium(s) :	Land

Spill Logs

Spill Office :	Augusta
Spill Office Sequence Number :	28
Spill Year :	2003
Log Spill Date :	N/R
Log Reported Date :	2003-01-14
Log Reported Product :	#1 FUEL OIL - KEROSENE
Log Location Description :	226 South Main St Tenant
Log Location Town :	N/R
Log Tank Involved :	N/R
Log Note :	N/R

Products Found

Product Code :	#1 FUEL OIL - KEROSENE
Other Product :	N/R
Product Amount :	25 gals.
Product Amount Qualifier :	ESTIMATE
Primary Product :	T

Tank Involved

Incident Tank :	Above Ground Tank(s) Involved
Removal :	F
UST Registered :	F
UST Tank Site Number :	N/R
UST Tank Number :	N/R
AST Inside :	F

DRAFT

Map Id: T88
Direction: N
Distance: 0.475 mi., 2509 ft.
Elevation: 32 ft.
Relative: Lower

Site Name : DICK HARTKOPF
226 SO MAIN ST
ROCKLAND, ME

Database(s) : [LAST - ME, SPILLS - ME] ***(cont.)***

Envirosite ID: 50665841
EPA ID: N/R

SPILLS - ME

Facility Name :	DICK HARTKOPF
Facility Address :	226 SO MAIN ST, ROCKLAND, ME
Spill Number :	A-28-2003
Actual Spill Date :	N/R
Report Status :	Final Report
Spill Type :	Oil Incident
Location State Province :	ME
Incident Location :	Residential - Multi Family
Incident Source :	Storage Unit - Aboveground Storage Tank
Spill Cause :	Accident - Poor Workmanship
Agency Hyperlink :	Click here for hyperlink provided by the agency.
Last Date in Agency List :	2024-09-10
Medium(s) :	Land

Spill Logs

Log Location Description :	226 South Main St Tenant
Log Location Town :	N/R
Log Tank Involved :	N/R
Log Note :	N/R

Products Found

Product Code :	#1 FUEL OIL - KEROSENE
Product Amount :	25 gals.

DRAFT

Map Id: T89
Direction: N
Distance: 0.475 mi., 2511 ft.
Elevation: 32 ft.
Relative: Lower

Site Name : BLACK BULL RESTAURANT | ROCKLAND HARBOR PUB | UNKNOWN
416 MAIN STREET
ROCKLAND, ME

Database(s) : [LAST - ME, SPILLS - ME]

Envirosite ID: 50665804
EPA ID: N/R

LAST - ME

Facility Name :	BLACK BULL RESTAURANT
Facility Address :	416 MAIN STREET, ROCKLAND, ME
Spill Number :	A-756-2007
Actual Spill Date :	2007-12-17
Report Status :	Final Report
Location Town MCD :	13100
Number of Wells at Risk :	N/R
Number of Wells Impacted :	N/R

Map Id: T89
Direction: N
Distance: 0.475 mi., 2511 ft.
Elevation: 32 ft.
Relative: Lower

Site Name : BLACK BULL RESTAURANT | ROCKLAND
HARBOR PUB | UNKNOWN
416 MAIN STREET
ROCKLAND, ME

Database(s) : [LAST - ME, SPILLS - ME] ***(cont.)***

Envirosite ID: 50665804
EPA ID: N/R

LAST - ME ***(cont.)***

Material Disposal Information :	Disposed of by Maritime Energy Co.
Further Response Action :	F
Spill Type :	Oil Incident
Report Type :	Subject/Spiller
Detection Method :	Visual Product
Incident Location :	Business - Commercial
Incident Source :	Storage Unit - Aboveground Storage Tank
Spill Cause :	Overfill
Agency Hyperlink :	Click here for hyperlink provided by the agency.
Last Date in Agency List :	2024-09-10
Medium(s) :	Land

Spill Logs

Spill Office :	Augusta
Spill Office Sequence Number :	756
Spill Year :	2007
Log Spill Date :	N/R
Log Reported Date :	2007-12-17
Log Reported Product :	#2 FUEL OIL
Log Location Description :	416 Main Street
Log Location Town :	ROCKLAND
Log Tank Involved :	Above Ground Tank(s) Involved
Log Note :	Overfill due to "weak whistle" 1/2 gallon spilled from vent to paved sidewalk.

Products Found

Product Code :	#2 FUEL OIL
Other Product :	N/R
Product Amount :	.5 gals.
Product Amount Qualifier :	ESTIMATE
Primary Product :	T

Tank Involved

Incident Tank :	Above Ground Tank(s) Involved
Removal :	F
UST Registered :	F
UST Tank Site Number :	N/R
UST Tank Number :	N/R
AST Inside :	F
Facility Name :	ROCKLAND HARBOR PUB
Facility Address :	416 MAIN STREET, ROCKLAND
Spill Number :	A-83-2023
Actual Spill Date :	N/R

DRAFT

Map Id: T89
Direction: N
Distance: 0.475 mi., 2511 ft.
Elevation: 32 ft.
Relative: Lower

Site Name : BLACK BULL RESTAURANT | ROCKLAND
HARBOR PUB | UNKNOWN
416 MAIN STREET
ROCKLAND, ME

Database(s) : [LAST - ME, SPILLS - ME] ***(cont.)***

Envirosite ID: 50665804
EPA ID: N/R

LAST - ME ***(cont.)***

Report Status :	Final Report
Location Town MCD :	13100
Number of Wells at Risk :	0
Number of Wells Impacted :	0
Material Disposal Information :	N/R
Further Response Action :	F
Spill Type :	Oil Incident
Report Type :	N/R
Detection Method :	N/R
Incident Location :	Business - Commercial
Incident Source :	Storage Unit - Aboveground Storage Tank
Spill Cause :	Overfill
Agency Hyperlink :	Click here for hyperlink provided by the agency.
Last Date in Agency List :	2024-09-10
Medium(s) :	Outdoor Impervious Surface

Spill Logs

Spill Office :	Augusta
Spill Office Sequence Number :	83
Spill Year :	2023
Log Spill Date :	N/R
Log Reported Date :	2023-02-15
Log Reported Product :	#2 FUEL OIL
Log Location Description :	416 MAIN STREET
Log Location Town :	ROCKLAND
Log Tank Involved :	N/R
Log Note :	N/R

Products Found

Product Code :	#2 FUEL OIL
Other Product :	N/R
Product Amount :	.25 gals.
Product Amount Qualifier :	ESTIMATE
Primary Product :	T

Tank Involved

Incident Tank :	Above Ground Tank(s) Involved
Removal :	F
UST Registered :	F
UST Tank Site Number :	N/R
UST Tank Number :	N/R
AST Inside :	T
Facility Name :	UNKNOWN
Facility Address :	416 MAIN STREET, ROCKLAND, ME

DRAFT

Map Id: T89
Direction: N
Distance: 0.475 mi., 2511 ft.
Elevation: 32 ft.
Relative: Lower

Site Name : BLACK BULL RESTAURANT | ROCKLAND
HARBOR PUB | UNKNOWN
416 MAIN STREET
ROCKLAND, ME

Database(s) : [LAST - ME, SPILLS - ME] ***(cont.)***

Envirosite ID: 50665804
EPA ID: N/R

LAST - ME ***(cont.)***

Spill Number :	A-233-2015
Actual Spill Date :	2015-04-30
Report Status :	Final Report
Location Town MCD :	13100
Number of Wells at Risk :	0
Number of Wells Impacted :	0
Material Disposal Information :	Not available.
Further Response Action :	F
Spill Type :	Oil Incident
Report Type :	Contractor/Consultant
Detection Method :	Visual Product
Incident Location :	Residential - Single Family
Incident Source :	Storage Unit - Aboveground Storage Tank
Spill Cause :	Mechanical Failure - Gasket/Seal
Agency Hyperlink :	Click here for hyperlink provided by the agency.
Last Date in Agency List :	2024-09-10
Medium(s) :	Interior Surface

Spill Logs

Spill Office :	Augusta
Spill Office Sequence Number :	233
Spill Year :	2015
Log Spill Date :	N/R
Log Reported Date :	2015-04-30
Log Reported Product :	#2 FUEL OIL
Log Location Description :	416 Main Street
Log Location Town :	ROCKLAND
Log Tank Involved :	Above Ground Tank(s) Involved
Log Note :	N/R

Products Found

Product Code :	#2 FUEL OIL
Other Product :	N/R
Product Amount :	2 gals.
Product Amount Qualifier :	ESTIMATE
Primary Product :	T

Tank Involved

Incident Tank :	Above Ground Tank(s) Involved
Removal :	F
UST Registered :	T
UST Tank Site Number :	N/R
UST Tank Number :	N/R
AST Inside :	T

SPILLS - ME

Facility Name :	BLACK BULL RESTAURANT

DRAFT

Map Id: T89
Direction: N
Distance: 0.475 mi., 2511 ft.
Elevation: 32 ft.
Relative: Lower

Site Name : BLACK BULL RESTAURANT | ROCKLAND HARBOR PUB | UNKNOWN
416 MAIN STREET
ROCKLAND, ME

Database(s) : [LAST - ME, SPILLS - ME] ***(cont.)***

Envirosite ID: 50665804
EPA ID: N/R

SPILLS - ME ***(cont.)***

Facility Address : 416 MAIN STREET, ROCKLAND, ME

Spill Number : A-756-2007
Actual Spill Date : 2007-12-17
Report Status : Final Report
Spill Type : Oil Incident
Location State Province : ME
Incident Location : Business - Commercial
Incident Source : Storage Unit - Aboveground Storage Tank
Spill Cause : Overfill
Agency Hyperlink : Click here for hyperlink provided by the agency.
Last Date in Agency List : 2024-09-10

Medium(s) : Land

Spill Logs
Log Location Description : 416 Main Street
Log Location Town : ROCKLAND
Log Tank Involved : Above Ground Tank(s) Involved

Log Note : Overfill due to "weak whistle" 1/2 gallon spilled from vent to paved sidewalk.

Products Found
Product Code : #2 FUEL OIL
Product Amount : .5 gals.

Facility Name : ROCKLAND HARBOR PUB
Facility Address : 416 MAIN STREET, ROCKLAND

Spill Number : A-83-2023
Actual Spill Date : N/R
Report Status : Final Report
Spill Type : Oil Incident
Location State Province : N/R
Incident Location : Business - Commercial
Incident Source : Storage Unit - Aboveground Storage Tank
Spill Cause : Overfill
Agency Hyperlink : Click here for hyperlink provided by the agency.
Last Date in Agency List : 2024-09-10

Medium(s) : Outdoor Impervious Surface

DRAFT

Map Id: T89
Direction: N
Distance: 0.475 mi., 2511 ft.
Elevation: 32 ft.
Relative: Lower

Site Name : BLACK BULL RESTAURANT | ROCKLAND
HARBOR PUB | UNKNOWN
416 MAIN STREET
ROCKLAND, ME

Database(s) : [LAST - ME, SPILLS - ME] ***(cont.)***

Envirosite ID: 50665804
EPA ID: N/R

SPILLS - ME ***(cont.)***

Spill Logs
- Log Location Description : 416 MAIN STREET
- Log Location Town : ROCKLAND
- Log Tank Involved : N/R
- Log Note : N/R

Products Found
- Product Code : #2 FUEL OIL
- Product Amount : .25 gals.

- Facility Name : UNKNOWN
- Facility Address : 416 MAIN STREET, ROCKLAND, ME

- Spill Number : A-233-2015
- Actual Spill Date : 2015-04-30
- Report Status : Final Report
- Spill Type : Oil Incident
- Location State Province : ME
- Incident Location : Residential - Single Family
- Incident Source : Storage Unit - Aboveground Storage Tank
- Spill Cause : Mechanical Failure - Gasket/Seal
- Agency Hyperlink : Click here for hyperlink provided by the agency.
- Last Date in Agency List : 2024-09-10

- Medium(s) : Interior Surface

Spill Logs
- Log Location Description : 416 Main Street
- Log Location Town : ROCKLAND
- Log Tank Involved : Above Ground Tank(s) Involved
- Log Note : N/R

Products Found
- Product Code : #2 FUEL OIL
- Product Amount : 2 gals.

DRAFT

Map Id: 90
Direction: NW
Distance: 0.496 mi., 2619 ft.
Elevation: 65 ft.
Relative: Higher

Site Name : NEW ENGLAND TEL & TEL CO | FAIRPOINT MAINTENANCE GARAGE | BELL ATLANTIC MAINTENANCE GARAGE
90 BROADWAY
ROCKLAND, ME

Database(s) : [EPA UST, LAST - ME, SPILLS - ME, UST - ME]

Envirosite ID: 50665875
EPA ID: N/R

EPA UST

Facility Name :	NEW ENGLAND TEL & TEL CO
Facility Address :	90 BROADWAY, ROCKLAND, Maine
County :	N/R
Facility ID :	ME10853
Facility Status :	Closed UST(s)
Open USTs :	0
Closed USTs :	1
Temporarily Out of Service USTs :	0
Date of Last Inspection :	N/R
EPA Region :	1
Tribe :	N/R
Facility ID 2 :	N/R
Latitude :	44.098815
Longitude :	-69.117451
Last Date in Agency List :	2024-05-22

Tank Details

Tank ID :	ME10853_1
Tank Status :	Closed
Installation Date :	1958-04-01
Removal Date :	1987-07-01
Capacity :	4000
Substances :	UNLEADED GASOLINE
Tank Wall Type :	N/R

LAST - ME

Facility Name :	FAIRPOINT MAINTENANCE GARAGE
Facility Address :	90 BROADWAY, ROCKLAND, ME

Spill Number :	A-385-2008
Actual Spill Date :	N/R
Report Status :	Final Report
Location Town MCD :	13100
Number of Wells at Risk :	N/R
Number of Wells Impacted :	N/R
Material Disposal Information :	N/R
Further Response Action :	F
Spill Type :	Oil Incident
Report Type :	Subject/Spiller
Detection Method :	Visual Product
Incident Location :	Business - Commercial
Incident Source :	Storage Unit - Aboveground Storage Tank
Spill Cause :	Corrosion - Tank
Agency Hyperlink :	Click here for hyperlink provided by the agency.
Last Date in Agency List :	2024-09-10

DRAFT

Map Id: 90
Direction: NW
Distance: 0.496 mi., 2619 ft.
Elevation: 65 ft.
Relative: Higher

Site Name : NEW ENGLAND TEL & TEL CO | FAIRPOINT MAINTENANCE GARAGE | BELL ATLANTIC MAINTENANCE GARAGE
90 BROADWAY
ROCKLAND, ME

Database(s) : [EPA UST, LAST - ME, SPILLS - ME, UST - ME] ***(cont.)***

Envirosite ID: 50665875
EPA ID: N/R

LAST - ME ***(cont.)***

Medium(s) : Land

Latitude : 44.098268
Longitude : -69.11748

Spill Logs
Spill Office : Augusta
Spill Office Sequence Number : 385
Spill Year : 2008
Log Spill Date : N/R
Log Reported Date : 2008-06-14
Log Reported Product : #2 FUEL OIL
Log Location Description : Fairpoint Maintenance Facility 90 Broadway; Rockland
Log Location Town : ROCKLAND
Log Tank Involved : Above Ground Tank(s) Involved
Log Note : <5 gallons of #2 from corrosion to concrete pad and pavement.

Products Found
Product Code : #2 FUEL OIL
Other Product : N/R
Product Amount : 5 gals.
Product Amount Qualifier : ESTIMATE
Primary Product : T

Tank Involved
Incident Tank : Above Ground Tank(s) Involved
Removal : F
UST Registered : T
UST Tank Site Number : N/R
UST Tank Number : N/R
AST Inside : F

SPILLS - ME

Facility Name : BELL ATLANTIC MAINTENANCE GARAGE
Facility Address : 90 BROADWAY, ROCKLAND

Spill Number : A-506-1997
Actual Spill Date : 1997-11-01
Report Status : Final Report
Spill Type : Oil Incident
Location State Province : N/R
Incident Location : Business - Commercial
Incident Source : N/R
Spill Cause : Mechanical Failure - Piping/Hose

DRAFT

Map Id: 90
Direction: NW
Distance: 0.496 mi., 2619 ft.
Elevation: 65 ft.
Relative: Higher

Site Name : NEW ENGLAND TEL & TEL CO | FAIRPOINT MAINTENANCE GARAGE | BELL ATLANTIC MAINTENANCE GARAGE
90 BROADWAY
ROCKLAND, ME

Database(s) : [EPA UST, LAST - ME, SPILLS - ME, UST - ME] ***(cont.)***

Envirosite ID: 50665875
EPA ID: N/R

SPILLS - ME ***(cont.)***

Agency Hyperlink : Click here for hyperlink provided by the agency.
Last Date in Agency List : 2024-09-10

Medium(s) : Land

Spill Logs
Log Location Description : N/R
Log Location Town : ROCKLAND
Log Tank Involved : Unknown/Unspecified
Log Note : N/R

Products Found
Product Code : HYDRAULIC OIL
Product Amount : 20 gals.

Facility Name : BELL ATLANTIC MAINTENANCE GARAGE
Facility Address : 90 BROADWAY, ROCKLAND, ME

Spill Number : A-551-2000
Actual Spill Date : 2000-10-04
Report Status : Final Report
Spill Type : Oil Incident
Location State Province : ME
Incident Location : Business - Commercial
Incident Source : N/R
Spill Cause : Mechanical Failure - Piping/Hose
Agency Hyperlink : Click here for hyperlink provided by the agency.
Last Date in Agency List : 2024-09-10

Medium(s) : Land

Spill Logs
Log Location Description : N/R
Log Location Town : ROCKLAND
Log Tank Involved : Unknown/Unspecified
Log Note : N/R

Products Found
Product Code : HYDRAULIC OIL
Product Amount : 10 gals.

DRAFT

Map Id: 90
Direction: NW
Distance: 0.496 mi., 2619 ft.
Elevation: 65 ft.
Relative: Higher

Site Name : NEW ENGLAND TEL & TEL CO | FAIRPOINT MAINTENANCE GARAGE | BELL ATLANTIC MAINTENANCE GARAGE
90 BROADWAY
ROCKLAND, ME

Database(s) : [EPA UST, LAST - ME, SPILLS - ME, UST - ME] ***(cont.)***

Envirosite ID: 50665875
EPA ID: N/R

SPILLS - ME ***(cont.)***

Facility Name : FAIRPOINT MAINTENANCE GARAGE
Facility Address : 90 BROADWAY, ROCKLAND, ME

Spill Number : A-385-2008
Actual Spill Date : N/R
Report Status : Final Report
Spill Type : Oil Incident
Location State Province : ME
Incident Location : Business - Commercial
Incident Source : Storage Unit - Aboveground Storage Tank
Spill Cause : Corrosion - Tank
Agency Hyperlink : Click here for hyperlink provided by the agency.
Last Date in Agency List : 2024-09-10

Medium(s) : Land

Latitude : 44.098268
Longitude : -69.11748

Spill Logs
Log Location Description : Fairpoint Maintenance Facility 90 Broadway; Rockland
Log Location Town : ROCKLAND
Log Tank Involved : Above Ground Tank(s) Involved
Log Note : <5 gallons of #2 from corrosion to concrete pad and pavement.

Products Found
Product Code : #2 FUEL OIL
Product Amount : 5 gals.

UST - ME

Facility Name : NEW ENGLAND TEL & TEL CO
Facility Address : 90 BROADWAY, ROCKLAND

Registration Date : 1987-01-06
Registration Number : 10853
Facility Location : ROCKLAND
Facility Use Code : COMMERCIAL
Facility Telephone Number : 2077749949
Owner Name : JOHN G MORSE & SONS
Owner Delivery Address : 53 FRONT ST, BATH, ME 04530
Owner Contact : N/R
Owner Telephone Number : 2074434100
Operator Name : NEW ENGLAND TELEPHONE CO
Operator Delivery Address : 45 FOREST AVE, PORTLAND, ME 04104

DRAFT

Map Id: 90
Direction: NW
Distance: 0.496 mi., 2619 ft.
Elevation: 65 ft.
Relative: Higher

Site Name : NEW ENGLAND TEL & TEL CO | FAIRPOINT MAINTENANCE GARAGE | BELL ATLANTIC MAINTENANCE GARAGE
90 BROADWAY
ROCKLAND, ME

Database(s) : [EPA UST, LAST - ME, SPILLS - ME, UST - ME] ***(cont.)***

Envirosite ID: 50665875
EPA ID: N/R

UST - ME ***(cont.)***

Operator Contact :	N/R
Operator Telephone Number :	2077738290
Near Private Water :	N
Near Public Water :	N
Nearby Water Other Owner :	N
On Aquifer :	N
Last Date in Agency List :	2025-02-10

Tank Details

Date Tank Installed :	1958-04-01
Tank Number :	1
Tank Status Date :	1987-07-01
Tank Status :	REMOVED
Tank Sub Status :	N/R
Tank Volume in Gallons :	4000
Tank Material :	STEEL - BARE OR ASPHALT COATED.
Tank Leak Detection :	UNKNOWN
Tank Above Below :	BELOWGROUND
Federal Regulated :	Y
Chamber ID :	1
Product Stored :	UNLEADED GASOLINE
Chamber Pump Type :	UNKNOWN
Pipe Date Installed :	N/R
Piping Status Date :	1987-07-01
Piping Status :	REMOVED
Pipe Material :	GALVANIZED STEEL
Volume in Gallons :	4000
Pipe Leak Detection :	UNKNOWN
Piping Above Below :	BELOWGROUND
Overfill Protection :	UNKNOWN
Annual Inspection Date :	N/R
UST Triennial Test Date :	N/R
Date Tank Warranty Expires :	N/R
Latitude :	N/R
Longitude :	N/R

Date Tank Installed :	1958-04-01
Tank Number :	2
Tank Status Date :	1996-10-08
Tank Status :	REMOVED
Tank Sub Status :	N/R
Tank Volume in Gallons :	5000
Tank Material :	STEEL - BARE OR ASPHALT COATED.
Tank Leak Detection :	UNKNOWN
Tank Above Below :	BELOWGROUND
Federal Regulated :	N
Chamber ID :	1
Product Stored :	#2 FUEL OIL
Chamber Pump Type :	UNKNOWN
Pipe Date Installed :	N/R
Piping Status Date :	1996-10-08

DRAFT

Map Id: 90
Direction: NW
Distance: 0.496 mi., 2619 ft.
Elevation: 65 ft.
Relative: Higher

Site Name : NEW ENGLAND TEL & TEL CO | FAIRPOINT MAINTENANCE GARAGE | BELL ATLANTIC MAINTENANCE GARAGE
90 BROADWAY
ROCKLAND, ME

Database(s) : [EPA UST, LAST - ME, SPILLS - ME, UST - ME] ***(cont.)***

Envirosite ID: 50665875
EPA ID: N/R

UST - ME ***(cont.)***

Piping Status :	REMOVED
Pipe Material :	GALVANIZED STEEL
Volume in Gallons :	5000
Pipe Leak Detection :	UNKNOWN
Piping Above Below :	BELOWGROUND
Overfill Protection :	UNKNOWN
Annual Inspection Date :	N/R
UST Triennial Test Date :	N/R
Date Tank Warranty Expires :	N/R
Latitude :	44.09859361
Longitude :	-69.11756111

Date Tank Installed :	1958-04-01
Tank Number :	3
Tank Status Date :	1986-12-01
Tank Status :	REMOVED
Tank Sub Status :	N/R
Tank Volume in Gallons :	500
Tank Material :	STEEL - BARE OR ASPHALT COATED.
Tank Leak Detection :	UNKNOWN
Tank Above Below :	BELOWGROUND
Federal Regulated :	N
Chamber ID :	1
Product Stored :	WASTE OIL/USED MOTOR OIL
Chamber Pump Type :	UNKNOWN
Pipe Date Installed :	N/R
Piping Status Date :	1986-12-01
Piping Status :	REMOVED
Pipe Material :	GALVANIZED STEEL
Volume in Gallons :	500
Pipe Leak Detection :	UNKNOWN
Piping Above Below :	BELOWGROUND
Overfill Protection :	UNKNOWN
Annual Inspection Date :	N/R
UST Triennial Test Date :	N/R
Date Tank Warranty Expires :	N/R
Latitude :	N/R
Longitude :	N/R

DRAFT

Map Id: 91
Direction: N
Distance: 0.543 mi., 2867 ft.
Elevation: 35 ft.
Relative: Lower

Site Name : 266 MAIN STREET | MAIN STREET
266 MAIN STREET | 256 MAIN STREET
ROCKLAND, ME 04841

Database(s) : [ALL SITES - ME, BROWNFIELDS - ME, BROWNFIELDS-ACRES, EJ BROWNFIELDS, FED BROWNFIELDS, FRS, HIST FED BROWNFIELDS, LAST - ME, SPILLS - ME]

Envirosite ID: 50665805
EPA ID: N/R

ALL SITES - ME

Facility Name :	266 MAIN STREET
Facility Address :	266 MAIN STREET, ROCKLAND
County :	KNOX
Status Date :	2019-05-24
Site Number :	REM02995
Program :	N/R
Alias :	N/R
Acres :	1
IC Controls :	False
Status :	COMPLAINT INVESTIGATED
Sub Status :	UNSUBSTANTIATED
Latitude :	44.10072
Longitude :	-69.10948
Last Date in Agency List :	2024-12-16

BROWNFIELDS - ME

Facility Name :	266 MAIN STREET
Facility Address :	266 MAIN STREET, ROCKLAND
County :	KNOX
Status Date :	2019-05-24
Site Number :	REM02995
Program :	BROWNFIELDS-104K
Alias :	N/R
Acres :	1
IC Controls :	False
Status :	COMPLAINT INVESTIGATED
Sub Status :	UNSUBSTANTIATED
Latitude :	44.10072
Longitude :	-69.10948
Last Date in Agency List :	2024-12-16

BROWNFIELDS-ACRES

Facility Name :	266 Main Street
Facility Address :	266 Main Street, ROCKLAND, ME 04841
County :	KNOX

Site Details

Property ID :	238134
EPA FRS ID :	N/R
EPA FRS Site Name :	N/R
Alias Name :	N/R
Current Use :	N/R
Future Use :	N/R
GP Funding Type ID :	Petroleum

DRAFT

Map Id: 91
Direction: N
Distance: 0.543 mi., 2867 ft.
Elevation: 35 ft.
Relative: Lower

Site Name : 266 MAIN STREET | MAIN STREET
266 MAIN STREET | 256 MAIN STREET
ROCKLAND, ME 04841

Database(s) : [ALL SITES - ME, BROWNFIELDS - ME, BROWNFIELDS-ACRES, EJ BROWNFIELDS, FED BROWNFIELDS, FRS, HIST FED BROWNFIELDS, LAST - ME, SPILLS - ME] ***(cont.)***

Envirosite ID: 50665805
EPA ID: N/R

BROWNFIELDS-ACRES ***(cont.)***

Property Size :	0.1
Local Parcel Number :	Lot C6 on Tax Map 5

Former Use :

The Site consists of one irregular-shaped lot that encompasses approximately 0.092-acres, located in a mixed commercial and residential area of Rockland. The property is located on the southwestern corner of the intersection of Myrtle Street and Main Street. This property historically supported a combination of residential and commercial operations. The Site is currently improved with a one-story commercial structure that is utilized as Hill's Seafood Co. Restaurant and Bar (the "Site building"). The existing Site building was constructed circa 1967 and subsequently was expanded circa 1986. The proposed reuse is for retail/restaurant.

Ownership Entity ID :	Private
Current Owner :	N/R
Photo Available :	Y
Video Available :	N
Ownership Change :	Y
Ownership Liability Factor :	N
Cleanup Required Flag :	N
Cleanup Required Date :	N/R
State Tribal Enroll ID Number :	N/R
State Tribal Enroll Date :	N/R
Property Not Enrolled Flag :	Y
NFA Issue Date :	N/R
Info Devices :	N/R
Check Pilot Flag :	N/R
CERCLIS WasteLAN Indicator :	N/R
RCRA Indicator :	N/R
BF Proj Number :	N/R
Mun Owned :	N/R
Approx Value :	N/R
Build Sqft :	N/R
Date of Form :	N/R
Add Date :	2018-10-17
Mod Date :	2019-04-30
Mod User :	xsdyer
CERCLIS Flag :	N/R
RFR Flag :	Y
RFR Date :	2018-11-15
RFR Grant ID :	69602426.0
Multi Story Flag :	N/R
Institutional Control In Place Flag :	N/R
Institutional Control In Place Date :	N/R
Institutional Control Additional Info:	N/R
Institutional Control Required Flag :	N
Institutional Control Required Date :	N/R
Institutional Control Data Address :	N/R
Property Controls :	N/R
Govt Controls :	N/R
Permit Tools :	N/R
Eng. Control in Place :	N/R
Eng. Control in Place Date :	N/R
Eng. Control Additional Info :	N/R

DRAFT

Map Id: 91
Direction: N
Distance: 0.543 mi., 2867 ft.
Elevation: 35 ft.
Relative: Lower

Site Name : 266 MAIN STREET | MAIN STREET
266 MAIN STREET | 256 MAIN STREET
ROCKLAND, ME 04841

Database(s) : [ALL SITES - ME, BROWNFIELDS - ME, BROWNFIELDS-ACRES, EJ BROWNFIELDS, FED BROWNFIELDS, FRS, HIST FED BROWNFIELDS, LAST - ME, SPILLS - ME] ***(cont.)***

Envirosite ID: 50665805
EPA ID: N/R

BROWNFIELDS-ACRES ***(cont.)***

Eng. Control Required Flag :	N/R
Eng. Control Flag Cover Tech :	N/R
Eng. Control Flag Immobilization :	N/R
Eng. Control Flag Barriers :	N/R
Eng. Control Flag Security :	N/R
Eng. Control Flag Other :	N/R
Eng. Control Other :	N/R
Eng. Control Data Address :	N/R
Cleanup Req Ukn Comment :	N/R
AWP Catalyst Y/N :	N/R
Lat/Long Override Flag :	N/R
Latitude Measure :	44.10125559999999
Longitude Measure :	-69.10937000000001
Src Map Scale Num :	N/R
Ref Point ID :	N/R
Hcm Id :	N/R
Datum Code ID :	N/R
Horiz Accuracy Measure :	N/R
Last Date in Agency List :	2025-01-23

Contaminants Summary

Contaminant :	N/R
Contaminant Found :	N/R
Contaminant Cleaned Up :	N/R
Other Description :	N/R
Other Cleaned Up :	N/R

Affected Media

Media Affected :	N/R

EJ BROWNFIELDS

Facility Name :	266 MAIN STREET
Facility Address :	266 MAIN STREET, ROCKLAND, ME 04841
County :	KNOX

Site Details

Registry ID :	110070385442
Program System :	ACRES
Program System ID :	238134
EPA Region :	Region 1
Latitude :	44.10119
Longitude :	-69.10907
Facility URL :	Click here for hyperlink provided by the agency.
Last Date in Agency List :	2025-01-15

DRAFT

Map Id: 91
Direction: N
Distance: 0.543 mi., 2867 ft.
Elevation: 35 ft.
Relative: Lower

Site Name : 266 MAIN STREET | MAIN STREET
266 MAIN STREET | 256 MAIN STREET
ROCKLAND, ME 04841

Database(s) : [ALL SITES - ME, BROWNFIELDS - ME, BROWNFIELDS-ACRES, EJ BROWNFIELDS, FED BROWNFIELDS, FRS, HIST FED BROWNFIELDS, LAST - ME, SPILLS - ME] ***(cont.)***

Envirosite ID: 50665805
EPA ID: N/R

FED BROWNFIELDS

Facility Name :	266 Main Street
Facility Address :	266 Main Street, ROCKLAND, ME 4841
County :	KNOX

Site Details

ACRES Property ID :	238134
EPA ID :	N/R
Acreage and Greenspace Created :	N/R
Amount of Funding Expended on This Activity:	N/R
Assessment Phase :	N/R
Awp Catalyst Yn :	N/R
Cf State Code :	N/R
Cleanup Doc :	N/R
Congressional District :	N/R
Current Owner :	N/R
Date ICs in Place :	N/R
Description/History :	N/R
EPA Region :	1
Entity Providing Assessment Funds :	N/R
Fca Fy :	N/R
Flag EC In Place :	N/R
Flag EC Required :	N/R
Future Use: Multistory (arces) :	N/R
GPA Type Description :	N/R
GPA Type ID :	N/R
Grant ID :	N/R
Ind Name :	N/R
Indicate Whether Institutional Controls are in Place:	N/R
Other Media Ind :	N/R
Past Use: Multistory (arces) :	N/R
Primary Name :	N/R
Program Code :	BF
ReDev Name of Entity Providing Funds:	N/R
Registry ID :	N/R
Rfr Notation :	N/R
Stcntrbg :	N/R
Sub Name :	N/R
Cooperative Agreement Recipient Name:	City of Rockland
Cooperative Agreement Number :	00A00038
Type of CA Funding Used :	Petroleum
For Assessment, Cleanup, Multipurpose and RLF CAs, Type of Funding:	N/R
Property Alias :	N/R
Property Owner :	Private
Size (in acres) :	0.1
Parcel Number(s) :	Lot C6 on Tax Map 5
Is this property enrolled in a State or Tribal Voluntary Response Program?:	Y
Date of Enrollment :	N/R

DRAFT

Map Id: 91
Direction: N
Distance: 0.543 mi., 2867 ft.
Elevation: 35 ft.
Relative: Lower

Site Name : 266 MAIN STREET | MAIN STREET
266 MAIN STREET | 256 MAIN STREET
ROCKLAND, ME 04841

Database(s) : [ALL SITES - ME, BROWNFIELDS - ME, BROWNFIELDS-ACRES, EJ BROWNFIELDS, FED BROWNFIELDS, FRS, HIST FED BROWNFIELDS, LAST - ME, SPILLS - ME] ***(cont.)***

Envirosite ID: 50665805
EPA ID: N/R

FED BROWNFIELDS ***(cont.)***

AA Activity Funded :	Phase I
Assessment Start Date :	2018-07-23
Assessment Completion Date :	2018-10-10
AA Name of Entity Providing Funds :	EPA
AA Source of Funding :	N/R
Indicate Whether Cleanup is Necessary:	N
Contaminants Found :	N/R
Contaminants Cleaned Up :	N/R
Contaminants REC :	N/R
Media Affected :	N/R
Media Cleaned Up :	N/R
Cleanup Activity Start Date :	N/R
Cleanup Activity Completion Date :	N/R
Indicate whether Cleanup/Treatment Technology(ies) Were Implemented:	N/R
Excavation and Disposal of Soils :	N/R
Extraction of Contaminants (soil vapor, free product, groundwater, etc.):	N/R
Removal of Materials (tanks and piping, etc.):	N/R
Reduction of Contaminants through Bioremediation/Phytoremediation:	N/R
Cleanup of Structures (removal/abatement of asbestos/lead, PCB caulk, other contaminated building materials, etc.):	N/R
Additional Cleanup/Treatment Technology(ies) Information:	N/R
Address of Data Source (URL if available):	N/R
Indicate Whether Engineering Controls are Required:	N/R
Cover Technologies (e.g., Capping) :	N/R
Security (e.g., Guard, Fence) :	N/R
Immobilization Process (e.g., Encapsulaton, In-Situ Solidification):	N/R
Engineering Barriers (e.g., Slurry Walls, Sheet):	N/R
Other :	N/R
Additional Engineering Controls Information:	N/R
Indicate Whether Engineering Controls are in Place:	N/R
ACRES Cleaned Up :	N/R
Number of Cleanup Jobs Leveraged :	N/R
Section 128(a) State/Tribal :	N/R
Multipurpose - Cost Share Amount :	N/R
Cleanup - Cost Share Amount :	N/R
RLF Loan - RLF Loan Amount :	N/R
RLF Loan - Cost Share Amount :	N/R
RLF Loan - Program income Amount :	N/R
Date RLF Loan Signed :	N/R
RLF Loan - Repayment Period :	N/R

DRAFT

Map Id: 91
Direction: N
Distance: 0.543 mi., 2867 ft.
Elevation: 35 ft.
Relative: Lower

Site Name : 266 MAIN STREET | MAIN STREET
266 MAIN STREET | 256 MAIN STREET
ROCKLAND, ME 04841

Database(s) : [ALL SITES - ME, BROWNFIELDS - ME, BROWNFIELDS-ACRES, EJ BROWNFIELDS, FED BROWNFIELDS, FRS, HIST FED BROWNFIELDS, LAST - ME, SPILLS - ME] ***(cont.)***

Envirosite ID: 50665805
EPA ID: N/R

FED BROWNFIELDS ***(cont.)***

RLF Loan - Interest Rate :	N/R
RLF Subgrant - RLF Subgrant Amount :	N/R
RLF Subgrant - Cost Share Amount :	N/R
RLF Subgrant - Program Income Amount:	N/R
Date RLF Subgrant Signed :	N/R
Cleanup Source of Funding :	N/R
Cleanup Name of Entity Providing Funds:	N/R
Cleanup Activity Funded :	N/R
Indicate whether Institutional Controls are Required:	N
Proprietary Controls (e.g., easements, covenants):	N/R
Informational Devices (e.g., state registries, deed notices):	N/R
Governmental Controls (e.g., zoning, building codes, land use restrictions):	N/R
Enforcement/Permit Tools (e.g., permits, consent decrees):	N/R
Additional Institutional Controls Information:	N/R
Address of Data Sources (URL if available):	N/R
Indicate Whether Institutional Controls in Place:	N/R
Redevelopment Start Date :	N/R
Redevelopment Completion Date :	N/R
ReDev Source of Funding :	N/R
ReDev Activity Funded :	N/R
Number of Redevelopment Jobs Leveraged:	N/R
Redevelopment Land Use: Residential :	N/R
Redevelopment Land Use: Greenspace :	N/R
Redevelopment Land Use: Industrial :	N/R
Redevelopment Land Use: Commercial :	N/R
Predominant Past Use(s) Residential :	N/R
Predominant Past Use(s) Greenspace :	N/R
Predominant Past Use(s) Industrial :	N/R
Predominant Past Use(s) Commercial :	N/R
Latitude :	44.101256
Longitude :	-69.10937

ACRES Property ID :	238134
EPA ID :	N/R
Acreage and Greenspace Created :	N/R
Amount of Funding Expended on This Activity:	N/R
Assessment Phase :	N/R
Awp Catalyst Yn :	N/R
Cf State Code :	N/R
Cleanup Doc :	N/R
Congressional District :	N/R
Current Owner :	N/R

DRAFT

Map Id: 91
Direction: N
Distance: 0.543 mi., 2867 ft.
Elevation: 35 ft.
Relative: Lower

Site Name : 266 MAIN STREET | MAIN STREET
266 MAIN STREET | 256 MAIN STREET
ROCKLAND, ME 04841

Database(s) : [ALL SITES - ME, BROWNFIELDS - ME, BROWNFIELDS-ACRES, EJ BROWNFIELDS, FED BROWNFIELDS, FRS, HIST FED BROWNFIELDS, LAST - ME, SPILLS - ME] ***(cont.)***

Envirosite ID: 50665805
EPA ID: N/R

FED BROWNFIELDS ***(cont.)***

Date ICs in Place :	N/R
Description/History :	N/R
EPA Region :	1
Entity Providing Assessment Funds :	N/R
Fca Fy :	N/R
Flag EC In Place :	N/R
Flag EC Required :	N/R
Future Use: Multistory (arces) :	N/R
GPA Type Description :	N/R
GPA Type ID :	N/R
Grant ID :	N/R
Ind Name :	N/R
Indicate Whether Institutional Controls are in Place:	N/R
Other Media Ind :	N/R
Past Use: Multistory (arces) :	N/R
Primary Name :	N/R
Program Code :	BF
ReDev Name of Entity Providing Funds:	N/R
Registry ID :	N/R
Rfr Notation :	N/R
Stcntrbg :	N/R
Sub Name :	N/R
Cooperative Agreement Recipient Name:	City of Rockland
Cooperative Agreement Number :	00A00038
Type of CA Funding Used :	Petroleum
For Assessment, Cleanup, Multipurpose and RLF CAs, Type of Funding:	N/R
Property Alias :	N/R
Property Owner :	Private
Size (in acres) :	0.1
Parcel Number(s) :	Lot C6 on Tax Map 5
Is this property enrolled in a State or Tribal Voluntary Response Program?:	Y
Date of Enrollment :	N/R
AA Activity Funded :	N/R
Assessment Start Date :	N/R
Assessment Completion Date :	N/R
AA Name of Entity Providing Funds :	N/R
AA Source of Funding :	N/R
Indicate Whether Cleanup is Necessary:	N
Contaminants Found :	N/R
Contaminants Cleaned Up :	N/R
Contaminants REC :	N/R
Media Affected :	N/R
Media Cleaned Up :	N/R
Cleanup Activity Start Date :	N/R
Cleanup Activity Completion Date :	N/R
Indicate whether Cleanup/Treatment Technology(ies) Were Implemented:	N/R
Excavation and Disposal of Soils :	N/R
Extraction of Contaminants (soil vapor, free product, groundwater, etc.):	N/R

DRAFT

Map Id: 91
Direction: N
Distance: 0.543 mi., 2867 ft.
Elevation: 35 ft.
Relative: Lower

Site Name : 266 MAIN STREET | MAIN STREET
266 MAIN STREET | 256 MAIN STREET
ROCKLAND, ME 04841

Database(s) : [ALL SITES - ME, BROWNFIELDS - ME, BROWNFIELDS-ACRES, EJ BROWNFIELDS, FED BROWNFIELDS, FRS, HIST FED BROWNFIELDS, LAST - ME, SPILLS - ME] ***(cont.)***

Envirosite ID: 50665805
EPA ID: N/R

FED BROWNFIELDS ***(cont.)***

Removal of Materials (tanks and piping, etc.):	N/R
Reduction of Contaminants through Bioremediation/Phytoremediation:	N/R
Cleanup of Structures (removal/abatement of asbestos/lead, PCB caulk, other contaminated building materials, etc.):	N/R
Additional Cleanup/Treatment Technology(ies) Information:	N/R
Address of Data Source (URL if available):	N/R
Indicate Whether Engineering Controls are Required:	N/R
Cover Technologies (e.g., Capping) :	N/R
Security (e.g., Guard, Fence) :	N/R
Immobilization Process (e.g., Encapsulaton, In-Situ Solidification):	N/R
Engineering Barriers (e.g., Slurry Walls, Sheet):	N/R
Other :	N/R
Additional Engineering Controls Information:	N/R
Indicate Whether Engineering Controls are in Place:	N/R
ACRES Cleaned Up :	N/R
Number of Cleanup Jobs Leveraged :	N/R
Section 128(a) State/Tribal :	N/R
Multipurpose - Cost Share Amount :	N/R
Cleanup - Cost Share Amount :	N/R
RLF Loan - RLF Loan Amount :	N/R
RLF Loan - Cost Share Amount :	N/R
RLF Loan - Program income Amount :	N/R
Date RLF Loan Signed :	N/R
RLF Loan - Repayment Period :	N/R
RLF Loan - Interest Rate :	N/R
RLF Subgrant - RLF Subgrant Amount :	N/R
RLF Subgrant - Cost Share Amount :	N/R
RLF Subgrant - Program Income Amount:	N/R
Date RLF Subgrant Signed :	N/R
Cleanup Source of Funding :	N/R
Cleanup Name of Entity Providing Funds:	N/R
Cleanup Activity Funded :	N/R
Indicate whether Institutional Controls are Required:	N
Proprietary Controls (e.g., easements, covenants):	N/R
Informational Devices (e.g., state registries, deed notices):	N/R
Governmental Controls (e.g., zoning, building codes, land use restrictions):	N/R
Enforcement/Permit Tools (e.g., permits, consent decrees):	N/R

DRAFT

Map Id: 91
Direction: N
Distance: 0.543 mi., 2867 ft.
Elevation: 35 ft.
Relative: Lower

Site Name : 266 MAIN STREET | MAIN STREET
266 MAIN STREET | 256 MAIN STREET
ROCKLAND, ME 04841

Database(s) : [ALL SITES - ME, BROWNFIELDS - ME, BROWNFIELDS-ACRES, EJ BROWNFIELDS, FED BROWNFIELDS, FRS, HIST FED BROWNFIELDS, LAST - ME, SPILLS - ME] ***(cont.)***

Envirosite ID: 50665805
EPA ID: N/R

FED BROWNFIELDS ***(cont.)***

Additional Institutional Controls Information:	N/R
Address of Data Sources (URL if available):	N/R
Indicate Whether Institutional Controls in Place:	N/R
Redevelopment Start Date :	N/R
Redevelopment Completion Date :	N/R
ReDev Source of Funding :	N/R
ReDev Activity Funded :	N/R
Number of Redevelopment Jobs Leveraged:	N/R
Redevelopment Land Use: Residential :	N/R
Redevelopment Land Use: Greenspace :	N/R
Redevelopment Land Use: Industrial :	N/R
Redevelopment Land Use: Commercial :	N/R
Predominant Past Use(s) Residential :	N/R
Predominant Past Use(s) Greenspace :	N/R
Predominant Past Use(s) Industrial :	N/R
Predominant Past Use(s) Commercial :	N/R
Latitude :	44.101256
Longitude :	-69.10937

FRS

Facility Name :	266 MAIN STREET
Facility Address :	266 MAIN STREET, ROCKLAND, ME 04841
County :	KNOX

Site Details

Registry ID :	110070385442
FRS Facility URL :	Click here for hyperlink provided by the agency.
Last Date in Agency List :	2024-12-16

Source Description

Source Description :

ACRES stores information reported by EPA Brownfields grant recipients on brownfields properties assessed or cleaned up with grant funding as well as information on Targeted Brownfields Assessments performed by EPA Regions.

FRS Environmental Interest

Source and System ID :	ACRES - 238134

DRAFT

Map Id: 91
Direction: N
Distance: 0.543 mi., 2867 ft.
Elevation: 35 ft.
Relative: Lower

Site Name : 266 MAIN STREET | MAIN STREET
266 MAIN STREET | 256 MAIN STREET
ROCKLAND, ME 04841

Database(s) : [ALL SITES - ME, BROWNFIELDS - ME, BROWNFIELDS-ACRES, EJ BROWNFIELDS, FED BROWNFIELDS, FRS, HIST FED BROWNFIELDS, LAST - ME, SPILLS - ME] ***(cont.)***

Envirosite ID: 50665805
EPA ID: N/R

HIST FED BROWNFIELDS

Facility Name :	266 Main Street
Facility Address :	266 Main Street, ROCKLAND, ME 04841

Site Details

ACRES Property ID :	238134
Property Size (acres) :	.1
Local Property Number(s) :	Lot C6 on Tax Map 5
Ownership Entity :	Private
Current Owner :	N/R
Did Ownership Change :	Y
SFLLP fact into the ownership :	N
Latitude :	44.101256
Longitude :	-69.10937
Horizontal Collection Method :	N/R
Source Map Scale :	N/R
Reference Point :	N/R
Horizontal Reference Datum :	N/R

Description/History :

The Site consists of one irregular-shaped lot that encompasses approximately 0.092-acres, located in a mixed commercial and residential area of Rockland. The property is located on the southwestern corner of the intersection of Myrtle Street and Main Street. This property historically supported a combination of residential and commercial operations. The Site is currently improved with a one-story commercial structure that is utilized as Hill's Seafood Co. Restaurant and Bar (the "Site building"). The existing Site building was constructed circa 1967 and subsequently was expanded circa 1986. The proposed reuse is for retail/restaurant.

Last Date in Agency List :	2023-10-03

Additional Details

Past Use: Greenspace (acres) :	N/R
Past Use: Residential (acres) :	N/R
Past Use: Commercial (acres) :	N/R
Past Use: Industrial (acres) :	N/R
Past Use: Multistory (acres) :	N/R
Cleanup Required :	N
Contaminants Found: Controlled Substances:	N/R
Contaminants Found: Petroleum :	N/R
Contaminants Found: Asbestos :	N/R
Contaminants Found: Lead :	N/R
Contaminants Found: PAHs :	N/R
Contaminants Found: PCBs :	N/R
Contaminants Found: VOCs :	N/R
Contaminants Found: Selenium :	N/R
Contaminants Found: Iron :	N/R
Contaminants Found: Arsenic :	N/R
Contaminants Found: Cadmium :	N/R

DRAFT

Map Id: 91
Direction: N
Distance: 0.543 mi., 2867 ft.
Elevation: 35 ft.
Relative: Lower

Site Name : 266 MAIN STREET | MAIN STREET
266 MAIN STREET | 256 MAIN STREET
ROCKLAND, ME 04841

Database(s) : [ALL SITES - ME, BROWNFIELDS - ME, BROWNFIELDS-ACRES, EJ BROWNFIELDS, FED BROWNFIELDS, FRS, HIST FED BROWNFIELDS, LAST - ME, SPILLS - ME] ***(cont.)***

Envirosite ID: 50665805
EPA ID: N/R

HIST FED BROWNFIELDS ***(cont.)***

Contaminants Found: Chromium :	N/R
Contaminants Found: Copper :	N/R
Contaminants Found: Mercury :	N/R
Contaminants Found: Nickel :	N/R
Contaminants Found: Pesticides :	N/R
Contaminants Found: SVOCs :	N/R
Contaminants Found: Other Metals :	N/R
Contaminants Found: Other :	N/R
Contaminants Found: Other (Descr) :	N/R
Contaminants Found: Unknown :	N/R
Contaminants Found: None :	N/R
Contaminants Cleaned Up: Controlled Substances:	N/R
Contaminants Cleaned Up: Petroleum :	N/R
Contaminants Cleaned Up: Asbestos :	N/R
Contaminants Cleaned Up: Lead :	N/R
Contaminants Cleaned Up: PAHs :	N/R
Contaminants Cleaned Up: PCBs :	N/R
Contaminants Cleaned Up: VOCs :	N/R
Contaminants Cleaned Up: Selenium :	N/R
Contaminants Cleaned Up: Iron :	N/R
Contaminants Cleaned Up: Arsenic :	N/R
Contaminants Cleaned Up: Cadmium :	N/R
Contaminants Cleaned Up: Chromium :	N/R
Contaminants Cleaned Up: Copper :	N/R
Contaminants Cleaned Up: Mercury :	N/R
Contaminants Cleaned Up: Nickel :	N/R
Contaminants Cleaned Up: Pesticides :	N/R
Contaminants Cleaned Up: SVOCs :	N/R
Contaminants Cleaned Up: Other Metals:	N/R
Contaminants Cleaned Up: Other :	N/R
Contaminants Cleaned Up: Other (Descr):	N/R
Contaminants Cleaned Up: Unknown :	N/R
Contaminants Cleaned Up: None :	N/R
Media Affected: Air :	N/R
Media Affected: Sediments :	N/R
Media Affected: Soil :	N/R
Media Affected: Drinking Water :	N/R
Media Affected: Ground Water :	N/R
Media Affected: Surface Water :	N/R
Media Affected: Bldg Materials :	N/R
Media Affected: Indoor Air :	N/R
Media Affected: Unknown :	N/R
Media Cleaned Up: Air :	N/R
Media Cleaned Up: Sediments :	N/R
Media Cleaned Up: Soil :	N/R
Media Cleaned Up: Drinking Water :	N/R
Media Cleaned Up: Ground Water :	N/R
Media Cleaned Up: Surface Water :	N/R
Media Cleaned Up: Bldg Materials :	N/R
Media Cleaned Up: Indoor Air :	N/R
Media Cleaned Up: Unknown :	N/R

DRAFT

Map Id: 91
Direction: N
Distance: 0.543 mi., 2867 ft.
Elevation: 35 ft.
Relative: Lower

Site Name : 266 MAIN STREET | MAIN STREET
266 MAIN STREET | 256 MAIN STREET
ROCKLAND, ME 04841

Database(s) : [ALL SITES - ME, BROWNFIELDS - ME, BROWNFIELDS-ACRES, EJ BROWNFIELDS, FED BROWNFIELDS, FRS, HIST FED BROWNFIELDS, LAST - ME, SPILLS - ME] ***(cont.)***

Envirosite ID: 50665805
EPA ID: N/R

HIST FED BROWNFIELDS ***(cont.)***

ST/Tribal Prg ID Number :	N/R
Further Action/Cleanup :	N/R
Enrollment ST/Tribal Prg :	N/R
Institutional Ctrl (ICs) Req? :	N
IC Category: Proprietary Controls :	N/R
IC Category: Informational Devices :	N/R
IC Category: Governmental Controls :	N/R
IC Category: Enforcement/Permit Tools:	N/R
ICs in Place? :	N/R
Date ICs in Place :	N/R
Future Use: Greenspace :	N/R
Future Use: Residential :	N/R
Future Use: Commercial :	N/R
Future Use: Industrial :	N/R
Future Use: Multistory (acres) :	N/R

Assessment Details

Cooperative Agreement Number :	00A00038
Type of Brownfields Grant :	Assessment
Type of Funding :	Petroleum
Grant Recipient Name :	City of Rockland
IC Data Address :	N/R
Redevelopment Completion Date :	N/R
Cleanup Start Date :	N/R
Cleanup Completion Date :	N/R
Redevelopment Start Date :	N/R
Number of Cleanup and Redev Jobs :	N/R
Acreage and Greenspace Created :	N/R
Photographs are Available :	Y
Video is Available :	N
Accomplishment Counted :	Y
Assessment Phase :	N/R
Assessment Start Date :	2018-07-23
Assessment Completion Date :	2018-10-10
Amount of Assessment Funding :	5349
Source of Assessment Funding :	N/R
Entity Providing Assessment Funds :	EPA
Source of Cleanup Funding :	N/R
Entity Providing Cleanup Funds :	N/R
Amount of Cleanup Funding :	N/R
Source of Redevelopment Funding :	N/R
Entity Prvding Redevelopment Funds :	N/R
Amount of Redevelopment Funding :	N/R

Cooperative Agreement Number :	00A00038
Type of Brownfields Grant :	Assessment
Type of Funding :	Petroleum
Grant Recipient Name :	City of Rockland
IC Data Address :	N/R
Redevelopment Completion Date :	N/R

DRAFT

Map Id: 91
Direction: N
Distance: 0.543 mi., 2867 ft.
Elevation: 35 ft.
Relative: Lower

Site Name : 266 MAIN STREET | MAIN STREET
266 MAIN STREET | 256 MAIN STREET
ROCKLAND, ME 04841

Database(s) : [ALL SITES - ME, BROWNFIELDS - ME, BROWNFIELDS-ACRES, EJ BROWNFIELDS, FED BROWNFIELDS, FRS, HIST FED BROWNFIELDS, LAST - ME, SPILLS - ME] ***(cont.)***

Envirosite ID: 50665805
EPA ID: N/R

HIST FED BROWNFIELDS ***(cont.)***

Cleanup Start Date :	N/R
Cleanup Completion Date :	N/R
Redevelopment Start Date :	N/R
Number of Cleanup and Redev Jobs :	N/R
Acreage and Greenspace Created :	N/R
Photographs are Available :	Y
Video is Available :	N
Accomplishment Counted :	N/R
Assessment Phase :	N/R
Assessment Start Date :	N/R
Assessment Completion Date :	N/R
Amount of Assessment Funding :	N/R
Source of Assessment Funding :	N/R
Entity Providing Assessment Funds :	N/R
Source of Cleanup Funding :	N/R
Entity Providing Cleanup Funds :	N/R
Amount of Cleanup Funding :	N/R
Source of Redevelopment Funding :	N/R
Entity Prvding Redevelopment Funds :	N/R
Amount of Redevelopment Funding :	N/R

LAST - ME

Facility Name :	MAIN STREET
Facility Address :	256 MAIN STREET, ROCKLAND, ME
Spill Number :	A-119-2014
Actual Spill Date :	2014-03-02
Report Status :	Final Report
Location Town MCD :	13100
Number of Wells at Risk :	0
Number of Wells Impacted :	0
Material Disposal Information :	none
Further Response Action :	F
Spill Type :	Hazardous Material Incident
Report Type :	Public Official
Detection Method :	Odor/Vapor/Mist
Incident Location :	Business - Commercial
Incident Source :	Storage Unit - Aboveground Storage Tank
Spill Cause :	Accident - Human Error
Agency Hyperlink :	Click here for hyperlink provided by the agency.
Last Date in Agency List :	2024-09-10
Medium(s) :	Atmosphere

Spill Logs

Spill Office :	Augusta
Spill Office Sequence Number :	119

DRAFT

Map Id: 91
Direction: N
Distance: 0.543 mi., 2867 ft.
Elevation: 35 ft.
Relative: Lower

Site Name : 266 MAIN STREET | MAIN STREET
266 MAIN STREET | 256 MAIN STREET
ROCKLAND, ME 04841

Database(s) : [ALL SITES - ME, BROWNFIELDS - ME, BROWNFIELDS-ACRES, EJ BROWNFIELDS, FED BROWNFIELDS, FRS, HIST FED BROWNFIELDS, LAST - ME, SPILLS - ME] ***(cont.)***

Envirosite ID: 50665805
EPA ID: N/R

LAST - ME ***(cont.)***

Spill Year :	2014
Log Spill Date :	N/R
Log Reported Date :	2014-03-02
Log Reported Product :	HAZARDOUS CHEMICAL - SPECIFIED IN REPORT
Log Location Description :	256 Main Street
Log Location Town :	ROCKLAND
Log Tank Involved :	Above Ground Tank(s) Involved
Log Note :	330 gallons in closed foundation/propane

Products Found

Product Code :	HAZARDOUS CHEMICAL - SPECIFIED IN REPORT
Other Product :	Propane
Product Amount :	330 gals.
Product Amount Qualifier :	ESTIMATE
Primary Product :	T

Tank Involved

Incident Tank :	Above Ground Tank(s) Involved
Removal :	F
UST Registered :	T
UST Tank Site Number :	N/R
UST Tank Number :	N/R
AST Inside :	F

SPILLS - ME

Facility Name :	MAIN STREET
Facility Address :	256 MAIN STREET, ROCKLAND, ME
Spill Number :	A-119-2014
Actual Spill Date :	2014-03-02
Report Status :	Final Report
Spill Type :	Hazardous Material Incident
Location State Province :	ME
Incident Location :	Business - Commercial
Incident Source :	Storage Unit - Aboveground Storage Tank
Spill Cause :	Accident - Human Error
Agency Hyperlink :	Click here for hyperlink provided by the agency.
Last Date in Agency List :	2024-09-10
Medium(s) :	Atmosphere

DRAFT

Map Id: 91
Direction: N
Distance: 0.543 mi., 2867 ft.
Elevation: 35 ft.
Relative: Lower

Site Name : 266 MAIN STREET | MAIN STREET
266 MAIN STREET | 256 MAIN STREET
ROCKLAND, ME 04841

Database(s) : [ALL SITES - ME, BROWNFIELDS - ME, BROWNFIELDS-ACRES, EJ BROWNFIELDS, FED BROWNFIELDS, FRS, HIST FED BROWNFIELDS, LAST - ME, SPILLS - ME] ***(cont.)***

Envirosite ID: 50665805
EPA ID: N/R

SPILLS - ME ***(cont.)***

Spill Logs

Log Location Description :	256 Main Street
Log Location Town :	ROCKLAND
Log Tank Involved :	Above Ground Tank(s) Involved
Log Note :	330 gallons in closed foundation/propane

Products Found

Product Code :	HAZARDOUS CHEMICAL - SPECIFIED IN REPORT
Product Amount :	330 gals.

Map Id: 92
Direction: WSW
Distance: 0.581 mi., 3070 ft.
Elevation: 66 ft.
Relative: Higher

Site Name : DEAD RIVER COMPANY - ROCKLAND |
DEAD RIVER COMPANY | DEAD RIVER BULK PLANT
25 GORDON DR
ROCKLAND | Rockland, ME

Database(s) : [ECHO, FRS, HIST NPDES - ME, ICIS, INACTIVE PCS, LAST - ME, PCS FACILITY, SPILLS - ME, STORMWATER, STORMWATER - ME, T 2 - ME]

Envirosite ID: 3226358
EPA ID: N/R

ECHO

Facility Name :	DEAD RIVER COMPANY - ROCKLAND
Facility Address :	25 GORDON DR, ROCKLAND, ME 04841
County :	KNOX
Last Inspection Date :	2021-04-29
Registry ID :	110064777736
FIPS Code :	23013
EPA Region :	01
Inspection Count :	1
Last Inspection Days :	1284
Informal Count :	0
Last Informal Action Date :	N/R
Formal Action Count :	0
Last Formal Action Date :	N/R
Total Penalties :	0
Penalty Count :	N/R
Last Penalty Date :	N/R
Last Penalty Amount :	N/R
QTRS IN NC :	0
Programs IN SNC :	0

DRAFT

Map Id: 92
Direction: WSW
Distance: 0.581 mi., 3070 ft.
Elevation: 66 ft.
Relative: Higher

Site Name : DEAD RIVER COMPANY - ROCKLAND | DEAD RIVER COMPANY | DEAD RIVER BULK PLANT
25 GORDON DR
ROCKLAND | Rockland, ME

Database(s) : [ECHO, FRS, HIST NPDES - ME, ICIS, INACTIVE PCS, LAST - ME, PCS FACILITY, SPILLS - ME, STORMWATER, STORMWATER - ME, T 2 - ME] ***(cont.)***

Envirosite ID: 3226358
EPA ID: N/R

ECHO ***(cont.)***

Current Compliance Status :	Unknown
Three-Year Compliance Status :	UUUUUUUUUUU_
Collection Method :	ADDRESS MATCHING-HOUSE NUMBER
Reference Point :	ENTRANCE POINT OF A FACILITY OR STATION
Accuracy Meters :	50
Derived Tribes :	N/R
Derived HUC :	01050002
Derived WBD :	010500021906
Derived STCTY FIPS :	23013
Derived Zip :	04841
Derived CD113 :	01
Derived CB2010 :	230139706003018
MYRTK Universe :	NNN
NPDES IDs :	MER05C195
CWA Permit Types :	Non-M
CWA Compliance Tracking :	Partial
CWA NAICS :	N/R
CWA SICS :	5171
CWA Inspection Count :	1
CWA Last Inspection Days :	1283
CWA Informal Count :	N/R
CWA Formal Action Count :	N/R
CWA Last Formal Action Date :	N/R
CWA Penalties :	N/R
CWA Last Penalty Date :	N/R
CWA Last Penalty Amount :	N/R
CWA Quarters IN NC :	0
CWA Current Compliance Status :	Unknown
CWA Current SNC Flag :	N
CWA 13 Quarters Compliance Status :	UUUUUUUUUUUU_
CWA 13 Quarters Effluent Exceedances:	N/R
CWA Three-Year QNCR Codes :	N/R
DFR URL :	Click here for hyperlink provided by the agency.
Facility SIC :	5171
Facility NAICS :	N/R
Facility Last Inspection EPA Date :	N/R
Facility Last Inspection State Date :	2021-04-29
Facility Last Formal Act EPA Date :	N/R
Facility Last Formal Act State Date :	N/R
Facility Last Informal Act EPA Date :	N/R
Facility Last Informal Act State Date:	N/R
Facility Federal Agency :	N/R
TRI Reporter :	N/R
Facility Imp Water Flag :	N/R
Current SNC Flag :	N
Indian County Flag :	N
Federal Flag :	N/R
US Mexico Border Flag :	N/R
Chesapeak Bay Flag :	N/R
AIR Flag :	N
NPDES Flag :	Y
SDWIS Flag :	N

DRAFT

Map Id: 92
Direction: WSW
Distance: 0.581 mi., 3070 ft.
Elevation: 66 ft.
Relative: Higher

Site Name : DEAD RIVER COMPANY - ROCKLAND | DEAD RIVER COMPANY | DEAD RIVER BULK PLANT
25 GORDON DR
ROCKLAND | Rockland, ME

Database(s) : [ECHO, FRS, HIST NPDES - ME, ICIS, INACTIVE PCS, LAST - ME, PCS FACILITY, SPILLS - ME, STORMWATER, STORMWATER - ME, T 2 - ME] ***(cont.)***

Envirosite ID: 3226358
EPA ID: N/R

ECHO ***(cont.)***

RCRA Flag :	N
TRI Flag :	N
GHG Flag :	N
Major Flag :	N/R
Active Flag :	Y
NAA Flag :	Y
Latitude :	44.09021
Longitude :	-69.12168
Last Date in Agency List :	2025-02-19

FRS

Facility Name :	DEAD RIVER COMPANY - ROCKLAND
Facility Address :	25 GORDON DR, ROCKLAND, ME 04841
County :	KNOX

Site Details

Registry ID :	110064777736
FRS Facility URL :	Click here for hyperlink provided by the agency.
Last Date in Agency List :	2024-12-16

Source Description

Source Description :

The ME-EFIS, managed by the Department of Environmental Protection (DEP), integrates information on environmental facilities, permits, violations, enforcement actions, and compliance activities needed to support regulatory requirements and target environmental quality improvements for the water, air, solid waste, and hazardous waste program areas.
The NPDES module of the Compliance Information System (ICIS) tracks surface water permits issued under the Clean Water Act. Under NPDES, all facilities that discharge pollutants from any point source into waters of the United States are required to obtain a permit. The permit will likely contain limits on what can be discharged, impose monitoring and reporting requirements, and include other provisions to ensure that the discharge does not adversely affect water quality.

FRS Environmental Interest

Source and System ID :	ICIS - MER05C195 ME-EFIS - FN000000532617964720

HIST NPDES - ME

Facility Name :	DEAD RIVER COMPANY - ROCKLAND
Facility Address :	25 GORDON DR, ROCKLAND, ME 04841
County :	Knox

DRAFT

Map Id: 92
Direction: WSW
Distance: 0.581 mi., 3070 ft.
Elevation: 66 ft.
Relative: Higher

Site Name : DEAD RIVER COMPANY - ROCKLAND | DEAD RIVER COMPANY | DEAD RIVER BULK PLANT
25 GORDON DR
ROCKLAND | Rockland, ME

Database(s) : [ECHO, FRS, HIST NPDES - ME, ICIS, INACTIVE PCS, LAST - ME, PCS FACILITY, SPILLS - ME, STORMWATER, STORMWATER - ME, T 2 - ME] ***(cont.)***

Envirosite ID: 3226358
EPA ID: N/R

HIST NPDES - ME ***(cont.)***

Facility Details

Facility ID :	N/R
Active/Inactive :	N/R
Receiving Stream :	N/R
District :	N/R
Facility Address Type :	SITE
Owner Name :	N/R
Owner Type :	N/R
Owner County :	Cumberland
Company :	Dead River Company
Company Address :	N/R 82 RUNNING HILL RD STE 400, SOUTH PORTLAND, ME 04106
Last Date in Agency List :	2019-12-12

Permit Details

Permit Issued Date :	2017-03-06
Permit Expire Date :	2021-12-06
Permit Status Date :	2017-03-08
Permit :	MER05C195
Permit Status :	Approved
Permit Type :	BWQ - Stormwater Industrial General Permit
Permit Sub Type :	Notice of Intent
Application Status Date :	2017-02-07
Application Type :	MEPDES IND STW GP CVRD REISSUE

ICIS

Facility Name :	DEAD RIVER COMPANY - ROCKLAND
Facility Address :	25 GORDON DR, ROCKLAND, ME 04841

Site Details

NPDES ID :	MER05C195
ICIS Facility Interest ID :	3600071280
Facility UIN :	110064777736
Facility Type Code :	N/R
Impaired Waters :	N/R
Latitude :	44.090428
Longitude :	-69.122521
Last Date in Agency List :	2025-03-06

Facility SIC

SIC Code :	5171
SIC Description :	Petroleum Bulk Stations & Terminals

DRAFT

Map Id: 92
Direction: WSW
Distance: 0.581 mi., 3070 ft.
Elevation: 66 ft.
Relative: Higher

Site Name : DEAD RIVER COMPANY - ROCKLAND | DEAD RIVER COMPANY | DEAD RIVER BULK PLANT
25 GORDON DR
ROCKLAND | Rockland, ME

Database(s) : [ECHO, FRS, HIST NPDES - ME, ICIS, INACTIVE PCS, LAST - ME, PCS FACILITY, SPILLS - ME, STORMWATER, STORMWATER - ME, T 2 - ME] ***(cont.)***

Envirosite ID: 3226358
EPA ID: N/R

INACTIVE PCS

Issue Date :	2017-03-06
Original Issue Date :	2015-08-01
Effective Date :	2017-03-06
Expiration Date :	2021-12-06
Retirement Date :	N/R
Termination Date :	N/R
Issuing Agency :	N/R
Agency Type :	State
Activity ID :	3601418249
External Permit Number :	MER05C195
Facility Type Indicator :	NON-POTW
Permit Type :	General Permit Covered Facility-NPDES)
Major Minor Status :	N
Permit Status :	Expired
Total Design Flow Number :	N/R
Actual Average Flow Number :	N/R
State Water Body :	N/R
State Water Body Name :	Marsh Stream
Permit Name :	DEAD RIVER COMPANY
Permit Comp Status :	N/R
RNC Tracking :	Y
Master External Permit Number :	MER050000
TMDL Interface :	N/R
EDMR Authorization :	N
Pretreatment Indicator :	N/R
Last Date in Agency List :	2025-03-10

LAST - ME

Facility Name :	DEAD RIVER BULK PLANT
Facility Address :	25 GORDON DRIVE, ROCKLAND, ME
Spill Number :	A-737-2019
Actual Spill Date :	2019-12-18
Report Status :	Final Report
Location Town MCD :	13100
Number of Wells at Risk :	0
Number of Wells Impacted :	0
Material Disposal Information :	Disposal arranged for by Dead River Company.
Further Response Action :	F
Spill Type :	Oil Incident
Report Type :	Subject/Spiller
Detection Method :	Visual Product
Incident Location :	Terminal - Bulk Plant
Incident Source :	Storage Unit - Aboveground Storage Tank
Spill Cause :	Accident - Physical Breakage
Agency Hyperlink :	Click here for hyperlink provided by the agency.
Last Date in Agency List :	2024-09-10

DRAFT

Map Id: 92
Direction: WSW
Distance: 0.581 mi., 3070 ft.
Elevation: 66 ft.
Relative: Higher

Site Name : DEAD RIVER COMPANY - ROCKLAND | DEAD RIVER COMPANY | DEAD RIVER BULK PLANT
25 GORDON DR
ROCKLAND | Rockland, ME

Database(s) : [ECHO, FRS, HIST NPDES - ME, ICIS, INACTIVE PCS, LAST - ME, PCS FACILITY, SPILLS - ME, STORMWATER, STORMWATER - ME, T 2 - ME] ***(cont.)***

Envirosite ID: 3226358
EPA ID: N/R

LAST - ME ***(cont.)***

Medium(s) : Engineered Containment

Spill Logs
- Spill Office : Augusta
- Spill Office Sequence Number : 737
- Spill Year : 2019
- Log Spill Date : N/R
- Log Reported Date : 2019-12-19
- Log Reported Product : #2 FUEL OIL
- Log Location Description : N/R
- Log Location Town : ROCKLAND
- Log Tank Involved : Above Ground Tank(s) Involved
- Log Note : N/R

Products Found
- Product Code : #2 FUEL OIL
- Other Product : N/R
- Product Amount : N/R
- Product Amount Qualifier : UNKNOWN
- Primary Product : T

Tank Involved
- Incident Tank : Above Ground Tank(s) Involved
- Removal : F
- UST Registered : T
- UST Tank Site Number : N/R
- UST Tank Number : N/R
- AST Inside : F

- Facility Name : DEAD RIVER COMPANY
- Facility Address : 25 GORDON DRIVE, ROCKLAND, ME

- Spill Number : A-473-2016
- Actual Spill Date : 2016-08-31
- Report Status : Final Report
- Location Town MCD : 13100
- Number of Wells at Risk : 0
- Number of Wells Impacted : 0
- Material Disposal Information : Unknown
- Further Response Action : F
- Spill Type : Oil Incident
- Report Type : Subject/Spiller
- Detection Method : Visual Product

DRAFT

Map Id: 92
Direction: WSW
Distance: 0.581 mi., 3070 ft.
Elevation: 66 ft.
Relative: Higher

Site Name : DEAD RIVER COMPANY - ROCKLAND | DEAD RIVER COMPANY | DEAD RIVER BULK PLANT
25 GORDON DR
ROCKLAND | Rockland, ME

Database(s) : [ECHO, FRS, HIST NPDES - ME, ICIS, INACTIVE PCS, LAST - ME, PCS FACILITY, SPILLS - ME, STORMWATER, STORMWATER - ME, T 2 - ME] ***(cont.)***

Envirosite ID: 3226358
EPA ID: N/R

LAST - ME ***(cont.)***

Incident Location :	Terminal - Bulk Plant
Incident Source :	Storage Unit - Aboveground Storage Tank
Spill Cause :	Overfill
Agency Hyperlink :	Click here for hyperlink provided by the agency.
Last Date in Agency List :	2024-09-10
Medium(s) :	Land

Spill Logs

Spill Office :	Augusta
Spill Office Sequence Number :	473
Spill Year :	2016
Log Spill Date :	N/R
Log Reported Date :	2016-08-31
Log Reported Product :	#2 FUEL OIL
Log Location Description :	Gordon Drive Bulk Plant
Log Location Town :	ROCKLAND
Log Tank Involved :	Above Ground Tank(s) Involved
Log Note :	Overfill of storage tank

Products Found

Product Code :	#2 FUEL OIL
Other Product :	N/R
Product Amount :	N/R
Product Amount Qualifier :	UNKNOWN
Primary Product :	T

Tank Involved

Incident Tank :	Above Ground Tank(s) Involved
Removal :	F
UST Registered :	T
UST Tank Site Number :	N/R
UST Tank Number :	N/R
AST Inside :	F

PCS FACILITY

Issue Date :	2015-08-01
Original Issue Date :	2015-08-01
Effective Date :	2015-08-04
Expiration Date :	2016-04-25
Retirement Date :	2017-03-05
Termination Date :	N/R
Issuing Agency :	N/R

DRAFT

Map Id: 92
Direction: WSW
Distance: 0.581 mi., 3070 ft.
Elevation: 66 ft.
Relative: Higher

Site Name : DEAD RIVER COMPANY - ROCKLAND | DEAD RIVER COMPANY | DEAD RIVER BULK PLANT
25 GORDON DR
ROCKLAND | Rockland, ME

Database(s) : [ECHO, FRS, HIST NPDES - ME, ICIS, INACTIVE PCS, LAST - ME, PCS FACILITY, SPILLS - ME, STORMWATER, STORMWATER - ME, T 2 - ME] ***(cont.)***

Envirosite ID: 3226358
EPA ID: N/R

PCS FACILITY ***(cont.)***

Agency Type :	State
Activity ID :	3600194107
External Permit Number :	N/R
Facility Type Indicator :	NON-POTW
Permit Type :	General Permit Covered Facility-NPDES)
Major Minor Status :	N
Permit Status :	Administratively Continued
Total Design Flow Number :	N/R
Actual Average Flow Number :	N/R
State Water Body :	N/R
State Water Body Name :	Marsh Stream
Permit Name :	DEAD RIVER COMPANY
Permit Comp Status :	Y
RNC Tracking :	Y
Master External Permit Number :	MER050000
TMDL Interface :	N/R
EDMR Authorization :	N
Pretreatment Indicator :	N/R
Last Date in Agency List :	2025-03-10

SPILLS - ME

Facility Name :	DEAD RIVER BULK PLANT
Facility Address :	25 GORDON DRIVE, ROCKLAND, ME
Spill Number :	A-737-2019
Actual Spill Date :	2019-12-18
Report Status :	Final Report
Spill Type :	Oil Incident
Location State Province :	ME
Incident Location :	Terminal - Bulk Plant
Incident Source :	Storage Unit - Aboveground Storage Tank
Spill Cause :	Accident - Physical Breakage
Agency Hyperlink :	Click here for hyperlink provided by the agency.
Last Date in Agency List :	2024-09-10
Medium(s) :	Engineered Containment

Spill Logs

Log Location Description :	N/R
Log Location Town :	ROCKLAND
Log Tank Involved :	Above Ground Tank(s) Involved
Log Note :	N/R

DRAFT

Map Id: 92
Direction: WSW
Distance: 0.581 mi., 3070 ft.
Elevation: 66 ft.
Relative: Higher

Site Name : DEAD RIVER COMPANY - ROCKLAND | DEAD RIVER COMPANY | DEAD RIVER BULK PLANT
25 GORDON DR
ROCKLAND | Rockland, ME

Database(s) : [ECHO, FRS, HIST NPDES - ME, ICIS, INACTIVE PCS, LAST - ME, PCS FACILITY, SPILLS - ME, STORMWATER, STORMWATER - ME, T 2 - ME] ***(cont.)***

Envirosite ID: 3226358
EPA ID: N/R

SPILLS - ME ***(cont.)***

Products Found
Product Code : #2 FUEL OIL
Product Amount : N/R

Facility Name : DEAD RIVER COMPANY
Facility Address : 25 GORDON DRIVE, ROCKLAND, ME

Spill Number : A-473-2016
Actual Spill Date : 2016-08-31
Report Status : Final Report
Spill Type : Oil Incident
Location State Province : ME
Incident Location : Terminal - Bulk Plant
Incident Source : Storage Unit - Aboveground Storage Tank
Spill Cause : Overfill
Agency Hyperlink : Click here for hyperlink provided by the agency.
Last Date in Agency List : 2024-09-10

Medium(s) : Land

Spill Logs
Log Location Description : Gordon Drive Bulk Plant
Log Location Town : ROCKLAND
Log Tank Involved : Above Ground Tank(s) Involved
Log Note : Overfill of storage tank

Products Found
Product Code : #2 FUEL OIL
Product Amount : N/R

STORMWATER

Facility Name : DEAD RIVER COMPANY - ROCKLAND
Facility Address : 25 GORDON DR, ROCKLAND, ME 04841

NPDES ID : MER05C195
Permittee Name : DEAD RIVER COMPANY
Permit Status : Expired
Permit Issuing Name : State
Issued Date : 2017-03-06
Effective Date : 2017-03-06
Termination Date : N/R
Expiration Date : 2021-12-06

DRAFT

Map Id: 92
Direction: WSW
Distance: 0.581 mi., 3070 ft.
Elevation: 66 ft.
Relative: Higher

Site Name : DEAD RIVER COMPANY - ROCKLAND | DEAD RIVER COMPANY | DEAD RIVER BULK PLANT
25 GORDON DR
ROCKLAND | Rockland, ME

Database(s) : [ECHO, FRS, HIST NPDES - ME, ICIS, INACTIVE PCS, LAST - ME, PCS FACILITY, SPILLS - ME, STORMWATER, STORMWATER - ME, T 2 - ME] ***(cont.)***

Envirosite ID: 3226358
EPA ID: N/R

STORMWATER ***(cont.)***

EPA Region :	01
SIC Code :	5171
NAICS Code :	N/R
EJ Indexes Above 80th Percentile :	N
Significant Noncompliance Status :	N/R
Quarters with Noncompliance :	0
Industrial Stormwater Formal Enforcement Actions:	N/R
Facility Map Flag :	N/R
DRF URL :	Click here for hyperlink provided by the agency.
Latitude :	44.09021
Longitude :	-69.12168
Last Date in Agency List :	2025-02-04

STORMWATER - ME

Facility Name :	DEAD RIVER COMPANY
Facility Address :	25 GORDON DR, ROCKLAND
Permit ID :	MER05C195
Permit Issued Date :	2017-03-06
Permit Effective Date :	2017-03-06
Permit Expiration Date :	2021-12-06
Permit Type :	BWQ - Stormwater Industrial General Permit
Permit Sub-Type :	Notice of Intent
Program Owner :	BWQ - Stormwater
Permit Operating Status :	Active/Operating
District :	CMRO - Augusta
Application Type :	MEPDES IND STW GP CVRD REISSUE
Sub Type Simple :	NOI
Latitude :	44.090708
Longitude :	-69.122589
Last Date in Agency List :	2022-12-22

T 2 - ME

Facility Name :	Dead River Company - Rockland BP
Facility Address :	25 Gordon Drive, Rockland, ME 04843
County :	Knox

Site Details

Date Signed :	2024-02-26
Facility Record ID :	FATR20233KWMDL00F937
Facility Department :	Area - 1, Market - Rockland
F Date Modified :	2024-02-16
F Mail Address :	82 Running Hill Rd., Suite 400, South Portland, ME 04106
F Fire District :	N/R
F Mail Country :	USA

DRAFT

Map Id: 92
Direction: WSW
Distance: 0.581 mi., 3070 ft.
Elevation: 66 ft.
Relative: Higher

Site Name : DEAD RIVER COMPANY - ROCKLAND | DEAD RIVER COMPANY | DEAD RIVER BULK PLANT
25 GORDON DR
ROCKLAND | Rockland, ME

Database(s) : [ECHO, FRS, HIST NPDES - ME, ICIS, INACTIVE PCS, LAST - ME, PCS FACILITY, SPILLS - ME, STORMWATER, STORMWATER - ME, T 2 - ME] ***(cont.)***

Envirosite ID: 3226358
EPA ID: N/R

T 2 - ME ***(cont.)***

F Notes :	N/R
Report Year :	2023
Total Fees :	N/R
Max Number Occupants :	0
Dike or Other Safeguard :	N/R
Site Coordinates Abbreviation :	false
Site Map :	N/R
Subject to Chemical Accident Prevention:	false
Subject to Emergency Planning :	false
Manned :	false
Facility Information Same as Last Year:	true
Validation Report :	N/R
Submitted by :	N/R
Latitude :	44.090059
Longitude :	-69.122453
Last Date in Agency List :	2025-01-06

Site Plank Link

Record Key :	SKTR2023CKLM9F056GQE
File Name :	FATR20233KWMDL00F937/SDS Ultra Low Sulfur Heating Oil.pdf
Record Key :	SKTR2023NADL7M01GE0Q
File Name :	FATR20233KWMDL00F937/SDS Propane 2019.PDF
Record Key :	SKTR2023NADL7N01HE0R
File Name :	FATR20233KWMDL00F937/SDS ULSD 2018.PDF
Record Key :	SKTR2023NADL7P01JE0S
File Name :	FATR20233KWMDL00F937/SDS Kerosene 2018.PDF

Facility IDs

Last Modified :	N/R
Record Key :	FDTR20236A82J500CQ93
Type :	NAICS
ID Number :	457210
Description :	Fuel Dealers
Last Modified :	N/R
Record Key :	FDTR20233KWMDL00H937
Type :	Dun & Bradstreet
ID Number :	01-188-8328
Description :	N/R

DRAFT

Map Id: 92
Direction: WSW
Distance: 0.581 mi., 3070 ft.
Elevation: 66 ft.
Relative: Higher

Site Name : DEAD RIVER COMPANY - ROCKLAND | DEAD RIVER COMPANY | DEAD RIVER BULK PLANT
25 GORDON DR
ROCKLAND | Rockland, ME

Database(s) : [ECHO, FRS, HIST NPDES - ME, ICIS, INACTIVE PCS, LAST - ME, PCS FACILITY, SPILLS - ME, STORMWATER, STORMWATER - ME, T 2 - ME] ***(cont.)***

Envirosite ID: 3226358
EPA ID: N/R

T 2 - ME ***(cont.)***

Chemical Inventory

Ave Amount :	219700
Ave Amount Code :	10
Chem Inv Record ID :	CVTR20233KWMK600J3CQ
Chem Same as Last Year :	TRUE
Ci CAS :	68476302
Ci EHS Chemical :	FALSE
Ci Last Modified :	2022-01-18
Days on Site :	365
Entered Chemical Name :	FUEL OIL, [NO. 2]
Gas :	FALSE
Liquid :	TRUE
Max Amount :	439400
Max Amount Code :	10
Max Amount Container :	130000
Mixture :	FALSE
Pure :	TRUE
Solid :	FALSE
State 1 Contact Field :	N/R
State Label Code :	N/R
Trade Secret :	FALSE
Below Reporting Thresholds :	FALSE
Confidential Storage Locations :	FALSE
Explosive :	FALSE
Flammable :	TRUE
Oxidizer :	FALSE
Self-Reactive :	FALSE
Pyrophoric Liq Sol :	FALSE
Pyrophoric Gas :	FALSE
Self-Heating :	FALSE
Organic Peroxide :	FALSE
Corrosive to Metal :	FALSE
Gas Under Pressure :	FALSE
Icww Emits Flammable Gas :	FALSE
Combustible Dust :	FALSE
Acute Toxicity :	TRUE
Skin Corrosion :	TRUE
Serious Eye Damage :	TRUE
Resp or Skin Sensitization :	FALSE
Germ Cell Mutagenicity :	FALSE
Carcinogen :	TRUE
Reprod Toxicity :	FALSE
Spec Targ Org Toxicity :	TRUE
Aspiration Haz :	TRUE
Simple Asphyxiant :	FALSE
Not Otherwise Classified :	FALSE

DRAFT

Map Id: 92
Direction: WSW
Distance: 0.581 mi., 3070 ft.
Elevation: 66 ft.
Relative: Higher

Site Name : DEAD RIVER COMPANY - ROCKLAND | DEAD RIVER COMPANY | DEAD RIVER BULK PLANT
25 GORDON DR
ROCKLAND | Rockland, ME

Database(s) : [ECHO, FRS, HIST NPDES - ME, ICIS, INACTIVE PCS, LAST - ME, PCS FACILITY, SPILLS - ME, STORMWATER, STORMWATER - ME, T 2 - ME] ***(cont.)***

Envirosite ID: 3226358
EPA ID: N/R

T 2 - ME ***(cont.)***

Chemical Inventory Mixtures

Mx Last Modified :	N/R
Mx Max Amount Code :	N/R
Mx EHS :	N/R
Mx CAS :	N/R
Mx Chemical :	N/R
Record Key :	N/R
Chem Inv Rec ID :	N/R
Percentage :	N/R
Wt or Vol :	N/R

Chemical Inventory

Ave Amount :	53300
Ave Amount Code :	08
Chem Inv Record ID :	CVTR2023BX17BN01RAWP
Chem Same as Last Year :	TRUE
Ci CAS :	68476346
Ci EHS Chemical :	FALSE
Ci Last Modified :	2021-01-19
Days on Site :	365
Entered Chemical Name :	DIESEL FUEL- On- Road
Gas :	FALSE
Liquid :	TRUE
Max Amount :	106600
Max Amount Code :	10
Max Amount Container :	97500
Mixture :	FALSE
Pure :	TRUE
Solid :	FALSE
State 1 Contact Field :	N/R
State Label Code :	N/R
Trade Secret :	FALSE
Below Reporting Thresholds :	FALSE
Confidential Storage Locations :	FALSE
Explosive :	FALSE
Flammable :	TRUE
Oxidizer :	FALSE
Self-Reactive :	FALSE
Pyrophoric Liq Sol :	FALSE
Pyrophoric Gas :	FALSE
Self-Heating :	FALSE
Organic Peroxide :	FALSE
Corrosive to Metal :	FALSE
Gas Under Pressure :	FALSE
Icww Emits Flammable Gas :	FALSE
Combustible Dust :	FALSE
Acute Toxicity :	FALSE
Skin Corrosion :	TRUE
Serious Eye Damage :	TRUE
Resp or Skin Sensitization :	FALSE

DRAFT

Map Id: 92
Direction: WSW
Distance: 0.581 mi., 3070 ft.
Elevation: 66 ft.
Relative: Higher

Site Name : DEAD RIVER COMPANY - ROCKLAND | DEAD RIVER COMPANY | DEAD RIVER BULK PLANT
25 GORDON DR
ROCKLAND | Rockland, ME

Database(s) : [ECHO, FRS, HIST NPDES - ME, ICIS, INACTIVE PCS, LAST - ME, PCS FACILITY, SPILLS - ME, STORMWATER, STORMWATER - ME, T 2 - ME] ***(cont.)***

Envirosite ID: 3226358
EPA ID: N/R

T 2 - ME ***(cont.)***

Germ Cell Mutagenicity :	FALSE
Carcinogen :	TRUE
Reprod Toxicity :	FALSE
Spec Targ Org Toxicity :	TRUE
Aspiration Haz :	TRUE
Simple Asphyxiant :	FALSE
Not Otherwise Classified :	FALSE

Chemical Inventory Mixtures

Mx Last Modified :	N/R
Mx Max Amount Code :	N/R
Mx EHS :	N/R
Mx CAS :	N/R
Mx Chemical :	N/R
Record Key :	N/R
Chem Inv Rec ID :	N/R
Percentage :	N/R
Wt or Vol :	N/R

Chemical Inventory

Ave Amount :	53950
Ave Amount Code :	08
Chem Inv Record ID :	CVTR20233KWMWA00NQHE
Chem Same as Last Year :	TRUE
Ci CAS :	8008206
Ci EHS Chemical :	FALSE
Ci Last Modified :	2021-01-19
Days on Site :	365
Entered Chemical Name :	KEROSENE
Gas :	FALSE
Liquid :	TRUE
Max Amount :	107900
Max Amount Code :	10
Max Amount Container :	97500
Mixture :	FALSE
Pure :	TRUE
Solid :	FALSE
State 1 Contact Field :	N/R
State Label Code :	N/R
Trade Secret :	FALSE
Below Reporting Thresholds :	FALSE
Confidential Storage Locations :	FALSE
Explosive :	FALSE
Flammable :	TRUE
Oxidizer :	FALSE
Self-Reactive :	FALSE
Pyrophoric Liq Sol :	FALSE

DRAFT

Map Id: 92
Direction: WSW
Distance: 0.581 mi., 3070 ft.
Elevation: 66 ft.
Relative: Higher

Site Name : DEAD RIVER COMPANY - ROCKLAND | DEAD RIVER COMPANY | DEAD RIVER BULK PLANT
25 GORDON DR
ROCKLAND | Rockland, ME

Database(s) : [ECHO, FRS, HIST NPDES - ME, ICIS, INACTIVE PCS, LAST - ME, PCS FACILITY, SPILLS - ME, STORMWATER, STORMWATER - ME, T 2 - ME] ***(cont.)***

Envirosite ID: 3226358
EPA ID: N/R

T 2 - ME ***(cont.)***

Pyrophoric Gas :	FALSE
Self-Heating :	FALSE
Organic Peroxide :	FALSE
Corrosive to Metal :	FALSE
Gas Under Pressure :	FALSE
Icww Emits Flammable Gas :	FALSE
Combustible Dust :	FALSE
Acute Toxicity :	FALSE
Skin Corrosion :	TRUE
Serious Eye Damage :	FALSE
Resp or Skin Sensitization :	FALSE
Germ Cell Mutagenicity :	FALSE
Carcinogen :	FALSE
Reprod Toxicity :	FALSE
Spec Targ Org Toxicity :	TRUE
Aspiration Haz :	TRUE
Simple Asphyxiant :	FALSE
Not Otherwise Classified :	FALSE

Chemical Inventory Mixtures

Mx Last Modified :	N/R
Mx Max Amount Code :	N/R
Mx EHS :	N/R
Mx CAS :	N/R
Mx Chemical :	N/R
Record Key :	N/R
Chem Inv Rec ID :	N/R
Percentage :	N/R
Wt or Vol :	N/R

Chemical Inventory

Ave Amount :	89676
Ave Amount Code :	09
Chem Inv Record ID :	CVTR20233KWP8100Q95P
Chem Same as Last Year :	FALSE
Ci CAS :	74986
Ci EHS Chemical :	FALSE
Ci Last Modified :	2022-01-18
Days on Site :	365
Entered Chemical Name :	PROPANE
Gas :	FALSE
Liquid :	TRUE
Max Amount :	179352
Max Amount Code :	10
Max Amount Container :	101520
Mixture :	FALSE
Pure :	TRUE

DRAFT

Map Id: 92
Direction: WSW
Distance: 0.581 mi., 3070 ft.
Elevation: 66 ft.
Relative: Higher

Site Name : DEAD RIVER COMPANY - ROCKLAND | DEAD RIVER COMPANY | DEAD RIVER BULK PLANT
25 GORDON DR
ROCKLAND | Rockland, ME

Database(s) : [ECHO, FRS, HIST NPDES - ME, ICIS, INACTIVE PCS, LAST - ME, PCS FACILITY, SPILLS - ME, STORMWATER, STORMWATER - ME, T 2 - ME] ***(cont.)***

Envirosite ID: 3226358
EPA ID: N/R

T 2 - ME ***(cont.)***

Solid :	FALSE
State 1 Contact Field :	N/R
State Label Code :	N/R
Trade Secret :	FALSE
Below Reporting Thresholds :	FALSE
Confidential Storage Locations :	FALSE
Explosive :	TRUE
Flammable :	FALSE
Oxidizer :	FALSE
Self-Reactive :	FALSE
Pyrophoric Liq Sol :	FALSE
Pyrophoric Gas :	FALSE
Self-Heating :	FALSE
Organic Peroxide :	FALSE
Corrosive to Metal :	FALSE
Gas Under Pressure :	TRUE
Icww Emits Flammable Gas :	FALSE
Combustible Dust :	FALSE
Acute Toxicity :	FALSE
Skin Corrosion :	FALSE
Serious Eye Damage :	FALSE
Resp or Skin Sensitization :	FALSE
Germ Cell Mutagenicity :	FALSE
Carcinogen :	FALSE
Reprod Toxicity :	FALSE
Spec Targ Org Toxicity :	FALSE
Aspiration Haz :	FALSE
Simple Asphyxiant :	FALSE
Not Otherwise Classified :	FALSE

Chemical Inventory Mixtures

Mx Last Modified :	N/R
Mx Max Amount Code :	N/R
Mx EHS :	N/R
Mx CAS :	N/R
Mx Chemical :	N/R
Record Key :	N/R
Chem Inv Rec ID :	N/R
Percentage :	N/R
Wt or Vol :	N/R

DRAFT

Map Id: U93
Direction: NNW
Distance: 0.582 mi., 3073 ft.
Elevation: 30 ft.
Relative: Lower

Site Name : SPROUL'S DRY CLEANING | SPROWL DRY CLEANERS | SPROUL DRY CLEANERS
58 PARK ST
ROCKLAND, ME 04841

Database(s) : [ALL SITES - ME, DRYCLEANERS - ME, ECHO, EGAD - ME, FRS, HIST AFS 2, HIST DRYCLEANERS - ME, I C - ME, PRP-CORP, RCRA NONGEN, UST - ME, VCP - ME]

Envirosite ID: 50665739
EPA ID: N/R

ALL SITES - ME

Facility Name :	SPROUL'S DRY CLEANING
Facility Address :	58 PARK STREET, ROCKLAND
County :	KNOX
Status Date :	2018-11-09
Site Number :	REM01154
Program :	Voluntary Response Action Program
Alias :	N/R
Acres :	0
IC Controls :	True
Status :	REMEDY IN PLACE: CLOSED
Sub Status :	UNDERTAKING POST-CLOSURE OBLIGATIONS
Latitude :	44.1017
Longitude :	-69.1129
Last Date in Agency List :	2024-12-16

DRYCLEANERS - ME

Facility Name :	SPROUL'S DRY CLEANING
Facility Address :	58 PARK ST, ROCKLAND
EGAD SEQ :	36885
EPA ID(s) :	MED981064462
Effective Date :	2004-10-19
Updated Date :	2015-06-23
EFIS Stormwater ID :	N/R
Narrative Summary :	F002 HALOGENATED SOLVENTS SUCH AS TETRACHLOROETHYLENE, METHYLENE CHLORIDE, TRICHLOROETHYLENE, ETC. SEE CHAPTER 856 OF 38 MRSA SECTION 1301.
Latitude :	44.101827
Longitude :	-69.112766
Last Date in Agency List :	2024-06-06

ECHO

Facility Name :	SPROWL DRY CLEANERS
Facility Address :	58 PARK ST, ROCKLAND, ME 04841
County :	KNOX
Last Inspection Date :	N/R
Registry ID :	110003556456
FIPS Code :	23013
EPA Region :	01
Inspection Count :	0
Last Inspection Days :	N/R
Informal Count :	0

DRAFT

Map Id: U93
Direction: NNW
Distance: 0.582 mi., 3073 ft.
Elevation: 30 ft.
Relative: Lower

Site Name : SPROUL'S DRY CLEANING | SPROWL DRY CLEANERS | SPROUL DRY CLEANERS
58 PARK ST
ROCKLAND, ME 04841

Database(s) : [ALL SITES - ME, DRYCLEANERS - ME, ECHO, EGAD - ME, FRS, HIST AFS 2, HIST DRYCLEANERS - ME, I C - ME, PRP-CORP, RCRA NONGEN, UST - ME, VCP - ME] ***(cont.)***

Envirosite ID: 50665739
EPA ID: N/R

ECHO ***(cont.)***

Last Informal Action Date :	N/R
Formal Action Count :	0
Last Formal Action Date :	N/R
Total Penalties :	0
Penalty Count :	N/R
Last Penalty Date :	N/R
Last Penalty Amount :	N/R
QTRS IN NC :	0
Programs IN SNC :	0
Current Compliance Status :	No Violation Identified
Three-Year Compliance Status :	_____
Collection Method :	ADDRESS MATCHING-HOUSE NUMBER
Reference Point :	CENTER OF A FACILITY OR STATION
Accuracy Meters :	30
Derived Tribes :	N/R
Derived HUC :	01050002
Derived WBD :	010500021907
Derived STCTY FIPS :	23013
Derived Zip :	04841
Derived CD113 :	01
Derived CB2010 :	230139706001013
MYRTK Universe :	NNN
NPDES IDs :	N/R
CWA Permit Types :	N/R
CWA Compliance Tracking :	N/R
CWA NAICS :	N/R
CWA SICS :	N/R
CWA Inspection Count :	N/R
CWA Last Inspection Days :	N/R
CWA Informal Count :	N/R
CWA Formal Action Count :	N/R
CWA Last Formal Action Date :	N/R
CWA Penalties :	N/R
CWA Last Penalty Date :	N/R
CWA Last Penalty Amount :	N/R
CWA Quarters IN NC :	N/R
CWA Current Compliance Status :	N/R
CWA Current SNC Flag :	N
CWA 13 Quarters Compliance Status :	N/R
CWA 13 Quarters Effluent Exceedances:	N/R
CWA Three-Year QNCR Codes :	N/R
DFR URL :	Click here for hyperlink provided by the agency.
Facility SIC :	N/R
Facility NAICS :	N/R
Facility Last Inspection EPA Date :	N/R
Facility Last Inspection State Date :	N/R
Facility Last Formal Act EPA Date :	N/R
Facility Last Formal Act State Date :	N/R
Facility Last Informal Act EPA Date :	N/R
Facility Last Informal Act State Date:	N/R
Facility Federal Agency :	N/R
TRI Reporter :	N/R

DRAFT

Map Id: U93
Direction: NNW
Distance: 0.582 mi., 3073 ft.
Elevation: 30 ft.
Relative: Lower

Site Name : SPROUL'S DRY CLEANING | SPROWL DRY CLEANERS | SPROUL DRY CLEANERS
58 PARK ST
ROCKLAND, ME 04841

Database(s) : [ALL SITES - ME, DRYCLEANERS - ME, ECHO, EGAD - ME, FRS, HIST AFS 2, HIST DRYCLEANERS - ME, I C - ME, PRP-CORP, RCRA NONGEN, UST - ME, VCP - ME] ***(cont.)***

Envirosite ID: 50665739
EPA ID: N/R

ECHO ***(cont.)***

Facility Imp Water Flag :	N/R
Current SNC Flag :	N
Indian County Flag :	N
Federal Flag :	N/R
US Mexico Border Flag :	N/R
Chesapeak Bay Flag :	N/R
AIR Flag :	N
NPDES Flag :	N
SDWIS Flag :	N
RCRA Flag :	Y
TRI Flag :	N
GHG Flag :	N
Major Flag :	N/R
Active Flag :	N/R
NAA Flag :	Y
Latitude :	44.10195
Longitude :	-69.1126
Last Date in Agency List :	2025-02-19

EGAD - ME

Facility Name :	SPROUL'S DRY CLEANING
Facility Address :	58 PARK ST, ROCKLAND
Effective Date :	2004-10-19
Site Number :	36885
Site Type :	RCRA SMALL QUANTITY GENERATOR
Program ID :	MED981064462
Related Program :	EPA_ID
Description :	F002 HALOGENATED SOLVENTS SUCH AS TETRACHLOROETHYLENE, METHYLENE CHLORIDE, TRICHLOROETHYLENE, ETC. SEE CHAPTER 856 OF 38 MRSA SECTION 1301.
Summary :	F002 HALOGENATED SOLVENTS SUCH AS TETRACHLOROETHYLENE, METHYLENE CHLORIDE, TRICHLOROETHYLENE, ETC. SEE CHAPTER 856 OF 38 MRSA SECTION 1301.
Latitude :	44.101827
Longitude :	-69.112766
Last Date in Agency List :	2024-11-25
Effective Date :	2004-10-19
Site Number :	36885
Site Type :	DRY CLEANER
Program ID :	MED981064462
Related Program :	EPA_ID

DRAFT

Map Id: U93
Direction: NNW
Distance: 0.582 mi., 3073 ft.
Elevation: 30 ft.
Relative: Lower

Site Name : SPROUL'S DRY CLEANING | SPROWL DRY CLEANERS | SPROUL DRY CLEANERS
58 PARK ST
ROCKLAND, ME 04841

Database(s) : [ALL SITES - ME, DRYCLEANERS - ME, ECHO, EGAD - ME, FRS, HIST AFS 2, HIST DRYCLEANERS - ME, I C - ME, PRP-CORP, RCRA NONGEN, UST - ME, VCP - ME] ***(cont.)***

Envirosite ID: 50665739
EPA ID: N/R

EGAD - ME ***(cont.)***

Description : F002 HALOGENATED SOLVENTS SUCH AS TETRACHLOROETHYLENE, METHYLENE CHLORIDE, TRICHLOROETHYLENE, ETC. SEE CHAPTER 856 OF 38 MRSA SECTION 1301.

Summary : F002 HALOGENATED SOLVENTS SUCH AS TETRACHLOROETHYLENE, METHYLENE CHLORIDE, TRICHLOROETHYLENE, ETC. SEE CHAPTER 856 OF 38 MRSA SECTION 1301.

Latitude : 44.101827
Longitude : -69.112766
Last Date in Agency List : 2024-11-25

FRS

Facility Name : FINISHING TOUCHES CLEANERS (PARK ST)
Facility Address : 58 PARK STREET, ROCKLAND, ME 04841
County : KNOX

Site Details
Registry ID : 110020580664
FRS Facility URL : Click here for hyperlink provided by the agency.
Last Date in Agency List : 2024-12-16

Source Description

Source Description :

AFS contains compliance and permit data for stationary sources of air pollution regulated by the EPA, State, and Local air pollution agencies.

FRS Environmental Interest
Source and System ID : AIRS/AFS - 2301363068

Facility Name : SPROWL DRY CLEANERS
Facility Address : 58 PARK ST, ROCKLAND, ME 04841
County : KNOX

Site Details
Registry ID : 110003556456
FRS Facility URL : Click here for hyperlink provided by the agency.
Last Date in Agency List : 2024-12-16

DRAFT

Map Id: U93
Direction: NNW
Distance: 0.582 mi., 3073 ft.
Elevation: 30 ft.
Relative: Lower

Site Name : SPROUL'S DRY CLEANING | SPROWL DRY CLEANERS | SPROUL DRY CLEANERS
58 PARK ST
ROCKLAND, ME 04841

Database(s) : [ALL SITES - ME, DRYCLEANERS - ME, ECHO, EGAD - ME, FRS, HIST AFS 2, HIST DRYCLEANERS - ME, I C - ME, PRP-CORP, RCRA NONGEN, UST - ME, VCP - ME] ***(cont.)***

Envirosite ID: 50665739
EPA ID: N/R

FRS ***(cont.)***

Source Description

Source Description :

RCRAInfo is EPA's comprehensive information system that supports the Resource Conservation and Recovery Act (RCRA) of 1976 and the Hazardous and Solid Waste Amendments (HSWA) of 1984 through the tracking of events and activities related to facilities that generate, transport, and treat, store, or dispose of hazardous waste. RCRAInfo allows RCRA program staff to track the notification, permit, compliance, and corrective action activities required under RCRA. RCRAInfo also supports generation of the National Hazardous Waste Biennial Report. All generators and treatment, storage, and disposal facilities who handle hazardous waste are required to report to the EPA Administrator at least once every two years to support creation of the Biennial Report.

FRS Environmental Interest

Source and System ID :	RCRAINFO - MED981064462

HIST AFS 2

Facility Name :	FINISHING TOUCHES CLEANERS (PARK ST)
Facility Address :	58 PARK STREET, ROCKLAND, ME 04841
County :	KNOX

Site Details

PEPA :	110020580664
Region :	01
STTE :	23
County Code :	013
PCDS :	63068
DB Number :	N/R
AQCR :	107
SIC Code :	7216
NIC Code :	812320
DCS :	C
DCL :	B
Government :	0
CMSC :	N/R
HP1F :	N/R
Last Date in Agency List :	2015-01-14

Air Pollutant Data

Region :	01
STTE :	23
County Code :	013
PCDS :	63068
APC :	M
PLAP :	HC53

DRAFT

Map Id: U93
Direction: NNW
Distance: 0.582 mi., 3073 ft.
Elevation: 30 ft.
Relative: Lower

Site Name : SPROUL'S DRY CLEANING | SPROWL DRY CLEANERS | SPROUL DRY CLEANERS
58 PARK ST
ROCKLAND, ME 04841

Database(s) : [ALL SITES - ME, DRYCLEANERS - ME, ECHO, EGAD - ME, FRS, HIST AFS 2, HIST DRYCLEANERS - ME, I C - ME, PRP-CORP, RCRA NONGEN, UST - ME, VCP - ME] ***(cont.)***

Envirosite ID: 50665739
EPA ID: N/R

HIST AFS 2 ***(cont.)***

DCAP :	C
DCLP :	B
DATT :	A

Historical Quarterly Status 4-11

Details for this site have been truncated due to the large number of available details for this site within this dataset. For the complete details for this site, contact your Envirosite account representative for a complimentary site report containing all of the details available.

Region :	01
STTE :	23
County Code :	013
PCDS :	63068
SCH :	C
HDT :	1204
APH :	M

Region :	01
STTE :	23
County Code :	013
PCDS :	63068
SCH :	C
HDT :	1402
APH :	M

Region :	01
STTE :	23
County Code :	013
PCDS :	63068
SCH :	C
HDT :	1401
APH :	M

Region :	01
STTE :	23
County Code :	013
PCDS :	63068
SCH :	C
HDT :	1302
APH :	M

Region :	01
STTE :	23
County Code :	013

DRAFT

Map Id: U93
Direction: NNW
Distance: 0.582 mi., 3073 ft.
Elevation: 30 ft.
Relative: Lower

Site Name : SPROUL'S DRY CLEANING | SPROWL DRY CLEANERS | SPROUL DRY CLEANERS
58 PARK ST
ROCKLAND, ME 04841

Database(s) : [ALL SITES - ME, DRYCLEANERS - ME, ECHO, EGAD - ME, FRS, HIST AFS 2, HIST DRYCLEANERS - ME, I C - ME, PRP-CORP, RCRA NONGEN, UST - ME, VCP - ME] ***(cont.)***

Envirosite ID: 50665739
EPA ID: N/R

HIST AFS 2 ***(cont.)***

PCDS :	63068
SCH :	C
HDT :	1203
APH :	M

Region :	01
STTE :	23
County Code :	013
PCDS :	63068
SCH :	C
HDT :	1304
APH :	M

Region :	01
STTE :	23
County Code :	013
PCDS :	63068
SCH :	C
HDT :	1403
APH :	M

Region :	01
STTE :	23
County Code :	013
PCDS :	63068
SCH :	C
HDT :	1104
APH :	M

Region :	01
STTE :	23
County Code :	013
PCDS :	63068
SCH :	C
HDT :	1303
APH :	M

Region :	01
STTE :	23
County Code :	013
PCDS :	63068
SCH :	C
HDT :	1201
APH :	M

DRAFT

Map Id: U93
Direction: NNW
Distance: 0.582 mi., 3073 ft.
Elevation: 30 ft.
Relative: Lower

Site Name : SPROUL'S DRY CLEANING | SPROWL DRY CLEANERS | SPROUL DRY CLEANERS
58 PARK ST
ROCKLAND, ME 04841

Database(s) : [ALL SITES - ME, DRYCLEANERS - ME, ECHO, EGAD - ME, FRS, HIST AFS 2, HIST DRYCLEANERS - ME, I C - ME, PRP-CORP, RCRA NONGEN, UST - ME, VCP - ME] ***(cont.)***

Envirosite ID: 50665739
EPA ID: N/R

HIST DRYCLEANERS - ME

Facility Name :	SPROUL DRY CLEANERS
Facility Address :	58 PARK ST, ROCKLAND
EPA ID :	MED981064462
Status :	PROP HAS OTHER USE
Next Steps :	VRAP-Need further soil gas sample
Colocated :	PROP HAS OTHER USE
GW ID :	0
EGAD SEQ :	36885
REM Number :	REM01154
Perc Use :	HIST. USE
Comments :	NOW ROCKLAND FOOD SERVICE
More Comments :	VRAP NFA; AKA FINISHING TOUCHES
Last Date in Agency List :	2021-12-20

I C - ME

Facility Name :	SPROUL'S DRY CLEANING
Facility Address :	58 PARK STREET, ROCKLAND
County :	KNOX
Status Date :	2018-11-09
Site Number :	REM01154
Program :	Voluntary Response Action Program
Alias :	N/R
Acres :	0
IC Controls :	True
Status :	REMEDY IN PLACE: CLOSED
Sub Status :	UNDERTAKING POST-CLOSURE OBLIGATIONS
Latitude :	44.1017
Longitude :	-69.1129
Last Date in Agency List :	2024-12-16

PRP-CORP

Facility Name :	SPROUL DRY CLEANERS
Facility Address :	58 PARK STREET, ROCKLAND, ME 04841
Actual Date :	1987-09-16
Date Type :	SETTLEMENT DATE
EPA ID :	MED042143883
Site Name :	UNION CHEMICAL CO., INC.
NPL Status Description :	Deleted from the Final NPL
Non NPL Status Short Name :	N/R
Action Name :	ADM ORDR
Action Type Seq :	AC-1
Region Code :	01
Last Date in Agency List :	2024-10-18

DRAFT

Map Id: U93
Direction: NNW
Distance: 0.582 mi., 3073 ft.
Elevation: 30 ft.
Relative: Lower

Site Name : SPROUL'S DRY CLEANING | SPROWL DRY CLEANERS | SPROUL DRY CLEANERS
58 PARK ST
ROCKLAND, ME 04841

Database(s) : [ALL SITES - ME, DRYCLEANERS - ME, ECHO, EGAD - ME, FRS, HIST AFS 2, HIST DRYCLEANERS - ME, I C - ME, PRP-CORP, RCRA NONGEN, UST - ME, VCP - ME] ***(cont.)***

Envirosite ID: 50665739
EPA ID: N/R

PRP-CORP ***(cont.)***

Actual Date :	1987-03-23
Date Type :	GENERAL NOTICE
EPA ID :	MED042143883
Site Name :	UNION CHEMICAL CO., INC.
NPL Status Description :	Deleted from the Final NPL
Non NPL Status Short Name :	N/R
Action Name :	Not Ltrs
Action Type Seq :	NJ-2
Region Code :	01
Last Date in Agency List :	2024-10-18

RCRA NONGEN

Facility Name :	SPROWL DRY CLEANERS
Facility Address :	58 PARK ST, ROCKLAND, ME 04841
County :	KNOX
Date Form Received by Agency :	1985-03-11
EPA ID :	MED981064462
Mailing Address :	58 PARK ST, ROCKLAND, ME 04841
Contact :	RICHARD SPOUL
Contact Address :	58 PARK ST, ROCKLAND, ME 04841
Contact Country :	US
Contact Telephone :	207-594-8069
Contact Email :	N/R
EPA Region :	01
Land Type :	Not Reported
Source Type :	Notification
Classification :	Not a generator, verified
Description :	Not a generator, verified
Last Date in Agency List :	2024-12-17

Owner/Operator Summary

Owner/Operator Name :	OWNERNAME
Owner/Operator Address :	OWNERSTREET, OWNERCITY, ME 99999
Owner/Operator Country :	N/R
Owner/Operator Telephone :	207-555-1212
Owner/Operator Email :	N/R
Owner/Operator Fax :	N/R
Legal Status :	Private
Owner/Operator Type :	Owner
Owner/Operator Start Date :	N/R
Owner/Operator End Date :	N/R

DRAFT

Map Id: U93
Direction: NNW
Distance: 0.582 mi., 3073 ft.
Elevation: 30 ft.
Relative: Lower

Site Name : SPROUL'S DRY CLEANING | SPROWL DRY CLEANERS | SPROUL DRY CLEANERS
58 PARK ST
ROCKLAND, ME 04841

Database(s) : [ALL SITES - ME, DRYCLEANERS - ME, ECHO, EGAD - ME, FRS, HIST AFS 2, HIST DRYCLEANERS - ME, I C - ME, PRP-CORP, RCRA NONGEN, UST - ME, VCP - ME] ***(cont.)***

Envirosite ID: 50665739
EPA ID: N/R

RCRA NONGEN ***(cont.)***

Handler Activities Summary

U.S. Importer of Hazardous Waste :	N
Mixed Waste (Haz. and Radioactive) :	N
Recycler of Hazardous Waste :	N
Transporter of Hazardous Waste :	N
Treater, Storer or Disposer of HW :	N
Underground Injection Activity :	N
On-site Burner Exemption :	N
Furnace Exemption :	N
Used Oil Fuel Burner :	N
Used Oil Processor :	N
Used Oil Refiner :	N
Used Oil Fuel Marketer to Burner :	N
Used Oil Specification Marketer :	N
Used Oil Transfer Facility :	N
Used Oil Transporter :	N

Hazardous Waste Summary

Waste Code / Name :

F002 - THE FOLLOWING SPENT HALOGENATED SOLVENTS: TETRACHLOROETHYLENE, METHYLENE CHLORIDE, TRICHLOROETHYLENE, 1,1,1-TRICHLOROETHANE, CHLOROBENZENE, 1,1,2-TRICHLORO-1,2,2-TRIFLUOROETHANE, ORTHO-DICHLOROBENZENE, TRICHLOROFLUOROMETHANE, AND 1,1,2, TRICHLOROETHANE; ALL SPENT SOLVENT MIXTURES/BLENDS CONTAINING, BEFORE USE, A TOTAL OF TEN PERCENT OR MORE (BY VOLUME) OF ONE OR MORE OF THE ABOVE HALOGENATED SOLVENTS OR THOSE SOLVENTS LISTED IN F001, F004, AND F005; AND STILL BOTTOMS FROM THE RECOVERY OF THESE SPENT SOLVENTS AND SPENT SOLVENT MIXTURES.

Notices of Violations Summary

Regulation Violated :	N

UST - ME

Facility Name :	SPROUL DRY CLEANING
Facility Address :	58 PARK ST, ROCKLAND
Registration Date :	1986-10-02
Registration Number :	7426
Facility Location :	ROCKLAND
Facility Use Code :	COMMERCIAL
Facility Telephone Number :	2075948069
Owner Name :	ROCKLAND WHOLESALE
Owner Delivery Address :	PO BOX 424, ROCKLAND, ME 04841
Owner Contact :	N/R
Owner Telephone Number :	N/R
Operator Name :	SPROUL DRY CLEANING

DRAFT

Map Id: U93
Direction: NNW
Distance: 0.582 mi., 3073 ft.
Elevation: 30 ft.
Relative: Lower

Site Name : SPROUL'S DRY CLEANING | SPROWL DRY CLEANERS | SPROUL DRY CLEANERS
58 PARK ST
ROCKLAND, ME 04841

Database(s) : [ALL SITES - ME, DRYCLEANERS - ME, ECHO, EGAD - ME, FRS, HIST AFS 2, HIST DRYCLEANERS - ME, I C - ME, PRP-CORP, RCRA NONGEN, UST - ME, VCP - ME] ***(cont.)***

Envirosite ID: 50665739
EPA ID: N/R

UST - ME ***(cont.)***

Operator Delivery Address :	58 PARK ST, ROCKLAND, ME 04841
Operator Contact :	N/R
Operator Telephone Number :	2075948069
Near Private Water :	N
Near Public Water :	N
Nearby Water Other Owner :	N
On Aquifer :	N
Last Date in Agency List :	2025-02-10

Tank Details

Date Tank Installed :	1983-10-01
Tank Number :	1
Tank Status Date :	1997-08-07
Tank Status :	REMOVED
Tank Sub Status :	N/R
Tank Volume in Gallons :	2000
Tank Material :	STEEL - BARE OR ASPHALT COATED.
Tank Leak Detection :	UNKNOWN
Tank Above Below :	BELOWGROUND
Federal Regulated :	N
Chamber ID :	1
Product Stored :	#2 FUEL OIL
Chamber Pump Type :	UNKNOWN
Pipe Date Installed :	N/R
Piping Status Date :	1997-08-07
Piping Status :	REMOVED
Pipe Material :	COPPER
Volume in Gallons :	2000
Pipe Leak Detection :	UNKNOWN
Piping Above Below :	BELOWGROUND
Overfill Protection :	UNKNOWN
Annual Inspection Date :	N/R
UST Triennial Test Date :	N/R
Date Tank Warranty Expires :	N/R
Latitude :	44.1015025
Longitude :	-69.11305833

VCP - ME

Facility Name :	SPROUL'S DRY CLEANING
Facility Address :	58 PARK STREET, ROCKLAND
County :	KNOX
Status Date :	2018-11-09
Site Number :	REM01154
Program :	Voluntary Response Action Program
Alias :	N/R
Acres :	0

DRAFT

Map Id: U93
Direction: NNW
Distance: 0.582 mi., 3073 ft.
Elevation: 30 ft.
Relative: Lower

Site Name : SPROUL'S DRY CLEANING | SPROWL DRY CLEANERS | SPROUL DRY CLEANERS
58 PARK ST
ROCKLAND, ME 04841

Database(s) : [ALL SITES - ME, DRYCLEANERS - ME, ECHO, EGAD - ME, FRS, HIST AFS 2, HIST DRYCLEANERS - ME, I C - ME, PRP-CORP, RCRA NONGEN, UST - ME, VCP - ME] ***(cont.)***

Envirosite ID: 50665739
EPA ID: N/R

VCP - ME ***(cont.)***

IC Controls :	True
Status :	REMEDY IN PLACE: CLOSED
Sub Status :	UNDERTAKING POST-CLOSURE OBLIGATIONS
Latitude :	44.1017
Longitude :	-69.1129
Last Date in Agency List :	2024-12-16

Map Id: 94
Direction: W
Distance: 0.600 mi., 3168 ft.
Elevation: 64 ft.
Relative: Higher

Site Name : CAMDEN PRINTING INC | TIM MASSEY | Endeavour Craftsmen
12 MORAN DR | 12 MORAN DRIVE UNIT H
ROCKLAND | Rockland, ME 04841

Database(s) : [ECHO, FRS, HIST NPDES - ME, ICIS, INACTIVE PCS, LAST - ME, MANIFEST EPA, PCS FACILITY, SPILLS - ME, STORMWATER, STORMWATER - ME]

Envirosite ID: 3227571
EPA ID: N/R

ECHO

Facility Name :	CAMDEN PRINTING INC
Facility Address :	12 MORAN DR, ROCKLAND, ME 04841
County :	KNOX COUNTY
Last Inspection Date :	N/R
Registry ID :	110067444894
FIPS Code :	23013
EPA Region :	01
Inspection Count :	0
Last Inspection Days :	N/R
Informal Count :	0
Last Informal Action Date :	N/R
Formal Action Count :	0
Last Formal Action Date :	N/R
Total Penalties :	0
Penalty Count :	N/R
Last Penalty Date :	N/R
Last Penalty Amount :	N/R
QTRS IN NC :	0
Programs IN SNC :	0
Current Compliance Status :	No Violation Identified
Three-Year Compliance Status :	_____
Collection Method :	ADDRESS MATCHING-HOUSE NUMBER
Reference Point :	ENTRANCE POINT OF A FACILITY OR STATION

DRAFT

Map Id: 94
Direction: W
Distance: 0.600 mi., 3168 ft.
Elevation: 64 ft.
Relative: Higher

Site Name : CAMDEN PRINTING INC | TIM MASSEY | Endeavour Craftsmen
12 MORAN DR | 12 MORAN DRIVE UNIT H
ROCKLAND | Rockland, ME 04841

Database(s) : [ECHO, FRS, HIST NPDES - ME, ICIS, INACTIVE PCS, LAST - ME, MANIFEST EPA, PCS FACILITY, SPILLS - ME, STORMWATER, STORMWATER - ME] ***(cont.)***

Envirosite ID: 3227571
EPA ID: N/R

ECHO ***(cont.)***

Accuracy Meters :	50
Derived Tribes :	N/R
Derived HUC :	01050002
Derived WBD :	010500021906
Derived STCTY FIPS :	23013
Derived Zip :	04841
Derived CD113 :	01
Derived CB2010 :	230139706003018
MYRTK Universe :	NNN
NPDES IDs :	MERNEB701
CWA Permit Types :	Non-M
CWA Compliance Tracking :	On
CWA NAICS :	N/R
CWA SICS :	2752
CWA Inspection Count :	N/R
CWA Last Inspection Days :	N/R
CWA Informal Count :	N/R
CWA Formal Action Count :	N/R
CWA Last Formal Action Date :	N/R
CWA Penalties :	N/R
CWA Last Penalty Date :	N/R
CWA Last Penalty Amount :	N/R
CWA Quarters IN NC :	0
CWA Current Compliance Status :	No Violation Identified
CWA Current SNC Flag :	N
CWA 13 Quarters Compliance Status :	_____
CWA 13 Quarters Effluent Exceedances:	N/R
CWA Three-Year QNCR Codes :	N/R
DFR URL :	Click here for hyperlink provided by the agency.
Facility SIC :	2752
Facility NAICS :	N/R
Facility Last Inspection EPA Date :	N/R
Facility Last Inspection State Date :	N/R
Facility Last Formal Act EPA Date :	N/R
Facility Last Formal Act State Date :	N/R
Facility Last Informal Act EPA Date :	N/R
Facility Last Informal Act State Date:	N/R
Facility Federal Agency :	N/R
TRI Reporter :	N/R
Facility Imp Water Flag :	N/R
Current SNC Flag :	N
Indian County Flag :	N
Federal Flag :	N/R
US Mexico Border Flag :	N/R
Chesapeak Bay Flag :	N/R
AIR Flag :	N
NPDES Flag :	Y
SDWIS Flag :	N
RCRA Flag :	N
TRI Flag :	N
GHG Flag :	N
Major Flag :	N/R

DRAFT

Map Id: 94
Direction: W
Distance: 0.600 mi., 3168 ft.
Elevation: 64 ft.
Relative: Higher

Site Name : CAMDEN PRINTING INC | TIM MASSEY | Endeavour Craftsmen
12 MORAN DR | 12 MORAN DRIVE UNIT H
ROCKLAND | Rockland, ME 04841

Database(s) : [ECHO, FRS, HIST NPDES - ME, ICIS, INACTIVE PCS, LAST - ME, MANIFEST EPA, PCS FACILITY, SPILLS - ME, STORMWATER, STORMWATER - ME] ***(cont.)***

Envirosite ID: 3227571
EPA ID: N/R

ECHO ***(cont.)***

Active Flag :	Y
NAA Flag :	Y
Latitude :	44.091284
Longitude :	-69.122323
Last Date in Agency List :	2025-02-19

FRS

Facility Name :	CAMDEN PRINTING INC
Facility Address :	12 MORAN DR, ROCKLAND, ME 04841
County :	KNOX COUNTY

Site Details

Registry ID :	110067444894
FRS Facility URL :	Click here for hyperlink provided by the agency.
Last Date in Agency List :	2024-12-16

Source Description

Source Description :

The NPDES module of the Compliance Information System (ICIS) tracks surface water permits issued under the Clean Water Act. Under NPDES, all facilities that discharge pollutants from any point source into waters of the United States are required to obtain a permit. The permit will likely contain limits on what can be discharged, impose monitoring and reporting requirements, and include other provisions to ensure that the discharge does not adversely affect water quality.

FRS Environmental Interest

Source and System ID :	ICIS - MERNEB701

HIST NPDES - ME

Facility Name :	CAMDEN PRINTING INC
Facility Address :	12 MORAN DR, ROCKLAND, ME 04841
County :	Knox

Facility Details

Facility ID :	N/R
Active/Inactive :	N/R
Receiving Stream :	N/R
District :	N/R
Facility Address Type :	SITE
Owner Name :	N/R

DRAFT

Map Id: 94
Direction: W
Distance: 0.600 mi., 3168 ft.
Elevation: 64 ft.
Relative: Higher

Site Name : CAMDEN PRINTING INC | TIM MASSEY | Endeavour Craftsmen
12 MORAN DR | 12 MORAN DRIVE UNIT H
ROCKLAND | Rockland, ME 04841

Database(s) : [ECHO, FRS, HIST NPDES - ME, ICIS, INACTIVE PCS, LAST - ME, MANIFEST EPA, PCS FACILITY, SPILLS - ME, STORMWATER, STORMWATER - ME] ***(cont.)***

Envirosite ID: 3227571
EPA ID: N/R

HIST NPDES - ME ***(cont.)***

Owner Type :	N/R
Owner County :	Knox
Company :	Camden Printing, Inc.
Company Address :	N/R 12 MORAN DR, ROCKLAND, ME 04841
Last Date in Agency List :	2019-12-12

Permit Details

Permit Issued Date :	2017-01-11
Permit Expire Date :	2021-12-06
Permit Status Date :	2017-01-12
Permit :	MERNEB701
Permit Status :	Approved
Permit Type :	BWQ - Stormwater Industrial General Permit
Permit Sub Type :	No Exposure Certification
Application Status Date :	2017-01-11
Application Type :	MEPDES IND STW GP CVRD REISSUE

ICIS

Facility Name :	CAMDEN PRINTING INC
Facility Address :	12 MORAN DR, ROCKLAND, ME 04841

Site Details

NPDES ID :	MERNEB701
ICIS Facility Interest ID :	3600144857
Facility UIN :	110067444894
Facility Type Code :	N/R
Impaired Waters :	N/R
Latitude :	44.091284
Longitude :	-69.122323
Last Date in Agency List :	2025-03-06

Facility SIC

SIC Code :	2752
SIC Description :	Commercial Printing, Lithographic

INACTIVE PCS

Issue Date :	2017-01-11
Original Issue Date :	2016-03-29
Effective Date :	2017-01-11
Expiration Date :	2021-12-06
Retirement Date :	N/R
Termination Date :	N/R

DRAFT

Map Id: 94
Direction: W
Distance: 0.600 mi., 3168 ft.
Elevation: 64 ft.
Relative: Higher

Site Name : CAMDEN PRINTING INC | TIM MASSEY | Endeavour Craftsmen
12 MORAN DR | 12 MORAN DRIVE UNIT H
ROCKLAND | Rockland, ME 04841

Database(s) : [ECHO, FRS, HIST NPDES - ME, ICIS, INACTIVE PCS, LAST - ME, MANIFEST EPA, PCS FACILITY, SPILLS - ME, STORMWATER, STORMWATER - ME] ***(cont.)***

Envirosite ID: 3227571
EPA ID: N/R

INACTIVE PCS ***(cont.)***

Issuing Agency :	N/R
Agency Type :	State
Activity ID :	3601078296
External Permit Number :	MERNEB701
Facility Type Indicator :	NON-POTW
Permit Type :	General Permit Covered Facility-NPDES)
Major Minor Status :	N
Permit Status :	Expired
Total Design Flow Number :	N/R
Actual Average Flow Number :	N/R
State Water Body :	N/R
State Water Body Name :	N/R
Permit Name :	CAMDEN PRINTING, INC.
Permit Comp Status :	N/R
RNC Tracking :	Y
Master External Permit Number :	MER050000
TMDL Interface :	N/R
EDMR Authorization :	N
Pretreatment Indicator :	N/R
Last Date in Agency List :	2025-03-10

Issue Date :	2016-03-29
Original Issue Date :	2016-03-29
Effective Date :	2016-03-29
Expiration Date :	2016-04-25
Retirement Date :	2017-01-10
Termination Date :	N/R
Issuing Agency :	N/R
Agency Type :	State
Activity ID :	3600678906
External Permit Number :	MERNEB701
Facility Type Indicator :	NON-POTW
Permit Type :	General Permit Covered Facility-NPDES)
Major Minor Status :	N
Permit Status :	Expired
Total Design Flow Number :	N/R
Actual Average Flow Number :	N/R
State Water Body :	N/R
State Water Body Name :	N/R
Permit Name :	CAMDEN PRINTING, INC.
Permit Comp Status :	Y
RNC Tracking :	Y
Master External Permit Number :	MER050000
TMDL Interface :	N/R
EDMR Authorization :	N
Pretreatment Indicator :	N/R
Last Date in Agency List :	2025-03-10

DRAFT

Map Id: 94
Direction: W
Distance: 0.600 mi., 3168 ft.
Elevation: 64 ft.
Relative: Higher

Site Name : CAMDEN PRINTING INC | TIM MASSEY | Endeavour Craftsmen
12 MORAN DR | 12 MORAN DRIVE UNIT H
ROCKLAND | Rockland, ME 04841

Database(s) : [ECHO, FRS, HIST NPDES - ME, ICIS, INACTIVE PCS, LAST - ME, MANIFEST EPA, PCS FACILITY, SPILLS - ME, STORMWATER, STORMWATER - ME] ***(cont.)***

Envirosite ID: 3227571
EPA ID: N/R

LAST - ME

Facility Name :	TIM MASSEY
Facility Address :	12 MORAN DRIVE UNIT H, ROCKLAND
Spill Number :	A-12-2024
Actual Spill Date :	N/R
Report Status :	Final Report
Location Town MCD :	13100
Number of Wells at Risk :	0
Number of Wells Impacted :	0
Material Disposal Information :	N/R
Further Response Action :	F
Spill Type :	Oil Incident
Report Type :	N/R
Detection Method :	N/R
Incident Location :	Business - Commercial
Incident Source :	Storage Unit - Aboveground Storage Tank
Spill Cause :	Overfill
Agency Hyperlink :	Click here for hyperlink provided by the agency.
Last Date in Agency List :	2024-09-10
Medium(s) :	Interior Surface

Spill Logs

Spill Office :	Augusta
Spill Office Sequence Number :	12
Spill Year :	2024
Log Spill Date :	N/R
Log Reported Date :	2024-01-03
Log Reported Product :	#2 FUEL OIL
Log Location Description :	12 MORAN DRIVE UNIT H
Log Location Town :	ROCKLAND
Log Tank Involved :	N/R
Log Note :	12 Moran Drive Unit H

Products Found

Product Code :	#2 FUEL OIL
Other Product :	N/R
Product Amount :	.25 gals.
Product Amount Qualifier :	ESTIMATE
Primary Product :	T

DRAFT

Map Id: 94
Direction: W
Distance: 0.600 mi., 3168 ft.
Elevation: 64 ft.
Relative: Higher

Site Name : CAMDEN PRINTING INC | TIM MASSEY | Endeavour Craftsmen
12 MORAN DR | 12 MORAN DRIVE UNIT H
ROCKLAND | Rockland, ME 04841

Database(s) : [ECHO, FRS, HIST NPDES - ME, ICIS, INACTIVE PCS, LAST - ME, MANIFEST EPA, PCS FACILITY, SPILLS - ME, STORMWATER, STORMWATER - ME] ***(cont.)***

Envirosite ID: 3227571
EPA ID: N/R

LAST - ME ***(cont.)***

Tank Involved

Incident Tank :	Above Ground Tank(s) Involved
Removal :	F
UST Registered :	F
UST Tank Site Number :	N/R
UST Tank Number :	N/R
AST Inside :	T

MANIFEST EPA

Manifest Details

Manifest Number :	018438725FLE
Shipped Date :	2023-12-18
Updated Date :	2024-02-01
Received Date :	2024-01-12
Status :	Signed
Generator ID :	MEX020000000
Generator Name :	Endeavour Craftsmen
Generator Address :	12 Moran Drive, Rockland, ME 04841
Generator Mailing :	12 Moran Drive Building 2, Rockland, ME 04841
Generator Contact :	Endeavour Craftsmen
Destination ID :	ILD980613913
Destination Name :	Safety-Kleen Systems, Inc.
Destination Mailing :	633 East 138th Street, Dolton, IL 60419
Destination Address :	633 East 138th Street, Dolton, IL 60419
Destination Contact :	N/R
Submission Type :	DataImage5Copy
Origin Type :	Service
Manifest Residue :	N
Rejection :	N
Last Date in Agency List :	2024-12-03

Waste Details

Waste Line Number :	1
Is DOT Hazardous :	Y
DOT ID Number :	UN1263
DOT Information :	UN1263, WASTE PAINT, 3, PG II
Non Waste Description :	N/R
Quantity :	400 Pounds
Quantity Tons, Acute, Non-Acute :	0.2, 0, 0.2
Quantity Kg, Acute, Non-Acute :	0, 181.406
Quantity Tons, Haz, Non-Haz :	0.2,
Quantity Kg, Haz, Non-Haz :	181.406,
Management Method :	H061 - FUEL BLENDING
Is EPA Waste :	Y
Federal Code :	D001, F003, F005
State Code :	N/R

DRAFT

Map Id: 94
Direction: W
Distance: 0.600 mi., 3168 ft.
Elevation: 64 ft.
Relative: Higher

Site Name : CAMDEN PRINTING INC | TIM MASSEY | Endeavour Craftsmen
12 MORAN DR | 12 MORAN DRIVE UNIT H
ROCKLAND | Rockland, ME 04841

Database(s) : [ECHO, FRS, HIST NPDES - ME, ICIS, INACTIVE PCS, LAST - ME, MANIFEST EPA, PCS FACILITY, SPILLS - ME, STORMWATER, STORMWATER - ME] ***(cont.)***

Envirosite ID: 3227571
EPA ID: N/R

MANIFEST EPA ***(cont.)***

Manifest Details

Manifest Number :	015407709FLE
Shipped Date :	2021-08-16
Updated Date :	2021-09-13
Received Date :	2021-08-23
Status :	Signed
Generator ID :	MEX020000000
Generator Name :	Endeavour Craftsmen
Generator Address :	12 Moran Drive, Rockland, ME 04841
Generator Mailing :	12 Moran Drive, Rockland, ME 04841
Generator Contact :	Endeavour Craftsmen
Destination ID :	MAD053452637
Destination Name :	Clean Harbors of Braintree Inc
Destination Mailing :	1 Hill Avenue, Braintree, MA 02184
Destination Address :	1 Hill Avenue, Braintree, MA 02184
Destination Contact :	N/R
Submission Type :	DataImage5Copy
Origin Type :	Service
Manifest Residue :	N
Rejection :	N
Last Date in Agency List :	2024-12-03

Waste Details

Waste Line Number :	1
Is DOT Hazardous :	Y
DOT ID Number :	UN1263
DOT Information :	UN1263, WASTE PAINT, 3, PG II
Non Waste Description :	N/R
Quantity :	600 Pounds
Quantity Tons, Acute, Non-Acute :	0.3, 0, 0.3
Quantity Kg, Acute, Non-Acute :	0, 272.109
Quantity Tons, Haz, Non-Haz :	0.3, 0
Quantity Kg, Haz, Non-Haz :	272.109, 0
Management Method :	H141 - STORAGE, BULKING AND/OR TRANSFER OFF SITE
Is EPA Waste :	Y
Federal Code :	D001, F003, F005
State Code :	N/R

Manifest Details

Manifest Number :	012850829FLE
Shipped Date :	2019-02-27
Updated Date :	2019-03-27
Received Date :	2019-03-01
Status :	Signed
Generator ID :	MEX020000000
Generator Name :	Endeavour Craftsmen
Generator Address :	12 Moran Drive, Rockland, ME 04841

DRAFT

Map Id: 94
Direction: W
Distance: 0.600 mi., 3168 ft.
Elevation: 64 ft.
Relative: Higher

Site Name : CAMDEN PRINTING INC | TIM MASSEY | Endeavour Craftsmen
12 MORAN DR | 12 MORAN DRIVE UNIT H
ROCKLAND | Rockland, ME 04841

Database(s) : [ECHO, FRS, HIST NPDES - ME, ICIS, INACTIVE PCS, LAST - ME, MANIFEST EPA, PCS FACILITY, SPILLS - ME, STORMWATER, STORMWATER - ME] ***(cont.)***

Envirosite ID: 3227571
EPA ID: N/R

MANIFEST EPA ***(cont.)***

Generator Mailing :	12 Moran Drive, Rockland, ME 04841
Generator Contact :	N/R
Destination ID :	MAD053452637
Destination Name :	Clean Harbors of Braintree Inc
Destination Mailing :	1 Hill Avenue, Braintree, MA 02184
Destination Address :	1 Hill Avenue, Braintree, MA 02184
Destination Contact :	N/R
Submission Type :	DataImage5Copy
Origin Type :	Service
Manifest Residue :	N
Rejection :	N
Last Date in Agency List :	2024-12-03

Waste Details

Waste Line Number :	1
Is DOT Hazardous :	Y
DOT ID Number :	UN1263
DOT Information :	UN1263, WASTE PAINT, 3, PG II
Non Waste Description :	N/R
Quantity :	300 Pounds
Quantity Tons, Acute, Non-Acute :	0.15, 0, 0.15
Quantity Kg, Acute, Non-Acute :	0, 136.0545
Quantity Tons, Haz, Non-Haz :	0.15, 0
Quantity Kg, Haz, Non-Haz :	136.0545, 0
Management Method :	H141 - STORAGE, BULKING AND/OR TRANSFER OFF SITE
Is EPA Waste :	Y
Federal Code :	D001, F003, F005
State Code :	N/R

PCS FACILITY

Issue Date :	2017-01-11
Original Issue Date :	2016-03-29
Effective Date :	2017-01-11
Expiration Date :	2021-12-06
Retirement Date :	N/R
Termination Date :	N/R
Issuing Agency :	N/R
Agency Type :	State
Activity ID :	3601078296
External Permit Number :	N/R
Facility Type Indicator :	NON-POTW
Permit Type :	General Permit Covered Facility-NPDES)
Major Minor Status :	N
Permit Status :	Administratively Continued
Total Design Flow Number :	N/R
Actual Average Flow Number :	N/R
State Water Body :	N/R
State Water Body Name :	N/R

DRAFT

Map Id: 94
Direction: W
Distance: 0.600 mi., 3168 ft.
Elevation: 64 ft.
Relative: Higher

Site Name : CAMDEN PRINTING INC | TIM MASSEY | Endeavour Craftsmen
12 MORAN DR | 12 MORAN DRIVE UNIT H
ROCKLAND | Rockland, ME 04841

Database(s) : [ECHO, FRS, HIST NPDES - ME, ICIS, INACTIVE PCS, LAST - ME, MANIFEST EPA, PCS FACILITY, SPILLS - ME, STORMWATER, STORMWATER - ME] ***(cont.)***

Envirosite ID: 3227571
EPA ID: N/R

PCS FACILITY ***(cont.)***

Permit Name :	CAMDEN PRINTING, INC.
Permit Comp Status :	N/R
RNC Tracking :	Y
Master External Permit Number :	MER050000
TMDL Interface :	N/R
EDMR Authorization :	N
Pretreatment Indicator :	N/R
Last Date in Agency List :	2022-01-14

SPILLS - ME

Facility Name :	TIM MASSEY
Facility Address :	12 MORAN DRIVE UNIT H, ROCKLAND
Spill Number :	A-12-2024
Actual Spill Date :	N/R
Report Status :	Final Report
Spill Type :	Oil Incident
Location State Province :	N/R
Incident Location :	Business - Commercial
Incident Source :	Storage Unit - Aboveground Storage Tank
Spill Cause :	Overfill
Agency Hyperlink :	Click here for hyperlink provided by the agency.
Last Date in Agency List :	2024-09-10
Medium(s) :	Interior Surface

Spill Logs

Log Location Description :	12 MORAN DRIVE UNIT H
Log Location Town :	ROCKLAND
Log Tank Involved :	N/R
Log Note :	12 Moran Drive Unit H

Products Found

Product Code :	#2 FUEL OIL
Product Amount :	.25 gals.

STORMWATER

Facility Name :	CAMDEN PRINTING INC
Facility Address :	12 MORAN DR, ROCKLAND, ME 04841
NPDES ID :	MERNEB701
Permittee Name :	CAMDEN PRINTING, INC.

DRAFT

Map Id: 94
Direction: W
Distance: 0.600 mi., 3168 ft.
Elevation: 64 ft.
Relative: Higher

Site Name : CAMDEN PRINTING INC | TIM MASSEY | Endeavour Craftsmen
12 MORAN DR | 12 MORAN DRIVE UNIT H
ROCKLAND | Rockland, ME 04841

Database(s) : [ECHO, FRS, HIST NPDES - ME, ICIS, INACTIVE PCS, LAST - ME, MANIFEST EPA, PCS FACILITY, SPILLS - ME, STORMWATER, STORMWATER - ME] ***(cont.)***

Envirosite ID: 3227571
EPA ID: N/R

STORMWATER ***(cont.)***

Permit Status :	Expired
Permit Issuing Name :	State
Issued Date :	2017-01-11
Effective Date :	2017-01-11
Termination Date :	N/R
Expiration Date :	2021-12-06
EPA Region :	01
SIC Code :	2752
NAICS Code :	N/R
EJ Indexes Above 80th Percentile :	N
Significant Noncompliance Status :	N/R
Quarters with Noncompliance :	0
Industrial Stormwater Formal Enforcement Actions:	N/R
Facility Map Flag :	N/R
DRF URL :	Click here for hyperlink provided by the agency.
Latitude :	44.091284
Longitude :	-69.122323
Last Date in Agency List :	2025-02-04

STORMWATER - ME

Facility Name :	CAMDEN PRINTING INC
Facility Address :	12 MORAN DR, ROCKLAND
Permit ID :	MERNEB701
Permit Issued Date :	2017-01-11
Permit Effective Date :	2017-01-11
Permit Expiration Date :	2021-12-06
Permit Type :	BWQ - Stormwater Industrial General Permit
Permit Sub-Type :	No Exposure Certification
Program Owner :	BWQ - Industrial Stormwater
Permit Operating Status :	Active/Operating
District :	CMRO - Augusta
Application Type :	MEPDES IND STW GP CVRD REISSUE
Sub Type Simple :	NEC
Latitude :	44.088558
Longitude :	-69.121373
Last Date in Agency List :	2025-02-11

DRAFT

Map Id: V95
Direction: WSW
Distance: 0.607 mi., 3207 ft.
Elevation: 58 ft.
Relative: Higher

Site Name : NORTH END COMPOSITES, LLC. | BACK COVE YACHTS
23 MERRILL DRIVE
ROCKLAND | Rockland, ME 04841

Database(s) : [BRS, ECHO, FRS, ICIS, INACTIVE PCS, MANIFEST EPA, PCS FACILITY, RCRA SQG, SPILLS - ME, STORMWATER, T 2 - ME]

Envirosite ID: 3227439
EPA ID: N/R

BRS

Facility Name :	NORTH END COMPOSITES LLC
Facility Address :	23 MERRILL DRIVE, ROCKLAND, ME 04841
County :	KNOX

Site Details

Date Form Received by Agency :	2020-02-13
EPA ID :	MER000504159
Mailing Address :	P. O. BOX 548, ROCKLAND, ME 04841
Contact :	TIMOTHY MACARTHUR
Contact Address :	P. O. BOX 548, ROCKLAND, ME 04841
Contact Country :	US
Contact Telephone :	207-594-8844
Contact Email :	TMACARTHUR@BACKCOVEYACHTS.COM
EPA Region :	01
Land Type :	Private
Source Type :	Annual/Biennial Report updated with Notification
Classification :	Large Quantity Generator

Description :

Handlers that generate 1,000 kg or more of hazardous waste during any calendar month; or generate more than 1 kg of acutely hazardous waste during any calendar month; or generate more than 100 kg of any residue or contaminated soil, waste or other debris resulting from the cleanup of a spill, into or on any land or water, of acutely hazardous waste during any calendar month; or generate 1 kg or less of acutely hazardous waste during any calendar month, and accumulate more than 1 kg of acutely hazardous waste at any time; or generate 100 kg or less of any residue or contaminated soil, waste or other debris resulting from the cleanup of a spill, into or on any land or water, of acutely hazardous waste during any calendar month, and accumulated more than 100 kg of that material at any time.

Last Date in Agency List :	2024-12-17

Owner/Operator Summary

Owner/Operator Name :	BACK COVE PARTNERS LLC C/O SABRE YACHTS
Owner/Operator Address :	P. O. BOX 134, SOUTH CASCO, ME 04077
Owner/Operator Country :	US
Owner/Operator Telephone :	207-655-3831
Owner/Operator Email :	N/R
Owner/Operator Fax :	N/R
Legal Status :	Private
Owner/Operator Type :	Owner
Owner/Operator Start Date :	2005-08-16
Owner/Operator End Date :	N/R

Owner/Operator Name :	NORTH END COMPOSITES LLC
Owner/Operator Address :	P. O. BOX 548, ROCKLAND, ME 04841
Owner/Operator Country :	US
Owner/Operator Telephone :	N/R

DRAFT

Map Id: V95
Direction: WSW
Distance: 0.607 mi., 3207 ft.
Elevation: 58 ft.
Relative: Higher

Site Name : NORTH END COMPOSITES, LLC. | BACK COVE YACHTS
23 MERRILL DRIVE
ROCKLAND | Rockland, ME 04841

Database(s) : [BRS, ECHO, FRS, ICIS, INACTIVE PCS, MANIFEST EPA, PCS FACILITY, RCRA SQG, SPILLS - ME, STORMWATER, T 2 - ME] ***(cont.)***

Envirosite ID: 3227439
EPA ID: N/R

BRS ***(cont.)***

Owner/Operator Email :	N/R
Owner/Operator Fax :	N/R
Legal Status :	Private
Owner/Operator Type :	Operator
Owner/Operator Start Date :	1995-04-01
Owner/Operator End Date :	N/R

Waste Activity Monitoring

Details for this site have been truncated due to the large number of available details for this site within this dataset. For the complete details for this site, contact your Envirosite account representative for a complimentary site report containing all of the details available.

Report Cycle :	2019
Hazardous Waste Page Number :	1
Hazardous Waste Sub-Page Number :	1
BR Form :	GM
Waste Description :	WASTE ACETONE
Primary NAICS :	336612 - Boat Building
Source Code :	G09 - Other production or service-related processes from which the waste is a direct outflow or result (specify in comments)
Form Code :	W203 - Concentrated non-halogenated (e.g., non-chlorinated) solvent
Management Method :	H141 - The site receiving this waste stored/bulked and transferred the waste with no treatment or recovery (H010-H129), fuel blending (H061), or disposal (H131-H135) at that receiving site.
Generation Tons :	4.75
Managed Tons :	0
Shipped Tons :	4.75
Received Tons :	0
Receiver ID :	RID040098352
Receiver State :	RI
Shipper ID :	MER000504159
Shipper State :	ME
Waste Minimization :	A - Cont. initiative to reduce qty and/or toxicity
Waste Code List :	D001, F003
Waste Code Group :	F003 - THE FOLLOWING SPENT NONHALOGENATED SOLVENTS: XYLENE, ACETONE, ETHYL ACETATE, ETHYL BENZENE, ETHYL ETHER, METHYL ISOBUTYL KETONE, N-BUTYL ALCOHOL, CYCL
Waste Generation Type :	N/R
Report Cycle :	2019
Hazardous Waste Page Number :	2
Hazardous Waste Sub-Page Number :	1

DRAFT

Map Id: V95
Direction: WSW
Distance: 0.607 mi., 3207 ft.
Elevation: 58 ft.
Relative: Higher

Site Name : NORTH END COMPOSITES, LLC. | BACK COVE YACHTS
23 MERRILL DRIVE
ROCKLAND | Rockland, ME 04841

Database(s) : [BRS, ECHO, FRS, ICIS, INACTIVE PCS, MANIFEST EPA, PCS FACILITY, RCRA SQG, SPILLS - ME, STORMWATER, T 2 - ME] ***(cont.)***

Envirosite ID: 3227439
EPA ID: N/R

BRS ***(cont.)***

BR Form :	GM
Waste Description :	WASTE RESIN SOLUTION
Primary NAICS :	336612 - Boat Building
Source Code :	G09 - Other production or service-related processes from which the waste is a direct outflow or result (specify in comments)
Form Code :	W210 - Reactive or polymerizable organic liquids and adhesives (fluid but not sludge)
Management Method :	H141 - The site receiving this waste stored/bulked and transferred the waste with no treatment or recovery (H010-H129), fuel blending (H061), or disposal (H131-H135) at that receiving site.
Generation Tons :	1.7
Managed Tons :	0
Shipped Tons :	1.7
Received Tons :	0
Receiver ID :	RID040098352
Receiver State :	RI
Shipper ID :	MER000504159
Shipper State :	ME
Waste Minimization :	A - Cont. initiative to reduce qty and/or toxicity
Waste Code List :	D001
Waste Code Group :	D001 - IGNITABLE WASTE
Waste Generation Type :	N/R
Report Cycle :	2019
Hazardous Waste Page Number :	3
Hazardous Waste Sub-Page Number :	1
BR Form :	GM
Waste Description :	WASTE SOLIDS CONTAINING FLAMMABLE LIQUIDS
Primary NAICS :	336612 - Boat Building
Source Code :	G09 - Other production or service-related processes from which the waste is a direct outflow or result (specify in comments)
Form Code :	W403 - Solid resins, plastics or polymerized organics
Management Method :	H141 - The site receiving this waste stored/bulked and transferred the waste with no treatment or recovery (H010-H129), fuel blending (H061), or disposal (H131-H135) at that receiving site.
Generation Tons :	2.5
Managed Tons :	0
Shipped Tons :	2.5
Received Tons :	0
Receiver ID :	RID040098352
Receiver State :	RI

DRAFT

Map Id: V95
Direction: WSW
Distance: 0.607 mi., 3207 ft.
Elevation: 58 ft.
Relative: Higher

Site Name : NORTH END COMPOSITES, LLC. | BACK COVE YACHTS
23 MERRILL DRIVE
ROCKLAND | Rockland, ME 04841

Database(s) : [BRS, ECHO, FRS, ICIS, INACTIVE PCS, MANIFEST EPA, PCS FACILITY, RCRA SQG, SPILLS - ME, STORMWATER, T 2 - ME] ***(cont.)***

Envirosite ID: 3227439
EPA ID: N/R

BRS ***(cont.)***

Shipper ID :	MER000504159
Shipper State :	ME
Waste Minimization :	A - Cont. initiative to reduce qty and/or toxicity
Waste Code List :	D001
Waste Code Group :	D001 - IGNITABLE WASTE
Waste Generation Type :	N/R
Report Cycle :	2017
Hazardous Waste Page Number :	1
Hazardous Waste Sub-Page Number :	1
BR Form :	GM
Waste Description :	WASTE ACETONE
Primary NAICS :	336612 - Boat Building
Source Code :	G09 - Other production or service-related processes from which the waste is a direct outflow or result (specify in comments)
Form Code :	W203 - Concentrated non-halogenated (e.g., non-chlorinated) solvent
Management Method :	H141 - The site receiving this waste stored/bulked and transferred the waste with no treatment or recovery (H010-H129), fuel blending (H061), or disposal (H131-H135) at that receiving site.
Generation Tons :	2.8
Managed Tons :	0
Shipped Tons :	2.8
Received Tons :	0
Receiver ID :	RID040098352
Receiver State :	RI
Shipper ID :	MER000504159
Shipper State :	ME
Waste Minimization :	A - Cont. initiative to reduce qty and/or toxicity
Waste Code List :	D001, F003
Waste Code Group :	F003 - THE FOLLOWING SPENT NONHALOGENATED SOLVENTS: XYLENE, ACETONE, ETHYL ACETATE, ETHYL BENZENE, ETHYL ETHER, METHYL ISOBUTYL KETONE, N-BUTYL ALCOHOL, CYCL
Waste Generation Type :	N/R
Report Cycle :	2017
Hazardous Waste Page Number :	2
Hazardous Waste Sub-Page Number :	1
BR Form :	GM
Waste Description :	WASTE RESIN SOLUTION
Primary NAICS :	336612 - Boat Building
Source Code :	G09 - Other production or service-related processes from which the waste is a direct outflow or result (specify in comments)

DRAFT

Map Id: V95
Direction: WSW
Distance: 0.607 mi., 3207 ft.
Elevation: 58 ft.
Relative: Higher

Site Name : NORTH END COMPOSITES, LLC. | BACK COVE YACHTS
23 MERRILL DRIVE
ROCKLAND | Rockland, ME 04841

Database(s) : [BRS, ECHO, FRS, ICIS, INACTIVE PCS, MANIFEST EPA, PCS FACILITY, RCRA SQG, SPILLS - ME, STORMWATER, T 2 - ME] ***(cont.)***

Envirosite ID: 3227439
EPA ID: N/R

BRS ***(cont.)***

Form Code :	W210 - Reactive or polymerizable organic liquids and adhesives (fluid but not sludge)
Management Method :	H141 - The site receiving this waste stored/bulked and transferred the waste with no treatment or recovery (H010-H129), fuel blending (H061), or disposal (H131-H135) at that receiving site.
Generation Tons :	3.625
Managed Tons :	0
Shipped Tons :	3.625
Received Tons :	0
Receiver ID :	RID040098352
Receiver State :	RI
Shipper ID :	MER000504159
Shipper State :	ME
Waste Minimization :	A - Cont. initiative to reduce qty and/or toxicity
Waste Code List :	D001
Waste Code Group :	D001 - IGNITABLE WASTE
Waste Generation Type :	N/R
Report Cycle :	2017
Hazardous Waste Page Number :	3
Hazardous Waste Sub-Page Number :	1
BR Form :	GM
Waste Description :	WASTE SOLIDS CONTAINING FLAMMABLE LIQUIDS
Primary NAICS :	336612 - Boat Building
Source Code :	G09 - Other production or service-related processes from which the waste is a direct outflow or result (specify in comments)
Form Code :	W403 - Solid resins, plastics or polymerized organics
Management Method :	H141 - The site receiving this waste stored/bulked and transferred the waste with no treatment or recovery (H010-H129), fuel blending (H061), or disposal (H131-H135) at that receiving site.
Generation Tons :	1.525
Managed Tons :	0
Shipped Tons :	1.525
Received Tons :	0
Receiver ID :	RID040098352
Receiver State :	RI
Shipper ID :	MER000504159
Shipper State :	ME
Waste Minimization :	A - Cont. initiative to reduce qty and/or toxicity
Waste Code List :	D001
Waste Code Group :	D001 - IGNITABLE WASTE
Waste Generation Type :	N/R

DRAFT

Map Id: V95
Direction: WSW
Distance: 0.607 mi., 3207 ft.
Elevation: 58 ft.
Relative: Higher

Site Name : NORTH END COMPOSITES, LLC. | BACK COVE YACHTS
23 MERRILL DRIVE
ROCKLAND | Rockland, ME 04841

Database(s) : [BRS, ECHO, FRS, ICIS, INACTIVE PCS, MANIFEST EPA, PCS FACILITY, RCRA SQG, SPILLS - ME, STORMWATER, T 2 - ME] ***(cont.)***

Envirosite ID: 3227439
EPA ID: N/R

BRS ***(cont.)***

Report Cycle :	2017
Hazardous Waste Page Number :	4
Hazardous Waste Sub-Page Number :	1
BR Form :	GM
Waste Description :	WASTE ORGANIC PEROXIDE, SOLID
Primary NAICS :	336612 - Boat Building
Source Code :	G09 - Other production or service-related processes from which the waste is a direct outflow or result (specify in comments)
Form Code :	W409 - Other organic solids (specify in comments)
Management Method :	H141 - The site receiving this waste stored/bulked and transferred the waste with no treatment or recovery (H010-H129), fuel blending (H061), or disposal (H131-H135) at that receiving site.
Generation Tons :	0.0125
Managed Tons :	0
Shipped Tons :	0.0125
Received Tons :	0
Receiver ID :	RID040098352
Receiver State :	RI
Shipper ID :	MER000504159
Shipper State :	ME
Waste Minimization :	A - Cont. initiative to reduce qty and/or toxicity
Waste Code List :	D001
Waste Code Group :	D001 - IGNITABLE WASTE
Waste Generation Type :	N/R

Report Cycle :	2017
Hazardous Waste Page Number :	5
Hazardous Waste Sub-Page Number :	1
BR Form :	GM
Waste Description :	WASTE ORGANIC PEROXIDE, LIQUID
Primary NAICS :	336612 - Boat Building
Source Code :	G09 - Other production or service-related processes from which the waste is a direct outflow or result (specify in comments)
Form Code :	W219 - Other organic liquid (specify in comments)
Management Method :	H141 - The site receiving this waste stored/bulked and transferred the waste with no treatment or recovery (H010-H129), fuel blending (H061), or disposal (H131-H135) at that receiving site.
Generation Tons :	0.015
Managed Tons :	0
Shipped Tons :	0.015
Received Tons :	0
Receiver ID :	RID040098352
Receiver State :	RI

DRAFT

Map Id: V95
Direction: WSW
Distance: 0.607 mi., 3207 ft.
Elevation: 58 ft.
Relative: Higher

Site Name : NORTH END COMPOSITES, LLC. | BACK COVE YACHTS
23 MERRILL DRIVE
ROCKLAND | Rockland, ME 04841

Database(s) : [BRS, ECHO, FRS, ICIS, INACTIVE PCS, MANIFEST EPA, PCS FACILITY, RCRA SQG, SPILLS - ME, STORMWATER, T 2 - ME] ***(cont.)***

Envirosite ID: 3227439
EPA ID: N/R

BRS ***(cont.)***

Shipper ID :	MER000504159
Shipper State :	ME
Waste Minimization :	A - Cont. initiative to reduce qty and/or toxicity
Waste Code List :	D001
Waste Code Group :	D001 - IGNITABLE WASTE
Waste Generation Type :	N/R
Report Cycle :	2017
Hazardous Waste Page Number :	6
Hazardous Waste Sub-Page Number :	1
BR Form :	GM
Waste Description :	WASTE FLAMMABLE LIQUIDS
Primary NAICS :	336612 - Boat Building
Source Code :	G09 - Other production or service-related processes from which the waste is a direct outflow or result (specify in comments)
Form Code :	W219 - Other organic liquid (specify in comments)
Management Method :	H141 - The site receiving this waste stored/bulked and transferred the waste with no treatment or recovery (H010-H129), fuel blending (H061), or disposal (H131-H135) at that receiving site.
Generation Tons :	0.045
Managed Tons :	0
Shipped Tons :	0.045
Received Tons :	0
Receiver ID :	RID040098352
Receiver State :	RI
Shipper ID :	MER000504159
Shipper State :	ME
Waste Minimization :	A - Cont. initiative to reduce qty and/or toxicity
Waste Code List :	D001, F003
Waste Code Group :	F003 - THE FOLLOWING SPENT NONHALOGENATED SOLVENTS: XYLENE, ACETONE, ETHYL ACETATE, ETHYL BENZENE, ETHYL ETHER, METHYL ISOBUTYL KETONE, N-BUTYL ALCOHOL, CYCL
Waste Generation Type :	N/R
Report Cycle :	2015
Hazardous Waste Page Number :	1
Hazardous Waste Sub-Page Number :	1
BR Form :	GM
Waste Description :	WASTE ACETONE
Primary NAICS :	336612 - Boat Building
Source Code :	G09 - Other production or service-related processes from which the waste is a direct outflow or result (specify in comments)

DRAFT

Map Id: V95
Direction: WSW
Distance: 0.607 mi., 3207 ft.
Elevation: 58 ft.
Relative: Higher

Site Name : NORTH END COMPOSITES, LLC. | BACK COVE YACHTS
23 MERRILL DRIVE
ROCKLAND | Rockland, ME 04841

Database(s) : [BRS, ECHO, FRS, ICIS, INACTIVE PCS, MANIFEST EPA, PCS FACILITY, RCRA SQG, SPILLS - ME, STORMWATER, T 2 - ME] ***(cont.)***

Envirosite ID: 3227439
EPA ID: N/R

BRS ***(cont.)***

Form Code :	W203 - Concentrated non-halogenated (e.g., non-chlorinated) solvent
Management Method :	H040 - Incineration - thermal destruction other than use as a fuel (includes any preparation prior to burning)
Generation Tons :	5.895
Managed Tons :	0
Shipped Tons :	5.895
Received Tons :	0
Receiver ID :	MOD054018288
Receiver State :	MO
Shipper ID :	MER000504159
Shipper State :	ME
Waste Minimization :	X - No waste minimization efforts were implemented for this waste
Waste Code List :	D001, F003
Waste Code Group :	F003 - THE FOLLOWING SPENT NONHALOGENATED SOLVENTS: XYLENE, ACETONE, ETHYL ACETATE, ETHYL BENZENE, ETHYL ETHER, METHYL ISOBUTYL KETONE, N-BUTYL ALCOHOL, CYCL
Waste Generation Type :	N/R

ECHO

Facility Name :	NORTH END COMPOSITES LLC
Facility Address :	23 MERRILL DR, ROCKLAND, ME 04841
County :	KNOX
Last Inspection Date :	2019-09-19
Registry ID :	110031001190
FIPS Code :	23013
EPA Region :	01
Inspection Count :	1
Last Inspection Days :	913
Informal Count :	0
Last Informal Action Date :	2015-01-15
Formal Action Count :	0
Last Formal Action Date :	N/R
Total Penalties :	0
Penalty Count :	N/R
Last Penalty Date :	N/R
Last Penalty Amount :	N/R
QTRS IN NC :	0
Programs IN SNC :	0
Current Compliance Status :	No Violation Identified
Three-Year Compliance Status :	_____
Collection Method :	ADDRESS MATCHING-HOUSE NUMBER
Reference Point :	ENTRANCE POINT OF A FACILITY OR STATION
Accuracy Meters :	50
Derived Tribes :	N/R
Derived HUC :	01050002

DRAFT

Map Id: V95
Direction: WSW
Distance: 0.607 mi., 3207 ft.
Elevation: 58 ft.
Relative: Higher

Site Name : NORTH END COMPOSITES, LLC. | BACK COVE YACHTS
23 MERRILL DRIVE
ROCKLAND | Rockland, ME 04841

Database(s) : [BRS, ECHO, FRS, ICIS, INACTIVE PCS, MANIFEST EPA, PCS FACILITY, RCRA SQG, SPILLS - ME, STORMWATER, T 2 - ME] ***(cont.)***

Envirosite ID: 3227439
EPA ID: N/R

ECHO ***(cont.)***

Derived WBD :	N/R
Derived STCTY FIPS :	23013
Derived Zip :	04841
Derived CD113 :	01
Derived CB2010 :	230139706003016
MYRTK Universe :	NNY
NPDES IDs :	MERNEB651
CWA Permit Types :	Minor
CWA Compliance Tracking :	On
CWA NAICS :	N/R
CWA SICS :	3732
CWA Inspection Count :	N/R
CWA Last Inspection Days :	N/R
CWA Informal Count :	N/R
CWA Formal Action Count :	N/R
CWA Last Formal Action Date :	N/R
CWA Penalties :	N/R
CWA Last Penalty Date :	N/R
CWA Last Penalty Amount :	N/R
CWA Quarters IN NC :	0
CWA Current Compliance Status :	No Violation Identified
CWA Current SNC Flag :	N
CWA 13 Quarters Compliance Status :	_____
CWA 13 Quarters Effluent Exceedances:	N/R
CWA Three-Year QNCR Codes :	N/R
DFR URL :	Click here for hyperlink provided by the agency.
Facility SIC :	3732
Facility NAICS :	336612 - Boat Building
Facility Last Inspection EPA Date :	N/R
Facility Last Inspection State Date :	2019-09-19
Facility Last Formal Act EPA Date :	N/R
Facility Last Formal Act State Date :	N/R
Facility Last Informal Act EPA Date :	N/R
Facility Last Informal Act State Date:	2015-01-15
Facility Federal Agency :	N/R
TRI Reporter :	N/R
Facility Imp Water Flag :	N/R
Current SNC Flag :	N
Indian County Flag :	N
Federal Flag :	N/R
US Mexico Border Flag :	N/R
Chesapeak Bay Flag :	N/R
AIR Flag :	N
NPDES Flag :	Y
SDWIS Flag :	N
RCRA Flag :	Y
TRI Flag :	N
GHG Flag :	N
Major Flag :	N/R
Active Flag :	Y
NAA Flag :	Y
Latitude :	44.087843
Longitude :	-69.120228

DRAFT

Map Id: V95
Direction: WSW
Distance: 0.607 mi., 3207 ft.
Elevation: 58 ft.
Relative: Higher

Site Name : NORTH END COMPOSITES, LLC. | BACK COVE YACHTS
23 MERRILL DRIVE
ROCKLAND | Rockland, ME 04841

Database(s) : [BRS, ECHO, FRS, ICIS, INACTIVE PCS, MANIFEST EPA, PCS FACILITY, RCRA SQG, SPILLS - ME, STORMWATER, T 2 - ME] ***(cont.)***

Envirosite ID: 3227439
EPA ID: N/R

ECHO ***(cont.)***

Last Date in Agency List :	2022-03-29
Facility Name :	NORTH END COMPOSITES LLC
Facility Address :	23 MERRILL DRIVE, ROCKLAND, ME 04841
County :	KNOX
Last Inspection Date :	2019-09-19
Registry ID :	110031001190
FIPS Code :	23013
EPA Region :	01
Inspection Count :	0
Last Inspection Days :	1872
Informal Count :	1
Last Informal Action Date :	2020-10-16
Formal Action Count :	0
Last Formal Action Date :	N/R
Total Penalties :	0
Penalty Count :	N/R
Last Penalty Date :	N/R
Last Penalty Amount :	N/R
QTRS IN NC :	0
Programs IN SNC :	0
Current Compliance Status :	No Violation Identified
Three-Year Compliance Status :	_____
Collection Method :	N/R
Reference Point :	N/R
Accuracy Meters :	17476
Derived Tribes :	N/R
Derived HUC :	01050002
Derived WBD :	010500021906
Derived STCTY FIPS :	23013
Derived Zip :	04841
Derived CD113 :	01
Derived CB2010 :	230139706003016
MYRTK Universe :	NNN
NPDES IDs :	MERNEB651
CWA Permit Types :	Non-M
CWA Compliance Tracking :	On
CWA NAICS :	N/R
CWA SICS :	3732
CWA Inspection Count :	N/R
CWA Last Inspection Days :	N/R
CWA Informal Count :	N/R
CWA Formal Action Count :	N/R
CWA Last Formal Action Date :	N/R
CWA Penalties :	N/R
CWA Last Penalty Date :	N/R
CWA Last Penalty Amount :	N/R
CWA Quarters IN NC :	0
CWA Current Compliance Status :	No Violation Identified
CWA Current SNC Flag :	N

DRAFT

Map Id: V95
Direction: WSW
Distance: 0.607 mi., 3207 ft.
Elevation: 58 ft.
Relative: Higher

Site Name : NORTH END COMPOSITES, LLC. | BACK COVE YACHTS
23 MERRILL DRIVE
ROCKLAND | Rockland, ME 04841

Database(s) : [BRS, ECHO, FRS, ICIS, INACTIVE PCS, MANIFEST EPA, PCS FACILITY, RCRA SQG, SPILLS - ME, STORMWATER, T 2 - ME] ***(cont.)***

Envirosite ID: 3227439
EPA ID: N/R

ECHO ***(cont.)***

CWA 13 Quarters Compliance Status :	_____
CWA 13 Quarters Effluent Exceedances:	N/R
CWA Three-Year QNCR Codes :	N/R
DFR URL :	Click here for hyperlink provided by the agency.
Facility SIC :	3732
Facility NAICS :	336612 - Boat Building
Facility Last Inspection EPA Date :	N/R
Facility Last Inspection State Date :	2019-09-19
Facility Last Formal Act EPA Date :	N/R
Facility Last Formal Act State Date :	N/R
Facility Last Informal Act EPA Date :	N/R
Facility Last Informal Act State Date:	2020-10-16
Facility Federal Agency :	N/R
TRI Reporter :	N/R
Facility Imp Water Flag :	N/R
Current SNC Flag :	N
Indian County Flag :	N
Federal Flag :	N/R
US Mexico Border Flag :	N/R
Chesapeak Bay Flag :	N/R
AIR Flag :	N
NPDES Flag :	Y
SDWIS Flag :	N
RCRA Flag :	Y
TRI Flag :	N
GHG Flag :	N
Major Flag :	N/R
Active Flag :	Y
NAA Flag :	Y
Latitude :	44.089317
Longitude :	-69.115834
Last Date in Agency List :	2025-02-19

Facility Name :	NORTH END COMPOSITES, LLC.
Facility Address :	23 MERRILL DR, ROCKLAND, ME 04841
County :	KNOX

Last Inspection Date :	2019-09-19
Registry ID :	110031001190
FIPS Code :	23013
EPA Region :	01
Inspection Count :	1
Last Inspection Days :	143
Informal Count :	0
Last Informal Action Date :	2015-01-15
Formal Action Count :	0
Last Formal Action Date :	N/R
Total Penalties :	0
Penalty Count :	N/R
Last Penalty Date :	N/R
Last Penalty Amount :	N/R

DRAFT

Map Id: V95
Direction: WSW
Distance: 0.607 mi., 3207 ft.
Elevation: 58 ft.
Relative: Higher

Site Name : NORTH END COMPOSITES, LLC. | BACK COVE YACHTS
23 MERRILL DRIVE
ROCKLAND | Rockland, ME 04841

Database(s) : [BRS, ECHO, FRS, ICIS, INACTIVE PCS, MANIFEST EPA, PCS FACILITY, RCRA SQG, SPILLS - ME, STORMWATER, T 2 - ME] ***(cont.)***

Envirosite ID: 3227439
EPA ID: N/R

ECHO ***(cont.)***

QTRS IN NC :	0
Programs IN SNC :	0
Current Compliance Status :	No Violation Identified
Three-Year Compliance Status :	_____
Collection Method :	ADDRESS MATCHING-HOUSE NUMBER
Reference Point :	ENTRANCE POINT OF A FACILITY OR STATION
Accuracy Meters :	50
Derived Tribes :	N/R
Derived HUC :	01050002
Derived WBD :	N/R
Derived STCTY FIPS :	23013
Derived Zip :	04841
Derived CD113 :	01
Derived CB2010 :	230139706003016
MYRTK Universe :	NNY
NPDES IDs :	MERNEB651
CWA Permit Types :	Minor
CWA Compliance Tracking :	On
CWA NAICS :	N/R
CWA SICS :	3732
CWA Inspection Count :	N/R
CWA Last Inspection Days :	N/R
CWA Informal Count :	N/R
CWA Formal Action Count :	N/R
CWA Last Formal Action Date :	N/R
CWA Penalties :	N/R
CWA Last Penalty Date :	N/R
CWA Last Penalty Amount :	N/R
CWA Quarters IN NC :	0
CWA Current Compliance Status :	No Violation Identified
CWA Current SNC Flag :	N
CWA 13 Quarters Compliance Status :	_____
CWA 13 Quarters Effluent Exceedances:	N/R
CWA Three-Year QNCR Codes :	N/R
DFR URL :	Click here for hyperlink provided by the agency.
Facility SIC :	3732
Facility NAICS :	336612 - Boat Building
Facility Last Inspection EPA Date :	N/R
Facility Last Inspection State Date :	2019-09-19
Facility Last Formal Act EPA Date :	N/R
Facility Last Formal Act State Date :	N/R
Facility Last Informal Act EPA Date :	N/R
Facility Last Informal Act State Date:	2015-01-15
Facility Federal Agency :	N/R
TRI Reporter :	N/R
Facility Imp Water Flag :	N/R
Current SNC Flag :	N
Indian County Flag :	N
Federal Flag :	N/R
US Mexico Border Flag :	N/R
Chesapeak Bay Flag :	N/R
AIR Flag :	N
NPDES Flag :	Y

DRAFT

Map Id: V95
Direction: WSW
Distance: 0.607 mi., 3207 ft.
Elevation: 58 ft.
Relative: Higher

Site Name : NORTH END COMPOSITES, LLC. | BACK COVE YACHTS
23 MERRILL DRIVE
ROCKLAND | Rockland, ME 04841

Database(s) : [BRS, ECHO, FRS, ICIS, INACTIVE PCS, MANIFEST EPA, PCS FACILITY, RCRA SQG, SPILLS - ME, STORMWATER, T 2 - ME] ***(cont.)***

Envirosite ID: 3227439
EPA ID: N/R

ECHO ***(cont.)***

SDWIS Flag :	N
RCRA Flag :	Y
TRI Flag :	N
GHG Flag :	N
Major Flag :	N/R
Active Flag :	Y
NAA Flag :	Y
Latitude :	44.087843
Longitude :	-69.120228
Last Date in Agency List :	2020-02-10

FRS

Facility Name :	NORTH END COMPOSITES LLC
Facility Address :	23 MERRILL DRIVE, ROCKLAND, ME 04841
County :	KNOX

Site Details

Registry ID :	110031001190
FRS Facility URL :	Click here for hyperlink provided by the agency.
Last Date in Agency List :	2024-12-16

Source Description

Source Description :

All generators and treatment, storage, and disposal (TSD) facilities who handle hazardous waste are required to report to the EPA Administrator at least once every two years. The data collected is used to create the National Biennial Resource Conservation and Recovery Act (RCRA) Hazardous Waste Report. This data is processed within the RCRA Information (RCRAInfo) database.
CEDRI is the EPA Compliance and Emissions Data Reporting Interface and combines data about emissions source tests, continuous emissions monitoring, and compliance and emissions reports.
The NPDES module of the Compliance Information System (ICIS) tracks surface water permits issued under the Clean Water Act. Under NPDES, all facilities that discharge pollutants from any point source into waters of the United States are required to obtain a permit. The permit will likely contain limits on what can be discharged, impose monitoring and reporting requirements, and include other provisions to ensure that the discharge does not adversely affect water quality.
OSHA-OIS

DRAFT

Map Id: V95
Direction: WSW
Distance: 0.607 mi., 3207 ft.
Elevation: 58 ft.
Relative: Higher

Site Name : NORTH END COMPOSITES, LLC. | BACK COVE YACHTS
23 MERRILL DRIVE
ROCKLAND | Rockland, ME 04841

Database(s) : [BRS, ECHO, FRS, ICIS, INACTIVE PCS, MANIFEST EPA, PCS FACILITY, RCRA SQG, SPILLS - ME, STORMWATER, T 2 - ME] ***(cont.)***

Envirosite ID: 3227439
EPA ID: N/R

FRS ***(cont.)***

Source Description : RCRAInfo is EPA's comprehensive information system that supports the Resource Conservation and Recovery Act (RCRA) of 1976 and the Hazardous and Solid Waste Amendments (HSWA) of 1984 through the tracking of events and activities related to facilities that generate, transport, and treat, store, or dispose of hazardous waste. RCRAInfo allows RCRA program staff to track the notification, permit, compliance, and corrective action activities required under RCRA. RCRAInfo also supports generation of the National Hazardous Waste Biennial Report. All generators and treatment, storage, and disposal facilities who handle hazardous waste are required to report to the EPA Administrator at least once every two years to support creation of the Biennial Report.
TRIS is a publicly available EPA database reported annually by certain covered industry groups, as well as federal facilities. It contains information about more than 650 toxic chemicals that are being used, manufactured, treated, transported, or released into the environment, and includes information about waste management and pollution prevention activities.

FRS Environmental Interest
Source and System ID :
API - 0484WNRTHN23MER
API - CEDRI10100560
ICIS - MERNEB651
OSHA-OIS - 339825093
OSHA-OIS - 340068642
OSHA-OIS - 341878841
RCRAINFO - MER000504159

ICIS

Facility Name : NORTH END COMPOSITES, LLC.
Facility Address : 23 MERRILL DR, ROCKLAND, ME 04841

Site Details
NPDES ID : MERNEB651
ICIS Facility Interest ID : 3600071544
Facility UIN : 110031001190
Facility Type Code : N/R
Impaired Waters : N/R
Latitude : 44.089317
Longitude : -69.115834
Last Date in Agency List : 2025-03-06

Facility SIC
SIC Code : 3732
SIC Description : Boat Building And Repairing

DRAFT

Map Id: V95
Direction: WSW
Distance: 0.607 mi., 3207 ft.
Elevation: 58 ft.
Relative: Higher

Site Name : NORTH END COMPOSITES, LLC. | BACK COVE YACHTS
23 MERRILL DRIVE
ROCKLAND | Rockland, ME 04841

Database(s) : [BRS, ECHO, FRS, ICIS, INACTIVE PCS, MANIFEST EPA, PCS FACILITY, RCRA SQG, SPILLS - ME, STORMWATER, T 2 - ME] ***(cont.)***

Envirosite ID: 3227439
EPA ID: N/R

INACTIVE PCS

Issue Date :	2017-01-10
Original Issue Date :	2014-05-06
Effective Date :	2017-01-10
Expiration Date :	2021-12-06
Retirement Date :	N/R
Termination Date :	N/R
Issuing Agency :	N/R
Agency Type :	State
Activity ID :	3601078154
External Permit Number :	MERNEB651
Facility Type Indicator :	NON-POTW
Permit Type :	General Permit Covered Facility-NPDES)
Major Minor Status :	N
Permit Status :	Expired
Total Design Flow Number :	N/R
Actual Average Flow Number :	N/R
State Water Body :	N/R
State Water Body Name :	Atlantic Ocean
Permit Name :	NORTH END COMPOSITES LLC
Permit Comp Status :	N/R
RNC Tracking :	Y
Master External Permit Number :	MER050000
TMDL Interface :	N/R
EDMR Authorization :	N
Pretreatment Indicator :	N/R
Last Date in Agency List :	2025-03-10

Issue Date :	2014-05-06
Original Issue Date :	2014-05-06
Effective Date :	2014-05-06
Expiration Date :	2016-04-25
Retirement Date :	2017-01-09
Termination Date :	N/R
Issuing Agency :	N/R
Agency Type :	State
Activity ID :	3600194401
External Permit Number :	MERNEB651
Facility Type Indicator :	NON-POTW
Permit Type :	General Permit Covered Facility-NPDES)
Major Minor Status :	N
Permit Status :	Expired
Total Design Flow Number :	N/R
Actual Average Flow Number :	N/R
State Water Body :	N/R
State Water Body Name :	Atlantic Ocean
Permit Name :	NORTH END COMPOSITES LLC
Permit Comp Status :	Y
RNC Tracking :	Y
Master External Permit Number :	MER050000
TMDL Interface :	N/R
EDMR Authorization :	N
Pretreatment Indicator :	N/R

DRAFT

Map Id: V95
Direction: WSW
Distance: 0.607 mi., 3207 ft.
Elevation: 58 ft.
Relative: Higher

Site Name : NORTH END COMPOSITES, LLC. | BACK COVE YACHTS
23 MERRILL DRIVE
ROCKLAND | Rockland, ME 04841

Database(s) : [BRS, ECHO, FRS, ICIS, INACTIVE PCS, MANIFEST EPA, PCS FACILITY, RCRA SQG, SPILLS - ME, STORMWATER, T 2 - ME] ***(cont.)***

Envirosite ID: 3227439
EPA ID: N/R

INACTIVE PCS ***(cont.)***

Last Date in Agency List : 2025-03-10

MANIFEST EPA

Manifest Details

Details for this site have been truncated due to the large number of available details for this site within this dataset. For the complete details for this site, contact your Envirosite account representative for a complimentary site report containing all of the details available.

Manifest Number :	018109668FLE
Shipped Date :	2024-03-21
Updated Date :	2024-03-29
Received Date :	2024-03-26
Status :	Signed
Generator ID :	MER000504159
Generator Name :	NORTHEND COMPOSITES
Generator Address :	23 MERRILL DRIVE, ROCKLAND, ME 04841
Generator Mailing :	33 MERRILL DRIVE, ROCKLAND, ME 04841
Generator Contact :	N/R
Destination ID :	RID040098352
Destination Name :	Northland Environmental, LLC
Destination Mailing :	275 Allens Avenue, Providence, RI 02905
Destination Address :	275 Allens Avenue, Providence, RI 02905
Destination Contact :	N/R
Submission Type :	DataImage5Copy
Origin Type :	Service
Manifest Residue :	N
Rejection :	N
Last Date in Agency List :	2024-12-03

Waste Details

Waste Line Number :	1
Is DOT Hazardous :	Y
DOT ID Number :	UN1090
DOT Information :	UN1090 WASTE ACETONE II 3 D001=100LBS
Non Waste Description :	N/R
Quantity :	2100 Pounds
Quantity Tons, Acute, Non-Acute :	1.05, 0, 1.05
Quantity Kg, Acute, Non-Acute :	0, 952.3815
Quantity Tons, Haz, Non-Haz :	1.05,
Quantity Kg, Haz, Non-Haz :	952.3815,
Management Method :	H141 - STORAGE, BULKING AND/OR TRANSFER OFF SITE
Is EPA Waste :	Y
Federal Code :	D001, F003
State Code :	N/R

Waste Line Number :	2
Is DOT Hazardous :	N

DRAFT

Map Id: V95
Direction: WSW
Distance: 0.607 mi., 3207 ft.
Elevation: 58 ft.
Relative: Higher

Site Name : NORTH END COMPOSITES, LLC. | BACK COVE YACHTS
23 MERRILL DRIVE
ROCKLAND | Rockland, ME 04841

Database(s) : [BRS, ECHO, FRS, ICIS, INACTIVE PCS, MANIFEST EPA, PCS FACILITY, RCRA SQG, SPILLS - ME, STORMWATER, T 2 - ME] ***(cont.)***

Envirosite ID: 3227439
EPA ID: N/R

MANIFEST EPA ***(cont.)***

DOT ID Number :	N/R
DOT Information :	N/R
Non Waste Description :	UN3175 WASTE SOLIDS CONTAINING FLAMMABLE LIQUID, N.O.S (POLYESTER RESIN) II 4.1 D001=100#
Quantity :	100 Pounds
Quantity Tons, Acute, Non-Acute :	0.05, 0, 0.05
Quantity Kg, Acute, Non-Acute :	0, 45.3515
Quantity Tons, Haz, Non-Haz :	, 0.05
Quantity Kg, Haz, Non-Haz :	, 45.3515
Management Method :	H141 - STORAGE, BULKING AND/OR TRANSFER OFF SITE
Is EPA Waste :	N
Federal Code :	N/R
State Code :	N/R
Waste Line Number :	3
Is DOT Hazardous :	Y
DOT ID Number :	UN3175
DOT Information :	UN3175 WASTE SOLIDS CONTAINING FLAMMABLE LIQUID, N.O.S (POLYESTER RESIN) II 4.1 D001=100#
Non Waste Description :	N/R
Quantity :	450 Pounds
Quantity Tons, Acute, Non-Acute :	0.225, 0, 0.225
Quantity Kg, Acute, Non-Acute :	0, 204.08176
Quantity Tons, Haz, Non-Haz :	0.225,
Quantity Kg, Haz, Non-Haz :	204.08176,
Management Method :	H141 - STORAGE, BULKING AND/OR TRANSFER OFF SITE
Is EPA Waste :	Y
Federal Code :	D001
State Code :	N/R
Waste Line Number :	4
Is DOT Hazardous :	Y
DOT ID Number :	UN3175
DOT Information :	UN3175 WASTE SOLIDS CONTAINING FLAMMABLE LIQUID, N.O.S (POLYESTER RESIN) II 4.1 D001=100LBS
Non Waste Description :	N/R
Quantity :	200 Pounds
Quantity Tons, Acute, Non-Acute :	0.1, 0, 0.1
Quantity Kg, Acute, Non-Acute :	0, 90.703
Quantity Tons, Haz, Non-Haz :	0.1,
Quantity Kg, Haz, Non-Haz :	90.703,
Management Method :	H141 - STORAGE, BULKING AND/OR TRANSFER OFF SITE
Is EPA Waste :	Y
Federal Code :	D001

DRAFT

Map Id: V95
Direction: WSW
Distance: 0.607 mi., 3207 ft.
Elevation: 58 ft.
Relative: Higher

Site Name : NORTH END COMPOSITES, LLC. | BACK COVE YACHTS
23 MERRILL DRIVE
ROCKLAND | Rockland, ME 04841

Database(s) : [BRS, ECHO, FRS, ICIS, INACTIVE PCS, MANIFEST EPA, PCS FACILITY, RCRA SQG, SPILLS - ME, STORMWATER, T 2 - ME] ***(cont.)***

Envirosite ID: 3227439
EPA ID: N/R

MANIFEST EPA ***(cont.)***

State Code : N/R

Manifest Details

Manifest Number :	017128970FLE
Shipped Date :	2023-08-11
Updated Date :	2023-08-24
Received Date :	2023-08-17
Status :	Signed
Generator ID :	MER000504159
Generator Name :	NORTHEND COMPOSITES
Generator Address :	23 MERRILL DRIVE, ROCKLAND, ME 04841
Generator Mailing :	33 MERRILL DRIVE, ROCKLAND, ME 04841
Generator Contact :	N/R
Destination ID :	RID040098352
Destination Name :	Northland Environmental, LLC
Destination Mailing :	275 Allens Avenue, Providence, RI 02905
Destination Address :	275 Allens Avenue, Providence, RI 02905
Destination Contact :	N/R
Submission Type :	DataImage5Copy
Origin Type :	Service
Manifest Residue :	N
Rejection :	N
Last Date in Agency List :	2024-12-03

Waste Details

Waste Line Number :	1
Is DOT Hazardous :	Y
DOT ID Number :	UN1090
DOT Information :	UN1090 WASTE ACETONE II 3 D001=100LBS
Non Waste Description :	N/R
Quantity :	3000 Pounds
Quantity Tons, Acute, Non-Acute :	1.5, 0, 1.5
Quantity Kg, Acute, Non-Acute :	0, 1360.545
Quantity Tons, Haz, Non-Haz :	1.5,
Quantity Kg, Haz, Non-Haz :	1360.545,
Management Method :	H141 - STORAGE, BULKING AND/OR TRANSFER OFF SITE
Is EPA Waste :	Y
Federal Code :	D001, F003
State Code :	N/R

Waste Line Number :	2
Is DOT Hazardous :	Y
DOT ID Number :	UN1866
DOT Information :	UN1866 WASTE RESIN SOLUTION, III 3 D001=100LBS
Non Waste Description :	N/R
Quantity :	200 Pounds
Quantity Tons, Acute, Non-Acute :	0.1, 0, 0.1
Quantity Kg, Acute, Non-Acute :	0, 90.703

DRAFT

Map Id: V95
Direction: WSW
Distance: 0.607 mi., 3207 ft.
Elevation: 58 ft.
Relative: Higher

Site Name : NORTH END COMPOSITES, LLC. | BACK COVE YACHTS
23 MERRILL DRIVE
ROCKLAND | Rockland, ME 04841

Database(s) : [BRS, ECHO, FRS, ICIS, INACTIVE PCS, MANIFEST EPA, PCS FACILITY, RCRA SQG, SPILLS - ME, STORMWATER, T 2 - ME] ***(cont.)***

Envirosite ID: 3227439
EPA ID: N/R

MANIFEST EPA ***(cont.)***

Quantity Tons, Haz, Non-Haz :	0.1,
Quantity Kg, Haz, Non-Haz :	90.703,
Management Method :	H141 - STORAGE, BULKING AND/OR TRANSFER OFF SITE
Is EPA Waste :	Y
Federal Code :	D001
State Code :	N/R
Waste Line Number :	3
Is DOT Hazardous :	N
DOT ID Number :	N/R
DOT Information :	N/R
Non Waste Description :	UN3175 WASTE SOLIDS CONTAINING FLAMMABLE LIQUID, N.O.S (POLYESTER RESIN) II 4.1 D001=100#
Quantity :	100 Pounds
Quantity Tons, Acute, Non-Acute :	0.05, 0, 0.05
Quantity Kg, Acute, Non-Acute :	0, 45.3515
Quantity Tons, Haz, Non-Haz :	0.05,
Quantity Kg, Haz, Non-Haz :	45.3515,
Management Method :	H141 - STORAGE, BULKING AND/OR TRANSFER OFF SITE
Is EPA Waste :	Y
Federal Code :	D001
State Code :	N/R
Waste Line Number :	4
Is DOT Hazardous :	Y
DOT ID Number :	UN3175
DOT Information :	UN3175 WASTE SOLIDS CONTAINING FLAMMABLE LIQUID, N.O.S. (POLYESTER RESIN) II 4.1 D001=100LBS
Non Waste Description :	N/R
Quantity :	300 Pounds
Quantity Tons, Acute, Non-Acute :	0.15, 0, 0.15
Quantity Kg, Acute, Non-Acute :	0, 136.0545
Quantity Tons, Haz, Non-Haz :	0.15,
Quantity Kg, Haz, Non-Haz :	136.0545,
Management Method :	H141 - STORAGE, BULKING AND/OR TRANSFER OFF SITE
Is EPA Waste :	Y
Federal Code :	D001
State Code :	N/R

Manifest Details

Manifest Number :	017128823FLE
Shipped Date :	2023-05-12
Updated Date :	2023-05-22
Received Date :	2023-05-16

DRAFT

Map Id: V95
Direction: WSW
Distance: 0.607 mi., 3207 ft.
Elevation: 58 ft.
Relative: Higher

Site Name : NORTH END COMPOSITES, LLC. | BACK COVE YACHTS
23 MERRILL DRIVE
ROCKLAND | Rockland, ME 04841

Database(s) : [BRS, ECHO, FRS, ICIS, INACTIVE PCS, MANIFEST EPA, PCS FACILITY, RCRA SQG, SPILLS - ME, STORMWATER, T 2 - ME] ***(cont.)***

Envirosite ID: 3227439
EPA ID: N/R

MANIFEST EPA ***(cont.)***

Status :	Signed
Generator ID :	MER000504159
Generator Name :	NORTHEND COMPOSITES
Generator Address :	23 MERRILL DRIVE, ROCKLAND, ME 04841
Generator Mailing :	33 MERRILL DRIVE, ROCKLAND, ME 04841
Generator Contact :	N/R
Destination ID :	RID040098352
Destination Name :	Northland Environmental, LLC
Destination Mailing :	275 Allens Avenue, Providence, RI 02905
Destination Address :	275 Allens Avenue, Providence, RI 02905
Destination Contact :	N/R
Submission Type :	DataImage5Copy
Origin Type :	Service
Manifest Residue :	N
Rejection :	N
Last Date in Agency List :	2024-12-03

Waste Details

Waste Line Number :	1
Is DOT Hazardous :	Y
DOT ID Number :	UN1090
DOT Information :	UN1090 WASTE ACETONE II 3 D001=100LBS
Non Waste Description :	N/R
Quantity :	1250 Pounds
Quantity Tons, Acute, Non-Acute :	0.625, 0, 0.625
Quantity Kg, Acute, Non-Acute :	0, 566.8938
Quantity Tons, Haz, Non-Haz :	0.625,
Quantity Kg, Haz, Non-Haz :	566.8938,
Management Method :	H141 - STORAGE, BULKING AND/OR TRANSFER OFF SITE
Is EPA Waste :	Y
Federal Code :	D001, F003
State Code :	N/R

Waste Line Number :	2
Is DOT Hazardous :	Y
DOT ID Number :	UN1866
DOT Information :	UN1866 WASTE RESIN SOLUTION, III 3 D001=100LBS
Non Waste Description :	N/R
Quantity :	300 Pounds
Quantity Tons, Acute, Non-Acute :	0.15, 0, 0.15
Quantity Kg, Acute, Non-Acute :	0, 136.0545
Quantity Tons, Haz, Non-Haz :	0.15,
Quantity Kg, Haz, Non-Haz :	136.0545,
Management Method :	H141 - STORAGE, BULKING AND/OR TRANSFER OFF SITE
Is EPA Waste :	Y
Federal Code :	D001
State Code :	N/R

DRAFT

Map Id: V95
Direction: WSW
Distance: 0.607 mi., 3207 ft.
Elevation: 58 ft.
Relative: Higher

Site Name : NORTH END COMPOSITES, LLC. | BACK COVE YACHTS
23 MERRILL DRIVE
ROCKLAND | Rockland, ME 04841

Database(s) : [BRS, ECHO, FRS, ICIS, INACTIVE PCS, MANIFEST EPA, PCS FACILITY, RCRA SQG, SPILLS - ME, STORMWATER, T 2 - ME] ***(cont.)***

Envirosite ID: 3227439
EPA ID: N/R

MANIFEST EPA ***(cont.)***

Waste Line Number :	3
Is DOT Hazardous :	Y
DOT ID Number :	UN3175
DOT Information :	UN3175 WASTE SOLIDS CONTAINING FLAMMABLE LIQUID, N.O.S. (POLYESTER RESIN) II 4.1 D001=100LBS
Non Waste Description :	N/R
Quantity :	600 Pounds
Quantity Tons, Acute, Non-Acute :	0.3, 0, 0.3
Quantity Kg, Acute, Non-Acute :	0, 272.109
Quantity Tons, Haz, Non-Haz :	0.3,
Quantity Kg, Haz, Non-Haz :	272.109,
Management Method :	H141 - STORAGE, BULKING AND/OR TRANSFER OFF SITE
Is EPA Waste :	Y
Federal Code :	D001
State Code :	N/R

Waste Line Number :	4
Is DOT Hazardous :	N
DOT ID Number :	N/R
DOT Information :	N/R
Non Waste Description :	UN3175 WASTE SOLIDS CONTAINING FLAMMABLE LIQUID, N.O.S (POLYESTER RESIN) II 4.1 D001=100#
Quantity :	50 Pounds
Quantity Tons, Acute, Non-Acute :	0.025, 0, 0.025
Quantity Kg, Acute, Non-Acute :	0, 22.67575
Quantity Tons, Haz, Non-Haz :	0.025,
Quantity Kg, Haz, Non-Haz :	22.67575,
Management Method :	H141 - STORAGE, BULKING AND/OR TRANSFER OFF SITE
Is EPA Waste :	Y
Federal Code :	D001
State Code :	N/R

Manifest Details

Manifest Number :	017128700FLE
Shipped Date :	2023-02-21
Updated Date :	2023-03-06
Received Date :	2023-02-28
Status :	Signed
Generator ID :	MER000504159
Generator Name :	NORTHEND COMPOSITES
Generator Address :	23 MERRILL DRIVE, ROCKLAND, ME 04841
Generator Mailing :	33 MERRILL DRIVE, ROCKLAND, ME 04841
Generator Contact :	N/R
Destination ID :	RID040098352
Destination Name :	Northland Environmental, LLC

DRAFT

Map Id: V95
Direction: WSW
Distance: 0.607 mi., 3207 ft.
Elevation: 58 ft.
Relative: Higher

Site Name : NORTH END COMPOSITES, LLC. | BACK COVE YACHTS
23 MERRILL DRIVE
ROCKLAND | Rockland, ME 04841

Database(s) : [BRS, ECHO, FRS, ICIS, INACTIVE PCS, MANIFEST EPA, PCS FACILITY, RCRA SQG, SPILLS - ME, STORMWATER, T 2 - ME] ***(cont.)***

Envirosite ID: 3227439
EPA ID: N/R

MANIFEST EPA ***(cont.)***

Destination Mailing :	275 Allens Avenue, Providence, RI 02905
Destination Address :	275 Allens Avenue, Providence, RI 02905
Destination Contact :	N/R
Submission Type :	DataImage5Copy
Origin Type :	Service
Manifest Residue :	N
Rejection :	N
Last Date in Agency List :	2024-12-03

Waste Details

Waste Line Number :	1
Is DOT Hazardous :	Y
DOT ID Number :	UN1090
DOT Information :	UN1090 WASTE ACETONE II 3 D001=100LBS
Non Waste Description :	N/R
Quantity :	2800 Pounds
Quantity Tons, Acute, Non-Acute :	1.4, 0, 1.4
Quantity Kg, Acute, Non-Acute :	0, 1269.842
Quantity Tons, Haz, Non-Haz :	1.4, 0
Quantity Kg, Haz, Non-Haz :	1269.842, 0
Management Method :	H141 - STORAGE, BULKING AND/OR TRANSFER OFF SITE
Is EPA Waste :	Y
Federal Code :	D001, F003
State Code :	N/R

Waste Line Number :	2
Is DOT Hazardous :	Y
DOT ID Number :	UN3175
DOT Information :	UN3175 WASTE SOLIDS CONTAINING FLAMMABLE LIQUID, N.O.S. (POLYESTER RESIN) II 4.1 D001=100LBS
Non Waste Description :	N/R
Quantity :	1000 Pounds
Quantity Tons, Acute, Non-Acute :	0.5, 0, 0.5
Quantity Kg, Acute, Non-Acute :	0, 453.515
Quantity Tons, Haz, Non-Haz :	0.5, 0
Quantity Kg, Haz, Non-Haz :	453.515, 0
Management Method :	H141 - STORAGE, BULKING AND/OR TRANSFER OFF SITE
Is EPA Waste :	Y
Federal Code :	D001
State Code :	N/R

Waste Line Number :	3
Is DOT Hazardous :	Y
DOT ID Number :	UN3175

DRAFT

Map Id: V95
Direction: WSW
Distance: 0.607 mi., 3207 ft.
Elevation: 58 ft.
Relative: Higher

Site Name : NORTH END COMPOSITES, LLC. | BACK COVE YACHTS
23 MERRILL DRIVE
ROCKLAND | Rockland, ME 04841

Database(s) : [BRS, ECHO, FRS, ICIS, INACTIVE PCS, MANIFEST EPA, PCS FACILITY, RCRA SQG, SPILLS - ME, STORMWATER, T 2 - ME] ***(cont.)***

Envirosite ID: 3227439
EPA ID: N/R

MANIFEST EPA ***(cont.)***

DOT Information :	UN3175 WASTE SOLIDS CONTAINING FLAMMABLE LIQUID, N.O.S. (POLYESTER RESIN) II 4.1 D001=100#
Non Waste Description :	N/R
Quantity :	150 Pounds
Quantity Tons, Acute, Non-Acute :	0.075, 0, 0.075
Quantity Kg, Acute, Non-Acute :	0, 68.02725
Quantity Tons, Haz, Non-Haz :	0.075, 0
Quantity Kg, Haz, Non-Haz :	68.02725, 0
Management Method :	H141 - STORAGE, BULKING AND/OR TRANSFER OFF SITE
Is EPA Waste :	Y
Federal Code :	D001
State Code :	N/R

Waste Line Number :	4
Is DOT Hazardous :	Y
DOT ID Number :	UN1866
DOT Information :	UN1866 WASTE RESIN SOLUTION, III 3 D001=100LBS
Non Waste Description :	N/R
Quantity :	1500 Pounds
Quantity Tons, Acute, Non-Acute :	0.75, 0, 0.75
Quantity Kg, Acute, Non-Acute :	0, 680.2725
Quantity Tons, Haz, Non-Haz :	0.75, 0
Quantity Kg, Haz, Non-Haz :	680.2725, 0
Management Method :	H141 - STORAGE, BULKING AND/OR TRANSFER OFF SITE
Is EPA Waste :	Y
Federal Code :	D001
State Code :	N/R

Waste Line Number :	5
Is DOT Hazardous :	Y
DOT ID Number :	UN3108
DOT Information :	UN3108 WASTE ORGANIC PEROXIDE TYPE E, SOLID 5.2
Non Waste Description :	N/R
Quantity :	10 Pounds
Quantity Tons, Acute, Non-Acute :	0.005, 0, 0.005
Quantity Kg, Acute, Non-Acute :	0, 4.53515
Quantity Tons, Haz, Non-Haz :	0.005, 0
Quantity Kg, Haz, Non-Haz :	4.53515, 0
Management Method :	H141 - STORAGE, BULKING AND/OR TRANSFER OFF SITE
Is EPA Waste :	Y
Federal Code :	D001
State Code :	N/R

Manifest Details

Manifest Number :	017130320FLE
Shipped Date :	2022-08-19
Updated Date :	2022-09-01
Received Date :	2022-08-25

DRAFT

Map Id: V95
Direction: WSW
Distance: 0.607 mi., 3207 ft.
Elevation: 58 ft.
Relative: Higher

Site Name : NORTH END COMPOSITES, LLC. | BACK COVE YACHTS
23 MERRILL DRIVE
ROCKLAND | Rockland, ME 04841

Database(s) : [BRS, ECHO, FRS, ICIS, INACTIVE PCS, MANIFEST EPA, PCS FACILITY, RCRA SQG, SPILLS - ME, STORMWATER, T 2 - ME] ***(cont.)***

Envirosite ID: 3227439
EPA ID: N/R

MANIFEST EPA ***(cont.)***

Status :	Signed
Generator ID :	MER000504159
Generator Name :	NORTHEND COMPOSITES
Generator Address :	23 MERRILL DRIVE, ROCKLAND, ME 04841
Generator Mailing :	33 MERRILL DRIVE, ROCKLAND, ME 04841
Generator Contact :	N/R
Destination ID :	RID040098352
Destination Name :	Northland Environmental, LLC
Destination Mailing :	275 Allens Avenue, Providence, RI 02905
Destination Address :	275 Allens Avenue, Providence, RI 02905
Destination Contact :	N/R
Submission Type :	DataImage5Copy
Origin Type :	Service
Manifest Residue :	N
Rejection :	N
Last Date in Agency List :	2024-12-03

Waste Details

Waste Line Number :	1
Is DOT Hazardous :	Y
DOT ID Number :	UN1090
DOT Information :	UN1090 WASTE ACETONE II 3 D001=100LBS
Non Waste Description :	N/R
Quantity :	1400 Pounds
Quantity Tons, Acute, Non-Acute :	0.7, 0, 0.7
Quantity Kg, Acute, Non-Acute :	0, 634.921
Quantity Tons, Haz, Non-Haz :	0.7, 0
Quantity Kg, Haz, Non-Haz :	634.921, 0
Management Method :	H141 - STORAGE, BULKING AND/OR TRANSFER OFF SITE
Is EPA Waste :	Y
Federal Code :	D001, F003
State Code :	N/R

Waste Line Number :	2
Is DOT Hazardous :	Y
DOT ID Number :	UN3108
DOT Information :	UN3108 WASTE ORGANIC PEROXIDE TYPE E, SOLID (DIBENZOYL PEROXIDE) 5.2
Non Waste Description :	N/R
Quantity :	15 Pounds
Quantity Tons, Acute, Non-Acute :	0.0075, 0, 0.0075
Quantity Kg, Acute, Non-Acute :	0, 6.802725
Quantity Tons, Haz, Non-Haz :	0.0075, 0
Quantity Kg, Haz, Non-Haz :	6.802725, 0
Management Method :	H141 - STORAGE, BULKING AND/OR TRANSFER OFF SITE
Is EPA Waste :	Y
Federal Code :	D001
State Code :	N/R

DRAFT

Map Id: V95
Direction: WSW
Distance: 0.607 mi., 3207 ft.
Elevation: 58 ft.
Relative: Higher

Site Name : NORTH END COMPOSITES, LLC. | BACK COVE YACHTS
23 MERRILL DRIVE
ROCKLAND | Rockland, ME 04841

Database(s) : [BRS, ECHO, FRS, ICIS, INACTIVE PCS, MANIFEST EPA, PCS FACILITY, RCRA SQG, SPILLS - ME, STORMWATER, T 2 - ME] ***(cont.)***

Envirosite ID: 3227439
EPA ID: N/R

MANIFEST EPA ***(cont.)***

Waste Line Number :	3
Is DOT Hazardous :	Y
DOT ID Number :	UN1760
DOT Information :	UN1760 WASTE CORROSIVE LIQUIDS, N.O.S. (ALIPHATIC AMINE) II 8
Non Waste Description :	N/R
Quantity :	10 Pounds
Quantity Tons, Acute, Non-Acute :	0.005, 0, 0.005
Quantity Kg, Acute, Non-Acute :	0, 4.53515
Quantity Tons, Haz, Non-Haz :	0.005, 0
Quantity Kg, Haz, Non-Haz :	4.53515, 0
Management Method :	H141 - STORAGE, BULKING AND/OR TRANSFER OFF SITE
Is EPA Waste :	Y
Federal Code :	D002
State Code :	N/R

Waste Line Number :	4
Is DOT Hazardous :	Y
DOT ID Number :	UN3175
DOT Information :	UN3175 WASTE SOLIDS CONTAINING FLAMMABLE LIQUID, N.O.S. (POLYESTER RESIN) II 4.1 D001=100LBS
Non Waste Description :	N/R
Quantity :	1800 Pounds
Quantity Tons, Acute, Non-Acute :	0.9, 0, 0.9
Quantity Kg, Acute, Non-Acute :	0, 816.327
Quantity Tons, Haz, Non-Haz :	0.9, 0
Quantity Kg, Haz, Non-Haz :	816.327, 0
Management Method :	H141 - STORAGE, BULKING AND/OR TRANSFER OFF SITE
Is EPA Waste :	Y
Federal Code :	D001
State Code :	N/R

Waste Line Number :	5
Is DOT Hazardous :	Y
DOT ID Number :	UN3175
DOT Information :	UN3175 WASTE SOLIDS CONTAINING FLAMMABLE LIQUID, N.O.S. (POLYESTER RESIN) II 4.1 D001=100#
Non Waste Description :	N/R
Quantity :	200 Pounds
Quantity Tons, Acute, Non-Acute :	0.1, 0, 0.1
Quantity Kg, Acute, Non-Acute :	0, 90.703
Quantity Tons, Haz, Non-Haz :	0.1, 0
Quantity Kg, Haz, Non-Haz :	90.703, 0
Management Method :	H141 - STORAGE, BULKING AND/OR TRANSFER OFF SITE
Is EPA Waste :	Y
Federal Code :	D001
State Code :	N/R

DRAFT

Map Id: V95
Direction: WSW
Distance: 0.607 mi., 3207 ft.
Elevation: 58 ft.
Relative: Higher

Site Name : NORTH END COMPOSITES, LLC. | BACK COVE YACHTS
23 MERRILL DRIVE
ROCKLAND | Rockland, ME 04841

Database(s) : [BRS, ECHO, FRS, ICIS, INACTIVE PCS, MANIFEST EPA, PCS FACILITY, RCRA SQG, SPILLS - ME, STORMWATER, T 2 - ME] ***(cont.)***

Envirosite ID: 3227439
EPA ID: N/R

PCS FACILITY

Issue Date :	2017-01-10
Original Issue Date :	2014-05-06
Effective Date :	2017-01-10
Expiration Date :	2021-12-06
Retirement Date :	N/R
Termination Date :	N/R
Issuing Agency :	N/R
Agency Type :	State
Activity ID :	3601078154
External Permit Number :	N/R
Facility Type Indicator :	NON-POTW
Permit Type :	General Permit Covered Facility-NPDES)
Major Minor Status :	N
Permit Status :	Administratively Continued
Total Design Flow Number :	N/R
Actual Average Flow Number :	N/R
State Water Body :	N/R
State Water Body Name :	Atlantic Ocean
Permit Name :	NORTH END COMPOSITES LLC
Permit Comp Status :	N/R
RNC Tracking :	Y
Master External Permit Number :	MER050000
TMDL Interface :	N/R
EDMR Authorization :	N
Pretreatment Indicator :	N/R
Last Date in Agency List :	2022-01-14

RCRA SQG

Facility Name :	NORTH END COMPOSITES LLC
Facility Address :	23 MERRILL DRIVE, ROCKLAND, ME 04841
County :	KNOX
Date Form Received by Agency :	2022-02-17
EPA ID :	MER000504159
Mailing Address :	P. O. BOX 548, ROCKLAND, ME 04841
Contact :	TIMOTHY MACARTHUR
Contact Address :	23 MERRILL DRIVE P. O. BOX 548, ROCKLAND, ME 04841
Contact Country :	US
Contact Telephone :	207-594-8844
Contact Email :	TMACARTHUR@BACKCOVEYACHTS.COM
EPA Region :	01
Land Type :	Private
Source Type :	Notification
Classification :	Small Quantity Generator
Description :	Handlers that generate more than 100 and less than 1000 kilograms of hazardous waste during any calendar month and accumulate less than 6000 kg of hazardous waste at any time; or generate 100 kg or less of hazardous waste during any calendar month, and accumulate more than 1000 kg of hazardous waste at any time.

DRAFT

Map Id: V95
Direction: WSW
Distance: 0.607 mi., 3207 ft.
Elevation: 58 ft.
Relative: Higher

Site Name : NORTH END COMPOSITES, LLC. | BACK COVE YACHTS
23 MERRILL DRIVE
ROCKLAND | Rockland, ME 04841

Database(s) : [BRS, ECHO, FRS, ICIS, INACTIVE PCS, MANIFEST EPA, PCS FACILITY, RCRA SQG, SPILLS - ME, STORMWATER, T 2 - ME] ***(cont.)***

Envirosite ID: 3227439
EPA ID: N/R

RCRA SQG ***(cont.)***

Last Date in Agency List : 2024-12-17

Owner/Operator Summary

Owner/Operator Name :	BACK COVE PARTNERS LLC C/O SABRE YACHTS
Owner/Operator Address :	HAWTHORNE RD. P. O. BOX 134, SOUTH CASCO, ME 04077
Owner/Operator Country :	US
Owner/Operator Telephone :	207-655-3831
Owner/Operator Email :	N/R
Owner/Operator Fax :	N/R
Legal Status :	Private
Owner/Operator Type :	Owner
Owner/Operator Start Date :	2005-08-16
Owner/Operator End Date :	N/R

Owner/Operator Name :	NORTH END COMPOSITES LLC
Owner/Operator Address :	23 MERRILL DRIVE, ROCKLAND, ME 04841
Owner/Operator Country :	US
Owner/Operator Telephone :	N/R
Owner/Operator Email :	N/R
Owner/Operator Fax :	N/R
Legal Status :	Private
Owner/Operator Type :	Operator
Owner/Operator Start Date :	1995-04-01
Owner/Operator End Date :	N/R

Handler Activities Summary

U.S. Importer of Hazardous Waste :	N
Mixed Waste (Haz. and Radioactive) :	N/R
Recycler of Hazardous Waste :	N
Transporter of Hazardous Waste :	N
Treater, Storer or Disposer of HW :	N
Underground Injection Activity :	N
On-site Burner Exemption :	N
Furnace Exemption :	N
Used Oil Fuel Burner :	N
Used Oil Processor :	N
Used Oil Refiner :	N
Used Oil Fuel Marketer to Burner :	N
Used Oil Specification Marketer :	N
Used Oil Transfer Facility :	N
Used Oil Transporter :	N

Historical Generators

Date Form Received by Agency :	2020-02-13
Facility Name :	NORTH END COMPOSITES LLC

DRAFT

Map Id: V95
Direction: WSW
Distance: 0.607 mi., 3207 ft.
Elevation: 58 ft.
Relative: Higher

Site Name : NORTH END COMPOSITES, LLC. | BACK COVE YACHTS
23 MERRILL DRIVE
ROCKLAND | Rockland, ME 04841

Database(s) : [BRS, ECHO, FRS, ICIS, INACTIVE PCS, MANIFEST EPA, PCS FACILITY, RCRA SQG, SPILLS - ME, STORMWATER, T 2 - ME] ***(cont.)***

Envirosite ID: 3227439
EPA ID: N/R

RCRA SQG ***(cont.)***

Classification : Large Quantity Generator

Date Form Received by Agency : 2018-02-15
Facility Name : NORTH END COMPOSITES
Classification : Large Quantity Generator

Date Form Received by Agency : 2016-08-15
Facility Name : NORTH END COMPOSITES
Classification : Large Quantity Generator

Date Form Received by Agency : 2011-05-26
Facility Name : NORTHEND COMPOSITES
Classification : Small Quantity Generator

Date Form Received by Agency : 2006-09-29
Facility Name : NORTHEND COMPOSITES
Classification : Small Quantity Generator

Hazardous Waste Summary
Waste Code / Name : D001 - IGNITABLE WASTE

Waste Code / Name :

F003 - THE FOLLOWING SPENT NONHALOGENATED SOLVENTS: XYLENE, ACETONE, ETHYL ACETATE, ETHYL BENZENE, ETHYL ETHER, METHYL ISOBUTYL KETONE, N-BUTYL ALCOHOL, CYCLOHEXANONE, AND METHANOL; ALL SPENT SOLVENT MIXTURES/BLENDS CONTAINING, BEFORE USE, ONLY THE ABOVE SPENT NONHALOGENATED SOLVENTS; AND ALL SPENT SOLVENT MIXTURES/BLENDS CONTAINING, BEFORE USE, ONE OR MORE OF THE ABOVE NONHALOGENATED SOLVENTS, AND A TOTAL OF TEN PERCENT OR MORE (BY VOLUME) OF ONE OR MORE OF THOSE SOLVENTS LISTED IN F001, F002, F004, AND F005; AND STILL BOTTOMS FROM THE RECOVERY OF THESE SPENT SOLVENTS AND SPENT SOLVENT MIXTURES.

Notices of Violations Summary

Details for this site have been truncated due to the large number of available details for this site within this dataset. For the complete details for this site, contact your Envirosite account representative for a complimentary site report containing all of the details available.

Date of Violation : 2019-09-19
Date Achieved Compliance : 2020-11-20
Regulation Violated : Y
Area of Violation : Generators - Pre-transport
Enforcement Action : WRITTEN INFORMAL
Enforcement Action Date : 2020-10-16
Enf. Disposition Status : N/R

DRAFT

Map Id: V95
Direction: WSW
Distance: 0.607 mi., 3207 ft.
Elevation: 58 ft.
Relative: Higher

Site Name : NORTH END COMPOSITES, LLC. | BACK COVE YACHTS
23 MERRILL DRIVE
ROCKLAND | Rockland, ME 04841

Database(s) : [BRS, ECHO, FRS, ICIS, INACTIVE PCS, MANIFEST EPA, PCS FACILITY, RCRA SQG, SPILLS - ME, STORMWATER, T 2 - ME] ***(cont.)***

Envirosite ID: 3227439
EPA ID: N/R

RCRA SQG ***(cont.)***

Enf. Disp. Status Date :	N/R
Violation Lead Agency :	State
Enforcement Lead Agency :	State
Proposed Penalty Amount :	N/R
Final Penalty Amount :	N/R
Paid Penalty Amount :	N/R

Date of Violation :	2019-09-19
Date Achieved Compliance :	2020-11-20
Regulation Violated :	Y
Area of Violation :	TSD - Preparedness and Prevention
Enforcement Action :	WRITTEN INFORMAL
Enforcement Action Date :	2020-10-16
Enf. Disposition Status :	N/R
Enf. Disp. Status Date :	N/R
Violation Lead Agency :	State
Enforcement Lead Agency :	State
Proposed Penalty Amount :	N/R
Final Penalty Amount :	N/R
Paid Penalty Amount :	N/R

Date of Violation :	2019-09-19
Date Achieved Compliance :	2020-11-20
Regulation Violated :	Y
Area of Violation :	TSD - General
Enforcement Action :	WRITTEN INFORMAL
Enforcement Action Date :	2020-10-16
Enf. Disposition Status :	N/R
Enf. Disp. Status Date :	N/R
Violation Lead Agency :	State
Enforcement Lead Agency :	State
Proposed Penalty Amount :	N/R
Final Penalty Amount :	N/R
Paid Penalty Amount :	N/R

Date of Violation :	2019-09-19
Date Achieved Compliance :	2020-11-20
Regulation Violated :	Y
Area of Violation :	State Statute or Regulation
Enforcement Action :	WRITTEN INFORMAL
Enforcement Action Date :	2020-10-16
Enf. Disposition Status :	N/R
Enf. Disp. Status Date :	N/R
Violation Lead Agency :	State
Enforcement Lead Agency :	State
Proposed Penalty Amount :	N/R
Final Penalty Amount :	N/R
Paid Penalty Amount :	N/R

DRAFT

Map Id: V95
Direction: WSW
Distance: 0.607 mi., 3207 ft.
Elevation: 58 ft.
Relative: Higher

Site Name : NORTH END COMPOSITES, LLC. | BACK COVE YACHTS
23 MERRILL DRIVE
ROCKLAND | Rockland, ME 04841

Database(s) : [BRS, ECHO, FRS, ICIS, INACTIVE PCS, MANIFEST EPA, PCS FACILITY, RCRA SQG, SPILLS - ME, STORMWATER, T 2 - ME] ***(cont.)***

Envirosite ID: 3227439
EPA ID: N/R

RCRA SQG ***(cont.)***

Date of Violation :	2019-09-19
Date Achieved Compliance :	2020-11-20
Regulation Violated :	Y
Area of Violation :	TSD - General Facility Standards
Enforcement Action :	WRITTEN INFORMAL
Enforcement Action Date :	2020-10-16
Enf. Disposition Status :	N/R
Enf. Disp. Status Date :	N/R
Violation Lead Agency :	State
Enforcement Lead Agency :	State
Proposed Penalty Amount :	N/R
Final Penalty Amount :	N/R
Paid Penalty Amount :	N/R

Date of Violation :	2014-12-05
Date Achieved Compliance :	2015-02-16
Regulation Violated :	Y
Area of Violation :	Generators - Pre-transport
Enforcement Action :	WRITTEN INFORMAL
Enforcement Action Date :	2015-01-15
Enf. Disposition Status :	AS
Enf. Disp. Status Date :	2015-02-16
Violation Lead Agency :	State
Enforcement Lead Agency :	State
Proposed Penalty Amount :	N/R
Final Penalty Amount :	N/R
Paid Penalty Amount :	N/R

Date of Violation :	2014-12-05
Date Achieved Compliance :	2015-02-16
Regulation Violated :	Y
Area of Violation :	TSD - Preparedness and Prevention
Enforcement Action :	WRITTEN INFORMAL
Enforcement Action Date :	2015-01-15
Enf. Disposition Status :	AS
Enf. Disp. Status Date :	2015-02-16
Violation Lead Agency :	State
Enforcement Lead Agency :	State
Proposed Penalty Amount :	N/R
Final Penalty Amount :	N/R
Paid Penalty Amount :	N/R

Date of Violation :	2014-12-05
Date Achieved Compliance :	2015-02-16
Regulation Violated :	Y
Area of Violation :	State Statute or Regulation
Enforcement Action :	WRITTEN INFORMAL
Enforcement Action Date :	2015-01-15
Enf. Disposition Status :	AS
Enf. Disp. Status Date :	2015-02-16

DRAFT

Map Id: V95
Direction: WSW
Distance: 0.607 mi., 3207 ft.
Elevation: 58 ft.
Relative: Higher

Site Name : NORTH END COMPOSITES, LLC. | BACK COVE YACHTS
23 MERRILL DRIVE
ROCKLAND | Rockland, ME 04841

Database(s) : [BRS, ECHO, FRS, ICIS, INACTIVE PCS, MANIFEST EPA, PCS FACILITY, RCRA SQG, SPILLS - ME, STORMWATER, T 2 - ME] ***(cont.)***

Envirosite ID: 3227439
EPA ID: N/R

RCRA SQG ***(cont.)***

Violation Lead Agency :	State
Enforcement Lead Agency :	State
Proposed Penalty Amount :	N/R
Final Penalty Amount :	N/R
Paid Penalty Amount :	N/R

Date of Violation :	2008-03-11
Date Achieved Compliance :	2008-05-07
Regulation Violated :	Y
Area of Violation :	State Statute or Regulation
Enforcement Action :	WRITTEN INFORMAL
Enforcement Action Date :	2008-04-15
Enf. Disposition Status :	AS
Enf. Disp. Status Date :	2008-05-07
Violation Lead Agency :	State
Enforcement Lead Agency :	State
Proposed Penalty Amount :	N/R
Final Penalty Amount :	N/R
Paid Penalty Amount :	N/R

Date of Violation :	2008-03-11
Date Achieved Compliance :	2008-05-07
Regulation Violated :	Y
Area of Violation :	TSD - Container Use and Management
Enforcement Action :	WRITTEN INFORMAL
Enforcement Action Date :	2008-04-15
Enf. Disposition Status :	AS
Enf. Disp. Status Date :	2008-05-07
Violation Lead Agency :	State
Enforcement Lead Agency :	State
Proposed Penalty Amount :	N/R
Final Penalty Amount :	N/R
Paid Penalty Amount :	N/R

Evaluation Action Summary

Evaluation Date :	2019-09-19
Evaluation :	COMPLIANCE EVALUATION INSPECTION
Area of Violation :	Generators - Pre-transport
Date Achieved Compliance :	2020-11-20
Evaluation Lead Agency :	State

Evaluation Date :	2019-09-19
Evaluation :	COMPLIANCE EVALUATION INSPECTION
Area of Violation :	TSD - Preparedness and Prevention
Date Achieved Compliance :	2020-11-20
Evaluation Lead Agency :	State

DRAFT

Map Id: V95
Direction: WSW
Distance: 0.607 mi., 3207 ft.
Elevation: 58 ft.
Relative: Higher

Site Name : NORTH END COMPOSITES, LLC. | BACK COVE YACHTS
23 MERRILL DRIVE
ROCKLAND | Rockland, ME 04841

Database(s) : [BRS, ECHO, FRS, ICIS, INACTIVE PCS, MANIFEST EPA, PCS FACILITY, RCRA SQG, SPILLS - ME, STORMWATER, T 2 - ME] ***(cont.)***

Envirosite ID: 3227439
EPA ID: N/R

RCRA SQG ***(cont.)***

Evaluation Date :	2019-09-19
Evaluation :	COMPLIANCE EVALUATION INSPECTION
Area of Violation :	TSD - General
Date Achieved Compliance :	2020-11-20
Evaluation Lead Agency :	State

Evaluation Date :	2019-09-19
Evaluation :	COMPLIANCE EVALUATION INSPECTION
Area of Violation :	State Statute or Regulation
Date Achieved Compliance :	2020-11-20
Evaluation Lead Agency :	State

Evaluation Date :	2019-09-19
Evaluation :	COMPLIANCE EVALUATION INSPECTION
Area of Violation :	TSD - General Facility Standards
Date Achieved Compliance :	2020-11-20
Evaluation Lead Agency :	State

Evaluation Date :	2014-12-05
Evaluation :	COMPLIANCE EVALUATION INSPECTION
Area of Violation :	Generators - Pre-transport
Date Achieved Compliance :	2015-02-16
Evaluation Lead Agency :	State

Evaluation Date :	2014-12-05
Evaluation :	COMPLIANCE EVALUATION INSPECTION
Area of Violation :	TSD - Preparedness and Prevention
Date Achieved Compliance :	2015-02-16
Evaluation Lead Agency :	State

Evaluation Date :	2014-12-05
Evaluation :	COMPLIANCE EVALUATION INSPECTION
Area of Violation :	State Statute or Regulation
Date Achieved Compliance :	2015-02-16
Evaluation Lead Agency :	State

Evaluation Date :	2008-03-11
Evaluation :	COMPLIANCE EVALUATION INSPECTION
Area of Violation :	State Statute or Regulation
Date Achieved Compliance :	2008-05-07
Evaluation Lead Agency :	State

Evaluation Date :	2008-03-11
Evaluation :	COMPLIANCE EVALUATION INSPECTION
Area of Violation :	TSD - Container Use and Management

DRAFT

Map Id: V95
Direction: WSW
Distance: 0.607 mi., 3207 ft.
Elevation: 58 ft.
Relative: Higher

Site Name : NORTH END COMPOSITES, LLC. | BACK COVE YACHTS
23 MERRILL DRIVE
ROCKLAND | Rockland, ME 04841

Database(s) : [BRS, ECHO, FRS, ICIS, INACTIVE PCS, MANIFEST EPA, PCS FACILITY, RCRA SQG, SPILLS - ME, STORMWATER, T 2 - ME] ***(cont.)***

Envirosite ID: 3227439
EPA ID: N/R

RCRA SQG ***(cont.)***

Date Achieved Compliance :	2008-05-07
Evaluation Lead Agency :	State

SPILLS - ME

Facility Name :	BACK COVE YACHTS
Facility Address :	23 MERRILL DRIVE, ROCKLAND, ME
Spill Number :	A-652-2006
Actual Spill Date :	2006-11-07
Report Status :	Final Report
Spill Type :	Oil Incident
Location State Province :	ME
Incident Location :	Business - Industrial
Incident Source :	Equipment - Heavy Equipment
Spill Cause :	Other - Known Cause
Agency Hyperlink :	Click here for hyperlink provided by the agency.
Last Date in Agency List :	2024-09-10
Medium(s) :	Land

Spill Logs

Log Location Description :	Back Cove Yachts - Industrial Park
Log Location Town :	ROCKLAND
Log Tank Involved :	None
Log Note :	Compactor fire - burned through hose.

Products Found

Product Code :	HYDRAULIC OIL
Product Amount :	10 gals.

STORMWATER

Facility Name :	NORTH END COMPOSITES, LLC.
Facility Address :	23 MERRILL DR, ROCKLAND, ME 04841
NPDES ID :	MERNEB651
Permittee Name :	NORTH END COMPOSITES LLC
Permit Status :	Expired
Permit Issuing Name :	State
Issued Date :	2017-01-10
Effective Date :	2017-01-10
Termination Date :	N/R
Expiration Date :	2021-12-06
EPA Region :	01

DRAFT

Map Id: V95
Direction: WSW
Distance: 0.607 mi., 3207 ft.
Elevation: 58 ft.
Relative: Higher

Site Name : NORTH END COMPOSITES, LLC. | BACK COVE YACHTS
23 MERRILL DRIVE
ROCKLAND | Rockland, ME 04841

Database(s) : [BRS, ECHO, FRS, ICIS, INACTIVE PCS, MANIFEST EPA, PCS FACILITY, RCRA SQG, SPILLS - ME, STORMWATER, T 2 - ME] ***(cont.)***

Envirosite ID: 3227439
EPA ID: N/R

STORMWATER ***(cont.)***

SIC Code :	3732
NAICS Code :	N/R
EJ Indexes Above 80th Percentile :	N
Significant Noncompliance Status :	N/R
Quarters with Noncompliance :	0
Industrial Stormwater Formal Enforcement Actions:	N/R
Facility Map Flag :	N/R
DRF URL :	Click here for hyperlink provided by the agency.
Latitude :	44.089317
Longitude :	-69.115834
Last Date in Agency List :	2025-02-04

T 2 - ME

Facility Name :	North End Composites
Facility Address :	23 Merrill Drive, Rockland, ME 04841
County :	Knox

Site Details

Date Signed :	2024-02-08
Facility Record ID :	FATR2023765J0C0027PU
Facility Department :	N/R
F Date Modified :	2024-02-08
F Mail Address :	P.O. Box 548, Rockland, ME 04841
F Fire District :	N/R
F Mail Country :	USA
F Notes :	N/R
Report Year :	2023
Total Fees :	N/R
Max Number Occupants :	210
Dike or Other Safeguard :	N/R
Site Coordinates Abbreviation :	false
Site Map :	N/R
Subject to Chemical Accident Prevention:	false
Subject to Emergency Planning :	true
Manned :	true
Facility Information Same as Last Year:	false
Validation Report :	N/R
Submitted by :	N/R
Latitude :	44.089459
Longitude :	-69.116767
Last Date in Agency List :	2025-01-06

Site Plank Link

Record Key :	N/R
File Name :	N/R

DRAFT

Map Id: V95
Direction: WSW
Distance: 0.607 mi., 3207 ft.
Elevation: 58 ft.
Relative: Higher

Site Name : NORTH END COMPOSITES, LLC. | BACK COVE YACHTS
23 MERRILL DRIVE
ROCKLAND | Rockland, ME 04841

Database(s) : [BRS, ECHO, FRS, ICIS, INACTIVE PCS, MANIFEST EPA, PCS FACILITY, RCRA SQG, SPILLS - ME, STORMWATER, T 2 - ME] ***(cont.)***

Envirosite ID: 3227439
EPA ID: N/R

T 2 - ME ***(cont.)***

Facility IDs

Last Modified :	N/R
Record Key :	FDTR2023D7UKRD00FNB4
Type :	TRI
ID Number :	04841NRTHN23MER
Description :	N/R

Last Modified :	N/R
Record Key :	FDTR20238CWH1H004P2M
Type :	Dun & Bradstreet
ID Number :	083178483
Description :	N/R

Last Modified :	N/R
Record Key :	FDTR2023765J0C0037QA
Type :	NAICS
ID Number :	336611
Description :	Ship Building and Repairing

Chemical Inventory

Ave Amount :	13150
Ave Amount Code :	06
Chem Inv Record ID :	CVTR20237BLK2V00125B
Chem Same as Last Year :	TRUE
Ci CAS :	68476302
Ci EHS Chemical :	FALSE
Ci Last Modified :	2024-02-08
Days on Site :	365
Entered Chemical Name :	FUEL OIL, [NO. 2]
Gas :	FALSE
Liquid :	TRUE
Max Amount :	24500
Max Amount Code :	06
Max Amount Container :	22720
Mixture :	TRUE
Pure :	FALSE
Solid :	FALSE
State 1 Contact Field :	N/R
State Label Code :	N/R
Trade Secret :	FALSE
Below Reporting Thresholds :	FALSE
Confidential Storage Locations :	FALSE
Explosive :	FALSE
Flammable :	TRUE
Oxidizer :	FALSE
Self-Reactive :	FALSE
Pyrophoric Liq Sol :	FALSE
Pyrophoric Gas :	FALSE
Self-Heating :	FALSE

DRAFT

Map Id: V95
Direction: WSW
Distance: 0.607 mi., 3207 ft.
Elevation: 58 ft.
Relative: Higher

Site Name : NORTH END COMPOSITES, LLC. | BACK COVE YACHTS
23 MERRILL DRIVE
ROCKLAND | Rockland, ME 04841

Database(s) : [BRS, ECHO, FRS, ICIS, INACTIVE PCS, MANIFEST EPA, PCS FACILITY, RCRA SQG, SPILLS - ME, STORMWATER, T 2 - ME] ***(cont.)***

Envirosite ID: 3227439
EPA ID: N/R

T 2 - ME ***(cont.)***

Organic Peroxide :	FALSE
Corrosive to Metal :	FALSE
Gas Under Pressure :	FALSE
Icww Emits Flammable Gas :	FALSE
Combustible Dust :	FALSE
Acute Toxicity :	TRUE
Skin Corrosion :	TRUE
Serious Eye Damage :	TRUE
Resp or Skin Sensitization :	FALSE
Germ Cell Mutagenicity :	FALSE
Carcinogen :	TRUE
Reprod Toxicity :	FALSE
Spec Targ Org Toxicity :	TRUE
Aspiration Haz :	TRUE
Simple Asphyxiant :	FALSE
Not Otherwise Classified :	FALSE

Chemical Inventory Mixtures

Mx Last Modified :	N/R
Mx Max Amount Code :	N/R
Mx EHS :	N/R
Mx CAS :	N/R
Mx Chemical :	N/R
Record Key :	N/R
Chem Inv Rec ID :	N/R
Percentage :	N/R
Wt or Vol :	N/R

Chemical Inventory

Ave Amount :	8150
Ave Amount Code :	05
Chem Inv Record ID :	CVTR2023PQWCDD001BDP
Chem Same as Last Year :	FALSE
Ci CAS :	100425
Ci EHS Chemical :	FALSE
Ci Last Modified :	2024-02-08
Days on Site :	365
Entered Chemical Name :	STYRENE
Gas :	FALSE
Liquid :	TRUE
Max Amount :	12000
Max Amount Code :	06
Max Amount Container :	187
Mixture :	TRUE
Pure :	FALSE
Solid :	FALSE
State 1 Contact Field :	N/R
State Label Code :	N/R
Trade Secret :	FALSE

DRAFT

Map Id: V95
Direction: WSW
Distance: 0.607 mi., 3207 ft.
Elevation: 58 ft.
Relative: Higher

Site Name : NORTH END COMPOSITES, LLC. | BACK COVE YACHTS
23 MERRILL DRIVE
ROCKLAND | Rockland, ME 04841

Database(s) : [BRS, ECHO, FRS, ICIS, INACTIVE PCS, MANIFEST EPA, PCS FACILITY, RCRA SQG, SPILLS - ME, STORMWATER, T 2 - ME] ***(cont.)***

Envirosite ID: 3227439
EPA ID: N/R

T 2 - ME ***(cont.)***

Below Reporting Thresholds :	FALSE
Confidential Storage Locations :	FALSE
Explosive :	FALSE
Flammable :	TRUE
Oxidizer :	FALSE
Self-Reactive :	FALSE
Pyrophoric Liq Sol :	FALSE
Pyrophoric Gas :	FALSE
Self-Heating :	FALSE
Organic Peroxide :	FALSE
Corrosive to Metal :	FALSE
Gas Under Pressure :	FALSE
Icww Emits Flammable Gas :	FALSE
Combustible Dust :	FALSE
Acute Toxicity :	TRUE
Skin Corrosion :	TRUE
Serious Eye Damage :	TRUE
Resp or Skin Sensitization :	TRUE
Germ Cell Mutagenicity :	FALSE
Carcinogen :	TRUE
Reprod Toxicity :	TRUE
Spec Targ Org Toxicity :	TRUE
Aspiration Haz :	FALSE
Simple Asphyxiant :	FALSE
Not Otherwise Classified :	FALSE

Chemical Inventory Mixtures

Mx Last Modified :	N/R
Mx Max Amount Code :	N/R
Mx EHS :	N/R
Mx CAS :	N/R
Mx Chemical :	N/R
Record Key :	N/R
Chem Inv Rec ID :	N/R
Percentage :	N/R
Wt or Vol :	N/R

Chemical Inventory

Ave Amount :	844
Ave Amount Code :	03
Chem Inv Record ID :	CVTR20237NFE03002TKV
Chem Same as Last Year :	TRUE
Ci CAS :	7664939
Ci EHS Chemical :	TRUE
Ci Last Modified :	2024-02-08
Days on Site :	365
Entered Chemical Name :	BATTERY ACID
Gas :	FALSE
Liquid :	TRUE

DRAFT

Map Id: V95
Direction: WSW
Distance: 0.607 mi., 3207 ft.
Elevation: 58 ft.
Relative: Higher

Site Name : NORTH END COMPOSITES, LLC. | BACK COVE YACHTS
23 MERRILL DRIVE
ROCKLAND | Rockland, ME 04841

Database(s) : [BRS, ECHO, FRS, ICIS, INACTIVE PCS, MANIFEST EPA, PCS FACILITY, RCRA SQG, SPILLS - ME, STORMWATER, T 2 - ME] ***(cont.)***

Envirosite ID: 3227439
EPA ID: N/R

T 2 - ME ***(cont.)***

Max Amount :	1300
Max Amount Code :	04
Max Amount Container :	20
Mixture :	TRUE
Pure :	FALSE
Solid :	FALSE
State 1 Contact Field :	N/R
State Label Code :	N/R
Trade Secret :	FALSE
Below Reporting Thresholds :	FALSE
Confidential Storage Locations :	FALSE
Explosive :	TRUE
Flammable :	FALSE
Oxidizer :	FALSE
Self-Reactive :	FALSE
Pyrophoric Liq Sol :	FALSE
Pyrophoric Gas :	FALSE
Self-Heating :	FALSE
Organic Peroxide :	FALSE
Corrosive to Metal :	FALSE
Gas Under Pressure :	FALSE
Icww Emits Flammable Gas :	FALSE
Combustible Dust :	FALSE
Acute Toxicity :	TRUE
Skin Corrosion :	TRUE
Serious Eye Damage :	TRUE
Resp or Skin Sensitization :	FALSE
Germ Cell Mutagenicity :	FALSE
Carcinogen :	TRUE
Reprod Toxicity :	TRUE
Spec Targ Org Toxicity :	TRUE
Aspiration Haz :	FALSE
Simple Asphyxiant :	FALSE
Not Otherwise Classified :	FALSE

Chemical Inventory Mixtures

Mx Last Modified :	N/R
Mx Max Amount Code :	N/R
Mx EHS :	N/R
Mx CAS :	N/R
Mx Chemical :	N/R
Record Key :	N/R
Chem Inv Rec ID :	N/R
Percentage :	N/R
Wt or Vol :	N/R

Chemical Inventory

Ave Amount :	8840
Ave Amount Code :	05

DRAFT

Map Id: V95
Direction: WSW
Distance: 0.607 mi., 3207 ft.
Elevation: 58 ft.
Relative: Higher

Site Name : NORTH END COMPOSITES, LLC. | BACK COVE YACHTS
23 MERRILL DRIVE
ROCKLAND | Rockland, ME 04841

Database(s) : [BRS, ECHO, FRS, ICIS, INACTIVE PCS, MANIFEST EPA, PCS FACILITY, RCRA SQG, SPILLS - ME, STORMWATER, T 2 - ME] ***(cont.)***

Envirosite ID: 3227439
EPA ID: N/R

T 2 - ME ***(cont.)***

Chem Inv Record ID :	CVTR20239TUYBG00583X
Chem Same as Last Year :	TRUE
Ci CAS :	91052969
Ci EHS Chemical :	FALSE
Ci Last Modified :	2024-02-08
Days on Site :	365
Entered Chemical Name :	LIQUEFIED PETROLEUM GAS
Gas :	TRUE
Liquid :	TRUE
Max Amount :	13260
Max Amount Code :	06
Max Amount Container :	4420
Mixture :	TRUE
Pure :	FALSE
Solid :	FALSE
State 1 Contact Field :	N/R
State Label Code :	N/R
Trade Secret :	FALSE
Below Reporting Thresholds :	FALSE
Confidential Storage Locations :	FALSE
Explosive :	FALSE
Flammable :	TRUE
Oxidizer :	FALSE
Self-Reactive :	FALSE
Pyrophoric Liq Sol :	FALSE
Pyrophoric Gas :	FALSE
Self-Heating :	FALSE
Organic Peroxide :	FALSE
Corrosive to Metal :	FALSE
Gas Under Pressure :	TRUE
Icww Emits Flammable Gas :	FALSE
Combustible Dust :	FALSE
Acute Toxicity :	TRUE
Skin Corrosion :	TRUE
Serious Eye Damage :	TRUE
Resp or Skin Sensitization :	FALSE
Germ Cell Mutagenicity :	FALSE
Carcinogen :	FALSE
Reprod Toxicity :	FALSE
Spec Targ Org Toxicity :	FALSE
Aspiration Haz :	FALSE
Simple Asphyxiant :	TRUE
Not Otherwise Classified :	FALSE

Chemical Inventory Mixtures

Mx Last Modified :	N/R
Mx Max Amount Code :	N/R
Mx EHS :	N/R
Mx CAS :	N/R
Mx Chemical :	N/R
Record Key :	N/R

DRAFT

Map Id: V95
Direction: WSW
Distance: 0.607 mi., 3207 ft.
Elevation: 58 ft.
Relative: Higher

Site Name : NORTH END COMPOSITES, LLC. | BACK COVE YACHTS
23 MERRILL DRIVE
ROCKLAND | Rockland, ME 04841

Database(s) : [BRS, ECHO, FRS, ICIS, INACTIVE PCS, MANIFEST EPA, PCS FACILITY, RCRA SQG, SPILLS - ME, STORMWATER, T 2 - ME] ***(cont.)***

Envirosite ID: 3227439
EPA ID: N/R

T 2 - ME ***(cont.)***

Chem Inv Rec ID :	N/R
Percentage :	N/R
Wt or Vol :	N/R

Map Id: U96
Direction: NNW
Distance: 0.610 mi., 3224 ft.
Elevation: 31 ft.
Relative: Lower

Site Name : 51 PARK STREET
51 PARK STREET
ROCKLAND, ME

Database(s) : [ALL SITES - ME, I C - ME, VCP - ME]

Envirosite ID: 50665726
EPA ID: N/R

ALL SITES - ME

Facility Name :	51 PARK STREET
Facility Address :	51 PARK STREET, ROCKLAND
County :	KNOX
Status Date :	2019-10-04
Site Number :	REM01150
Program :	Voluntary Response Action Program
Alias :	N/R
Acres :	0
IC Controls :	False
Status :	REMEDIATION STAGE
Sub Status :	NEED (AWAITING RESOURCES)
Latitude :	44.10208
Longitude :	-69.11247
Last Date in Agency List :	2024-12-16

I C - ME

Facility Name :	51 PARK STREET
Facility Address :	51 PARK STREET, ROCKLAND
County :	N/R
Status Date :	N/R
Site Number :	REM01150
Program :	Voluntary Response Action Program
Alias :	N/R
Acres :	N/R
IC Controls :	TRUE
Status :	NO FURTHER ACTION
Sub Status :	N/R
Latitude :	44.102068

DRAFT

Map Id: U96
Direction: NNW
Distance: 0.610 mi., 3224 ft.
Elevation: 31 ft.
Relative: Lower

Site Name : 51 PARK STREET
51 PARK STREET
ROCKLAND, ME

Database(s) : [ALL SITES - ME, I C - ME, VCP - ME] ***(cont.)***

Envirosite ID: 50665726
EPA ID: N/R

I C - ME ***(cont.)***

Longitude :	-69.112468
Last Date in Agency List :	2014-12-23

VCP - ME

Facility Name :	51 PARK STREET
Facility Address :	51 PARK STREET, ROCKLAND
County :	KNOX
Status Date :	2019-10-04
Site Number :	REM01150
Program :	Voluntary Response Action Program
Alias :	N/R
Acres :	0
IC Controls :	False
Status :	REMEDIATION STAGE
Sub Status :	NEED (AWAITING RESOURCES)
Latitude :	44.10208
Longitude :	-69.11247
Last Date in Agency List :	2024-12-16

Map Id: 97
Direction: WNW
Distance: 0.626 mi., 3305 ft.
Elevation: 79 ft.
Relative: Higher

Site Name : SMITH FARM | 150/160 PLEASANT STREET
150 & 160 PLEASANT STREET
ROCKLAND, ME 04841

Database(s) : [ALL SITES - ME, BROWNFIELDS - ME, BROWNFIELDS-ACRES, EJ BROWNFIELDS, FED BROWNFIELDS, FRS, HIST FED BROWNFIELDS]

Envirosite ID: 50665854
EPA ID: N/R

ALL SITES - ME

Facility Name :	150/160 PLEASANT STREET
Facility Address :	150 AND 160 PLEASANT STREET, ROCKLAND
County :	KNOX
Status Date :	2019-11-26
Site Number :	REM03013
Program :	N/R
Alias :	N/R
Acres :	5
IC Controls :	False
Status :	REMEDIATION STAGE
Sub Status :	NEED (AWAITING RESOURCES)
Latitude :	44.09907
Longitude :	-69.12026
Last Date in Agency List :	2024-12-16

DRAFT

Map Id: 97
Direction: WNW
Distance: 0.626 mi., 3305 ft.
Elevation: 79 ft.
Relative: Higher

Site Name : SMITH FARM | 150/160 PLEASANT STREET
150 & 160 PLEASANT STREET
ROCKLAND, ME 04841

Database(s) : [ALL SITES - ME, BROWNFIELDS - ME, BROWNFIELDS-ACRES, EJ BROWNFIELDS, FED BROWNFIELDS, FRS, HIST FED BROWNFIELDS] ***(cont.)***

Envirosite ID: 50665854
EPA ID: N/R

BROWNFIELDS - ME

Facility Name :	150/160 PLEASANT STREET
Facility Address :	150 AND 160 PLEASANT STREET, ROCKLAND
County :	KNOX
Status Date :	2019-11-26
Site Number :	REM03013
Program :	BROWNFIELDS-104K
Alias :	N/R
Acres :	5
IC Controls :	False
Status :	REMEDIATION STAGE
Sub Status :	NEED (AWAITING RESOURCES)
Latitude :	44.09907
Longitude :	-69.12026
Last Date in Agency List :	2024-12-16

BROWNFIELDS-ACRES

Facility Name :	Smith Farm
Facility Address :	150 & 160 Pleasant Street, ROCKLAND, ME 04841
County :	KNOX

Site Details

Property ID :	239627
EPA FRS ID :	N/R
EPA FRS Site Name :	N/R
Alias Name :	N/R
Current Use :	N/R
Future Use :	N/R
GP Funding Type ID :	Hazardous
Property Size :	5.09
Local Parcel Number :	Map 47 Lots E6 and F1

Former Use :

The Site consists of two contiguous parcels of land encompassing a total of approximately 5.09 acres located on the south side of Pleasant Street, in a mixed residential and commercial neighborhood of the City of Rockland. The Site properties currently exist as vacant, undeveloped land. The 150 Pleasant Street property does not appear to have been developed in the past. The 160 Pleasant Street property was historically developed with a residential farm structure and associated outbuildings, which were used for residential and agricultural purposes.

Ownership Entity ID :	Private
Current Owner :	Eliot George
Photo Available :	Y
Video Available :	N
Ownership Change :	Y
Ownership Liability Factor :	Y
Cleanup Required Flag :	N
Cleanup Required Date :	N/R
State Tribal Enroll ID Number :	N/R
State Tribal Enroll Date :	N/R

DRAFT

Map Id: 97
Direction: WNW
Distance: 0.626 mi., 3305 ft.
Elevation: 79 ft.
Relative: Higher

Site Name : SMITH FARM | 150/160 PLEASANT STREET
150 & 160 PLEASANT STREET
ROCKLAND, ME 04841

Database(s) : [ALL SITES - ME, BROWNFIELDS - ME, BROWNFIELDS-ACRES, EJ BROWNFIELDS, FED BROWNFIELDS, FRS, HIST FED BROWNFIELDS] ***(cont.)***

Envirosite ID: 50665854
EPA ID: N/R

BROWNFIELDS-ACRES ***(cont.)***

Property Not Enrolled Flag :	Y
NFA Issue Date :	N/R
Info Devices :	N/R
Check Pilot Flag :	N/R
CERCLIS WasteLAN Indicator :	N/R
RCRA Indicator :	N/R
BF Proj Number :	N/R
Mun Owned :	N/R
Approx Value :	N/R
Build Sqft :	N/R
Date of Form :	N/R
Add Date :	2019-04-30
Mod Date :	2020-08-28
Mod User :	sarah_vierra
CERCLIS Flag :	N/R
RFR Flag :	Y
RFR Date :	2019-12-02
RFR Grant ID :	69602426.0
Multi Story Flag :	N/R
Institutional Control In Place Flag :	N/R
Institutional Control In Place Date :	N/R
Institutional Control Additional Info:	N/R
Institutional Control Required Flag :	N
Institutional Control Required Date :	N/R
Institutional Control Data Address :	N/R
Property Controls :	N/R
Govt Controls :	N/R
Permit Tools :	N/R
Eng. Control in Place :	N/R
Eng. Control in Place Date :	N/R
Eng. Control Additional Info :	N/R
Eng. Control Required Flag :	N/R
Eng. Control Flag Cover Tech :	N/R
Eng. Control Flag Immobilization :	N/R
Eng. Control Flag Barriers :	N/R
Eng. Control Flag Security :	N/R
Eng. Control Flag Other :	N/R
Eng. Control Other :	N/R
Eng. Control Data Address :	N/R
Cleanup Req Ukn Comment :	N/R
AWP Catalyst Y/N :	N/R
Lat/Long Override Flag :	Y
Latitude Measure :	44.099058
Longitude Measure :	-69.120662
Src Map Scale Num :	N/R
Ref Point ID :	N/R
Hcm Id :	N/R
Datum Code ID :	N/R
Horiz Accuracy Measure :	N/R
Last Date in Agency List :	2025-01-23

DRAFT

Map Id: 97
Direction: WNW
Distance: 0.626 mi., 3305 ft.
Elevation: 79 ft.
Relative: Higher

Site Name : SMITH FARM | 150/160 PLEASANT STREET
150 & 160 PLEASANT STREET
ROCKLAND, ME 04841

Database(s) : [ALL SITES - ME, BROWNFIELDS - ME, BROWNFIELDS-ACRES, EJ BROWNFIELDS, FED BROWNFIELDS, FRS, HIST FED BROWNFIELDS] ***(cont.)***

Envirosite ID: 50665854
EPA ID: N/R

BROWNFIELDS-ACRES ***(cont.)***

Contaminants Summary

Contaminant :	Petroleum/Petroleum Products
Contaminant Found :	N/R
Contaminant Cleaned Up :	N/R
Other Description :	N/R
Other Cleaned Up :	N/R

Affected Media

Media Affected :	Soil

EJ BROWNFIELDS

Facility Name :	SMITH FARM
Facility Address :	150 & 160 PLEASANT STREET, ROCKLAND, ME 04841
County :	KNOX

Site Details

Registry ID :	110070556280
Program System :	ACRES
Program System ID :	239627
EPA Region :	Region 1
Latitude :	44.099058
Longitude :	-69.120662
Facility URL :	Click here for hyperlink provided by the agency.
Last Date in Agency List :	2025-01-15

FED BROWNFIELDS

Facility Name :	Smith Farm
Facility Address :	150 & 160 Pleasant Street, ROCKLAND, ME 4841
County :	KNOX

Site Details

ACRES Property ID :	239627
EPA ID :	N/R
Acreage and Greenspace Created :	N/R
Amount of Funding Expended on This Activity:	N/R
Assessment Phase :	N/R
Awp Catalyst Yn :	N/R
Cf State Code :	N/R
Cleanup Doc :	N/R
Congressional District :	N/R
Current Owner :	N/R
Date ICs in Place :	N/R
Description/History :	N/R
EPA Region :	1

DRAFT

Map Id: 97
Direction: WNW
Distance: 0.626 mi., 3305 ft.
Elevation: 79 ft.
Relative: Higher

Site Name : SMITH FARM | 150/160 PLEASANT STREET
150 & 160 PLEASANT STREET
ROCKLAND, ME 04841

Database(s) : [ALL SITES - ME, BROWNFIELDS - ME, BROWNFIELDS-ACRES, EJ BROWNFIELDS, FED BROWNFIELDS, FRS, HIST FED BROWNFIELDS] ***(cont.)***

Envirosite ID: 50665854
EPA ID: N/R

FED BROWNFIELDS ***(cont.)***

Entity Providing Assessment Funds :	N/R
Fca Fy :	N/R
Flag EC In Place :	N/R
Flag EC Required :	N/R
Future Use: Multistory (arces) :	N/R
GPA Type Description :	N/R
GPA Type ID :	N/R
Grant ID :	N/R
Ind Name :	N/R
Indicate Whether Institutional Controls are in Place:	N/R
Other Media Ind :	N/R
Past Use: Multistory (arces) :	N/R
Primary Name :	N/R
Program Code :	BF
ReDev Name of Entity Providing Funds:	N/R
Registry ID :	N/R
Rfr Notation :	N/R
Stcntrbg :	N/R
Sub Name :	N/R
Cooperative Agreement Recipient Name:	City of Rockland
Cooperative Agreement Number :	00A00038
Type of CA Funding Used :	Hazardous
For Assessment, Cleanup, Multipurpose and RLF CAs, Type of Funding:	N/R
Property Alias :	N/R
Property Owner :	Private
Size (in acres) :	5.09
Parcel Number(s) :	Map 47 Lots E6 and F1
Is this property enrolled in a State or Tribal Voluntary Response Program?:	Y
Date of Enrollment :	N/R
AA Activity Funded :	Phase I
Assessment Start Date :	2019-01-28
Assessment Completion Date :	2019-02-01
AA Name of Entity Providing Funds :	EPA
AA Source of Funding :	N/R
Indicate Whether Cleanup is Necessary:	N
Contaminants Found :	N/R
Contaminants Cleaned Up :	N/R
Contaminants REC :	N/R
Media Affected :	Soil
Media Cleaned Up :	N/R
Cleanup Activity Start Date :	N/R
Cleanup Activity Completion Date :	N/R
Indicate whether Cleanup/Treatment Technology(ies) Were Implemented:	N/R
Excavation and Disposal of Soils :	N/R
Extraction of Contaminants (soil vapor, free product, groundwater, etc.):	N/R
Removal of Materials (tanks and piping, etc.):	N/R
Reduction of Contaminants through Bioremediation/Phytoremediation:	N/R

DRAFT

Map Id: 97
Direction: WNW
Distance: 0.626 mi., 3305 ft.
Elevation: 79 ft.
Relative: Higher

Site Name : SMITH FARM | 150/160 PLEASANT STREET
150 & 160 PLEASANT STREET
ROCKLAND, ME 04841

Database(s) : [ALL SITES - ME, BROWNFIELDS - ME, BROWNFIELDS-ACRES, EJ BROWNFIELDS, FED BROWNFIELDS, FRS, HIST FED BROWNFIELDS] ***(cont.)***

Envirosite ID: 50665854
EPA ID: N/R

FED BROWNFIELDS ***(cont.)***

Cleanup of Structures (removal/abatement of asbestos/lead, PCB caulk, other contaminated building materials, etc.):	N/R
Additional Cleanup/Treatment Technology(ies) Information:	N/R
Address of Data Source (URL if available):	N/R
Indicate Whether Engineering Controls are Required:	N/R
Cover Technologies (e.g., Capping) :	N/R
Security (e.g., Guard, Fence) :	N/R
Immobilization Process (e.g., Encapsulaton, In-Situ Solidification):	N/R
Engineering Barriers (e.g., Slurry Walls, Sheet):	N/R
Other :	N/R
Additional Engineering Controls Information:	N/R
Indicate Whether Engineering Controls are in Place:	N/R
ACRES Cleaned Up :	N/R
Number of Cleanup Jobs Leveraged :	N/R
Section 128(a) State/Tribal :	N/R
Multipurpose - Cost Share Amount :	N/R
Cleanup - Cost Share Amount :	N/R
RLF Loan - RLF Loan Amount :	N/R
RLF Loan - Cost Share Amount :	N/R
RLF Loan - Program income Amount :	N/R
Date RLF Loan Signed :	N/R
RLF Loan - Repayment Period :	N/R
RLF Loan - Interest Rate :	N/R
RLF Subgrant - RLF Subgrant Amount :	N/R
RLF Subgrant - Cost Share Amount :	N/R
RLF Subgrant - Program Income Amount:	N/R
Date RLF Subgrant Signed :	N/R
Cleanup Source of Funding :	N/R
Cleanup Name of Entity Providing Funds:	N/R
Cleanup Activity Funded :	N/R
Indicate whether Institutional Controls are Required:	N
Proprietary Controls (e.g., easements, covenants):	N/R
Informational Devices (e.g., state registries, deed notices):	N/R
Governmental Controls (e.g., zoning, building codes, land use restrictions):	N/R
Enforcement/Permit Tools (e.g., permits, consent decrees):	N/R
Additional Institutional Controls Information:	N/R
Address of Data Sources (URL if available):	N/R

DRAFT

Map Id: 97
Direction: WNW
Distance: 0.626 mi., 3305 ft.
Elevation: 79 ft.
Relative: Higher

Site Name : SMITH FARM | 150/160 PLEASANT STREET
150 & 160 PLEASANT STREET
ROCKLAND, ME 04841

Database(s) : [ALL SITES - ME, BROWNFIELDS - ME, BROWNFIELDS-ACRES, EJ BROWNFIELDS, FED BROWNFIELDS, FRS, HIST FED BROWNFIELDS] ***(cont.)***

Envirosite ID: 50665854
EPA ID: N/R

FED BROWNFIELDS ***(cont.)***

Indicate Whether Institutional Controls in Place:	N/R
Redevelopment Start Date :	N/R
Redevelopment Completion Date :	N/R
ReDev Source of Funding :	N/R
ReDev Activity Funded :	N/R
Number of Redevelopment Jobs Leveraged:	N/R
Redevelopment Land Use: Residential :	N/R
Redevelopment Land Use: Greenspace :	N/R
Redevelopment Land Use: Industrial :	N/R
Redevelopment Land Use: Commercial :	N/R
Predominant Past Use(s) Residential :	N/R
Predominant Past Use(s) Greenspace :	N/R
Predominant Past Use(s) Industrial :	N/R
Predominant Past Use(s) Commercial :	N/R
Latitude :	44.099058
Longitude :	-69.120662

ACRES Property ID :	239627
EPA ID :	N/R
Acreage and Greenspace Created :	N/R
Amount of Funding Expended on This Activity:	N/R
Assessment Phase :	N/R
Awp Catalyst Yn :	N/R
Cf State Code :	N/R
Cleanup Doc :	N/R
Congressional District :	N/R
Current Owner :	N/R
Date ICs in Place :	N/R
Description/History :	N/R
EPA Region :	1
Entity Providing Assessment Funds :	N/R
Fca Fy :	N/R
Flag EC In Place :	N/R
Flag EC Required :	N/R
Future Use: Multistory (arces) :	N/R
GPA Type Description :	N/R
GPA Type ID :	N/R
Grant ID :	N/R
Ind Name :	N/R
Indicate Whether Institutional Controls are in Place:	N/R
Other Media Ind :	N/R
Past Use: Multistory (arces) :	N/R
Primary Name :	N/R
Program Code :	BF
ReDev Name of Entity Providing Funds:	N/R
Registry ID :	N/R
Rfr Notation :	N/R
Stcntrbg :	N/R
Sub Name :	N/R

DRAFT

Map Id: 97
Direction: WNW
Distance: 0.626 mi., 3305 ft.
Elevation: 79 ft.
Relative: Higher

Site Name : SMITH FARM | 150/160 PLEASANT STREET
150 & 160 PLEASANT STREET
ROCKLAND, ME 04841

Database(s) : [ALL SITES - ME, BROWNFIELDS - ME, BROWNFIELDS-ACRES, EJ BROWNFIELDS, FED BROWNFIELDS, FRS, HIST FED BROWNFIELDS] ***(cont.)***

Envirosite ID: 50665854
EPA ID: N/R

FED BROWNFIELDS ***(cont.)***

Cooperative Agreement Recipient Name:	City of Rockland
Cooperative Agreement Number :	00A00038
Type of CA Funding Used :	Hazardous
For Assessment, Cleanup, Multipurpose and RLF CAs, Type of Funding:	N/R
Property Alias :	N/R
Property Owner :	Private
Size (in acres) :	5.09
Parcel Number(s) :	Map 47 Lots E6 and F1
Is this property enrolled in a State or Tribal Voluntary Response Program?:	Y
Date of Enrollment :	N/R
AA Activity Funded :	Phase II
Assessment Start Date :	2019-02-01
Assessment Completion Date :	2019-08-22
AA Name of Entity Providing Funds :	EPA
AA Source of Funding :	N/R
Indicate Whether Cleanup is Necessary:	N
Contaminants Found :	N/R
Contaminants Cleaned Up :	N/R
Contaminants REC :	N/R
Media Affected :	Soil
Media Cleaned Up :	N/R
Cleanup Activity Start Date :	N/R
Cleanup Activity Completion Date :	N/R
Indicate whether Cleanup/Treatment Technology(ies) Were Implemented:	N/R
Excavation and Disposal of Soils :	N/R
Extraction of Contaminants (soil vapor, free product, groundwater, etc.):	N/R
Removal of Materials (tanks and piping, etc.):	N/R
Reduction of Contaminants through Bioremediation/Phytoremediation:	N/R
Cleanup of Structures (removal/abatement of asbestos/lead, PCB caulk, other contaminated building materials, etc.):	N/R
Additional Cleanup/Treatment Technology(ies) Information:	N/R
Address of Data Source (URL if available):	N/R
Indicate Whether Engineering Controls are Required:	N/R
Cover Technologies (e.g., Capping) :	N/R
Security (e.g., Guard, Fence) :	N/R
Immobilization Process (e.g., Encapsulaton, In-Situ Solidification):	N/R
Engineering Barriers (e.g., Slurry Walls, Sheet):	N/R
Other :	N/R
Additional Engineering Controls Information:	N/R

DRAFT

Map Id: 97
Direction: WNW
Distance: 0.626 mi., 3305 ft.
Elevation: 79 ft.
Relative: Higher

Site Name : SMITH FARM | 150/160 PLEASANT STREET
150 & 160 PLEASANT STREET
ROCKLAND, ME 04841

Database(s) : [ALL SITES - ME, BROWNFIELDS - ME, BROWNFIELDS-ACRES, EJ BROWNFIELDS, FED BROWNFIELDS, FRS, HIST FED BROWNFIELDS] ***(cont.)***

Envirosite ID: 50665854
EPA ID: N/R

FED BROWNFIELDS ***(cont.)***

Indicate Whether Engineering Controls are in Place:	N/R
ACRES Cleaned Up :	N/R
Number of Cleanup Jobs Leveraged :	N/R
Section 128(a) State/Tribal :	N/R
Multipurpose - Cost Share Amount :	N/R
Cleanup - Cost Share Amount :	N/R
RLF Loan - RLF Loan Amount :	N/R
RLF Loan - Cost Share Amount :	N/R
RLF Loan - Program income Amount :	N/R
Date RLF Loan Signed :	N/R
RLF Loan - Repayment Period :	N/R
RLF Loan - Interest Rate :	N/R
RLF Subgrant - RLF Subgrant Amount :	N/R
RLF Subgrant - Cost Share Amount :	N/R
RLF Subgrant - Program Income Amount:	N/R
Date RLF Subgrant Signed :	N/R
Cleanup Source of Funding :	N/R
Cleanup Name of Entity Providing Funds:	N/R
Cleanup Activity Funded :	N/R
Indicate whether Institutional Controls are Required:	N
Proprietary Controls (e.g., easements, covenants):	N/R
Informational Devices (e.g., state registries, deed notices):	N/R
Governmental Controls (e.g., zoning, building codes, land use restrictions):	N/R
Enforcement/Permit Tools (e.g., permits, consent decrees):	N/R
Additional Institutional Controls Information:	N/R
Address of Data Sources (URL if available):	N/R
Indicate Whether Institutional Controls in Place:	N/R
Redevelopment Start Date :	N/R
Redevelopment Completion Date :	N/R
ReDev Source of Funding :	N/R
ReDev Activity Funded :	N/R
Number of Redevelopment Jobs Leveraged:	N/R
Redevelopment Land Use: Residential :	N/R
Redevelopment Land Use: Greenspace :	N/R
Redevelopment Land Use: Industrial :	N/R
Redevelopment Land Use: Commercial :	N/R
Predominant Past Use(s) Residential :	N/R
Predominant Past Use(s) Greenspace :	N/R
Predominant Past Use(s) Industrial :	N/R
Predominant Past Use(s) Commercial :	N/R
Latitude :	44.099058
Longitude :	-69.120662

DRAFT

Map Id: 97
Direction: WNW
Distance: 0.626 mi., 3305 ft.
Elevation: 79 ft.
Relative: Higher

Site Name : SMITH FARM | 150/160 PLEASANT STREET
150 & 160 PLEASANT STREET
ROCKLAND, ME 04841

Database(s) : [ALL SITES - ME, BROWNFIELDS - ME, BROWNFIELDS-ACRES, EJ BROWNFIELDS, FED BROWNFIELDS, FRS, HIST FED BROWNFIELDS] ***(cont.)***

Envirosite ID: 50665854
EPA ID: N/R

FED BROWNFIELDS ***(cont.)***

ACRES Property ID :	239627
EPA ID :	N/R
Acreage and Greenspace Created :	N/R
Amount of Funding Expended on This Activity:	N/R
Assessment Phase :	N/R
Awp Catalyst Yn :	N/R
Cf State Code :	N/R
Cleanup Doc :	N/R
Congressional District :	N/R
Current Owner :	N/R
Date ICs in Place :	N/R
Description/History :	N/R
EPA Region :	1
Entity Providing Assessment Funds :	N/R
Fca Fy :	N/R
Flag EC In Place :	N/R
Flag EC Required :	N/R
Future Use: Multistory (arces) :	N/R
GPA Type Description :	N/R
GPA Type ID :	N/R
Grant ID :	N/R
Ind Name :	N/R
Indicate Whether Institutional Controls are in Place:	N/R
Other Media Ind :	N/R
Past Use: Multistory (arces) :	N/R
Primary Name :	N/R
Program Code :	BF
ReDev Name of Entity Providing Funds:	N/R
Registry ID :	N/R
Rfr Notation :	N/R
Stcntrbg :	N/R
Sub Name :	N/R
Cooperative Agreement Recipient Name:	City of Rockland
Cooperative Agreement Number :	00A00038
Type of CA Funding Used :	Hazardous
For Assessment, Cleanup, Multipurpose and RLF CAs, Type of Funding:	N/R
Property Alias :	N/R
Property Owner :	Private
Size (in acres) :	5.09
Parcel Number(s) :	Map 47 Lots E6 and F1
Is this property enrolled in a State or Tribal Voluntary Response Program?:	Y
Date of Enrollment :	N/R
AA Activity Funded :	N/R
Assessment Start Date :	N/R
Assessment Completion Date :	N/R
AA Name of Entity Providing Funds :	N/R
AA Source of Funding :	N/R
Indicate Whether Cleanup is Necessary:	N
Contaminants Found :	N/R
Contaminants Cleaned Up :	N/R

DRAFT

Map Id: 97
Direction: WNW
Distance: 0.626 mi., 3305 ft.
Elevation: 79 ft.
Relative: Higher

Site Name : SMITH FARM | 150/160 PLEASANT STREET
150 & 160 PLEASANT STREET
ROCKLAND, ME 04841

Database(s) : [ALL SITES - ME, BROWNFIELDS - ME, BROWNFIELDS-ACRES, EJ BROWNFIELDS, FED BROWNFIELDS, FRS, HIST FED BROWNFIELDS] ***(cont.)***

Envirosite ID: 50665854
EPA ID: N/R

FED BROWNFIELDS ***(cont.)***

Contaminants REC :	N/R
Media Affected :	Soil
Media Cleaned Up :	N/R
Cleanup Activity Start Date :	N/R
Cleanup Activity Completion Date :	N/R
Indicate whether Cleanup/Treatment Technology(ies) Were Implemented:	N/R
Excavation and Disposal of Soils :	N/R
Extraction of Contaminants (soil vapor, free product, groundwater, etc.):	N/R
Removal of Materials (tanks and piping, etc.):	N/R
Reduction of Contaminants through Bioremediation/Phytoremediation:	N/R
Cleanup of Structures (removal/abatement of asbestos/lead, PCB caulk, other contaminated building materials, etc.):	N/R
Additional Cleanup/Treatment Technology(ies) Information:	N/R
Address of Data Source (URL if available):	N/R
Indicate Whether Engineering Controls are Required:	N/R
Cover Technologies (e.g., Capping) :	N/R
Security (e.g., Guard, Fence) :	N/R
Immobilization Process (e.g., Encapsulaton, In-Situ Solidification):	N/R
Engineering Barriers (e.g., Slurry Walls, Sheet):	N/R
Other :	N/R
Additional Engineering Controls Information:	N/R
Indicate Whether Engineering Controls are in Place:	N/R
ACRES Cleaned Up :	N/R
Number of Cleanup Jobs Leveraged :	N/R
Section 128(a) State/Tribal :	N/R
Multipurpose - Cost Share Amount :	N/R
Cleanup - Cost Share Amount :	N/R
RLF Loan - RLF Loan Amount :	N/R
RLF Loan - Cost Share Amount :	N/R
RLF Loan - Program income Amount :	N/R
Date RLF Loan Signed :	N/R
RLF Loan - Repayment Period :	N/R
RLF Loan - Interest Rate :	N/R
RLF Subgrant - RLF Subgrant Amount :	N/R
RLF Subgrant - Cost Share Amount :	N/R
RLF Subgrant - Program Income Amount:	N/R
Date RLF Subgrant Signed :	N/R
Cleanup Source of Funding :	N/R
Cleanup Name of Entity Providing Funds:	N/R
Cleanup Activity Funded :	N/R

DRAFT

Map Id: 97
Direction: WNW
Distance: 0.626 mi., 3305 ft.
Elevation: 79 ft.
Relative: Higher

Site Name : SMITH FARM | 150/160 PLEASANT STREET
150 & 160 PLEASANT STREET
ROCKLAND, ME 04841

Database(s) : [ALL SITES - ME, BROWNFIELDS - ME, BROWNFIELDS-ACRES, EJ BROWNFIELDS, FED BROWNFIELDS, FRS, HIST FED BROWNFIELDS] ***(cont.)***

Envirosite ID: 50665854
EPA ID: N/R

FED BROWNFIELDS ***(cont.)***

Indicate whether Institutional Controls are Required:	N
Proprietary Controls (e.g., easements, covenants):	N/R
Informational Devices (e.g., state registries, deed notices):	N/R
Governmental Controls (e.g., zoning, building codes, land use restrictions):	N/R
Enforcement/Permit Tools (e.g., permits, consent decrees):	N/R
Additional Institutional Controls Information:	N/R
Address of Data Sources (URL if available):	N/R
Indicate Whether Institutional Controls in Place:	N/R
Redevelopment Start Date :	N/R
Redevelopment Completion Date :	N/R
ReDev Source of Funding :	N/R
ReDev Activity Funded :	N/R
Number of Redevelopment Jobs Leveraged:	N/R
Redevelopment Land Use: Residential :	N/R
Redevelopment Land Use: Greenspace :	N/R
Redevelopment Land Use: Industrial :	N/R
Redevelopment Land Use: Commercial :	N/R
Predominant Past Use(s) Residential :	N/R
Predominant Past Use(s) Greenspace :	N/R
Predominant Past Use(s) Industrial :	N/R
Predominant Past Use(s) Commercial :	N/R
Latitude :	44.099058
Longitude :	-69.120662

FRS

Facility Name :	SMITH FARM
Facility Address :	150 & 160 PLEASANT STREET, ROCKLAND, ME 04841
County :	KNOX

Site Details

Registry ID :	110070556280
FRS Facility URL :	Click here for hyperlink provided by the agency.
Last Date in Agency List :	2024-12-16

Source Description

DRAFT

Map Id: 97
Direction: WNW
Distance: 0.626 mi., 3305 ft.
Elevation: 79 ft.
Relative: Higher

Site Name : SMITH FARM | 150/160 PLEASANT STREET
150 & 160 PLEASANT STREET
ROCKLAND, ME 04841

Database(s) : [ALL SITES - ME, BROWNFIELDS - ME, BROWNFIELDS-ACRES, EJ BROWNFIELDS, FED BROWNFIELDS, FRS, HIST FED BROWNFIELDS] ***(cont.)***

Envirosite ID: 50665854
EPA ID: N/R

FRS ***(cont.)***

Source Description :

ACRES stores information reported by EPA Brownfields grant recipients on brownfields properties assessed or cleaned up with grant funding as well as information on Targeted Brownfields Assessments performed by EPA Regions.

FRS Environmental Interest

Source and System ID :	ACRES - 239627

HIST FED BROWNFIELDS

Facility Name :	Smith Farm
Facility Address :	150 & 160 Pleasant Street, ROCKLAND, ME 04841

Site Details

ACRES Property ID :	239627
Property Size (acres) :	5.09
Local Property Number(s) :	Map 47 Lots E6 and F1
Ownership Entity :	Private
Current Owner :	Eliot George
Did Ownership Change :	Y
SFLLP fact into the ownership :	Y
Latitude :	44.099058
Longitude :	-69.120662
Horizontal Collection Method :	N/R
Source Map Scale :	N/R
Reference Point :	N/R
Horizontal Reference Datum :	N/R

Description/History :

The Site consists of two contiguous parcels of land encompassing a total of approximately 5.09 acres located on the south side of Pleasant Street, in a mixed residential and commercial neighborhood of the City of Rockland. The Site properties currently exist as vacant, undeveloped land. The 150 Pleasant Street property does not appear to have been developed in the past. The 160 Pleasant Street property was historically developed with a residential farm structure and associated outbuildings, which were used for residential and agricultural purposes.

Last Date in Agency List :	2023-10-03

Additional Details

Past Use: Greenspace (acres) :	N/R
Past Use: Residential (acres) :	N/R
Past Use: Commercial (acres) :	N/R
Past Use: Industrial (acres) :	N/R
Past Use: Multistory (acres) :	N/R
Cleanup Required :	N

DRAFT

Map Id: 97
Direction: WNW
Distance: 0.626 mi., 3305 ft.
Elevation: 79 ft.
Relative: Higher

Site Name : SMITH FARM | 150/160 PLEASANT STREET
150 & 160 PLEASANT STREET
ROCKLAND, ME 04841

Database(s) : [ALL SITES - ME, BROWNFIELDS - ME, BROWNFIELDS-ACRES, EJ BROWNFIELDS, FED BROWNFIELDS, FRS, HIST FED BROWNFIELDS] ***(cont.)***

Envirosite ID: 50665854
EPA ID: N/R

HIST FED BROWNFIELDS ***(cont.)***

Contaminants Found: Controlled Substances:	N/R
Contaminants Found: Petroleum :	N/R
Contaminants Found: Asbestos :	N/R
Contaminants Found: Lead :	N/R
Contaminants Found: PAHs :	N/R
Contaminants Found: PCBs :	N/R
Contaminants Found: VOCs :	N/R
Contaminants Found: Selenium :	N/R
Contaminants Found: Iron :	N/R
Contaminants Found: Arsenic :	N/R
Contaminants Found: Cadmium :	N/R
Contaminants Found: Chromium :	N/R
Contaminants Found: Copper :	N/R
Contaminants Found: Mercury :	N/R
Contaminants Found: Nickel :	N/R
Contaminants Found: Pesticides :	N/R
Contaminants Found: SVOCs :	N/R
Contaminants Found: Other Metals :	N/R
Contaminants Found: Other :	N/R
Contaminants Found: Other (Descr) :	N/R
Contaminants Found: Unknown :	N/R
Contaminants Found: None :	N/R
Contaminants Cleaned Up: Controlled Substances:	N/R
Contaminants Cleaned Up: Petroleum :	N/R
Contaminants Cleaned Up: Asbestos :	N/R
Contaminants Cleaned Up: Lead :	N/R
Contaminants Cleaned Up: PAHs :	N/R
Contaminants Cleaned Up: PCBs :	N/R
Contaminants Cleaned Up: VOCs :	N/R
Contaminants Cleaned Up: Selenium :	N/R
Contaminants Cleaned Up: Iron :	N/R
Contaminants Cleaned Up: Arsenic :	N/R
Contaminants Cleaned Up: Cadmium :	N/R
Contaminants Cleaned Up: Chromium :	N/R
Contaminants Cleaned Up: Copper :	N/R
Contaminants Cleaned Up: Mercury :	N/R
Contaminants Cleaned Up: Nickel :	N/R
Contaminants Cleaned Up: Pesticides :	N/R
Contaminants Cleaned Up: SVOCs :	N/R
Contaminants Cleaned Up: Other Metals:	N/R
Contaminants Cleaned Up: Other :	N/R
Contaminants Cleaned Up: Other (Descr):	N/R
Contaminants Cleaned Up: Unknown :	N/R
Contaminants Cleaned Up: None :	N/R
Media Affected: Air :	N/R
Media Affected: Sediments :	N/R
Media Affected: Soil :	Y
Media Affected: Drinking Water :	N/R
Media Affected: Ground Water :	N/R
Media Affected: Surface Water :	N/R
Media Affected: Bldg Materials :	N/R

DRAFT

Map Id: 97
Direction: WNW
Distance: 0.626 mi., 3305 ft.
Elevation: 79 ft.
Relative: Higher

Site Name : SMITH FARM | 150/160 PLEASANT STREET
150 & 160 PLEASANT STREET
ROCKLAND, ME 04841

Database(s) : [ALL SITES - ME, BROWNFIELDS - ME, BROWNFIELDS-ACRES, EJ BROWNFIELDS, FED BROWNFIELDS, FRS, HIST FED BROWNFIELDS] ***(cont.)***

Envirosite ID: 50665854
EPA ID: N/R

HIST FED BROWNFIELDS ***(cont.)***

Media Affected: Indoor Air :	N/R
Media Affected: Unknown :	N/R
Media Cleaned Up: Air :	N/R
Media Cleaned Up: Sediments :	N/R
Media Cleaned Up: Soil :	N/R
Media Cleaned Up: Drinking Water :	N/R
Media Cleaned Up: Ground Water :	N/R
Media Cleaned Up: Surface Water :	N/R
Media Cleaned Up: Bldg Materials :	N/R
Media Cleaned Up: Indoor Air :	N/R
Media Cleaned Up: Unknown :	N/R
ST/Tribal Prg ID Number :	N/R
Further Action/Cleanup :	N/R
Enrollment ST/Tribal Prg :	N/R
Institutional Ctrl (ICs) Req? :	N
IC Category: Proprietary Controls :	N/R
IC Category: Informational Devices :	N/R
IC Category: Governmental Controls :	N/R
IC Category: Enforcement/Permit Tools:	N/R
ICs in Place? :	N/R
Date ICs in Place :	N/R
Future Use: Greenspace :	N/R
Future Use: Residential :	N/R
Future Use: Commercial :	N/R
Future Use: Industrial :	N/R
Future Use: Multistory (acres) :	N/R

Assessment Details

Cooperative Agreement Number :	00A00038
Type of Brownfields Grant :	Assessment
Type of Funding :	Hazardous
Grant Recipient Name :	City of Rockland
IC Data Address :	N/R
Redevelopment Completion Date :	N/R
Cleanup Start Date :	N/R
Cleanup Completion Date :	N/R
Redevelopment Start Date :	N/R
Number of Cleanup and Redev Jobs :	N/R
Acreage and Greenspace Created :	N/R
Photographs are Available :	Y
Video is Available :	N
Accomplishment Counted :	N/R
Assessment Phase :	N/R
Assessment Start Date :	N/R
Assessment Completion Date :	N/R
Amount of Assessment Funding :	N/R
Source of Assessment Funding :	N/R
Entity Providing Assessment Funds :	N/R
Source of Cleanup Funding :	N/R
Entity Providing Cleanup Funds :	N/R
Amount of Cleanup Funding :	N/R
Source of Redevelopment Funding :	N/R

DRAFT

Map Id: 97
Direction: WNW
Distance: 0.626 mi., 3305 ft.
Elevation: 79 ft.
Relative: Higher

Site Name : SMITH FARM | 150/160 PLEASANT STREET
150 & 160 PLEASANT STREET
ROCKLAND, ME 04841

Database(s) : [ALL SITES - ME, BROWNFIELDS - ME, BROWNFIELDS-ACRES, EJ BROWNFIELDS, FED BROWNFIELDS, FRS, HIST FED BROWNFIELDS] ***(cont.)***

Envirosite ID: 50665854
EPA ID: N/R

HIST FED BROWNFIELDS ***(cont.)***

Entity Prvding Redevelopment Funds :	N/R
Amount of Redevelopment Funding :	N/R
Cooperative Agreement Number :	00A00038
Type of Brownfields Grant :	Assessment
Type of Funding :	Hazardous
Grant Recipient Name :	City of Rockland
IC Data Address :	N/R
Redevelopment Completion Date :	N/R
Cleanup Start Date :	N/R
Cleanup Completion Date :	N/R
Redevelopment Start Date :	N/R
Number of Cleanup and Redev Jobs :	N/R
Acreage and Greenspace Created :	N/R
Photographs are Available :	Y
Video is Available :	N
Accomplishment Counted :	N
Assessment Phase :	N/R
Assessment Start Date :	2019-02-01
Assessment Completion Date :	2019-08-22
Amount of Assessment Funding :	18893
Source of Assessment Funding :	N/R
Entity Providing Assessment Funds :	EPA
Source of Cleanup Funding :	N/R
Entity Providing Cleanup Funds :	N/R
Amount of Cleanup Funding :	N/R
Source of Redevelopment Funding :	N/R
Entity Prvding Redevelopment Funds :	N/R
Amount of Redevelopment Funding :	N/R

DRAFT

Map Id: 98
Direction: WNW
Distance: 0.632 mi., 3337 ft.
Elevation: 85 ft.
Relative: Higher

Site Name : FORMER MAINE HEALTH
PLEASANT STREET ROCKLAND
ROCKLAND, ME

Database(s) : [ALL SITES - ME, DEL HWS - ME]

Envirosite ID: 33782272
EPA ID: N/R

ALL SITES - ME

Facility Name :	FORMER MAINE HEALTH
Facility Address :	PLEASANT STREET ROCKLAND, ROCKLAND
County :	KNOX
Status Date :	2020-04-24
Site Number :	REM02990
Program :	N/R
Alias :	170 PLEASANT STREET

Map Id: 98
Direction: WNW
Distance: 0.632 mi., 3337 ft.
Elevation: 85 ft.
Relative: Higher

Site Name : FORMER MAINE HEALTH
PLEASANT STREET ROCKLAND
ROCKLAND, ME

Database(s) : [ALL SITES - ME, DEL HWS - ME] ***(cont.)***

Envirosite ID: 33782272
EPA ID: N/R

ALL SITES - ME ***(cont.)***

Acres :	0
IC Controls :	False
Status :	REMEDY IN PLACE: CLOSED
Sub Status :	NO (OR DE-MINIMIS) CONTAMINATION LEFT ON SITE
Latitude :	44.09815
Longitude :	-69.12139
Last Date in Agency List :	2024-12-16

DEL HWS - ME

Facility Name :	FORMER MAINE HEALTH
Facility Address :	PLEASANT STREET ROCKLAND, ROCKLAND
County :	KNOX
Status Date :	2020-04-24
Site Number :	REM02990
Program :	BROWNFIELDS-104K
Alias :	170 PLEASANT STREET
Acres :	0
IC Controls :	False
Status :	REMEDY IN PLACE: CLOSED
Sub Status :	NO (OR DE-MINIMIS) CONTAMINATION LEFT ON SITE
Latitude :	44.09815
Longitude :	-69.12139
Last Date in Agency List :	2024-12-16

DRAFT

Map Id: V99
Direction: WSW
Distance: 0.639 mi., 3376 ft.
Elevation: 56 ft.
Relative: Higher

Site Name : UPS - ROCKLAND
MERRILL RD INDUSTRIAL PARK | MERRILL RD
ROCKLAND, ME 04841

Database(s) : [ECHO, FRS, ICIS, INACTIVE PCS, PCS FACILITY, STORMWATER]

Envirosite ID: 17519831
EPA ID: N/R

ECHO

Facility Name :	UPS - ROCKLAND
Facility Address :	MERRILL RD, ROCKLAND, ME 04841
County :	KNOX COUNTY
Last Inspection Date :	2022-09-22
Registry ID :	110064777647
FIPS Code :	23013
EPA Region :	01
Inspection Count :	1
Last Inspection Days :	773
Informal Count :	0
Last Informal Action Date :	N/R
Formal Action Count :	0

Map Id: V99
Direction: WSW
Distance: 0.639 mi., 3376 ft.
Elevation: 56 ft.
Relative: Higher

Site Name : UPS - ROCKLAND
MERRILL RD INDUSTRIAL PARK | MERRILL RD
ROCKLAND, ME 04841

Database(s) : [ECHO, FRS, ICIS, INACTIVE PCS, PCS FACILITY, STORMWATER] ***(cont.)***

Envirosite ID: 17519831
EPA ID: N/R

ECHO ***(cont.)***

Last Formal Action Date :	N/R
Total Penalties :	0
Penalty Count :	N/R
Last Penalty Date :	N/R
Last Penalty Amount :	N/R
QTRS IN NC :	0
Programs IN SNC :	0
Current Compliance Status :	No Violation Identified
Three-Year Compliance Status :	_____
Collection Method :	ADDRESS MATCHING-HOUSE NUMBER
Reference Point :	ENTRANCE POINT OF A FACILITY OR STATION
Accuracy Meters :	30
Derived Tribes :	N/R
Derived HUC :	01050002
Derived WBD :	010500021906
Derived STCTY FIPS :	23013
Derived Zip :	04841
Derived CD113 :	01
Derived CB2010 :	230139706003016
MYRTK Universe :	NNN
NPDES IDs :	MER05B539
CWA Permit Types :	Non-M
CWA Compliance Tracking :	On
CWA NAICS :	N/R
CWA SICS :	4215
CWA Inspection Count :	1
CWA Last Inspection Days :	772
CWA Informal Count :	N/R
CWA Formal Action Count :	N/R
CWA Last Formal Action Date :	N/R
CWA Penalties :	N/R
CWA Last Penalty Date :	N/R
CWA Last Penalty Amount :	N/R
CWA Quarters IN NC :	0
CWA Current Compliance Status :	No Violation Identified
CWA Current SNC Flag :	N
CWA 13 Quarters Compliance Status :	_____
CWA 13 Quarters Effluent Exceedances:	N/R
CWA Three-Year QNCR Codes :	N/R
DFR URL :	Click here for hyperlink provided by the agency.
Facility SIC :	4215
Facility NAICS :	N/R
Facility Last Inspection EPA Date :	N/R
Facility Last Inspection State Date :	2022-09-22
Facility Last Formal Act EPA Date :	N/R
Facility Last Formal Act State Date :	N/R
Facility Last Informal Act EPA Date :	N/R
Facility Last Informal Act State Date:	N/R
Facility Federal Agency :	N/R
TRI Reporter :	N/R
Facility Imp Water Flag :	N/R
Current SNC Flag :	N
Indian County Flag :	N
Federal Flag :	N/R
US Mexico Border Flag :	N/R

DRAFT

Map Id: V99
Direction: WSW
Distance: 0.639 mi., 3376 ft.
Elevation: 56 ft.
Relative: Higher

Site Name : UPS - ROCKLAND
MERRILL RD INDUSTRIAL PARK | MERRILL RD
ROCKLAND, ME 04841

Database(s) : [ECHO, FRS, ICIS, INACTIVE PCS, PCS FACILITY, STORMWATER] ***(cont.)***

Envirosite ID: 17519831
EPA ID: N/R

ECHO ***(cont.)***

Chesapeak Bay Flag :	N/R
AIR Flag :	N
NPDES Flag :	Y
SDWIS Flag :	N
RCRA Flag :	N
TRI Flag :	N
GHG Flag :	N
Major Flag :	N/R
Active Flag :	Y
NAA Flag :	Y
Latitude :	44.08759
Longitude :	-69.12092
Last Date in Agency List :	2025-02-19

FRS

Facility Name :	UPS - ROCKLAND
Facility Address :	MERRILL RD INDUSTRIAL PARK, ROCKLAND, ME 04841
County :	KNOX COUNTY

Site Details

Registry ID :	110064777647
FRS Facility URL :	Click here for hyperlink provided by the agency.
Last Date in Agency List :	2024-12-16

Source Description

Source Description :

The NPDES module of the Compliance Information System (ICIS) tracks surface water permits issued under the Clean Water Act. Under NPDES, all facilities that discharge pollutants from any point source into waters of the United States are required to obtain a permit. The permit will likely contain limits on what can be discharged, impose monitoring and reporting requirements, and include other provisions to ensure that the discharge does not adversely affect water quality.

FRS Environmental Interest

Source and System ID :	ICIS - MER05B539

ICIS

Facility Name :	UPS - ROCKLAND
Facility Address :	MERRILL RD INDUSTRIAL PARK, ROCKLAND, ME 04841

Site Details

NPDES ID :	MER05B539
ICIS Facility Interest ID :	3600070713

DRAFT

Map Id: V99
Direction: WSW
Distance: 0.639 mi., 3376 ft.
Elevation: 56 ft.
Relative: Higher

Site Name : UPS - ROCKLAND
MERRILL RD INDUSTRIAL PARK | MERRILL RD
ROCKLAND, ME 04841

Database(s) : [ECHO, FRS, ICIS, INACTIVE PCS, PCS FACILITY, STORMWATER] ***(cont.)***

Envirosite ID: 17519831
EPA ID: N/R

ICIS ***(cont.)***

Facility UIN :	110064777647
Facility Type Code :	N/R
Impaired Waters :	N/R
Latitude :	44.08759
Longitude :	-69.12092
Last Date in Agency List :	2025-03-06

Facility SIC

SIC Code :	4215
SIC Description :	Courier Services, Except By Air

INACTIVE PCS

Issue Date :	2017-02-15
Original Issue Date :	2011-07-22
Effective Date :	2017-02-15
Expiration Date :	2021-12-06
Retirement Date :	N/R
Termination Date :	N/R
Issuing Agency :	N/R
Agency Type :	State
Activity ID :	3600984756
External Permit Number :	MER05B539
Facility Type Indicator :	NON-POTW
Permit Type :	General Permit Covered Facility-NPDES)
Major Minor Status :	N
Permit Status :	Expired
Total Design Flow Number :	N/R
Actual Average Flow Number :	N/R
State Water Body :	N/R
State Water Body Name :	N/R
Permit Name :	UNITED PARCEL SERVICE, INC.
Permit Comp Status :	N/R
RNC Tracking :	Y
Master External Permit Number :	MER050000
TMDL Interface :	N/R
EDMR Authorization :	N
Pretreatment Indicator :	N/R
Last Date in Agency List :	2025-03-10

PCS FACILITY

Issue Date :	2011-07-22
Original Issue Date :	2011-07-22
Effective Date :	2011-07-22
Expiration Date :	2016-04-25
Retirement Date :	2017-02-14
Termination Date :	N/R
Issuing Agency :	N/R
Agency Type :	State
Activity ID :	3600193405
External Permit Number :	N/R
Facility Type Indicator :	NON-POTW

DRAFT

Map Id: V99
Direction: WSW
Distance: 0.639 mi., 3376 ft.
Elevation: 56 ft.
Relative: Higher

Site Name : UPS - ROCKLAND
MERRILL RD INDUSTRIAL PARK | MERRILL RD
ROCKLAND, ME 04841

Database(s) : [ECHO, FRS, ICIS, INACTIVE PCS, PCS FACILITY, STORMWATER] ***(cont.)***

Envirosite ID: 17519831
EPA ID: N/R

PCS FACILITY ***(cont.)***

Permit Type :	General Permit Covered Facility-NPDES)
Major Minor Status :	N
Permit Status :	Administratively Continued
Total Design Flow Number :	N/R
Actual Average Flow Number :	N/R
State Water Body :	N/R
State Water Body Name :	N/R
Permit Name :	UNITED PARCEL SERVICE, INC.
Permit Comp Status :	Y
RNC Tracking :	Y
Master External Permit Number :	MER050000
TMDL Interface :	N/R
EDMR Authorization :	N
Pretreatment Indicator :	N/R
Last Date in Agency List :	2025-03-10

STORMWATER

Facility Name :	UPS - ROCKLAND
Facility Address :	MERRILL RD, ROCKLAND, ME 04841
NPDES ID :	MER05B539
Permittee Name :	UNITED PARCEL SERVICE, INC.
Permit Status :	Expired
Permit Issuing Name :	State
Issued Date :	2017-02-15
Effective Date :	2017-02-15
Termination Date :	N/R
Expiration Date :	2021-12-06
EPA Region :	01
SIC Code :	4215
NAICS Code :	N/R
EJ Indexes Above 80th Percentile :	N
Significant Noncompliance Status :	N/R
Quarters with Noncompliance :	0
Industrial Stormwater Formal Enforcement Actions:	N/R
Facility Map Flag :	N/R
DRF URL :	Click here for hyperlink provided by the agency.
Latitude :	44.08759
Longitude :	-69.12092
Last Date in Agency List :	2025-02-04

DRAFT

Map Id: 100
Direction: WSW
Distance: 0.644 mi., 3401 ft.
Elevation: 65 ft.
Relative: Higher

Site Name : FISHER ENGINEERING | DOUGLAS DYNAMICS, L.L.C. | FISHER INDUSTRIES 50 GORDON DR | 50 GORDAN DRIVE ROCKLAND | Rockland, ME

Database(s) : [AFS, AIRS - ME, BRS, ECHO, EGAD - ME, EJ TOXIC RELEASE, FRS, HIST NPDES - ME, ICIS, INACTIVE PCS, LAST - ME, MANIFEST - RI, MANIFEST EPA, PCS FACILITY, RCRA VSQG, SPILLS - ME, STORMWATER, STORMWATER - ME, T 2 - ME, TRIS]

Envirosite ID: 3212025
EPA ID: N/R

AFS

Facility Name :	DOUGLAS DYNAMICS, L.L.C.
Facility Address :	50 GORDON DR, ROCKLAND, ME 04841-2139
County :	Knox

Facility Summary

Program System ID :	ME0000002301300727
Facility Registry ID :	110002088507
EPA Region :	EPA Region 1 - CT, ME, MA, NH, RI, VT
SIC :	3499 - FABRICATED METAL PRODUCTS, NOT ELSEWHERE CLASSIFIED
NAICS :	333120 - Construction Machinery Manufacturing
Facility Type :	Privately Owned Facility
Air Pollutant Class :	Synthetic Minor Emissions
Air Operating Status :	Operating
Current High Priority Violation (HPV):	No Violation Identified
Local Control Region Name :	N/R
Last Date in Agency List :	2024-09-24

Air Pollutant Details

Program System ID :	ME0000002301300727
Pollutant :	Sulfur dioxide
Substance Registry Services ID (SRS):	150367
Chemical Abstract Service Number :	7446095
Air Pollutant Class :	Minor Emissions

Program System ID :	ME0000002301300727
Pollutant :	PARTICULATE MATTER < 10 UM
Substance Registry Services ID (SRS):	1647619
Chemical Abstract Service Number :	N/R
Air Pollutant Class :	Minor Emissions

Program System ID :	ME0000002301300727
Pollutant :	VOLATILE ORGANIC COMPOUNDS (VOCS)
Substance Registry Services ID (SRS):	761346
Chemical Abstract Service Number :	N/R
Air Pollutant Class :	Synthetic Minor Emissions

Program System ID :	ME0000002301300727
Pollutant :	Carbon monoxide
Substance Registry Services ID (SRS):	65052
Chemical Abstract Service Number :	630080
Air Pollutant Class :	Minor Emissions

DRAFT

Map Id: 100
Direction: WSW
Distance: 0.644 mi., 3401 ft.
Elevation: 65 ft.
Relative: Higher

Site Name : FISHER ENGINEERING | DOUGLAS DYNAMICS, L.L.C. | FISHER INDUSTRIES 50 GORDON DR | 50 GORDAN DRIVE ROCKLAND | Rockland, ME

Database(s) : [AFS, AIRS - ME, BRS, ECHO, EGAD - ME, EJ TOXIC RELEASE, FRS, HIST NPDES - ME, ICIS, INACTIVE PCS, LAST - ME, MANIFEST - RI, MANIFEST EPA, PCS FACILITY, RCRA VSQG, SPILLS - ME, STORMWATER, STORMWATER - ME, T 2 - ME, TRIS] ***(cont.)***

Envirosite ID: 3212025
EPA ID: N/R

AFS ***(cont.)***

Program System ID :	ME0000002301300727
Pollutant :	VOLATILE ORGANIC COMPOUNDS (VOCS)
Substance Registry Services ID (SRS):	761346
Chemical Abstract Service Number :	N/R
Air Pollutant Class :	Minor Emissions

Program System ID :	ME0000002301300727
Pollutant :	NITROGEN OXIDES
Substance Registry Services ID (SRS):	173203
Chemical Abstract Service Number :	11104931
Air Pollutant Class :	Minor Emissions

Program System ID :	ME0000002301300727
Pollutant :	TOTAL PARTICULATE MATTER
Substance Registry Services ID (SRS):	1647643
Chemical Abstract Service Number :	N/R
Air Pollutant Class :	Minor Emissions

Air Violation History Details

HPV Day Zero Date :	N/R
HPV Resolved Date :	N/R
Program System ID :	ME0000002301300727
Activity ID :	N/R
Agency Type :	N/R
State Code :	N/R
Air Local Control Region Code (LCON):	N/R
Comp Determination UID :	N/R
Enforcement Response Policy :	N/R
Program :	N/R
Pollutant :	N/R
Earliest Determination Date of Federally Reportable Violation (FRV):	N/R

AIRS - ME

Facility Name :	DOUGLAS DYNAMICS, L.L.C.
Facility Address :	50 GORDON DR, ROCKLAND, ME 04841-2139
County :	Knox

Permit Issued Date :	2015-06-25
Permit Expiration Date :	2025-06-25
Permit ID :	A-000727
Status :	Active
Facility Category :	Synthetic Minor

DRAFT

Map Id: 100
Direction: WSW
Distance: 0.644 mi., 3401 ft.
Elevation: 65 ft.
Relative: Higher

Site Name : FISHER ENGINEERING | DOUGLAS DYNAMICS, L.L.C. | FISHER INDUSTRIES 50 GORDON DR | 50 GORDAN DRIVE ROCKLAND | Rockland, ME

Database(s) : [AFS, AIRS - ME, BRS, ECHO, EGAD - ME, EJ TOXIC RELEASE, FRS, HIST NPDES - ME, ICIS, INACTIVE PCS, LAST - ME, MANIFEST - RI, MANIFEST EPA, PCS FACILITY, RCRA VSQG, SPILLS - ME, STORMWATER, STORMWATER - ME, T 2 - ME, TRIS] ***(cont.)***

Envirosite ID: 3212025
EPA ID: N/R

AIRS - ME ***(cont.)***

Location Method :	DIGITIZED
Latitude :	44.08926
Longitude :	-69.11712
Last Date in Agency List :	2024-06-27

BRS

Facility Name :	FISHER ENGINEERING
Facility Address :	50 GORDON DRIVE, ROCKLAND, ME 04841
County :	KNOX

Site Details

Date Form Received by Agency :	2022-03-30
EPA ID :	MER000503201
Mailing Address :	50 GORDON DRIVE, ROCKLAND, ME 04841
Contact :	WILLIAM G SQUIERS
Contact Address :	50 GORDON DRIVE, ROCKLAND, ME 04841
Contact Country :	US
Contact Telephone :	207-701-4241
Contact Email :	JSQUIERS@FISHERPLOWS.COM
EPA Region :	01
Land Type :	Private
Source Type :	Annual/Biennial Report updated with Notification
Classification :	Small Quantity Generator
Description :	Handlers that generate more than 100 and less than 1000 kilograms of hazardous waste during any calendar month and accumulate less than 6000 kg of hazardous waste at any time; or generate 100 kg or less of hazardous waste during any calendar month, and accumulate more than 1000 kg of hazardous waste at any time.
Last Date in Agency List :	2024-12-17

Owner/Operator Summary

Owner/Operator Name :	DOUGLAS DYNAMICS HOLDINGS INC
Owner/Operator Address :	7777 NORTH 73RD ST, MILWAUKEE, IA 53223
Owner/Operator Country :	US
Owner/Operator Telephone :	414-362-3899
Owner/Operator Email :	N/R
Owner/Operator Fax :	N/R
Legal Status :	Private
Owner/Operator Type :	Owner
Owner/Operator Start Date :	2004-03-31
Owner/Operator End Date :	N/R

DRAFT

Map Id: 100
Direction: WSW
Distance: 0.644 mi., 3401 ft.
Elevation: 65 ft.
Relative: Higher

Site Name : FISHER ENGINEERING | DOUGLAS DYNAMICS, L.L.C. | FISHER INDUSTRIES 50 GORDON DR | 50 GORDAN DRIVE ROCKLAND | Rockland, ME

Database(s) : [AFS, AIRS - ME, BRS, ECHO, EGAD - ME, EJ TOXIC RELEASE, FRS, HIST NPDES - ME, ICIS, INACTIVE PCS, LAST - ME, MANIFEST - RI, MANIFEST EPA, PCS FACILITY, RCRA VSQG, SPILLS - ME, STORMWATER, STORMWATER - ME, T 2 - ME, TRIS] ***(cont.)***

Envirosite ID: 3212025
EPA ID: N/R

BRS ***(cont.)***

Owner/Operator Name :	FISHER ENGINEERING
Owner/Operator Address :	50 GORDON DRIVE, ROCKLAND, ME 04841
Owner/Operator Country :	US
Owner/Operator Telephone :	N/R
Owner/Operator Email :	N/R
Owner/Operator Fax :	N/R
Legal Status :	Private
Owner/Operator Type :	Operator
Owner/Operator Start Date :	1999-03-05
Owner/Operator End Date :	N/R

Waste Activity Monitoring

Report Cycle :	2021
Hazardous Waste Page Number :	1
Hazardous Waste Sub-Page Number :	1
BR Form :	GM
Waste Description :	UN1814 POTASSIUM HYDROXIDE SOLUTION
Primary NAICS :	33639 - Other Motor Vehicle Parts Manufacturing
Source Code :	G11 - Discarding off-specification, out-of-date, and/or unused chemicals or products
Form Code :	W110 - Caustic aqueous waste without cyanides (pH >12.5)
Management Method :	H141 - The site receiving this waste stored/bulked and transferred the waste with no treatment or recovery (H010-H129), fuel blending (H061), or disposal (H131-H135) at that receiving site.
Generation Tons :	1.588824
Managed Tons :	0
Shipped Tons :	1.588824
Received Tons :	0
Receiver ID :	VTR000517052
Receiver State :	VT
Shipper ID :	MER000503201
Shipper State :	ME
Waste Minimization :	X - No waste minimization efforts were implemented for this waste
Waste Code List :	D002
Waste Code Group :	D002 - CORROSIVE WASTE
Waste Generation Type :	N/R

Report Cycle :	2021
Hazardous Waste Page Number :	2
Hazardous Waste Sub-Page Number :	1
BR Form :	GM
Waste Description :	UN3264 PHOSPHORIC ACID

DRAFT

Map Id: 100
Direction: WSW
Distance: 0.644 mi., 3401 ft.
Elevation: 65 ft.
Relative: Higher

Site Name : FISHER ENGINEERING | DOUGLAS DYNAMICS, L.L.C. | FISHER INDUSTRIES 50 GORDON DR | 50 GORDAN DRIVE ROCKLAND | Rockland, ME

Database(s) : [AFS, AIRS - ME, BRS, ECHO, EGAD - ME, EJ TOXIC RELEASE, FRS, HIST NPDES - ME, ICIS, INACTIVE PCS, LAST - ME, MANIFEST - RI, MANIFEST EPA, PCS FACILITY, RCRA VSQG, SPILLS - ME, STORMWATER, STORMWATER - ME, T 2 - ME, TRIS] ***(cont.)***

Envirosite ID: 3212025
EPA ID: N/R

BRS ***(cont.)***

Primary NAICS :	33639 - Other Motor Vehicle Parts Manufacturing
Source Code :	G13 - Cleaning out process equipment (periodic sludge or residual removal from enclosed processes including internal scrubbing or cleaning)
Form Code :	W113 - Other aqueous waste or wastewaters (fluid but not sludge)
Management Method :	H141 - The site receiving this waste stored/bulked and transferred the waste with no treatment or recovery (H010-H129), fuel blending (H061), or disposal (H131-H135) at that receiving site.
Generation Tons :	0.75
Managed Tons :	0
Shipped Tons :	0.75
Received Tons :	0
Receiver ID :	VTR000517052
Receiver State :	VT
Shipper ID :	MER000503201
Shipper State :	ME
Waste Minimization :	N - Waste minimization efforts were unsuccessful in reducing quantity and/or toxicity (please detail reasons in the Comments section)
Waste Code List :	D002, D004, D007
Waste Code Group :	TCMT - D004-D011 combinations
Waste Generation Type :	N/R
Report Cycle :	2021
Hazardous Waste Page Number :	3
Hazardous Waste Sub-Page Number :	1
BR Form :	GM
Waste Description :	UN1719 POTASSIUM & SODIUM HYDROXIDE
Primary NAICS :	33639 - Other Motor Vehicle Parts Manufacturing
Source Code :	G13 - Cleaning out process equipment (periodic sludge or residual removal from enclosed processes including internal scrubbing or cleaning)
Form Code :	W113 - Other aqueous waste or wastewaters (fluid but not sludge)
Management Method :	H141 - The site receiving this waste stored/bulked and transferred the waste with no treatment or recovery (H010-H129), fuel blending (H061), or disposal (H131-H135) at that receiving site.
Generation Tons :	0.0044621
Managed Tons :	0
Shipped Tons :	0.0044621

DRAFT

Map Id: 100
Direction: WSW
Distance: 0.644 mi., 3401 ft.
Elevation: 65 ft.
Relative: Higher

Site Name : FISHER ENGINEERING | DOUGLAS DYNAMICS, L.L.C. | FISHER INDUSTRIES 50 GORDON DR | 50 GORDAN DRIVE ROCKLAND | Rockland, ME

Database(s) : [AFS, AIRS - ME, BRS, ECHO, EGAD - ME, EJ TOXIC RELEASE, FRS, HIST NPDES - ME, ICIS, INACTIVE PCS, LAST - ME, MANIFEST - RI, MANIFEST EPA, PCS FACILITY, RCRA VSQG, SPILLS - ME, STORMWATER, STORMWATER - ME, T 2 - ME, TRIS] ***(cont.)***

Envirosite ID: 3212025
EPA ID: N/R

BRS ***(cont.)***

Received Tons :	0
Receiver ID :	VTR000517052
Receiver State :	VT
Shipper ID :	MER000503201
Shipper State :	ME
Waste Minimization :	C - Impl. new initiative to reduce qty and/or toxicity
Waste Code List :	D002
Waste Code Group :	D002 - CORROSIVE WASTE
Waste Generation Type :	N/R
Report Cycle :	2021
Hazardous Waste Page Number :	4
Hazardous Waste Sub-Page Number :	1
BR Form :	GM
Waste Description :	RQ UN3264 SULFURIC ACID
Primary NAICS :	33639 - Other Motor Vehicle Parts Manufacturing
Source Code :	G19 - Other one-time or intermittent processes (specify in comments)
Form Code :	W113 - Other aqueous waste or wastewaters (fluid but not sludge)
Management Method :	H141 - The site receiving this waste stored/bulked and transferred the waste with no treatment or recovery (H010-H129), fuel blending (H061), or disposal (H131-H135) at that receiving site.
Generation Tons :	0.1517932
Managed Tons :	0
Shipped Tons :	0.1517932
Received Tons :	0
Receiver ID :	VTR000517052
Receiver State :	VT
Shipper ID :	MER000503201
Shipper State :	ME
Waste Minimization :	N - Waste minimization efforts were unsuccessful in reducing quantity and/or toxicity (please detail reasons in the Comments section)
Waste Code List :	D002
Waste Code Group :	D002 - CORROSIVE WASTE
Waste Generation Type :	N/R

ECHO

Facility Name :	FISHER ENGINEERING
Facility Address :	50 GORDON DR., ROCKLAND, ME 04841
County :	KNOX
Last Inspection Date :	2022-07-19
Registry ID :	110002088507

DRAFT

Map Id: 100
Direction: WSW
Distance: 0.644 mi., 3401 ft.
Elevation: 65 ft.
Relative: Higher

Site Name : FISHER ENGINEERING | DOUGLAS DYNAMICS, L.L.C. | FISHER INDUSTRIES 50 GORDON DR | 50 GORDAN DRIVE ROCKLAND | Rockland, ME

Database(s) : [AFS, AIRS - ME, BRS, ECHO, EGAD - ME, EJ TOXIC RELEASE, FRS, HIST NPDES - ME, ICIS, INACTIVE PCS, LAST - ME, MANIFEST - RI, MANIFEST EPA, PCS FACILITY, RCRA VSQG, SPILLS - ME, STORMWATER, STORMWATER - ME, T 2 - ME, TRIS] ***(cont.)***

Envirosite ID: 3212025
EPA ID: N/R

ECHO ***(cont.)***

FIPS Code :	23013
EPA Region :	01
Inspection Count :	1
Last Inspection Days :	838
Informal Count :	0
Last Informal Action Date :	2013-02-19
Formal Action Count :	0
Last Formal Action Date :	N/R
Total Penalties :	0
Penalty Count :	N/R
Last Penalty Date :	N/R
Last Penalty Amount :	N/R
QTRS IN NC :	0
Programs IN SNC :	0
Current Compliance Status :	No Violation Identified
Three-Year Compliance Status :	_____
Collection Method :	ADDRESS MATCHING-HOUSE NUMBER
Reference Point :	CENTER OF A FACILITY OR STATION
Accuracy Meters :	30
Derived Tribes :	N/R
Derived HUC :	01050002
Derived WBD :	010500021906
Derived STCTY FIPS :	23013
Derived Zip :	04841
Derived CD113 :	01
Derived CB2010 :	230139706003016
MYRTK Universe :	NNN
NPDES IDs :	MER05B343
CWA Permit Types :	Non-M
CWA Compliance Tracking :	On
CWA NAICS :	N/R
CWA SICS :	3531
CWA Inspection Count :	1
CWA Last Inspection Days :	837
CWA Informal Count :	N/R
CWA Formal Action Count :	N/R
CWA Last Formal Action Date :	N/R
CWA Penalties :	N/R
CWA Last Penalty Date :	N/R
CWA Last Penalty Amount :	N/R
CWA Quarters IN NC :	0
CWA Current Compliance Status :	No Violation Identified
CWA Current SNC Flag :	N
CWA 13 Quarters Compliance Status :	_____
CWA 13 Quarters Effluent Exceedances:	N/R
CWA Three-Year QNCR Codes :	N/R
DFR URL :	Click here for hyperlink provided by the agency.
Facility SIC :	3531 3499

DRAFT

Map Id: 100
Direction: WSW
Distance: 0.644 mi., 3401 ft.
Elevation: 65 ft.
Relative: Higher

Site Name : FISHER ENGINEERING | DOUGLAS DYNAMICS, L.L.C. | FISHER INDUSTRIES 50 GORDON DR | 50 GORDAN DRIVE ROCKLAND | Rockland, ME

Database(s) : [AFS, AIRS - ME, BRS, ECHO, EGAD - ME, EJ TOXIC RELEASE, FRS, HIST NPDES - ME, ICIS, INACTIVE PCS, LAST - ME, MANIFEST - RI, MANIFEST EPA, PCS FACILITY, RCRA VSQG, SPILLS - ME, STORMWATER, STORMWATER - ME, T 2 - ME, TRIS] ***(cont.)***

Envirosite ID: 3212025
EPA ID: N/R

ECHO ***(cont.)***

Facility NAICS :	333120 - Construction Machinery Manufacturing, 336120 - Heavy Duty Truck Manufacturing, 33639 - Other Motor Vehicle Parts Manufacturing
Facility Last Inspection EPA Date :	N/R
Facility Last Inspection State Date :	2022-07-19
Facility Last Formal Act EPA Date :	N/R
Facility Last Formal Act State Date :	N/R
Facility Last Informal Act EPA Date :	N/R
Facility Last Informal Act State Date:	2013-02-19
Facility Federal Agency :	N/R
TRI Reporter :	Y
Facility Imp Water Flag :	N/R
Current SNC Flag :	N
Indian County Flag :	N
Federal Flag :	N/R
US Mexico Border Flag :	N/R
Chesapeak Bay Flag :	N/R
AIR Flag :	Y
NPDES Flag :	Y
SDWIS Flag :	N
RCRA Flag :	Y
TRI Flag :	Y
GHG Flag :	N
Major Flag :	N/R
Active Flag :	Y
NAA Flag :	Y
Latitude :	44.08924
Longitude :	-69.12486
Last Date in Agency List :	2025-02-19

EGAD - ME

Facility Name :	FISHER ENGINEERING
Facility Address :	50 GORDON DRIVE, ROCKLAND
Effective Date :	2007-10-25
Site Number :	49392
Site Type :	RCRA MEDIUM QUANTITY GENERATOR
Program ID :	MED001104157
Related Program :	EPA_ID
Description :	WASTE ID CODE F005
Summary :	THE FOLLOWING WASTE NON HALOGENATED SOLVENTS: TOLUENE, METHYL ETHYL KETONE, CARBON DISULFIDE, ISOBUTANOL, PYRIDINE, BENZENE, 2 ETHOXYETHANOL, AND 2 NITROPROPANE; ALL WASTE SOLVENT MIXTURES AND BLENDS CONTAINING BEFORE USE, A TOTAL OF TEN PERCENT OR MORE (

DRAFT

Map Id: 100
Direction: WSW
Distance: 0.644 mi., 3401 ft.
Elevation: 65 ft.
Relative: Higher

Site Name : FISHER ENGINEERING | DOUGLAS DYNAMICS, L.L.C. | FISHER INDUSTRIES 50 GORDON DR | 50 GORDAN DRIVE ROCKLAND | Rockland, ME

Database(s) : [AFS, AIRS - ME, BRS, ECHO, EGAD - ME, EJ TOXIC RELEASE, FRS, HIST NPDES - ME, ICIS, INACTIVE PCS, LAST - ME, MANIFEST - RI, MANIFEST EPA, PCS FACILITY, RCRA VSQG, SPILLS - ME, STORMWATER, STORMWATER - ME, T 2 - ME, TRIS] ***(cont.)***

Envirosite ID: 3212025
EPA ID: N/R

EGAD - ME ***(cont.)***

Latitude :	44.089306
Longitude :	-69.125884
Last Date in Agency List :	2024-11-25

EJ TOXIC RELEASE

Facility Name :	FISHER ENGINEERING
Facility Address :	50 GORDON DR, ROCKLAND, ME 04841
County :	KNOX COUNTY
Registry ID :	110002088507
Program System :	TRIS
Program System ID :	04841FSHRN50GOR
EPA Region :	Region 1
Latitude :	44.08924
Longitude :	-69.12486
Facility URL :	Click here for hyperlink provided by the agency.
Last Date in Agency List :	2025-01-14

FRS

Facility Name :	FISHER ENGINEERING
Facility Address :	50 GORDON DR., ROCKLAND, ME 04841-2139
County :	KNOX

Site Details

Registry ID :	110002088507
FRS Facility URL :	Click here for hyperlink provided by the agency.
Last Date in Agency List :	2024-12-16

Source Description

Source Description : AIR contains compliance and permit data for stationary sources of air pollution regulated by the EPA, State, and Local air pollution agencies. AFS contains compliance and permit data for stationary sources of air pollution regulated by the EPA, State, and Local air pollution agencies. All generators and treatment, storage, and disposal (TSD) facilities who handle hazardous waste are required to report to the EPA Administrator at least once every two years. The data collected is used to create the National Biennial Resource Conservation and Recovery Act (RCRA) Hazardous Waste Report. This data is processed within the RCRA Information (RCRAInfo) database.

DRAFT

Map Id: 100
Direction: WSW
Distance: 0.644 mi., 3401 ft.
Elevation: 65 ft.
Relative: Higher

Site Name : FISHER ENGINEERING | DOUGLAS DYNAMICS, L.L.C. | FISHER INDUSTRIES 50 GORDON DR | 50 GORDAN DRIVE ROCKLAND | Rockland, ME

Database(s) : [AFS, AIRS - ME, BRS, ECHO, EGAD - ME, EJ TOXIC RELEASE, FRS, HIST NPDES - ME, ICIS, INACTIVE PCS, LAST - ME, MANIFEST - RI, MANIFEST EPA, PCS FACILITY, RCRA VSQG, SPILLS - ME, STORMWATER, STORMWATER - ME, T 2 - ME, TRIS] ***(cont.)***

Envirosite ID: 3212025
EPA ID: N/R

FRS ***(cont.)***

Source Description : ICIS provides a database that, when complete, will contain enforcement and compliance information across most of EPA's programs. The vision for ICIS is to replace EPA's independent databases that contain enforcement data with a single repository for that information. Currently, ICIS contains all Federal Administrative and Judicial enforcement actions and a subset of the Permit Compliance System (PCS), which supports the National Pollutant Discharge Elimination System (NPDES). This information is maintained in ICIS by EPA in the Regional offices and at Headquarters. A future release of ICIS will completely replace PCS and will integrate that information with Federal actions already in the system. ICIS also has the capability to track other activities that support compliance and enforcement programs, including incident tracking, compliance assistance, and compliance monitoring.
The ME-EFIS, managed by the Department of Environmental Protection (DEP), integrates information on environmental facilities, permits, violations, enforcement actions, and compliance activities needed to support regulatory requirements and target environmental quality improvements for the water, air, solid waste, and hazardous waste program areas.
The NPDES module of the Compliance Information System (ICIS) tracks surface water permits issued under the Clean Water Act. Under NPDES, all facilities that discharge pollutants from any point source into waters of the United States are required to obtain a permit. The permit will likely contain limits on what can be discharged, impose monitoring and reporting requirements, and include other provisions to ensure that the discharge does not adversely affect water quality.
OSHA-OIS

Source Description : RCRAInfo is EPA's comprehensive information system that supports the Resource Conservation and Recovery Act (RCRA) of 1976 and the Hazardous and Solid Waste Amendments (HSWA) of 1984 through the tracking of events and activities related to facilities that generate, transport, and treat, store, or dispose of hazardous waste. RCRAInfo allows RCRA program staff to track the notification, permit, compliance, and corrective action activities required under RCRA. RCRAInfo also supports generation of the National Hazardous Waste Biennial Report. All generators and treatment, storage, and disposal facilities who handle hazardous waste are required to report to the EPA Administrator at least once every two years to support creation of the Biennial Report.
TRIS is a publicly available EPA database reported annually by certain covered industry groups, as well as federal facilities. It contains information about more than 650 toxic chemicals that are being used, manufactured, treated, transported, or released into the environment, and includes information about waste management and pollution prevention activities.

DRAFT

Map Id: 100
Direction: WSW
Distance: 0.644 mi., 3401 ft.
Elevation: 65 ft.
Relative: Higher

Site Name : FISHER ENGINEERING | DOUGLAS DYNAMICS, L.L.C. | FISHER INDUSTRIES 50 GORDON DR | 50 GORDAN DRIVE ROCKLAND | Rockland, ME

Database(s) : [AFS, AIRS - ME, BRS, ECHO, EGAD - ME, EJ TOXIC RELEASE, FRS, HIST NPDES - ME, ICIS, INACTIVE PCS, LAST - ME, MANIFEST - RI, MANIFEST EPA, PCS FACILITY, RCRA VSQG, SPILLS - ME, STORMWATER, STORMWATER - ME, T 2 - ME, TRIS] ***(cont.)***

Envirosite ID: 3212025
EPA ID: N/R

FRS ***(cont.)***

Source Description :

The Emission Inventory System (EIS) maintains an inventory of large stationary sources and voluntarily-reported smaller sources of air point pollution emitters. It contains information about facility sites and their physical location, emission units, emission processes, release points, control approaches, and regulations. Facility inventory data are kept separate from the emissions data and have stable identifiers to improve continuity from year to year and to help identify duplicate or missing facilities.

FRS Environmental Interest

Source and System ID :	AIRS/AFS - 2301300727 EIS - 9603811 ICIS - 2600012747 ICIS - ME0000002301300727 ICIS - MER05B343 ME-EFIS - FN000000033412677062 ME-EFIS - FN00000003349239618 OSHA-OIS - 341061125 OSHA-OIS - 341625812 OSHA-OIS - 343148425 RCRAINFO - MER000503201 TRIS - 04841FSHRN50GOR

HIST NPDES - ME

Facility Name :	FISHER ENGINEERING
Facility Address :	50 GORDON DR, ROCKLAND, ME 04841-2139
County :	Knox

Facility Details

Facility ID :	N/R
Active/Inactive :	N/R
Receiving Stream :	N/R
District :	N/R
Facility Address Type :	SITE
Owner Name :	N/R
Owner Type :	N/R
Owner County :	Knox
Company :	Douglas Dynamics, L.L.C.
Company Address :	N/R 50 GORDON DR, ROCKLAND, ME 04841-2139
Last Date in Agency List :	2019-12-12

DRAFT

Map Id: 100
Direction: WSW
Distance: 0.644 mi., 3401 ft.
Elevation: 65 ft.
Relative: Higher

Site Name : FISHER ENGINEERING | DOUGLAS DYNAMICS, L.L.C. | FISHER INDUSTRIES 50 GORDON DR | 50 GORDAN DRIVE ROCKLAND | Rockland, ME

Database(s) : [AFS, AIRS - ME, BRS, ECHO, EGAD - ME, EJ TOXIC RELEASE, FRS, HIST NPDES - ME, ICIS, INACTIVE PCS, LAST - ME, MANIFEST - RI, MANIFEST EPA, PCS FACILITY, RCRA VSQG, SPILLS - ME, STORMWATER, STORMWATER - ME, T 2 - ME, TRIS] ***(cont.)***

Envirosite ID: 3212025
EPA ID: N/R

HIST NPDES - ME ***(cont.)***

Permit Details

Permit Issued Date :	2017-01-23
Permit Expire Date :	2021-12-06
Permit Status Date :	2017-01-25
Permit :	MER05B343
Permit Status :	Approved
Permit Type :	BWQ - Stormwater Industrial General Permit
Permit Sub Type :	Notice of Intent
Application Status Date :	2017-01-20
Application Type :	MEPDES IND STW GP CVRD REISSUE

ICIS

Facility Name :	FISHER ENGINEERING
Facility Address :	50 GORDON DR, ROCKLAND, ME 04841-2139

Site Details

NPDES ID :	MER05B343
ICIS Facility Interest ID :	3600070358
Facility UIN :	110002088507
Facility Type Code :	N/R
Impaired Waters :	N/R
Latitude :	44.08
Longitude :	-69.12
Last Date in Agency List :	2025-03-06

Facility SIC

SIC Code :	3531
SIC Description :	Construction Machinery

INACTIVE PCS

Issue Date :	2017-01-23
Original Issue Date :	2011-07-29
Effective Date :	2017-01-23
Expiration Date :	2021-12-06
Retirement Date :	N/R
Termination Date :	N/R
Issuing Agency :	N/R
Agency Type :	State
Activity ID :	3600916928
External Permit Number :	MER05B343
Facility Type Indicator :	NON-POTW
Permit Type :	General Permit Covered Facility-NPDES)
Major Minor Status :	N

DRAFT

Map Id: 100
Direction: WSW
Distance: 0.644 mi., 3401 ft.
Elevation: 65 ft.
Relative: Higher

Site Name : FISHER ENGINEERING | DOUGLAS DYNAMICS, L.L.C. | FISHER INDUSTRIES 50 GORDON DR | 50 GORDAN DRIVE ROCKLAND | Rockland, ME

Database(s) : [AFS, AIRS - ME, BRS, ECHO, EGAD - ME, EJ TOXIC RELEASE, FRS, HIST NPDES - ME, ICIS, INACTIVE PCS, LAST - ME, MANIFEST - RI, MANIFEST EPA, PCS FACILITY, RCRA VSQG, SPILLS - ME, STORMWATER, STORMWATER - ME, T 2 - ME, TRIS] ***(cont.)***

Envirosite ID: 3212025
EPA ID: N/R

INACTIVE PCS ***(cont.)***

Permit Status :	Expired
Total Design Flow Number :	N/R
Actual Average Flow Number :	N/R
State Water Body :	N/R
State Water Body Name :	N/R
Permit Name :	DOUGLAS DYNAMICS, L.L.C.
Permit Comp Status :	N/R
RNC Tracking :	Y
Master External Permit Number :	MER050000
TMDL Interface :	N/R
EDMR Authorization :	N
Pretreatment Indicator :	N/R
Last Date in Agency List :	2025-03-10

LAST - ME

Facility Name :	FISHER ENGINEERING COMPANY
Facility Address :	50 GORDON DRIVE, ROCKLAND, ME
Spill Number :	A-420-2016
Actual Spill Date :	2016-08-11
Report Status :	Final Report
Location Town MCD :	13100
Number of Wells at Risk :	0
Number of Wells Impacted :	0
Material Disposal Information :	Dead River Company arranged for disposal.
Further Response Action :	F
Spill Type :	Oil Incident
Report Type :	Other Involved Party
Detection Method :	Visual Product
Incident Location :	Business - Industrial
Incident Source :	Storage Unit - Aboveground Storage Tank
Spill Cause :	Overfill
Agency Hyperlink :	Click here for hyperlink provided by the agency.
Last Date in Agency List :	2024-09-10
Medium(s) :	Land

Spill Logs

Spill Office :	Augusta
Spill Office Sequence Number :	420
Spill Year :	2016
Log Spill Date :	N/R
Log Reported Date :	2016-08-11
Log Reported Product :	DIESEL

DRAFT

Map Id: 100
Direction: WSW
Distance: 0.644 mi., 3401 ft.
Elevation: 65 ft.
Relative: Higher

Site Name : FISHER ENGINEERING | DOUGLAS DYNAMICS, L.L.C. | FISHER INDUSTRIES 50 GORDON DR | 50 GORDAN DRIVE ROCKLAND | Rockland, ME

Database(s) : [AFS, AIRS - ME, BRS, ECHO, EGAD - ME, EJ TOXIC RELEASE, FRS, HIST NPDES - ME, ICIS, INACTIVE PCS, LAST - ME, MANIFEST - RI, MANIFEST EPA, PCS FACILITY, RCRA VSQG, SPILLS - ME, STORMWATER, STORMWATER - ME, T 2 - ME, TRIS] ***(cont.)***

Envirosite ID: 3212025
EPA ID: N/R

LAST - ME ***(cont.)***

Log Location Description :	50 Gordon Drive
Log Location Town :	ROCKLAND
Log Tank Involved :	Above Ground Tank(s) Involved
Log Note :	19 gallons to pavement

Products Found

Product Code :	DIESEL
Other Product :	N/R
Product Amount :	20 gals.
Product Amount Qualifier :	ESTIMATE
Primary Product :	T

Tank Involved

Incident Tank :	Above Ground Tank(s) Involved
Removal :	F
UST Registered :	T
UST Tank Site Number :	N/R
UST Tank Number :	N/R
AST Inside :	F

MANIFEST - RI

Facility Name :	FISHER ENGINEERING
Facility Address :	50 GORDON DRIVE, ROCKLAND, ME 04841
County :	N/R

Details for this site have been truncated due to the large number of available details for this site within this dataset. For the complete details for this site, contact your Envirosite account representative for a complimentary site report containing all of the details available.

Manifest Document Number :	000090954GBF
Quarter :	N/R
Year :	N/R
Item Number :	48910174
Generator Certification Date :	2007-04-17
Generator EPA ID :	MER000503201
Transporter 1 Receipt Date :	2007-04-17
Transporter 1 EPA ID :	MAD980670004
Transporter 1 Name :	ENPRO SERVICES, INC.
Transporter 2 Receipt Date :	N/R
Transporter 2 Epa Number :	N/R
Transporter 2 Name :	N/R
TSD Facility EPA Number :	rid040098352

DRAFT

Map Id: 100
Direction: WSW
Distance: 0.644 mi., 3401 ft.
Elevation: 65 ft.
Relative: Higher

Site Name : FISHER ENGINEERING | DOUGLAS DYNAMICS, L.L.C. | FISHER INDUSTRIES 50 GORDON DR | 50 GORDAN DRIVE ROCKLAND | Rockland, ME

Database(s) : [AFS, AIRS - ME, BRS, ECHO, EGAD - ME, EJ TOXIC RELEASE, FRS, HIST NPDES - ME, ICIS, INACTIVE PCS, LAST - ME, MANIFEST - RI, MANIFEST EPA, PCS FACILITY, RCRA VSQG, SPILLS - ME, STORMWATER, STORMWATER - ME, T 2 - ME, TRIS] ***(cont.)***

Envirosite ID: 3212025
EPA ID: N/R

MANIFEST - RI ***(cont.)***

TSD Facility Name :	Northland Environmental Inc.
TSD Facility Receipt Date :	2007-04-17
Waste Description :	CORROSIVE CLEANING SOLUTION
Contact Name :	N/R
Email :	N/R
Total Fee :	N/R
Billing Name :	N/R
Time Paid :	N/R
Number of Containers :	N/R
Container Type :	D002D004D007
Quantity :	200.00
Weight/Volume Units :	G
Waste Code 1 :	N/R
Waste Code 2 :	N/R
Waste Code 3 :	N/R
Waste Code 4 :	N/R
Waste Code 5 :	N/R
Waste Code 6 :	N/R
Fee Exempt Code :	N/R
Fee :	N/R
Manifest Created AT :	N/R
Manifest Updated AT :	N/R
Filing Date :	N/R
Filing Method :	N/R
Filing Created AT :	N/R
Filing Updated AT :	N/R
Company Permit Number :	N/R
Comment :	N/R
Last Date in Agency List :	2017-01-30

Manifest Document Number :	000091163GBF
Quarter :	N/R
Year :	N/R
Item Number :	48913346
Generator Certification Date :	2007-05-21
Generator EPA ID :	MER000503201
Transporter 1 Receipt Date :	2007-05-21
Transporter 1 EPA ID :	MAD980670004
Transporter 1 Name :	ENPRO SERVICES, INC.
Transporter 2 Receipt Date :	N/R
Transporter 2 Epa Number :	N/R
Transporter 2 Name :	N/R
TSD Facility EPA Number :	rid040098352
TSD Facility Name :	Northland Environmental Inc.
TSD Facility Receipt Date :	2007-05-21
Waste Description :	CORROSIVE CLEANING SOLUTION
Contact Name :	N/R
Email :	N/R

DRAFT

Map Id: 100
Direction: WSW
Distance: 0.644 mi., 3401 ft.
Elevation: 65 ft.
Relative: Higher

Site Name : FISHER ENGINEERING | DOUGLAS DYNAMICS, L.L.C. | FISHER INDUSTRIES 50 GORDON DR | 50 GORDAN DRIVE ROCKLAND | Rockland, ME

Database(s) : [AFS, AIRS - ME, BRS, ECHO, EGAD - ME, EJ TOXIC RELEASE, FRS, HIST NPDES - ME, ICIS, INACTIVE PCS, LAST - ME, MANIFEST - RI, MANIFEST EPA, PCS FACILITY, RCRA VSQG, SPILLS - ME, STORMWATER, STORMWATER - ME, T 2 - ME, TRIS] ***(cont.)***

Envirosite ID: 3212025
EPA ID: N/R

MANIFEST - RI ***(cont.)***

Total Fee :	N/R
Billing Name :	N/R
Time Paid :	N/R
Number of Containers :	N/R
Container Type :	D002D004D007
Quantity :	220.00
Weight/Volume Units :	G
Waste Code 1 :	N/R
Waste Code 2 :	N/R
Waste Code 3 :	N/R
Waste Code 4 :	N/R
Waste Code 5 :	N/R
Waste Code 6 :	N/R
Fee Exempt Code :	N/R
Fee :	N/R
Manifest Created AT :	N/R
Manifest Updated AT :	N/R
Filing Date :	N/R
Filing Method :	N/R
Filing Created AT :	N/R
Filing Updated AT :	N/R
Company Permit Number :	N/R
Comment :	N/R
Last Date in Agency List :	2017-01-30

Manifest Document Number :	000093394GBF
Quarter :	N/R
Year :	N/R
Item Number :	52086
Generator Certification Date :	2006-10-16
Generator EPA ID :	MER000503201
Transporter 1 Receipt Date :	2006-10-16
Transporter 1 EPA ID :	MAD980670004
Transporter 1 Name :	ENPRO SERVICES, INC.
Transporter 2 Receipt Date :	N/R
Transporter 2 Epa Number :	N/R
Transporter 2 Name :	N/R
TSD Facility EPA Number :	rid040098352
TSD Facility Name :	Northland Environmental Inc.
TSD Facility Receipt Date :	2006-10-16
Waste Description :	CORROSIVE CLEANING SOLUTION
Contact Name :	N/R
Email :	N/R
Total Fee :	N/R
Billing Name :	N/R
Time Paid :	N/R
Number of Containers :	N/R
Container Type :	D002D004D007

DRAFT

Map Id: 100
Direction: WSW
Distance: 0.644 mi., 3401 ft.
Elevation: 65 ft.
Relative: Higher

Site Name : FISHER ENGINEERING | DOUGLAS DYNAMICS, L.L.C. | FISHER INDUSTRIES 50 GORDON DR | 50 GORDAN DRIVE ROCKLAND | Rockland, ME

Database(s) : [AFS, AIRS - ME, BRS, ECHO, EGAD - ME, EJ TOXIC RELEASE, FRS, HIST NPDES - ME, ICIS, INACTIVE PCS, LAST - ME, MANIFEST - RI, MANIFEST EPA, PCS FACILITY, RCRA VSQG, SPILLS - ME, STORMWATER, STORMWATER - ME, T 2 - ME, TRIS] ***(cont.)***

Envirosite ID: 3212025
EPA ID: N/R

MANIFEST - RI ***(cont.)***

Quantity :	192.00
Weight/Volume Units :	G
Waste Code 1 :	N/R
Waste Code 2 :	N/R
Waste Code 3 :	N/R
Waste Code 4 :	N/R
Waste Code 5 :	N/R
Waste Code 6 :	N/R
Fee Exempt Code :	N/R
Fee :	N/R
Manifest Created AT :	N/R
Manifest Updated AT :	N/R
Filing Date :	N/R
Filing Method :	N/R
Filing Created AT :	N/R
Filing Updated AT :	N/R
Company Permit Number :	N/R
Comment :	N/R
Last Date in Agency List :	2017-01-30

Manifest Document Number :	000093437GBF
Quarter :	N/R
Year :	N/R
Item Number :	54948
Generator Certification Date :	2006-11-17
Generator EPA ID :	MER000503201
Transporter 1 Receipt Date :	2006-11-17
Transporter 1 EPA ID :	MAD980670004
Transporter 1 Name :	ENPRO SERVICES, INC.
Transporter 2 Receipt Date :	N/R
Transporter 2 Epa Number :	N/R
Transporter 2 Name :	N/R
TSD Facility EPA Number :	rid040098352
TSD Facility Name :	Northland Environmental Inc.
TSD Facility Receipt Date :	2006-11-17
Waste Description :	CORROSIVE CLEANING SOLUTION
Contact Name :	N/R
Email :	N/R
Total Fee :	N/R
Billing Name :	N/R
Time Paid :	N/R
Number of Containers :	N/R
Container Type :	D002D006D007
Quantity :	200.00
Weight/Volume Units :	G
Waste Code 1 :	N/R
Waste Code 2 :	N/R
Waste Code 3 :	N/R

DRAFT

Map Id: 100
Direction: WSW
Distance: 0.644 mi., 3401 ft.
Elevation: 65 ft.
Relative: Higher

Site Name : FISHER ENGINEERING | DOUGLAS DYNAMICS, L.L.C. | FISHER INDUSTRIES 50 GORDON DR | 50 GORDAN DRIVE ROCKLAND | Rockland, ME

Database(s) : [AFS, AIRS - ME, BRS, ECHO, EGAD - ME, EJ TOXIC RELEASE, FRS, HIST NPDES - ME, ICIS, INACTIVE PCS, LAST - ME, MANIFEST - RI, MANIFEST EPA, PCS FACILITY, RCRA VSQG, SPILLS - ME, STORMWATER, STORMWATER - ME, T 2 - ME, TRIS] ***(cont.)***

Envirosite ID: 3212025
EPA ID: N/R

MANIFEST - RI ***(cont.)***

Waste Code 4 :	N/R
Waste Code 5 :	N/R
Waste Code 6 :	N/R
Fee Exempt Code :	N/R
Fee :	N/R
Manifest Created AT :	N/R
Manifest Updated AT :	N/R
Filing Date :	N/R
Filing Method :	N/R
Filing Created AT :	N/R
Filing Updated AT :	N/R
Company Permit Number :	N/R
Comment :	N/R
Last Date in Agency List :	2017-01-30
Manifest Document Number :	000093547GBF
Quarter :	N/R
Year :	N/R
Item Number :	48903357
Generator Certification Date :	2007-01-23
Generator EPA ID :	MER000503201
Transporter 1 Receipt Date :	2007-01-23
Transporter 1 EPA ID :	MAD980670004
Transporter 1 Name :	ENPRO SERVICES, INC.
Transporter 2 Receipt Date :	N/R
Transporter 2 Epa Number :	N/R
Transporter 2 Name :	N/R
TSD Facility EPA Number :	rid040098352
TSD Facility Name :	Northland Environmental Inc.
TSD Facility Receipt Date :	2007-01-23
Waste Description :	CORROSIVE CLEANING SOLUTION
Contact Name :	N/R
Email :	N/R
Total Fee :	N/R
Billing Name :	N/R
Time Paid :	N/R
Number of Containers :	N/R
Container Type :	D002D004D007
Quantity :	250.00
Weight/Volume Units :	G
Waste Code 1 :	N/R
Waste Code 2 :	N/R
Waste Code 3 :	N/R
Waste Code 4 :	N/R
Waste Code 5 :	N/R
Waste Code 6 :	N/R
Fee Exempt Code :	N/R
Fee :	N/R

DRAFT

Map Id: 100
Direction: WSW
Distance: 0.644 mi., 3401 ft.
Elevation: 65 ft.
Relative: Higher

Site Name : FISHER ENGINEERING | DOUGLAS DYNAMICS, L.L.C. | FISHER INDUSTRIES 50 GORDON DR | 50 GORDAN DRIVE ROCKLAND | Rockland, ME

Database(s) : [AFS, AIRS - ME, BRS, ECHO, EGAD - ME, EJ TOXIC RELEASE, FRS, HIST NPDES - ME, ICIS, INACTIVE PCS, LAST - ME, MANIFEST - RI, MANIFEST EPA, PCS FACILITY, RCRA VSQG, SPILLS - ME, STORMWATER, STORMWATER - ME, T 2 - ME, TRIS] ***(cont.)***

Envirosite ID: 3212025
EPA ID: N/R

MANIFEST - RI ***(cont.)***

Manifest Created AT :	N/R
Manifest Updated AT :	N/R
Filing Date :	N/R
Filing Method :	N/R
Filing Created AT :	N/R
Filing Updated AT :	N/R
Company Permit Number :	N/R
Comment :	N/R
Last Date in Agency List :	2017-01-30

MANIFEST EPA

Manifest Details

Details for this site have been truncated due to the large number of available details for this site within this dataset. For the complete details for this site, contact your Envirosite account representative for a complimentary site report containing all of the details available.

Manifest Number :	006967074GBF
Shipped Date :	2024-06-05
Updated Date :	2024-06-25
Received Date :	2024-06-17
Status :	Signed
Generator ID :	MER000503201
Generator Name :	FISHER ENGINEERING
Generator Address :	50 GORDON DRIVE, ROCKLAND, ME 04841
Generator Mailing :	50 GORDON DRIVE, ROCKLAND, ME 04841
Generator Contact :	N/R
Destination ID :	VTR000517052
Destination Name :	US ECOLOGY BURLINGTON, INC.
Destination Mailing :	54 AVENUE D, WILLISTON, VT 05495
Destination Address :	54 AVENUE D, WILLISTON, VT 05495
Destination Contact :	N/R
Submission Type :	DataImage5Copy
Origin Type :	Service
Manifest Residue :	N
Rejection :	N
Last Date in Agency List :	2024-12-03

Waste Details

Waste Line Number :	1
Is DOT Hazardous :	Y
DOT ID Number :	UN1950
DOT Information :	RQ, UN1950, Waste, Aerosols, 2.1, D001, ERG#126
Non Waste Description :	N/R
Quantity :	124 Pounds
Quantity Tons, Acute, Non-Acute :	0.062, 0, 0.062

DRAFT

Map Id: 100
Direction: WSW
Distance: 0.644 mi., 3401 ft.
Elevation: 65 ft.
Relative: Higher

Site Name : FISHER ENGINEERING | DOUGLAS DYNAMICS, L.L.C. | FISHER INDUSTRIES 50 GORDON DR | 50 GORDAN DRIVE ROCKLAND | Rockland, ME

Database(s) : [AFS, AIRS - ME, BRS, ECHO, EGAD - ME, EJ TOXIC RELEASE, FRS, HIST NPDES - ME, ICIS, INACTIVE PCS, LAST - ME, MANIFEST - RI, MANIFEST EPA, PCS FACILITY, RCRA VSQG, SPILLS - ME, STORMWATER, STORMWATER - ME, T 2 - ME, TRIS] ***(cont.)***

Envirosite ID: 3212025
EPA ID: N/R

MANIFEST EPA ***(cont.)***

Quantity Kg, Acute, Non-Acute :	0, 56.23586
Quantity Tons, Haz, Non-Haz :	0.062, 0
Quantity Kg, Haz, Non-Haz :	56.23586, 0
Management Method :	H141 - STORAGE, BULKING AND/OR TRANSFER OFF SITE
Is EPA Waste :	Y
Federal Code :	D001
State Code :	N/R

Manifest Details

Manifest Number :	006966980GBF
Shipped Date :	2024-02-15
Updated Date :	2024-03-07
Received Date :	2024-02-27
Status :	Signed
Generator ID :	MER000503201
Generator Name :	FISHER ENGINEERING
Generator Address :	50 GORDON DRIVE, ROCKLAND, ME 04841
Generator Mailing :	50 GORDON DRIVE, ROCKLAND, ME 04841
Generator Contact :	N/R
Destination ID :	VTR000517052
Destination Name :	US ECOLOGY BURLINGTON, INC.
Destination Mailing :	54 AVENUE D, WILLISTON, VT 05495
Destination Address :	54 AVENUE D, WILLISTON, VT 05495
Destination Contact :	N/R
Submission Type :	DataImage5Copy
Origin Type :	Service
Manifest Residue :	N
Rejection :	N
Last Date in Agency List :	2024-12-03

Waste Details

Waste Line Number :	1
Is DOT Hazardous :	N
DOT ID Number :	N/R
DOT Information :	N/R
Non Waste Description :	Non Hazardous Liquid
Quantity :	165 Gallons
Quantity Tons, Acute, Non-Acute :	0.6880734, 0, 0.6880734
Quantity Kg, Acute, Non-Acute :	0, 624.1032
Quantity Tons, Haz, Non-Haz :	, 0.6880734
Quantity Kg, Haz, Non-Haz :	, 624.1032
Management Method :	H141 - STORAGE, BULKING AND/OR TRANSFER OFF SITE
Is EPA Waste :	N
Federal Code :	N/R
State Code :	VT - VT02, VT - VT03

DRAFT

Map Id: 100
Direction: WSW
Distance: 0.644 mi., 3401 ft.
Elevation: 65 ft.
Relative: Higher

Site Name : FISHER ENGINEERING | DOUGLAS DYNAMICS, L.L.C. | FISHER INDUSTRIES 50 GORDON DR | 50 GORDAN DRIVE ROCKLAND | Rockland, ME

Database(s) : [AFS, AIRS - ME, BRS, ECHO, EGAD - ME, EJ TOXIC RELEASE, FRS, HIST NPDES - ME, ICIS, INACTIVE PCS, LAST - ME, MANIFEST - RI, MANIFEST EPA, PCS FACILITY, RCRA VSQG, SPILLS - ME, STORMWATER, STORMWATER - ME, T 2 - ME, TRIS] ***(cont.)***

Envirosite ID: 3212025
EPA ID: N/R

MANIFEST EPA ***(cont.)***

Waste Line Number :	2
Is DOT Hazardous :	Y
DOT ID Number :	UN1950
DOT Information :	RQ, UN1950, Waste, Aerosols, 2.1, D001, ERG#126
Non Waste Description :	N/R
Quantity :	200 Pounds
Quantity Tons, Acute, Non-Acute :	0.1, 0, 0.1
Quantity Kg, Acute, Non-Acute :	0, 90.703
Quantity Tons, Haz, Non-Haz :	0.1,
Quantity Kg, Haz, Non-Haz :	90.703,
Management Method :	H141 - STORAGE, BULKING AND/OR TRANSFER OFF SITE
Is EPA Waste :	Y
Federal Code :	D001
State Code :	N/R

Manifest Details

Manifest Number :	020347423JJK
Shipped Date :	2023-11-09
Updated Date :	2023-12-04
Received Date :	2023-11-14
Status :	Corrected
Generator ID :	MER000503201
Generator Name :	FISHER ENGINEERING
Generator Address :	50 GORDON DRIVE, ROCKLAND, ME 04841
Generator Mailing :	50 GORDON DRIVE, ROCKLAND, ME 04841
Generator Contact :	N/R
Destination ID :	VTR000517052
Destination Name :	US ECOLOGY BURLINGTON, INC.
Destination Mailing :	54 AVENUE D, WILLISTON, VT 05495
Destination Address :	54 AVENUE D, WILLISTON, VT 05495
Destination Contact :	N/R
Submission Type :	DataImage5Copy
Origin Type :	Service
Manifest Residue :	N
Rejection :	N
Last Date in Agency List :	2024-12-03

Waste Details

Waste Line Number :	1
Is DOT Hazardous :	Y
DOT ID Number :	UN1950
DOT Information :	RQ, UN1950, Waste, Aerosols, 2.1, D001, ERG#126
Non Waste Description :	N/R
Quantity :	110 Pounds
Quantity Tons, Acute, Non-Acute :	0.055, 0, 0.055

DRAFT

Map Id: 100
Direction: WSW
Distance: 0.644 mi., 3401 ft.
Elevation: 65 ft.
Relative: Higher

Site Name : FISHER ENGINEERING | DOUGLAS DYNAMICS, L.L.C. | FISHER INDUSTRIES 50 GORDON DR | 50 GORDAN DRIVE ROCKLAND | Rockland, ME

Database(s) : [AFS, AIRS - ME, BRS, ECHO, EGAD - ME, EJ TOXIC RELEASE, FRS, HIST NPDES - ME, ICIS, INACTIVE PCS, LAST - ME, MANIFEST - RI, MANIFEST EPA, PCS FACILITY, RCRA VSQG, SPILLS - ME, STORMWATER, STORMWATER - ME, T 2 - ME, TRIS] ***(cont.)***

Envirosite ID: 3212025
EPA ID: N/R

MANIFEST EPA ***(cont.)***

Quantity Kg, Acute, Non-Acute :	0, 49.88665
Quantity Tons, Haz, Non-Haz :	0.055,
Quantity Kg, Haz, Non-Haz :	49.88665,
Management Method :	H141 - STORAGE, BULKING AND/OR TRANSFER OFF SITE
Is EPA Waste :	Y
Federal Code :	D001
State Code :	N/R

Waste Line Number :	2
Is DOT Hazardous :	Y
DOT ID Number :	UN3264
DOT Information :	UN3264, Waste, Corrosive liquid, acidic, inorganic, n.o.s., 8, PGII, ERG#154
Non Waste Description :	N/R
Quantity :	500 Pounds
Quantity Tons, Acute, Non-Acute :	0.25, 0, 0.25
Quantity Kg, Acute, Non-Acute :	0, 226.7575
Quantity Tons, Haz, Non-Haz :	0.25,
Quantity Kg, Haz, Non-Haz :	226.7575,
Management Method :	H141 - STORAGE, BULKING AND/OR TRANSFER OFF SITE
Is EPA Waste :	Y
Federal Code :	D002, D004, D007
State Code :	N/R

Waste Line Number :	3
Is DOT Hazardous :	N
DOT ID Number :	N/R
DOT Information :	N/R
Non Waste Description :	Non Hazardous Liquid
Quantity :	500 Pounds
Quantity Tons, Acute, Non-Acute :	0.25, 0, 0.25
Quantity Kg, Acute, Non-Acute :	0, 226.7575
Quantity Tons, Haz, Non-Haz :	, 0.25
Quantity Kg, Haz, Non-Haz :	, 226.7575
Management Method :	H141 - STORAGE, BULKING AND/OR TRANSFER OFF SITE
Is EPA Waste :	N
Federal Code :	N/R
State Code :	VT - VT99

Manifest Details

Manifest Number :	020347351JJK
Shipped Date :	2023-08-10
Updated Date :	2023-09-01
Received Date :	2023-08-21
Status :	Corrected

DRAFT

Map Id: 100
Direction: WSW
Distance: 0.644 mi., 3401 ft.
Elevation: 65 ft.
Relative: Higher

Site Name : FISHER ENGINEERING | DOUGLAS DYNAMICS, L.L.C. | FISHER INDUSTRIES 50 GORDON DR | 50 GORDAN DRIVE ROCKLAND | Rockland, ME

Database(s) : [AFS, AIRS - ME, BRS, ECHO, EGAD - ME, EJ TOXIC RELEASE, FRS, HIST NPDES - ME, ICIS, INACTIVE PCS, LAST - ME, MANIFEST - RI, MANIFEST EPA, PCS FACILITY, RCRA VSQG, SPILLS - ME, STORMWATER, STORMWATER - ME, T 2 - ME, TRIS] ***(cont.)***

Envirosite ID: 3212025
EPA ID: N/R

MANIFEST EPA ***(cont.)***

Generator ID :	MER000503201
Generator Name :	FISHER ENGINEERING
Generator Address :	50 GORDON DRIVE, ROCKLAND, ME 04841
Generator Mailing :	50 GORDON DRIVE, ROCKLAND, ME 04841
Generator Contact :	N/R
Destination ID :	VTR000517052
Destination Name :	US ECOLOGY BURLINGTON, INC.
Destination Mailing :	54 AVENUE D, WILLISTON, VT 05495
Destination Address :	54 AVENUE D, WILLISTON, VT 05495
Destination Contact :	N/R
Submission Type :	DataImage5Copy
Origin Type :	Service
Manifest Residue :	N
Rejection :	N
Last Date in Agency List :	2024-12-03

Waste Details

Waste Line Number :	1
Is DOT Hazardous :	Y
DOT ID Number :	UN1950
DOT Information :	RQ, UN1950, Waste, Aerosols, 2.1, D001, ERG#126
Non Waste Description :	N/R
Quantity :	125 Pounds
Quantity Tons, Acute, Non-Acute :	0.0625, 0, 0.0625
Quantity Kg, Acute, Non-Acute :	0, 56.689377
Quantity Tons, Haz, Non-Haz :	0.0625,
Quantity Kg, Haz, Non-Haz :	56.689377,
Management Method :	H141 - STORAGE, BULKING AND/OR TRANSFER OFF SITE
Is EPA Waste :	Y
Federal Code :	D001
State Code :	N/R

Waste Line Number :	2
Is DOT Hazardous :	Y
DOT ID Number :	UN1263
DOT Information :	RQ, UN1263, Waste, Paint Related Material, 3, PGII, RQ: D001, ERG#128
Non Waste Description :	N/R
Quantity :	520 Pounds
Quantity Tons, Acute, Non-Acute :	0.26, 0, 0.26
Quantity Kg, Acute, Non-Acute :	0, 235.8278
Quantity Tons, Haz, Non-Haz :	0.26,
Quantity Kg, Haz, Non-Haz :	235.8278,
Management Method :	H141 - STORAGE, BULKING AND/OR TRANSFER OFF SITE
Is EPA Waste :	Y
Federal Code :	D001
State Code :	N/R

DRAFT

Map Id: 100
Direction: WSW
Distance: 0.644 mi., 3401 ft.
Elevation: 65 ft.
Relative: Higher

Site Name : FISHER ENGINEERING | DOUGLAS DYNAMICS, L.L.C. | FISHER INDUSTRIES 50 GORDON DR | 50 GORDAN DRIVE ROCKLAND | Rockland, ME

Database(s) : [AFS, AIRS - ME, BRS, ECHO, EGAD - ME, EJ TOXIC RELEASE, FRS, HIST NPDES - ME, ICIS, INACTIVE PCS, LAST - ME, MANIFEST - RI, MANIFEST EPA, PCS FACILITY, RCRA VSQG, SPILLS - ME, STORMWATER, STORMWATER - ME, T 2 - ME, TRIS] ***(cont.)***

Envirosite ID: 3212025
EPA ID: N/R

MANIFEST EPA ***(cont.)***

Waste Line Number :	3
Is DOT Hazardous :	N
DOT ID Number :	N/R
DOT Information :	N/R
Non Waste Description :	Non Hazardous Liquid
Quantity :	200 Gallons
Quantity Tons, Acute, Non-Acute :	0.83402836, 0, 0.83402836
Quantity Kg, Acute, Non-Acute :	0, 756.4888
Quantity Tons, Haz, Non-Haz :	, 0.83402836
Quantity Kg, Haz, Non-Haz :	, 756.4888
Management Method :	H141 - STORAGE, BULKING AND/OR TRANSFER OFF SITE
Is EPA Waste :	N
Federal Code :	N/R
State Code :	VT - VT02, VT - VT03

Manifest Details

Manifest Number :	020347239JJK
Shipped Date :	2023-03-17
Updated Date :	2023-04-03
Received Date :	2023-03-24
Status :	Signed
Generator ID :	MER000503201
Generator Name :	FISHER ENGINEERING
Generator Address :	50 GORDON DRIVE, ROCKLAND, ME 04841
Generator Mailing :	50 GORDON DRIVE, ROCKLAND, ME 04841
Generator Contact :	N/R
Destination ID :	VTR000517052
Destination Name :	US ECOLOGY BURLINGTON, INC.
Destination Mailing :	54 AVENUE D, WILLISTON, VT 05495
Destination Address :	54 AVENUE D, WILLISTON, VT 05495
Destination Contact :	N/R
Submission Type :	DataImage5Copy
Origin Type :	Service
Manifest Residue :	N
Rejection :	N
Last Date in Agency List :	2024-12-03

Waste Details

Waste Line Number :	1
Is DOT Hazardous :	Y
DOT ID Number :	UN1950
DOT Information :	RQ, UN1950, Waste, Aerosols, 2.1, D001, ERG#126
Non Waste Description :	N/R
Quantity :	186 Pounds
Quantity Tons, Acute, Non-Acute :	0.093, 0, 0.093

DRAFT

Map Id: 100
Direction: WSW
Distance: 0.644 mi., 3401 ft.
Elevation: 65 ft.
Relative: Higher

Site Name : FISHER ENGINEERING | DOUGLAS DYNAMICS, L.L.C. | FISHER INDUSTRIES 50 GORDON DR | 50 GORDAN DRIVE ROCKLAND | Rockland, ME

Database(s) : [AFS, AIRS - ME, BRS, ECHO, EGAD - ME, EJ TOXIC RELEASE, FRS, HIST NPDES - ME, ICIS, INACTIVE PCS, LAST - ME, MANIFEST - RI, MANIFEST EPA, PCS FACILITY, RCRA VSQG, SPILLS - ME, STORMWATER, STORMWATER - ME, T 2 - ME, TRIS] ***(cont.)***

Envirosite ID: 3212025
EPA ID: N/R

MANIFEST EPA ***(cont.)***

Quantity Kg, Acute, Non-Acute :	0, 84.3538
Quantity Tons, Haz, Non-Haz :	0.093,
Quantity Kg, Haz, Non-Haz :	84.3538,
Management Method :	H141 - STORAGE, BULKING AND/OR TRANSFER OFF SITE
Is EPA Waste :	Y
Federal Code :	D001
State Code :	N/R

Waste Line Number :	2
Is DOT Hazardous :	Y
DOT ID Number :	UN3264
DOT Information :	UN3264, Waste, Corrosive liquid, acidic, inorganic, n.o.s., 8, PGII, ERG#154
Non Waste Description :	N/R
Quantity :	52 Gallons
Quantity Tons, Acute, Non-Acute :	0.21684738, 0, 0.21684738
Quantity Kg, Acute, Non-Acute :	0, 196.68709
Quantity Tons, Haz, Non-Haz :	0.21684738,
Quantity Kg, Haz, Non-Haz :	196.68709,
Management Method :	H141 - STORAGE, BULKING AND/OR TRANSFER OFF SITE
Is EPA Waste :	Y
Federal Code :	D002, D004, D007
State Code :	N/R

Waste Line Number :	3
Is DOT Hazardous :	N
DOT ID Number :	N/R
DOT Information :	N/R
Non Waste Description :	Non Hazardous Liquid
Quantity :	50 Gallons
Quantity Tons, Acute, Non-Acute :	0.20850709, 0, 0.20850709
Quantity Kg, Acute, Non-Acute :	0, 189.1222
Quantity Tons, Haz, Non-Haz :	, 0.20850709
Quantity Kg, Haz, Non-Haz :	, 189.1222
Management Method :	H141 - STORAGE, BULKING AND/OR TRANSFER OFF SITE
Is EPA Waste :	N
Federal Code :	N/R
State Code :	VT - VT02, VT - VT03

PCS FACILITY

Issue Date :	2011-07-29
Original Issue Date :	2011-07-29
Effective Date :	2011-07-29
Expiration Date :	2016-04-25
Retirement Date :	2017-01-22
Termination Date :	N/R

DRAFT

Map Id: 100
Direction: WSW
Distance: 0.644 mi., 3401 ft.
Elevation: 65 ft.
Relative: Higher

Site Name : FISHER ENGINEERING | DOUGLAS DYNAMICS, L.L.C. | FISHER INDUSTRIES 50 GORDON DR | 50 GORDAN DRIVE ROCKLAND | Rockland, ME

Database(s) : [AFS, AIRS - ME, BRS, ECHO, EGAD - ME, EJ TOXIC RELEASE, FRS, HIST NPDES - ME, ICIS, INACTIVE PCS, LAST - ME, MANIFEST - RI, MANIFEST EPA, PCS FACILITY, RCRA VSQG, SPILLS - ME, STORMWATER, STORMWATER - ME, T 2 - ME, TRIS] ***(cont.)***

Envirosite ID: 3212025
EPA ID: N/R

PCS FACILITY ***(cont.)***

Issuing Agency :	N/R
Agency Type :	State
Activity ID :	3600193010
External Permit Number :	N/R
Facility Type Indicator :	NON-POTW
Permit Type :	General Permit Covered Facility-NPDES)
Major Minor Status :	N
Permit Status :	Administratively Continued
Total Design Flow Number :	N/R
Actual Average Flow Number :	N/R
State Water Body :	N/R
State Water Body Name :	N/R
Permit Name :	DOUGLAS DYNAMICS, L.L.C.
Permit Comp Status :	Y
RNC Tracking :	Y
Master External Permit Number :	MER050000
TMDL Interface :	N/R
EDMR Authorization :	N
Pretreatment Indicator :	N/R
Last Date in Agency List :	2025-03-10

RCRA VSQG

Facility Name :	FISHER ENGINEERING
Facility Address :	50 GORDON DRIVE, ROCKLAND, ME 04841
County :	KNOX
Date Form Received by Agency :	2024-10-23
EPA ID :	MER000503201
Mailing Address :	50 GORDON DRIVE, ROCKLAND, ME 04841
Contact :	JAMES H TOBIN IV
Contact Address :	50 GORDON DRIVE, ROCKLAND, ME 04841
Contact Country :	US
Contact Telephone :	207-701-4601
Contact Email :	JHTOBIN@DOUGLASDYNAMICS.COM
EPA Region :	01
Land Type :	Private
Source Type :	Implementer
Classification :	Very Small Quantity Generator

DRAFT

Map Id: 100
Direction: WSW
Distance: 0.644 mi., 3401 ft.
Elevation: 65 ft.
Relative: Higher

Site Name : FISHER ENGINEERING | DOUGLAS DYNAMICS, L.L.C. | FISHER INDUSTRIES 50 GORDON DR | 50 GORDAN DRIVE ROCKLAND | Rockland, ME

Database(s) : [AFS, AIRS - ME, BRS, ECHO, EGAD - ME, EJ TOXIC RELEASE, FRS, HIST NPDES - ME, ICIS, INACTIVE PCS, LAST - ME, MANIFEST - RI, MANIFEST EPA, PCS FACILITY, RCRA VSQG, SPILLS - ME, STORMWATER, STORMWATER - ME, T 2 - ME, TRIS] ***(cont.)***

Envirosite ID: 3212025
EPA ID: N/R

RCRA VSQG ***(cont.)***

Description :

Handlers that generate 100 kilograms or less of hazardous waste per calendar month, and accumulate 1000 kg or less of hazardous waste at any time; or generate one kilogram or less of acutely hazardous waste per calendar month, and accumulate at any time: 1 kg or less of acutely hazardous waste; or 100 kg or less of any residue or contaminated soil, waste or other debris resulting from the cleanup of a spill, into or on any land or water, of acutely hazardous waste;or generate 100 kg or less of any residue or contaminated soil, waste or other debris resulting from the cleanup of a spill, into or on any land or water, of acutely hazardous waste during any calendar month, and accumulate at any time: 1 kg or less of acutely hazardous waste; or 100 kg or less of any residue or contaminated soil, waste or other debris resulting from the cleanup of a spill, into or on any land or water, of acutely hazardous waste.

Last Date in Agency List : 2024-12-17

Owner/Operator Summary

Owner/Operator Name :	DOUGLAS DYNAMICS HOLDINGS INC
Owner/Operator Address :	7777 NORTH 73RD ST, MILWAUKEE, IA 53223
Owner/Operator Country :	US
Owner/Operator Telephone :	414-362-3899
Owner/Operator Email :	N/R
Owner/Operator Fax :	N/R
Legal Status :	Private
Owner/Operator Type :	Owner
Owner/Operator Start Date :	2004-03-31
Owner/Operator End Date :	N/R

Owner/Operator Name :	FISHER ENGINEERING
Owner/Operator Address :	50 GORDON DRIVE, ROCKLAND, ME 04841
Owner/Operator Country :	US
Owner/Operator Telephone :	N/R
Owner/Operator Email :	N/R
Owner/Operator Fax :	N/R
Legal Status :	Private
Owner/Operator Type :	Operator
Owner/Operator Start Date :	1999-03-05
Owner/Operator End Date :	N/R

Handler Activities Summary

U.S. Importer of Hazardous Waste :	N
Mixed Waste (Haz. and Radioactive) :	N/R
Recycler of Hazardous Waste :	N
Transporter of Hazardous Waste :	N
Treater, Storer or Disposer of HW :	N
Underground Injection Activity :	N

DRAFT

Map Id: 100
Direction: WSW
Distance: 0.644 mi., 3401 ft.
Elevation: 65 ft.
Relative: Higher

Site Name : FISHER ENGINEERING | DOUGLAS DYNAMICS, L.L.C. | FISHER INDUSTRIES 50 GORDON DR | 50 GORDAN DRIVE ROCKLAND | Rockland, ME

Database(s) : [AFS, AIRS - ME, BRS, ECHO, EGAD - ME, EJ TOXIC RELEASE, FRS, HIST NPDES - ME, ICIS, INACTIVE PCS, LAST - ME, MANIFEST - RI, MANIFEST EPA, PCS FACILITY, RCRA VSQG, SPILLS - ME, STORMWATER, STORMWATER - ME, T 2 - ME, TRIS] ***(cont.)***

Envirosite ID: 3212025
EPA ID: N/R

RCRA VSQG ***(cont.)***

On-site Burner Exemption :	N
Furnace Exemption :	N
Used Oil Fuel Burner :	N
Used Oil Processor :	N
Used Oil Refiner :	N
Used Oil Fuel Marketer to Burner :	N
Used Oil Specification Marketer :	N
Used Oil Transfer Facility :	N
Used Oil Transporter :	N

Historical Generators

Date Form Received by Agency :	2022-03-30
Facility Name :	FISHER ENGINEERING
Classification :	Small Quantity Generator
Date Form Received by Agency :	2019-05-03
Facility Name :	FISHER ENGINEERING
Classification :	Small Quantity Generator
Date Form Received by Agency :	2017-07-11
Facility Name :	FISHER ENGINEERING
Classification :	Small Quantity Generator
Date Form Received by Agency :	2012-04-27
Facility Name :	FISHER ENGINEERING
Classification :	Small Quantity Generator
Date Form Received by Agency :	2009-08-14
Facility Name :	FISHER ENGINEERING
Classification :	Small Quantity Generator
Date Form Received by Agency :	2007-05-10
Facility Name :	FISHER ENGINEERING
Classification :	Small Quantity Generator
Date Form Received by Agency :	2004-04-26
Facility Name :	FISHER ENGINEERING
Classification :	Small Quantity Generator

DRAFT

Map Id: 100
Direction: WSW
Distance: 0.644 mi., 3401 ft.
Elevation: 65 ft.
Relative: Higher

Site Name : FISHER ENGINEERING | DOUGLAS DYNAMICS, L.L.C. | FISHER INDUSTRIES 50 GORDON DR | 50 GORDAN DRIVE ROCKLAND | Rockland, ME

Database(s) : [AFS, AIRS - ME, BRS, ECHO, EGAD - ME, EJ TOXIC RELEASE, FRS, HIST NPDES - ME, ICIS, INACTIVE PCS, LAST - ME, MANIFEST - RI, MANIFEST EPA, PCS FACILITY, RCRA VSQG, SPILLS - ME, STORMWATER, STORMWATER - ME, T 2 - ME, TRIS] ***(cont.)***

Envirosite ID: 3212025
EPA ID: N/R

RCRA VSQG ***(cont.)***

Hazardous Waste Summary

Waste Code / Name :	D001 - IGNITABLE WASTE D002 - CORROSIVE WASTE D004 - ARSENIC D007 - CHROMIUM

Notices of Violations Summary

Date of Violation :	2013-01-03
Date Achieved Compliance :	2013-02-25
Regulation Violated :	Y
Area of Violation :	Generators - Pre-transport
Enforcement Action :	WRITTEN INFORMAL
Enforcement Action Date :	2013-02-19
Enf. Disposition Status :	AS
Enf. Disp. Status Date :	2013-03-13
Violation Lead Agency :	State
Enforcement Lead Agency :	State
Proposed Penalty Amount :	N/R
Final Penalty Amount :	N/R
Paid Penalty Amount :	N/R

Date of Violation :	2013-01-03
Date Achieved Compliance :	2013-02-25
Regulation Violated :	Y
Area of Violation :	Universal Waste - General
Enforcement Action :	WRITTEN INFORMAL
Enforcement Action Date :	2013-02-19
Enf. Disposition Status :	AS
Enf. Disp. Status Date :	2013-03-13
Violation Lead Agency :	State
Enforcement Lead Agency :	State
Proposed Penalty Amount :	N/R
Final Penalty Amount :	N/R
Paid Penalty Amount :	N/R

Date of Violation :	2013-01-03
Date Achieved Compliance :	2013-02-25
Regulation Violated :	Y
Area of Violation :	TSD - General
Enforcement Action :	WRITTEN INFORMAL
Enforcement Action Date :	2013-02-19
Enf. Disposition Status :	AS
Enf. Disp. Status Date :	2013-03-13
Violation Lead Agency :	State
Enforcement Lead Agency :	State

DRAFT

Map Id: 100
Direction: WSW
Distance: 0.644 mi., 3401 ft.
Elevation: 65 ft.
Relative: Higher

Site Name : FISHER ENGINEERING | DOUGLAS DYNAMICS, L.L.C. | FISHER INDUSTRIES 50 GORDON DR | 50 GORDAN DRIVE ROCKLAND | Rockland, ME

Database(s) : [AFS, AIRS - ME, BRS, ECHO, EGAD - ME, EJ TOXIC RELEASE, FRS, HIST NPDES - ME, ICIS, INACTIVE PCS, LAST - ME, MANIFEST - RI, MANIFEST EPA, PCS FACILITY, RCRA VSQG, SPILLS - ME, STORMWATER, STORMWATER - ME, T 2 - ME, TRIS] ***(cont.)***

Envirosite ID: 3212025
EPA ID: N/R

RCRA VSQG ***(cont.)***

Proposed Penalty Amount :	N/R
Final Penalty Amount :	N/R
Paid Penalty Amount :	N/R

Date of Violation :	2013-01-03
Date Achieved Compliance :	2013-02-25
Regulation Violated :	Y
Area of Violation :	TSD - Container Use and Management
Enforcement Action :	WRITTEN INFORMAL
Enforcement Action Date :	2013-02-19
Enf. Disposition Status :	AS
Enf. Disp. Status Date :	2013-03-13
Violation Lead Agency :	State
Enforcement Lead Agency :	State
Proposed Penalty Amount :	N/R
Final Penalty Amount :	N/R
Paid Penalty Amount :	N/R

Date of Violation :	2013-01-03
Date Achieved Compliance :	2013-02-25
Regulation Violated :	Y
Area of Violation :	State Statute or Regulation
Enforcement Action :	WRITTEN INFORMAL
Enforcement Action Date :	2013-02-19
Enf. Disposition Status :	AS
Enf. Disp. Status Date :	2013-03-13
Violation Lead Agency :	State
Enforcement Lead Agency :	State
Proposed Penalty Amount :	N/R
Final Penalty Amount :	N/R
Paid Penalty Amount :	N/R

Date of Violation :	2004-08-31
Date Achieved Compliance :	2005-02-09
Regulation Violated :	Y
Area of Violation :	Generators - Pre-transport
Enforcement Action :	WRITTEN INFORMAL
Enforcement Action Date :	2004-11-09
Enf. Disposition Status :	N/R
Enf. Disp. Status Date :	N/R
Violation Lead Agency :	State
Enforcement Lead Agency :	State
Proposed Penalty Amount :	N/R
Final Penalty Amount :	N/R
Paid Penalty Amount :	N/R

DRAFT

Map Id: 100
Direction: WSW
Distance: 0.644 mi., 3401 ft.
Elevation: 65 ft.
Relative: Higher

Site Name : FISHER ENGINEERING | DOUGLAS DYNAMICS, L.L.C. | FISHER INDUSTRIES 50 GORDON DR | 50 GORDAN DRIVE ROCKLAND | Rockland, ME

Database(s) : [AFS, AIRS - ME, BRS, ECHO, EGAD - ME, EJ TOXIC RELEASE, FRS, HIST NPDES - ME, ICIS, INACTIVE PCS, LAST - ME, MANIFEST - RI, MANIFEST EPA, PCS FACILITY, RCRA VSQG, SPILLS - ME, STORMWATER, STORMWATER - ME, T 2 - ME, TRIS] ***(cont.)***

Envirosite ID: 3212025
EPA ID: N/R

RCRA VSQG ***(cont.)***

Date of Violation :	2004-08-31
Date Achieved Compliance :	2004-10-08
Regulation Violated :	Y
Area of Violation :	Generators - General
Enforcement Action :	WRITTEN INFORMAL
Enforcement Action Date :	2004-11-09
Enf. Disposition Status :	N/R
Enf. Disp. Status Date :	N/R
Violation Lead Agency :	State
Enforcement Lead Agency :	State
Proposed Penalty Amount :	N/R
Final Penalty Amount :	N/R
Paid Penalty Amount :	N/R

Date of Violation :	2004-08-31
Date Achieved Compliance :	2004-10-08
Regulation Violated :	Y
Area of Violation :	Generators - Pre-transport
Enforcement Action :	WRITTEN INFORMAL
Enforcement Action Date :	2004-11-09
Enf. Disposition Status :	N/R
Enf. Disp. Status Date :	N/R
Violation Lead Agency :	State
Enforcement Lead Agency :	State
Proposed Penalty Amount :	N/R
Final Penalty Amount :	N/R
Paid Penalty Amount :	N/R

Evaluation Action Summary

Evaluation Date :	2013-01-03
Evaluation :	COMPLIANCE EVALUATION INSPECTION
Area of Violation :	Generators - Pre-transport
Date Achieved Compliance :	2013-02-25
Evaluation Lead Agency :	State

Evaluation Date :	2013-01-03
Evaluation :	COMPLIANCE EVALUATION INSPECTION
Area of Violation :	Universal Waste - General
Date Achieved Compliance :	2013-02-25
Evaluation Lead Agency :	State

Evaluation Date :	2013-01-03
Evaluation :	COMPLIANCE EVALUATION INSPECTION
Area of Violation :	TSD - General

DRAFT

Map Id: 100
Direction: WSW
Distance: 0.644 mi., 3401 ft.
Elevation: 65 ft.
Relative: Higher

Site Name : FISHER ENGINEERING | DOUGLAS DYNAMICS, L.L.C. | FISHER INDUSTRIES 50 GORDON DR | 50 GORDAN DRIVE ROCKLAND | Rockland, ME

Database(s) : [AFS, AIRS - ME, BRS, ECHO, EGAD - ME, EJ TOXIC RELEASE, FRS, HIST NPDES - ME, ICIS, INACTIVE PCS, LAST - ME, MANIFEST - RI, MANIFEST EPA, PCS FACILITY, RCRA VSQG, SPILLS - ME, STORMWATER, STORMWATER - ME, T 2 - ME, TRIS] ***(cont.)***

Envirosite ID: 3212025
EPA ID: N/R

RCRA VSQG ***(cont.)***

Date Achieved Compliance :	2013-02-25
Evaluation Lead Agency :	State
Evaluation Date :	2013-01-03
Evaluation :	COMPLIANCE EVALUATION INSPECTION
Area of Violation :	TSD - Container Use and Management
Date Achieved Compliance :	2013-02-25
Evaluation Lead Agency :	State
Evaluation Date :	2013-01-03
Evaluation :	COMPLIANCE EVALUATION INSPECTION
Area of Violation :	State Statute or Regulation
Date Achieved Compliance :	2013-02-25
Evaluation Lead Agency :	State
Evaluation Date :	2004-08-31
Evaluation :	COMPLIANCE EVALUATION INSPECTION
Area of Violation :	Generators - General
Date Achieved Compliance :	2004-10-08
Evaluation Lead Agency :	State
Evaluation Date :	2004-08-31
Evaluation :	COMPLIANCE EVALUATION INSPECTION
Area of Violation :	Generators - Pre-transport
Date Achieved Compliance :	2004-10-08
Evaluation Lead Agency :	State
Evaluation Date :	2004-08-31
Evaluation :	COMPLIANCE EVALUATION INSPECTION
Area of Violation :	Generators - Pre-transport
Date Achieved Compliance :	2005-02-09
Evaluation Lead Agency :	State

SPILLS - ME

Facility Name :	FISHER ENGINEERING
Facility Address :	50 GORDON DR, ROCKLAND, ME
Spill Number :	A-678-2004
Actual Spill Date :	2004-12-10
Report Status :	Final Report
Spill Type :	Hazardous Material Incident
Location State Province :	ME

DRAFT

Map Id: 100
Direction: WSW
Distance: 0.644 mi., 3401 ft.
Elevation: 65 ft.
Relative: Higher

Site Name : FISHER ENGINEERING | DOUGLAS DYNAMICS, L.L.C. | FISHER INDUSTRIES 50 GORDON DR | 50 GORDAN DRIVE ROCKLAND | Rockland, ME

Database(s) : [AFS, AIRS - ME, BRS, ECHO, EGAD - ME, EJ TOXIC RELEASE, FRS, HIST NPDES - ME, ICIS, INACTIVE PCS, LAST - ME, MANIFEST - RI, MANIFEST EPA, PCS FACILITY, RCRA VSQG, SPILLS - ME, STORMWATER, STORMWATER - ME, T 2 - ME, TRIS] ***(cont.)***

Envirosite ID: 3212025
EPA ID: N/R

SPILLS - ME ***(cont.)***

Incident Location : Business - Industrial
Incident Source : Storage Unit - Drum
Spill Cause : Mechanical Failure - Other
Agency Hyperlink : Click here for hyperlink provided by the agency.
Last Date in Agency List : 2024-09-10

Medium(s) : Engineered Containment

Spill Logs
Log Location Description : Fisher Engineering, 50 Gordon Drive, Rockland
Log Location Town : ROCKLAND
Log Tank Involved : None
Log Note : 2 cups of Reagent Solution 44

Products Found
Product Code : SULFURIC ACID
Product Amount : .12 gals.

Facility Name : FISHER ENGINEERING
Facility Address : 50 GORDON DR., ROCKLAND, ME

Spill Number : A-215-2006
Actual Spill Date : 2006-04-24
Report Status : Final Report
Spill Type : Oil Incident
Location State Province : ME
Incident Location : Business - Industrial
Incident Source : Storage Unit - Drum
Spill Cause : Other - Unknown
Agency Hyperlink : Click here for hyperlink provided by the agency.
Last Date in Agency List : 2024-09-10

Medium(s) : Interior Surface

Spill Logs
Log Location Description : Fisher Engineering
Log Location Town : ROCKLAND
Log Tank Involved : None
Log Note : Drum of hydraulic oil leaked to the floor.

DRAFT

Map Id: 100
Direction: WSW
Distance: 0.644 mi., 3401 ft.
Elevation: 65 ft.
Relative: Higher

Site Name : FISHER ENGINEERING | DOUGLAS DYNAMICS, L.L.C. | FISHER INDUSTRIES 50 GORDON DR | 50 GORDAN DRIVE ROCKLAND | Rockland, ME

Database(s) : [AFS, AIRS - ME, BRS, ECHO, EGAD - ME, EJ TOXIC RELEASE, FRS, HIST NPDES - ME, ICIS, INACTIVE PCS, LAST - ME, MANIFEST - RI, MANIFEST EPA, PCS FACILITY, RCRA VSQG, SPILLS - ME, STORMWATER, STORMWATER - ME, T 2 - ME, TRIS] ***(cont.)***

Envirosite ID: 3212025
EPA ID: N/R

SPILLS - ME ***(cont.)***

Products Found
Product Code : HYDRAULIC OIL
Product Amount : 15 gals.

Facility Name : FISHER ENGINEERING
Facility Address : 50 GORDON DRIVE, ROCKLAND, ME

Spill Number : A-197-2019
Actual Spill Date : 2019-04-16
Report Status : Final Report
Spill Type : Oil Incident
Location State Province : ME
Incident Location : Business - Industrial
Incident Source : Storage Unit - Box or Other General Use Container
Spill Cause : Accident - Physical Breakage
Agency Hyperlink : Click here for hyperlink provided by the agency.
Last Date in Agency List : 2024-09-10

Medium(s) : Land

Spill Logs
Log Location Description : Fisher Engineering. 50 Gordon Drive
Log Location Town : ROCKLAND
Log Tank Involved : None
Log Note : N/R

Products Found
Product Code : HYDRAULIC OIL
Product Amount : 1 gals.

Spill Number : A-20-2014
Actual Spill Date : 2014-01-13
Report Status : Final Report
Spill Type : Oil Incident
Location State Province : ME
Incident Location : Business - Industrial
Incident Source : Equipment - Industrial Machinery
Spill Cause : Mechanical Failure - Loose Fitting
Agency Hyperlink : Click here for hyperlink provided by the agency.
Last Date in Agency List : 2024-09-10

DRAFT

Map Id: 100
Direction: WSW
Distance: 0.644 mi., 3401 ft.
Elevation: 65 ft.
Relative: Higher

Site Name : FISHER ENGINEERING | DOUGLAS DYNAMICS, L.L.C. | FISHER INDUSTRIES 50 GORDON DR | 50 GORDAN DRIVE ROCKLAND | Rockland, ME

Database(s) : [AFS, AIRS - ME, BRS, ECHO, EGAD - ME, EJ TOXIC RELEASE, FRS, HIST NPDES - ME, ICIS, INACTIVE PCS, LAST - ME, MANIFEST - RI, MANIFEST EPA, PCS FACILITY, RCRA VSQG, SPILLS - ME, STORMWATER, STORMWATER - ME, T 2 - ME, TRIS] ***(cont.)***

Envirosite ID: 3212025
EPA ID: N/R

SPILLS - ME ***(cont.)***

Medium(s) : Interior Surface
Land

Spill Logs
Log Location Description : Fisher Engineering 50 Gordon Drive
Log Location Town : ROCKLAND
Log Tank Involved : None
Log Note : 40 gallons to concrete from loose fitting

Products Found
Product Code : LUBE OIL
Product Amount : 40 gals.

Spill Number : A-324-2012
Actual Spill Date : 2012-06-13
Report Status : Final Report
Spill Type : Oil Incident
Location State Province : ME
Incident Location : Business - Commercial
Incident Source : Equipment - Industrial Machinery
Spill Cause : Accident - Human Error
Agency Hyperlink : Click here for hyperlink provided by the agency.
Last Date in Agency List : 2024-09-10

Medium(s) : Interior Surface

Spill Logs
Log Location Description : 50 Gordon Drive
Log Location Town : ROCKLAND
Log Tank Involved : None
Log Note : 30 gallons to floor - forklift Alision w/ Machinery

Products Found
Product Code : HYDRAULIC OIL
Product Amount : 30 gals.

Spill Number : A-374-2013
Actual Spill Date : 2013-06-30

DRAFT

Map Id: 100
Direction: WSW
Distance: 0.644 mi., 3401 ft.
Elevation: 65 ft.
Relative: Higher

Site Name : FISHER ENGINEERING | DOUGLAS DYNAMICS, L.L.C. | FISHER INDUSTRIES 50 GORDON DR | 50 GORDAN DRIVE ROCKLAND | Rockland, ME

Database(s) : [AFS, AIRS - ME, BRS, ECHO, EGAD - ME, EJ TOXIC RELEASE, FRS, HIST NPDES - ME, ICIS, INACTIVE PCS, LAST - ME, MANIFEST - RI, MANIFEST EPA, PCS FACILITY, RCRA VSQG, SPILLS - ME, STORMWATER, STORMWATER - ME, T 2 - ME, TRIS] ***(cont.)***

Envirosite ID: 3212025
EPA ID: N/R

SPILLS - ME ***(cont.)***

Report Status :	Final Report
Spill Type :	Hazardous Material Incident
Location State Province :	ME
Incident Location :	Business - Industrial
Incident Source :	Storage Unit - Box or Other General Use Container
Spill Cause :	Mechanical Failure - Loose Fitting
Agency Hyperlink :	Click here for hyperlink provided by the agency.
Last Date in Agency List :	2024-09-10
Medium(s) :	Inland Surface Water Land

Spill Logs

Log Location Description :	Fisher Engineering 50 Gordon Drive
Log Location Town :	ROCKLAND
Log Tank Involved :	None
Log Note :	estimated 80 gallons of corrosive cleaner was lost to pavement and catch basins from loose hatcth on a frak tank.

Products Found

Product Code :	HAZARDOUS CHEMICAL - SPECIFIED IN REPORT
Product Amount :	80 gals.

Spill Number :	A-567-2015
Actual Spill Date :	2015-09-09
Report Status :	Final Report
Spill Type :	Oil Incident
Location State Province :	ME
Incident Location :	Business - Industrial
Incident Source :	Equipment - Industrial Machinery
Spill Cause :	Mechanical Failure - Piping/Hose
Agency Hyperlink :	Click here for hyperlink provided by the agency.
Last Date in Agency List :	2024-09-10
Medium(s) :	Interior Surface

Spill Logs

Log Location Description :	N/R
Log Location Town :	ROCKLAND

DRAFT

Map Id: 100
Direction: WSW
Distance: 0.644 mi., 3401 ft.
Elevation: 65 ft.
Relative: Higher

Site Name : FISHER ENGINEERING | DOUGLAS DYNAMICS, L.L.C. | FISHER INDUSTRIES 50 GORDON DR | 50 GORDAN DRIVE ROCKLAND | Rockland, ME

Database(s) : [AFS, AIRS - ME, BRS, ECHO, EGAD - ME, EJ TOXIC RELEASE, FRS, HIST NPDES - ME, ICIS, INACTIVE PCS, LAST - ME, MANIFEST - RI, MANIFEST EPA, PCS FACILITY, RCRA VSQG, SPILLS - ME, STORMWATER, STORMWATER - ME, T 2 - ME, TRIS] ***(cont.)***

Envirosite ID: 3212025
EPA ID: N/R

SPILLS - ME ***(cont.)***

Log Tank Involved : None
Log Note : N/R

Products Found
Product Code : HYDRAULIC OIL
Product Amount : 7 gals.

Spill Number : A-8-2021
Actual Spill Date : N/R
Report Status : Final Report
Spill Type : Oil Incident
Location State Province : ME
Incident Location : Business - Commercial
Incident Source : Land Transportation - Passenger Vehicle
Spill Cause : Accident - Physical Breakage
Agency Hyperlink : Click here for hyperlink provided by the agency.
Last Date in Agency List : 2024-09-10

Medium(s) : Land
Engineered Containment

Spill Logs
Log Location Description : 50 Gordon St. Fisher Engineering
Log Location Town : ROCKLAND
Log Tank Involved : None
Log Note : Unknown amount of gasoline into storm drain

Products Found
Product Code : UNLEADED GASOLINE
Product Amount : 10 gals.

Facility Name : FISHER ENGINEERING COMPANY
Facility Address : 50 GORDON DRIVE, ROCKLAND, ME

Spill Number : A-29-2016
Actual Spill Date : 2016-01-14
Report Status : Final Report
Spill Type : Oil Incident
Location State Province : ME

DRAFT

Map Id: 100
Direction: WSW
Distance: 0.644 mi., 3401 ft.
Elevation: 65 ft.
Relative: Higher

Site Name : FISHER ENGINEERING | DOUGLAS DYNAMICS, L.L.C. | FISHER INDUSTRIES 50 GORDON DR | 50 GORDAN DRIVE ROCKLAND | Rockland, ME

Database(s) : [AFS, AIRS - ME, BRS, ECHO, EGAD - ME, EJ TOXIC RELEASE, FRS, HIST NPDES - ME, ICIS, INACTIVE PCS, LAST - ME, MANIFEST - RI, MANIFEST EPA, PCS FACILITY, RCRA VSQG, SPILLS - ME, STORMWATER, STORMWATER - ME, T 2 - ME, TRIS] ***(cont.)***

Envirosite ID: 3212025
EPA ID: N/R

SPILLS - ME ***(cont.)***

Incident Location : Business - Commercial
Incident Source : Land Transportation - (Saddle) Fuel Supply Tank
Spill Cause : Mechanical Failure - Piping/Hose
Agency Hyperlink : Click here for hyperlink provided by the agency.
Last Date in Agency List : 2024-09-10

Medium(s) : Land

Spill Logs
Log Location Description : Fisher Engineering 50 Gordon Drive Dave Johnson 701-4241
Log Location Town : ROCKLAND
Log Tank Involved : None
Log Note : 1 gallon to paement from leaking truck

Products Found
Product Code : DIESEL
Product Amount : 1 gals.

Spill Number : A-293-2014
Actual Spill Date : 2014-05-07
Report Status : Final Report
Spill Type : Oil Incident
Location State Province : ME
Incident Location : Business - Industrial
Incident Source : Equipment - Industrial Machinery
Spill Cause : Mechanical Failure - Piping/Hose
Agency Hyperlink : Click here for hyperlink provided by the agency.
Last Date in Agency List : 2024-09-10

Medium(s) : Interior Surface

Spill Logs
Log Location Description : 50 Gordon Dr.
Log Location Town : ROCKLAND
Log Tank Involved : None

Log Note : Fisher Engineering David Johnson - 701-4241 cell - 390-0470 6 gallons hydrualic spilled onto concrete

DRAFT

Map Id: 100
Direction: WSW
Distance: 0.644 mi., 3401 ft.
Elevation: 65 ft.
Relative: Higher

Site Name : FISHER ENGINEERING | DOUGLAS DYNAMICS, L.L.C. | FISHER INDUSTRIES 50 GORDON DR | 50 GORDAN DRIVE ROCKLAND | Rockland, ME

Database(s) : [AFS, AIRS - ME, BRS, ECHO, EGAD - ME, EJ TOXIC RELEASE, FRS, HIST NPDES - ME, ICIS, INACTIVE PCS, LAST - ME, MANIFEST - RI, MANIFEST EPA, PCS FACILITY, RCRA VSQG, SPILLS - ME, STORMWATER, STORMWATER - ME, T 2 - ME, TRIS] ***(cont.)***

Envirosite ID: 3212025
EPA ID: N/R

SPILLS - ME ***(cont.)***

Products Found
Product Code : HYDRAULIC OIL
Product Amount : 6 gals.

Spill Number : A-420-2016
Actual Spill Date : 2016-08-11
Report Status : Final Report
Spill Type : Oil Incident
Location State Province : ME
Incident Location : Business - Industrial
Incident Source : Storage Unit - Aboveground Storage Tank
Spill Cause : Overfill
Agency Hyperlink : Click here for hyperlink provided by the agency.
Last Date in Agency List : 2024-09-10

Medium(s) : Land

Spill Logs
Log Location Description : 50 Gordon Drive
Log Location Town : ROCKLAND
Log Tank Involved : Above Ground Tank(s) Involved
Log Note : 19 gallons to pavement

Products Found
Product Code : DIESEL
Product Amount : 20 gals.

Facility Name : FISHER INDUSTRIES
Facility Address : 50 GORDAN DRIVE, ROCKLAND, ME

Spill Number : A-155-2016
Actual Spill Date : 2016-03-15
Report Status : Final Report
Spill Type : Oil Incident
Location State Province : ME
Incident Location : Business - Industrial
Incident Source : Land Transportation - Truck
Spill Cause : Mechanical Failure - Piping/Hose
Agency Hyperlink : Click here for hyperlink provided by the agency.
Last Date in Agency List : 2024-09-10

DRAFT

Map Id: 100
Direction: WSW
Distance: 0.644 mi., 3401 ft.
Elevation: 65 ft.
Relative: Higher

Site Name : FISHER ENGINEERING | DOUGLAS DYNAMICS, L.L.C. | FISHER INDUSTRIES 50 GORDON DR | 50 GORDAN DRIVE ROCKLAND | Rockland, ME

Database(s) : [AFS, AIRS - ME, BRS, ECHO, EGAD - ME, EJ TOXIC RELEASE, FRS, HIST NPDES - ME, ICIS, INACTIVE PCS, LAST - ME, MANIFEST - RI, MANIFEST EPA, PCS FACILITY, RCRA VSQG, SPILLS - ME, STORMWATER, STORMWATER - ME, T 2 - ME, TRIS] ***(cont.)***

Envirosite ID: 3212025
EPA ID: N/R

SPILLS - ME ***(cont.)***

Medium(s) : Land

Spill Logs
Log Location Description : 50 Gordan Drive FIsher Plow
Log Location Town : ROCKLAND
Log Tank Involved : None
Log Note : 2 gallon from WM Truck

Products Found
Product Code : HYDRAULIC OIL
Product Amount : 2 gals.

Facility Name : UNKNOWN
Facility Address : 50 GORDON DRIVE, ROCKLAND, ME

Spill Number : A-360-2015
Actual Spill Date : 2015-06-18
Report Status : Final Report
Spill Type : Oil Incident
Location State Province : ME
Incident Location : Business - Industrial
Incident Source : Land Transportation - Truck
Spill Cause : Mechanical Failure - Other
Agency Hyperlink : Click here for hyperlink provided by the agency.
Last Date in Agency List : 2024-09-10

Medium(s) : Land

Spill Logs
Log Location Description : Fisher Engineering
Log Location Town : ROCKLAND
Log Tank Involved : None
Log Note : < 1 qt. tranny fluid on pavement

Products Found
Product Code : TRANSMISSION OIL
Product Amount : 16 oz.

DRAFT

Map Id: 100
Direction: WSW
Distance: 0.644 mi., 3401 ft.
Elevation: 65 ft.
Relative: Higher

Site Name : FISHER ENGINEERING | DOUGLAS DYNAMICS, L.L.C. | FISHER INDUSTRIES 50 GORDON DR | 50 GORDAN DRIVE ROCKLAND | Rockland, ME

Database(s) : [AFS, AIRS - ME, BRS, ECHO, EGAD - ME, EJ TOXIC RELEASE, FRS, HIST NPDES - ME, ICIS, INACTIVE PCS, LAST - ME, MANIFEST - RI, MANIFEST EPA, PCS FACILITY, RCRA VSQG, SPILLS - ME, STORMWATER, STORMWATER - ME, T 2 - ME, TRIS] ***(cont.)***

Envirosite ID: 3212025
EPA ID: N/R

STORMWATER

Facility Name :	FISHER ENGINEERING
Facility Address :	50 GORDON DR, ROCKLAND, ME 04841-2139
NPDES ID :	MER05B343
Permittee Name :	DOUGLAS DYNAMICS, L.L.C.
Permit Status :	Expired
Permit Issuing Name :	State
Issued Date :	2017-01-23
Effective Date :	2017-01-23
Termination Date :	N/R
Expiration Date :	2021-12-06
EPA Region :	01
SIC Code :	3531
NAICS Code :	N/R
EJ Indexes Above 80th Percentile :	N
Significant Noncompliance Status :	N/R
Quarters with Noncompliance :	0
Industrial Stormwater Formal Enforcement Actions:	N/R
Facility Map Flag :	N/R
DRF URL :	Click here for hyperlink provided by the agency.
Latitude :	44.08924
Longitude :	-69.12486
Last Date in Agency List :	2025-02-04

STORMWATER - ME

Facility Name :	DOUGLAS DYNAMICS, L.L.C.
Facility Address :	50 GORDON DR, ROCKLAND
Permit ID :	MER05B343
Permit Issued Date :	2017-01-23
Permit Effective Date :	2017-01-23
Permit Expiration Date :	2021-12-06
Permit Type :	BWQ - Stormwater Industrial General Permit
Permit Sub-Type :	Notice of Intent
Program Owner :	BWQ - Stormwater
Permit Operating Status :	Active/Operating
District :	CMRO - Augusta
Application Type :	MEPDES IND STW GP CVRD REISSUE
Sub Type Simple :	NOI
Latitude :	44.088868
Longitude :	-69.125552
Last Date in Agency List :	2025-02-11

DRAFT

Map Id: 100
Direction: WSW
Distance: 0.644 mi., 3401 ft.
Elevation: 65 ft.
Relative: Higher

Site Name : FISHER ENGINEERING | DOUGLAS DYNAMICS, L.L.C. | FISHER INDUSTRIES 50 GORDON DR | 50 GORDAN DRIVE ROCKLAND | Rockland, ME

Database(s) : [AFS, AIRS - ME, BRS, ECHO, EGAD - ME, EJ TOXIC RELEASE, FRS, HIST NPDES - ME, ICIS, INACTIVE PCS, LAST - ME, MANIFEST - RI, MANIFEST EPA, PCS FACILITY, RCRA VSQG, SPILLS - ME, STORMWATER, STORMWATER - ME, T 2 - ME, TRIS] ***(cont.)***

Envirosite ID: 3212025
EPA ID: N/R

T 2 - ME

Facility Name :	Douglas Dynamics / Fisher Engineering
Facility Address :	50 Gordon Drive, Rockland, ME 04841
County :	Knox

Site Details

Date Signed :	2024-01-16
Facility Record ID :	FATR2023B6WVSK002NE5
Facility Department :	N/R
F Date Modified :	2024-01-16
F Mail Address :	50 Gordon Drive, Rockland, ME 04841
F Fire District :	Rockland
F Mail Country :	USA
F Notes :	changes - no significant process changes
Report Year :	2023
Total Fees :	N/R
Max Number Occupants :	350
Dike or Other Safeguard :	N/R
Site Coordinates Abbreviation :	false
Site Map :	N/R
Subject to Chemical Accident Prevention:	false
Subject to Emergency Planning :	true
Manned :	true
Facility Information Same as Last Year:	true
Validation Report :	N/R
Submitted by :	N/R
Latitude :	44.089613
Longitude :	-69.126075
Last Date in Agency List :	2025-01-06

Site Plank Link

Record Key :	N/R
File Name :	N/R

Facility IDs

Last Modified :	N/R
Record Key :	FDTR2023B6WVSK004NE5
Type :	Dun & Bradstreet
ID Number :	n/a
Description :	N/R

Last Modified :	N/R
Record Key :	FDTR2023B6WVSK003NE5

DRAFT

Map Id: 100
Direction: WSW
Distance: 0.644 mi., 3401 ft.
Elevation: 65 ft.
Relative: Higher

Site Name : FISHER ENGINEERING | DOUGLAS DYNAMICS, L.L.C. | FISHER INDUSTRIES 50 GORDON DR | 50 GORDAN DRIVE ROCKLAND | Rockland, ME

Database(s) : [AFS, AIRS - ME, BRS, ECHO, EGAD - ME, EJ TOXIC RELEASE, FRS, HIST NPDES - ME, ICIS, INACTIVE PCS, LAST - ME, MANIFEST - RI, MANIFEST EPA, PCS FACILITY, RCRA VSQG, SPILLS - ME, STORMWATER, STORMWATER - ME, T 2 - ME, TRIS] ***(cont.)***

Envirosite ID: 3212025
EPA ID: N/R

T 2 - ME ***(cont.)***

Type :	NAICS
ID Number :	332999
Description :	All Other Miscellaneous Fabricated Metal Product Manufacturing

Chemical Inventory

Ave Amount :	1650
Ave Amount Code :	04
Chem Inv Record ID :	CVTR2023B6WX4F00NBSP
Chem Same as Last Year :	TRUE
Ci CAS :	7664939
Ci EHS Chemical :	TRUE
Ci Last Modified :	2024-01-16
Days on Site :	365
Entered Chemical Name :	SULFURIC ACID
Gas :	FALSE
Liquid :	TRUE
Max Amount :	1650
Max Amount Code :	04
Max Amount Container :	825
Mixture :	TRUE
Pure :	FALSE
Solid :	FALSE
State 1 Contact Field :	N/R
State Label Code :	N/R
Trade Secret :	FALSE
Below Reporting Thresholds :	FALSE
Confidential Storage Locations :	FALSE
Explosive :	FALSE
Flammable :	FALSE
Oxidizer :	FALSE
Self-Reactive :	FALSE
Pyrophoric Liq Sol :	FALSE
Pyrophoric Gas :	FALSE
Self-Heating :	FALSE
Organic Peroxide :	FALSE
Corrosive to Metal :	TRUE
Gas Under Pressure :	FALSE
Icww Emits Flammable Gas :	FALSE
Combustible Dust :	FALSE
Acute Toxicity :	FALSE
Skin Corrosion :	TRUE
Serious Eye Damage :	TRUE
Resp or Skin Sensitization :	TRUE
Germ Cell Mutagenicity :	FALSE
Carcinogen :	FALSE
Reprod Toxicity :	FALSE
Spec Targ Org Toxicity :	FALSE

DRAFT

Map Id: 100
Direction: WSW
Distance: 0.644 mi., 3401 ft.
Elevation: 65 ft.
Relative: Higher

Site Name : FISHER ENGINEERING | DOUGLAS DYNAMICS, L.L.C. | FISHER INDUSTRIES 50 GORDON DR | 50 GORDAN DRIVE ROCKLAND | Rockland, ME

Database(s) : [AFS, AIRS - ME, BRS, ECHO, EGAD - ME, EJ TOXIC RELEASE, FRS, HIST NPDES - ME, ICIS, INACTIVE PCS, LAST - ME, MANIFEST - RI, MANIFEST EPA, PCS FACILITY, RCRA VSQG, SPILLS - ME, STORMWATER, STORMWATER - ME, T 2 - ME, TRIS] ***(cont.)***

Envirosite ID: 3212025
EPA ID: N/R

T 2 - ME ***(cont.)***

Aspiration Haz :	FALSE
Simple Asphyxiant :	FALSE
Not Otherwise Classified :	FALSE

Chemical Inventory Mixtures

Mx Last Modified :	N/R
Mx Max Amount Code :	04
Mx EHS :	false
Mx CAS :	7732-18-5
Mx Chemical :	Water
Record Key :	CMTR2023D94D37006H50
Chem Inv Rec ID :	N/R
Percentage :	7
Wt or Vol :	volume

Mx Last Modified :	N/R
Mx Max Amount Code :	04
Mx EHS :	true
Mx CAS :	7664-93-9
Mx Chemical :	Sulfuric Acid
Record Key :	CMTR2023B6WXW6002M40
Chem Inv Rec ID :	N/R
Percentage :	93
Wt or Vol :	volume

Chemical Inventory

Ave Amount :	34890
Ave Amount Code :	07
Chem Inv Record ID :	CVTR2023B6WXEQ00S7Z6
Chem Same as Last Year :	TRUE
Ci CAS :	7440371
Ci EHS Chemical :	FALSE
Ci Last Modified :	2024-01-16
Days on Site :	365
Entered Chemical Name :	ARGON, REFRIGERATED LIQUID (CRYOGENIC LIQUID)
Gas :	TRUE
Liquid :	TRUE
Max Amount :	55824
Max Amount Code :	08
Max Amount Container :	55824
Mixture :	FALSE
Pure :	TRUE
Solid :	FALSE
State 1 Contact Field :	N/R

DRAFT

Map Id: 100
Direction: WSW
Distance: 0.644 mi., 3401 ft.
Elevation: 65 ft.
Relative: Higher

Site Name : FISHER ENGINEERING | DOUGLAS DYNAMICS, L.L.C. | FISHER INDUSTRIES 50 GORDON DR | 50 GORDAN DRIVE ROCKLAND | Rockland, ME

Database(s) : [AFS, AIRS - ME, BRS, ECHO, EGAD - ME, EJ TOXIC RELEASE, FRS, HIST NPDES - ME, ICIS, INACTIVE PCS, LAST - ME, MANIFEST - RI, MANIFEST EPA, PCS FACILITY, RCRA VSQG, SPILLS - ME, STORMWATER, STORMWATER - ME, T 2 - ME, TRIS] ***(cont.)***

Envirosite ID: 3212025
EPA ID: N/R

T 2 - ME ***(cont.)***

State Label Code :	N/R
Trade Secret :	FALSE
Below Reporting Thresholds :	FALSE
Confidential Storage Locations :	FALSE
Explosive :	FALSE
Flammable :	FALSE
Oxidizer :	FALSE
Self-Reactive :	FALSE
Pyrophoric Liq Sol :	FALSE
Pyrophoric Gas :	FALSE
Self-Heating :	FALSE
Organic Peroxide :	FALSE
Corrosive to Metal :	FALSE
Gas Under Pressure :	TRUE
Icww Emits Flammable Gas :	FALSE
Combustible Dust :	FALSE
Acute Toxicity :	FALSE
Skin Corrosion :	TRUE
Serious Eye Damage :	TRUE
Resp or Skin Sensitization :	TRUE
Germ Cell Mutagenicity :	FALSE
Carcinogen :	FALSE
Reprod Toxicity :	FALSE
Spec Targ Org Toxicity :	FALSE
Aspiration Haz :	FALSE
Simple Asphyxiant :	TRUE
Not Otherwise Classified :	FALSE

Chemical Inventory Mixtures

Mx Last Modified :	N/R
Mx Max Amount Code :	08
Mx EHS :	false
Mx CAS :	7440-37-1
Mx Chemical :	Argon
Record Key :	CMTR2023B77WFQ001MVW
Chem Inv Rec ID :	N/R
Percentage :	100
Wt or Vol :	weight

Chemical Inventory

Ave Amount :	37098
Ave Amount Code :	07
Chem Inv Record ID :	CVTR2023D94E60008BCL
Chem Same as Last Year :	TRUE
Ci CAS :	7727379

DRAFT

Map Id: 100
Direction: WSW
Distance: 0.644 mi., 3401 ft.
Elevation: 65 ft.
Relative: Higher

Site Name : FISHER ENGINEERING | DOUGLAS DYNAMICS, L.L.C. | FISHER INDUSTRIES 50 GORDON DR | 50 GORDAN DRIVE ROCKLAND | Rockland, ME

Database(s) : [AFS, AIRS - ME, BRS, ECHO, EGAD - ME, EJ TOXIC RELEASE, FRS, HIST NPDES - ME, ICIS, INACTIVE PCS, LAST - ME, MANIFEST - RI, MANIFEST EPA, PCS FACILITY, RCRA VSQG, SPILLS - ME, STORMWATER, STORMWATER - ME, T 2 - ME, TRIS] ***(cont.)***

Envirosite ID: 3212025
EPA ID: N/R

T 2 - ME ***(cont.)***

Ci EHS Chemical :	FALSE
Ci Last Modified :	2024-01-16
Days on Site :	365
Entered Chemical Name :	NITROGEN, REFRIGERATED LIQUID (CRYOGENIC LIQUID)
Gas :	TRUE
Liquid :	TRUE
Max Amount :	59356
Max Amount Code :	08
Max Amount Container :	59356
Mixture :	TRUE
Pure :	FALSE
Solid :	FALSE
State 1 Contact Field :	N/R
State Label Code :	N/R
Trade Secret :	FALSE
Below Reporting Thresholds :	FALSE
Confidential Storage Locations :	FALSE
Explosive :	FALSE
Flammable :	FALSE
Oxidizer :	FALSE
Self-Reactive :	FALSE
Pyrophoric Liq Sol :	FALSE
Pyrophoric Gas :	FALSE
Self-Heating :	FALSE
Organic Peroxide :	FALSE
Corrosive to Metal :	FALSE
Gas Under Pressure :	TRUE
Icww Emits Flammable Gas :	FALSE
Combustible Dust :	FALSE
Acute Toxicity :	FALSE
Skin Corrosion :	TRUE
Serious Eye Damage :	TRUE
Resp or Skin Sensitization :	TRUE
Germ Cell Mutagenicity :	FALSE
Carcinogen :	FALSE
Reprod Toxicity :	FALSE
Spec Targ Org Toxicity :	FALSE
Aspiration Haz :	FALSE
Simple Asphyxiant :	TRUE
Not Otherwise Classified :	FALSE

Chemical Inventory Mixtures

Mx Last Modified :	N/R
Mx Max Amount Code :	N/R
Mx EHS :	false
Mx CAS :	7727-37-9
Mx Chemical :	Nitrogen

DRAFT

Map Id: 100
Direction: WSW
Distance: 0.644 mi., 3401 ft.
Elevation: 65 ft.
Relative: Higher

Site Name : FISHER ENGINEERING | DOUGLAS DYNAMICS, L.L.C. | FISHER INDUSTRIES 50 GORDON DR | 50 GORDAN DRIVE ROCKLAND | Rockland, ME

Database(s) : [AFS, AIRS - ME, BRS, ECHO, EGAD - ME, EJ TOXIC RELEASE, FRS, HIST NPDES - ME, ICIS, INACTIVE PCS, LAST - ME, MANIFEST - RI, MANIFEST EPA, PCS FACILITY, RCRA VSQG, SPILLS - ME, STORMWATER, STORMWATER - ME, T 2 - ME, TRIS] ***(cont.)***

Envirosite ID: 3212025
EPA ID: N/R

T 2 - ME ***(cont.)***

Record Key :	CMTR2023D94EJE00A33Q
Chem Inv Rec ID :	N/R
Percentage :	100
Wt or Vol :	volume

Chemical Inventory

Ave Amount :	63450
Ave Amount Code :	08
Chem Inv Record ID :	CVTR2023B6WXBM00QK2Z
Chem Same as Last Year :	TRUE
Ci CAS :	74986
Ci EHS Chemical :	FALSE
Ci Last Modified :	2024-01-16
Days on Site :	365
Entered Chemical Name :	PROPANE
Gas :	TRUE
Liquid :	TRUE
Max Amount :	101520
Max Amount Code :	10
Max Amount Container :	101520
Mixture :	TRUE
Pure :	FALSE
Solid :	FALSE
State 1 Contact Field :	N/R
State Label Code :	N/R
Trade Secret :	FALSE
Below Reporting Thresholds :	FALSE
Confidential Storage Locations :	FALSE
Explosive :	FALSE
Flammable :	TRUE
Oxidizer :	FALSE
Self-Reactive :	FALSE
Pyrophoric Liq Sol :	FALSE
Pyrophoric Gas :	FALSE
Self-Heating :	FALSE
Organic Peroxide :	FALSE
Corrosive to Metal :	FALSE
Gas Under Pressure :	TRUE
Icww Emits Flammable Gas :	FALSE
Combustible Dust :	FALSE
Acute Toxicity :	FALSE
Skin Corrosion :	TRUE
Serious Eye Damage :	TRUE
Resp or Skin Sensitization :	TRUE
Germ Cell Mutagenicity :	FALSE
Carcinogen :	FALSE
Reprod Toxicity :	FALSE

DRAFT

Map Id: 100
Direction: WSW
Distance: 0.644 mi., 3401 ft.
Elevation: 65 ft.
Relative: Higher

Site Name : FISHER ENGINEERING | DOUGLAS DYNAMICS, L.L.C. | FISHER INDUSTRIES 50 GORDON DR | 50 GORDAN DRIVE ROCKLAND | Rockland, ME

Database(s) : [AFS, AIRS - ME, BRS, ECHO, EGAD - ME, EJ TOXIC RELEASE, FRS, HIST NPDES - ME, ICIS, INACTIVE PCS, LAST - ME, MANIFEST - RI, MANIFEST EPA, PCS FACILITY, RCRA VSQG, SPILLS - ME, STORMWATER, STORMWATER - ME, T 2 - ME, TRIS] ***(cont.)***

Envirosite ID: 3212025
EPA ID: N/R

T 2 - ME ***(cont.)***

Spec Targ Org Toxicity :	FALSE
Aspiration Haz :	FALSE
Simple Asphyxiant :	TRUE
Not Otherwise Classified :	FALSE

Chemical Inventory Mixtures

Mx Last Modified :	N/R
Mx Max Amount Code :	01
Mx EHS :	false
Mx CAS :	115-07-1
Mx Chemical :	Propylene
Record Key :	CMTR2023B77XA40036UE
Chem Inv Rec ID :	N/R
Percentage :	5
Wt or Vol :	volume

Mx Last Modified :	N/R
Mx Max Amount Code :	01
Mx EHS :	false
Mx CAS :	74-84-0
Mx Chemical :	Ethane
Record Key :	CMTR2023B77X9B002HVH
Chem Inv Rec ID :	N/R
Percentage :	7
Wt or Vol :	volume

Mx Last Modified :	N/R
Mx Max Amount Code :	01
Mx EHS :	false
Mx CAS :	75-08-1
Mx Chemical :	Ethyl Mercaptan
Record Key :	CMTR2023B77XBJ005EH9
Chem Inv Rec ID :	N/R
Percentage :	0.01
Wt or Vol :	volume

Mx Last Modified :	N/R
Mx Max Amount Code :	01
Mx EHS :	false
Mx CAS :	106-97-8
Mx Chemical :	Butanes
Record Key :	CMTR2023B77XAV004UFF
Chem Inv Rec ID :	N/R
Percentage :	2.5

DRAFT

Map Id: 100
Direction: WSW
Distance: 0.644 mi., 3401 ft.
Elevation: 65 ft.
Relative: Higher

Site Name : FISHER ENGINEERING | DOUGLAS DYNAMICS, L.L.C. | FISHER INDUSTRIES 50 GORDON DR | 50 GORDAN DRIVE ROCKLAND | Rockland, ME

Database(s) : [AFS, AIRS - ME, BRS, ECHO, EGAD - ME, EJ TOXIC RELEASE, FRS, HIST NPDES - ME, ICIS, INACTIVE PCS, LAST - ME, MANIFEST - RI, MANIFEST EPA, PCS FACILITY, RCRA VSQG, SPILLS - ME, STORMWATER, STORMWATER - ME, T 2 - ME, TRIS] ***(cont.)***

Envirosite ID: 3212025
EPA ID: N/R

T 2 - ME ***(cont.)***

Wt or Vol :	volume

Chemical Inventory

Ave Amount :	7146
Ave Amount Code :	05
Chem Inv Record ID :	CVTR2023D94J2C00CUKR
Chem Same as Last Year :	TRUE
Ci CAS :	7782447
Ci EHS Chemical :	FALSE
Ci Last Modified :	2024-01-16
Days on Site :	365
Entered Chemical Name :	OXYGEN, REFRIGERATED LIQUID (CRYOGENIC LIQUID)
Gas :	TRUE
Liquid :	TRUE
Max Amount :	11434
Max Amount Code :	06
Max Amount Container :	11434
Mixture :	TRUE
Pure :	FALSE
Solid :	FALSE
State 1 Contact Field :	N/R
State Label Code :	N/R
Trade Secret :	FALSE
Below Reporting Thresholds :	FALSE
Confidential Storage Locations :	FALSE
Explosive :	FALSE
Flammable :	FALSE
Oxidizer :	TRUE
Self-Reactive :	FALSE
Pyrophoric Liq Sol :	FALSE
Pyrophoric Gas :	FALSE
Self-Heating :	FALSE
Organic Peroxide :	FALSE
Corrosive to Metal :	FALSE
Gas Under Pressure :	TRUE
Icww Emits Flammable Gas :	FALSE
Combustible Dust :	FALSE
Acute Toxicity :	FALSE
Skin Corrosion :	TRUE
Serious Eye Damage :	TRUE
Resp or Skin Sensitization :	TRUE
Germ Cell Mutagenicity :	FALSE
Carcinogen :	FALSE
Reprod Toxicity :	FALSE
Spec Targ Org Toxicity :	FALSE
Aspiration Haz :	FALSE
Simple Asphyxiant :	FALSE

DRAFT

Map Id: 100
Direction: WSW
Distance: 0.644 mi., 3401 ft.
Elevation: 65 ft.
Relative: Higher

Site Name : FISHER ENGINEERING | DOUGLAS DYNAMICS, L.L.C. | FISHER INDUSTRIES 50 GORDON DR | 50 GORDAN DRIVE ROCKLAND | Rockland, ME

Database(s) : [AFS, AIRS - ME, BRS, ECHO, EGAD - ME, EJ TOXIC RELEASE, FRS, HIST NPDES - ME, ICIS, INACTIVE PCS, LAST - ME, MANIFEST - RI, MANIFEST EPA, PCS FACILITY, RCRA VSQG, SPILLS - ME, STORMWATER, STORMWATER - ME, T 2 - ME, TRIS] ***(cont.)***

Envirosite ID: 3212025
EPA ID: N/R

T 2 - ME ***(cont.)***

Not Otherwise Classified :	FALSE

Chemical Inventory Mixtures

Mx Last Modified :	N/R
Mx Max Amount Code :	N/R
Mx EHS :	false
Mx CAS :	7782-44-7
Mx Chemical :	Oxygen
Record Key :	CMTR2023D94JK300EABU
Chem Inv Rec ID :	N/R
Percentage :	100
Wt or Vol :	volume

Facility Name :	Fisher Engineering
Facility Address :	50 Gordon Drive, Rockland, ME 04841
County :	Knox

Site Details

Date Signed :	N/R
Facility Record ID :	N/R
Facility Department :	N/R
F Date Modified :	N/R
F Mail Address :	N/R
F Fire District :	N/R
F Mail Country :	N/R
F Notes :	N/R
Report Year :	N/R
Total Fees :	N/R
Max Number Occupants :	N/R
Dike or Other Safeguard :	N
Site Coordinates Abbreviation :	N
Site Map :	N
Subject to Chemical Accident Prevention:	N
Subject to Emergency Planning :	N
Manned :	N
Facility Information Same as Last Year:	N
Validation Report :	N/R
Submitted by :	Keith Hagelin - Senior VP of Operations
Latitude :	N/R
Longitude :	N/R
Last Date in Agency List :	2017-09-19

DRAFT

Map Id: 100
Direction: WSW
Distance: 0.644 mi., 3401 ft.
Elevation: 65 ft.
Relative: Higher

Site Name : FISHER ENGINEERING | DOUGLAS DYNAMICS, L.L.C. | FISHER INDUSTRIES 50 GORDON DR | 50 GORDAN DRIVE ROCKLAND | Rockland, ME

Database(s) : [AFS, AIRS - ME, BRS, ECHO, EGAD - ME, EJ TOXIC RELEASE, FRS, HIST NPDES - ME, ICIS, INACTIVE PCS, LAST - ME, MANIFEST - RI, MANIFEST EPA, PCS FACILITY, RCRA VSQG, SPILLS - ME, STORMWATER, STORMWATER - ME, T 2 - ME, TRIS] ***(cont.)***

Envirosite ID: 3212025
EPA ID: N/R

T 2 - ME ***(cont.)***

Site Plank Link
- Record Key : N/R
- File Name : N/R

Facility IDs
- Last Modified : N/R
- Record Key : N/R
- Type : N/R
- ID Number : N/R
- Description : N/R

Chemical Inventory
- Ave Amount : N/R
- Ave Amount Code : N/R
- Chem Inv Record ID : N/R
- Chem Same as Last Year : N/R
- Ci CAS : N/R
- Ci EHS Chemical : N/R
- Ci Last Modified : N/R
- Days on Site : N/R
- Entered Chemical Name : N/R
- Gas : N/R
- Liquid : N/R
- Max Amount : N/R
- Max Amount Code : N/R
- Max Amount Container : N/R
- Mixture : N/R
- Pure : N/R
- Solid : N/R
- State 1 Contact Field : N/R
- State Label Code : N/R
- Trade Secret : N/R
- Below Reporting Thresholds : N/R
- Confidential Storage Locations : N/R
- Explosive : N/R
- Flammable : N/R
- Oxidizer : N/R
- Self-Reactive : N/R
- Pyrophoric Liq Sol : N/R
- Pyrophoric Gas : N/R
- Self-Heating : N/R
- Organic Peroxide : N/R
- Corrosive to Metal : N/R
- Gas Under Pressure : N/R
- Icww Emits Flammable Gas : N/R

DRAFT

Map Id: 100
Direction: WSW
Distance: 0.644 mi., 3401 ft.
Elevation: 65 ft.
Relative: Higher

Site Name : FISHER ENGINEERING | DOUGLAS DYNAMICS, L.L.C. | FISHER INDUSTRIES 50 GORDON DR | 50 GORDAN DRIVE ROCKLAND | Rockland, ME

Database(s) : [AFS, AIRS - ME, BRS, ECHO, EGAD - ME, EJ TOXIC RELEASE, FRS, HIST NPDES - ME, ICIS, INACTIVE PCS, LAST - ME, MANIFEST - RI, MANIFEST EPA, PCS FACILITY, RCRA VSQG, SPILLS - ME, STORMWATER, STORMWATER - ME, T 2 - ME, TRIS] ***(cont.)***

Envirosite ID: 3212025
EPA ID: N/R

T 2 - ME ***(cont.)***

Combustible Dust :	N/R
Acute Toxicity :	N/R
Skin Corrosion :	N/R
Serious Eye Damage :	N/R
Resp or Skin Sensitization :	N/R
Germ Cell Mutagenicity :	N/R
Carcinogen :	N/R
Reprod Toxicity :	N/R
Spec Targ Org Toxicity :	N/R
Aspiration Haz :	N/R
Simple Asphyxiant :	N/R
Not Otherwise Classified :	N/R

Chemical Inventory Mixtures

Mx Last Modified :	N/R
Mx Max Amount Code :	N/R
Mx EHS :	N/R
Mx CAS :	N/R
Mx Chemical :	N/R
Record Key :	N/R
Chem Inv Rec ID :	N/R
Percentage :	N/R
Wt or Vol :	N/R

TRIS

Facility Name :	FISHER ENGINEERING
Facility Address :	50 GORDON DR, ROCKLAND, ME 04841
County :	KNOX

Facility Details

TRIF ID :	04841FSHRN50GOR
Federal Facility Flag :	NO
Primary NAICS :	333120 - Construction Machinery Manufacturing
NAICS 2 :	N/R
NAICS 3 :	N/R
NAICS 4 :	N/R
NAICS 5 :	N/R
NAICS 6 :	N/R
Agency Hyperlink :	Click here for hyperlink provided by the agency.
Last Date in Agency List :	2025-02-26

DRAFT

Map Id: 100
Direction: WSW
Distance: 0.644 mi., 3401 ft.
Elevation: 65 ft.
Relative: Higher

Site Name : FISHER ENGINEERING | DOUGLAS DYNAMICS, L.L.C. | FISHER INDUSTRIES 50 GORDON DR | 50 GORDAN DRIVE ROCKLAND | Rockland, ME

Database(s) : [AFS, AIRS - ME, BRS, ECHO, EGAD - ME, EJ TOXIC RELEASE, FRS, HIST NPDES - ME, ICIS, INACTIVE PCS, LAST - ME, MANIFEST - RI, MANIFEST EPA, PCS FACILITY, RCRA VSQG, SPILLS - ME, STORMWATER, STORMWATER - ME, T 2 - ME, TRIS] ***(cont.)***

Envirosite ID: 3212025
EPA ID: N/R

TRIS ***(cont.)***

Contact Information

Public Contact Name :	JIM TOBIN
Public Contact Email :	JTOBIN@FISHERPLOWS.COM
Public Contact Phone :	2077014331
Public Contact Phone Ext :	N/R
Parent Company Name :	DOUGLAS DYNAMICS HOLDINGS INC
Parent Company DB NR :	N/R

Reported Chemical Information

Reporting Year :	2023
Document Control Number :	1323221647478
CAS Number :	N090
Chemical Name :	Chromium compounds (except for chromite ore mined in the Transvaal Region)
Unit of Measure :	Pounds
Maximum Amount Onsite :	03

Reporting Year :	2023
Document Control Number :	1323221647492
CAS Number :	N495
Chemical Name :	Nickel compounds
Unit of Measure :	Pounds
Maximum Amount Onsite :	02

Reporting Year :	2023
Document Control Number :	1323221647480
CAS Number :	N450
Chemical Name :	Manganese compounds
Unit of Measure :	Pounds
Maximum Amount Onsite :	03

Onsite Release Summary

Total Fugitive Air Emissions :	0
Total Stack Air Emissions :	21.9
Total Air Emissions :	21.9
Total Number of Receiving Streams :	0
Total Surface Water Discharge :	0
Total Underground Injection Onsite to Class I Wells - Pounds:	0
Total Underground Injection Onsite to Class II-V Wells - Pounds:	0
Total Underground Injection :	0
Total RCRA Subtitle C Landfills :	0

DRAFT

Map Id: 100
Direction: WSW
Distance: 0.644 mi., 3401 ft.
Elevation: 65 ft.
Relative: Higher

Site Name : FISHER ENGINEERING | DOUGLAS DYNAMICS, L.L.C. | FISHER INDUSTRIES 50 GORDON DR | 50 GORDAN DRIVE ROCKLAND | Rockland, ME

Database(s) : [AFS, AIRS - ME, BRS, ECHO, EGAD - ME, EJ TOXIC RELEASE, FRS, HIST NPDES - ME, ICIS, INACTIVE PCS, LAST - ME, MANIFEST - RI, MANIFEST EPA, PCS FACILITY, RCRA VSQG, SPILLS - ME, STORMWATER, STORMWATER - ME, T 2 - ME, TRIS] ***(cont.)***

Envirosite ID: 3212025
EPA ID: N/R

TRIS ***(cont.)***

Total Other On-Site Land Releases :	0
Total Land Treatment :	0
Total Surface Impoundments :	N/R
Total Other Disposal :	0
Total On-Site Land Releases :	0
Total Fugitive Air Emissions :	0
Total Stack Air Emissions :	6.62
Total Air Emissions :	6.62
Total Number of Receiving Streams :	0
Total Surface Water Discharge :	0
Total Underground Injection Onsite to Class I Wells - Pounds:	0
Total Underground Injection Onsite to Class II-V Wells - Pounds:	0
Total Underground Injection :	0
Total RCRA Subtitle C Landfills :	0
Total Other On-Site Land Releases :	0
Total Land Treatment :	0
Total Surface Impoundments :	N/R
Total Other Disposal :	0
Total On-Site Land Releases :	0
Total Fugitive Air Emissions :	0
Total Stack Air Emissions :	151.39
Total Air Emissions :	151.39
Total Number of Receiving Streams :	0
Total Surface Water Discharge :	0
Total Underground Injection Onsite to Class I Wells - Pounds:	0
Total Underground Injection Onsite to Class II-V Wells - Pounds:	0
Total Underground Injection :	0
Total RCRA Subtitle C Landfills :	0
Total Other On-Site Land Releases :	0
Total Land Treatment :	0
Total Surface Impoundments :	N/R
Total Other Disposal :	0
Total On-Site Land Releases :	0

Offsite Release Summary

Total Transferred Off-Site to Disposal:	0
Total Transferred Off-Site for Further Waste Management:	0
Total RCRA C Surface Impoundments :	0

DRAFT

Map Id: 100
Direction: WSW
Distance: 0.644 mi., 3401 ft.
Elevation: 65 ft.
Relative: Higher

Site Name : FISHER ENGINEERING | DOUGLAS DYNAMICS, L.L.C. | FISHER INDUSTRIES
50 GORDON DR | 50 GORDAN DRIVE
ROCKLAND | Rockland, ME

Database(s) : [AFS, AIRS - ME, BRS, ECHO, EGAD - ME, EJ TOXIC RELEASE, FRS, HIST NPDES - ME, ICIS, INACTIVE PCS, LAST - ME, MANIFEST - RI, MANIFEST EPA, PCS FACILITY, RCRA VSQG, SPILLS - ME, STORMWATER, STORMWATER - ME, T 2 - ME, TRIS] ***(cont.)***

Envirosite ID: 3212025
EPA ID: N/R

TRIS ***(cont.)***

Total Other Surface Impoundments :	0

Map Id: 101
Direction: NW
Distance: 0.679 mi., 3585 ft.
Elevation: 53 ft.
Relative: Higher

Site Name : PARK STREET LAUNDROMAT AND DRY CLEANER | PARK STREET LAUNDROMAT AND DRY | PARK STREET LAUNDROMAT & DRY CLEANERS
117 PARK STREET
ROCKLAND | Rockland, ME 04841

Database(s) : [ALL SITES - ME, FRS, HIST DRYCLEANERS - ME, I C - ME, SHWS - ME, T 2 - ME]

Envirosite ID: 50665708
EPA ID: MED985466192

ALL SITES - ME

Facility Name :	PARK STREET LAUNDROMAT AND DRY CLEANER
Facility Address :	117 PARK STREET, ROCKLAND
County :	KNOX
Status Date :	2015-02-01
Site Number :	REM01885
Program :	N/R
Alias :	N/R
Acres :	0
IC Controls :	True
Status :	INVESTIGATION STAGE
Sub Status :	ONGOING
Latitude :	44.10207
Longitude :	-69.11709
Last Date in Agency List :	2024-12-16

FRS

Facility Name :	PARK STREET LAUNDROMAT & DRY CLEANERS
Facility Address :	117 PARK ST, ROCKLAND, ME 04841
County :	KNOX

DRAFT

Map Id: 101
Direction: NW
Distance: 0.679 mi., 3585 ft.
Elevation: 53 ft.
Relative: Higher

Site Name : PARK STREET LAUNDROMAT AND DRY CLEANER | PARK STREET LAUNDROMAT AND DRY | PARK STREET LAUNDROMAT & DRY CLEANERS
117 PARK STREET
ROCKLAND | Rockland, ME 04841

Database(s) : [ALL SITES - ME, FRS, HIST DRYCLEANERS - ME, I C - ME, SHWS - ME, T 2 - ME] ***(cont.)***

Envirosite ID: 50665708
EPA ID: MED985466192

FRS ***(cont.)***

Site Details

Registry ID :	110003557115
FRS Facility URL :	Click here for hyperlink provided by the agency.
Last Date in Agency List :	2024-12-16

Source Description

Source Description : AIR contains compliance and permit data for stationary sources of air pollution regulated by the EPA, State, and Local air pollution agencies. AFS contains compliance and permit data for stationary sources of air pollution regulated by the EPA, State, and Local air pollution agencies.

Source Description :

RCRAInfo is EPA's comprehensive information system that supports the Resource Conservation and Recovery Act (RCRA) of 1976 and the Hazardous and Solid Waste Amendments (HSWA) of 1984 through the tracking of events and activities related to facilities that generate, transport, and treat, store, or dispose of hazardous waste. RCRAInfo allows RCRA program staff to track the notification, permit, compliance, and corrective action activities required under RCRA. RCRAInfo also supports generation of the National Hazardous Waste Biennial Report. All generators and treatment, storage, and disposal facilities who handle hazardous waste are required to report to the EPA Administrator at least once every two years to support creation of the Biennial Report.

FRS Environmental Interest

Source and System ID :	AIRS/AFS - 2301363067 ICIS - ME0000002301363067 RCRAINFO - MED985466192

HIST DRYCLEANERS - ME

Facility Name :	PARK STREET LAUNDROMAT AND DRY
Facility Address :	117 PARK ST, ROCKLAND
EPA ID :	MED985466192
Status :	OPERATING
Next Steps :	PH I 2015-PERC
Colocated :	APARTMENT
GW ID :	0
EGAD SEQ :	36002
REM Number :	REM01885
Perc Use :	YES
Comments :	115 PARK ST
More Comments :	N/R
Last Date in Agency List :	2021-12-20

I C - ME

Facility Name :	PARK STREET LAUNDROMAT AND DRY CLEANER

DRAFT

Map Id: 101
Direction: NW
Distance: 0.679 mi., 3585 ft.
Elevation: 53 ft.
Relative: Higher

Site Name : PARK STREET LAUNDROMAT AND DRY CLEANER | PARK STREET LAUNDROMAT AND DRY | PARK STREET LAUNDROMAT & DRY CLEANERS
117 PARK STREET
ROCKLAND | Rockland, ME 04841

Database(s) : [ALL SITES - ME, FRS, HIST DRYCLEANERS - ME, I C - ME, SHWS - ME, T 2 - ME] ***(cont.)***

Envirosite ID: 50665708
EPA ID: MED985466192

I C - ME ***(cont.)***

Facility Address :	117 PARK STREET, ROCKLAND
County :	KNOX
Status Date :	2015-02-01
Site Number :	REM01885
Program :	UNCONTROLLED SITES
Alias :	N/R
Acres :	0
IC Controls :	True
Status :	INVESTIGATION STAGE
Sub Status :	ONGOING
Latitude :	44.10207
Longitude :	-69.11709
Last Date in Agency List :	2024-12-16

SHWS - ME

Facility Name :	PARK STREET LAUNDROMAT AND DRY CLEANER
Facility Address :	117 PARK STREET, ROCKLAND
County :	KNOX
Status Date :	2015-02-01
Site Number :	REM01885
Program :	UNCONTROLLED SITES
Alias :	N/R
Acres :	0
IC Controls :	True
Status :	INVESTIGATION STAGE
Sub Status :	ONGOING
Latitude :	44.10207
Longitude :	-69.11709
Last Date in Agency List :	2024-12-16

T 2 - ME

Facility Name :	Flint Enterprises Inc. DBA Park Street Laundromat
Facility Address :	117 Park Street, Rockland, ME 04841
County :	Knox

Site Details

Date Signed :	2024-01-12
Facility Record ID :	FATR20236ZK8KK002M1M
Facility Department :	N/R
F Date Modified :	2024-01-12
F Mail Address :	117 Park Street, Rockland, ME 04841
F Fire District :	N/R
F Mail Country :	USA

DRAFT

Map Id: 101
Direction: NW
Distance: 0.679 mi., 3585 ft.
Elevation: 53 ft.
Relative: Higher

Site Name : PARK STREET LAUNDROMAT AND DRY CLEANER | PARK STREET LAUNDROMAT AND DRY | PARK STREET LAUNDROMAT & DRY CLEANERS
117 PARK STREET
ROCKLAND | Rockland, ME 04841

Database(s) : [ALL SITES - ME, FRS, HIST DRYCLEANERS - ME, I C - ME, SHWS - ME, T 2 - ME] ***(cont.)***

Envirosite ID: 50665708
EPA ID: MED985466192

T 2 - ME ***(cont.)***

F Notes :	N/R
Report Year :	2023
Total Fees :	N/R
Max Number Occupants :	35
Dike or Other Safeguard :	N/R
Site Coordinates Abbreviation :	false
Site Map :	N/R
Subject to Chemical Accident Prevention:	false
Subject to Emergency Planning :	false
Manned :	true
Facility Information Same as Last Year:	true
Validation Report :	N/R
Submitted by :	N/R
Latitude :	44.101732
Longitude :	-69.116881
Last Date in Agency List :	2025-01-06

Site Plank Link

Record Key :	N/R
File Name :	N/R

Facility IDs

Last Modified :	N/R
Record Key :	FDTR20236ZK8KK004M2K
Type :	Dun & Bradstreet
ID Number :	19-885-7112
Description :	N/R

Last Modified :	N/R
Record Key :	FDTR20236ZK8KK003M23
Type :	NAICS
ID Number :	812310
Description :	Coin-Operated Laundries and Drycleaners

Chemical Inventory

Ave Amount :	8840
Ave Amount Code :	05
Chem Inv Record ID :	CVTR20236ZKA1Z00P7QY
Chem Same as Last Year :	TRUE
Ci CAS :	74986
Ci EHS Chemical :	FALSE
Ci Last Modified :	2020-01-27
Days on Site :	365
Entered Chemical Name :	PETROLEUM GASES, LIQUEFIED

DRAFT

Map Id: 101
Direction: NW
Distance: 0.679 mi., 3585 ft.
Elevation: 53 ft.
Relative: Higher

Site Name : PARK STREET LAUNDROMAT AND DRY CLEANER | PARK STREET LAUNDROMAT AND DRY | PARK STREET LAUNDROMAT & DRY CLEANERS
117 PARK STREET
ROCKLAND | Rockland, ME 04841

Database(s) : [ALL SITES - ME, FRS, HIST DRYCLEANERS - ME, I C - ME, SHWS - ME, T 2 - ME] ***(cont.)***

Envirosite ID: 50665708
EPA ID: MED985466192

T 2 - ME ***(cont.)***

Gas :	FALSE
Liquid :	TRUE
Max Amount :	10608
Max Amount Code :	06
Max Amount Container :	10608
Mixture :	FALSE
Pure :	TRUE
Solid :	FALSE
State 1 Contact Field :	N/R
State Label Code :	N/R
Trade Secret :	FALSE
Below Reporting Thresholds :	FALSE
Confidential Storage Locations :	FALSE
Explosive :	FALSE
Flammable :	TRUE
Oxidizer :	FALSE
Self-Reactive :	FALSE
Pyrophoric Liq Sol :	FALSE
Pyrophoric Gas :	FALSE
Self-Heating :	FALSE
Organic Peroxide :	FALSE
Corrosive to Metal :	FALSE
Gas Under Pressure :	FALSE
Icww Emits Flammable Gas :	FALSE
Combustible Dust :	FALSE
Acute Toxicity :	FALSE
Skin Corrosion :	FALSE
Serious Eye Damage :	FALSE
Resp or Skin Sensitization :	FALSE
Germ Cell Mutagenicity :	FALSE
Carcinogen :	FALSE
Reprod Toxicity :	FALSE
Spec Targ Org Toxicity :	FALSE
Aspiration Haz :	FALSE
Simple Asphyxiant :	FALSE
Not Otherwise Classified :	FALSE

Chemical Inventory Mixtures

Mx Last Modified :	N/R
Mx Max Amount Code :	N/R
Mx EHS :	N/R
Mx CAS :	N/R
Mx Chemical :	N/R
Record Key :	N/R
Chem Inv Rec ID :	N/R
Percentage :	N/R
Wt or Vol :	N/R

DRAFT

Map Id: W102
Direction: NW
Distance: 0.698 mi., 3687 ft.
Elevation: 62 ft.
Relative: Higher

Site Name : COASTAL FUEL | ROCKLAND MOTOR COMPANY
140 PARK STREET
ROCKLAND, ME 04841

Database(s) : [ALL SITES - ME, DOCKET, ECHO, EGAD - ME, EPA UST, ERNS, FRS, I C - ME, LAST - ME, LUST - ME, SHWS - ME, SPILLS - ME, UST - ME, UST AOS - ME, VCP - ME]

Envirosite ID: 50665701
EPA ID: N/R

ALL SITES - ME

Facility Name :	COASTAL FUEL COMPANY
Facility Address :	140 PARK STREET, ROCKLAND
County :	KNOX
Status Date :	2018-08-07
Site Number :	REM02676
Program :	Voluntary Response Action Program
Alias :	N/R
Acres :	2
IC Controls :	True
Status :	REMEDY IN PLACE: CLOSED
Sub Status :	UNDERTAKING POST-CLOSURE OBLIGATIONS
Latitude :	44.10142
Longitude :	-69.11901
Last Date in Agency List :	2024-12-16
Status Date :	2018-08-07
Site Number :	REM02676
Program :	Resource Conservation and Recovery Act
Alias :	N/R
Acres :	2
IC Controls :	True
Status :	REMEDY IN PLACE: CLOSED
Sub Status :	UNDERTAKING POST-CLOSURE OBLIGATIONS
Latitude :	44.10142
Longitude :	-69.11901
Last Date in Agency List :	2024-12-16

DOCKET

Facility Name :	COASTAL FUEL
Facility Address :	140 PARK ST, ROCKLAND, ME 04841

Site Activity Details

Enforcement Action Case Number :	01-2001-0113
Activity ID :	1563
Enforcement Action Name :	COASTAL FUEL
Last Date in Agency List :	2025-02-06
Final Ordr Iss/Final Order Enter Date:	2002-09-23
Complaint/Proposed Order Actual Date:	2001-04-18
Final Order Issued Actual Date :	2002-09-23
Final Order Name :	COASTAL FUEL

DRAFT

Map Id: W102
Direction: NW
Distance: 0.698 mi., 3687 ft.
Elevation: 62 ft.
Relative: Higher

Site Name : COASTAL FUEL | ROCKLAND MOTOR COMPANY
140 PARK STREET
ROCKLAND, ME 04841

Database(s) : [ALL SITES - ME, DOCKET, ECHO, EGAD - ME, EPA UST, ERNS, FRS, I C - ME, LAST - ME, LUST - ME, SHWS - ME, SPILLS - ME, UST - ME, UST AOS - ME, VCP - ME] ***(cont.)***

Envirosite ID: 50665701
EPA ID: N/R

DOCKET ***(cont.)***

Complaint Summary

Respondent/Defendant Name :	COASTAL FUEL
Named in Complaint :	N
Named in Final Order :	Y
SEP Category :	N/R
SEP Description :	N/R
Regional Docket Number :	FIELD CIT # 01-096

Standard Industrial Classification (SIC) Summary

Registry ID :	110010599833
Primary SIC :	N/R
Primary NAICS :	N/R
Settlement FRS ICIS Facility :	6031 - COASTAL FUEL
Pollutants (SRS) :	NONE
Admin EA Closed Actual Date :	2002-09-23
Enforcement Action Name :	COASTAL FUEL
Enforcement Action Resolution :	N/R
Violation Types :	UST Requirements, Other Than LDAR
Case Law Sections :	RCRA 9006A - Underground Storage Tanks Compliance Order

Violation Penalties and Compliance Summary

Compliance Action Cost :	0
EPA Penalty Assessed Amount :	300
Cost Recovery Required :	N/R
Cost of SEP :	0
Cost of Complying Actions :	N/R

ECHO

Facility Name :	COASTAL FUEL
Facility Address :	140 PARK ST, ROCKLAND, ME 04841
County :	KNOX

DRAFT

Map Id: W102
Direction: NW
Distance: 0.698 mi., 3687 ft.
Elevation: 62 ft.
Relative: Higher

Site Name : COASTAL FUEL | ROCKLAND MOTOR COMPANY
140 PARK STREET
ROCKLAND, ME 04841

Database(s) : [ALL SITES - ME, DOCKET, ECHO, EGAD - ME, EPA UST, ERNS, FRS, I C - ME, LAST - ME, LUST - ME, SHWS - ME, SPILLS - ME, UST - ME, UST AOS - ME, VCP - ME] ***(cont.)***

Envirosite ID: 50665701
EPA ID: N/R

ECHO ***(cont.)***

Last Inspection Date :	N/R
Registry ID :	110010599833
FIPS Code :	23013
EPA Region :	01
Inspection Count :	0
Last Inspection Days :	N/R
Informal Count :	0
Last Informal Action Date :	N/R
Formal Action Count :	0
Last Formal Action Date :	2002-09-23
Total Penalties :	0
Penalty Count :	N/R
Last Penalty Date :	2002-09-23
Last Penalty Amount :	300
QTRS IN NC :	N/R
Programs IN SNC :	0
Current Compliance Status :	N/R
Three-Year Compliance Status :	N/R
Collection Method :	ADDRESS MATCHING-HOUSE NUMBER
Reference Point :	CENTER OF A FACILITY OR STATION
Accuracy Meters :	30
Derived Tribes :	N/R
Derived HUC :	01050002
Derived WBD :	010500021907
Derived STCTY FIPS :	23013
Derived Zip :	04841
Derived CD113 :	01
Derived CB2010 :	230139706002013
MYRTK Universe :	NNN
NPDES IDs :	N/R
CWA Permit Types :	N/R
CWA Compliance Tracking :	N/R
CWA NAICS :	N/R
CWA SICS :	N/R
CWA Inspection Count :	N/R
CWA Last Inspection Days :	N/R
CWA Informal Count :	N/R
CWA Formal Action Count :	N/R
CWA Last Formal Action Date :	N/R
CWA Penalties :	N/R
CWA Last Penalty Date :	N/R
CWA Last Penalty Amount :	N/R
CWA Quarters IN NC :	N/R
CWA Current Compliance Status :	N/R
CWA Current SNC Flag :	N
CWA 13 Quarters Compliance Status :	N/R
CWA 13 Quarters Effluent Exceedances:	N/R
CWA Three-Year QNCR Codes :	N/R
DFR URL :	Click here for hyperlink provided by the agency.
Facility SIC :	N/R
Facility NAICS :	N/R
Facility Last Inspection EPA Date :	N/R

DRAFT

Map Id: W102
Direction: NW
Distance: 0.698 mi., 3687 ft.
Elevation: 62 ft.
Relative: Higher

Site Name : COASTAL FUEL | ROCKLAND MOTOR COMPANY
140 PARK STREET
ROCKLAND, ME 04841

Database(s) : [ALL SITES - ME, DOCKET, ECHO, EGAD - ME, EPA UST, ERNS, FRS, I C - ME, LAST - ME, LUST - ME, SHWS - ME, SPILLS - ME, UST - ME, UST AOS - ME, VCP - ME] ***(cont.)***

Envirosite ID: 50665701
EPA ID: N/R

ECHO ***(cont.)***

Facility Last Inspection State Date :	N/R
Facility Last Formal Act EPA Date :	2002-09-23
Facility Last Formal Act State Date :	N/R
Facility Last Informal Act EPA Date :	N/R
Facility Last Informal Act State Date:	N/R
Facility Federal Agency :	N/R
TRI Reporter :	N/R
Facility Imp Water Flag :	N/R
Current SNC Flag :	N
Indian County Flag :	N
Federal Flag :	N/R
US Mexico Border Flag :	N/R
Chesapeak Bay Flag :	N/R
AIR Flag :	N
NPDES Flag :	N
SDWIS Flag :	N
RCRA Flag :	N
TRI Flag :	N
GHG Flag :	N
Major Flag :	N/R
Active Flag :	N/R
NAA Flag :	Y
Latitude :	44.10162
Longitude :	-69.11911
Last Date in Agency List :	2025-02-19

EGAD - ME

Facility Name :	COASTAL FUEL COMPANY
Facility Address :	140 PARK STREET, ROCKLAND
Effective Date :	N/R
Site Number :	81644
Site Type :	RCRA REMEDIATION
Program ID :	N/R
Related Program :	N/R
Description :	GAS STATION
Summary :	N/R
Latitude :	44.101479
Longitude :	-69.118822
Last Date in Agency List :	2024-11-25

Effective Date :	N/R
Site Number :	81644
Site Type :	LEAKING UNDERGROUND STORAGE TANK
Program ID :	N/R
Related Program :	N/R
Description :	GAS STATION
Summary :	N/R

DRAFT

Map Id: W102
Direction: NW
Distance: 0.698 mi., 3687 ft.
Elevation: 62 ft.
Relative: Higher

Site Name : COASTAL FUEL | ROCKLAND MOTOR COMPANY
140 PARK STREET
ROCKLAND, ME 04841

Database(s) : [ALL SITES - ME, DOCKET, ECHO, EGAD - ME, EPA UST, ERNS, FRS, I C - ME, LAST - ME, LUST - ME, SHWS - ME, SPILLS - ME, UST - ME, UST AOS - ME, VCP - ME] ***(cont.)***

Envirosite ID: 50665701
EPA ID: N/R

EGAD - ME ***(cont.)***

Latitude :	44.101479
Longitude :	-69.118822
Last Date in Agency List :	2024-11-25

EPA UST

Facility Name :	COASTAL FUEL
Facility Address :	140 PARK ST, ROCKLAND, Maine
County :	N/R
Facility ID :	ME12679
Facility Status :	Closed UST(s)
Open USTs :	0
Closed USTs :	7
Temporarily Out of Service USTs :	0
Date of Last Inspection :	N/R
EPA Region :	1
Tribe :	N/R
Facility ID 2 :	N/R
Latitude :	44.101585
Longitude :	-69.119109
Last Date in Agency List :	2024-05-22

Tank Details

Tank ID :	ME12679_1
Tank Status :	Closed
Installation Date :	1975-01-01
Removal Date :	1993-05-01
Capacity :	4000
Substances :	UNLEADED PLUS
Tank Wall Type :	N/R
Tank ID :	ME12679_2
Tank Status :	Closed
Installation Date :	1976-01-01
Removal Date :	1992-04-01
Capacity :	4000
Substances :	PREMIUM UNLEADED
Tank Wall Type :	N/R
Tank ID :	ME12679_3
Tank Status :	Closed
Installation Date :	1981-01-01
Removal Date :	1993-05-01
Capacity :	6000
Substances :	UNLEADED GASOLINE

DRAFT

Map Id: W102
Direction: NW
Distance: 0.698 mi., 3687 ft.
Elevation: 62 ft.
Relative: Higher

Site Name : COASTAL FUEL | ROCKLAND MOTOR COMPANY
140 PARK STREET
ROCKLAND, ME 04841

Database(s) : [ALL SITES - ME, DOCKET, ECHO, EGAD - ME, EPA UST, ERNS, FRS, I C - ME, LAST - ME, LUST - ME, SHWS - ME, SPILLS - ME, UST - ME, UST AOS - ME, VCP - ME] ***(cont.)***

Envirosite ID: 50665701
EPA ID: N/R

EPA UST ***(cont.)***

Tank Wall Type : N/R

Tank ID : ME12679_4
Tank Status : Closed
Installation Date : 1993-07-01
Removal Date : 2009-10-21
Capacity : 4000
Substances : UNLEADED PLUS
Tank Wall Type : Double

Tank ID : ME12679_5
Tank Status : Closed
Installation Date : 1993-07-01
Removal Date : 2009-10-21
Capacity : 4000
Substances : UNLEADED GASOLINE
Tank Wall Type : Double

Tank ID : ME12679_6
Tank Status : Closed
Installation Date : 1993-07-01
Removal Date : 2009-10-21
Capacity : 4000
Substances : PREMIUM UNLEADED
Tank Wall Type : Double

Tank ID : ME12679_7
Tank Status : Closed
Installation Date : 2009-04-06
Removal Date : 2017-08-01
Capacity : 10000
Substances : PREMIUM UNLEADED UNLEADED GASOLINE
Tank Wall Type : Double

ERNS

Facility Address : 140 PARK STREET, ROCKLAND, ME 04841
County : KNOX

Incident Information
Incident Date Time : 2009-05-07 10:04:00
Type of Incident : FIXED
Incident Cause : UNKNOWN
Incident DTG : OCCURRED
Incident Location : N/R

DRAFT

Map Id: W102
Direction: NW
Distance: 0.698 mi., 3687 ft.
Elevation: 62 ft.
Relative: Higher

Site Name : COASTAL FUEL | ROCKLAND MOTOR COMPANY
140 PARK STREET
ROCKLAND, ME 04841

Database(s) : [ALL SITES - ME, DOCKET, ECHO, EGAD - ME, EPA UST, ERNS, FRS, I C - ME, LAST - ME, LUST - ME, SHWS - ME, SPILLS - ME, UST - ME, UST AOS - ME, VCP - ME] ***(cont.)***

Envirosite ID: 50665701
EPA ID: N/R

ERNS ***(cont.)***

Sequence Number :	904859
Potential Flag :	N
Description of Incident :	CALLER IS REPORTING VIA THIRD PARTY OF A SPILL OF APPROXIMATELY 5 GALLONS OF DIESEL FUEL THAT RELEASED FROM A FUEL PUMP AT A GAS STATION ONTO THE PAVEMENT. THE CAUSE OF THE RELEASE IS UNKNOWN AT THIS TIME.
Last Date in Agency List :	2015-12-23

Incident Response Summary

Date Time Received :	2009-05-07 10:46:48
Date Time Completed :	2009-05-07 10:56:11
Call Type :	Incident
Source :	TELEPHONE
Responsible Company :	COASTAL FUEL
Responsible Org Type :	PRIVATE ENTERPRISE
Responsible City :	ROCKLAND
Responsible State :	ME
Responsible Zip :	04841

Incident Details Summary

Remedial Action :	SPILL IS BEING CLEANED UP BY COASTAL EMPLOYEES, FIRE DEPARTMENT USED ABSORBENT FOR CLEAN UP AS WELL.
Medium :	PAVEMENT
Medium Description :	LAND
Body of Water :	N/R
Weather Conditions :	PARTLY CLOUDY
Water Temperature :	N/R
Water Supply Contaminated :	U
Waterway Closed :	N
Waterway Description :	N/R

Additional Incident Details Summary

Actual Amount :	N/R
Actual Amount Units :	N/R
Capacity of Tank :	N/R
Capacity of Tank Units :	N/R
Continuous Release Begin Date :	N/R
Continuous Release End Date :	N/R
Continuous Release Change Date :	N/R
Continuous Release Permit :	N/R
Continuous Release Type :	N/R

DRAFT

Map Id: W102
Direction: NW
Distance: 0.698 mi., 3687 ft.
Elevation: 62 ft.
Relative: Higher

Site Name : COASTAL FUEL | ROCKLAND MOTOR COMPANY
140 PARK STREET
ROCKLAND, ME 04841

Database(s) : [ALL SITES - ME, DOCKET, ECHO, EGAD - ME, EPA UST, ERNS, FRS, I C - ME, LAST - ME, LUST - ME, SHWS - ME, SPILLS - ME, UST - ME, UST AOS - ME, VCP - ME] ***(cont.)***

Envirosite ID: 50665701
EPA ID: N/R

ERNS ***(cont.)***

Description of Tank :	N/R
Device Operational :	U
DOT Crossing Number :	N/R
DOT Regulated :	U
NPDES :	N/R
NPDES Compliance :	U
Pipeline Aboveground :	ABOVE
Pipeline Covered :	U
Pipeline Type :	N/R
Tank ID :	N/R
Tank Regulated :	U
Tank Regulated by :	N/R

Materials Involved Summary

Name of Material :	OIL: DIESEL
CAS Number :	000000-00-0
Amount of Material :	5
Unit of Measure :	GALLON(S)
UN Number :	N/R
CHRIS Code :	ODS
Reached Water :	NO
Amount in Water :	N/R
Unit of Measure (Reach Water) :	N/R

FRS

Facility Name :	COASTAL FUEL
Facility Address :	140 PARK ST, ROCKLAND, ME 04841
County :	KNOX

Site Details

Registry ID :	110010599833
FRS Facility URL :	Click here for hyperlink provided by the agency.
Last Date in Agency List :	2024-12-16

Source Description

DRAFT

Map Id: W102
Direction: NW
Distance: 0.698 mi., 3687 ft.
Elevation: 62 ft.
Relative: Higher

Site Name : COASTAL FUEL | ROCKLAND MOTOR COMPANY
140 PARK STREET
ROCKLAND, ME 04841

Database(s) : [ALL SITES - ME, DOCKET, ECHO, EGAD - ME, EPA UST, ERNS, FRS, I C - ME, LAST - ME, LUST - ME, SHWS - ME, SPILLS - ME, UST - ME, UST AOS - ME, VCP - ME] ***(cont.)***

Envirosite ID: 50665701
EPA ID: N/R

FRS ***(cont.)***

Source Description :

ICIS provides a database that, when complete, will contain enforcement and compliance information across most of EPA's programs. The vision for ICIS is to replace EPA's independent databases that contain enforcement data with a single repository for that information. Currently, ICIS contains all Federal Administrative and Judicial enforcement actions and a subset of the Permit Compliance System (PCS), which supports the National Pollutant Discharge Elimination System (NPDES). This information is maintained in ICIS by EPA in the Regional offices and at Headquarters. A future release of ICIS will completely replace PCS and will integrate that information with Federal actions already in the system. ICIS also has the capability to track other activities that support compliance and enforcement programs, including incident tracking, compliance assistance, and compliance monitoring.

FRS Environmental Interest

Source and System ID :	ICIS - 3000034179
	ICIS - 6031

I C - ME

Facility Name :	COASTAL FUEL COMPANY
Facility Address :	140 PARK STREET, ROCKLAND
County :	KNOX
Status Date :	2018-08-07
Site Number :	REM02676
Program :	Voluntary Response Action Program
Alias :	N/R
Acres :	2
IC Controls :	True
Status :	REMEDY IN PLACE: CLOSED
Sub Status :	UNDERTAKING POST-CLOSURE OBLIGATIONS
Latitude :	44.10142
Longitude :	-69.11901
Last Date in Agency List :	2024-12-16

Status Date :	2018-08-07
Site Number :	REM02676
Program :	Resource Conservation and Recovery Act
Alias :	N/R
Acres :	2
IC Controls :	True
Status :	REMEDY IN PLACE: CLOSED
Sub Status :	UNDERTAKING POST-CLOSURE OBLIGATIONS
Latitude :	44.10142
Longitude :	-69.11901
Last Date in Agency List :	2024-12-16

DRAFT

Map Id: W102
Direction: NW
Distance: 0.698 mi., 3687 ft.
Elevation: 62 ft.
Relative: Higher

Site Name : COASTAL FUEL | ROCKLAND MOTOR COMPANY
140 PARK STREET
ROCKLAND, ME 04841

Database(s) : [ALL SITES - ME, DOCKET, ECHO, EGAD - ME, EPA UST, ERNS, FRS, I C - ME, LAST - ME, LUST - ME, SHWS - ME, SPILLS - ME, UST - ME, UST AOS - ME, VCP - ME] ***(cont.)***

Envirosite ID: 50665701
EPA ID: N/R

LAST - ME

Facility Name :	ROCKLAND MOTOR COMPANY
Facility Address :	140 PARK STREET, ROCKLAND, ME
Spill Number :	A-597-2017
Actual Spill Date :	2017-10-31
Report Status :	Final Report
Location Town MCD :	13100
Number of Wells at Risk :	0
Number of Wells Impacted :	0
Material Disposal Information :	see narrative
Further Response Action :	F
Spill Type :	Oil Incident
Report Type :	Subject/Spiller
Detection Method :	Visual Product
Incident Location :	Business - Commercial
Incident Source :	Storage Unit - Aboveground Storage Tank
Spill Cause :	Accident - Physical Breakage
Agency Hyperlink :	Click here for hyperlink provided by the agency.
Last Date in Agency List :	2024-09-10
Medium(s) :	Land Groundwater

Spill Logs

Spill Office :	Augusta
Spill Office Sequence Number :	597
Spill Year :	2017
Log Spill Date :	N/R
Log Reported Date :	2017-10-31
Log Reported Product :	#2 FUEL OIL
Log Location Description :	N/R
Log Location Town :	ROCKLAND
Log Tank Involved :	Above Ground Tank(s) Involved
Log Note :	N/R

Products Found

Product Code :	#2 FUEL OIL
Other Product :	N/R
Product Amount :	200 gals.
Product Amount Qualifier :	ESTIMATE
Primary Product :	T

DRAFT

Map Id: W102
Direction: NW
Distance: 0.698 mi., 3687 ft.
Elevation: 62 ft.
Relative: Higher

Site Name : COASTAL FUEL | ROCKLAND MOTOR COMPANY
140 PARK STREET
ROCKLAND, ME 04841

Database(s) : [ALL SITES - ME, DOCKET, ECHO, EGAD - ME, EPA UST, ERNS, FRS, I C - ME, LAST - ME, LUST - ME, SHWS - ME, SPILLS - ME, UST - ME, UST AOS - ME, VCP - ME] ***(cont.)***

Envirosite ID: 50665701
EPA ID: N/R

LAST - ME ***(cont.)***

Tank Involved

Incident Tank :	Above Ground Tank(s) Involved
Removal :	F
UST Registered :	T
UST Tank Site Number :	N/R
UST Tank Number :	N/R
AST Inside :	F

LUST - ME

Facility Name :	COASTAL FUEL
Facility Address :	140 PARK ST, ROCKLAND, ME
Spill Number :	A-282-2009
Actual Spill Date :	2009-05-07
Report Status :	Final Report
Location Town MCD :	13100
Number of Wells at Risk :	0
Number of Wells Impacted :	0
Material Disposal Information :	Fire department disposed of sorbents.
Further Response Action :	F
Spill Type :	Oil Incident
Report Type :	Public Official
Detection Method :	Visual Product
Incident Location :	Terminal - Service Station
Incident Source :	Land Transportation - Passenger Vehicle
Spill Cause :	Overfill
Agency Hyperlink :	Click here for hyperlink provided by the agency.
Last Date in Agency List :	2024-09-10
Medium(s) :	Land
Latitude :	N/R
Longitude :	N/R

Spill Logs

Spill Office :	Augusta
Spill Office Sequence Number :	282
Spill Year :	2009
Log Spill Date :	N/R
Log Reported Date :	2009-05-07
Log Reported Product :	DIESEL
Log Location Description :	140 Park Street
Log Location Town :	ROCKLAND
Log Tank Involved :	Underground Tank(s) Involved
Log Note :	5 gallons at Coastal Fuel

DRAFT

Map Id: W102
Direction: NW
Distance: 0.698 mi., 3687 ft.
Elevation: 62 ft.
Relative: Higher

Site Name : COASTAL FUEL | ROCKLAND MOTOR COMPANY
140 PARK STREET
ROCKLAND, ME 04841

Database(s) : [ALL SITES - ME, DOCKET, ECHO, EGAD - ME, EPA UST, ERNS, FRS, I C - ME, LAST - ME, LUST - ME, SHWS - ME, SPILLS - ME, UST - ME, UST AOS - ME, VCP - ME] ***(cont.)***

Envirosite ID: 50665701
EPA ID: N/R

LUST - ME ***(cont.)***

Products Found

Product Code :	UNLEADED GASOLINE
Other Product :	N/R
Product Amount :	5 gals.
Product Amount Qualifier :	ESTIMATE
Primary Product :	T

Tank Involved

Incident Tank :	Underground Tank(s) Involved
Removal :	F
UST Registered :	T
UST Tank Site Number :	12679
UST Tank Number :	N/R
AST Inside :	F
Facility Name :	COASTAL FUEL
Facility Address :	140 PARK STREET, ROCKLAND
Spill Number :	A-300-1993
Actual Spill Date :	1993-04-26
Report Status :	Final Report
Location Town MCD :	13100
Number of Wells at Risk :	0
Number of Wells Impacted :	N/R
Material Disposal Information :	Baseline site, no cleanup necessary.
Further Response Action :	F
Spill Type :	Oil Incident
Report Type :	Subject/Spiller
Detection Method :	Tank and/or Piping Removal
Incident Location :	Terminal - Service Station
Incident Source :	N/R
Spill Cause :	Overfill
Agency Hyperlink :	Click here for hyperlink provided by the agency.
Last Date in Agency List :	2024-09-10
Medium(s) :	Groundwater Land
Latitude :	44.101457
Longitude :	-69.118802

DRAFT

Map Id: W102
Direction: NW
Distance: 0.698 mi., 3687 ft.
Elevation: 62 ft.
Relative: Higher

Site Name : COASTAL FUEL | ROCKLAND MOTOR COMPANY
140 PARK STREET
ROCKLAND, ME 04841

Database(s) : [ALL SITES - ME, DOCKET, ECHO, EGAD - ME, EPA UST, ERNS, FRS, I C - ME, LAST - ME, LUST - ME, SHWS - ME, SPILLS - ME, UST - ME, UST AOS - ME, VCP - ME] ***(cont.)***

Envirosite ID: 50665701
EPA ID: N/R

LUST - ME ***(cont.)***

Spill Logs

Spill Office :	Augusta
Spill Office Sequence Number :	300
Spill Year :	1993
Log Spill Date :	1993-04-26
Log Reported Date :	1993-04-26
Log Reported Product :	LEADED GASOLINE
Log Location Description :	N/R
Log Location Town :	ROCKLAND
Log Tank Involved :	Underground Tank(s) Involved
Log Note :	N/R

Products Found

Product Code :	LEADED GASOLINE
Other Product :	N/R
Product Amount :	gals.
Product Amount Qualifier :	UNKNOWN
Primary Product :	F

Tank Involved

Incident Tank :	Underground Tank(s) Involved
Removal :	F
UST Registered :	T
UST Tank Site Number :	12679
UST Tank Number :	2
AST Inside :	F

Incident Tank :	Underground Tank(s) Involved
Removal :	F
UST Registered :	T
UST Tank Site Number :	12679
UST Tank Number :	1
AST Inside :	F

Facility Name :	COASTAL FUEL
Facility Address :	140 PARK STREET, ROCKLAND, ME

Spill Number :	A-357-2007
Actual Spill Date :	2007-06-22
Report Status :	Final Report
Location Town MCD :	13100
Number of Wells at Risk :	0
Number of Wells Impacted :	0
Material Disposal Information :	coastal fuel

DRAFT

Map Id: W102
Direction: NW
Distance: 0.698 mi., 3687 ft.
Elevation: 62 ft.
Relative: Higher

Site Name : COASTAL FUEL | ROCKLAND MOTOR COMPANY
140 PARK STREET
ROCKLAND, ME 04841

Database(s) : [ALL SITES - ME, DOCKET, ECHO, EGAD - ME, EPA UST, ERNS, FRS, I C - ME, LAST - ME, LUST - ME, SHWS - ME, SPILLS - ME, UST - ME, UST AOS - ME, VCP - ME] ***(cont.)***

Envirosite ID: 50665701
EPA ID: N/R

LUST - ME ***(cont.)***

Further Response Action :	F
Spill Type :	Oil Incident
Report Type :	Contractor/Consultant
Detection Method :	Visual Product
Incident Location :	Terminal - Service Station
Incident Source :	Storage Unit - Underground Storage Tank
Spill Cause :	Corrosion - Tank
Agency Hyperlink :	Click here for hyperlink provided by the agency.
Last Date in Agency List :	2024-09-10
Medium(s) :	Engineered Containment
Latitude :	N/R
Longitude :	N/R

Spill Logs

Spill Office :	Augusta
Spill Office Sequence Number :	357
Spill Year :	2007
Log Spill Date :	N/R
Log Reported Date :	2007-06-22
Log Reported Product :	GASOLINE UNSPECIFIED
Log Location Description :	Coastal Fuel, Park Street
Log Location Town :	ROCKLAND
Log Tank Involved :	Underground Tank(s) Involved
Log Note :	Product found in super unleaded interstial space. Tank pumped out.

Products Found

Product Code :	UNLEADED GASOLINE
Other Product :	N/R
Product Amount :	5 gals.
Product Amount Qualifier :	ESTIMATE
Primary Product :	T

Tank Involved

Incident Tank :	Underground Tank(s) Involved
Removal :	F
UST Registered :	T
UST Tank Site Number :	12679
UST Tank Number :	N/R
AST Inside :	F

DRAFT

Map Id: W102
Direction: NW
Distance: 0.698 mi., 3687 ft.
Elevation: 62 ft.
Relative: Higher

Site Name : COASTAL FUEL | ROCKLAND MOTOR COMPANY
140 PARK STREET
ROCKLAND, ME 04841

Database(s) : [ALL SITES - ME, DOCKET, ECHO, EGAD - ME, EPA UST, ERNS, FRS, I C - ME, LAST - ME, LUST - ME, SHWS - ME, SPILLS - ME, UST - ME, UST AOS - ME, VCP - ME] ***(cont.)***

Envirosite ID: 50665701
EPA ID: N/R

SHWS - ME

Facility Name :	COASTAL FUEL COMPANY
Facility Address :	140 PARK STREET, ROCKLAND
County :	KNOX
Status Date :	2018-08-07
Site Number :	REM02676
Program :	Resource Conservation and Recovery Act
Alias :	N/R
Acres :	2
IC Controls :	True
Status :	REMEDY IN PLACE: CLOSED
Sub Status :	UNDERTAKING POST-CLOSURE OBLIGATIONS
Latitude :	44.10142
Longitude :	-69.11901
Last Date in Agency List :	2024-12-16

SPILLS - ME

Facility Name :	COASTAL FUEL
Facility Address :	140 PARK ST, ROCKLAND, ME
Spill Number :	A-282-2009
Actual Spill Date :	2009-05-07
Report Status :	Final Report
Spill Type :	Oil Incident
Location State Province :	ME
Incident Location :	Terminal - Service Station
Incident Source :	Land Transportation - Passenger Vehicle
Spill Cause :	Overfill
Agency Hyperlink :	Click here for hyperlink provided by the agency.
Last Date in Agency List :	2024-09-10
Medium(s) :	Land

Spill Logs

Log Location Description :	140 Park Street
Log Location Town :	ROCKLAND
Log Tank Involved :	Underground Tank(s) Involved
Log Note :	5 gallons at Coastal Fuel

Products Found

Product Code :	UNLEADED GASOLINE
Product Amount :	5 gals.

DRAFT

Map Id: W102
Direction: NW
Distance: 0.698 mi., 3687 ft.
Elevation: 62 ft.
Relative: Higher

Site Name : COASTAL FUEL | ROCKLAND MOTOR COMPANY
140 PARK STREET
ROCKLAND, ME 04841

Database(s) : [ALL SITES - ME, DOCKET, ECHO, EGAD - ME, EPA UST, ERNS, FRS, I C - ME, LAST - ME, LUST - ME, SHWS - ME, SPILLS - ME, UST - ME, UST AOS - ME, VCP - ME] ***(cont.)***

Envirosite ID: 50665701
EPA ID: N/R

SPILLS - ME ***(cont.)***

Facility Name : COASTAL FUEL
Facility Address : 140 PARK STREET, ROCKLAND

Spill Number : A-300-1993
Actual Spill Date : 1993-04-26
Report Status : Final Report
Spill Type : Oil Incident
Location State Province : N/R
Incident Location : Terminal - Service Station
Incident Source : N/R
Spill Cause : Overfill
Agency Hyperlink : Click here for hyperlink provided by the agency.
Last Date in Agency List : 2024-09-10

Medium(s) : Groundwater
Land

Latitude : 44.101457
Longitude : -69.118802

Spill Logs
Log Location Description : N/R
Log Location Town : ROCKLAND
Log Tank Involved : Underground Tank(s) Involved
Log Note : N/R

Products Found
Product Code : LEADED GASOLINE
Product Amount : gals.

Facility Name : COASTAL FUEL
Facility Address : 140 PARK STREET, ROCKLAND, ME

Spill Number : A-357-2007
Actual Spill Date : 2007-06-22
Report Status : Final Report
Spill Type : Oil Incident
Location State Province : ME
Incident Location : Terminal - Service Station
Incident Source : Storage Unit - Underground Storage Tank
Spill Cause : Corrosion - Tank
Agency Hyperlink : Click here for hyperlink provided by the agency.

DRAFT

Map Id: W102
Direction: NW
Distance: 0.698 mi., 3687 ft.
Elevation: 62 ft.
Relative: Higher

Site Name : COASTAL FUEL | ROCKLAND MOTOR COMPANY
140 PARK STREET
ROCKLAND, ME 04841

Database(s) : [ALL SITES - ME, DOCKET, ECHO, EGAD - ME, EPA UST, ERNS, FRS, I C - ME, LAST - ME, LUST - ME, SHWS - ME, SPILLS - ME, UST - ME, UST AOS - ME, VCP - ME] ***(cont.)***

Envirosite ID: 50665701
EPA ID: N/R

SPILLS - ME ***(cont.)***

Last Date in Agency List : 2024-09-10

Medium(s) : Engineered Containment

Spill Logs
Log Location Description : Coastal Fuel, Park Street
Log Location Town : ROCKLAND
Log Tank Involved : Underground Tank(s) Involved
Log Note : Product found in super unleaded interstial space. Tank pumped out.

Products Found
Product Code : UNLEADED GASOLINE
Product Amount : 5 gals.

Facility Name : ROCKLAND MOTOR COMPANY
Facility Address : 140 PARK STREET, ROCKLAND, ME

Spill Number : A-597-2017
Actual Spill Date : 2017-10-31
Report Status : Final Report
Spill Type : Oil Incident
Location State Province : ME
Incident Location : Business - Commercial
Incident Source : Storage Unit - Aboveground Storage Tank
Spill Cause : Accident - Physical Breakage
Agency Hyperlink : Click here for hyperlink provided by the agency.
Last Date in Agency List : 2024-09-10

Medium(s) : Land
Groundwater

Spill Logs
Log Location Description : N/R
Log Location Town : ROCKLAND
Log Tank Involved : Above Ground Tank(s) Involved
Log Note : N/R

DRAFT

Map Id: W102
Direction: NW
Distance: 0.698 mi., 3687 ft.
Elevation: 62 ft.
Relative: Higher

Site Name : COASTAL FUEL | ROCKLAND MOTOR COMPANY
140 PARK STREET
ROCKLAND, ME 04841

Database(s) : [ALL SITES - ME, DOCKET, ECHO, EGAD - ME, EPA UST, ERNS, FRS, I C - ME, LAST - ME, LUST - ME, SHWS - ME, SPILLS - ME, UST - ME, UST AOS - ME, VCP - ME] ***(cont.)***

Envirosite ID: 50665701
EPA ID: N/R

SPILLS - ME ***(cont.)***

Products Found

Product Code :	#2 FUEL OIL
Product Amount :	200 gals.

UST - ME

Facility Name :	COASTAL FUEL
Facility Address :	140 PARK ST, ROCKLAND
Registration Date :	1987-03-03
Registration Number :	12679
Facility Location :	ROCKLAND
Facility Use Code :	RETAIL OIL
Facility Telephone Number :	2075942268
Owner Name :	PENOBSCOT BAY ICE CO
Owner Delivery Address :	PO BOX 340, ROCKPORT, ME 04856
Owner Contact :	N/R
Owner Telephone Number :	N/R
Operator Name :	COASTAL FUEL
Operator Delivery Address :	140 PARK ST, ROCKLAND, ME 04841
Operator Contact :	N/R
Operator Telephone Number :	2075942181
Near Private Water :	N
Near Public Water :	N
Nearby Water Other Owner :	N
On Aquifer :	N
Last Date in Agency List :	2025-02-10

Tank Details

Date Tank Installed :	1975-01-01
Tank Number :	1
Tank Status Date :	1993-05-01
Tank Status :	REMOVED
Tank Sub Status :	N/R
Tank Volume in Gallons :	4000
Tank Material :	STEEL - BARE OR ASPHALT COATED.
Tank Leak Detection :	UNKNOWN
Tank Above Below :	BELOWGROUND
Federal Regulated :	Y
Chamber ID :	1
Product Stored :	UNLEADED PLUS
Chamber Pump Type :	UNKNOWN
Pipe Date Installed :	N/R
Piping Status Date :	1993-05-01
Piping Status :	REMOVED
Pipe Material :	GALVANIZED STEEL
Volume in Gallons :	4000
Pipe Leak Detection :	UNKNOWN

DRAFT

Map Id: W102
Direction: NW
Distance: 0.698 mi., 3687 ft.
Elevation: 62 ft.
Relative: Higher

Site Name : COASTAL FUEL | ROCKLAND MOTOR COMPANY
140 PARK STREET
ROCKLAND, ME 04841

Database(s) : [ALL SITES - ME, DOCKET, ECHO, EGAD - ME, EPA UST, ERNS, FRS, I C - ME, LAST - ME, LUST - ME, SHWS - ME, SPILLS - ME, UST - ME, UST AOS - ME, VCP - ME] ***(cont.)***

Envirosite ID: 50665701
EPA ID: N/R

UST - ME ***(cont.)***

Piping Above Below :	BELOWGROUND
Overfill Protection :	UNKNOWN
Annual Inspection Date :	2017-01-12
UST Triennial Test Date :	N/R
Date Tank Warranty Expires :	N/R
Latitude :	N/R
Longitude :	N/R

Date Tank Installed :	1976-01-01
Tank Number :	2
Tank Status Date :	1992-04-01
Tank Status :	REMOVED
Tank Sub Status :	N/R
Tank Volume in Gallons :	4000
Tank Material :	STEEL - BARE OR ASPHALT COATED.
Tank Leak Detection :	UNKNOWN
Tank Above Below :	BELOWGROUND
Federal Regulated :	Y
Chamber ID :	1
Product Stored :	PREMIUM UNLEADED
Chamber Pump Type :	UNKNOWN
Pipe Date Installed :	N/R
Piping Status Date :	1992-04-01
Piping Status :	REMOVED
Pipe Material :	GALVANIZED STEEL
Volume in Gallons :	4000
Pipe Leak Detection :	UNKNOWN
Piping Above Below :	BELOWGROUND
Overfill Protection :	UNKNOWN
Annual Inspection Date :	2017-01-12
UST Triennial Test Date :	N/R
Date Tank Warranty Expires :	N/R
Latitude :	N/R
Longitude :	N/R

Date Tank Installed :	1981-01-01
Tank Number :	3
Tank Status Date :	1993-05-01
Tank Status :	REMOVED
Tank Sub Status :	N/R
Tank Volume in Gallons :	6000
Tank Material :	STEEL - BARE OR ASPHALT COATED.
Tank Leak Detection :	UNKNOWN
Tank Above Below :	BELOWGROUND
Federal Regulated :	Y
Chamber ID :	1
Product Stored :	UNLEADED GASOLINE
Chamber Pump Type :	UNKNOWN
Pipe Date Installed :	N/R
Piping Status Date :	1993-05-01

DRAFT

Map Id: W102
Direction: NW
Distance: 0.698 mi., 3687 ft.
Elevation: 62 ft.
Relative: Higher

Site Name : COASTAL FUEL | ROCKLAND MOTOR COMPANY
140 PARK STREET
ROCKLAND, ME 04841

Database(s) : [ALL SITES - ME, DOCKET, ECHO, EGAD - ME, EPA UST, ERNS, FRS, I C - ME, LAST - ME, LUST - ME, SHWS - ME, SPILLS - ME, UST - ME, UST AOS - ME, VCP - ME] ***(cont.)***

Envirosite ID: 50665701
EPA ID: N/R

UST - ME ***(cont.)***

Piping Status :	REMOVED
Pipe Material :	GALVANIZED STEEL
Volume in Gallons :	6000
Pipe Leak Detection :	UNKNOWN
Piping Above Below :	BELOWGROUND
Overfill Protection :	UNKNOWN
Annual Inspection Date :	2017-01-12
UST Triennial Test Date :	N/R
Date Tank Warranty Expires :	N/R
Latitude :	N/R
Longitude :	N/R

Date Tank Installed :	1993-07-01
Tank Number :	4
Tank Status Date :	2009-10-21
Tank Status :	REMOVED
Tank Sub Status :	SA APPROVED
Tank Volume in Gallons :	4000
Tank Material :	DOUBLE-WALLED CP STEEL
Tank Leak Detection :	SECONDARY CONTAINMENT / CONT ELEC MON
Tank Above Below :	BELOWGROUND
Federal Regulated :	Y
Chamber ID :	1
Product Stored :	UNLEADED PLUS
Chamber Pump Type :	SUCTION
Pipe Date Installed :	N/R
Piping Status Date :	2009-10-21
Piping Status :	REMOVED
Pipe Material :	F/GLASS - SEC CONTAINMENT - PETRO ONLY
Volume in Gallons :	4000
Pipe Leak Detection :	SECONDARY CONTAINMENT / CONT ELEC MON
Piping Above Below :	BELOWGROUND
Overfill Protection :	DROP TUBE
Annual Inspection Date :	2017-01-12
UST Triennial Test Date :	N/R
Date Tank Warranty Expires :	2023-07-01
Latitude :	44.10145691
Longitude :	-69.11880236

Date Tank Installed :	1993-07-01
Tank Number :	5
Tank Status Date :	2009-10-21
Tank Status :	REMOVED
Tank Sub Status :	SA APPROVED
Tank Volume in Gallons :	4000
Tank Material :	DOUBLE-WALLED CP STEEL
Tank Leak Detection :	SECONDARY CONTAINMENT / CONT ELEC MON
Tank Above Below :	BELOWGROUND
Federal Regulated :	Y
Chamber ID :	1

DRAFT

Map Id: W102
Direction: NW
Distance: 0.698 mi., 3687 ft.
Elevation: 62 ft.
Relative: Higher

Site Name : COASTAL FUEL | ROCKLAND MOTOR COMPANY
140 PARK STREET
ROCKLAND, ME 04841

Database(s) : [ALL SITES - ME, DOCKET, ECHO, EGAD - ME, EPA UST, ERNS, FRS, I C - ME, LAST - ME, LUST - ME, SHWS - ME, SPILLS - ME, UST - ME, UST AOS - ME, VCP - ME] ***(cont.)***

Envirosite ID: 50665701
EPA ID: N/R

UST - ME ***(cont.)***

Product Stored :	UNLEADED GASOLINE
Chamber Pump Type :	SUCTION
Pipe Date Installed :	N/R
Piping Status Date :	2009-10-21
Piping Status :	REMOVED
Pipe Material :	F/GLASS - SEC CONTAINMENT - PETRO ONLY
Volume in Gallons :	4000
Pipe Leak Detection :	SECONDARY CONTAINMENT / CONT ELEC MON
Piping Above Below :	BELOWGROUND
Overfill Protection :	DROP TUBE
Annual Inspection Date :	2017-01-12
UST Triennial Test Date :	N/R
Date Tank Warranty Expires :	2023-07-01
Latitude :	44.10145691
Longitude :	-69.11880236

Date Tank Installed :	1993-07-01
Tank Number :	6
Tank Status Date :	2009-10-21
Tank Status :	REMOVED
Tank Sub Status :	SA APPROVED
Tank Volume in Gallons :	4000
Tank Material :	DOUBLE-WALLED CP STEEL
Tank Leak Detection :	SECONDARY CONTAINMENT / CONT ELEC MON
Tank Above Below :	BELOWGROUND
Federal Regulated :	Y
Chamber ID :	1
Product Stored :	PREMIUM UNLEADED
Chamber Pump Type :	SUCTION
Pipe Date Installed :	N/R
Piping Status Date :	2009-10-21
Piping Status :	REMOVED
Pipe Material :	F/GLASS - SEC CONTAINMENT - PETRO ONLY
Volume in Gallons :	4000
Pipe Leak Detection :	SECONDARY CONTAINMENT / CONT ELEC MON
Piping Above Below :	BELOWGROUND
Overfill Protection :	DROP TUBE
Annual Inspection Date :	2017-01-12
UST Triennial Test Date :	N/R
Date Tank Warranty Expires :	2023-07-01
Latitude :	44.10145691
Longitude :	-69.11880236

Date Tank Installed :	2009-04-06
Tank Number :	7
Tank Status Date :	2017-08-01
Tank Status :	REMOVED
Tank Sub Status :	SA APPROVED
Tank Volume in Gallons :	10000
Tank Material :	JACKETED TANK - DOUBLE-WALLED

DRAFT

Map Id: W102
Direction: NW
Distance: 0.698 mi., 3687 ft.
Elevation: 62 ft.
Relative: Higher

Site Name : COASTAL FUEL | ROCKLAND MOTOR COMPANY
140 PARK STREET
ROCKLAND, ME 04841

Database(s) : [ALL SITES - ME, DOCKET, ECHO, EGAD - ME, EPA UST, ERNS, FRS, I C - ME, LAST - ME, LUST - ME, SHWS - ME, SPILLS - ME, UST - ME, UST AOS - ME, VCP - ME] ***(cont.)***

Envirosite ID: 50665701
EPA ID: N/R

UST - ME ***(cont.)***

Tank Leak Detection :	SECONDARY CONTAINMENT / CONT ELEC MON
Tank Above Below :	BELOWGROUND
Federal Regulated :	Y
Chamber ID :	1
Product Stored :	UNLEADED GASOLINE
Chamber Pump Type :	SUCTION
Pipe Date Installed :	2009-11-24
Piping Status Date :	2017-07-31
Piping Status :	REMOVED
Pipe Material :	F/GLASS - SEC CONTAIN - PETRO & ALCOHOL
Volume in Gallons :	8000
Pipe Leak Detection :	CONFORMING SUCTION SYSTEM
Piping Above Below :	BELOWGROUND
Overfill Protection :	DROP TUBE
Annual Inspection Date :	2017-01-12
UST Triennial Test Date :	N/R
Date Tank Warranty Expires :	2039-04-06
Latitude :	44.10144258
Longitude :	-69.11876386

Date Tank Installed :	2009-04-06
Tank Number :	7
Tank Status Date :	2017-08-01
Tank Status :	REMOVED
Tank Sub Status :	SA APPROVED
Tank Volume in Gallons :	10000
Tank Material :	JACKETED TANK - DOUBLE-WALLED
Tank Leak Detection :	SECONDARY CONTAINMENT / CONT ELEC MON
Tank Above Below :	BELOWGROUND
Federal Regulated :	Y
Chamber ID :	2
Product Stored :	PREMIUM UNLEADED
Chamber Pump Type :	SUCTION
Pipe Date Installed :	2009-11-24
Piping Status Date :	2017-07-31
Piping Status :	REMOVED
Pipe Material :	F/GLASS - SEC CONTAIN - PETRO & ALCOHOL
Volume in Gallons :	2000
Pipe Leak Detection :	CONFORMING SUCTION SYSTEM
Piping Above Below :	BELOWGROUND
Overfill Protection :	DROP TUBE
Annual Inspection Date :	2017-01-12
UST Triennial Test Date :	N/R
Date Tank Warranty Expires :	2039-04-06
Latitude :	44.10144258
Longitude :	-69.11876386

Date Tank Installed :	2009-04-06
Tank Number :	8
Tank Status Date :	2009-12-17

DRAFT

Map Id: W102
Direction: NW
Distance: 0.698 mi., 3687 ft.
Elevation: 62 ft.
Relative: Higher

Site Name : COASTAL FUEL | ROCKLAND MOTOR COMPANY
140 PARK STREET
ROCKLAND, ME 04841

Database(s) : [ALL SITES - ME, DOCKET, ECHO, EGAD - ME, EPA UST, ERNS, FRS, I C - ME, LAST - ME, LUST - ME, SHWS - ME, SPILLS - ME, UST - ME, UST AOS - ME, VCP - ME] ***(cont.)***

Envirosite ID: 50665701
EPA ID: N/R

UST - ME ***(cont.)***

Tank Status :	NEVER INSTALLED
Tank Sub Status :	N/R
Tank Volume in Gallons :	2000
Tank Material :	JACKETED TANK - DOUBLE-WALLED
Tank Leak Detection :	SECONDARY CONTAINMENT / CONT ELEC MON
Tank Above Below :	BELOWGROUND
Federal Regulated :	Y
Chamber ID :	1
Product Stored :	PREMIUM UNLEADED
Chamber Pump Type :	SUCTION
Pipe Date Installed :	N/R
Piping Status Date :	2009-12-17
Piping Status :	NEVER INSTALLED
Pipe Material :	FLEXIBLE DOUBLE-WALLED PIPING
Volume in Gallons :	2000
Pipe Leak Detection :	CONFORMING SUCTION SYSTEM
Piping Above Below :	BELOWGROUND
Overfill Protection :	DROP TUBE
Annual Inspection Date :	2017-01-12
UST Triennial Test Date :	N/R
Date Tank Warranty Expires :	2039-04-06
Latitude :	N/R
Longitude :	N/R

UST AOS - ME

Facility Name :	COASTAL FUEL
Facility Address :	140 PARK ST, ROCKLAND
Date Installed :	2009-04-06
Status Date :	2017-06-29
Status :	Planned for Removal
Registry Number :	12679
Tank - Chamber :	7 - 1
Facility Use :	Retail Oil
Volume :	8000
Product :	Unleaded Gasoline
Last Date in Agency List :	2017-07-27
Date Installed :	2009-04-06
Status Date :	2017-06-29
Status :	Planned for Removal
Registry Number :	12679
Tank - Chamber :	7 - 2
Facility Use :	Retail Oil
Volume :	2000
Product :	Premium Unleaded
Last Date in Agency List :	2017-07-27

DRAFT

Map Id: W102
Direction: NW
Distance: 0.698 mi., 3687 ft.
Elevation: 62 ft.
Relative: Higher

Site Name : COASTAL FUEL | ROCKLAND MOTOR COMPANY
140 PARK STREET
ROCKLAND, ME 04841

Database(s) : [ALL SITES - ME, DOCKET, ECHO, EGAD - ME, EPA UST, ERNS, FRS, I C - ME, LAST - ME, LUST - ME, SHWS - ME, SPILLS - ME, UST - ME, UST AOS - ME, VCP - ME] ***(cont.)***

Envirosite ID: 50665701
EPA ID: N/R

VCP - ME

Facility Name :	COASTAL FUEL COMPANY
Facility Address :	140 PARK STREET, ROCKLAND
County :	KNOX
Status Date :	2018-08-07
Site Number :	REM02676
Program :	Voluntary Response Action Program
Alias :	N/R
Acres :	2
IC Controls :	True
Status :	REMEDY IN PLACE: CLOSED
Sub Status :	UNDERTAKING POST-CLOSURE OBLIGATIONS
Latitude :	44.10142
Longitude :	-69.11901
Last Date in Agency List :	2024-12-16

Map Id: W103
Direction: NW
Distance: 0.703 mi., 3713 ft.
Elevation: 60 ft.
Relative: Higher

Site Name : CENTRAL MAINE & QUEBEC RAILWAY US INC (ROCKLAND STATION GROUNDS) | ROCKLAND YARD | CENTRAL MAINE & QUEBEC RAILWA
200 PARK ST
ROCKLAND, ME 04841

Database(s) : [ECHO, FRS, HIST NPDES - ME, ICIS, INACTIVE PCS, PCS FACILITY, SPILLS - ME, STORMWATER, STORMWATER - ME]

Envirosite ID: 50665828
EPA ID: N/R

ECHO

Facility Name :	CENTRAL MAINE & QUEBEC RAILWA
Facility Address :	200 PARK ST, ROCKLAND, ME 04841
County :	KNOX COUNTY
Last Inspection Date :	N/R
Registry ID :	110067188322
FIPS Code :	23013
EPA Region :	01
Inspection Count :	0
Last Inspection Days :	N/R
Informal Count :	0
Last Informal Action Date :	N/R
Formal Action Count :	0

DRAFT

Map Id: W103
Direction: NW
Distance: 0.703 mi., 3713 ft.
Elevation: 60 ft.
Relative: Higher

Site Name : CENTRAL MAINE & QUEBEC RAILWAY US INC (ROCKLAND STATION GROUNDS) | ROCKLAND YARD | CENTRAL MAINE & QUEBEC RAILWA
200 PARK ST
ROCKLAND, ME 04841

Database(s) : [ECHO, FRS, HIST NPDES - ME, ICIS, INACTIVE PCS, PCS FACILITY, SPILLS - ME, STORMWATER, STORMWATER - ME] ***(cont.)***

Envirosite ID: 50665828
EPA ID: N/R

ECHO ***(cont.)***

Last Formal Action Date :	N/R
Total Penalties :	0
Penalty Count :	N/R
Last Penalty Date :	N/R
Last Penalty Amount :	N/R
QTRS IN NC :	0
Programs IN SNC :	0
Current Compliance Status :	N/R
Three-Year Compliance Status :	N/R
Collection Method :	ADDRESS MATCHING-HOUSE NUMBER
Reference Point :	ENTRANCE POINT OF A FACILITY OR STATION
Accuracy Meters :	50
Derived Tribes :	N/R
Derived HUC :	01050002
Derived WBD :	010500021906
Derived STCTY FIPS :	23013
Derived Zip :	04841
Derived CD113 :	01
Derived CB2010 :	230139706002001
MYRTK Universe :	NNN
NPDES IDs :	MER05C201
CWA Permit Types :	Non-M
CWA Compliance Tracking :	Off
CWA NAICS :	N/R
CWA SICS :	N/R
CWA Inspection Count :	N/R
CWA Last Inspection Days :	N/R
CWA Informal Count :	N/R
CWA Formal Action Count :	N/R
CWA Last Formal Action Date :	N/R
CWA Penalties :	N/R
CWA Last Penalty Date :	N/R
CWA Last Penalty Amount :	N/R
CWA Quarters IN NC :	0
CWA Current Compliance Status :	Terminated Permit
CWA Current SNC Flag :	N
CWA 13 Quarters Compliance Status :	U
CWA 13 Quarters Effluent Exceedances:	N/R
CWA Three-Year QNCR Codes :	N/R
DFR URL :	Click here for hyperlink provided by the agency.
Facility SIC :	N/R
Facility NAICS :	N/R
Facility Last Inspection EPA Date :	N/R
Facility Last Inspection State Date :	N/R
Facility Last Formal Act EPA Date :	N/R
Facility Last Formal Act State Date :	N/R
Facility Last Informal Act EPA Date :	N/R
Facility Last Informal Act State Date:	N/R
Facility Federal Agency :	N/R
TRI Reporter :	N/R

DRAFT

Map Id: W103
Direction: NW
Distance: 0.703 mi., 3713 ft.
Elevation: 60 ft.
Relative: Higher

Site Name : CENTRAL MAINE & QUEBEC RAILWAY US INC (ROCKLAND STATION GROUNDS) | ROCKLAND YARD | CENTRAL MAINE & QUEBEC RAILWA
200 PARK ST
ROCKLAND, ME 04841

Database(s) : [ECHO, FRS, HIST NPDES - ME, ICIS, INACTIVE PCS, PCS FACILITY, SPILLS - ME, STORMWATER, STORMWATER - ME] ***(cont.)***

Envirosite ID: 50665828
EPA ID: N/R

ECHO ***(cont.)***

Facility Imp Water Flag :	N/R
Current SNC Flag :	N
Indian County Flag :	N
Federal Flag :	N/R
US Mexico Border Flag :	N/R
Chesapeak Bay Flag :	N/R
AIR Flag :	N
NPDES Flag :	Y
SDWIS Flag :	N
RCRA Flag :	N
TRI Flag :	N
GHG Flag :	N
Major Flag :	N/R
Active Flag :	N/R
NAA Flag :	Y
Latitude :	44.10156
Longitude :	-69.120792
Last Date in Agency List :	2025-02-19
Facility Name :	CENTRAL MAINE & QUEBEC RAILWAY US INC (ROCKLAND STATION GROUNDS)
Facility Address :	200 PARK ST, ROCKLAND, ME 04841
County :	KNOX COUNTY
Last Inspection Date :	N/R
Registry ID :	110067188322
FIPS Code :	23013
EPA Region :	01
Inspection Count :	0
Last Inspection Days :	N/R
Informal Count :	0
Last Informal Action Date :	N/R
Formal Action Count :	0
Last Formal Action Date :	N/R
Total Penalties :	0
Penalty Count :	N/R
Last Penalty Date :	N/R
Last Penalty Amount :	N/R
QTRS IN NC :	0
Programs IN SNC :	0
Current Compliance Status :	N/R
Three-Year Compliance Status :	UUUUUUUUUUU
Collection Method :	ADDRESS MATCHING-HOUSE NUMBER
Reference Point :	ENTRANCE POINT OF A FACILITY OR STATION
Accuracy Meters :	50
Derived Tribes :	N/R
Derived HUC :	01050002
Derived WBD :	N/R

DRAFT

Map Id: W103
Direction: NW
Distance: 0.703 mi., 3713 ft.
Elevation: 60 ft.
Relative: Higher

Site Name : CENTRAL MAINE & QUEBEC RAILWAY US INC (ROCKLAND STATION GROUNDS) | ROCKLAND YARD | CENTRAL MAINE & QUEBEC RAILWA
200 PARK ST
ROCKLAND, ME 04841

Database(s) : [ECHO, FRS, HIST NPDES - ME, ICIS, INACTIVE PCS, PCS FACILITY, SPILLS - ME, STORMWATER, STORMWATER - ME] ***(cont.)***

Envirosite ID: 50665828
EPA ID: N/R

ECHO ***(cont.)***

Derived STCTY FIPS :	23013
Derived Zip :	04841
Derived CD113 :	01
Derived CB2010 :	230139706002001
MYRTK Universe :	NNN
NPDES IDs :	MER05C201
CWA Permit Types :	Minor
CWA Compliance Tracking :	Off
CWA NAICS :	N/R
CWA SICS :	N/R
CWA Inspection Count :	N/R
CWA Last Inspection Days :	N/R
CWA Informal Count :	N/R
CWA Formal Action Count :	N/R
CWA Last Formal Action Date :	N/R
CWA Penalties :	N/R
CWA Last Penalty Date :	N/R
CWA Last Penalty Amount :	N/R
CWA Quarters IN NC :	0
CWA Current Compliance Status :	Terminated Permit
CWA Current SNC Flag :	N
CWA 13 Quarters Compliance Status :	UUUUUUUUUUUU
CWA 13 Quarters Effluent Exceedances:	N/R
CWA Three-Year QNCR Codes :	N/R
DFR URL :	Click here for hyperlink provided by the agency.
Facility SIC :	N/R
Facility NAICS :	N/R
Facility Last Inspection EPA Date :	N/R
Facility Last Inspection State Date :	N/R
Facility Last Formal Act EPA Date :	N/R
Facility Last Formal Act State Date :	N/R
Facility Last Informal Act EPA Date :	N/R
Facility Last Informal Act State Date:	N/R
Facility Federal Agency :	N/R
TRI Reporter :	N/R
Facility Imp Water Flag :	N/R
Current SNC Flag :	N
Indian County Flag :	N
Federal Flag :	N/R
US Mexico Border Flag :	N/R
Chesapeak Bay Flag :	N/R
AIR Flag :	N
NPDES Flag :	Y
SDWIS Flag :	N
RCRA Flag :	N
TRI Flag :	N
GHG Flag :	N
Major Flag :	N/R
Active Flag :	N/R
NAA Flag :	Y

DRAFT

Map Id: W103
Direction: NW
Distance: 0.703 mi., 3713 ft.
Elevation: 60 ft.
Relative: Higher

Site Name : CENTRAL MAINE & QUEBEC RAILWAY US INC (ROCKLAND STATION GROUNDS) | ROCKLAND YARD | CENTRAL MAINE & QUEBEC RAILWA
200 PARK ST
ROCKLAND, ME 04841

Database(s) : [ECHO, FRS, HIST NPDES - ME, ICIS, INACTIVE PCS, PCS FACILITY, SPILLS - ME, STORMWATER, STORMWATER - ME] ***(cont.)***

Envirosite ID: 50665828
EPA ID: N/R

ECHO ***(cont.)***

Latitude :	44.10156
Longitude :	-69.120792
Last Date in Agency List :	2022-01-17
Facility Name :	ROCKLAND YARD
Facility Address :	200 PARK ST, ROCKLAND, ME 04841
County :	KNOX COUNTY
Last Inspection Date :	N/R
Registry ID :	110071145671
FIPS Code :	23013
EPA Region :	01
Inspection Count :	0
Last Inspection Days :	N/R
Informal Count :	0
Last Informal Action Date :	N/R
Formal Action Count :	0
Last Formal Action Date :	N/R
Total Penalties :	0
Penalty Count :	N/R
Last Penalty Date :	N/R
Last Penalty Amount :	N/R
QTRS IN NC :	0
Programs IN SNC :	0
Current Compliance Status :	No Violation Identified
Three-Year Compliance Status :	_____
Collection Method :	ADDRESS MATCHING-HOUSE NUMBER
Reference Point :	ENTRANCE POINT OF A FACILITY OR STATION
Accuracy Meters :	50
Derived Tribes :	N/R
Derived HUC :	01050002
Derived WBD :	010500021906
Derived STCTY FIPS :	23013
Derived Zip :	04841
Derived CD113 :	01
Derived CB2010 :	230139706002001
MYRTK Universe :	NNN
NPDES IDs :	MERNEB851
CWA Permit Types :	Non-M
CWA Compliance Tracking :	On
CWA NAICS :	N/R
CWA SICS :	N/R
CWA Inspection Count :	N/R
CWA Last Inspection Days :	N/R
CWA Informal Count :	N/R
CWA Formal Action Count :	N/R
CWA Last Formal Action Date :	N/R
CWA Penalties :	N/R

DRAFT

Map Id: W103
Direction: NW
Distance: 0.703 mi., 3713 ft.
Elevation: 60 ft.
Relative: Higher

Site Name : CENTRAL MAINE & QUEBEC RAILWAY US INC (ROCKLAND STATION GROUNDS) | ROCKLAND YARD | CENTRAL MAINE & QUEBEC RAILWA
200 PARK ST
ROCKLAND, ME 04841

Database(s) : [ECHO, FRS, HIST NPDES - ME, ICIS, INACTIVE PCS, PCS FACILITY, SPILLS - ME, STORMWATER, STORMWATER - ME] ***(cont.)***

Envirosite ID: 50665828
EPA ID: N/R

ECHO ***(cont.)***

CWA Last Penalty Date :	N/R
CWA Last Penalty Amount :	N/R
CWA Quarters IN NC :	0
CWA Current Compliance Status :	No Violation Identified
CWA Current SNC Flag :	N
CWA 13 Quarters Compliance Status :	_____
CWA 13 Quarters Effluent Exceedances:	N/R
CWA Three-Year QNCR Codes :	N/R
DFR URL :	Click here for hyperlink provided by the agency.
Facility SIC :	N/R
Facility NAICS :	N/R
Facility Last Inspection EPA Date :	N/R
Facility Last Inspection State Date :	N/R
Facility Last Formal Act EPA Date :	N/R
Facility Last Formal Act State Date :	N/R
Facility Last Informal Act EPA Date :	N/R
Facility Last Informal Act State Date:	N/R
Facility Federal Agency :	N/R
TRI Reporter :	N/R
Facility Imp Water Flag :	N/R
Current SNC Flag :	N
Indian County Flag :	N
Federal Flag :	N/R
US Mexico Border Flag :	N/R
Chesapeak Bay Flag :	N/R
AIR Flag :	N
NPDES Flag :	Y
SDWIS Flag :	N
RCRA Flag :	N
TRI Flag :	N
GHG Flag :	N
Major Flag :	N/R
Active Flag :	Y
NAA Flag :	Y
Latitude :	44.10156
Longitude :	-69.120792
Last Date in Agency List :	2025-02-19

FRS

Facility Name :	CENTRAL MAINE & QUEBEC RAILWA
Facility Address :	200 PARK ST, ROCKLAND, ME 04841
County :	KNOX COUNTY

Site Details

Registry ID :	110067188322
FRS Facility URL :	Click here for hyperlink provided by the agency.
Last Date in Agency List :	2024-12-16

DRAFT

Map Id: W103
Direction: NW
Distance: 0.703 mi., 3713 ft.
Elevation: 60 ft.
Relative: Higher

Site Name : CENTRAL MAINE & QUEBEC RAILWAY US INC (ROCKLAND STATION GROUNDS) | ROCKLAND YARD | CENTRAL MAINE & QUEBEC RAILWA
200 PARK ST
ROCKLAND, ME 04841

Database(s) : [ECHO, FRS, HIST NPDES - ME, ICIS, INACTIVE PCS, PCS FACILITY, SPILLS - ME, STORMWATER, STORMWATER - ME] ***(cont.)***

Envirosite ID: 50665828
EPA ID: N/R

FRS ***(cont.)***

Source Description
Source Description : The ME-EFIS, managed by the Department of Environmental Protection (DEP), integrates information on environmental facilities, permits, violations, enforcement actions, and compliance activities needed to support regulatory requirements and target environmental quality improvements for the water, air, solid waste, and hazardous waste program areas.
The NPDES module of the Compliance Information System (ICIS) tracks surface water permits issued under the Clean Water Act. Under NPDES, all facilities that discharge pollutants from any point source into waters of the United States are required to obtain a permit. The permit will likely contain limits on what can be discharged, impose monitoring and reporting requirements, and include other provisions to ensure that the discharge does not adversely affect water quality.

FRS Environmental Interest
Source and System ID : ICIS - MER05C201
ME-EFIS - FN000000519918355289

Facility Name : CENTRAL MAINE & QUEBEC RAILWAY US INC (ROCKLAND STATION GROUNDS)
Facility Address : 200 PARK ST, ROCKLAND, ME 04841
County : KNOX COUNTY

Site Details
Registry ID : 110067188322
FRS Facility URL : Click here for hyperlink provided by the agency.
Last Date in Agency List : 2021-12-17

Source Description
Source Description : The ME-EFIS, managed by the Department of Environmental Protection (DEP), integrates information on environmental facilities, permits, violations, enforcement actions, and compliance activities needed to support regulatory requirements and target environmental quality improvements for the water, air, solid waste, and hazardous waste program areas.
The NPDES module of the Compliance Information System (ICIS) tracks surface water permits issued under the Clean Water Act. Under NPDES, all facilities that discharge pollutants from any point source into waters of the United States are required to obtain a permit. The permit will likely contain limits on what can be discharged, impose monitoring and reporting requirements, and include other provisions to ensure that the discharge does not adversely affect water quality.

DRAFT

Map Id: W103
Direction: NW
Distance: 0.703 mi., 3713 ft.
Elevation: 60 ft.
Relative: Higher

Site Name : CENTRAL MAINE & QUEBEC RAILWAY US INC (ROCKLAND STATION GROUNDS) | ROCKLAND YARD | CENTRAL MAINE & QUEBEC RAILWA
200 PARK ST
ROCKLAND, ME 04841

Database(s) : [ECHO, FRS, HIST NPDES - ME, ICIS, INACTIVE PCS, PCS FACILITY, SPILLS - ME, STORMWATER, STORMWATER - ME] ***(cont.)***

Envirosite ID: 50665828
EPA ID: N/R

FRS ***(cont.)***

FRS Environmental Interest

Source and System ID :	ICIS - MER05C201 ME-EFIS - FN000000519918355289
Facility Name :	ROCKLAND YARD
Facility Address :	200 PARK ST, ROCKLAND, ME 04841
County :	KNOX COUNTY

Site Details

Registry ID :	110071145671
FRS Facility URL :	Click here for hyperlink provided by the agency.
Last Date in Agency List :	2024-12-16

Source Description

Source Description :

The NPDES module of the Compliance Information System (ICIS) tracks surface water permits issued under the Clean Water Act. Under NPDES, all facilities that discharge pollutants from any point source into waters of the United States are required to obtain a permit. The permit will likely contain limits on what can be discharged, impose monitoring and reporting requirements, and include other provisions to ensure that the discharge does not adversely affect water quality.

FRS Environmental Interest

Source and System ID :	ICIS - MERNEB851

HIST NPDES - ME

Facility Name :	CENTRAL MAINE & QUEBEC RAILWAY US INC (ROCKLAND STATION GROUNDS)
Facility Address :	200 PARK ST, ROCKLAND, ME 04841
County :	Knox

Facility Details

Facility ID :	N/R
Active/Inactive :	N/R
Receiving Stream :	N/R
District :	N/R
Facility Address Type :	SITE
Owner Name :	N/R
Owner Type :	N/R

DRAFT

Map Id: W103
Direction: NW
Distance: 0.703 mi., 3713 ft.
Elevation: 60 ft.
Relative: Higher

Site Name : CENTRAL MAINE & QUEBEC RAILWAY US INC (ROCKLAND STATION GROUNDS) | ROCKLAND YARD | CENTRAL MAINE & QUEBEC RAILWA
200 PARK ST
ROCKLAND, ME 04841

Database(s) : [ECHO, FRS, HIST NPDES - ME, ICIS, INACTIVE PCS, PCS FACILITY, SPILLS - ME, STORMWATER, STORMWATER - ME] ***(cont.)***

Envirosite ID: 50665828
EPA ID: N/R

HIST NPDES - ME ***(cont.)***

Owner County :	Penobscot
Company :	Central Maine & Quebec Railway US Inc.
Company Address :	N/R 700 MAIN ST STE 3, BANGOR, ME 04401
Last Date in Agency List :	2019-12-12

Permit Details

Permit Issued Date :	2017-02-21
Permit Expire Date :	2021-12-06
Permit Status Date :	2017-02-22
Permit :	MER05C201
Permit Status :	Approved
Permit Type :	BWQ - Stormwater Industrial General Permit
Permit Sub Type :	Notice of Intent
Application Status Date :	2017-02-07
Application Type :	MEPDES IND STW GP CVRD REISSUE

ICIS

Facility Name :	CENTRAL MAINE & QUEBEC RAILWAY US INC (ROCKLAND STATION GROUNDS)
Facility Address :	200 PARK ST, ROCKLAND, ME 04841

Site Details

NPDES ID :	MER05C201
ICIS Facility Interest ID :	3600125559
Facility UIN :	110067188322
Facility Type Code :	Privately Owned Facility
Impaired Waters :	N/R
Latitude :	44.10156
Longitude :	-69.120792
Last Date in Agency List :	2025-03-06

Facility Name :	ROCKLAND YARD
Facility Address :	200 PARK ST, ROCKLAND, ME 04841

Site Details

NPDES ID :	MERNEB851
ICIS Facility Interest ID :	3601350346
Facility UIN :	110071145671
Facility Type Code :	N/R
Impaired Waters :	N/R
Latitude :	44.10156

DRAFT

Map Id: W103
Direction: NW
Distance: 0.703 mi., 3713 ft.
Elevation: 60 ft.
Relative: Higher

Site Name : CENTRAL MAINE & QUEBEC RAILWAY US INC (ROCKLAND STATION GROUNDS) | ROCKLAND YARD | CENTRAL MAINE & QUEBEC RAILWA
200 PARK ST
ROCKLAND, ME 04841

Database(s) : [ECHO, FRS, HIST NPDES - ME, ICIS, INACTIVE PCS, PCS FACILITY, SPILLS - ME, STORMWATER, STORMWATER - ME] ***(cont.)***

Envirosite ID: 50665828
EPA ID: N/R

ICIS ***(cont.)***

Longitude :	-69.120792
Last Date in Agency List :	2025-03-06

INACTIVE PCS

Issue Date :	2021-09-03
Original Issue Date :	2021-09-03
Effective Date :	2021-09-03
Expiration Date :	2021-12-06
Retirement Date :	N/R
Termination Date :	N/R
Issuing Agency :	N/R
Agency Type :	State
Activity ID :	3602878532
External Permit Number :	MERNEB851
Facility Type Indicator :	NON-POTW
Permit Type :	General Permit Covered Facility-NPDES)
Major Minor Status :	N
Permit Status :	Expired
Total Design Flow Number :	N/R
Actual Average Flow Number :	N/R
State Water Body :	N/R
State Water Body Name :	N/R
Permit Name :	CENTRAL MAINE & QUEBEC RAILWAY US INC.
Permit Comp Status :	Y
RNC Tracking :	Y
Master External Permit Number :	MER050000
TMDL Interface :	N/R
EDMR Authorization :	N
Pretreatment Indicator :	N/R
Last Date in Agency List :	2025-03-10

Issue Date :	2017-02-21
Original Issue Date :	2016-01-06
Effective Date :	2017-02-21
Expiration Date :	2021-12-06
Retirement Date :	N/R
Termination Date :	2021-08-03
Issuing Agency :	N/R
Agency Type :	State
Activity ID :	3601418250
External Permit Number :	MER05C201
Facility Type Indicator :	NON-POTW
Permit Type :	General Permit Covered Facility-NPDES)
Major Minor Status :	N
Permit Status :	Terminated
Total Design Flow Number :	N/R
Actual Average Flow Number :	N/R
State Water Body :	N/R

DRAFT

Map Id: W103
Direction: NW
Distance: 0.703 mi., 3713 ft.
Elevation: 60 ft.
Relative: Higher

Site Name : CENTRAL MAINE & QUEBEC RAILWAY US INC (ROCKLAND STATION GROUNDS) | ROCKLAND YARD | CENTRAL MAINE & QUEBEC RAILWA
200 PARK ST
ROCKLAND, ME 04841

Database(s) : [ECHO, FRS, HIST NPDES - ME, ICIS, INACTIVE PCS, PCS FACILITY, SPILLS - ME, STORMWATER, STORMWATER - ME] ***(cont.)***

Envirosite ID: 50665828
EPA ID: N/R

INACTIVE PCS ***(cont.)***

State Water Body Name :	N/R
Permit Name :	CENTRAL MAINE & QUEBEC RAILWAY US INC.
Permit Comp Status :	N/R
RNC Tracking :	Y
Master External Permit Number :	MER050000
TMDL Interface :	N/R
EDMR Authorization :	N
Pretreatment Indicator :	N/R
Last Date in Agency List :	2025-03-10

PCS FACILITY

Issue Date :	2016-01-06
Original Issue Date :	2016-01-06
Effective Date :	2016-01-06
Expiration Date :	2016-04-25
Retirement Date :	2017-02-20
Termination Date :	N/R
Issuing Agency :	N/R
Agency Type :	State
Activity ID :	3600479876
External Permit Number :	N/R
Facility Type Indicator :	NON-POTW
Permit Type :	General Permit Covered Facility-NPDES)
Major Minor Status :	N
Permit Status :	Administratively Continued
Total Design Flow Number :	N/R
Actual Average Flow Number :	N/R
State Water Body :	N/R
State Water Body Name :	N/R
Permit Name :	CENTRAL MAINE & QUEBEC RAILWAY US INC.
Permit Comp Status :	Y
RNC Tracking :	Y
Master External Permit Number :	MER050000
TMDL Interface :	N/R
EDMR Authorization :	N
Pretreatment Indicator :	N/R
Last Date in Agency List :	2025-03-10

Issue Date :	2021-09-03
Original Issue Date :	2021-09-03
Effective Date :	2021-09-03
Expiration Date :	2021-12-06
Retirement Date :	N/R
Termination Date :	N/R
Issuing Agency :	N/R
Agency Type :	State
Activity ID :	3602878532
External Permit Number :	N/R

DRAFT

Map Id: W103
Direction: NW
Distance: 0.703 mi., 3713 ft.
Elevation: 60 ft.
Relative: Higher

Site Name : CENTRAL MAINE & QUEBEC RAILWAY US INC (ROCKLAND STATION GROUNDS) | ROCKLAND YARD | CENTRAL MAINE & QUEBEC RAILWA
200 PARK ST
ROCKLAND, ME 04841

Database(s) : [ECHO, FRS, HIST NPDES - ME, ICIS, INACTIVE PCS, PCS FACILITY, SPILLS - ME, STORMWATER, STORMWATER - ME] ***(cont.)***

Envirosite ID: 50665828
EPA ID: N/R

PCS FACILITY ***(cont.)***

Facility Type Indicator :	NON-POTW
Permit Type :	General Permit Covered Facility-NPDES)
Major Minor Status :	N
Permit Status :	Administratively Continued
Total Design Flow Number :	N/R
Actual Average Flow Number :	N/R
State Water Body :	N/R
State Water Body Name :	N/R
Permit Name :	CENTRAL MAINE & QUEBEC RAILWAY US INC.
Permit Comp Status :	Y
RNC Tracking :	Y
Master External Permit Number :	MER050000
TMDL Interface :	N/R
EDMR Authorization :	N
Pretreatment Indicator :	N/R
Last Date in Agency List :	2022-01-14

SPILLS - ME

Facility Name :	LEAKING TRAIN ENGINE
Facility Address :	200 PARK ST, ROCKLAND
Spill Number :	A-172-2022
Actual Spill Date :	N/R
Report Status :	Final Report
Spill Type :	Oil Incident
Location State Province :	N/R
Incident Location :	Transportation - Rail
Incident Source :	Land Transportation - Railroad
Spill Cause :	Mechanical Failure - Gasket/Seal
Agency Hyperlink :	Click here for hyperlink provided by the agency.
Last Date in Agency List :	2024-09-10
Medium(s) :	Land

Spill Logs

Log Location Description :	200 PARK ST
Log Location Town :	ROCKLAND
Log Tank Involved :	N/R
Log Note :	Canadian Pacific Railway - motor oil

Products Found

Product Code :	WASTE OIL/USED MOTOR OIL
Product Amount :	N/R

DRAFT

Map Id: W103
Direction: NW
Distance: 0.703 mi., 3713 ft.
Elevation: 60 ft.
Relative: Higher

Site Name : CENTRAL MAINE & QUEBEC RAILWAY US INC (ROCKLAND STATION GROUNDS) | ROCKLAND YARD | CENTRAL MAINE & QUEBEC RAILWA
200 PARK ST
ROCKLAND, ME 04841

Database(s) : [ECHO, FRS, HIST NPDES - ME, ICIS, INACTIVE PCS, PCS FACILITY, SPILLS - ME, STORMWATER, STORMWATER - ME] ***(cont.)***

Envirosite ID: 50665828
EPA ID: N/R

STORMWATER

Facility Name :	CENTRAL MAINE & QUEBEC RAILWAY US INC (ROCKLAND STATION GROUNDS)
Facility Address :	200 PARK ST, ROCKLAND, ME 04841
NPDES ID :	MER05C201
Permittee Name :	CENTRAL MAINE & QUEBEC RAILWAY US INC.
Permit Status :	Terminated
Permit Issuing Name :	State
Issued Date :	2017-02-21
Effective Date :	2017-02-21
Termination Date :	2021-08-03
Expiration Date :	2021-12-06
EPA Region :	01
SIC Code :	N/R
NAICS Code :	N/R
EJ Indexes Above 80th Percentile :	N
Significant Noncompliance Status :	N/R
Quarters with Noncompliance :	0
Industrial Stormwater Formal Enforcement Actions:	N/R
Facility Map Flag :	N/R
DRF URL :	Click here for hyperlink provided by the agency.
Latitude :	44.10156
Longitude :	-69.120792
Last Date in Agency List :	2024-02-21
Facility Name :	ROCKLAND YARD
Facility Address :	200 PARK ST, ROCKLAND, ME 04841
NPDES ID :	MERNEB851
Permittee Name :	CENTRAL MAINE & QUEBEC RAILWAY US INC.
Permit Status :	Expired
Permit Issuing Name :	State
Issued Date :	2021-09-03
Effective Date :	2021-09-03
Termination Date :	N/R
Expiration Date :	2021-12-06
EPA Region :	01
SIC Code :	N/R
NAICS Code :	N/R
EJ Indexes Above 80th Percentile :	N
Significant Noncompliance Status :	N/R
Quarters with Noncompliance :	0
Industrial Stormwater Formal Enforcement Actions:	N/R
Facility Map Flag :	N/R
DRF URL :	Click here for hyperlink provided by the agency.

DRAFT

Map Id: W103
Direction: NW
Distance: 0.703 mi., 3713 ft.
Elevation: 60 ft.
Relative: Higher

Site Name : CENTRAL MAINE & QUEBEC RAILWAY US INC (ROCKLAND STATION GROUNDS) | ROCKLAND YARD | CENTRAL MAINE & QUEBEC RAILWA
200 PARK ST
ROCKLAND, ME 04841

Database(s) : [ECHO, FRS, HIST NPDES - ME, ICIS, INACTIVE PCS, PCS FACILITY, SPILLS - ME, STORMWATER, STORMWATER - ME] ***(cont.)***

Envirosite ID: 50665828
EPA ID: N/R

STORMWATER ***(cont.)***

Latitude :	44.10156
Longitude :	-69.120792
Last Date in Agency List :	2025-02-04

STORMWATER - ME

Facility Name :	CENTRAL MAINE & QUEBEC RAILWAY US INC.
Facility Address :	200 PARK ST, ROCKLAND
Permit ID :	MERNEB851
Permit Issued Date :	2021-09-03
Permit Effective Date :	2021-09-03
Permit Expiration Date :	2021-12-06
Permit Type :	BWQ - Stormwater Industrial General Permit
Permit Sub-Type :	No Exposure Certification
Program Owner :	BWQ - Industrial Stormwater
Permit Operating Status :	Active/Operating
District :	CMRO - Augusta
Application Type :	NEW STORMWATER GENERAL PERMIT
Sub Type Simple :	NEC
Latitude :	44.100961
Longitude :	-69.122995
Last Date in Agency List :	2025-02-11
Facility Name :	CENTRAL MAINE & QUEBEC RAILWAY US INC (ROCKLAND STATION GROUNDS)
Facility Address :	200 PARK ST, ROCKLAND
Permit ID :	MER05C201
Permit Issued Date :	2017-02-21
Permit Effective Date :	2017-02-21
Permit Expiration Date :	2021-12-06
Permit Type :	BWQ - Stormwater Industrial General Permit
Permit Sub-Type :	Notice of Intent
Program Owner :	BWQ - Stormwater
Permit Operating Status :	Active/Operating
District :	CMRO - Augusta
Application Type :	MEPDES IND STW GP CVRD REISSUE
Sub Type Simple :	NOI
Latitude :	44.100994
Longitude :	-69.122873
Last Date in Agency List :	2022-12-22

DRAFT

Map Id: 104
Direction: W
Distance: 0.713 mi., 3764 ft.
Elevation: 65 ft.
Relative: Higher

Site Name : LONZA ROCKLAND, INC. | CAMBREX BIOSCIENCE | FMC CORP
191 THOMASTON ST | 191 THOMASTON STREET | 191 THOMASTON STREET
BIOPRODUCTS DEPARTMENT
ROCKLAND | Rockland, ME

Database(s) : [ARCHIVED RCRA TSDF, ECHO, EGAD - ME, FRS, HIST MANIFEST - NY, HIST NPDES - ME, ICIS, INACTIVE PCS, MANIFEST - NJ, MANIFEST EPA, MLTS, PCS FACILITY, RCRA SQG, SPILLS - ME, STORMWATER, STORMWATER - ME, T 2 - ME, TOSCA-PLANT]

Envirosite ID: 3223112
EPA ID: N/R

ARCHIVED RCRA TSDF

Facility Name :	FMC CORPORATION BIO PRODUCTS
Facility Address :	191 THOMASTON ST, ROCKLAND, ME 04841-0000
County :	KNOX
Date Form Received by Agency :	1998-02-18
EPA ID :	MED985468982
Mailing Address :	191 THOMASTON ST, ROCKLAND, ME 04841-0000
Contact :	DENNIS J HEALY
Contact Address :	N/R
Contact Country :	US
Contact Telephone :	207-594-3200
Contact Email :	N/R
EPA Region :	01
Land Type :	Not Reported
Source Type :	Annual/Biennial Report
Classification :	Large Quantity Generator

Description :

Handlers that generate 1,000 kg or more of hazardous waste during any calendar month; or generate more than 1 kg of acutely hazardous waste during any calendar month; or generate more than 100 kg of any residue or contaminated soil, waste or other debris resulting from the cleanup of a spill, into or on any land or water, of acutely hazardous waste during any calendar month; or generate 1 kg or less of acutely hazardous waste during any calendar month, and accumulate more than 1 kg of acutely hazardous waste at any time; or generate 100 kg or less of any residue or contaminated soil, waste or other debris resulting from the cleanup of a spill, into or on any land or water, of acutely hazardous waste during any calendar month, and accumulated more than 100 kg of that material at any time.

Last Date in Agency List : 2019-03-01

Owner/Operator Summary

Owner/Operator Name :	N/R
Owner/Operator Address :	N/R
Owner/Operator Country :	N/R
Owner/Operator Telephone :	N/R
Owner/Operator Email :	N/R
Owner/Operator Fax :	N/R
Legal Status :	N/R
Owner/Operator Type :	N/R
Owner/Operator Start Date :	N/R
Owner/Operator End Date :	N/R

DRAFT

Map Id: 104
Direction: W
Distance: 0.713 mi., 3764 ft.
Elevation: 65 ft.
Relative: Higher

Site Name : LONZA ROCKLAND, INC. | CAMBREX BIOSCIENCE | FMC CORP
191 THOMASTON ST | 191 THOMASTON STREET | 191 THOMASTON STREET BIOPRODUCTS DEPARTMENT
ROCKLAND | Rockland, ME

Database(s) : [ARCHIVED RCRA TSDF, ECHO, EGAD - ME, FRS, HIST MANIFEST - NY, HIST NPDES - ME, ICIS, INACTIVE PCS, MANIFEST - NJ, MANIFEST EPA, MLTS, PCS FACILITY, RCRA SQG, SPILLS - ME, STORMWATER, STORMWATER - ME, T 2 - ME, TOSCA-PLANT] ***(cont.)***

Envirosite ID: 3223112
EPA ID: N/R

ECHO

Facility Name :	LONZA ROCKLAND, INC.
Facility Address :	191 THOMASTON ST, ROCKLAND, ME 04841
County :	KNOX
Last Inspection Date :	2015-11-18
Registry ID :	110039665966
FIPS Code :	23013
EPA Region :	01
Inspection Count :	0
Last Inspection Days :	3273
Informal Count :	0
Last Informal Action Date :	2005-03-21
Formal Action Count :	0
Last Formal Action Date :	N/R
Total Penalties :	0
Penalty Count :	N/R
Last Penalty Date :	N/R
Last Penalty Amount :	N/R
QTRS IN NC :	0
Programs IN SNC :	0
Current Compliance Status :	No Violation Identified
Three-Year Compliance Status :	_____
Collection Method :	ADDRESS MATCHING-HOUSE NUMBER
Reference Point :	CENTER OF A FACILITY OR STATION
Accuracy Meters :	30
Derived Tribes :	N/R
Derived HUC :	01050002
Derived WBD :	010500021906
Derived STCTY FIPS :	23013
Derived Zip :	04841
Derived CD113 :	01
Derived CB2010 :	230139706002017
MYRTK Universe :	NNN
NPDES IDs :	MERNEB593
CWA Permit Types :	Non-M
CWA Compliance Tracking :	On
CWA NAICS :	N/R
CWA SICS :	N/R
CWA Inspection Count :	N/R
CWA Last Inspection Days :	N/R
CWA Informal Count :	N/R
CWA Formal Action Count :	N/R
CWA Last Formal Action Date :	N/R
CWA Penalties :	N/R
CWA Last Penalty Date :	N/R
CWA Last Penalty Amount :	N/R

DRAFT

Map Id: 104
Direction: W
Distance: 0.713 mi., 3764 ft.
Elevation: 65 ft.
Relative: Higher

Site Name : LONZA ROCKLAND, INC. | CAMBREX BIOSCIENCE | FMC CORP
191 THOMASTON ST | 191 THOMASTON STREET | 191 THOMASTON STREET BIOPRODUCTS DEPARTMENT
ROCKLAND | Rockland, ME

Database(s) : [ARCHIVED RCRA TSDF, ECHO, EGAD - ME, FRS, HIST MANIFEST - NY, HIST NPDES - ME, ICIS, INACTIVE PCS, MANIFEST - NJ, MANIFEST EPA, MLTS, PCS FACILITY, RCRA SQG, SPILLS - ME, STORMWATER, STORMWATER - ME, T 2 - ME, TOSCA-PLANT] ***(cont.)***

Envirosite ID: 3223112
EPA ID: N/R

ECHO ***(cont.)***

CWA Quarters IN NC :	0
CWA Current Compliance Status :	No Violation Identified
CWA Current SNC Flag :	N
CWA 13 Quarters Compliance Status :	_____
CWA 13 Quarters Effluent Exceedances:	N/R
CWA Three-Year QNCR Codes :	N/R
DFR URL :	Click here for hyperlink provided by the agency.
Facility SIC :	N/R
Facility NAICS :	325413 - In-Vitro Diagnostic Substance Manufacturing
Facility Last Inspection EPA Date :	N/R
Facility Last Inspection State Date :	2015-11-18
Facility Last Formal Act EPA Date :	N/R
Facility Last Formal Act State Date :	N/R
Facility Last Informal Act EPA Date :	N/R
Facility Last Informal Act State Date:	2005-03-21
Facility Federal Agency :	N/R
TRI Reporter :	N/R
Facility Imp Water Flag :	Y
Current SNC Flag :	N
Indian County Flag :	N
Federal Flag :	N/R
US Mexico Border Flag :	N/R
Chesapeak Bay Flag :	N/R
AIR Flag :	N
NPDES Flag :	Y
SDWIS Flag :	N
RCRA Flag :	Y
TRI Flag :	N
GHG Flag :	N
Major Flag :	N/R
Active Flag :	Y
NAA Flag :	Y
Latitude :	44.09128
Longitude :	-69.12466
Last Date in Agency List :	2025-02-19

EGAD - ME

Facility Name :	CAMBREX BIOSCIENCE
Facility Address :	191 THOMASTON ST, ROCKLAND
Effective Date :	2004-10-19
Site Number :	36886
Site Type :	RCRA MEDIUM QUANTITY GENERATOR
Program ID :	MED985468982
Related Program :	EPA_ID

DRAFT

Map Id: 104
Direction: W
Distance: 0.713 mi., 3764 ft.
Elevation: 65 ft.
Relative: Higher

Site Name : LONZA ROCKLAND, INC. | CAMBREX BIOSCIENCE | FMC CORP
191 THOMASTON ST | 191 THOMASTON STREET | 191 THOMASTON STREET BIOPRODUCTS DEPARTMENT
ROCKLAND | Rockland, ME

Database(s) : [ARCHIVED RCRA TSDF, ECHO, EGAD - ME, FRS, HIST MANIFEST - NY, HIST NPDES - ME, ICIS, INACTIVE PCS, MANIFEST - NJ, MANIFEST EPA, MLTS, PCS FACILITY, RCRA SQG, SPILLS - ME, STORMWATER, STORMWATER - ME, T 2 - ME, TOSCA-PLANT] ***(cont.)***

Envirosite ID: 3223112
EPA ID: N/R

EGAD - ME ***(cont.)***

Description :	F002 HALOGENATED SOLVENTS; FORMERLY BIOWHITTAKER MOLECULAR
Summary :	F002 HALOGENATED SOLVENTS; FORMERLY BIOWHITTAKER MOLECULAR
Latitude :	44.092084
Longitude :	-69.125017
Last Date in Agency List :	2024-11-25

FRS

Facility Name :	LONZA ROCKLAND, INC.
Facility Address :	191 THOMASTON ST, ROCKLAND, ME 04841
County :	KNOX

Site Details

Registry ID :	110039665966
FRS Facility URL :	Click here for hyperlink provided by the agency.
Last Date in Agency List :	2024-12-16

Source Description

Source Description : The ME-EFIS, managed by the Department of Environmental Protection (DEP), integrates information on environmental facilities, permits, violations, enforcement actions, and compliance activities needed to support regulatory requirements and target environmental quality improvements for the water, air, solid waste, and hazardous waste program areas.
The NPDES module of the Compliance Information System (ICIS) tracks surface water permits issued under the Clean Water Act. Under NPDES, all facilities that discharge pollutants from any point source into waters of the United States are required to obtain a permit. The permit will likely contain limits on what can be discharged, impose monitoring and reporting requirements, and include other provisions to ensure that the discharge does not adversely affect water quality.

Source Description :

RCRAInfo is EPA's comprehensive information system that supports the Resource Conservation and Recovery Act (RCRA) of 1976 and the Hazardous and Solid Waste Amendments (HSWA) of 1984 through the tracking of events and activities related to facilities that generate, transport, and treat, store, or dispose of hazardous waste. RCRAInfo allows RCRA program staff to track the notification, permit, compliance, and corrective action activities required under RCRA. RCRAInfo also supports generation of the National Hazardous Waste Biennial Report. All generators and treatment, storage, and disposal facilities who handle hazardous waste are required to report to the EPA Administrator at least once every two years to support creation of the Biennial Report.

DRAFT

Map Id: 104
Direction: W
Distance: 0.713 mi., 3764 ft.
Elevation: 65 ft.
Relative: Higher

Site Name : LONZA ROCKLAND, INC. | CAMBREX BIOSCIENCE | FMC CORP
191 THOMASTON ST | 191 THOMASTON STREET | 191 THOMASTON STREET BIOPRODUCTS DEPARTMENT
ROCKLAND | Rockland, ME

Database(s) : [ARCHIVED RCRA TSDF, ECHO, EGAD - ME, FRS, HIST MANIFEST - NY, HIST NPDES - ME, ICIS, INACTIVE PCS, MANIFEST - NJ, MANIFEST EPA, MLTS, PCS FACILITY, RCRA SQG, SPILLS - ME, STORMWATER, STORMWATER - ME, T 2 - ME, TOSCA-PLANT] ***(cont.)***

Envirosite ID: 3223112
EPA ID: N/R

FRS ***(cont.)***

Source Description :

The database that supports the Toxic Substances Control Act (TSCA) of 1976, which provides EPA with authority to require reporting, record-keeping and testing requirements, and restrictions relating to chemical substances and/or mixtures. Certain substances are generally excluded from TSCA, including, among others, food, drugs, cosmetics and pesticides. TSCA addresses the production, importation, use, and disposal of specific chemicals including polychlorinated biphenyls (PCBs), asbestos, radon and lead-based paint.

FRS Environmental Interest

Source and System ID :	ICIS - MERNEB593 ME-EFIS - FN000000414413509420 RCRAINFO - MED985468982 TSCA - 200001882

HIST MANIFEST - NY

Facility Name :	BIOWHITTAKER MOLECULAR APPLICATIONS INC
Facility Address :	191 THOMSTON ST, ROCKLAND, ME 04841-2130
County :	N/R

Site Details

Handler Name :	BIOWHITTAKER MOLECULAR APPLICATIONS INC
Contact Name :	DENNIS HEALY
Business Phone Number :	2075943260
Mailing Street 1 :	191 THOMSTON ST, ROCKLAND, ME 04841-2130
Mailing Country :	USA
Last Date in Agency List :	2017-03-18

Hazardous Waste Summary

Generator Shipped Date :	2000-01-14
Generator RCRA ID :	MED985468982
Manifest Number :	NYG1784862
Manifest Status :	N/R
Transporter 1 RCRA ID :	MOD095038998
Transporter 1 State ID :	N/R
Transporter 1 Received Date :	2000-01-14
Transporter 2 RCRA ID :	SCR000074591
Transporter 2 State ID :	MA12059
Transporter 2 Received Date :	2000-01-14
TSDF RCRA ID :	NYD000632372
TSDF Received Date :	2000-01-21

DRAFT

Map Id: 104
Direction: W
Distance: 0.713 mi., 3764 ft.
Elevation: 65 ft.
Relative: Higher

Site Name : LONZA ROCKLAND, INC. | CAMBREX BIOSCIENCE | FMC CORP
191 THOMASTON ST | 191 THOMASTON STREET | 191 THOMASTON STREET BIOPRODUCTS DEPARTMENT
ROCKLAND | Rockland, ME

Database(s) : [ARCHIVED RCRA TSDF, ECHO, EGAD - ME, FRS, HIST MANIFEST - NY, HIST NPDES - ME, ICIS, INACTIVE PCS, MANIFEST - NJ, MANIFEST EPA, MLTS, PCS FACILITY, RCRA SQG, SPILLS - ME, STORMWATER, STORMWATER - ME, T 2 - ME, TOSCA-PLANT] ***(cont.)***

Envirosite ID: 3223112
EPA ID: N/R

HIST MANIFEST - NY ***(cont.)***

Part A Received Date :	N/R
Part B Received Date :	N/R

Hazardous Waste Details

Waste Code :	IGNITABLE WASTE
Quantity of Waste :	5
Units of Quantity :	Pounds
Number of Containers :	1
Type of Container :	Fiberboard or plastic drums, barrels, kegs
Handling Method :	Incineration, heat recovery, burning
Specific Gravity :	01.00

HIST NPDES - ME

Facility Name :	LONZA ROCKLAND, INC.
Facility Address :	191 THOMASTON ST, ROCKLAND, ME 04841
County :	Knox

Facility Details

Facility ID :	N/R
Active/Inactive :	N/R
Receiving Stream :	N/R
District :	N/R
Facility Address Type :	SITE
Owner Name :	N/R
Owner Type :	N/R
Owner County :	Knox
Company :	Lonza Rockland, Inc.
Company Address :	N/R 191 THOMASTON ST, ROCKLAND, ME 04841
Last Date in Agency List :	2019-12-12

Permit Details

Permit Issued Date :	2017-04-04
Permit Expire Date :	2021-12-06
Permit Status Date :	2017-04-11
Permit :	MERNEB593
Permit Status :	Approved
Permit Type :	BWQ - Stormwater Industrial General Permit
Permit Sub Type :	No Exposure Certification
Application Status Date :	2017-04-04

DRAFT

Map Id: 104
Direction: W
Distance: 0.713 mi., 3764 ft.
Elevation: 65 ft.
Relative: Higher

Site Name : LONZA ROCKLAND, INC. | CAMBREX BIOSCIENCE | FMC CORP
191 THOMASTON ST | 191 THOMASTON STREET | 191 THOMASTON STREET BIOPRODUCTS DEPARTMENT
ROCKLAND | Rockland, ME

Database(s) : [ARCHIVED RCRA TSDF, ECHO, EGAD - ME, FRS, HIST MANIFEST - NY, HIST NPDES - ME, ICIS, INACTIVE PCS, MANIFEST - NJ, MANIFEST EPA, MLTS, PCS FACILITY, RCRA SQG, SPILLS - ME, STORMWATER, STORMWATER - ME, T 2 - ME, TOSCA-PLANT] ***(cont.)***

Envirosite ID: 3223112
EPA ID: N/R

HIST NPDES - ME ***(cont.)***

Application Type :	MEPDES IND STW GP CVRD REISSUE

ICIS

Facility Name :	LONZA ROCKLAND, INC.
Facility Address :	191 THOMASTON ST, ROCKLAND, ME 04841

Site Details

NPDES ID :	MERNEB593
ICIS Facility Interest ID :	3600071414
Facility UIN :	110039665966
Facility Type Code :	N/R
Impaired Waters :	N/R
Latitude :	44.105278
Longitude :	-69.1075
Last Date in Agency List :	2025-03-06

INACTIVE PCS

Issue Date :	217-04-04
Original Issue Date :	2012-05-21
Effective Date :	2017-04-04
Expiration Date :	2021-12-06
Retirement Date :	N/R
Termination Date :	N/R
Issuing Agency :	N/R
Agency Type :	State
Activity ID :	3601078940
External Permit Number :	MERNEB593
Facility Type Indicator :	NON-POTW
Permit Type :	General Permit Covered Facility-NPDES)
Major Minor Status :	N
Permit Status :	Expired
Total Design Flow Number :	N/R
Actual Average Flow Number :	N/R
State Water Body :	N/R
State Water Body Name :	Unnamed Wetland
Permit Name :	LONZA ROCKLAND, INC.
Permit Comp Status :	N/R
RNC Tracking :	Y
Master External Permit Number :	MER050000
TMDL Interface :	N/R
EDMR Authorization :	N
Pretreatment Indicator :	N/R
Last Date in Agency List :	2025-03-10

DRAFT

Map Id: 104
Direction: W
Distance: 0.713 mi., 3764 ft.
Elevation: 65 ft.
Relative: Higher

Site Name : LONZA ROCKLAND, INC. | CAMBREX BIOSCIENCE | FMC CORP
191 THOMASTON ST | 191 THOMASTON STREET | 191 THOMASTON STREET BIOPRODUCTS DEPARTMENT
ROCKLAND | Rockland, ME

Database(s) : [ARCHIVED RCRA TSDF, ECHO, EGAD - ME, FRS, HIST MANIFEST - NY, HIST NPDES - ME, ICIS, INACTIVE PCS, MANIFEST - NJ, MANIFEST EPA, MLTS, PCS FACILITY, RCRA SQG, SPILLS - ME, STORMWATER, STORMWATER - ME, T 2 - ME, TOSCA-PLANT] ***(cont.)***

Envirosite ID: 3223112
EPA ID: N/R

INACTIVE PCS ***(cont.)***

Issue Date :	2012-05-21
Original Issue Date :	2012-05-21
Effective Date :	2012-05-21
Expiration Date :	2016-04-25
Retirement Date :	2017-04-03
Termination Date :	N/R
Issuing Agency :	N/R
Agency Type :	State
Activity ID :	3600194248
External Permit Number :	MERNEB593
Facility Type Indicator :	NON-POTW
Permit Type :	General Permit Covered Facility-NPDES)
Major Minor Status :	N
Permit Status :	Expired
Total Design Flow Number :	N/R
Actual Average Flow Number :	N/R
State Water Body :	N/R
State Water Body Name :	Unnamed Wetland
Permit Name :	LONZA ROCKLAND, INC.
Permit Comp Status :	Y
RNC Tracking :	Y
Master External Permit Number :	MER050000
TMDL Interface :	N/R
EDMR Authorization :	N
Pretreatment Indicator :	N/R
Last Date in Agency List :	2025-03-10

DRAFT

MANIFEST - NJ

Details for this site have been truncated due to the large number of available details for this site within this dataset. For the complete details for this site, contact your Envirosite account representative for a complimentary site report containing all of the details available.

Transporter Date :	2015-01-26
Date Shipped :	N/R
Date Accepted :	2015-02-05
Transporter EPA ID Number :	NJD080631369
Transporter EPA Facility Name :	VEOLIA ES TECHNICAL SOLUTIONS CORP
Manifest ID :	000861311VES
Generator EPA ID Number :	MED985468982
Generator EPA Facility Name :	FMC CORP
TSDF EPA ID Number :	NJD002454544
TSDF EPA Facility Name :	VEOLIA ES TECHNICAL SOLUTIONS LLC
Waste Sequence ID :	1.00
Waste Codes :	D001
Total Quantity :	200.00
Quantity Units :	Pounds

Map Id: 104
Direction: W
Distance: 0.713 mi., 3764 ft.
Elevation: 65 ft.
Relative: Higher

Site Name : LONZA ROCKLAND, INC. | CAMBREX BIOSCIENCE | FMC CORP
191 THOMASTON ST | 191 THOMASTON STREET | 191 THOMASTON STREET BIOPRODUCTS DEPARTMENT
ROCKLAND | Rockland, ME

Database(s) : [ARCHIVED RCRA TSDF, ECHO, EGAD - ME, FRS, HIST MANIFEST - NY, HIST NPDES - ME, ICIS, INACTIVE PCS, MANIFEST - NJ, MANIFEST EPA, MLTS, PCS FACILITY, RCRA SQG, SPILLS - ME, STORMWATER, STORMWATER - ME, T 2 - ME, TOSCA-PLANT] ***(cont.)***

Envirosite ID: 3223112
EPA ID: N/R

MANIFEST - NJ ***(cont.)***

Last Date in Agency List :	2015-04-14
Transporter Date :	2015-01-26
Date Shipped :	N/R
Date Accepted :	2015-02-04
Transporter EPA ID Number :	NJD080631369
Transporter EPA Facility Name :	VEOLIA ES TECHNICAL SOLUTIONS CORP
Manifest ID :	000861313VES
Generator EPA ID Number :	MED985468982
Generator EPA Facility Name :	FMC CORP
TSDF EPA ID Number :	NJD980536593
TSDF EPA Facility Name :	VEOLIA ES TECHNICAL SOLUTIONS LLC
Waste Sequence ID :	1.00
Waste Codes :	U007
Total Quantity :	25.00
Quantity Units :	Pounds
Last Date in Agency List :	2015-04-14
Transporter Date :	2015-01-26
Date Shipped :	N/R
Date Accepted :	2015-02-04
Transporter EPA ID Number :	NJD080631369
Transporter EPA Facility Name :	VEOLIA ES TECHNICAL SOLUTIONS CORP
Manifest ID :	000861313VES
Generator EPA ID Number :	MED985468982
Generator EPA Facility Name :	FMC CORP
TSDF EPA ID Number :	NJD980536593
TSDF EPA Facility Name :	VEOLIA ES TECHNICAL SOLUTIONS LLC
Waste Sequence ID :	2.00
Waste Codes :	U007
Total Quantity :	15.00
Quantity Units :	Pounds
Last Date in Agency List :	2015-04-14
Transporter Date :	2014-08-19
Date Shipped :	2014-08-19
Date Accepted :	2014-08-21
Transporter EPA ID Number :	NJD080631369
Transporter EPA Facility Name :	VEOLIA ES TECHNICAL SOLUTIONS CORP
Manifest ID :	000865732VES
Generator EPA ID Number :	N/R
Generator EPA Facility Name :	N/R
TSDF EPA ID Number :	NJD002454544
TSDF EPA Facility Name :	VEOLIA ES TECHNICAL SOLUTIONS LLC

DRAFT

Map Id: 104
Direction: W
Distance: 0.713 mi., 3764 ft.
Elevation: 65 ft.
Relative: Higher

Site Name : LONZA ROCKLAND, INC. | CAMBREX BIOSCIENCE | FMC CORP
191 THOMASTON ST | 191 THOMASTON STREET | 191 THOMASTON STREET BIOPRODUCTS DEPARTMENT
ROCKLAND | Rockland, ME

Database(s) : [ARCHIVED RCRA TSDF, ECHO, EGAD - ME, FRS, HIST MANIFEST - NY, HIST NPDES - ME, ICIS, INACTIVE PCS, MANIFEST - NJ, MANIFEST EPA, MLTS, PCS FACILITY, RCRA SQG, SPILLS - ME, STORMWATER, STORMWATER - ME, T 2 - ME, TOSCA-PLANT] ***(cont.)***

Envirosite ID: 3223112
EPA ID: N/R

MANIFEST - NJ ***(cont.)***

Waste Sequence ID :	1
Waste Codes :	D001
Total Quantity :	39
Quantity Units :	Pounds
Last Date in Agency List :	2014-11-10
Transporter Date :	2014-08-19
Date Shipped :	2014-08-19
Date Accepted :	2014-08-26
Transporter EPA ID Number :	NJD080631369
Transporter EPA Facility Name :	VEOLIA ES TECHNICAL SOLUTIONS CORP
Manifest ID :	000865733VES
Generator EPA ID Number :	N/R
Generator EPA Facility Name :	N/R
TSDF EPA ID Number :	NJD980536593
TSDF EPA Facility Name :	VEOLIA ES TECHNICAL SOLUTIONS LLC
Waste Sequence ID :	1
Waste Codes :	D001 D002
Total Quantity :	10
Quantity Units :	Pounds
Last Date in Agency List :	2014-11-10
Transporter Date :	2014-08-19
Date Shipped :	2014-08-19
Date Accepted :	2014-08-26
Transporter EPA ID Number :	NJD080631369
Transporter EPA Facility Name :	VEOLIA ES TECHNICAL SOLUTIONS CORP
Manifest ID :	000865733VES
Generator EPA ID Number :	N/R
Generator EPA Facility Name :	N/R
TSDF EPA ID Number :	NJD980536593
TSDF EPA Facility Name :	VEOLIA ES TECHNICAL SOLUTIONS LLC
Waste Sequence ID :	2
Waste Codes :	U007
Total Quantity :	15
Quantity Units :	Pounds
Last Date in Agency List :	2014-11-10
Transporter Date :	2014-08-19
Date Shipped :	2014-08-19
Date Accepted :	2014-08-26
Transporter EPA ID Number :	NJD080631369
Transporter EPA Facility Name :	VEOLIA ES TECHNICAL SOLUTIONS CORP
Manifest ID :	000865733VES

DRAFT

Map Id: 104
Direction: W
Distance: 0.713 mi., 3764 ft.
Elevation: 65 ft.
Relative: Higher

Site Name : LONZA ROCKLAND, INC. | CAMBREX BIOSCIENCE | FMC CORP
191 THOMASTON ST | 191 THOMASTON STREET | 191 THOMASTON STREET BIOPRODUCTS DEPARTMENT
ROCKLAND | Rockland, ME

Database(s) : [ARCHIVED RCRA TSDF, ECHO, EGAD - ME, FRS, HIST MANIFEST - NY, HIST NPDES - ME, ICIS, INACTIVE PCS, MANIFEST - NJ, MANIFEST EPA, MLTS, PCS FACILITY, RCRA SQG, SPILLS - ME, STORMWATER, STORMWATER - ME, T 2 - ME, TOSCA-PLANT] ***(cont.)***

Envirosite ID: 3223112
EPA ID: N/R

MANIFEST - NJ ***(cont.)***

Generator EPA ID Number :	N/R
Generator EPA Facility Name :	N/R
TSDF EPA ID Number :	NJD980536593
TSDF EPA Facility Name :	VEOLIA ES TECHNICAL SOLUTIONS LLC
Waste Sequence ID :	3
Waste Codes :	U007
Total Quantity :	10
Quantity Units :	Pounds
Last Date in Agency List :	2014-11-10

Transporter Date :	2014-08-19
Date Shipped :	2014-08-19
Date Accepted :	2014-08-26
Transporter EPA ID Number :	NJD080631369
Transporter EPA Facility Name :	VEOLIA ES TECHNICAL SOLUTIONS CORP
Manifest ID :	000865733VES
Generator EPA ID Number :	N/R
Generator EPA Facility Name :	N/R
TSDF EPA ID Number :	NJD980536593
TSDF EPA Facility Name :	VEOLIA ES TECHNICAL SOLUTIONS LLC
Waste Sequence ID :	4
Waste Codes :	D001 D002
Total Quantity :	20
Quantity Units :	Pounds
Last Date in Agency List :	2014-11-10

Transporter Date :	2014-08-19
Date Shipped :	2014-08-19
Date Accepted :	2014-08-26
Transporter EPA ID Number :	NJD080631369
Transporter EPA Facility Name :	VEOLIA ES TECHNICAL SOLUTIONS CORP
Manifest ID :	000865733VES
Generator EPA ID Number :	N/R
Generator EPA Facility Name :	N/R
TSDF EPA ID Number :	NJD980536593
TSDF EPA Facility Name :	VEOLIA ES TECHNICAL SOLUTIONS LLC
Waste Sequence ID :	5
Waste Codes :	D002
Total Quantity :	10
Quantity Units :	Pounds
Last Date in Agency List :	2014-11-10

Transporter Date :	2014-08-19
Date Shipped :	2014-08-19

DRAFT

Map Id: 104
Direction: W
Distance: 0.713 mi., 3764 ft.
Elevation: 65 ft.
Relative: Higher

Site Name : LONZA ROCKLAND, INC. | CAMBREX BIOSCIENCE | FMC CORP
191 THOMASTON ST | 191 THOMASTON STREET | 191 THOMASTON STREET BIOPRODUCTS DEPARTMENT
ROCKLAND | Rockland, ME

Database(s) : [ARCHIVED RCRA TSDF, ECHO, EGAD - ME, FRS, HIST MANIFEST - NY, HIST NPDES - ME, ICIS, INACTIVE PCS, MANIFEST - NJ, MANIFEST EPA, MLTS, PCS FACILITY, RCRA SQG, SPILLS - ME, STORMWATER, STORMWATER - ME, T 2 - ME, TOSCA-PLANT] ***(cont.)***

Envirosite ID: 3223112
EPA ID: N/R

MANIFEST - NJ ***(cont.)***

Date Accepted :	2014-08-26
Transporter EPA ID Number :	NJD080631369
Transporter EPA Facility Name :	VEOLIA ES TECHNICAL SOLUTIONS CORP
Manifest ID :	000865733VES
Generator EPA ID Number :	N/R
Generator EPA Facility Name :	N/R
TSDF EPA ID Number :	NJD980536593
TSDF EPA Facility Name :	VEOLIA ES TECHNICAL SOLUTIONS LLC
Waste Sequence ID :	6
Waste Codes :	U122
Total Quantity :	10
Quantity Units :	Pounds
Last Date in Agency List :	2014-11-10

Transporter Date :	2014-11-03
Date Shipped :	2014-11-03
Date Accepted :	2014-11-07
Transporter EPA ID Number :	NJD080631369
Transporter EPA Facility Name :	VEOLIA ES TECHNICAL SOLUTIONS CORP
Manifest ID :	000866875VES
Generator EPA ID Number :	MED985468982
Generator EPA Facility Name :	FMC CORP
TSDF EPA ID Number :	NJD980536593
TSDF EPA Facility Name :	VEOLIA ES TECHNICAL SOLUTIONS LLC
Waste Sequence ID :	1.00
Waste Codes :	D001
Total Quantity :	5.00
Quantity Units :	Pounds
Last Date in Agency List :	2015-01-13

Transporter Date :	2014-11-03
Date Shipped :	2014-11-03
Date Accepted :	2014-11-07
Transporter EPA ID Number :	NJD080631369
Transporter EPA Facility Name :	VEOLIA ES TECHNICAL SOLUTIONS CORP
Manifest ID :	000866875VES
Generator EPA ID Number :	MED985468982
Generator EPA Facility Name :	FMC CORP
TSDF EPA ID Number :	NJD980536593
TSDF EPA Facility Name :	VEOLIA ES TECHNICAL SOLUTIONS LLC
Waste Sequence ID :	2.00
Waste Codes :	D001 D002
Total Quantity :	5.00
Quantity Units :	Pounds
Last Date in Agency List :	2015-01-13

DRAFT

Map Id: 104
Direction: W
Distance: 0.713 mi., 3764 ft.
Elevation: 65 ft.
Relative: Higher

Site Name : LONZA ROCKLAND, INC. | CAMBREX BIOSCIENCE | FMC CORP
191 THOMASTON ST | 191 THOMASTON STREET | 191 THOMASTON STREET
BIOPRODUCTS DEPARTMENT
ROCKLAND | Rockland, ME

Database(s) : [ARCHIVED RCRA TSDF, ECHO, EGAD - ME, FRS, HIST MANIFEST - NY, HIST NPDES - ME, ICIS, INACTIVE PCS, MANIFEST - NJ, MANIFEST EPA, MLTS, PCS FACILITY, RCRA SQG, SPILLS - ME, STORMWATER, STORMWATER - ME, T 2 - ME, TOSCA-PLANT] ***(cont.)***

Envirosite ID: 3223112
EPA ID: N/R

MANIFEST - NJ ***(cont.)***

Transporter Date :	2014-11-03
Date Shipped :	2014-11-03
Date Accepted :	2014-11-07
Transporter EPA ID Number :	NJD080631369
Transporter EPA Facility Name :	VEOLIA ES TECHNICAL SOLUTIONS CORP
Manifest ID :	000866875VES
Generator EPA ID Number :	MED985468982
Generator EPA Facility Name :	FMC CORP
TSDF EPA ID Number :	NJD980536593
TSDF EPA Facility Name :	VEOLIA ES TECHNICAL SOLUTIONS LLC
Waste Sequence ID :	3.00
Waste Codes :	D022
Total Quantity :	25.00
Quantity Units :	Pounds
Last Date in Agency List :	2015-01-13

Transporter Date :	2014-11-03
Date Shipped :	2014-11-03
Date Accepted :	2014-11-07
Transporter EPA ID Number :	NJD080631369
Transporter EPA Facility Name :	VEOLIA ES TECHNICAL SOLUTIONS CORP
Manifest ID :	000866875VES
Generator EPA ID Number :	MED985468982
Generator EPA Facility Name :	FMC CORP
TSDF EPA ID Number :	NJD980536593
TSDF EPA Facility Name :	VEOLIA ES TECHNICAL SOLUTIONS LLC
Waste Sequence ID :	4.00
Waste Codes :	D002
Total Quantity :	5.00
Quantity Units :	Pounds
Last Date in Agency List :	2015-01-13

Transporter Date :	2014-11-03
Date Shipped :	2014-11-03
Date Accepted :	2014-11-07
Transporter EPA ID Number :	NJD080631369
Transporter EPA Facility Name :	VEOLIA ES TECHNICAL SOLUTIONS CORP
Manifest ID :	000866875VES
Generator EPA ID Number :	MED985468982
Generator EPA Facility Name :	FMC CORP
TSDF EPA ID Number :	NJD980536593
TSDF EPA Facility Name :	VEOLIA ES TECHNICAL SOLUTIONS LLC
Waste Sequence ID :	5.00
Waste Codes :	D003
Total Quantity :	5.00

DRAFT

Map Id: 104
Direction: W
Distance: 0.713 mi., 3764 ft.
Elevation: 65 ft.
Relative: Higher

Site Name : LONZA ROCKLAND, INC. | CAMBREX BIOSCIENCE | FMC CORP
191 THOMASTON ST | 191 THOMASTON STREET | 191 THOMASTON STREET BIOPRODUCTS DEPARTMENT
ROCKLAND | Rockland, ME

Database(s) : [ARCHIVED RCRA TSDF, ECHO, EGAD - ME, FRS, HIST MANIFEST - NY, HIST NPDES - ME, ICIS, INACTIVE PCS, MANIFEST - NJ, MANIFEST EPA, MLTS, PCS FACILITY, RCRA SQG, SPILLS - ME, STORMWATER, STORMWATER - ME, T 2 - ME, TOSCA-PLANT] ***(cont.)***

Envirosite ID: 3223112
EPA ID: N/R

MANIFEST - NJ ***(cont.)***

Quantity Units :	Pounds
Last Date in Agency List :	2015-01-13
Transporter Date :	2014-11-03
Date Shipped :	2014-11-03
Date Accepted :	2014-11-07
Transporter EPA ID Number :	NJD080631369
Transporter EPA Facility Name :	VEOLIA ES TECHNICAL SOLUTIONS CORP
Manifest ID :	000866875VES
Generator EPA ID Number :	MED985468982
Generator EPA Facility Name :	FMC CORP
TSDF EPA ID Number :	NJD980536593
TSDF EPA Facility Name :	VEOLIA ES TECHNICAL SOLUTIONS LLC
Waste Sequence ID :	6.00
Waste Codes :	D002
Total Quantity :	5.00
Quantity Units :	Pounds
Last Date in Agency List :	2015-01-13
Transporter Date :	2014-11-03
Date Shipped :	2014-11-03
Date Accepted :	2014-11-06
Transporter EPA ID Number :	NJD080631369
Transporter EPA Facility Name :	VEOLIA ES TECHNICAL SOLUTIONS CORP
Manifest ID :	000866879VES
Generator EPA ID Number :	MED985468982
Generator EPA Facility Name :	FMC CORP
TSDF EPA ID Number :	NJD002454544
TSDF EPA Facility Name :	VEOLIA ES TECHNICAL SOLUTIONS LLC
Waste Sequence ID :	1.00
Waste Codes :	D001
Total Quantity :	40.00
Quantity Units :	Pounds
Last Date in Agency List :	2015-01-13
Transporter Date :	2018-05-15
Date Shipped :	2018-05-15
Date Accepted :	2018-05-23
Transporter EPA ID Number :	NJD080631369
Transporter EPA Facility Name :	VEOLIA ES TECHNICAL SOLUTIONS CORP
Manifest ID :	001161628VES
Generator EPA ID Number :	MED985468982
Generator EPA Facility Name :	FMC CORP
TSDF EPA ID Number :	NJD002454544

DRAFT

Map Id: 104
Direction: W
Distance: 0.713 mi., 3764 ft.
Elevation: 65 ft.
Relative: Higher

Site Name : LONZA ROCKLAND, INC. | CAMBREX BIOSCIENCE | FMC CORP
191 THOMASTON ST | 191 THOMASTON STREET | 191 THOMASTON STREET BIOPRODUCTS DEPARTMENT
ROCKLAND | Rockland, ME

Database(s) : [ARCHIVED RCRA TSDF, ECHO, EGAD - ME, FRS, HIST MANIFEST - NY, HIST NPDES - ME, ICIS, INACTIVE PCS, MANIFEST - NJ, MANIFEST EPA, MLTS, PCS FACILITY, RCRA SQG, SPILLS - ME, STORMWATER, STORMWATER - ME, T 2 - ME, TOSCA-PLANT] ***(cont.)***

Envirosite ID: 3223112
EPA ID: N/R

MANIFEST - NJ ***(cont.)***

TSDF EPA Facility Name :	VEOLIA ES TECHNICAL SOLUTIONS LLC
Waste Sequence ID :	1
Waste Codes :	D001
Total Quantity :	82
Quantity Units :	Pounds
Last Date in Agency List :	2018-11-14

Transporter Date :	2017-08-30
Date Shipped :	2017-08-30
Date Accepted :	2017-09-08
Transporter EPA ID Number :	NJD080631369
Transporter EPA Facility Name :	VEOLIA ES TECHNICAL SOLUTIONS CORP
Manifest ID :	001214461VES
Generator EPA ID Number :	MED985468982
Generator EPA Facility Name :	FMC CORP
TSDF EPA ID Number :	NJD980536593
TSDF EPA Facility Name :	VEOLIA ES TECHNICAL SOLUTIONS LLC
Waste Sequence ID :	1
Waste Codes :	U007 D002 D001
Total Quantity :	10
Quantity Units :	Pounds
Last Date in Agency List :	2017-11-29

Transporter Date :	2017-08-30
Date Shipped :	2017-08-30
Date Accepted :	2017-09-08
Transporter EPA ID Number :	NJD080631369
Transporter EPA Facility Name :	VEOLIA ES TECHNICAL SOLUTIONS CORP
Manifest ID :	001214461VES
Generator EPA ID Number :	MED985468982
Generator EPA Facility Name :	FMC CORP
TSDF EPA ID Number :	NJD980536593
TSDF EPA Facility Name :	VEOLIA ES TECHNICAL SOLUTIONS LLC
Waste Sequence ID :	2
Waste Codes :	D002
Total Quantity :	5
Quantity Units :	Pounds
Last Date in Agency List :	2017-11-29

Transporter Date :	2016-09-21
Date Shipped :	2016-09-21
Date Accepted :	2016-09-28
Transporter EPA ID Number :	NJD080631369
Transporter EPA Facility Name :	VEOLIA ES TECHNICAL SOLUTIONS CORP

DRAFT

Map Id: 104
Direction: W
Distance: 0.713 mi., 3764 ft.
Elevation: 65 ft.
Relative: Higher

Site Name : LONZA ROCKLAND, INC. | CAMBREX BIOSCIENCE | FMC CORP
191 THOMASTON ST | 191 THOMASTON STREET | 191 THOMASTON STREET BIOPRODUCTS DEPARTMENT
ROCKLAND | Rockland, ME

Database(s) : [ARCHIVED RCRA TSDF, ECHO, EGAD - ME, FRS, HIST MANIFEST - NY, HIST NPDES - ME, ICIS, INACTIVE PCS, MANIFEST - NJ, MANIFEST EPA, MLTS, PCS FACILITY, RCRA SQG, SPILLS - ME, STORMWATER, STORMWATER - ME, T 2 - ME, TOSCA-PLANT] ***(cont.)***

Envirosite ID: 3223112
EPA ID: N/R

MANIFEST - NJ ***(cont.)***

Manifest ID :	001215693VES
Generator EPA ID Number :	MED985468982
Generator EPA Facility Name :	FMC CORP
TSDF EPA ID Number :	NJD980536593
TSDF EPA Facility Name :	VEOLIA ES TECHNICAL SOLUTIONS LLC
Waste Sequence ID :	1.00
Waste Codes :	U122 D001
Total Quantity :	6.00
Quantity Units :	Pounds
Last Date in Agency List :	2016-12-14

Transporter Date :	2016-09-21
Date Shipped :	2016-09-21
Date Accepted :	2016-09-28
Transporter EPA ID Number :	NJD080631369
Transporter EPA Facility Name :	VEOLIA ES TECHNICAL SOLUTIONS CORP
Manifest ID :	001215693VES
Generator EPA ID Number :	MED985468982
Generator EPA Facility Name :	FMC CORP
TSDF EPA ID Number :	NJD980536593
TSDF EPA Facility Name :	VEOLIA ES TECHNICAL SOLUTIONS LLC
Waste Sequence ID :	2.00
Waste Codes :	D001 D011
Total Quantity :	4.00
Quantity Units :	Pounds
Last Date in Agency List :	2016-12-14

Transporter Date :	2016-09-21
Date Shipped :	2016-09-21
Date Accepted :	2016-09-28
Transporter EPA ID Number :	NJD080631369
Transporter EPA Facility Name :	VEOLIA ES TECHNICAL SOLUTIONS CORP
Manifest ID :	001215693VES
Generator EPA ID Number :	MED985468982
Generator EPA Facility Name :	FMC CORP
TSDF EPA ID Number :	NJD980536593
TSDF EPA Facility Name :	VEOLIA ES TECHNICAL SOLUTIONS LLC
Waste Sequence ID :	3.00
Waste Codes :	D003
Total Quantity :	5.00
Quantity Units :	Pounds
Last Date in Agency List :	2016-12-14

DRAFT

Map Id: 104
Direction: W
Distance: 0.713 mi., 3764 ft.
Elevation: 65 ft.
Relative: Higher

Site Name : LONZA ROCKLAND, INC. | CAMBREX BIOSCIENCE | FMC CORP
191 THOMASTON ST | 191 THOMASTON STREET | 191 THOMASTON STREET
BIOPRODUCTS DEPARTMENT
ROCKLAND | Rockland, ME

Database(s) : [ARCHIVED RCRA TSDF, ECHO, EGAD - ME, FRS, HIST MANIFEST - NY, HIST NPDES - ME, ICIS, INACTIVE PCS, MANIFEST - NJ, MANIFEST EPA, MLTS, PCS FACILITY, RCRA SQG, SPILLS - ME, STORMWATER, STORMWATER - ME, T 2 - ME, TOSCA-PLANT] ***(cont.)***

Envirosite ID: 3223112
EPA ID: N/R

MANIFEST - NJ ***(cont.)***

Transporter Date :	2016-09-21
Date Shipped :	2016-09-21
Date Accepted :	2016-09-28
Transporter EPA ID Number :	NJD080631369
Transporter EPA Facility Name :	VEOLIA ES TECHNICAL SOLUTIONS CORP
Manifest ID :	001215693VES
Generator EPA ID Number :	MED985468982
Generator EPA Facility Name :	FMC CORP
TSDF EPA ID Number :	NJD980536593
TSDF EPA Facility Name :	VEOLIA ES TECHNICAL SOLUTIONS LLC
Waste Sequence ID :	4.00
Waste Codes :	D002
Total Quantity :	97.00
Quantity Units :	Pounds
Last Date in Agency List :	2016-12-14

Transporter Date :	2016-09-21
Date Shipped :	2016-09-21
Date Accepted :	2016-09-28
Transporter EPA ID Number :	NJD080631369
Transporter EPA Facility Name :	VEOLIA ES TECHNICAL SOLUTIONS CORP
Manifest ID :	001215694VES
Generator EPA ID Number :	MED985468982
Generator EPA Facility Name :	FMC CORP
TSDF EPA ID Number :	NJD002454544
TSDF EPA Facility Name :	VEOLIA ES TECHNICAL SOLUTIONS LLC
Waste Sequence ID :	1.00
Waste Codes :	D001
Total Quantity :	36.00
Quantity Units :	Pounds
Last Date in Agency List :	2016-12-14

MANIFEST EPA

Manifest Details

Details for this site have been truncated due to the large number of available details for this site within this dataset. For the complete details for this site, contact your Envirosite account representative for a complimentary site report containing all of the details available.

Manifest Number :	001918473VES
Shipped Date :	2024-03-13
Updated Date :	2024-04-01
Received Date :	2024-03-21
Status :	Signed
Generator ID :	MED985468982

DRAFT

Map Id: 104
Direction: W
Distance: 0.713 mi., 3764 ft.
Elevation: 65 ft.
Relative: Higher

Site Name : LONZA ROCKLAND, INC. | CAMBREX BIOSCIENCE | FMC CORP
191 THOMASTON ST | 191 THOMASTON STREET | 191 THOMASTON STREET BIOPRODUCTS DEPARTMENT
ROCKLAND | Rockland, ME

Database(s) : [ARCHIVED RCRA TSDF, ECHO, EGAD - ME, FRS, HIST MANIFEST - NY, HIST NPDES - ME, ICIS, INACTIVE PCS, MANIFEST - NJ, MANIFEST EPA, MLTS, PCS FACILITY, RCRA SQG, SPILLS - ME, STORMWATER, STORMWATER - ME, T 2 - ME, TOSCA-PLANT] ***(cont.)***

Envirosite ID: 3223112
EPA ID: N/R

MANIFEST EPA ***(cont.)***

Generator Name :	LONZA ROCKLAND, INC.
Generator Address :	191 THOMASTON ST, ROCKLAND, ME 04841-2130
Generator Mailing :	191 THOMASTON ST, ROCKLAND, ME 04841-2130
Generator Contact :	N/R
Destination ID :	NJD002454544
Destination Name :	VEOLIA ES TECHNICAL SOLUTIONS
Destination Mailing :	125 L.L.C. 125 FACTORY LANE, MIDDLESEX, NJ 08846
Destination Address :	125 L.L.C. 125 FACTORY LANE, MIDDLESEX, NJ 08846
Destination Contact :	N/R
Submission Type :	DataImage5Copy
Origin Type :	Service
Manifest Residue :	N
Rejection :	N
Last Date in Agency List :	2024-12-03

Waste Details

Waste Line Number :	1
Is DOT Hazardous :	Y
DOT ID Number :	UN1219
DOT Information :	UN1219, WASTE ISOPROPYL ALCOHOL, 3, II
Non Waste Description :	N/R
Quantity :	75 Pounds
Quantity Tons, Acute, Non-Acute :	0.0375, 0, 0.0375
Quantity Kg, Acute, Non-Acute :	0, 34.013626
Quantity Tons, Haz, Non-Haz :	0.0375,
Quantity Kg, Haz, Non-Haz :	34.013626,
Management Method :	H061 - FUEL BLENDING
Is EPA Waste :	Y
Federal Code :	D001
State Code :	N/R

Waste Line Number :	2
Is DOT Hazardous :	Y
DOT ID Number :	UN3265
DOT Information :	UN3265, WASTE CORROSIVE LIQUID, ACIDIC, ORGANIC, n.o.s., (ACETIC ACID), 8, II
Non Waste Description :	N/R
Quantity :	33 Pounds
Quantity Tons, Acute, Non-Acute :	0.0165, 0, 0.0165
Quantity Kg, Acute, Non-Acute :	0, 14.965996
Quantity Tons, Haz, Non-Haz :	0.0165,
Quantity Kg, Haz, Non-Haz :	14.965996,

DRAFT

Map Id: 104
Direction: W
Distance: 0.713 mi., 3764 ft.
Elevation: 65 ft.
Relative: Higher

Site Name : LONZA ROCKLAND, INC. | CAMBREX BIOSCIENCE | FMC CORP
191 THOMASTON ST | 191 THOMASTON STREET | 191 THOMASTON STREET BIOPRODUCTS DEPARTMENT
ROCKLAND | Rockland, ME

Database(s) : [ARCHIVED RCRA TSDF, ECHO, EGAD - ME, FRS, HIST MANIFEST - NY, HIST NPDES - ME, ICIS, INACTIVE PCS, MANIFEST - NJ, MANIFEST EPA, MLTS, PCS FACILITY, RCRA SQG, SPILLS - ME, STORMWATER, STORMWATER - ME, T 2 - ME, TOSCA-PLANT] ***(cont.)***

Envirosite ID: 3223112
EPA ID: N/R

MANIFEST EPA ***(cont.)***

Management Method :	H061 - FUEL BLENDING
Is EPA Waste :	Y
Federal Code :	D002
State Code :	N/R

Manifest Details

Manifest Number :	001918475VES
Shipped Date :	2024-03-13
Updated Date :	2024-04-19
Received Date :	2024-03-20
Status :	Signed
Generator ID :	MED985468982
Generator Name :	LONZA ROCKLAND, INC.
Generator Address :	191 THOMASTON ST, ROCKLAND, ME 04841-2130
Generator Mailing :	191 THOMASTON ST, ROCKLAND, ME 04841-2130
Generator Contact :	N/R
Destination ID :	NJD980536593
Destination Name :	VEOLIA ES TECHNICAL SOLUTIONS
Destination Mailing :	1 L.L.C. 1 EDEN LANE, FLANDERS, NJ 07836
Destination Address :	1 L.L.C. 1 EDEN LANE, FLANDERS, NJ 07836
Destination Contact :	N/R
Submission Type :	DataImage5Copy
Origin Type :	Service
Manifest Residue :	N
Rejection :	N
Last Date in Agency List :	2024-12-03

Waste Details

Waste Line Number :	1
Is DOT Hazardous :	Y
DOT ID Number :	UN1993
DOT Information :	UN1993, WASTE FLAMMABLE LIQUIDS, n.o.s., (BENZYL ALCOHOL, IPA (ISOPROPYL ALCOHOL) (<98% CONCENTRATION)), 3, II
Non Waste Description :	N/R
Quantity :	240 Pounds
Quantity Tons, Acute, Non-Acute :	0.12, 0, 0.12
Quantity Kg, Acute, Non-Acute :	0, 108.8436
Quantity Tons, Haz, Non-Haz :	0.12,
Quantity Kg, Haz, Non-Haz :	108.8436,
Management Method :	H141 - STORAGE, BULKING AND/OR TRANSFER OFF SITE
Is EPA Waste :	Y

DRAFT

Map Id: 104
Direction: W
Distance: 0.713 mi., 3764 ft.
Elevation: 65 ft.
Relative: Higher

Site Name : LONZA ROCKLAND, INC. | CAMBREX BIOSCIENCE | FMC CORP
191 THOMASTON ST | 191 THOMASTON STREET | 191 THOMASTON STREET BIOPRODUCTS DEPARTMENT
ROCKLAND | Rockland, ME

Database(s) : [ARCHIVED RCRA TSDF, ECHO, EGAD - ME, FRS, HIST MANIFEST - NY, HIST NPDES - ME, ICIS, INACTIVE PCS, MANIFEST - NJ, MANIFEST EPA, MLTS, PCS FACILITY, RCRA SQG, SPILLS - ME, STORMWATER, STORMWATER - ME, T 2 - ME, TOSCA-PLANT] ***(cont.)***

Envirosite ID: 3223112
EPA ID: N/R

MANIFEST EPA ***(cont.)***

Federal Code :	D001, D035, D038, F003, F005, U031, U056, U159
State Code :	N/R
Waste Line Number :	2
Is DOT Hazardous :	Y
DOT ID Number :	UN1135
DOT Information :	UN1135, WASTE ETHYLENE CHLOROHYDRIN, 6.1 (3), I, POISON INHALATION HAZARD, ZONE B, DOT-SP 9168
Non Waste Description :	N/R
Quantity :	5 Pounds
Quantity Tons, Acute, Non-Acute :	0.0025, 0, 0.0025
Quantity Kg, Acute, Non-Acute :	0, 2.267575
Quantity Tons, Haz, Non-Haz :	0.0025,
Quantity Kg, Haz, Non-Haz :	2.267575,
Management Method :	H141 - STORAGE, BULKING AND/OR TRANSFER OFF SITE
Is EPA Waste :	Y
Federal Code :	D001
State Code :	N/R
Waste Line Number :	3
Is DOT Hazardous :	Y
DOT ID Number :	UN2966
DOT Information :	UN2966, WASTE THIOGLYCOL, 6.1, II
Non Waste Description :	N/R
Quantity :	10 Pounds
Quantity Tons, Acute, Non-Acute :	0.005, 0, 0.005
Quantity Kg, Acute, Non-Acute :	0, 4.53515
Quantity Tons, Haz, Non-Haz :	0.005,
Quantity Kg, Haz, Non-Haz :	4.53515,
Management Method :	H141 - STORAGE, BULKING AND/OR TRANSFER OFF SITE
Is EPA Waste :	Y
Federal Code :	D003
State Code :	N/R
Waste Line Number :	4
Is DOT Hazardous :	Y
DOT ID Number :	UN1744
DOT Information :	UN1744, WASTE BROMINE SOLUTIONS, 8 (6.1), I, POISON INHALATION HAZARD, ZONE A, DOT-SP 9168
Non Waste Description :	N/R

DRAFT

Map Id: 104
Direction: W
Distance: 0.713 mi., 3764 ft.
Elevation: 65 ft.
Relative: Higher

Site Name : LONZA ROCKLAND, INC. | CAMBREX BIOSCIENCE | FMC CORP
191 THOMASTON ST | 191 THOMASTON STREET | 191 THOMASTON STREET
BIOPRODUCTS DEPARTMENT
ROCKLAND | Rockland, ME

Database(s) : [ARCHIVED RCRA TSDF, ECHO, EGAD - ME, FRS, HIST MANIFEST - NY, HIST NPDES - ME, ICIS, INACTIVE PCS, MANIFEST - NJ, MANIFEST EPA, MLTS, PCS FACILITY, RCRA SQG, SPILLS - ME, STORMWATER, STORMWATER - ME, T 2 - ME, TOSCA-PLANT] ***(cont.)***

Envirosite ID: 3223112
EPA ID: N/R

MANIFEST EPA ***(cont.)***

Quantity :	5 Pounds
Quantity Tons, Acute, Non-Acute :	0.0025, 0, 0.0025
Quantity Kg, Acute, Non-Acute :	0, 2.267575
Quantity Tons, Haz, Non-Haz :	0.0025,
Quantity Kg, Haz, Non-Haz :	2.267575,
Management Method :	H141 - STORAGE, BULKING AND/OR TRANSFER OFF SITE
Is EPA Waste :	Y
Federal Code :	D002
State Code :	N/R

Waste Line Number :	5
Is DOT Hazardous :	Y
DOT ID Number :	UN2920
DOT Information :	UN2920, WASTE CORROSIVE LIQUIDS, FLAMMABLE, n.o.s., 8 (3), II
Non Waste Description :	N/R
Quantity :	40 Pounds
Quantity Tons, Acute, Non-Acute :	0.02, 0, 0.02
Quantity Kg, Acute, Non-Acute :	0, 18.1406
Quantity Tons, Haz, Non-Haz :	0.02,
Quantity Kg, Haz, Non-Haz :	18.1406,
Management Method :	H141 - STORAGE, BULKING AND/OR TRANSFER OFF SITE
Is EPA Waste :	Y
Federal Code :	D001, D002
State Code :	N/R

Manifest Details

Manifest Number :	002287735VES
Shipped Date :	2023-10-18
Updated Date :	2023-11-13
Received Date :	2023-11-01
Status :	Signed
Generator ID :	MED985468982
Generator Name :	LONZA ROCKLAND, INC.
Generator Address :	191 THOMASTON ST, ROCKLAND, ME 04841-2130
Generator Mailing :	191 THOMASTON ST, ROCKLAND, ME 04841-2130
Generator Contact :	N/R
Destination ID :	NJD002454544
Destination Name :	VEOLIA ES TECHNICAL SOLUTIONS
Destination Mailing :	125 L.L.C. 125 FACTORY LANE, MIDDLESEX, NJ 08846
Destination Address :	125 L.L.C. 125 FACTORY LANE, MIDDLESEX, NJ 08846
Destination Contact :	N/R
Submission Type :	DataImage5Copy
Origin Type :	Service
Manifest Residue :	N

DRAFT

Map Id: 104
Direction: W
Distance: 0.713 mi., 3764 ft.
Elevation: 65 ft.
Relative: Higher

Site Name : LONZA ROCKLAND, INC. | CAMBREX BIOSCIENCE | FMC CORP
191 THOMASTON ST | 191 THOMASTON STREET | 191 THOMASTON STREET BIOPRODUCTS DEPARTMENT
ROCKLAND | Rockland, ME

Database(s) : [ARCHIVED RCRA TSDF, ECHO, EGAD - ME, FRS, HIST MANIFEST - NY, HIST NPDES - ME, ICIS, INACTIVE PCS, MANIFEST - NJ, MANIFEST EPA, MLTS, PCS FACILITY, RCRA SQG, SPILLS - ME, STORMWATER, STORMWATER - ME, T 2 - ME, TOSCA-PLANT] ***(cont.)***

Envirosite ID: 3223112
EPA ID: N/R

MANIFEST EPA ***(cont.)***

Rejection :	N
Last Date in Agency List :	2024-12-03

Waste Details

Waste Line Number :	1
Is DOT Hazardous :	Y
DOT ID Number :	UN1219
DOT Information :	UN1219, WASTE ISOPROPYL ALCOHOL, 3, II
Non Waste Description :	N/R
Quantity :	80 Pounds
Quantity Tons, Acute, Non-Acute :	0.04, 0, 0.04
Quantity Kg, Acute, Non-Acute :	0, 36.2812
Quantity Tons, Haz, Non-Haz :	0.04,
Quantity Kg, Haz, Non-Haz :	36.2812,
Management Method :	H061 - FUEL BLENDING
Is EPA Waste :	Y
Federal Code :	D001
State Code :	N/R

Waste Line Number :	2
Is DOT Hazardous :	N
DOT ID Number :	N/R
DOT Information :	N/R
Non Waste Description :	NON HAZARDOUS MATERIAL
Quantity :	40 Pounds
Quantity Tons, Acute, Non-Acute :	0.02, 0, 0.02
Quantity Kg, Acute, Non-Acute :	0, 18.1406
Quantity Tons, Haz, Non-Haz :	, 0.02
Quantity Kg, Haz, Non-Haz :	, 18.1406
Management Method :	H061 - FUEL BLENDING
Is EPA Waste :	N
Federal Code :	N/R
State Code :	NJ - ID27

Manifest Details

Manifest Number :	002287736VES
Shipped Date :	2023-10-18
Updated Date :	2023-11-07
Received Date :	2023-10-31
Status :	Signed
Generator ID :	MED985468982
Generator Name :	LONZA ROCKLAND, INC.

DRAFT

Map Id: 104
Direction: W
Distance: 0.713 mi., 3764 ft.
Elevation: 65 ft.
Relative: Higher

Site Name : LONZA ROCKLAND, INC. | CAMBREX BIOSCIENCE | FMC CORP
191 THOMASTON ST | 191 THOMASTON STREET | 191 THOMASTON STREET BIOPRODUCTS DEPARTMENT
ROCKLAND | Rockland, ME

Database(s) : [ARCHIVED RCRA TSDF, ECHO, EGAD - ME, FRS, HIST MANIFEST - NY, HIST NPDES - ME, ICIS, INACTIVE PCS, MANIFEST - NJ, MANIFEST EPA, MLTS, PCS FACILITY, RCRA SQG, SPILLS - ME, STORMWATER, STORMWATER - ME, T 2 - ME, TOSCA-PLANT] ***(cont.)***

Envirosite ID: 3223112
EPA ID: N/R

MANIFEST EPA ***(cont.)***

Generator Address :	191 THOMASTON ST, ROCKLAND, ME 04841-2130
Generator Mailing :	191 THOMASTON ST, ROCKLAND, ME 04841-2130
Generator Contact :	N/R
Destination ID :	NJD980536593
Destination Name :	VEOLIA ES TECHNICAL SOLUTIONS
Destination Mailing :	1 L.L.C. 1 EDEN LANE, FLANDERS, NJ 07836
Destination Address :	1 L.L.C. 1 EDEN LANE, FLANDERS, NJ 07836
Destination Contact :	N/R
Submission Type :	DataImage5Copy
Origin Type :	Service
Manifest Residue :	N
Rejection :	N
Last Date in Agency List :	2024-12-03

Waste Details

Waste Line Number :	1
Is DOT Hazardous :	Y
DOT ID Number :	UN1993
DOT Information :	UN1993, WASTE FLAMMABLE LIQUIDS, n.o.s., 3, II
Non Waste Description :	N/R
Quantity :	60 Pounds
Quantity Tons, Acute, Non-Acute :	0.03, 0, 0.03
Quantity Kg, Acute, Non-Acute :	0, 27.2109
Quantity Tons, Haz, Non-Haz :	0.03,
Quantity Kg, Haz, Non-Haz :	27.2109,
Management Method :	H141 - STORAGE, BULKING AND/OR TRANSFER OFF SITE
Is EPA Waste :	Y
Federal Code :	D001, F003
State Code :	NJ - ID27

Waste Line Number :	2
Is DOT Hazardous :	Y
DOT ID Number :	UN1444
DOT Information :	UN1444, WASTE AMMONIUM PERSULFATE, 5.1, III
Non Waste Description :	N/R
Quantity :	10 Pounds
Quantity Tons, Acute, Non-Acute :	0.005, 0, 0.005
Quantity Kg, Acute, Non-Acute :	0, 4.53515
Quantity Tons, Haz, Non-Haz :	0.005,
Quantity Kg, Haz, Non-Haz :	4.53515,
Management Method :	H141 - STORAGE, BULKING AND/OR TRANSFER OFF SITE
Is EPA Waste :	Y
Federal Code :	D001
State Code :	N/R

DRAFT

Map Id: 104
Direction: W
Distance: 0.713 mi., 3764 ft.
Elevation: 65 ft.
Relative: Higher

Site Name : LONZA ROCKLAND, INC. | CAMBREX BIOSCIENCE | FMC CORP
191 THOMASTON ST | 191 THOMASTON STREET | 191 THOMASTON STREET BIOPRODUCTS DEPARTMENT
ROCKLAND | Rockland, ME

Database(s) : [ARCHIVED RCRA TSDF, ECHO, EGAD - ME, FRS, HIST MANIFEST - NY, HIST NPDES - ME, ICIS, INACTIVE PCS, MANIFEST - NJ, MANIFEST EPA, MLTS, PCS FACILITY, RCRA SQG, SPILLS - ME, STORMWATER, STORMWATER - ME, T 2 - ME, TOSCA-PLANT] ***(cont.)***

Envirosite ID: 3223112
EPA ID: N/R

MANIFEST EPA ***(cont.)***

Waste Line Number :	3
Is DOT Hazardous :	Y
DOT ID Number :	UN2966
DOT Information :	UN2966, WASTE THIOGLYCOL, 6.1, II
Non Waste Description :	N/R
Quantity :	5 Pounds
Quantity Tons, Acute, Non-Acute :	0.0025, 0, 0.0025
Quantity Kg, Acute, Non-Acute :	0, 2.267575
Quantity Tons, Haz, Non-Haz :	0.0025,
Quantity Kg, Haz, Non-Haz :	2.267575,
Management Method :	H141 - STORAGE, BULKING AND/OR TRANSFER OFF SITE
Is EPA Waste :	Y
Federal Code :	D003
State Code :	N/R

Waste Line Number :	4
Is DOT Hazardous :	Y
DOT ID Number :	UN1564
DOT Information :	UN1564, WASTE BARIUM COMPOUNDS, n.o.s., 6.1, II
Non Waste Description :	N/R
Quantity :	2 Pounds
Quantity Tons, Acute, Non-Acute :	0.001, 0, 0.001
Quantity Kg, Acute, Non-Acute :	0, 0.90703005
Quantity Tons, Haz, Non-Haz :	0.001,
Quantity Kg, Haz, Non-Haz :	0.90703005,
Management Method :	H141 - STORAGE, BULKING AND/OR TRANSFER OFF SITE
Is EPA Waste :	Y
Federal Code :	D005
State Code :	N/R

Waste Line Number :	5
Is DOT Hazardous :	Y
DOT ID Number :	UN2922
DOT Information :	UN2922, WASTE CORROSIVE LIQUIDS, TOXIC, n.o.s., 8 (6.1), II
Non Waste Description :	N/R
Quantity :	60 Pounds
Quantity Tons, Acute, Non-Acute :	0.03, 0, 0.03
Quantity Kg, Acute, Non-Acute :	0, 27.2109
Quantity Tons, Haz, Non-Haz :	0.03,
Quantity Kg, Haz, Non-Haz :	27.2109,
Management Method :	H141 - STORAGE, BULKING AND/OR TRANSFER OFF SITE
Is EPA Waste :	Y
Federal Code :	D002, U007, U219
State Code :	NJ - ID27

DRAFT

Map Id: 104
Direction: W
Distance: 0.713 mi., 3764 ft.
Elevation: 65 ft.
Relative: Higher

Site Name : LONZA ROCKLAND, INC. | CAMBREX BIOSCIENCE | FMC CORP
191 THOMASTON ST | 191 THOMASTON STREET | 191 THOMASTON STREET BIOPRODUCTS DEPARTMENT
ROCKLAND | Rockland, ME

Database(s) : [ARCHIVED RCRA TSDF, ECHO, EGAD - ME, FRS, HIST MANIFEST - NY, HIST NPDES - ME, ICIS, INACTIVE PCS, MANIFEST - NJ, MANIFEST EPA, MLTS, PCS FACILITY, RCRA SQG, SPILLS - ME, STORMWATER, STORMWATER - ME, T 2 - ME, TOSCA-PLANT] ***(cont.)***

Envirosite ID: 3223112
EPA ID: N/R

MANIFEST EPA ***(cont.)***

Manifest Details

Manifest Number :	002279591VES
Shipped Date :	2023-05-03
Updated Date :	2023-05-26
Received Date :	2023-05-12
Status :	Signed
Generator ID :	MED985468982
Generator Name :	LONZA ROCKLAND, INC.
Generator Address :	191 THOMASTON ST, ROCKLAND, ME 04841-2130
Generator Mailing :	191 THOMASTON ST, ROCKLAND, ME 04841-2130
Generator Contact :	N/R
Destination ID :	NJD980536593
Destination Name :	VEOLIA ES TECHNICAL SOLUTIONS
Destination Mailing :	1 L.L.C. 1 EDEN LANE, FLANDERS, NJ 07836
Destination Address :	1 L.L.C. 1 EDEN LANE, FLANDERS, NJ 07836
Destination Contact :	N/R
Submission Type :	DataImage5Copy
Origin Type :	Service
Manifest Residue :	N
Rejection :	N
Last Date in Agency List :	2024-12-03

Waste Details

Waste Line Number :	1
Is DOT Hazardous :	Y
DOT ID Number :	UN1993
DOT Information :	UN1993, WASTE FLAMMABLE LIQUIDS, n.o.s., (ACETONE), 3, II
Non Waste Description :	N/R
Quantity :	10 Pounds
Quantity Tons, Acute, Non-Acute :	0.005, 0, 0.005
Quantity Kg, Acute, Non-Acute :	0, 4.53515
Quantity Tons, Haz, Non-Haz :	0.005,
Quantity Kg, Haz, Non-Haz :	4.53515,
Management Method :	H141 - STORAGE, BULKING AND/OR TRANSFER OFF SITE
Is EPA Waste :	Y
Federal Code :	D001, U002
State Code :	NJ - ID27

Waste Line Number :	2
Is DOT Hazardous :	Y
DOT ID Number :	UN2926

DRAFT

Map Id: 104
Direction: W
Distance: 0.713 mi., 3764 ft.
Elevation: 65 ft.
Relative: Higher

Site Name : LONZA ROCKLAND, INC. | CAMBREX BIOSCIENCE | FMC CORP
191 THOMASTON ST | 191 THOMASTON STREET | 191 THOMASTON STREET BIOPRODUCTS DEPARTMENT
ROCKLAND | Rockland, ME

Database(s) : [ARCHIVED RCRA TSDF, ECHO, EGAD - ME, FRS, HIST MANIFEST - NY, HIST NPDES - ME, ICIS, INACTIVE PCS, MANIFEST - NJ, MANIFEST EPA, MLTS, PCS FACILITY, RCRA SQG, SPILLS - ME, STORMWATER, STORMWATER - ME, T 2 - ME, TOSCA-PLANT] ***(cont.)***

Envirosite ID: 3223112
EPA ID: N/R

MANIFEST EPA ***(cont.)***

DOT Information :	UN2926, WASTE FLAMMABLE SOLIDS, TOXIC, ORGANIC, n.o.s, (SODIUM DODECYL SULFATE), 4.1 (6.1), II
Non Waste Description :	N/R
Quantity :	2 Pounds
Quantity Tons, Acute, Non-Acute :	0.001, 0, 0.001
Quantity Kg, Acute, Non-Acute :	0, 0.90703005
Quantity Tons, Haz, Non-Haz :	0.001,
Quantity Kg, Haz, Non-Haz :	0.90703005,
Management Method :	H141 - STORAGE, BULKING AND/OR TRANSFER OFF SITE
Is EPA Waste :	Y
Federal Code :	D001
State Code :	N/R

Waste Line Number :	3
Is DOT Hazardous :	Y
DOT ID Number :	UN1687
DOT Information :	UN1687, WASTE SODIUM AZIDE, 6.1, II
Non Waste Description :	N/R
Quantity :	1 Pounds
Quantity Tons, Acute, Non-Acute :	0.0005, 0.0005, 0
Quantity Kg, Acute, Non-Acute :	0.45351502, 0
Quantity Tons, Haz, Non-Haz :	0.0005,
Quantity Kg, Haz, Non-Haz :	0.45351502,
Management Method :	H141 - STORAGE, BULKING AND/OR TRANSFER OFF SITE
Is EPA Waste :	Y
Federal Code :	D003, P105
State Code :	N/R

Waste Line Number :	4
Is DOT Hazardous :	Y
DOT ID Number :	UN2810
DOT Information :	UN2810, WASTE TOXIC LIQUIDS, ORGANIC, n.o.s., (CHLOROFORM), 6.1, II
Non Waste Description :	N/R
Quantity :	3 Pounds
Quantity Tons, Acute, Non-Acute :	0.0015, 0, 0.0015
Quantity Kg, Acute, Non-Acute :	0, 1.360545
Quantity Tons, Haz, Non-Haz :	0.0015,
Quantity Kg, Haz, Non-Haz :	1.360545,
Management Method :	H141 - STORAGE, BULKING AND/OR TRANSFER OFF SITE
Is EPA Waste :	Y
Federal Code :	D022, U044, U236
State Code :	NJ - ID27

DRAFT

Map Id: 104
Direction: W
Distance: 0.713 mi., 3764 ft.
Elevation: 65 ft.
Relative: Higher

Site Name : LONZA ROCKLAND, INC. | CAMBREX BIOSCIENCE | FMC CORP
191 THOMASTON ST | 191 THOMASTON STREET | 191 THOMASTON STREET
BIOPRODUCTS DEPARTMENT
ROCKLAND | Rockland, ME

Database(s) : [ARCHIVED RCRA TSDF, ECHO, EGAD - ME, FRS, HIST MANIFEST - NY, HIST NPDES - ME, ICIS, INACTIVE PCS, MANIFEST - NJ, MANIFEST EPA, MLTS, PCS FACILITY, RCRA SQG, SPILLS - ME, STORMWATER, STORMWATER - ME, T 2 - ME, TOSCA-PLANT] ***(cont.)***

Envirosite ID: 3223112
EPA ID: N/R

MANIFEST EPA ***(cont.)***

Waste Line Number :	5
Is DOT Hazardous :	Y
DOT ID Number :	UN2920
DOT Information :	UN2920, WASTE CORROSIVE LIQUIDS, FLAMMABLE, n.o.s., (GLACIAL ACETIC ACID), 8 (3), II
Non Waste Description :	N/R
Quantity :	3 Pounds
Quantity Tons, Acute, Non-Acute :	0.0015, 0, 0.0015
Quantity Kg, Acute, Non-Acute :	0, 1.360545
Quantity Tons, Haz, Non-Haz :	0.0015,
Quantity Kg, Haz, Non-Haz :	1.360545,
Management Method :	H141 - STORAGE, BULKING AND/OR TRANSFER OFF SITE
Is EPA Waste :	Y
Federal Code :	D001, D002, U122
State Code :	NJ - ID27

MLTS

Facility Name :	FMC MARINE COLLOIDS
Facility Address :	191 THOMASTON STREET, ROCKLAND, ME 4841
Docket Number :	3022147
License Number :	18-20953-01
Original License Date :	1992-02-25
License Date :	1992-02-25
Expiration Date :	1997-02-28
Agency Code :	NRC
Status :	Retired
Contact Name :	JONATHAN MORGAN
Contact Address :	N/R
Contact Phone :	207-594-3371
Last Date in Agency List :	2024-11-27

PCS FACILITY

Issue Date :	217-04-04
Original Issue Date :	2012-05-21
Effective Date :	2017-04-04
Expiration Date :	2021-12-06
Retirement Date :	N/R
Termination Date :	N/R
Issuing Agency :	N/R
Agency Type :	State
Activity ID :	3601078940

DRAFT

Map Id: 104
Direction: W
Distance: 0.713 mi., 3764 ft.
Elevation: 65 ft.
Relative: Higher

Site Name : LONZA ROCKLAND, INC. | CAMBREX BIOSCIENCE | FMC CORP
191 THOMASTON ST | 191 THOMASTON STREET | 191 THOMASTON STREET BIOPRODUCTS DEPARTMENT
ROCKLAND | Rockland, ME

Database(s) : [ARCHIVED RCRA TSDF, ECHO, EGAD - ME, FRS, HIST MANIFEST - NY, HIST NPDES - ME, ICIS, INACTIVE PCS, MANIFEST - NJ, MANIFEST EPA, MLTS, PCS FACILITY, RCRA SQG, SPILLS - ME, STORMWATER, STORMWATER - ME, T 2 - ME, TOSCA-PLANT] ***(cont.)***

Envirosite ID: 3223112
EPA ID: N/R

PCS FACILITY ***(cont.)***

External Permit Number :	N/R
Facility Type Indicator :	NON-POTW
Permit Type :	General Permit Covered Facility-NPDES)
Major Minor Status :	N
Permit Status :	Administratively Continued
Total Design Flow Number :	N/R
Actual Average Flow Number :	N/R
State Water Body :	N/R
State Water Body Name :	Unnamed Wetland
Permit Name :	LONZA ROCKLAND, INC.
Permit Comp Status :	N/R
RNC Tracking :	Y
Master External Permit Number :	MER050000
TMDL Interface :	N/R
EDMR Authorization :	N
Pretreatment Indicator :	N/R
Last Date in Agency List :	2022-01-14

RCRA SQG

Facility Name :	LONZA ROCKLAND, INC
Facility Address :	191 THOMASTON ST, ROCKLAND, ME 04841
County :	KNOX
Date Form Received by Agency :	2023-04-28
EPA ID :	MED985468982
Mailing Address :	191 THOMASTON ST, ROCKLAND, ME 04841
Contact :	MATTHEW COLEMAN
Contact Address :	191 THOMASTON ST, ROCKLAND, ME 04841
Contact Country :	US
Contact Telephone :	207-594-3424
Contact Email :	MATTHEW.COLEMAN@LONZA.COM
EPA Region :	01
Land Type :	Private
Source Type :	Implementer
Classification :	Small Quantity Generator
Description :	Handlers that generate more than 100 and less than 1000 kilograms of hazardous waste during any calendar month and accumulate less than 6000 kg of hazardous waste at any time; or generate 100 kg or less of hazardous waste during any calendar month, and accumulate more than 1000 kg of hazardous waste at any time.
Last Date in Agency List :	2024-12-17

DRAFT

Map Id: 104
Direction: W
Distance: 0.713 mi., 3764 ft.
Elevation: 65 ft.
Relative: Higher

Site Name : LONZA ROCKLAND, INC. | CAMBREX BIOSCIENCE | FMC CORP
191 THOMASTON ST | 191 THOMASTON STREET | 191 THOMASTON STREET BIOPRODUCTS DEPARTMENT
ROCKLAND | Rockland, ME

Database(s) : [ARCHIVED RCRA TSDF, ECHO, EGAD - ME, FRS, HIST MANIFEST - NY, HIST NPDES - ME, ICIS, INACTIVE PCS, MANIFEST - NJ, MANIFEST EPA, MLTS, PCS FACILITY, RCRA SQG, SPILLS - ME, STORMWATER, STORMWATER - ME, T 2 - ME, TOSCA-PLANT] ***(cont.)***

Envirosite ID: 3223112
EPA ID: N/R

RCRA SQG ***(cont.)***

Owner/Operator Summary

Owner/Operator Name :	LONZA ROCKLAND, INC
Owner/Operator Address :	191 THOMASTON STREET, ROCKLAND, ME 04841
Owner/Operator Country :	US
Owner/Operator Telephone :	207-594-3424
Owner/Operator Email :	N/R
Owner/Operator Fax :	N/R
Legal Status :	Private
Owner/Operator Type :	Owner
Owner/Operator Start Date :	2001-01-01
Owner/Operator End Date :	N/R

Owner/Operator Name :	LONZA ROCKLAND, INC
Owner/Operator Address :	THOMASTON ST, ROCKLAND, ME 04841
Owner/Operator Country :	US
Owner/Operator Telephone :	207-594-3424
Owner/Operator Email :	N/R
Owner/Operator Fax :	N/R
Legal Status :	Private
Owner/Operator Type :	Operator
Owner/Operator Start Date :	2003-06-05
Owner/Operator End Date :	N/R

Handler Activities Summary

U.S. Importer of Hazardous Waste :	N
Mixed Waste (Haz. and Radioactive) :	N/R
Recycler of Hazardous Waste :	N
Transporter of Hazardous Waste :	N
Treater, Storer or Disposer of HW :	N
Underground Injection Activity :	N
On-site Burner Exemption :	N
Furnace Exemption :	N
Used Oil Fuel Burner :	N
Used Oil Processor :	N
Used Oil Refiner :	N
Used Oil Fuel Marketer to Burner :	N
Used Oil Specification Marketer :	N
Used Oil Transfer Facility :	N
Used Oil Transporter :	N

DRAFT

Map Id: 104
Direction: W
Distance: 0.713 mi., 3764 ft.
Elevation: 65 ft.
Relative: Higher

Site Name : LONZA ROCKLAND, INC. | CAMBREX BIOSCIENCE | FMC CORP
191 THOMASTON ST | 191 THOMASTON STREET | 191 THOMASTON STREET BIOPRODUCTS DEPARTMENT
ROCKLAND | Rockland, ME

Database(s) : [ARCHIVED RCRA TSDF, ECHO, EGAD - ME, FRS, HIST MANIFEST - NY, HIST NPDES - ME, ICIS, INACTIVE PCS, MANIFEST - NJ, MANIFEST EPA, MLTS, PCS FACILITY, RCRA SQG, SPILLS - ME, STORMWATER, STORMWATER - ME, T 2 - ME, TOSCA-PLANT] ***(cont.)***

Envirosite ID: 3223112
EPA ID: N/R

RCRA SQG ***(cont.)***

Historical Generators

Date Form Received by Agency : 2007-02-08
Facility Name : LONZA ROCKLAND, INC
Classification : Small Quantity Generator

Date Form Received by Agency : 2002-11-14
Facility Name : CAMBREX BIO SCIENCE ROCKLAND INC
Classification : Small Quantity Generator

Date Form Received by Agency : 2000-02-28
Facility Name : BIOWHITTAKER MOLECULAR APPLICATIONS
Classification : Large Quantity Generator

Date Form Received by Agency : 1998-02-18
Facility Name : FMC CORPORATION BIO PRODUCTS
Classification : Large Quantity Generator

Date Form Received by Agency : 1996-02-05
Facility Name : FMC CORPORATION BIO PRODUCTS
Classification : Very Small Quantity Generator

Date Form Received by Agency : 1994-02-04
Facility Name : FMC CORP PHARMACEUTICAL & BIOSCIENCE DI
Classification : Small Quantity Generator

Date Form Received by Agency : 1992-02-28
Facility Name : FMC CORP-MCD - BIOPRODUCTS
Classification : Large Quantity Generator

Date Form Received by Agency : 1990-11-15
Facility Name : BIOWHITTAKER MOLECULAR APPLICATIONS INC
Classification : Small Quantity Generator

Hazardous Waste Summary

DRAFT

Map Id: 104
Direction: W
Distance: 0.713 mi., 3764 ft.
Elevation: 65 ft.
Relative: Higher

Site Name : LONZA ROCKLAND, INC. | CAMBREX BIOSCIENCE | FMC CORP
191 THOMASTON ST | 191 THOMASTON STREET | 191 THOMASTON STREET BIOPRODUCTS DEPARTMENT
ROCKLAND | Rockland, ME

Database(s) : [ARCHIVED RCRA TSDF, ECHO, EGAD - ME, FRS, HIST MANIFEST - NY, HIST NPDES - ME, ICIS, INACTIVE PCS, MANIFEST - NJ, MANIFEST EPA, MLTS, PCS FACILITY, RCRA SQG, SPILLS - ME, STORMWATER, STORMWATER - ME, T 2 - ME, TOSCA-PLANT] ***(cont.)***

Envirosite ID: 3223112
EPA ID: N/R

RCRA SQG ***(cont.)***

Details for this site have been truncated due to the large number of available details for this site within this dataset. For the complete details for this site, contact your Envirosite account representative for a complimentary site report containing all of the details available.

Waste Code / Name :	D001 - IGNITABLE WASTE D002 - CORROSIVE WASTE D003 - REACTIVE WASTE D005 - BARIUM D009 - MERCURY D011 - SILVER
Waste Code / Name :	F003 - THE FOLLOWING SPENT NONHALOGENATED SOLVENTS: XYLENE, ACETONE, ETHYL ACETATE, ETHYL BENZENE, ETHYL ETHER, METHYL ISOBUTYL KETONE, N-BUTYL ALCOHOL, CYCLOHEXANONE, AND METHANOL; ALL SPENT SOLVENT MIXTURES/BLENDS CONTAINING, BEFORE USE, ONLY THE ABOVE SPENT NONHALOGENATED SOLVENTS; AND ALL SPENT SOLVENT MIXTURES/BLENDS CONTAINING, BEFORE USE, ONE OR MORE OF THE ABOVE NONHALOGENATED SOLVENTS, AND A TOTAL OF TEN PERCENT OR MORE (BY VOLUME) OF ONE OR MORE OF THOSE SOLVENTS LISTED IN F001, F002, F004, AND F005; AND STILL BOTTOMS FROM THE RECOVERY OF THESE SPENT SOLVENTS AND SPENT SOLVENT MIXTURES. MRD002 - universal waste corrosive MRD003 - universal waste reactive MRD008 - universal waste lead

Notices of Violations Summary

Date of Violation :	2015-11-18
Date Achieved Compliance :	2016-03-16
Regulation Violated :	Y
Area of Violation :	State Statute or Regulation
Enforcement Action :	INFORMAL WRITTEN NOTIFICATION
Enforcement Action Date :	2016-02-16
Enf. Disposition Status :	N/R
Enf. Disp. Status Date :	N/R
Violation Lead Agency :	State
Enforcement Lead Agency :	State
Proposed Penalty Amount :	N/R
Final Penalty Amount :	N/R
Paid Penalty Amount :	N/R

Date of Violation :	2015-11-18
Date Achieved Compliance :	2016-03-16
Regulation Violated :	Y
Area of Violation :	TSD - Container Use and Management

DRAFT

Map Id: 104
Direction: W
Distance: 0.713 mi., 3764 ft.
Elevation: 65 ft.
Relative: Higher

Site Name : LONZA ROCKLAND, INC. | CAMBREX BIOSCIENCE | FMC CORP
191 THOMASTON ST | 191 THOMASTON STREET | 191 THOMASTON STREET BIOPRODUCTS DEPARTMENT
ROCKLAND | Rockland, ME

Database(s) : [ARCHIVED RCRA TSDF, ECHO, EGAD - ME, FRS, HIST MANIFEST - NY, HIST NPDES - ME, ICIS, INACTIVE PCS, MANIFEST - NJ, MANIFEST EPA, MLTS, PCS FACILITY, RCRA SQG, SPILLS - ME, STORMWATER, STORMWATER - ME, T 2 - ME, TOSCA-PLANT] ***(cont.)***

Envirosite ID: 3223112
EPA ID: N/R

RCRA SQG ***(cont.)***

Enforcement Action :	INFORMAL WRITTEN NOTIFICATION
Enforcement Action Date :	2016-02-16
Enf. Disposition Status :	N/R
Enf. Disp. Status Date :	N/R
Violation Lead Agency :	State
Enforcement Lead Agency :	State
Proposed Penalty Amount :	N/R
Final Penalty Amount :	N/R
Paid Penalty Amount :	N/R

Date of Violation :	2015-11-18
Date Achieved Compliance :	2016-03-16
Regulation Violated :	Y
Area of Violation :	Generators - Pre-transport
Enforcement Action :	INFORMAL WRITTEN NOTIFICATION
Enforcement Action Date :	2016-02-16
Enf. Disposition Status :	N/R
Enf. Disp. Status Date :	N/R
Violation Lead Agency :	State
Enforcement Lead Agency :	State
Proposed Penalty Amount :	N/R
Final Penalty Amount :	N/R
Paid Penalty Amount :	N/R

Date of Violation :	2005-01-25
Date Achieved Compliance :	2005-04-15
Regulation Violated :	Y
Area of Violation :	Generators - Pre-transport
Enforcement Action :	WRITTEN INFORMAL
Enforcement Action Date :	2005-03-21
Enf. Disposition Status :	N/R
Enf. Disp. Status Date :	N/R
Violation Lead Agency :	State
Enforcement Lead Agency :	State
Proposed Penalty Amount :	N/R
Final Penalty Amount :	N/R
Paid Penalty Amount :	N/R

Evaluation Action Summary

Evaluation Date :	2015-11-18
Evaluation :	COMPLIANCE EVALUATION INSPECTION
Area of Violation :	State Statute or Regulation
Date Achieved Compliance :	2016-03-16

DRAFT

Map Id: 104
Direction: W
Distance: 0.713 mi., 3764 ft.
Elevation: 65 ft.
Relative: Higher

Site Name : LONZA ROCKLAND, INC. | CAMBREX BIOSCIENCE | FMC CORP
191 THOMASTON ST | 191 THOMASTON STREET | 191 THOMASTON STREET BIOPRODUCTS DEPARTMENT
ROCKLAND | Rockland, ME

Database(s) : [ARCHIVED RCRA TSDF, ECHO, EGAD - ME, FRS, HIST MANIFEST - NY, HIST NPDES - ME, ICIS, INACTIVE PCS, MANIFEST - NJ, MANIFEST EPA, MLTS, PCS FACILITY, RCRA SQG, SPILLS - ME, STORMWATER, STORMWATER - ME, T 2 - ME, TOSCA-PLANT] ***(cont.)***

Envirosite ID: 3223112
EPA ID: N/R

RCRA SQG ***(cont.)***

Evaluation Lead Agency :	State
Evaluation Date :	2015-11-18
Evaluation :	COMPLIANCE EVALUATION INSPECTION
Area of Violation :	TSD - Container Use and Management
Date Achieved Compliance :	2016-03-16
Evaluation Lead Agency :	State
Evaluation Date :	2015-11-18
Evaluation :	COMPLIANCE EVALUATION INSPECTION
Area of Violation :	Generators - Pre-transport
Date Achieved Compliance :	2016-03-16
Evaluation Lead Agency :	State
Evaluation Date :	2005-01-25
Evaluation :	COMPLIANCE EVALUATION INSPECTION
Area of Violation :	Generators - Pre-transport
Date Achieved Compliance :	2005-04-15
Evaluation Lead Agency :	State

SPILLS - ME

Facility Name :	LONZA ROCKLAND
Facility Address :	191 THOMASTON ST, ROCKLAND, ME
Spill Number :	A-400-2008
Actual Spill Date :	2008-05-19
Report Status :	Final Report
Spill Type :	Hazardous Material Incident
Location State Province :	ME
Incident Location :	Business - Commercial
Incident Source :	Other Source
Spill Cause :	Accident - Human Error
Agency Hyperlink :	Click here for hyperlink provided by the agency.
Last Date in Agency List :	2024-09-10
Medium(s) :	Interior Surface

DRAFT

Map Id: 104
Direction: W
Distance: 0.713 mi., 3764 ft.
Elevation: 65 ft.
Relative: Higher

Site Name : LONZA ROCKLAND, INC. | CAMBREX BIOSCIENCE | FMC CORP
191 THOMASTON ST | 191 THOMASTON STREET | 191 THOMASTON STREET BIOPRODUCTS DEPARTMENT
ROCKLAND | Rockland, ME

Database(s) : [ARCHIVED RCRA TSDF, ECHO, EGAD - ME, FRS, HIST MANIFEST - NY, HIST NPDES - ME, ICIS, INACTIVE PCS, MANIFEST - NJ, MANIFEST EPA, MLTS, PCS FACILITY, RCRA SQG, SPILLS - ME, STORMWATER, STORMWATER - ME, T 2 - ME, TOSCA-PLANT] ***(cont.)***

Envirosite ID: 3223112
EPA ID: N/R

SPILLS - ME ***(cont.)***

Spill Logs

Log Location Description :	Lonza Rockland 191 Thomaston Street
Log Location Town :	ROCKLAND
Log Tank Involved :	None
Log Note :	100 ml acid in lab, late report.

Products Found

Product Code :	HAZARDOUS CHEMICAL - SPECIFIED IN REPORT
Product Amount :	.01 gals.

STORMWATER

Facility Name :	LONZA ROCKLAND, INC.
Facility Address :	191 THOMASTON ST, ROCKLAND, ME 04841
NPDES ID :	MERNEB593
Permittee Name :	LONZA ROCKLAND, INC.
Permit Status :	Expired
Permit Issuing Name :	State
Issued Date :	217-04-04
Effective Date :	2017-04-04
Termination Date :	N/R
Expiration Date :	2021-12-06
EPA Region :	01
SIC Code :	N/R
NAICS Code :	N/R
EJ Indexes Above 80th Percentile :	N
Significant Noncompliance Status :	N/R
Quarters with Noncompliance :	0
Industrial Stormwater Formal Enforcement Actions:	N/R
Facility Map Flag :	N/R
DRF URL :	Click here for hyperlink provided by the agency.
Latitude :	44.09128
Longitude :	-69.12466
Last Date in Agency List :	2025-02-04

STORMWATER - ME

Facility Name :	LONZA ROCKLAND, INC.
Facility Address :	191 THOMASTON ST, ROCKLAND

DRAFT

Map Id: 104
Direction: W
Distance: 0.713 mi., 3764 ft.
Elevation: 65 ft.
Relative: Higher

Site Name : LONZA ROCKLAND, INC. | CAMBREX BIOSCIENCE | FMC CORP
191 THOMASTON ST | 191 THOMASTON STREET | 191 THOMASTON STREET BIOPRODUCTS DEPARTMENT
ROCKLAND | Rockland, ME

Database(s) : [ARCHIVED RCRA TSDF, ECHO, EGAD - ME, FRS, HIST MANIFEST - NY, HIST NPDES - ME, ICIS, INACTIVE PCS, MANIFEST - NJ, MANIFEST EPA, MLTS, PCS FACILITY, RCRA SQG, SPILLS - ME, STORMWATER, STORMWATER - ME, T 2 - ME, TOSCA-PLANT] ***(cont.)***

Envirosite ID: 3223112
EPA ID: N/R

STORMWATER - ME ***(cont.)***

Permit ID :	MERNEB593
Permit Issued Date :	2017-04-04
Permit Effective Date :	2017-04-04
Permit Expiration Date :	2021-12-06
Permit Type :	BWQ - Stormwater Industrial General Permit
Permit Sub-Type :	No Exposure Certification
Program Owner :	BWQ - Stormwater
Permit Operating Status :	Active/Operating
District :	CMRO - Augusta
Application Type :	MEPDES IND STW GP CVRD REISSUE
Sub Type Simple :	NEC
Latitude :	44.09198
Longitude :	-69.124809
Last Date in Agency List :	2025-02-11

T 2 - ME

Facility Name :	Lonza Rockland, Inc.
Facility Address :	191 Thomaston Street, Rockland, ME 04841
County :	Knox

Site Details

Date Signed :	2024-02-28
Facility Record ID :	FATR2023D8XUNL002URG
Facility Department :	N/R
F Date Modified :	2024-02-28
F Mail Address :	191 Thomaston Street, Rockland, ME 04841
F Fire District :	Rockland
F Mail Country :	USA
F Notes :	N/A
Report Year :	2023
Total Fees :	N/R
Max Number Occupants :	48
Dike or Other Safeguard :	N/R
Site Coordinates Abbreviation :	false
Site Map :	N/R
Subject to Chemical Accident Prevention:	false
Subject to Emergency Planning :	false
Manned :	true
Facility Information Same as Last Year:	true
Validation Report :	N/R
Submitted by :	N/R
Latitude :	44.091989
Longitude :	-69.124809
Last Date in Agency List :	2025-01-06

DRAFT

Map Id: 104
Direction: W
Distance: 0.713 mi., 3764 ft.
Elevation: 65 ft.
Relative: Higher

Site Name : LONZA ROCKLAND, INC. | CAMBREX BIOSCIENCE | FMC CORP
191 THOMASTON ST | 191 THOMASTON STREET | 191 THOMASTON STREET BIOPRODUCTS DEPARTMENT
ROCKLAND | Rockland, ME

Database(s) : [ARCHIVED RCRA TSDF, ECHO, EGAD - ME, FRS, HIST MANIFEST - NY, HIST NPDES - ME, ICIS, INACTIVE PCS, MANIFEST - NJ, MANIFEST EPA, MLTS, PCS FACILITY, RCRA SQG, SPILLS - ME, STORMWATER, STORMWATER - ME, T 2 - ME, TOSCA-PLANT] ***(cont.)***

Envirosite ID: 3223112
EPA ID: N/R

T 2 - ME ***(cont.)***

Site Plank Link
- Record Key : N/R
- File Name : N/R

Facility IDs
- Last Modified : N/R
- Record Key : FDTR2023D8XUNL003URG
- Type : NAICS
- ID Number : 325414
- Description : Biological Product (except Diagnostic) Manufacturing

- Last Modified : N/R
- Record Key : FDTR2023D8XUNL004URG
- Type : Dun & Bradstreet
- ID Number : 15-059-6716
- Description : N/R

Chemical Inventory
- Ave Amount : 10152
- Ave Amount Code : 06
- Chem Inv Record ID : CVTR2023D8XVJB00QKTT
- Chem Same as Last Year : FALSE
- Ci CAS : 74986
- Ci EHS Chemical : FALSE
- Ci Last Modified : 2023-02-22
- Days on Site : 365
- Entered Chemical Name : Propane
- Gas : FALSE
- Liquid : TRUE
- Max Amount : 13536
- Max Amount Code : 06
- Max Amount Container : 3384
- Mixture : FALSE
- Pure : TRUE
- Solid : FALSE
- State 1 Contact Field : N/R
- State Label Code : N/R
- Trade Secret : FALSE
- Below Reporting Thresholds : FALSE
- Confidential Storage Locations : FALSE
- Explosive : FALSE
- Flammable : TRUE

DRAFT

Map Id: 104
Direction: W
Distance: 0.713 mi., 3764 ft.
Elevation: 65 ft.
Relative: Higher

Site Name : LONZA ROCKLAND, INC. | CAMBREX BIOSCIENCE | FMC CORP
191 THOMASTON ST | 191 THOMASTON STREET | 191 THOMASTON STREET BIOPRODUCTS DEPARTMENT
ROCKLAND | Rockland, ME

Database(s) : [ARCHIVED RCRA TSDF, ECHO, EGAD - ME, FRS, HIST MANIFEST - NY, HIST NPDES - ME, ICIS, INACTIVE PCS, MANIFEST - NJ, MANIFEST EPA, MLTS, PCS FACILITY, RCRA SQG, SPILLS - ME, STORMWATER, STORMWATER - ME, T 2 - ME, TOSCA-PLANT] ***(cont.)***

Envirosite ID: 3223112
EPA ID: N/R

T 2 - ME ***(cont.)***

Oxidizer :	FALSE
Self-Reactive :	FALSE
Pyrophoric Liq Sol :	FALSE
Pyrophoric Gas :	FALSE
Self-Heating :	FALSE
Organic Peroxide :	FALSE
Corrosive to Metal :	FALSE
Gas Under Pressure :	TRUE
Icww Emits Flammable Gas :	FALSE
Combustible Dust :	FALSE
Acute Toxicity :	FALSE
Skin Corrosion :	FALSE
Serious Eye Damage :	FALSE
Resp or Skin Sensitization :	FALSE
Germ Cell Mutagenicity :	FALSE
Carcinogen :	FALSE
Reprod Toxicity :	FALSE
Spec Targ Org Toxicity :	FALSE
Aspiration Haz :	FALSE
Simple Asphyxiant :	FALSE
Not Otherwise Classified :	FALSE

Chemical Inventory Mixtures

Mx Last Modified :	N/R
Mx Max Amount Code :	N/R
Mx EHS :	N/R
Mx CAS :	N/R
Mx Chemical :	N/R
Record Key :	N/R
Chem Inv Rec ID :	N/R
Percentage :	N/R
Wt or Vol :	N/R

TOSCA-PLANT

Facility Name :	FMC BIO PRODUCTS
Facility Address :	191 THOMASTON STREET, ROCKLAND, ME 04841-2130
Toxic Substances Control Act Report Link:	Click here for hyperlink provided by the agency.
Facility Report Link :	Click here for hyperlink provided by the agency.
Compliance Report Link :	Click here for hyperlink provided by the agency.
Number of Toxic Substances Control Act Chemicals:	0

DRAFT

Map Id: 104
Direction: W
Distance: 0.713 mi., 3764 ft.
Elevation: 65 ft.
Relative: Higher

Site Name : LONZA ROCKLAND, INC. | CAMBREX BIOSCIENCE | FMC CORP
191 THOMASTON ST | 191 THOMASTON STREET | 191 THOMASTON STREET
BIOPRODUCTS DEPARTMENT
ROCKLAND | Rockland, ME

Database(s) : [ARCHIVED RCRA TSDF, ECHO, EGAD - ME, FRS, HIST MANIFEST - NY, HIST NPDES - ME, ICIS, INACTIVE PCS, MANIFEST - NJ, MANIFEST EPA, MLTS, PCS FACILITY, RCRA SQG, SPILLS - ME, STORMWATER, STORMWATER - ME, T 2 - ME, TOSCA-PLANT] ***(cont.)***

Envirosite ID: 3223112
EPA ID: N/R

TOSCA-PLANT ***(cont.)***

Latitude :	44.091218
Longitude :	-69.124853
Last Date in Agency List :	2023-10-04

Map Id: W105
Direction: NW
Distance: 0.716 mi., 3778 ft.
Elevation: 60 ft.
Relative: Higher

Site Name : JEM SOUTH | 20 NEW COUNTY ROAD | O'HARA CORPORATION
20 NEW COUNTY RD
ROCKLAND, ME

Database(s) : [ECHO, FRS, HIST NPDES - ME, ICIS, INACTIVE PCS, PCS FACILITY, STORMWATER, STORMWATER - ME, UST - ME]

Envirosite ID: 50665740
EPA ID: N/R

ECHO

Facility Name :	20 NEW COUNTY ROAD
Facility Address :	20 NEW COUNTY RD, ROCKLAND, ME 04841
County :	KNOX COUNTY
Last Inspection Date :	N/R
Registry ID :	110064784309
FIPS Code :	23013
EPA Region :	01
Inspection Count :	0
Last Inspection Days :	N/R
Informal Count :	0
Last Informal Action Date :	N/R
Formal Action Count :	0
Last Formal Action Date :	N/R
Total Penalties :	0
Penalty Count :	0
Last Penalty Date :	N/R
Last Penalty Amount :	N/R
QTRS IN NC :	0
Programs IN SNC :	0
Current Compliance Status :	No Violation
Three-Year Compliance Status :	N/R
Collection Method :	ADDRESS MATCHING-HOUSE NUMBER
Reference Point :	CENTER OF A FACILITY OR STATION

DRAFT

Map Id: W105
Direction: NW
Distance: 0.716 mi., 3778 ft.
Elevation: 60 ft.
Relative: Higher

Site Name : JEM SOUTH | 20 NEW COUNTY ROAD | O'HARA CORPORATION
20 NEW COUNTY RD
ROCKLAND, ME

Database(s) : [ECHO, FRS, HIST NPDES - ME, ICIS, INACTIVE PCS, PCS FACILITY, STORMWATER, STORMWATER - ME, UST - ME] ***(cont.)***

Envirosite ID: 50665740
EPA ID: N/R

ECHO ***(cont.)***

Accuracy Meters :	30
Derived Tribes :	N/R
Derived HUC :	01050002
Derived WBD :	N/R
Derived STCTY FIPS :	23013
Derived Zip :	04841
Derived CD113 :	01
Derived CB2010 :	230139706002011
MYRTK Universe :	NNN
NPDES IDs :	MERNEB649
CWA Permit Types :	Minor
CWA Compliance Tracking :	On
CWA NAICS :	N/R
CWA SICS :	0912
CWA Inspection Count :	N/R
CWA Last Inspection Days :	N/R
CWA Informal Count :	N/R
CWA Formal Action Count :	N/R
CWA Last Formal Action Date :	N/R
CWA Penalties :	N/R
CWA Last Penalty Date :	N/R
CWA Last Penalty Amount :	N/R
CWA Quarters IN NC :	0
CWA Current Compliance Status :	No Violation
CWA Current SNC Flag :	N
CWA 13 Quarters Compliance Status :	N/R
CWA 13 Quarters Effluent Exceedances:	N/R
CWA Three-Year QNCR Codes :	N/R
DFR URL :	Click here for hyperlink provided by the agency.
Facility SIC :	0912
Facility NAICS :	N/R
Facility Last Inspection EPA Date :	N/R
Facility Last Inspection State Date :	N/R
Facility Last Formal Act EPA Date :	N/R
Facility Last Formal Act State Date :	N/R
Facility Last Informal Act EPA Date :	N/R
Facility Last Informal Act State Date:	N/R
Facility Federal Agency :	N/R
TRI Reporter :	N/R
Facility Imp Water Flag :	N/R
Current SNC Flag :	N
Indian County Flag :	N
Federal Flag :	N
US Mexico Border Flag :	N/R
Chesapeak Bay Flag :	N/R
AIR Flag :	N
NPDES Flag :	Y
SDWIS Flag :	N
RCRA Flag :	N
TRI Flag :	N
GHG Flag :	N
Major Flag :	N/R
Active Flag :	Y

DRAFT

Map Id: W105
Direction: NW
Distance: 0.716 mi., 3778 ft.
Elevation: 60 ft.
Relative: Higher

Site Name : JEM SOUTH | 20 NEW COUNTY ROAD | O'HARA CORPORATION
20 NEW COUNTY RD
ROCKLAND, ME

Database(s) : [ECHO, FRS, HIST NPDES - ME, ICIS, INACTIVE PCS, PCS FACILITY, STORMWATER, STORMWATER - ME, UST - ME] ***(cont.)***

Envirosite ID: 50665740
EPA ID: N/R

ECHO ***(cont.)***

NAA Flag :	Y
Latitude :	44.10104
Longitude :	-69.12071
Last Date in Agency List :	2017-08-14
Facility Name :	JEM SOUTH
Facility Address :	20 NEW COUNTY RD, ROCKLAND, ME 04841
County :	KNOX COUNTY
Last Inspection Date :	N/R
Registry ID :	110064784309
FIPS Code :	23013
EPA Region :	01
Inspection Count :	0
Last Inspection Days :	N/R
Informal Count :	0
Last Informal Action Date :	N/R
Formal Action Count :	0
Last Formal Action Date :	N/R
Total Penalties :	0
Penalty Count :	N/R
Last Penalty Date :	N/R
Last Penalty Amount :	N/R
QTRS IN NC :	0
Programs IN SNC :	0
Current Compliance Status :	No Violation Identified
Three-Year Compliance Status :	_____
Collection Method :	ADDRESS MATCHING-HOUSE NUMBER
Reference Point :	CENTER OF A FACILITY OR STATION
Accuracy Meters :	30
Derived Tribes :	N/R
Derived HUC :	01050002
Derived WBD :	010500021906
Derived STCTY FIPS :	23013
Derived Zip :	04841
Derived CD113 :	01
Derived CB2010 :	230139706002011
MYRTK Universe :	NNN
NPDES IDs :	MERNEB649
CWA Permit Types :	Non-M
CWA Compliance Tracking :	On
CWA NAICS :	N/R
CWA SICS :	0912
CWA Inspection Count :	N/R
CWA Last Inspection Days :	N/R
CWA Informal Count :	N/R
CWA Formal Action Count :	N/R
CWA Last Formal Action Date :	N/R
CWA Penalties :	N/R
CWA Last Penalty Date :	N/R
CWA Last Penalty Amount :	N/R

DRAFT

Map Id: W105
Direction: NW
Distance: 0.716 mi., 3778 ft.
Elevation: 60 ft.
Relative: Higher

Site Name : JEM SOUTH | 20 NEW COUNTY ROAD | O'HARA CORPORATION
20 NEW COUNTY RD
ROCKLAND, ME

Database(s) : [ECHO, FRS, HIST NPDES - ME, ICIS, INACTIVE PCS, PCS FACILITY, STORMWATER, STORMWATER - ME, UST - ME] ***(cont.)***

Envirosite ID: 50665740
EPA ID: N/R

ECHO ***(cont.)***

CWA Quarters IN NC :	0
CWA Current Compliance Status :	No Violation Identified
CWA Current SNC Flag :	N
CWA 13 Quarters Compliance Status :	_____
CWA 13 Quarters Effluent Exceedances:	N/R
CWA Three-Year QNCR Codes :	N/R
DFR URL :	Click here for hyperlink provided by the agency.
Facility SIC :	0912
Facility NAICS :	N/R
Facility Last Inspection EPA Date :	N/R
Facility Last Inspection State Date :	N/R
Facility Last Formal Act EPA Date :	N/R
Facility Last Formal Act State Date :	N/R
Facility Last Informal Act EPA Date :	N/R
Facility Last Informal Act State Date:	N/R
Facility Federal Agency :	N/R
TRI Reporter :	N/R
Facility Imp Water Flag :	N/R
Current SNC Flag :	N
Indian County Flag :	N
Federal Flag :	N/R
US Mexico Border Flag :	N/R
Chesapeak Bay Flag :	N/R
AIR Flag :	N
NPDES Flag :	Y
SDWIS Flag :	N
RCRA Flag :	N
TRI Flag :	N
GHG Flag :	N
Major Flag :	N/R
Active Flag :	Y
NAA Flag :	Y
Latitude :	44.10104
Longitude :	-69.12071
Last Date in Agency List :	2025-02-19

FRS

Facility Name :	JEM SOUTH
Facility Address :	20 NEW COUNTY RD, ROCKLAND, ME 04841-2139
County :	KNOX COUNTY

Site Details

Registry ID :	110064784309
FRS Facility URL :	Click here for hyperlink provided by the agency.
Last Date in Agency List :	2024-12-16

DRAFT

Map Id: W105
Direction: NW
Distance: 0.716 mi., 3778 ft.
Elevation: 60 ft.
Relative: Higher

Site Name : JEM SOUTH | 20 NEW COUNTY ROAD | O'HARA CORPORATION
20 NEW COUNTY RD
ROCKLAND, ME

Database(s) : [ECHO, FRS, HIST NPDES - ME, ICIS, INACTIVE PCS, PCS FACILITY, STORMWATER, STORMWATER - ME, UST - ME] ***(cont.)***

Envirosite ID: 50665740
EPA ID: N/R

FRS ***(cont.)***

Source Description

Source Description :

The NPDES module of the Compliance Information System (ICIS) tracks surface water permits issued under the Clean Water Act. Under NPDES, all facilities that discharge pollutants from any point source into waters of the United States are required to obtain a permit. The permit will likely contain limits on what can be discharged, impose monitoring and reporting requirements, and include other provisions to ensure that the discharge does not adversely affect water quality.

FRS Environmental Interest

Source and System ID :	ICIS - MERNEB649

HIST NPDES - ME

Facility Name :	JEM SOUTH
Facility Address :	20 NEW COUNTY RD, ROCKLAND, ME 04841-2139
County :	Knox

Facility Details

Facility ID :	N/R
Active/Inactive :	N/R
Receiving Stream :	N/R
District :	N/R
Facility Address Type :	SITE
Owner Name :	N/R
Owner Type :	N/R
Owner County :	Knox
Company :	O'Hara Corporation
Company Address :	N/R 120 TILLSON AVE, ROCKLAND, ME 04841-2139
Last Date in Agency List :	2019-12-12

Permit Details

Permit Issued Date :	2017-01-18
Permit Expire Date :	2021-12-06
Permit Status Date :	2017-01-27
Permit :	MERNEB649
Permit Status :	Approved
Permit Type :	BWQ - Stormwater Industrial General Permit
Permit Sub Type :	No Exposure Certification
Application Status Date :	2017-01-18
Application Type :	MEPDES IND STW GP CVRD REISSUE

DRAFT

Map Id: W105
Direction: NW
Distance: 0.716 mi., 3778 ft.
Elevation: 60 ft.
Relative: Higher

Site Name : JEM SOUTH | 20 NEW COUNTY ROAD | O'HARA CORPORATION
20 NEW COUNTY RD
ROCKLAND, ME

Database(s) : [ECHO, FRS, HIST NPDES - ME, ICIS, INACTIVE PCS, PCS FACILITY, STORMWATER, STORMWATER - ME, UST - ME] ***(cont.)***

Envirosite ID: 50665740
EPA ID: N/R

ICIS

Facility Name :	20 NEW COUNTY ROAD
Facility Address :	20 NEW COUNTY RD, ROCKLAND, ME 04841

Site Details

NPDES ID :	MERNEB649
ICIS Facility Interest ID :	3600071533
Facility UIN :	110064784309
Facility Type Code :	N/R
Impaired Waters :	N/R
Latitude :	44.1009
Longitude :	-69.1211
Last Date in Agency List :	2017-08-15

Facility SIC

SIC Code :	0912
SIC Description :	Finfish

Facility Name :	JEM SOUTH
Facility Address :	20 NEW COUNTY RD, ROCKLAND, ME 04841-2139

Site Details

NPDES ID :	MERNEB649
ICIS Facility Interest ID :	3600071533
Facility UIN :	110064784309
Facility Type Code :	N/R
Impaired Waters :	N/R
Latitude :	44.100891
Longitude :	-69.121101
Last Date in Agency List :	2025-03-06

Facility SIC

SIC Code :	0912
SIC Description :	Finfish

INACTIVE PCS

Issue Date :	2014-04-29
Original Issue Date :	2014-04-29
Effective Date :	2014-04-29
Expiration Date :	2016-04-25
Retirement Date :	2017-01-17
Termination Date :	N/R
Issuing Agency :	N/R

DRAFT

Map Id: W105
Direction: NW
Distance: 0.716 mi., 3778 ft.
Elevation: 60 ft.
Relative: Higher

Site Name : JEM SOUTH | 20 NEW COUNTY ROAD | O'HARA CORPORATION
20 NEW COUNTY RD
ROCKLAND, ME

Database(s) : [ECHO, FRS, HIST NPDES - ME, ICIS, INACTIVE PCS, PCS FACILITY, STORMWATER, STORMWATER - ME, UST - ME] ***(cont.)***

Envirosite ID: 50665740
EPA ID: N/R

INACTIVE PCS ***(cont.)***

Agency Type :	State
Activity ID :	3600194392
External Permit Number :	MERNEB649
Facility Type Indicator :	NON-POTW
Permit Type :	General Permit Covered Facility-NPDES)
Major Minor Status :	N
Permit Status :	Expired
Total Design Flow Number :	N/R
Actual Average Flow Number :	N/R
State Water Body :	N/R
State Water Body Name :	Unnamed Wetland
Permit Name :	O'HARA CORPORATION
Permit Comp Status :	Y
RNC Tracking :	Y
Master External Permit Number :	MER050000
TMDL Interface :	N/R
EDMR Authorization :	N
Pretreatment Indicator :	N/R
Last Date in Agency List :	2025-03-10

PCS FACILITY

Issue Date :	2017-01-18
Original Issue Date :	2014-04-29
Effective Date :	2017-01-18
Expiration Date :	2021-12-06
Retirement Date :	N/R
Termination Date :	N/R
Issuing Agency :	N/R
Agency Type :	State
Activity ID :	3601077703
External Permit Number :	N/R
Facility Type Indicator :	NON-POTW
Permit Type :	General Permit Covered Facility-NPDES)
Major Minor Status :	N
Permit Status :	Administratively Continued
Total Design Flow Number :	N/R
Actual Average Flow Number :	N/R
State Water Body :	N/R
State Water Body Name :	Unnamed Wetland
Permit Name :	O'HARA CORPORATION
Permit Comp Status :	N/R
RNC Tracking :	Y
Master External Permit Number :	MER050000
TMDL Interface :	N/R
EDMR Authorization :	N
Pretreatment Indicator :	N/R
Last Date in Agency List :	2025-03-10

STORMWATER

Facility Name :	JEM SOUTH
Facility Address :	20 NEW COUNTY RD, ROCKLAND, ME 04841-2139

DRAFT

Map Id: W105
Direction: NW
Distance: 0.716 mi., 3778 ft.
Elevation: 60 ft.
Relative: Higher

Site Name : JEM SOUTH | 20 NEW COUNTY ROAD | O'HARA CORPORATION
20 NEW COUNTY RD
ROCKLAND, ME

Database(s) : [ECHO, FRS, HIST NPDES - ME, ICIS, INACTIVE PCS, PCS FACILITY, STORMWATER, STORMWATER - ME, UST - ME] ***(cont.)***

Envirosite ID: 50665740
EPA ID: N/R

STORMWATER ***(cont.)***

NPDES ID :	MERNEB649
Permittee Name :	O'HARA CORPORATION
Permit Status :	Admin Continued
Permit Issuing Name :	State
Issued Date :	2017-01-18
Effective Date :	2017-01-18
Termination Date :	N/R
Expiration Date :	2021-12-06
EPA Region :	01
SIC Code :	0912
NAICS Code :	N/R
EJ Indexes Above 80th Percentile :	N
Significant Noncompliance Status :	N/R
Quarters with Noncompliance :	0
Industrial Stormwater Formal Enforcement Actions:	N/R
Facility Map Flag :	N/R
DRF URL :	Click here for hyperlink provided by the agency.
Latitude :	44.10104
Longitude :	-69.12071
Last Date in Agency List :	2025-02-04

STORMWATER - ME

Facility Name :	O'HARA CORPORATION
Facility Address :	20 NEW COUNTY RD, ROCKLAND
Permit ID :	MERNEB649
Permit Issued Date :	2017-01-18
Permit Effective Date :	2017-01-18
Permit Expiration Date :	2021-12-06
Permit Type :	BWQ - Stormwater Industrial General Permit
Permit Sub-Type :	No Exposure Certification
Program Owner :	BWQ - Stormwater
Permit Operating Status :	Active/Operating
District :	CMRO - Augusta
Application Type :	MEPDES IND STW GP CVRD REISSUE
Sub Type Simple :	NEC
Latitude :	44.100772
Longitude :	-69.120324
Last Date in Agency List :	2025-02-11

UST - ME

Facility Name :	PORT CLYDE FOODS WAREHOUSE
Facility Address :	20 NEW COUNTY RD, ROCKLAND
Registration Date :	1986-10-02
Registration Number :	7484
Facility Location :	ROCKLAND

DRAFT

Map Id: W105
Direction: NW
Distance: 0.716 mi., 3778 ft.
Elevation: 60 ft.
Relative: Higher

Site Name : JEM SOUTH | 20 NEW COUNTY ROAD | O'HARA CORPORATION
20 NEW COUNTY RD
ROCKLAND, ME

Database(s) : [ECHO, FRS, HIST NPDES - ME, ICIS, INACTIVE PCS, PCS FACILITY, STORMWATER, STORMWATER - ME, UST - ME] ***(cont.)***

Envirosite ID: 50665740
EPA ID: N/R

UST - ME ***(cont.)***

Facility Use Code :	INDUSTRIAL
Facility Telephone Number :	2075944412
Owner Name :	RESTORATION ASSOCIATES II
Owner Delivery Address :	355 MIDDLESEX AVE, WILMINGTON, MA 01887
Owner Contact :	N/R
Owner Telephone Number :	6176586586
Operator Name :	PORT CLYDE FOODS INC
Operator Delivery Address :	PO BOX 188, ROCKLAND, ME 04841
Operator Contact :	N/R
Operator Telephone Number :	2075944412
Near Private Water :	N
Near Public Water :	N
Nearby Water Other Owner :	N
On Aquifer :	N
Last Date in Agency List :	2025-02-10

Tank Details

Date Tank Installed :	1967-08-01
Tank Number :	1
Tank Status Date :	1994-08-01
Tank Status :	REMOVED
Tank Sub Status :	N/R
Tank Volume in Gallons :	5500
Tank Material :	STEEL - BARE OR ASPHALT COATED.
Tank Leak Detection :	UNKNOWN
Tank Above Below :	BELOWGROUND
Federal Regulated :	N
Chamber ID :	1
Product Stored :	#5 FUEL OIL
Chamber Pump Type :	UNKNOWN
Pipe Date Installed :	N/R
Piping Status Date :	1994-08-01
Piping Status :	REMOVED
Pipe Material :	GALVANIZED STEEL
Volume in Gallons :	5500
Pipe Leak Detection :	UNKNOWN
Piping Above Below :	BELOWGROUND
Overfill Protection :	UNKNOWN
Annual Inspection Date :	N/R
UST Triennial Test Date :	N/R
Date Tank Warranty Expires :	N/R
Latitude :	N/R
Longitude :	N/R

DRAFT

Map Id: 106
Direction: WNW
Distance: 0.745 mi., 3933 ft.
Elevation: 64 ft.
Relative: Higher

Site Name : ROCKLAND PLANT | FERRAIOLO CONSTRUCTION, INC. | FERRAIOLO YARD
262 PLEASANT ST
ROCKLAND, ME 04841

Database(s) : [DOCKET, ICIS, INACTIVE PCS, LAST - ME, PCS FACILITY, SPILLS - ME, STORMWATER, STORMWATER - ME]

Envirosite ID: 3227452
EPA ID: N/R

DOCKET

Facility Name : FERRAIOLO CONSTRUCTION, INC.
Facility Address : 262 PLEASANT ST, ROCKLAND, ME 04841

Site Activity Details
Enforcement Action Case Number : ME000A0000230130035700001
Activity ID : 3400632783
Enforcement Action Name : FERRAIOLO CONSTRUCTION, INC.
Last Date in Agency List : 2018-12-17

Final Ordr Iss/Final Order Enter Date: N/R
Complaint/Proposed Order Actual Date: N/R
Final Order Issued Actual Date : N/R
Final Order Name : N/R

Complaint Summary
Respondent/Defendant Name : N/R
Named in Complaint : N/R
Named in Final Order : N/R

SEP Category : N/R
SEP Description : N/R

Regional Docket Number : N/R

Standard Industrial Classification (SIC) Summary
Registry ID : 110001681252
Primary SIC : 1429 - CRUSHED AND BROKEN STONE, NOT ELSEWHERE CLASSIFIED
Primary NAICS : 327320 - Ready-Mix Concrete Manufacturing

Registry ID : 110001681252
Primary SIC : 1429 - CRUSHED AND BROKEN STONE, NOT ELSEWHERE CLASSIFIED
Primary NAICS : 212319 - Other Crushed and Broken Stone Mining and Quarrying

Registry ID : 110001681252
Primary SIC : 3273 - READY-MIXED CONCRETE
Primary NAICS : 212319 - Other Crushed and Broken Stone Mining and Quarrying

Registry ID : 110001681252
Primary SIC : 3273 - READY-MIXED CONCRETE
Primary NAICS : 327320 - Ready-Mix Concrete Manufacturing

DRAFT

Map Id: 106
Direction: WNW
Distance: 0.745 mi., 3933 ft.
Elevation: 64 ft.
Relative: Higher

Site Name : ROCKLAND PLANT | FERRAIOLO CONSTRUCTION, INC. | FERRAIOLO YARD
262 PLEASANT ST
ROCKLAND, ME 04841

Database(s) : [DOCKET, ICIS, INACTIVE PCS, LAST - ME, PCS FACILITY, SPILLS - ME, STORMWATER, STORMWATER - ME] ***(cont.)***

Envirosite ID: 3227452
EPA ID: N/R

DOCKET ***(cont.)***

Settlement FRS ICIS Facility : N/R - N/R

Pollutants (SRS) : Sulfur dioxide

Admin EA Closed Actual Date : N/R
Enforcement Action Name : FERRAIOLO CORP 230130035700001
Enforcement Action Resolution : N/R

Violation Types : N/R

Case Law Sections : CAA OTHER - Violations not covered elsewhere

Violation Penalties and Compliance Summary
Compliance Action Cost : N/R
EPA Penalty Assessed Amount : N/R
Cost Recovery Required : N/R
Cost of SEP : N/R
Cost of Complying Actions : N/R

Site Activity Details
Enforcement Action Case Number : ME000A0000230130035700003
Activity ID : 3400632781
Enforcement Action Name : FERRAIOLO CONSTRUCTION, INC.
Last Date in Agency List : 2018-12-17

Final Ordr Iss/Final Order Enter Date: N/R
Complaint/Proposed Order Actual Date: N/R
Final Order Issued Actual Date : N/R
Final Order Name : N/R

Complaint Summary
Respondent/Defendant Name : N/R
Named in Complaint : N/R
Named in Final Order : N/R

SEP Category : N/R
SEP Description : N/R

DRAFT

Map Id: 106
Direction: WNW
Distance: 0.745 mi., 3933 ft.
Elevation: 64 ft.
Relative: Higher

Site Name : ROCKLAND PLANT | FERRAIOLO CONSTRUCTION, INC. | FERRAIOLO YARD
262 PLEASANT ST
ROCKLAND, ME 04841

Database(s) : [DOCKET, ICIS, INACTIVE PCS, LAST - ME, PCS FACILITY, SPILLS - ME, STORMWATER, STORMWATER - ME] ***(cont.)***

Envirosite ID: 3227452
EPA ID: N/R

DOCKET ***(cont.)***

Regional Docket Number : N/R

Standard Industrial Classification (SIC) Summary

Registry ID : 110001681252
Primary SIC : 1429 - CRUSHED AND BROKEN STONE, NOT ELSEWHERE CLASSIFIED
Primary NAICS : 212319 - Other Crushed and Broken Stone Mining and Quarrying

Registry ID : 110001681252
Primary SIC : 1429 - CRUSHED AND BROKEN STONE, NOT ELSEWHERE CLASSIFIED
Primary NAICS : 327320 - Ready-Mix Concrete Manufacturing

Registry ID : 110001681252
Primary SIC : 3273 - READY-MIXED CONCRETE
Primary NAICS : 327320 - Ready-Mix Concrete Manufacturing

Registry ID : 110001681252
Primary SIC : 3273 - READY-MIXED CONCRETE
Primary NAICS : 212319 - Other Crushed and Broken Stone Mining and Quarrying

Settlement FRS ICIS Facility : N/R - N/R

Pollutants (SRS) : N/R

Admin EA Closed Actual Date : 2000-08-22
Enforcement Action Name : FERRAIOLO CORP 230130035700003
Enforcement Action Resolution : N/R

Violation Types : N/R

Case Law Sections : CAA OTHER - Violations not covered elsewhere

Violation Penalties and Compliance Summary

Compliance Action Cost : N/R
EPA Penalty Assessed Amount : N/R
Cost Recovery Required : N/R
Cost of SEP : N/R
Cost of Complying Actions : N/R

DRAFT

Map Id: 106
Direction: WNW
Distance: 0.745 mi., 3933 ft.
Elevation: 64 ft.
Relative: Higher

Site Name : ROCKLAND PLANT | FERRAIOLO CONSTRUCTION, INC. | FERRAIOLO YARD
262 PLEASANT ST
ROCKLAND, ME 04841

Database(s) : [DOCKET, ICIS, INACTIVE PCS, LAST - ME, PCS FACILITY, SPILLS - ME, STORMWATER, STORMWATER - ME] ***(cont.)***

Envirosite ID: 3227452
EPA ID: N/R

DOCKET ***(cont.)***

Site Activity Details

Enforcement Action Case Number :	ME000A0000230130075800002
Activity ID :	3400440923
Enforcement Action Name :	FERRAIOLO CONSTRUCTION, INC.
Last Date in Agency List :	2018-12-17
Final Ordr Iss/Final Order Enter Date:	N/R
Complaint/Proposed Order Actual Date:	N/R
Final Order Issued Actual Date :	N/R
Final Order Name :	N/R

Complaint Summary

Respondent/Defendant Name :	N/R
Named in Complaint :	N/R
Named in Final Order :	N/R
SEP Category :	N/R
SEP Description :	N/R
Regional Docket Number :	N/R

Standard Industrial Classification (SIC) Summary

Registry ID :	110001681252
Primary SIC :	1429 - CRUSHED AND BROKEN STONE, NOT ELSEWHERE CLASSIFIED
Primary NAICS :	327320 - Ready-Mix Concrete Manufacturing
Registry ID :	110001681252
Primary SIC :	1429 - CRUSHED AND BROKEN STONE, NOT ELSEWHERE CLASSIFIED
Primary NAICS :	212319 - Other Crushed and Broken Stone Mining and Quarrying
Registry ID :	110001681252
Primary SIC :	3273 - READY-MIXED CONCRETE
Primary NAICS :	212319 - Other Crushed and Broken Stone Mining and Quarrying
Registry ID :	110001681252
Primary SIC :	3273 - READY-MIXED CONCRETE
Primary NAICS :	327320 - Ready-Mix Concrete Manufacturing
Settlement FRS ICIS Facility :	N/R - N/R

DRAFT

Map Id: 106
Direction: WNW
Distance: 0.745 mi., 3933 ft.
Elevation: 64 ft.
Relative: Higher

Site Name : ROCKLAND PLANT | FERRAIOLO CONSTRUCTION, INC. | FERRAIOLO YARD
262 PLEASANT ST
ROCKLAND, ME 04841

Database(s) : [DOCKET, ICIS, INACTIVE PCS, LAST - ME, PCS FACILITY, SPILLS - ME, STORMWATER, STORMWATER - ME] ***(cont.)***

Envirosite ID: 3227452
EPA ID: N/R

DOCKET ***(cont.)***

Pollutants (SRS) :	N/R
Admin EA Closed Actual Date :	2000-08-22
Enforcement Action Name :	FERRAIOLO CONSTRUCTION 230130075800002
Enforcement Action Resolution :	N/R
Violation Types :	N/R
Case Law Sections :	CAA OTHER - Violations not covered elsewhere

Violation Penalties and Compliance Summary

Compliance Action Cost :	N/R
EPA Penalty Assessed Amount :	N/R
Cost Recovery Required :	N/R
Cost of SEP :	N/R
Cost of Complying Actions :	N/R

ICIS

Facility Name :	ROCKLAND PLANT
Facility Address :	262 PLEASANT ST, ROCKLAND, ME 04841

Site Details

NPDES ID :	MER05B185
ICIS Facility Interest ID :	3600070211
Facility UIN :	110064785843
Facility Type Code :	N/R
Impaired Waters :	N/R
Latitude :	44.09
Longitude :	-69.12
Last Date in Agency List :	2025-03-06

Facility SIC

SIC Code :	3271
SIC Description :	Concrete Block And Brick

INACTIVE PCS

Issue Date :	2011-06-01
Original Issue Date :	2011-06-01
Effective Date :	2011-06-01
Expiration Date :	2016-04-25
Retirement Date :	N/R

DRAFT

Map Id: 106
Direction: WNW
Distance: 0.745 mi., 3933 ft.
Elevation: 64 ft.
Relative: Higher

Site Name : ROCKLAND PLANT | FERRAIOLO CONSTRUCTION, INC. | FERRAIOLO YARD
262 PLEASANT ST
ROCKLAND, ME 04841

Database(s) : [DOCKET, ICIS, INACTIVE PCS, LAST - ME, PCS FACILITY, SPILLS - ME, STORMWATER, STORMWATER - ME] ***(cont.)***

Envirosite ID: 3227452
EPA ID: N/R

INACTIVE PCS ***(cont.)***

Termination Date :	N/R
Issuing Agency :	N/R
Agency Type :	State
Activity ID :	3600192864
External Permit Number :	MER05B185
Facility Type Indicator :	NON-POTW
Permit Type :	General Permit Covered Facility-NPDES)
Major Minor Status :	N
Permit Status :	Administratively Continued
Total Design Flow Number :	N/R
Actual Average Flow Number :	N/R
State Water Body :	N/R
State Water Body Name :	Marsh Brook
Permit Name :	FERRAIOLO CONSTRUCTION, INC.
Permit Comp Status :	Y
RNC Tracking :	Y
Master External Permit Number :	MER050000
TMDL Interface :	N/R
EDMR Authorization :	N
Pretreatment Indicator :	N/R
Last Date in Agency List :	2022-09-23

LAST - ME

Facility Name :	FERRAIOLO YARD
Facility Address :	262 PLEASANT STREET, ROCKLAND, ME
Spill Number :	A-268-2007
Actual Spill Date :	N/R
Report Status :	Final Report
Location Town MCD :	13100
Number of Wells at Risk :	0
Number of Wells Impacted :	0
Material Disposal Information :	None
Further Response Action :	F
Spill Type :	Oil Incident
Report Type :	Anonymous
Detection Method :	Visual Product
Incident Location :	Business - Commercial
Incident Source :	Storage Unit - Aboveground Storage Tank
Spill Cause :	Accident - Human Error
Agency Hyperlink :	Click here for hyperlink provided by the agency.
Last Date in Agency List :	2024-09-10
Medium(s) :	Land

DRAFT

Map Id: 106
Direction: WNW
Distance: 0.745 mi., 3933 ft.
Elevation: 64 ft.
Relative: Higher

Site Name : ROCKLAND PLANT | FERRAIOLO CONSTRUCTION, INC. | FERRAIOLO YARD
262 PLEASANT ST
ROCKLAND, ME 04841

Database(s) : [DOCKET, ICIS, INACTIVE PCS, LAST - ME, PCS FACILITY, SPILLS - ME, STORMWATER, STORMWATER - ME] ***(cont.)***

Envirosite ID: 3227452
EPA ID: N/R

LAST - ME ***(cont.)***

Spill Logs

Spill Office :	Augusta
Spill Office Sequence Number :	268
Spill Year :	2007
Log Spill Date :	N/R
Log Reported Date :	2007-04-20
Log Reported Product :	DIESEL
Log Location Description :	Ferraiolo yard, Pleasant Street
Log Location Town :	ROCKLAND
Log Tank Involved :	Above Ground Tank(s) Involved
Log Note :	Numerous minor vehicle overfills.

Products Found

Product Code :	DIESEL
Other Product :	N/R
Product Amount :	2 gals.
Product Amount Qualifier :	ESTIMATE
Primary Product :	T

Tank Involved

Incident Tank :	Above Ground Tank(s) Involved
Removal :	F
UST Registered :	F
UST Tank Site Number :	N/R
UST Tank Number :	N/R
AST Inside :	F

PCS FACILITY

Issue Date :	2011-06-01
Original Issue Date :	2011-06-01
Effective Date :	2011-06-01
Expiration Date :	2016-04-25
Retirement Date :	N/R
Termination Date :	N/R
Issuing Agency :	N/R
Agency Type :	State
Activity ID :	3600192864
External Permit Number :	N/R
Facility Type Indicator :	NON-POTW
Permit Type :	General Permit Covered Facility-NPDES)
Major Minor Status :	N
Permit Status :	Administratively Continued
Total Design Flow Number :	N/R
Actual Average Flow Number :	N/R
State Water Body :	N/R
State Water Body Name :	Marsh Brook
Permit Name :	FERRAIOLO CONSTRUCTION, INC.

DRAFT

Map Id: 106
Direction: WNW
Distance: 0.745 mi., 3933 ft.
Elevation: 64 ft.
Relative: Higher

Site Name : ROCKLAND PLANT | FERRAIOLO CONSTRUCTION, INC. | FERRAIOLO YARD
262 PLEASANT ST
ROCKLAND, ME 04841

Database(s) : [DOCKET, ICIS, INACTIVE PCS, LAST - ME, PCS FACILITY, SPILLS - ME, STORMWATER, STORMWATER - ME] ***(cont.)***

Envirosite ID: 3227452
EPA ID: N/R

PCS FACILITY ***(cont.)***

Permit Comp Status :	Y
RNC Tracking :	Y
Master External Permit Number :	MER050000
TMDL Interface :	N/R
EDMR Authorization :	N
Pretreatment Indicator :	N/R
Last Date in Agency List :	2025-03-10

SPILLS - ME

Facility Name :	FERRAIOLO YARD
Facility Address :	262 PLEASANT STREET, ROCKLAND, ME
Spill Number :	A-268-2007
Actual Spill Date :	N/R
Report Status :	Final Report
Spill Type :	Oil Incident
Location State Province :	ME
Incident Location :	Business - Commercial
Incident Source :	Storage Unit - Aboveground Storage Tank
Spill Cause :	Accident - Human Error
Agency Hyperlink :	Click here for hyperlink provided by the agency.
Last Date in Agency List :	2024-09-10
Medium(s) :	Land

Spill Logs

Log Location Description :	Ferraiolo yard, Pleasant Street
Log Location Town :	ROCKLAND
Log Tank Involved :	Above Ground Tank(s) Involved
Log Note :	Numerous minor vehicle overfills.

Products Found

Product Code :	DIESEL
Product Amount :	2 gals.

STORMWATER

Facility Name :	ROCKLAND PLANT
Facility Address :	262 PLEASANT ST, ROCKLAND, ME 04841
NPDES ID :	MER05B185
Permittee Name :	FERRAIOLO CONSTRUCTION, INC.
Permit Status :	Admin Continued
Permit Issuing Name :	State

DRAFT

Map Id: 106
Direction: WNW
Distance: 0.745 mi., 3933 ft.
Elevation: 64 ft.
Relative: Higher

Site Name : ROCKLAND PLANT | FERRAIOLO CONSTRUCTION, INC. | FERRAIOLO YARD
262 PLEASANT ST
ROCKLAND, ME 04841

Database(s) : [DOCKET, ICIS, INACTIVE PCS, LAST - ME, PCS FACILITY, SPILLS - ME, STORMWATER, STORMWATER - ME] ***(cont.)***

Envirosite ID: 3227452
EPA ID: N/R

STORMWATER ***(cont.)***

Issued Date :	2011-06-01
Effective Date :	2011-06-01
Termination Date :	N/R
Expiration Date :	2016-04-25
EPA Region :	01
SIC Code :	3271
NAICS Code :	N/R
EJ Indexes Above 80th Percentile :	N
Significant Noncompliance Status :	N/R
Quarters with Noncompliance :	0
Industrial Stormwater Formal Enforcement Actions:	N/R
Facility Map Flag :	N/R
DRF URL :	Click here for hyperlink provided by the agency.
Latitude :	44.098319
Longitude :	-69.12398
Last Date in Agency List :	2025-02-04

STORMWATER - ME

Facility Name :	FERRAIOLO CONSTRUCTION, INC.
Facility Address :	262 PLEASANT ST, ROCKLAND
Permit ID :	MER05B185
Permit Issued Date :	2018-11-01
Permit Effective Date :	2018-11-01
Permit Expiration Date :	2021-12-06
Permit Type :	BWQ - Stormwater Industrial General Permit
Permit Sub-Type :	Notice of Intent
Program Owner :	BWQ - Stormwater
Permit Operating Status :	Active/Operating
District :	CMRO - Augusta
Application Type :	MEPDES IND STW GP CVRD REISSUE
Sub Type Simple :	NOI
Latitude :	44.097794
Longitude :	-69.126389
Last Date in Agency List :	2025-02-11

DRAFT

Map Id: X107
Direction: NNE
Distance: 0.762 mi., 4025 ft.
Elevation: 25 ft.
Relative: Lower

Site Name : REDLON AND JOHNSON | REDLON & JOHNSON DISTRIBUTION FACILITY
65 TILLSON AVENUE
ROCKLAND | Rockland, ME 04841

Database(s) : [ALL SITES - ME, BROWNFIELDS - ME, BROWNFIELDS-ACRES, EGAD - ME, EJ BROWNFIELDS, EPA UST, FED BROWNFIELDS, FRS, HIST FED BROWNFIELDS, LUST - ME, SPILLS - ME, UST - ME, UST AOS - ME]

Envirosite ID: 50665749
EPA ID: N/R

ALL SITES - ME

Facility Name :	REDLON AND JOHNSON
Facility Address :	65 TILLSON AVENUE, ROCKLAND
County :	KNOX
Status Date :	2020-04-24
Site Number :	REM02286
Program :	N/R
Alias :	N/R
Acres :	2
IC Controls :	False
Status :	REMEDIATION STAGE
Sub Status :	NEED (AWAITING RESOURCES)
Latitude :	44.10397
Longitude :	-69.10601
Last Date in Agency List :	2024-12-16

BROWNFIELDS - ME

Facility Name :	REDLON AND JOHNSON
Facility Address :	65 TILLSON AVENUE, ROCKLAND
County :	KNOX
Status Date :	2020-04-24
Site Number :	REM02286
Program :	BROWNFIELDS-104K
Alias :	N/R
Acres :	2
IC Controls :	False
Status :	REMEDIATION STAGE
Sub Status :	NEED (AWAITING RESOURCES)
Latitude :	44.10397
Longitude :	-69.10601
Last Date in Agency List :	2024-12-16

BROWNFIELDS-ACRES

Facility Name :	Redlon & Johnson Distribution Facility
Facility Address :	65 Tillson Avenue, Rockland, ME 04841
County :	Knox

Site Details

Property ID :	167901
EPA FRS ID :	N/R
EPA FRS Site Name :	N/R
Alias Name :	N/R
Current Use :	N/R

DRAFT

Map Id: X107
Direction: NNE
Distance: 0.762 mi., 4025 ft.
Elevation: 25 ft.
Relative: Lower

Site Name : REDLON AND JOHNSON | REDLON & JOHNSON DISTRIBUTION FACILITY
65 TILLSON AVENUE
ROCKLAND | Rockland, ME 04841

Database(s) : [ALL SITES - ME, BROWNFIELDS - ME, BROWNFIELDS-ACRES, EGAD - ME, EJ BROWNFIELDS, EPA UST, FED BROWNFIELDS, FRS, HIST FED BROWNFIELDS, LUST - ME, SPILLS - ME, UST - ME, UST AOS - ME] ***(cont.)***

Envirosite ID: 50665749
EPA ID: N/R

BROWNFIELDS-ACRES ***(cont.)***

Future Use :	N/R
GP Funding Type ID :	Hazardous & Petroleum
Property Size :	2.09
Local Parcel Number :	Map 2 Lot B1
Former Use :	The Site has been occupied by Redlon & Johnson since approximately 1990. The Site historically operated as a junk yard and a poultry slaughtering facility with a railroad spur as far back as the 1930s. The current Site buildings were developed around 1950, and the site operated as a motor freight station from circa 1950 to 1990, at which time Redlon & Johnson began operation at the Site.
Ownership Entity ID :	Private
Current Owner :	N/R
Photo Available :	Y
Video Available :	N
Ownership Change :	N
Ownership Liability Factor :	N/R
Cleanup Required Flag :	Y
Cleanup Required Date :	N/R
State Tribal Enroll ID Number :	N/R
State Tribal Enroll Date :	N/R
Property Not Enrolled Flag :	N/R
NFA Issue Date :	N/R
Info Devices :	N/R
Check Pilot Flag :	N/R
CERCLIS WasteLAN Indicator :	N/R
RCRA Indicator :	N/R
BF Proj Number :	N/R
Mun Owned :	N/R
Approx Value :	N/R
Build Sqft :	N/R
Date of Form :	N/R
Add Date :	2013-11-11
Mod Date :	2017-02-07
Mod User :	stephen_dyer
CERCLIS Flag :	N/R
RFR Flag :	N
RFR Date :	N/R
RFR Grant ID :	N/R
Multi Story Flag :	N/R
Institutional Control In Place Flag :	N/R
Institutional Control In Place Date :	N/R
Institutional Control Additional Info:	N/R
Institutional Control Required Flag :	U
Institutional Control Required Date :	N/R
Institutional Control Data Address :	N/R
Property Controls :	N/R
Govt Controls :	N/R
Permit Tools :	N/R

DRAFT

Map Id: X107
Direction: NNE
Distance: 0.762 mi., 4025 ft.
Elevation: 25 ft.
Relative: Lower

Site Name : REDLON AND JOHNSON | REDLON & JOHNSON DISTRIBUTION FACILITY
65 TILLSON AVENUE
ROCKLAND | Rockland, ME 04841

Database(s) : [ALL SITES - ME, BROWNFIELDS - ME, BROWNFIELDS-ACRES, EGAD - ME, EJ BROWNFIELDS, EPA UST, FED BROWNFIELDS, FRS, HIST FED BROWNFIELDS, LUST - ME, SPILLS - ME, UST - ME, UST AOS - ME] ***(cont.)***

Envirosite ID: 50665749
EPA ID: N/R

BROWNFIELDS-ACRES ***(cont.)***

Eng. Control in Place :	N/R
Eng. Control in Place Date :	N/R
Eng. Control Additional Info :	N/R
Eng. Control Required Flag :	N/R
Eng. Control Flag Cover Tech :	N/R
Eng. Control Flag Immobilization :	N/R
Eng. Control Flag Barriers :	N/R
Eng. Control Flag Security :	N/R
Eng. Control Flag Other :	N/R
Eng. Control Other :	N/R
Eng. Control Data Address :	N/R
Cleanup Req Ukn Comment :	N/R
AWP Catalyst Y/N :	N/R
Lat/Long Override Flag :	Y
Latitude Measure :	44.104132
Longitude Measure :	-69.1068394
Src Map Scale Num :	N/R
Ref Point ID :	101.0
Hcm Id :	1.0
Datum Code ID :	2.0
Horiz Accuracy Measure :	N/R
Last Date in Agency List :	2025-01-23

Contaminants Summary

Contaminant :	Asbestos
Contaminant Found :	Y
Contaminant Cleaned Up :	Y
Other Description :	N/R
Other Cleaned Up :	N/R

Contaminant :	Lead
Contaminant Found :	N/R
Contaminant Cleaned Up :	N/R
Other Description :	N/R
Other Cleaned Up :	N/R

Contaminant :	Other Contaminants
Contaminant Found :	N/R
Contaminant Cleaned Up :	N/R
Other Description :	N/R
Other Cleaned Up :	N/R

Contaminant :	Other Metals
Contaminant Found :	N/R
Contaminant Cleaned Up :	N/R

DRAFT

Map Id: X107
Direction: NNE
Distance: 0.762 mi., 4025 ft.
Elevation: 25 ft.
Relative: Lower

Site Name : REDLON AND JOHNSON | REDLON & JOHNSON DISTRIBUTION FACILITY
65 TILLSON AVENUE
ROCKLAND | Rockland, ME 04841

Database(s) : [ALL SITES - ME, BROWNFIELDS - ME, BROWNFIELDS-ACRES, EGAD - ME, EJ BROWNFIELDS, EPA UST, FED BROWNFIELDS, FRS, HIST FED BROWNFIELDS, LUST - ME, SPILLS - ME, UST - ME, UST AOS - ME] ***(cont.)***

Envirosite ID: 50665749
EPA ID: N/R

BROWNFIELDS-ACRES ***(cont.)***

Other Description :	N/R
Other Cleaned Up :	N/R
Contaminant :	PAHs
Contaminant Found :	Y
Contaminant Cleaned Up :	N/R
Other Description :	N/R
Other Cleaned Up :	N/R
Contaminant :	PCBs
Contaminant Found :	N/R
Contaminant Cleaned Up :	N/R
Other Description :	N/R
Other Cleaned Up :	N/R
Contaminant :	Petroleum/Petroleum Products
Contaminant Found :	Y
Contaminant Cleaned Up :	N/R
Other Description :	N/R
Other Cleaned Up :	N/R
Contaminant :	VOCs
Contaminant Found :	Y
Contaminant Cleaned Up :	N/R
Other Description :	N/R
Other Cleaned Up :	N/R

Affected Media

Media Affected :	Ground Water
	Soil

EGAD - ME

Facility Name :	REDLON AND JOHNSON
Facility Address :	65 TILLSON AVE, ROCKLAND
Effective Date :	N/R
Site Number :	115723
Site Type :	UNCONTROLLED SITE, ALL OTHER
Program ID :	N/R
Related Program :	N/R
Description :	N/R
Summary :	N/R

DRAFT

Map Id: X107
Direction: NNE
Distance: 0.762 mi., 4025 ft.
Elevation: 25 ft.
Relative: Lower

Site Name : REDLON AND JOHNSON | REDLON & JOHNSON DISTRIBUTION FACILITY
65 TILLSON AVENUE
ROCKLAND | Rockland, ME 04841

Database(s) : [ALL SITES - ME, BROWNFIELDS - ME, BROWNFIELDS-ACRES, EGAD - ME, EJ BROWNFIELDS, EPA UST, FED BROWNFIELDS, FRS, HIST FED BROWNFIELDS, LUST - ME, SPILLS - ME, UST - ME, UST AOS - ME] ***(cont.)***

Envirosite ID: 50665749
EPA ID: N/R

EGAD - ME ***(cont.)***

Latitude :	44.103973
Longitude :	-69.106006
Last Date in Agency List :	2024-11-25

EJ BROWNFIELDS

Facility Name :	REDLON & JOHNSON DISTRIBUTION FACILITY
Facility Address :	65 TILLSON AVENUE, ROCKLAND, ME 04841
County :	KNOX

Site Details

Registry ID :	110056394030
Program System :	ACRES
Program System ID :	167901
EPA Region :	Region 1
Latitude :	44.10431
Longitude :	-69.10607
Facility URL :	Click here for hyperlink provided by the agency.
Last Date in Agency List :	2025-01-15

EPA UST

Facility Name :	REDLON & JOHNSON
Facility Address :	65 TILLSON AVE, ROCKLAND, Maine
County :	N/R
Facility ID :	ME21927
Facility Status :	Closed UST(s)
Open USTs :	0
Closed USTs :	5
Temporarily Out of Service USTs :	0
Date of Last Inspection :	N/R
EPA Region :	1
Tribe :	N/R
Facility ID 2 :	N/R
Latitude :	44.104278
Longitude :	-69.10607
Last Date in Agency List :	2024-05-22

Tank Details

Tank ID :	ME21927_1
Tank Status :	Closed
Installation Date :	1950-10-01
Removal Date :	2014-08-28
Capacity :	12000

DRAFT

Map Id: X107
Direction: NNE
Distance: 0.762 mi., 4025 ft.
Elevation: 25 ft.
Relative: Lower

Site Name : REDLON AND JOHNSON | REDLON & JOHNSON DISTRIBUTION FACILITY
65 TILLSON AVENUE
ROCKLAND | Rockland, ME 04841

Database(s) : [ALL SITES - ME, BROWNFIELDS - ME, BROWNFIELDS-ACRES, EGAD - ME, EJ BROWNFIELDS, EPA UST, FED BROWNFIELDS, FRS, HIST FED BROWNFIELDS, LUST - ME, SPILLS - ME, UST - ME, UST AOS - ME] ***(cont.)***

Envirosite ID: 50665749
EPA ID: N/R

EPA UST ***(cont.)***

Substances :	Diesel UNLEADED GASOLINE
Tank Wall Type :	N/R
Tank ID :	ME21927_3
Tank Status :	Closed
Installation Date :	1950-10-01
Removal Date :	2014-08-28
Capacity :	2000
Substances :	UNLEADED GASOLINE
Tank Wall Type :	N/R
Tank ID :	ME21927_4
Tank Status :	Closed
Installation Date :	1950-10-01
Removal Date :	2014-08-28
Capacity :	2000
Substances :	UNLEADED GASOLINE
Tank Wall Type :	N/R
Tank ID :	ME21927_5
Tank Status :	Closed
Installation Date :	1950-10-01
Removal Date :	2014-08-28
Capacity :	2000
Substances :	UNLEADED GASOLINE
Tank Wall Type :	N/R
Tank ID :	ME21927_6
Tank Status :	Closed
Installation Date :	1950-10-01
Removal Date :	2014-08-28
Capacity :	1000
Substances :	UNLEADED GASOLINE
Tank Wall Type :	N/R

FED BROWNFIELDS

Facility Name :	Redlon & Johnson Distribution Facility
Facility Address :	65 Tillson Avenue, Rockland, ME 4841
County :	KNOX

Site Details

DRAFT

Map Id: X107
Direction: NNE
Distance: 0.762 mi., 4025 ft.
Elevation: 25 ft.
Relative: Lower

Site Name : REDLON AND JOHNSON | REDLON & JOHNSON DISTRIBUTION FACILITY
65 TILLSON AVENUE
ROCKLAND | Rockland, ME 04841

Database(s) : [ALL SITES - ME, BROWNFIELDS - ME, BROWNFIELDS-ACRES, EGAD - ME, EJ BROWNFIELDS, EPA UST, FED BROWNFIELDS, FRS, HIST FED BROWNFIELDS, LUST - ME, SPILLS - ME, UST - ME, UST AOS - ME] ***(cont.)***

Envirosite ID: 50665749
EPA ID: N/R

FED BROWNFIELDS ***(cont.)***

Details for this site have been truncated due to the large number of available details for this site within this dataset. For the complete details for this site, contact your Envirosite account representative for a complimentary site report containing all of the details available.

ACRES Property ID :	167901
EPA ID :	N/R
Acreage and Greenspace Created :	N/R
Amount of Funding Expended on This Activity:	N/R
Assessment Phase :	N/R
Awp Catalyst Yn :	N/R
Cf State Code :	N/R
Cleanup Doc :	N/R
Congressional District :	N/R
Current Owner :	N/R
Date ICs in Place :	N/R
Description/History :	N/R
EPA Region :	1
Entity Providing Assessment Funds :	N/R
Fca Fy :	N/R
Flag EC In Place :	N/R
Flag EC Required :	N/R
Future Use: Multistory (arces) :	N/R
GPA Type Description :	N/R
GPA Type ID :	N/R
Grant ID :	N/R
Ind Name :	N/R
Indicate Whether Institutional Controls are in Place:	N/R
Other Media Ind :	N/R
Past Use: Multistory (arces) :	N/R
Primary Name :	N/R
Program Code :	BF
ReDev Name of Entity Providing Funds:	N/R
Registry ID :	N/R
Rfr Notation :	N/R
Stcntrbg :	N/R
Sub Name :	N/R
Cooperative Agreement Recipient Name:	Rockland City of
Cooperative Agreement Number :	96165801
Type of CA Funding Used :	Hazardous & Petroleum
For Assessment, Cleanup, Multipurpose and RLF CAs, Type of Funding:	N/R
Property Alias :	N/R
Property Owner :	Private
Size (in acres) :	2.09
Parcel Number(s) :	Map 2 Lot B1
Is this property enrolled in a State or Tribal Voluntary Response Program?:	N/R
Date of Enrollment :	N/R

DRAFT

Map Id: X107
Direction: NNE
Distance: 0.762 mi., 4025 ft.
Elevation: 25 ft.
Relative: Lower

Site Name : REDLON AND JOHNSON | REDLON & JOHNSON DISTRIBUTION FACILITY
65 TILLSON AVENUE
ROCKLAND | Rockland, ME 04841

Database(s) : [ALL SITES - ME, BROWNFIELDS - ME, BROWNFIELDS-ACRES, EGAD - ME, EJ BROWNFIELDS, EPA UST, FED BROWNFIELDS, FRS, HIST FED BROWNFIELDS, LUST - ME, SPILLS - ME, UST - ME, UST AOS - ME] ***(cont.)***

Envirosite ID: 50665749
EPA ID: N/R

FED BROWNFIELDS ***(cont.)***

AA Activity Funded :	Petroleum Phase II ESA
Assessment Start Date :	2014-07-09
Assessment Completion Date :	2014-10-30
AA Name of Entity Providing Funds :	EPA
AA Source of Funding :	N/R
Indicate Whether Cleanup is Necessary:	Y
Contaminants Found :	N/R
Contaminants Cleaned Up :	N/R
Contaminants REC :	Asbestos PAHs Petroleum Products VOCs
Media Affected :	Ground Water Soil
Media Cleaned Up :	N/R
Cleanup Activity Start Date :	N/R
Cleanup Activity Completion Date :	N/R
Indicate whether Cleanup/Treatment Technology(ies) Were Implemented:	N/R
Excavation and Disposal of Soils :	N/R
Extraction of Contaminants (soil vapor, free product, groundwater, etc.):	N/R
Removal of Materials (tanks and piping, etc.):	N/R
Reduction of Contaminants through Bioremediation/Phytoremediation:	N/R
Cleanup of Structures (removal/abatement of asbestos/lead, PCB caulk, other contaminated building materials, etc.):	N/R
Additional Cleanup/Treatment Technology(ies) Information:	N/R
Address of Data Source (URL if available):	N/R
Indicate Whether Engineering Controls are Required:	N/R
Cover Technologies (e.g., Capping) :	N/R
Security (e.g., Guard, Fence) :	N/R
Immobilization Process (e.g., Encapsulaton, In-Situ Solidification):	N/R
Engineering Barriers (e.g., Slurry Walls, Sheet):	N/R
Other :	N/R
Additional Engineering Controls Information:	N/R
Indicate Whether Engineering Controls are in Place:	N/R
ACRES Cleaned Up :	N/R
Number of Cleanup Jobs Leveraged :	N/R
Section 128(a) State/Tribal :	N/R
Multipurpose - Cost Share Amount :	N/R
Cleanup - Cost Share Amount :	N/R
RLF Loan - RLF Loan Amount :	N/R
RLF Loan - Cost Share Amount :	N/R

DRAFT

Map Id: X107
Direction: NNE
Distance: 0.762 mi., 4025 ft.
Elevation: 25 ft.
Relative: Lower

Site Name : REDLON AND JOHNSON | REDLON & JOHNSON DISTRIBUTION FACILITY
65 TILLSON AVENUE
ROCKLAND | Rockland, ME 04841

Database(s) : [ALL SITES - ME, BROWNFIELDS - ME, BROWNFIELDS-ACRES, EGAD - ME, EJ BROWNFIELDS, EPA UST, FED BROWNFIELDS, FRS, HIST FED BROWNFIELDS, LUST - ME, SPILLS - ME, UST - ME, UST AOS - ME] ***(cont.)***

Envirosite ID: 50665749
EPA ID: N/R

FED BROWNFIELDS ***(cont.)***

RLF Loan - Program income Amount :	N/R
Date RLF Loan Signed :	N/R
RLF Loan - Repayment Period :	N/R
RLF Loan - Interest Rate :	N/R
RLF Subgrant - RLF Subgrant Amount :	N/R
RLF Subgrant - Cost Share Amount :	N/R
RLF Subgrant - Program Income Amount:	N/R
Date RLF Subgrant Signed :	N/R
Cleanup Source of Funding :	N/R
Cleanup Name of Entity Providing Funds:	N/R
Cleanup Activity Funded :	N/R
Indicate whether Institutional Controls are Required:	U
Proprietary Controls (e.g., easements, covenants):	N/R
Informational Devices (e.g., state registries, deed notices):	N/R
Governmental Controls (e.g., zoning, building codes, land use restrictions):	N/R
Enforcement/Permit Tools (e.g., permits, consent decrees):	N/R
Additional Institutional Controls Information:	N/R
Address of Data Sources (URL if available):	N/R
Indicate Whether Institutional Controls in Place:	N/R
Redevelopment Start Date :	N/R
Redevelopment Completion Date :	N/R
ReDev Source of Funding :	N/R
ReDev Activity Funded :	N/R
Number of Redevelopment Jobs Leveraged:	N/R
Redevelopment Land Use: Residential :	N/R
Redevelopment Land Use: Greenspace :	N/R
Redevelopment Land Use: Industrial :	N/R
Redevelopment Land Use: Commercial :	N/R
Predominant Past Use(s) Residential :	N/R
Predominant Past Use(s) Greenspace :	N/R
Predominant Past Use(s) Industrial :	N/R
Predominant Past Use(s) Commercial :	N/R
Latitude :	44.104132
Longitude :	-69.106839

ACRES Property ID :	167901
EPA ID :	N/R
Acreage and Greenspace Created :	N/R
Amount of Funding Expended on This Activity:	N/R

DRAFT

Map Id: X107
Direction: NNE
Distance: 0.762 mi., 4025 ft.
Elevation: 25 ft.
Relative: Lower

Site Name : REDLON AND JOHNSON | REDLON & JOHNSON DISTRIBUTION FACILITY
65 TILLSON AVENUE
ROCKLAND | Rockland, ME 04841

Database(s) : [ALL SITES - ME, BROWNFIELDS - ME, BROWNFIELDS-ACRES, EGAD - ME, EJ BROWNFIELDS, EPA UST, FED BROWNFIELDS, FRS, HIST FED BROWNFIELDS, LUST - ME, SPILLS - ME, UST - ME, UST AOS - ME] ***(cont.)***

Envirosite ID: 50665749
EPA ID: N/R

FED BROWNFIELDS ***(cont.)***

Assessment Phase :	N/R
Awp Catalyst Yn :	N/R
Cf State Code :	N/R
Cleanup Doc :	N/R
Congressional District :	N/R
Current Owner :	N/R
Date ICs in Place :	N/R
Description/History :	N/R
EPA Region :	1
Entity Providing Assessment Funds :	N/R
Fca Fy :	N/R
Flag EC In Place :	N/R
Flag EC Required :	N/R
Future Use: Multistory (arces) :	N/R
GPA Type Description :	N/R
GPA Type ID :	N/R
Grant ID :	N/R
Ind Name :	N/R
Indicate Whether Institutional Controls are in Place:	N/R
Other Media Ind :	N/R
Past Use: Multistory (arces) :	N/R
Primary Name :	N/R
Program Code :	BF
ReDev Name of Entity Providing Funds:	N/R
Registry ID :	N/R
Rfr Notation :	N/R
Stcntrbg :	N/R
Sub Name :	N/R
Cooperative Agreement Recipient Name:	Rockland City of
Cooperative Agreement Number :	96165801
Type of CA Funding Used :	Hazardous & Petroleum
For Assessment, Cleanup, Multipurpose and RLF CAs, Type of Funding:	N/R
Property Alias :	N/R
Property Owner :	Private
Size (in acres) :	2.09
Parcel Number(s) :	Map 2 Lot B1
Is this property enrolled in a State or Tribal Voluntary Response Program?:	N/R
Date of Enrollment :	N/R
AA Activity Funded :	Phase I ESA
Assessment Start Date :	2013-08-19
Assessment Completion Date :	2014-02-18
AA Name of Entity Providing Funds :	EPA
AA Source of Funding :	N/R
Indicate Whether Cleanup is Necessary:	Y
Contaminants Found :	N/R
Contaminants Cleaned Up :	N/R
Contaminants REC :	Asbestos PAHs Petroleum Products VOCs

DRAFT

Map Id: X107
Direction: NNE
Distance: 0.762 mi., 4025 ft.
Elevation: 25 ft.
Relative: Lower

Site Name : REDLON AND JOHNSON | REDLON & JOHNSON DISTRIBUTION FACILITY
65 TILLSON AVENUE
ROCKLAND | Rockland, ME 04841

Database(s) : [ALL SITES - ME, BROWNFIELDS - ME, BROWNFIELDS-ACRES, EGAD - ME, EJ BROWNFIELDS, EPA UST, FED BROWNFIELDS, FRS, HIST FED BROWNFIELDS, LUST - ME, SPILLS - ME, UST - ME, UST AOS - ME] ***(cont.)***

Envirosite ID: 50665749
EPA ID: N/R

FED BROWNFIELDS ***(cont.)***

Media Affected :	Ground Water Soil
Media Cleaned Up :	N/R
Cleanup Activity Start Date :	N/R
Cleanup Activity Completion Date :	N/R
Indicate whether Cleanup/Treatment Technology(ies) Were Implemented:	N/R
Excavation and Disposal of Soils :	N/R
Extraction of Contaminants (soil vapor, free product, groundwater, etc.):	N/R
Removal of Materials (tanks and piping, etc.):	N/R
Reduction of Contaminants through Bioremediation/Phytoremediation:	N/R
Cleanup of Structures (removal/abatement of asbestos/lead, PCB caulk, other contaminated building materials, etc.):	N/R
Additional Cleanup/Treatment Technology(ies) Information:	N/R
Address of Data Source (URL if available):	N/R
Indicate Whether Engineering Controls are Required:	N/R
Cover Technologies (e.g., Capping) :	N/R
Security (e.g., Guard, Fence) :	N/R
Immobilization Process (e.g., Encapsulaton, In-Situ Solidification):	N/R
Engineering Barriers (e.g., Slurry Walls, Sheet):	N/R
Other :	N/R
Additional Engineering Controls Information:	N/R
Indicate Whether Engineering Controls are in Place:	N/R
ACRES Cleaned Up :	N/R
Number of Cleanup Jobs Leveraged :	N/R
Section 128(a) State/Tribal :	N/R
Multipurpose - Cost Share Amount :	N/R
Cleanup - Cost Share Amount :	N/R
RLF Loan - RLF Loan Amount :	N/R
RLF Loan - Cost Share Amount :	N/R
RLF Loan - Program income Amount :	N/R
Date RLF Loan Signed :	N/R
RLF Loan - Repayment Period :	N/R
RLF Loan - Interest Rate :	N/R
RLF Subgrant - RLF Subgrant Amount :	N/R
RLF Subgrant - Cost Share Amount :	N/R
RLF Subgrant - Program Income Amount:	N/R
Date RLF Subgrant Signed :	N/R
Cleanup Source of Funding :	N/R

DRAFT

Map Id: X107
Direction: NNE
Distance: 0.762 mi., 4025 ft.
Elevation: 25 ft.
Relative: Lower

Site Name : REDLON AND JOHNSON | REDLON & JOHNSON DISTRIBUTION FACILITY
65 TILLSON AVENUE
ROCKLAND | Rockland, ME 04841

Database(s) : [ALL SITES - ME, BROWNFIELDS - ME, BROWNFIELDS-ACRES, EGAD - ME, EJ BROWNFIELDS, EPA UST, FED BROWNFIELDS, FRS, HIST FED BROWNFIELDS, LUST - ME, SPILLS - ME, UST - ME, UST AOS - ME] ***(cont.)***

Envirosite ID: 50665749
EPA ID: N/R

FED BROWNFIELDS ***(cont.)***

Cleanup Name of Entity Providing Funds:	N/R
Cleanup Activity Funded :	N/R
Indicate whether Institutional Controls are Required:	U
Proprietary Controls (e.g., easements, covenants):	N/R
Informational Devices (e.g., state registries, deed notices):	N/R
Governmental Controls (e.g., zoning, building codes, land use restrictions):	N/R
Enforcement/Permit Tools (e.g., permits, consent decrees):	N/R
Additional Institutional Controls Information:	N/R
Address of Data Sources (URL if available):	N/R
Indicate Whether Institutional Controls in Place:	N/R
Redevelopment Start Date :	N/R
Redevelopment Completion Date :	N/R
ReDev Source of Funding :	N/R
ReDev Activity Funded :	N/R
Number of Redevelopment Jobs Leveraged:	N/R
Redevelopment Land Use: Residential :	N/R
Redevelopment Land Use: Greenspace :	N/R
Redevelopment Land Use: Industrial :	N/R
Redevelopment Land Use: Commercial :	N/R
Predominant Past Use(s) Residential :	N/R
Predominant Past Use(s) Greenspace :	N/R
Predominant Past Use(s) Industrial :	N/R
Predominant Past Use(s) Commercial :	N/R
Latitude :	44.104132
Longitude :	-69.106839

ACRES Property ID :	167901
EPA ID :	N/R
Acreage and Greenspace Created :	N/R
Amount of Funding Expended on This Activity:	N/R
Assessment Phase :	N/R
Awp Catalyst Yn :	N/R
Cf State Code :	N/R
Cleanup Doc :	N/R
Congressional District :	N/R
Current Owner :	N/R
Date ICs in Place :	N/R
Description/History :	N/R
EPA Region :	1

DRAFT

Map Id: X107
Direction: NNE
Distance: 0.762 mi., 4025 ft.
Elevation: 25 ft.
Relative: Lower

Site Name : REDLON AND JOHNSON | REDLON & JOHNSON DISTRIBUTION FACILITY
65 TILLSON AVENUE
ROCKLAND | Rockland, ME 04841

Database(s) : [ALL SITES - ME, BROWNFIELDS - ME, BROWNFIELDS-ACRES, EGAD - ME, EJ BROWNFIELDS, EPA UST, FED BROWNFIELDS, FRS, HIST FED BROWNFIELDS, LUST - ME, SPILLS - ME, UST - ME, UST AOS - ME] ***(cont.)***

Envirosite ID: 50665749
EPA ID: N/R

FED BROWNFIELDS ***(cont.)***

Entity Providing Assessment Funds :	N/R
Fca Fy :	N/R
Flag EC In Place :	N/R
Flag EC Required :	N/R
Future Use: Multistory (arces) :	N/R
GPA Type Description :	N/R
GPA Type ID :	N/R
Grant ID :	N/R
Ind Name :	N/R
Indicate Whether Institutional Controls are in Place:	N/R
Other Media Ind :	N/R
Past Use: Multistory (arces) :	N/R
Primary Name :	N/R
Program Code :	BF
ReDev Name of Entity Providing Funds:	N/R
Registry ID :	N/R
Rfr Notation :	N/R
Stcntrbg :	N/R
Sub Name :	N/R
Cooperative Agreement Recipient Name:	Rockland City of
Cooperative Agreement Number :	96165801
Type of CA Funding Used :	Hazardous & Petroleum
For Assessment, Cleanup, Multipurpose and RLF CAs, Type of Funding:	N/R
Property Alias :	N/R
Property Owner :	Private
Size (in acres) :	2.09
Parcel Number(s) :	Map 2 Lot B1
Is this property enrolled in a State or Tribal Voluntary Response Program?:	N/R
Date of Enrollment :	N/R
AA Activity Funded :	ABCA
Assessment Start Date :	2016-05-31
Assessment Completion Date :	2016-09-30
AA Name of Entity Providing Funds :	EPA
AA Source of Funding :	N/R
Indicate Whether Cleanup is Necessary:	Y
Contaminants Found :	N/R
Contaminants Cleaned Up :	N/R
Contaminants REC :	Asbestos PAHs Petroleum Products VOCs
Media Affected :	Ground Water Soil
Media Cleaned Up :	N/R
Cleanup Activity Start Date :	N/R
Cleanup Activity Completion Date :	N/R
Indicate whether Cleanup/Treatment Technology(ies) Were Implemented:	N/R
Excavation and Disposal of Soils :	N/R
Extraction of Contaminants (soil vapor, free product, groundwater, etc.):	N/R

DRAFT

Map Id: X107
Direction: NNE
Distance: 0.762 mi., 4025 ft.
Elevation: 25 ft.
Relative: Lower

Site Name : REDLON AND JOHNSON | REDLON & JOHNSON DISTRIBUTION FACILITY
65 TILLSON AVENUE
ROCKLAND | Rockland, ME 04841

Database(s) : [ALL SITES - ME, BROWNFIELDS - ME, BROWNFIELDS-ACRES, EGAD - ME, EJ BROWNFIELDS, EPA UST, FED BROWNFIELDS, FRS, HIST FED BROWNFIELDS, LUST - ME, SPILLS - ME, UST - ME, UST AOS - ME] ***(cont.)***

Envirosite ID: 50665749
EPA ID: N/R

FED BROWNFIELDS ***(cont.)***

Removal of Materials (tanks and piping, etc.):	N/R
Reduction of Contaminants through Bioremediation/Phytoremediation:	N/R
Cleanup of Structures (removal/abatement of asbestos/lead, PCB caulk, other contaminated building materials, etc.):	N/R
Additional Cleanup/Treatment Technology(ies) Information:	N/R
Address of Data Source (URL if available):	N/R
Indicate Whether Engineering Controls are Required:	N/R
Cover Technologies (e.g., Capping) :	N/R
Security (e.g., Guard, Fence) :	N/R
Immobilization Process (e.g., Encapsulaton, In-Situ Solidification):	N/R
Engineering Barriers (e.g., Slurry Walls, Sheet):	N/R
Other :	N/R
Additional Engineering Controls Information:	N/R
Indicate Whether Engineering Controls are in Place:	N/R
ACRES Cleaned Up :	N/R
Number of Cleanup Jobs Leveraged :	N/R
Section 128(a) State/Tribal :	N/R
Multipurpose - Cost Share Amount :	N/R
Cleanup - Cost Share Amount :	N/R
RLF Loan - RLF Loan Amount :	N/R
RLF Loan - Cost Share Amount :	N/R
RLF Loan - Program income Amount :	N/R
Date RLF Loan Signed :	N/R
RLF Loan - Repayment Period :	N/R
RLF Loan - Interest Rate :	N/R
RLF Subgrant - RLF Subgrant Amount :	N/R
RLF Subgrant - Cost Share Amount :	N/R
RLF Subgrant - Program Income Amount:	N/R
Date RLF Subgrant Signed :	N/R
Cleanup Source of Funding :	N/R
Cleanup Name of Entity Providing Funds:	N/R
Cleanup Activity Funded :	N/R
Indicate whether Institutional Controls are Required:	U
Proprietary Controls (e.g., easements, covenants):	N/R
Informational Devices (e.g., state registries, deed notices):	N/R

DRAFT

Map Id: X107
Direction: NNE
Distance: 0.762 mi., 4025 ft.
Elevation: 25 ft.
Relative: Lower

Site Name : REDLON AND JOHNSON | REDLON & JOHNSON DISTRIBUTION FACILITY
65 TILLSON AVENUE
ROCKLAND | Rockland, ME 04841

Database(s) : [ALL SITES - ME, BROWNFIELDS - ME, BROWNFIELDS-ACRES, EGAD - ME, EJ BROWNFIELDS, EPA UST, FED BROWNFIELDS, FRS, HIST FED BROWNFIELDS, LUST - ME, SPILLS - ME, UST - ME, UST AOS - ME] ***(cont.)***

Envirosite ID: 50665749
EPA ID: N/R

FED BROWNFIELDS ***(cont.)***

Governmental Controls (e.g., zoning, building codes, land use restrictions):	N/R
Enforcement/Permit Tools (e.g., permits, consent decrees):	N/R
Additional Institutional Controls Information:	N/R
Address of Data Sources (URL if available):	N/R
Indicate Whether Institutional Controls in Place:	N/R
Redevelopment Start Date :	N/R
Redevelopment Completion Date :	N/R
ReDev Source of Funding :	N/R
ReDev Activity Funded :	N/R
Number of Redevelopment Jobs Leveraged:	N/R
Redevelopment Land Use: Residential :	N/R
Redevelopment Land Use: Greenspace :	N/R
Redevelopment Land Use: Industrial :	N/R
Redevelopment Land Use: Commercial :	N/R
Predominant Past Use(s) Residential :	N/R
Predominant Past Use(s) Greenspace :	N/R
Predominant Past Use(s) Industrial :	N/R
Predominant Past Use(s) Commercial :	N/R
Latitude :	44.104132
Longitude :	-69.106839

ACRES Property ID :	167901
EPA ID :	N/R
Acreage and Greenspace Created :	N/R
Amount of Funding Expended on This Activity:	N/R
Assessment Phase :	N/R
Awp Catalyst Yn :	N/R
Cf State Code :	N/R
Cleanup Doc :	N/R
Congressional District :	N/R
Current Owner :	N/R
Date ICs in Place :	N/R
Description/History :	N/R
EPA Region :	1
Entity Providing Assessment Funds :	N/R
Fca Fy :	N/R
Flag EC In Place :	N/R
Flag EC Required :	N/R
Future Use: Multistory (arces) :	N/R
GPA Type Description :	N/R
GPA Type ID :	N/R
Grant ID :	N/R

DRAFT

Map Id: X107
Direction: NNE
Distance: 0.762 mi., 4025 ft.
Elevation: 25 ft.
Relative: Lower

Site Name : REDLON AND JOHNSON | REDLON & JOHNSON DISTRIBUTION FACILITY
65 TILLSON AVENUE
ROCKLAND | Rockland, ME 04841

Database(s) : [ALL SITES - ME, BROWNFIELDS - ME, BROWNFIELDS-ACRES, EGAD - ME, EJ BROWNFIELDS, EPA UST, FED BROWNFIELDS, FRS, HIST FED BROWNFIELDS, LUST - ME, SPILLS - ME, UST - ME, UST AOS - ME] ***(cont.)***

Envirosite ID: 50665749
EPA ID: N/R

FED BROWNFIELDS ***(cont.)***

Ind Name :	N/R
Indicate Whether Institutional Controls are in Place:	N/R
Other Media Ind :	N/R
Past Use: Multistory (arces) :	N/R
Primary Name :	N/R
Program Code :	BF
ReDev Name of Entity Providing Funds:	N/R
Registry ID :	N/R
Rfr Notation :	N/R
Stcntrbg :	N/R
Sub Name :	N/R
Cooperative Agreement Recipient Name:	Rockland City of
Cooperative Agreement Number :	96165801
Type of CA Funding Used :	Hazardous & Petroleum
For Assessment, Cleanup, Multipurpose and RLF CAs, Type of Funding:	N/R
Property Alias :	N/R
Property Owner :	Private
Size (in acres) :	2.09
Parcel Number(s) :	Map 2 Lot B1
Is this property enrolled in a State or Tribal Voluntary Response Program?:	N/R
Date of Enrollment :	N/R
AA Activity Funded :	ABCA
Assessment Start Date :	2015-01-01
Assessment Completion Date :	2016-09-30
AA Name of Entity Providing Funds :	EPA
AA Source of Funding :	N/R
Indicate Whether Cleanup is Necessary:	Y
Contaminants Found :	N/R
Contaminants Cleaned Up :	N/R
Contaminants REC :	Asbestos PAHs Petroleum Products VOCs
Media Affected :	Ground Water Soil
Media Cleaned Up :	N/R
Cleanup Activity Start Date :	N/R
Cleanup Activity Completion Date :	N/R
Indicate whether Cleanup/Treatment Technology(ies) Were Implemented:	N/R
Excavation and Disposal of Soils :	N/R
Extraction of Contaminants (soil vapor, free product, groundwater, etc.):	N/R
Removal of Materials (tanks and piping, etc.):	N/R
Reduction of Contaminants through Bioremediation/Phytoremediation:	N/R
Cleanup of Structures (removal/abatement of asbestos/lead, PCB caulk, other contaminated building materials, etc.):	N/R

DRAFT

Map Id: X107
Direction: NNE
Distance: 0.762 mi., 4025 ft.
Elevation: 25 ft.
Relative: Lower

Site Name : REDLON AND JOHNSON | REDLON & JOHNSON DISTRIBUTION FACILITY
65 TILLSON AVENUE
ROCKLAND | Rockland, ME 04841

Database(s) : [ALL SITES - ME, BROWNFIELDS - ME, BROWNFIELDS-ACRES, EGAD - ME, EJ BROWNFIELDS, EPA UST, FED BROWNFIELDS, FRS, HIST FED BROWNFIELDS, LUST - ME, SPILLS - ME, UST - ME, UST AOS - ME] ***(cont.)***

Envirosite ID: 50665749
EPA ID: N/R

FED BROWNFIELDS ***(cont.)***

Additional Cleanup/Treatment Technology(ies) Information:	N/R
Address of Data Source (URL if available):	N/R
Indicate Whether Engineering Controls are Required:	N/R
Cover Technologies (e.g., Capping) :	N/R
Security (e.g., Guard, Fence) :	N/R
Immobilization Process (e.g., Encapsulaton, In-Situ Solidification):	N/R
Engineering Barriers (e.g., Slurry Walls, Sheet):	N/R
Other :	N/R
Additional Engineering Controls Information:	N/R
Indicate Whether Engineering Controls are in Place:	N/R
ACRES Cleaned Up :	N/R
Number of Cleanup Jobs Leveraged :	N/R
Section 128(a) State/Tribal :	N/R
Multipurpose - Cost Share Amount :	N/R
Cleanup - Cost Share Amount :	N/R
RLF Loan - RLF Loan Amount :	N/R
RLF Loan - Cost Share Amount :	N/R
RLF Loan - Program income Amount :	N/R
Date RLF Loan Signed :	N/R
RLF Loan - Repayment Period :	N/R
RLF Loan - Interest Rate :	N/R
RLF Subgrant - RLF Subgrant Amount :	N/R
RLF Subgrant - Cost Share Amount :	N/R
RLF Subgrant - Program Income Amount:	N/R
Date RLF Subgrant Signed :	N/R
Cleanup Source of Funding :	N/R
Cleanup Name of Entity Providing Funds:	N/R
Cleanup Activity Funded :	N/R
Indicate whether Institutional Controls are Required:	U
Proprietary Controls (e.g., easements, covenants):	N/R
Informational Devices (e.g., state registries, deed notices):	N/R
Governmental Controls (e.g., zoning, building codes, land use restrictions):	N/R
Enforcement/Permit Tools (e.g., permits, consent decrees):	N/R
Additional Institutional Controls Information:	N/R
Address of Data Sources (URL if available):	N/R

DRAFT

Map Id: X107
Direction: NNE
Distance: 0.762 mi., 4025 ft.
Elevation: 25 ft.
Relative: Lower

Site Name : REDLON AND JOHNSON | REDLON & JOHNSON DISTRIBUTION FACILITY
65 TILLSON AVENUE
ROCKLAND | Rockland, ME 04841

Database(s) : [ALL SITES - ME, BROWNFIELDS - ME, BROWNFIELDS-ACRES, EGAD - ME, EJ BROWNFIELDS, EPA UST, FED BROWNFIELDS, FRS, HIST FED BROWNFIELDS, LUST - ME, SPILLS - ME, UST - ME, UST AOS - ME] ***(cont.)***

Envirosite ID: 50665749
EPA ID: N/R

FED BROWNFIELDS ***(cont.)***

Indicate Whether Institutional Controls in Place:	N/R
Redevelopment Start Date :	N/R
Redevelopment Completion Date :	N/R
ReDev Source of Funding :	N/R
ReDev Activity Funded :	N/R
Number of Redevelopment Jobs Leveraged:	N/R
Redevelopment Land Use: Residential :	N/R
Redevelopment Land Use: Greenspace :	N/R
Redevelopment Land Use: Industrial :	N/R
Redevelopment Land Use: Commercial :	N/R
Predominant Past Use(s) Residential :	N/R
Predominant Past Use(s) Greenspace :	N/R
Predominant Past Use(s) Industrial :	N/R
Predominant Past Use(s) Commercial :	N/R
Latitude :	44.104132
Longitude :	-69.106839

ACRES Property ID :	167901
EPA ID :	N/R
Acreage and Greenspace Created :	N/R
Amount of Funding Expended on This Activity:	N/R
Assessment Phase :	N/R
Awp Catalyst Yn :	N/R
Cf State Code :	N/R
Cleanup Doc :	N/R
Congressional District :	N/R
Current Owner :	N/R
Date ICs in Place :	N/R
Description/History :	N/R
EPA Region :	1
Entity Providing Assessment Funds :	N/R
Fca Fy :	N/R
Flag EC In Place :	N/R
Flag EC Required :	N/R
Future Use: Multistory (arces) :	N/R
GPA Type Description :	N/R
GPA Type ID :	N/R
Grant ID :	N/R
Ind Name :	N/R
Indicate Whether Institutional Controls are in Place:	N/R
Other Media Ind :	N/R
Past Use: Multistory (arces) :	N/R
Primary Name :	N/R
Program Code :	BF
ReDev Name of Entity Providing Funds:	N/R

DRAFT

Map Id: X107
Direction: NNE
Distance: 0.762 mi., 4025 ft.
Elevation: 25 ft.
Relative: Lower

Site Name : REDLON AND JOHNSON | REDLON & JOHNSON DISTRIBUTION FACILITY
65 TILLSON AVENUE
ROCKLAND | Rockland, ME 04841

Database(s) : [ALL SITES - ME, BROWNFIELDS - ME, BROWNFIELDS-ACRES, EGAD - ME, EJ BROWNFIELDS, EPA UST, FED BROWNFIELDS, FRS, HIST FED BROWNFIELDS, LUST - ME, SPILLS - ME, UST - ME, UST AOS - ME] ***(cont.)***

Envirosite ID: 50665749
EPA ID: N/R

FED BROWNFIELDS ***(cont.)***

Registry ID :	N/R
Rfr Notation :	N/R
Stcntrbg :	N/R
Sub Name :	N/R
Cooperative Agreement Recipient Name:	Rockland City of
Cooperative Agreement Number :	96165801
Type of CA Funding Used :	Hazardous & Petroleum
For Assessment, Cleanup, Multipurpose and RLF CAs, Type of Funding:	N/R
Property Alias :	N/R
Property Owner :	Private
Size (in acres) :	2.09
Parcel Number(s) :	Map 2 Lot B1
Is this property enrolled in a State or Tribal Voluntary Response Program?:	N/R
Date of Enrollment :	N/R
AA Activity Funded :	Phase II ESA
Assessment Start Date :	2014-02-05
Assessment Completion Date :	2014-07-07
AA Name of Entity Providing Funds :	EPA
AA Source of Funding :	N/R
Indicate Whether Cleanup is Necessary:	Y
Contaminants Found :	N/R
Contaminants Cleaned Up :	N/R
Contaminants REC :	Asbestos PAHs Petroleum Products VOCs
Media Affected :	Ground Water Soil
Media Cleaned Up :	N/R
Cleanup Activity Start Date :	N/R
Cleanup Activity Completion Date :	N/R
Indicate whether Cleanup/Treatment Technology(ies) Were Implemented:	N/R
Excavation and Disposal of Soils :	N/R
Extraction of Contaminants (soil vapor, free product, groundwater, etc.):	N/R
Removal of Materials (tanks and piping, etc.):	N/R
Reduction of Contaminants through Bioremediation/Phytoremediation:	N/R
Cleanup of Structures (removal/abatement of asbestos/lead, PCB caulk, other contaminated building materials, etc.):	N/R
Additional Cleanup/Treatment Technology(ies) Information:	N/R
Address of Data Source (URL if available):	N/R
Indicate Whether Engineering Controls are Required:	N/R
Cover Technologies (e.g., Capping) :	N/R
Security (e.g., Guard, Fence) :	N/R

DRAFT

Map Id: X107
Direction: NNE
Distance: 0.762 mi., 4025 ft.
Elevation: 25 ft.
Relative: Lower

Site Name : REDLON AND JOHNSON | REDLON & JOHNSON DISTRIBUTION FACILITY
65 TILLSON AVENUE
ROCKLAND | Rockland, ME 04841

Database(s) : [ALL SITES - ME, BROWNFIELDS - ME, BROWNFIELDS-ACRES, EGAD - ME, EJ BROWNFIELDS, EPA UST, FED BROWNFIELDS, FRS, HIST FED BROWNFIELDS, LUST - ME, SPILLS - ME, UST - ME, UST AOS - ME] ***(cont.)***

Envirosite ID: 50665749
EPA ID: N/R

FED BROWNFIELDS ***(cont.)***

Immobilization Process (e.g., Encapsulaton, In-Situ Solidification):	N/R
Engineering Barriers (e.g., Slurry Walls, Sheet):	N/R
Other :	N/R
Additional Engineering Controls Information:	N/R
Indicate Whether Engineering Controls are in Place:	N/R
ACRES Cleaned Up :	N/R
Number of Cleanup Jobs Leveraged :	N/R
Section 128(a) State/Tribal :	N/R
Multipurpose - Cost Share Amount :	N/R
Cleanup - Cost Share Amount :	N/R
RLF Loan - RLF Loan Amount :	N/R
RLF Loan - Cost Share Amount :	N/R
RLF Loan - Program income Amount :	N/R
Date RLF Loan Signed :	N/R
RLF Loan - Repayment Period :	N/R
RLF Loan - Interest Rate :	N/R
RLF Subgrant - RLF Subgrant Amount :	N/R
RLF Subgrant - Cost Share Amount :	N/R
RLF Subgrant - Program Income Amount:	N/R
Date RLF Subgrant Signed :	N/R
Cleanup Source of Funding :	N/R
Cleanup Name of Entity Providing Funds:	N/R
Cleanup Activity Funded :	N/R
Indicate whether Institutional Controls are Required:	U
Proprietary Controls (e.g., easements, covenants):	N/R
Informational Devices (e.g., state registries, deed notices):	N/R
Governmental Controls (e.g., zoning, building codes, land use restrictions):	N/R
Enforcement/Permit Tools (e.g., permits, consent decrees):	N/R
Additional Institutional Controls Information:	N/R
Address of Data Sources (URL if available):	N/R
Indicate Whether Institutional Controls in Place:	N/R
Redevelopment Start Date :	N/R
Redevelopment Completion Date :	N/R
ReDev Source of Funding :	N/R
ReDev Activity Funded :	N/R
Number of Redevelopment Jobs Leveraged:	N/R
Redevelopment Land Use: Residential :	N/R

DRAFT

Map Id: X107
Direction: NNE
Distance: 0.762 mi., 4025 ft.
Elevation: 25 ft.
Relative: Lower

Site Name : REDLON AND JOHNSON | REDLON & JOHNSON DISTRIBUTION FACILITY
65 TILLSON AVENUE
ROCKLAND | Rockland, ME 04841

Database(s) : [ALL SITES - ME, BROWNFIELDS - ME, BROWNFIELDS-ACRES, EGAD - ME, EJ BROWNFIELDS, EPA UST, FED BROWNFIELDS, FRS, HIST FED BROWNFIELDS, LUST - ME, SPILLS - ME, UST - ME, UST AOS - ME] ***(cont.)***

Envirosite ID: 50665749
EPA ID: N/R

FED BROWNFIELDS ***(cont.)***

Redevelopment Land Use: Greenspace :	N/R
Redevelopment Land Use: Industrial :	N/R
Redevelopment Land Use: Commercial :	N/R
Predominant Past Use(s) Residential :	N/R
Predominant Past Use(s) Greenspace :	N/R
Predominant Past Use(s) Industrial :	N/R
Predominant Past Use(s) Commercial :	N/R
Latitude :	44.104132
Longitude :	-69.106839

FRS

Facility Name :	REDLON & JOHNSON DISTRIBUTION FACILITY
Facility Address :	65 TILLSON AVENUE, ROCKLAND, ME 04841
County :	KNOX

Site Details

Registry ID :	110056394030
FRS Facility URL :	Click here for hyperlink provided by the agency.
Last Date in Agency List :	2024-12-16

Source Description

Source Description :

ACRES stores information reported by EPA Brownfields grant recipients on brownfields properties assessed or cleaned up with grant funding as well as information on Targeted Brownfields Assessments performed by EPA Regions.

FRS Environmental Interest

Source and System ID :	ACRES - 167901

HIST FED BROWNFIELDS

Facility Name :	Redlon & Johnson Distribution Facility
Facility Address :	65 Tillson Avenue, Rockland, ME 04841

Site Details

ACRES Property ID :	167901
Property Size (acres) :	2.09
Local Property Number(s) :	Map 2 Lot B1
Ownership Entity :	Private

DRAFT

Map Id: X107
Direction: NNE
Distance: 0.762 mi., 4025 ft.
Elevation: 25 ft.
Relative: Lower

Site Name : REDLON AND JOHNSON | REDLON & JOHNSON DISTRIBUTION FACILITY
65 TILLSON AVENUE
ROCKLAND | Rockland, ME 04841

Database(s) : [ALL SITES - ME, BROWNFIELDS - ME, BROWNFIELDS-ACRES, EGAD - ME, EJ BROWNFIELDS, EPA UST, FED BROWNFIELDS, FRS, HIST FED BROWNFIELDS, LUST - ME, SPILLS - ME, UST - ME, UST AOS - ME] ***(cont.)***

Envirosite ID: 50665749
EPA ID: N/R

HIST FED BROWNFIELDS ***(cont.)***

Current Owner :	N/R
Did Ownership Change :	N
SFLLP fact into the ownership :	N/R
Latitude :	44.104132
Longitude :	-69.106839
Horizontal Collection Method :	Address Matching-House Number
Source Map Scale :	N/R
Reference Point :	Entrance Point of a Facility or Station
Horizontal Reference Datum :	North American Datum of 1983
Description/History :	The Site has been occupied by Redlon & Johnson since approximately 1990. The Site historically operated as a junk yard and a poultry slaughtering facility with a railroad spur as far back as the 1930s. The current Site buildings were developed around 1950, and the site operated as a motor freight station from circa 1950 to 1990, at which time Redlon & Johnson began operation at the Site.
Last Date in Agency List :	2023-10-03

Additional Details

Past Use: Greenspace (acres) :	N/R
Past Use: Residential (acres) :	N/R
Past Use: Commercial (acres) :	N/R
Past Use: Industrial (acres) :	N/R
Past Use: Multistory (acres) :	N/R
Cleanup Required :	Y
Contaminants Found: Controlled Substances:	N/R
Contaminants Found: Petroleum :	Y
Contaminants Found: Asbestos :	Y
Contaminants Found: Lead :	N/R
Contaminants Found: PAHs :	Y
Contaminants Found: PCBs :	N/R
Contaminants Found: VOCs :	Y
Contaminants Found: Selenium :	N/R
Contaminants Found: Iron :	N/R
Contaminants Found: Arsenic :	N/R
Contaminants Found: Cadmium :	N/R
Contaminants Found: Chromium :	N/R
Contaminants Found: Copper :	N/R
Contaminants Found: Mercury :	N/R
Contaminants Found: Nickel :	N/R
Contaminants Found: Pesticides :	N/R
Contaminants Found: SVOCs :	N/R
Contaminants Found: Other Metals :	N/R
Contaminants Found: Other :	N/R
Contaminants Found: Other (Descr) :	N/R
Contaminants Found: Unknown :	N/R

DRAFT

Map Id: X107
Direction: NNE
Distance: 0.762 mi., 4025 ft.
Elevation: 25 ft.
Relative: Lower

Site Name : REDLON AND JOHNSON | REDLON & JOHNSON DISTRIBUTION FACILITY
65 TILLSON AVENUE
ROCKLAND | Rockland, ME 04841

Database(s) : [ALL SITES - ME, BROWNFIELDS - ME, BROWNFIELDS-ACRES, EGAD - ME, EJ BROWNFIELDS, EPA UST, FED BROWNFIELDS, FRS, HIST FED BROWNFIELDS, LUST - ME, SPILLS - ME, UST - ME, UST AOS - ME] ***(cont.)***

Envirosite ID: 50665749
EPA ID: N/R

HIST FED BROWNFIELDS ***(cont.)***

Contaminants Found: None :	N/R
Contaminants Cleaned Up: Controlled Substances:	N/R
Contaminants Cleaned Up: Petroleum :	N/R
Contaminants Cleaned Up: Asbestos :	Y
Contaminants Cleaned Up: Lead :	N/R
Contaminants Cleaned Up: PAHs :	N/R
Contaminants Cleaned Up: PCBs :	N/R
Contaminants Cleaned Up: VOCs :	N/R
Contaminants Cleaned Up: Selenium :	N/R
Contaminants Cleaned Up: Iron :	N/R
Contaminants Cleaned Up: Arsenic :	N/R
Contaminants Cleaned Up: Cadmium :	N/R
Contaminants Cleaned Up: Chromium :	N/R
Contaminants Cleaned Up: Copper :	N/R
Contaminants Cleaned Up: Mercury :	N/R
Contaminants Cleaned Up: Nickel :	N/R
Contaminants Cleaned Up: Pesticides :	N/R
Contaminants Cleaned Up: SVOCs :	N/R
Contaminants Cleaned Up: Other Metals:	N/R
Contaminants Cleaned Up: Other :	N/R
Contaminants Cleaned Up: Other (Descr):	N/R
Contaminants Cleaned Up: Unknown :	N/R
Contaminants Cleaned Up: None :	N/R
Media Affected: Air :	N/R
Media Affected: Sediments :	N/R
Media Affected: Soil :	Y
Media Affected: Drinking Water :	N/R
Media Affected: Ground Water :	Y
Media Affected: Surface Water :	N/R
Media Affected: Bldg Materials :	N/R
Media Affected: Indoor Air :	N/R
Media Affected: Unknown :	N/R
Media Cleaned Up: Air :	N/R
Media Cleaned Up: Sediments :	N/R
Media Cleaned Up: Soil :	N/R
Media Cleaned Up: Drinking Water :	N/R
Media Cleaned Up: Ground Water :	N/R
Media Cleaned Up: Surface Water :	N/R
Media Cleaned Up: Bldg Materials :	N/R
Media Cleaned Up: Indoor Air :	N/R
Media Cleaned Up: Unknown :	N/R
ST/Tribal Prg ID Number :	N/R
Further Action/Cleanup :	N/R
Enrollment ST/Tribal Prg :	N/R
Institutional Ctrl (ICs) Req? :	U
IC Category: Proprietary Controls :	N/R
IC Category: Informational Devices :	N/R
IC Category: Governmental Controls :	N/R

DRAFT

Map Id: X107
Direction: NNE
Distance: 0.762 mi., 4025 ft.
Elevation: 25 ft.
Relative: Lower

Site Name : REDLON AND JOHNSON | REDLON & JOHNSON DISTRIBUTION FACILITY
65 TILLSON AVENUE
ROCKLAND | Rockland, ME 04841

Database(s) : [ALL SITES - ME, BROWNFIELDS - ME, BROWNFIELDS-ACRES, EGAD - ME, EJ BROWNFIELDS, EPA UST, FED BROWNFIELDS, FRS, HIST FED BROWNFIELDS, LUST - ME, SPILLS - ME, UST - ME, UST AOS - ME] ***(cont.)***

Envirosite ID: 50665749
EPA ID: N/R

HIST FED BROWNFIELDS ***(cont.)***

IC Category: Enforcement/Permit Tools:	N/R
ICs in Place? :	N/R
Date ICs in Place :	N/R
Future Use: Greenspace :	N/R
Future Use: Residential :	N/R
Future Use: Commercial :	N/R
Future Use: Industrial :	N/R
Future Use: Multistory (acres) :	N/R

Assessment Details

Cooperative Agreement Number :	00A00038
Type of Brownfields Grant :	Assessment
Type of Funding :	Hazardous & Petroleum
Grant Recipient Name :	City of Rockland
IC Data Address :	N/R
Redevelopment Completion Date :	N/R
Cleanup Start Date :	N/R
Cleanup Completion Date :	N/R
Redevelopment Start Date :	N/R
Number of Cleanup and Redev Jobs :	N/R
Acreage and Greenspace Created :	N/R
Photographs are Available :	Y
Video is Available :	N
Accomplishment Counted :	N/R
Assessment Phase :	N/R
Assessment Start Date :	N/R
Assessment Completion Date :	N/R
Amount of Assessment Funding :	N/R
Source of Assessment Funding :	N/R
Entity Providing Assessment Funds :	N/R
Source of Cleanup Funding :	N/R
Entity Providing Cleanup Funds :	N/R
Amount of Cleanup Funding :	N/R
Source of Redevelopment Funding :	N/R
Entity Prvding Redevelopment Funds :	N/R
Amount of Redevelopment Funding :	N/R

Cooperative Agreement Number :	00A00038
Type of Brownfields Grant :	Assessment
Type of Funding :	Hazardous & Petroleum
Grant Recipient Name :	City of Rockland
IC Data Address :	N/R
Redevelopment Completion Date :	N/R
Cleanup Start Date :	2015-03-27
Cleanup Completion Date :	N/R
Redevelopment Start Date :	N/R
Number of Cleanup and Redev Jobs :	N/R

DRAFT

Map Id: X107
Direction: NNE
Distance: 0.762 mi., 4025 ft.
Elevation: 25 ft.
Relative: Lower

Site Name : REDLON AND JOHNSON | REDLON & JOHNSON DISTRIBUTION FACILITY
65 TILLSON AVENUE
ROCKLAND | Rockland, ME 04841

Database(s) : [ALL SITES - ME, BROWNFIELDS - ME, BROWNFIELDS-ACRES, EGAD - ME, EJ BROWNFIELDS, EPA UST, FED BROWNFIELDS, FRS, HIST FED BROWNFIELDS, LUST - ME, SPILLS - ME, UST - ME, UST AOS - ME] ***(cont.)***

Envirosite ID: 50665749
EPA ID: N/R

HIST FED BROWNFIELDS ***(cont.)***

Acreage and Greenspace Created :	N/R
Photographs are Available :	Y
Video is Available :	N
Accomplishment Counted :	N/R
Assessment Phase :	N/R
Assessment Start Date :	N/R
Assessment Completion Date :	N/R
Amount of Assessment Funding :	N/R
Source of Assessment Funding :	N/R
Entity Providing Assessment Funds :	N/R
Source of Cleanup Funding :	N/R
Entity Providing Cleanup Funds :	Trust A
Amount of Cleanup Funding :	12600
Source of Redevelopment Funding :	N/R
Entity Prvding Redevelopment Funds :	N/R
Amount of Redevelopment Funding :	N/R

Cooperative Agreement Number :	96165801
Type of Brownfields Grant :	Assessment
Type of Funding :	Hazardous & Petroleum
Grant Recipient Name :	Rockland City of
IC Data Address :	N/R
Redevelopment Completion Date :	N/R
Cleanup Start Date :	N/R
Cleanup Completion Date :	N/R
Redevelopment Start Date :	N/R
Number of Cleanup and Redev Jobs :	N/R
Acreage and Greenspace Created :	N/R
Photographs are Available :	Y
Video is Available :	N
Accomplishment Counted :	N/R
Assessment Phase :	N/R
Assessment Start Date :	N/R
Assessment Completion Date :	N/R
Amount of Assessment Funding :	N/R
Source of Assessment Funding :	N/R
Entity Providing Assessment Funds :	N/R
Source of Cleanup Funding :	N/R
Entity Providing Cleanup Funds :	N/R
Amount of Cleanup Funding :	N/R
Source of Redevelopment Funding :	N/R
Entity Prvding Redevelopment Funds :	N/R
Amount of Redevelopment Funding :	N/R

Cooperative Agreement Number :	96165801
Type of Brownfields Grant :	Assessment
Type of Funding :	Hazardous & Petroleum
Grant Recipient Name :	Rockland City of

DRAFT

Map Id: X107
Direction: NNE
Distance: 0.762 mi., 4025 ft.
Elevation: 25 ft.
Relative: Lower

Site Name : REDLON AND JOHNSON | REDLON & JOHNSON DISTRIBUTION FACILITY
65 TILLSON AVENUE
ROCKLAND | Rockland, ME 04841

Database(s) : [ALL SITES - ME, BROWNFIELDS - ME, BROWNFIELDS-ACRES, EGAD - ME, EJ BROWNFIELDS, EPA UST, FED BROWNFIELDS, FRS, HIST FED BROWNFIELDS, LUST - ME, SPILLS - ME, UST - ME, UST AOS - ME] ***(cont.)***

Envirosite ID: 50665749
EPA ID: N/R

HIST FED BROWNFIELDS ***(cont.)***

IC Data Address :	N/R
Redevelopment Completion Date :	N/R
Cleanup Start Date :	N/R
Cleanup Completion Date :	N/R
Redevelopment Start Date :	N/R
Number of Cleanup and Redev Jobs :	N/R
Acreage and Greenspace Created :	N/R
Photographs are Available :	Y
Video is Available :	N
Accomplishment Counted :	N
Assessment Phase :	N/R
Assessment Start Date :	2015-01-01
Assessment Completion Date :	2016-09-30
Amount of Assessment Funding :	7688
Source of Assessment Funding :	N/R
Entity Providing Assessment Funds :	EPA
Source of Cleanup Funding :	N/R
Entity Providing Cleanup Funds :	N/R
Amount of Cleanup Funding :	N/R
Source of Redevelopment Funding :	N/R
Entity Prvding Redevelopment Funds :	N/R
Amount of Redevelopment Funding :	N/R

Cooperative Agreement Number :	96165801
Type of Brownfields Grant :	Assessment
Type of Funding :	Hazardous & Petroleum
Grant Recipient Name :	Rockland City of
IC Data Address :	N/R
Redevelopment Completion Date :	N/R
Cleanup Start Date :	N/R
Cleanup Completion Date :	N/R
Redevelopment Start Date :	N/R
Number of Cleanup and Redev Jobs :	N/R
Acreage and Greenspace Created :	N/R
Photographs are Available :	Y
Video is Available :	N
Accomplishment Counted :	Y
Assessment Phase :	N/R
Assessment Start Date :	2013-08-19
Assessment Completion Date :	2014-02-18
Amount of Assessment Funding :	4296
Source of Assessment Funding :	N/R
Entity Providing Assessment Funds :	EPA
Source of Cleanup Funding :	N/R
Entity Providing Cleanup Funds :	N/R
Amount of Cleanup Funding :	N/R
Source of Redevelopment Funding :	N/R
Entity Prvding Redevelopment Funds :	N/R
Amount of Redevelopment Funding :	N/R

DRAFT

Map Id: X107
Direction: NNE
Distance: 0.762 mi., 4025 ft.
Elevation: 25 ft.
Relative: Lower

Site Name : REDLON AND JOHNSON | REDLON & JOHNSON DISTRIBUTION FACILITY
65 TILLSON AVENUE
ROCKLAND | Rockland, ME 04841

Database(s) : [ALL SITES - ME, BROWNFIELDS - ME, BROWNFIELDS-ACRES, EGAD - ME, EJ BROWNFIELDS, EPA UST, FED BROWNFIELDS, FRS, HIST FED BROWNFIELDS, LUST - ME, SPILLS - ME, UST - ME, UST AOS - ME] ***(cont.)***

Envirosite ID: 50665749
EPA ID: N/R

HIST FED BROWNFIELDS ***(cont.)***

Cooperative Agreement Number :	96165801
Type of Brownfields Grant :	Assessment
Type of Funding :	Hazardous & Petroleum
Grant Recipient Name :	Rockland City of
IC Data Address :	N/R
Redevelopment Completion Date :	N/R
Cleanup Start Date :	N/R
Cleanup Completion Date :	N/R
Redevelopment Start Date :	N/R
Number of Cleanup and Redev Jobs :	N/R
Acreage and Greenspace Created :	N/R
Photographs are Available :	Y
Video is Available :	N
Accomplishment Counted :	N
Assessment Phase :	N/R
Assessment Start Date :	2014-07-09
Assessment Completion Date :	2014-10-30
Amount of Assessment Funding :	76437
Source of Assessment Funding :	N/R
Entity Providing Assessment Funds :	EPA
Source of Cleanup Funding :	N/R
Entity Providing Cleanup Funds :	N/R
Amount of Cleanup Funding :	N/R
Source of Redevelopment Funding :	N/R
Entity Prvding Redevelopment Funds :	N/R
Amount of Redevelopment Funding :	N/R

Cooperative Agreement Number :	96165801
Type of Brownfields Grant :	Assessment
Type of Funding :	Hazardous & Petroleum
Grant Recipient Name :	Rockland City of
IC Data Address :	N/R
Redevelopment Completion Date :	N/R
Cleanup Start Date :	N/R
Cleanup Completion Date :	N/R
Redevelopment Start Date :	N/R
Number of Cleanup and Redev Jobs :	N/R
Acreage and Greenspace Created :	N/R
Photographs are Available :	Y
Video is Available :	N
Accomplishment Counted :	N
Assessment Phase :	N/R
Assessment Start Date :	2016-05-31
Assessment Completion Date :	2016-09-30
Amount of Assessment Funding :	13641
Source of Assessment Funding :	N/R
Entity Providing Assessment Funds :	EPA
Source of Cleanup Funding :	N/R
Entity Providing Cleanup Funds :	N/R

DRAFT

Map Id: X107
Direction: NNE
Distance: 0.762 mi., 4025 ft.
Elevation: 25 ft.
Relative: Lower

Site Name : REDLON AND JOHNSON | REDLON & JOHNSON DISTRIBUTION FACILITY
65 TILLSON AVENUE
ROCKLAND | Rockland, ME 04841

Database(s) : [ALL SITES - ME, BROWNFIELDS - ME, BROWNFIELDS-ACRES, EGAD - ME, EJ BROWNFIELDS, EPA UST, FED BROWNFIELDS, FRS, HIST FED BROWNFIELDS, LUST - ME, SPILLS - ME, UST - ME, UST AOS - ME] ***(cont.)***

Envirosite ID: 50665749
EPA ID: N/R

HIST FED BROWNFIELDS ***(cont.)***

Amount of Cleanup Funding :	N/R
Source of Redevelopment Funding :	N/R
Entity Prvding Redevelopment Funds :	N/R
Amount of Redevelopment Funding :	N/R

Cooperative Agreement Number :	96165801
Type of Brownfields Grant :	Assessment
Type of Funding :	Hazardous & Petroleum
Grant Recipient Name :	Rockland City of
IC Data Address :	N/R
Redevelopment Completion Date :	N/R
Cleanup Start Date :	N/R
Cleanup Completion Date :	N/R
Redevelopment Start Date :	N/R
Number of Cleanup and Redev Jobs :	N/R
Acreage and Greenspace Created :	N/R
Photographs are Available :	Y
Video is Available :	N
Accomplishment Counted :	N
Assessment Phase :	N/R
Assessment Start Date :	2014-02-05
Assessment Completion Date :	2014-07-07
Amount of Assessment Funding :	27438
Source of Assessment Funding :	N/R
Entity Providing Assessment Funds :	EPA
Source of Cleanup Funding :	N/R
Entity Providing Cleanup Funds :	N/R
Amount of Cleanup Funding :	N/R
Source of Redevelopment Funding :	N/R
Entity Prvding Redevelopment Funds :	N/R
Amount of Redevelopment Funding :	N/R

Cooperative Agreement Number :	96165801
Type of Brownfields Grant :	Assessment
Type of Funding :	Hazardous & Petroleum
Grant Recipient Name :	Rockland City of
IC Data Address :	N/R
Redevelopment Completion Date :	N/R
Cleanup Start Date :	2015-03-27
Cleanup Completion Date :	N/R
Redevelopment Start Date :	N/R
Number of Cleanup and Redev Jobs :	N/R
Acreage and Greenspace Created :	N/R
Photographs are Available :	Y
Video is Available :	N
Accomplishment Counted :	N/R
Assessment Phase :	N/R
Assessment Start Date :	N/R

DRAFT

Map Id: X107
Direction: NNE
Distance: 0.762 mi., 4025 ft.
Elevation: 25 ft.
Relative: Lower

Site Name : REDLON AND JOHNSON | REDLON & JOHNSON DISTRIBUTION FACILITY
65 TILLSON AVENUE
ROCKLAND | Rockland, ME 04841

Database(s) : [ALL SITES - ME, BROWNFIELDS - ME, BROWNFIELDS-ACRES, EGAD - ME, EJ BROWNFIELDS, EPA UST, FED BROWNFIELDS, FRS, HIST FED BROWNFIELDS, LUST - ME, SPILLS - ME, UST - ME, UST AOS - ME] ***(cont.)***

Envirosite ID: 50665749
EPA ID: N/R

HIST FED BROWNFIELDS ***(cont.)***

Assessment Completion Date :	N/R
Amount of Assessment Funding :	N/R
Source of Assessment Funding :	N/R
Entity Providing Assessment Funds :	N/R
Source of Cleanup Funding :	N/R
Entity Providing Cleanup Funds :	Trust A
Amount of Cleanup Funding :	12600
Source of Redevelopment Funding :	N/R
Entity Prvding Redevelopment Funds :	N/R
Amount of Redevelopment Funding :	N/R

LUST - ME

Facility Name :	REDLON AND JOHNSON
Facility Address :	65 TILLSON AVENUE, ROCKLAND, ME
Spill Number :	A-535-2014
Actual Spill Date :	N/R
Report Status :	Final Report
Location Town MCD :	13100
Number of Wells at Risk :	0
Number of Wells Impacted :	0
Material Disposal Information :	Dragon Concrete plant Commercial Paving Environmental Projects Inc.
Further Response Action :	F
Spill Type :	Oil Incident
Report Type :	Contractor/Consultant
Detection Method :	Visual Product
Incident Location :	Business - Industrial
Incident Source :	Storage Unit - Underground Storage Tank
Spill Cause :	Corrosion - Tank
Agency Hyperlink :	Click here for hyperlink provided by the agency.
Last Date in Agency List :	2024-09-10
Medium(s) :	Groundwater Land
Latitude :	44.104072
Longitude :	-69.105547

Spill Logs

Spill Office :	Augusta
Spill Office Sequence Number :	535
Spill Year :	2014
Log Spill Date :	N/R
Log Reported Date :	2014-08-18

DRAFT

Map Id: X107
Direction: NNE
Distance: 0.762 mi., 4025 ft.
Elevation: 25 ft.
Relative: Lower

Site Name : REDLON AND JOHNSON | REDLON & JOHNSON DISTRIBUTION FACILITY
65 TILLSON AVENUE
ROCKLAND | Rockland, ME 04841

Database(s) : [ALL SITES - ME, BROWNFIELDS - ME, BROWNFIELDS-ACRES, EGAD - ME, EJ BROWNFIELDS, EPA UST, FED BROWNFIELDS, FRS, HIST FED BROWNFIELDS, LUST - ME, SPILLS - ME, UST - ME, UST AOS - ME] ***(cont.)***

Envirosite ID: 50665749
EPA ID: N/R

LUST - ME ***(cont.)***

Log Reported Product :	OIL - OTHER - SPECIFIED IN REPORT
Log Location Description :	65 Tilson Avenue
Log Location Town :	ROCKLAND
Log Tank Involved :	Underground Tank(s) Involved
Log Note :	ust removals Brownfields

Products Found

Product Code :	OIL - OTHER - SPECIFIED IN REPORT
Other Product :	N/R
Product Amount :	N/R
Product Amount Qualifier :	UNKNOWN
Primary Product :	T

Tank Involved

Incident Tank :	Underground Tank(s) Involved
Removal :	F
UST Registered :	F
UST Tank Site Number :	21927
UST Tank Number :	N/R
AST Inside :	F

SPILLS - ME

Facility Name :	REDLON AND JOHNSON
Facility Address :	65 TILLSON AVENUE, ROCKLAND, ME
Spill Number :	A-535-2014
Actual Spill Date :	N/R
Report Status :	Final Report
Spill Type :	Oil Incident
Location State Province :	ME
Incident Location :	Business - Industrial
Incident Source :	Storage Unit - Underground Storage Tank
Spill Cause :	Corrosion - Tank
Agency Hyperlink :	Click here for hyperlink provided by the agency.
Last Date in Agency List :	2024-09-10
Medium(s) :	Groundwater Land
Latitude :	44.104072
Longitude :	-69.105547

DRAFT

Map Id: X107
Direction: NNE
Distance: 0.762 mi., 4025 ft.
Elevation: 25 ft.
Relative: Lower

Site Name : REDLON AND JOHNSON | REDLON & JOHNSON DISTRIBUTION FACILITY
65 TILLSON AVENUE
ROCKLAND | Rockland, ME 04841

Database(s) : [ALL SITES - ME, BROWNFIELDS - ME, BROWNFIELDS-ACRES, EGAD - ME, EJ BROWNFIELDS, EPA UST, FED BROWNFIELDS, FRS, HIST FED BROWNFIELDS, LUST - ME, SPILLS - ME, UST - ME, UST AOS - ME] ***(cont.)***

Envirosite ID: 50665749
EPA ID: N/R

SPILLS - ME ***(cont.)***

Spill Logs

Log Location Description :	65 Tilson Avenue
Log Location Town :	ROCKLAND
Log Tank Involved :	Underground Tank(s) Involved
Log Note :	ust removals Brownfields

Products Found

Product Code :	OIL - OTHER - SPECIFIED IN REPORT
Product Amount :	N/R

UST - ME

Facility Name :	REDLON & JOHNSON
Facility Address :	65 TILLSON AVE, ROCKLAND
Registration Date :	2014-08-11
Registration Number :	21927
Facility Location :	ROCKLAND
Facility Use Code :	COMMERCIAL
Facility Telephone Number :	2075942191
Owner Name :	TRUST A
Owner Delivery Address :	3898 SHIPPING AVENUE, MIAMI, FL 33146
Owner Contact :	N/R
Owner Telephone Number :	3054434256
Operator Name :	TRUST A
Operator Delivery Address :	3898 SHIPPING AVENUE, MIAMI, FL 33146
Operator Contact :	N/R
Operator Telephone Number :	3054434256
Near Private Water :	N
Near Public Water :	N
Nearby Water Other Owner :	N
On Aquifer :	N
Last Date in Agency List :	2025-02-10

Tank Details

Date Tank Installed :	1950-10-01
Tank Number :	1
Tank Status Date :	2014-08-28
Tank Status :	REMOVED
Tank Sub Status :	SA APPROVED
Tank Volume in Gallons :	12000
Tank Material :	STEEL - BARE OR ASPHALT COATED.
Tank Leak Detection :	NONE
Tank Above Below :	BELOWGROUND
Federal Regulated :	Y

DRAFT

Map Id: X107
Direction: NNE
Distance: 0.762 mi., 4025 ft.
Elevation: 25 ft.
Relative: Lower

Site Name : REDLON AND JOHNSON | REDLON & JOHNSON DISTRIBUTION FACILITY
65 TILLSON AVENUE
ROCKLAND | Rockland, ME 04841

Database(s) : [ALL SITES - ME, BROWNFIELDS - ME, BROWNFIELDS-ACRES, EGAD - ME, EJ BROWNFIELDS, EPA UST, FED BROWNFIELDS, FRS, HIST FED BROWNFIELDS, LUST - ME, SPILLS - ME, UST - ME, UST AOS - ME] ***(cont.)***

Envirosite ID: 50665749
EPA ID: N/R

UST - ME ***(cont.)***

Chamber ID :	1
Product Stored :	UNLEADED GASOLINE
Chamber Pump Type :	SUCTION
Pipe Date Installed :	1950-10-01
Piping Status Date :	2014-08-19
Piping Status :	REMOVED
Pipe Material :	STEEL - BARE OR ASPHALT COATED.
Volume in Gallons :	4000
Pipe Leak Detection :	NONE
Piping Above Below :	BELOWGROUND
Overfill Protection :	NONE
Annual Inspection Date :	N/R
UST Triennial Test Date :	N/R
Date Tank Warranty Expires :	N/R
Latitude :	N/R
Longitude :	N/R

Date Tank Installed :	1950-10-01
Tank Number :	1
Tank Status Date :	2014-08-28
Tank Status :	REMOVED
Tank Sub Status :	SA APPROVED
Tank Volume in Gallons :	12000
Tank Material :	STEEL - BARE OR ASPHALT COATED.
Tank Leak Detection :	NONE
Tank Above Below :	BELOWGROUND
Federal Regulated :	Y
Chamber ID :	2
Product Stored :	DIESEL
Chamber Pump Type :	SUCTION
Pipe Date Installed :	1950-10-01
Piping Status Date :	2014-08-19
Piping Status :	REMOVED
Pipe Material :	STEEL - BARE OR ASPHALT COATED.
Volume in Gallons :	8000
Pipe Leak Detection :	NONE
Piping Above Below :	BELOWGROUND
Overfill Protection :	NONE
Annual Inspection Date :	N/R
UST Triennial Test Date :	N/R
Date Tank Warranty Expires :	N/R
Latitude :	N/R
Longitude :	N/R

Date Tank Installed :	1950-10-01
Tank Number :	2
Tank Status Date :	2014-08-28
Tank Status :	REMOVED

DRAFT

Map Id: X107
Direction: NNE
Distance: 0.762 mi., 4025 ft.
Elevation: 25 ft.
Relative: Lower

Site Name : REDLON AND JOHNSON | REDLON & JOHNSON DISTRIBUTION FACILITY
65 TILLSON AVENUE
ROCKLAND | Rockland, ME 04841

Database(s) : [ALL SITES - ME, BROWNFIELDS - ME, BROWNFIELDS-ACRES, EGAD - ME, EJ BROWNFIELDS, EPA UST, FED BROWNFIELDS, FRS, HIST FED BROWNFIELDS, LUST - ME, SPILLS - ME, UST - ME, UST AOS - ME] ***(cont.)***

Envirosite ID: 50665749
EPA ID: N/R

UST - ME ***(cont.)***

Tank Sub Status :	SA APPROVED
Tank Volume in Gallons :	500
Tank Material :	STEEL - BARE OR ASPHALT COATED.
Tank Leak Detection :	NONE
Tank Above Below :	BELOWGROUND
Federal Regulated :	N
Chamber ID :	1
Product Stored :	WASTE OIL/USED MOTOR OIL
Chamber Pump Type :	SUCTION
Pipe Date Installed :	1950-10-01
Piping Status Date :	2014-08-19
Piping Status :	REMOVED
Pipe Material :	STEEL - BARE OR ASPHALT COATED.
Volume in Gallons :	500
Pipe Leak Detection :	NONE
Piping Above Below :	BELOWGROUND
Overfill Protection :	NONE
Annual Inspection Date :	N/R
UST Triennial Test Date :	N/R
Date Tank Warranty Expires :	N/R
Latitude :	N/R
Longitude :	N/R

Date Tank Installed :	1950-10-01
Tank Number :	3
Tank Status Date :	2014-08-28
Tank Status :	REMOVED
Tank Sub Status :	SA APPROVED
Tank Volume in Gallons :	2000
Tank Material :	STEEL - BARE OR ASPHALT COATED.
Tank Leak Detection :	NONE
Tank Above Below :	BELOWGROUND
Federal Regulated :	Y
Chamber ID :	1
Product Stored :	UNLEADED GASOLINE
Chamber Pump Type :	SUCTION
Pipe Date Installed :	1950-10-01
Piping Status Date :	2014-08-25
Piping Status :	REMOVED
Pipe Material :	STEEL - BARE OR ASPHALT COATED.
Volume in Gallons :	2000
Pipe Leak Detection :	NONE
Piping Above Below :	BELOWGROUND
Overfill Protection :	NONE
Annual Inspection Date :	N/R
UST Triennial Test Date :	N/R
Date Tank Warranty Expires :	N/R
Latitude :	N/R
Longitude :	N/R

DRAFT

Map Id: X107
Direction: NNE
Distance: 0.762 mi., 4025 ft.
Elevation: 25 ft.
Relative: Lower

Site Name : REDLON AND JOHNSON | REDLON & JOHNSON DISTRIBUTION FACILITY
65 TILLSON AVENUE
ROCKLAND | Rockland, ME 04841

Database(s) : [ALL SITES - ME, BROWNFIELDS - ME, BROWNFIELDS-ACRES, EGAD - ME, EJ BROWNFIELDS, EPA UST, FED BROWNFIELDS, FRS, HIST FED BROWNFIELDS, LUST - ME, SPILLS - ME, UST - ME, UST AOS - ME] ***(cont.)***

Envirosite ID: 50665749
EPA ID: N/R

UST - ME ***(cont.)***

Date Tank Installed :	1950-10-01
Tank Number :	4
Tank Status Date :	2014-08-28
Tank Status :	REMOVED
Tank Sub Status :	SA APPROVED
Tank Volume in Gallons :	2000
Tank Material :	STEEL - BARE OR ASPHALT COATED.
Tank Leak Detection :	NONE
Tank Above Below :	BELOWGROUND
Federal Regulated :	Y
Chamber ID :	1
Product Stored :	UNLEADED GASOLINE
Chamber Pump Type :	SUCTION
Pipe Date Installed :	1950-10-01
Piping Status Date :	2014-08-25
Piping Status :	REMOVED
Pipe Material :	STEEL - BARE OR ASPHALT COATED.
Volume in Gallons :	2000
Pipe Leak Detection :	NONE
Piping Above Below :	BELOWGROUND
Overfill Protection :	NONE
Annual Inspection Date :	N/R
UST Triennial Test Date :	N/R
Date Tank Warranty Expires :	N/R
Latitude :	N/R
Longitude :	N/R

Date Tank Installed :	1950-10-01
Tank Number :	5
Tank Status Date :	2014-08-28
Tank Status :	REMOVED
Tank Sub Status :	SA APPROVED
Tank Volume in Gallons :	2000
Tank Material :	STEEL - BARE OR ASPHALT COATED.
Tank Leak Detection :	NONE
Tank Above Below :	BELOWGROUND
Federal Regulated :	Y
Chamber ID :	1
Product Stored :	UNLEADED GASOLINE
Chamber Pump Type :	SUCTION
Pipe Date Installed :	1950-10-01
Piping Status Date :	2014-08-25
Piping Status :	REMOVED
Pipe Material :	STEEL - BARE OR ASPHALT COATED.
Volume in Gallons :	2000
Pipe Leak Detection :	NONE
Piping Above Below :	BELOWGROUND
Overfill Protection :	NONE
Annual Inspection Date :	N/R

DRAFT

Map Id: X107
Direction: NNE
Distance: 0.762 mi., 4025 ft.
Elevation: 25 ft.
Relative: Lower

Site Name : REDLON AND JOHNSON | REDLON & JOHNSON DISTRIBUTION FACILITY
65 TILLSON AVENUE
ROCKLAND | Rockland, ME 04841

Database(s) : [ALL SITES - ME, BROWNFIELDS - ME, BROWNFIELDS-ACRES, EGAD - ME, EJ BROWNFIELDS, EPA UST, FED BROWNFIELDS, FRS, HIST FED BROWNFIELDS, LUST - ME, SPILLS - ME, UST - ME, UST AOS - ME] ***(cont.)***

Envirosite ID: 50665749
EPA ID: N/R

UST - ME ***(cont.)***

UST Triennial Test Date :	N/R
Date Tank Warranty Expires :	N/R
Latitude :	N/R
Longitude :	N/R
Date Tank Installed :	1950-10-01
Tank Number :	6
Tank Status Date :	2014-08-28
Tank Status :	REMOVED
Tank Sub Status :	SA APPROVED
Tank Volume in Gallons :	1000
Tank Material :	STEEL - BARE OR ASPHALT COATED.
Tank Leak Detection :	NONE
Tank Above Below :	BELOWGROUND
Federal Regulated :	Y
Chamber ID :	1
Product Stored :	UNLEADED GASOLINE
Chamber Pump Type :	SUCTION
Pipe Date Installed :	1950-10-01
Piping Status Date :	2014-08-25
Piping Status :	REMOVED
Pipe Material :	STEEL - BARE OR ASPHALT COATED.
Volume in Gallons :	1000
Pipe Leak Detection :	NONE
Piping Above Below :	BELOWGROUND
Overfill Protection :	NONE
Annual Inspection Date :	N/R
UST Triennial Test Date :	N/R
Date Tank Warranty Expires :	N/R
Latitude :	N/R
Longitude :	N/R

UST AOS - ME

Facility Name :	REDLON & JOHNSON
Facility Address :	65 TILLSON AVE, ROCKLAND
Date Installed :	1950-10-01
Status Date :	2014-08-19
Status :	Removed
Registry Number :	21927
Tank - Chamber :	1 - 1
Facility Use :	Commercial
Volume :	4000
Product :	Unleaded Gasoline
Last Date in Agency List :	2015-06-26

DRAFT

Map Id: X107
Direction: NNE
Distance: 0.762 mi., 4025 ft.
Elevation: 25 ft.
Relative: Lower

Site Name : REDLON AND JOHNSON | REDLON & JOHNSON DISTRIBUTION FACILITY
65 TILLSON AVENUE
ROCKLAND | Rockland, ME 04841

Database(s) : [ALL SITES - ME, BROWNFIELDS - ME, BROWNFIELDS-ACRES, EGAD - ME, EJ BROWNFIELDS, EPA UST, FED BROWNFIELDS, FRS, HIST FED BROWNFIELDS, LUST - ME, SPILLS - ME, UST - ME, UST AOS - ME] ***(cont.)***

Envirosite ID: 50665749
EPA ID: N/R

UST AOS - ME ***(cont.)***

Date Installed :	1950-10-01
Status Date :	2014-08-19
Status :	Removed
Registry Number :	21927
Tank - Chamber :	1 - 2
Facility Use :	Commercial
Volume :	8000
Product :	Diesel
Last Date in Agency List :	2015-06-26

Date Installed :	1950-10-01
Status Date :	2014-08-19
Status :	Removed
Registry Number :	21927
Tank - Chamber :	2 - 1
Facility Use :	Commercial
Volume :	500
Product :	Waste Oil/Used Motor Oil
Last Date in Agency List :	2015-06-26

Date Installed :	1950-10-01
Status Date :	2014-08-25
Status :	Removed
Registry Number :	21927
Tank - Chamber :	3 - 1
Facility Use :	Commercial
Volume :	2000
Product :	Unleaded Gasoline
Last Date in Agency List :	2015-06-26

Date Installed :	1950-10-01
Status Date :	2014-08-25
Status :	Removed
Registry Number :	21927
Tank - Chamber :	4 - 1
Facility Use :	Commercial
Volume :	2000
Product :	Unleaded Gasoline
Last Date in Agency List :	2015-06-26

Date Installed :	1950-10-01
Status Date :	2014-08-25
Status :	Removed
Registry Number :	21927
Tank - Chamber :	5 - 1
Facility Use :	Commercial

DRAFT

Map Id: X107
Direction: NNE
Distance: 0.762 mi., 4025 ft.
Elevation: 25 ft.
Relative: Lower

Site Name : REDLON AND JOHNSON | REDLON & JOHNSON DISTRIBUTION FACILITY
65 TILLSON AVENUE
ROCKLAND | Rockland, ME 04841

Database(s) : [ALL SITES - ME, BROWNFIELDS - ME, BROWNFIELDS-ACRES, EGAD - ME, EJ BROWNFIELDS, EPA UST, FED BROWNFIELDS, FRS, HIST FED BROWNFIELDS, LUST - ME, SPILLS - ME, UST - ME, UST AOS - ME] ***(cont.)***

Envirosite ID: 50665749
EPA ID: N/R

UST AOS - ME ***(cont.)***

Volume :	2000
Product :	Unleaded Gasoline
Last Date in Agency List :	2015-06-26
Date Installed :	1950-10-01
Status Date :	2014-08-28
Status :	Removed
Registry Number :	21927
Tank - Chamber :	6 - 1
Facility Use :	Commercial
Volume :	1000
Product :	Unleaded Gasoline
Last Date in Agency List :	2015-06-26

Map Id: 108
Direction: NNE
Distance: 0.765 mi., 4041 ft.
Elevation: 20 ft.
Relative: Lower

Site Name : ROCKLAND WWTF | ROCKLAND CITY OF | ROCKLAND WASTEWATER TREATMENT FACILITY
40 TILLSON AVE | 40 TILSON AVENUE
ROCKLAND | Rockland, ME

Database(s) : [DOCKET, ECHO, FRS, HIST NPDES - ME, ICIS, INACTIVE PCS, MANIFEST EPA, NPDES - ME, PCS ENF, PCS FACILITY, RCRA VSQG, STORMWATER, T 2 - ME]

Envirosite ID: 50665751
EPA ID: N/R

DOCKET

Facility Name :	ROCKLAND WWTF
Facility Address :	40 TILLSON AVE, ROCKLAND, ME 04841

Site Activity Details

Enforcement Action Case Number :	01-1985-N016
Activity ID :	3200200382
Enforcement Action Name :	ROCKLAND WWTF
Last Date in Agency List :	2017-10-23
Final Ordr Iss/Final Order Enter Date:	N/R
Complaint/Proposed Order Actual Date:	N/R
Final Order Issued Actual Date :	N/R

DRAFT

Map Id: 108
Direction: NNE
Distance: 0.765 mi., 4041 ft.
Elevation: 20 ft.
Relative: Lower

Site Name : ROCKLAND WWTF | ROCKLAND CITY OF | ROCKLAND WASTEWATER TREATMENT FACILITY
40 TILLSON AVE | 40 TILSON AVENUE
ROCKLAND | Rockland, ME

Database(s) : [DOCKET, ECHO, FRS, HIST NPDES - ME, ICIS, INACTIVE PCS, MANIFEST EPA, NPDES - ME, PCS ENF, PCS FACILITY, RCRA VSQG, STORMWATER, T 2 - ME] ***(cont.)***

Envirosite ID: 50665751
EPA ID: N/R

DOCKET ***(cont.)***

Final Order Name : N/R

Complaint Summary
Respondent/Defendant Name : N/R
Named in Complaint : N/R
Named in Final Order : N/R

SEP Category : N/R
SEP Description : N/R

Regional Docket Number : N/R

Standard Industrial Classification (SIC) Summary
Registry ID : 110002052206
Primary SIC : 4952 - SEWERAGE SYSTEMS
Primary NAICS : N/R

Settlement FRS ICIS Facility : N/R - N/R

Pollutants (SRS) : N/R

Admin EA Closed Actual Date : N/R
Enforcement Action Name : N/R
Enforcement Action Resolution : N/R

Violation Types : N/R

Case Law Sections : N/R N/R - N/R

Violation Penalties and Compliance Summary
Compliance Action Cost : N/R
EPA Penalty Assessed Amount : N/R
Cost Recovery Required : N/R
Cost of SEP : N/R
Cost of Complying Actions : N/R

DRAFT

Map Id: 108
Direction: NNE
Distance: 0.765 mi., 4041 ft.
Elevation: 20 ft.
Relative: Lower

Site Name : ROCKLAND WWTF | ROCKLAND CITY OF | ROCKLAND WASTEWATER TREATMENT FACILITY
40 TILLSON AVE | 40 TILSON AVENUE
ROCKLAND | Rockland, ME

Database(s) : [DOCKET, ECHO, FRS, HIST NPDES - ME, ICIS, INACTIVE PCS, MANIFEST EPA, NPDES - ME, PCS ENF, PCS FACILITY, RCRA VSQG, STORMWATER, T 2 - ME] ***(cont.)***

Envirosite ID: 50665751
EPA ID: N/R

ECHO

Facility Name :	ROCKLAND WASTEWATER TREATMENT FACILITY
Facility Address :	40 TILLSON AVENUE, ROCKLAND, ME 04841
County :	KNOX
Last Inspection Date :	2023-10-17
Registry ID :	110002052206
FIPS Code :	23013
EPA Region :	01
Inspection Count :	4
Last Inspection Days :	383
Informal Count :	1
Last Informal Action Date :	2020-01-03
Formal Action Count :	0
Last Formal Action Date :	1985-07-10
Total Penalties :	0
Penalty Count :	N/R
Last Penalty Date :	N/R
Last Penalty Amount :	N/R
QTRS IN NC :	8
Programs IN SNC :	0
Current Compliance Status :	Violation Identified
Three-Year Compliance Status :	VVV__VVVVV_
Collection Method :	ADDRESS MATCHING-HOUSE NUMBER
Reference Point :	CENTER OF A FACILITY OR STATION
Accuracy Meters :	30
Derived Tribes :	N/R
Derived HUC :	01050002
Derived WBD :	010500021907
Derived STCTY FIPS :	23013
Derived Zip :	04841
Derived CD113 :	01
Derived CB2010 :	230139706004004
MYRTK Universe :	NYN
NPDES IDs :	ME0100595 MEL100595 MERNEB145
CWA Permit Types :	Major, Non-M
CWA Compliance Tracking :	On
CWA NAICS :	221320
CWA SICS :	4952
CWA Inspection Count :	4
CWA Last Inspection Days :	7800
CWA Informal Count :	1
CWA Formal Action Count :	N/R
CWA Last Formal Action Date :	1985-07-10
CWA Penalties :	N/R
CWA Last Penalty Date :	N/R
CWA Last Penalty Amount :	N/R
CWA Quarters IN NC :	9
CWA Current Compliance Status :	Violation Identified
CWA Current SNC Flag :	N

DRAFT

Map Id: 108
Direction: NNE
Distance: 0.765 mi., 4041 ft.
Elevation: 20 ft.
Relative: Lower

Site Name : ROCKLAND WWTF | ROCKLAND CITY OF | ROCKLAND WASTEWATER TREATMENT FACILITY
40 TILLSON AVE | 40 TILSON AVENUE
ROCKLAND | Rockland, ME

Database(s) : [DOCKET, ECHO, FRS, HIST NPDES - ME, ICIS, INACTIVE PCS, MANIFEST EPA, NPDES - ME, PCS ENF, PCS FACILITY, RCRA VSQG, STORMWATER, T 2 - ME] ***(cont.)***

Envirosite ID: 50665751
EPA ID: N/R

ECHO ***(cont.)***

CWA 13 Quarters Compliance Status :	VVVV__VVVVV_
CWA 13 Quarters Effluent Exceedances:	5
CWA Three-Year QNCR Codes :	N/R
DFR URL :	Click here for hyperlink provided by the agency.
Facility SIC :	4952
Facility NAICS :	22132 - Sewage Treatment Facilities, 221320 - Sewage Treatment Facilities
Facility Last Inspection EPA Date :	2003-06-26
Facility Last Inspection State Date :	2023-10-17
Facility Last Formal Act EPA Date :	1985-07-10
Facility Last Formal Act State Date :	N/R
Facility Last Informal Act EPA Date :	N/R
Facility Last Informal Act State Date:	2020-01-03
Facility Federal Agency :	N/R
TRI Reporter :	N/R
Facility Imp Water Flag :	Y
Current SNC Flag :	N
Indian County Flag :	N
Federal Flag :	N/R
US Mexico Border Flag :	N/R
Chesapeak Bay Flag :	N/R
AIR Flag :	N
NPDES Flag :	Y
SDWIS Flag :	N
RCRA Flag :	Y
TRI Flag :	N
GHG Flag :	N
Major Flag :	Y
Active Flag :	Y
NAA Flag :	Y
Latitude :	44.10403
Longitude :	-69.10718
Last Date in Agency List :	2025-02-19

FRS

Facility Name :	ROCKLAND WASTEWATER TREATMENT FACILITY
Facility Address :	40 TILLSON AVENUE, ROCKLAND, ME 04841-3417
County :	KNOX

Site Details

Registry ID :	110002052206
FRS Facility URL :	Click here for hyperlink provided by the agency.
Last Date in Agency List :	2024-12-16

DRAFT

Map Id: 108
Direction: NNE
Distance: 0.765 mi., 4041 ft.
Elevation: 20 ft.
Relative: Lower

Site Name : ROCKLAND WWTF | ROCKLAND CITY OF | ROCKLAND WASTEWATER TREATMENT FACILITY
40 TILLSON AVE | 40 TILSON AVENUE
ROCKLAND | Rockland, ME

Database(s) : [DOCKET, ECHO, FRS, HIST NPDES - ME, ICIS, INACTIVE PCS, MANIFEST EPA, NPDES - ME, PCS ENF, PCS FACILITY, RCRA VSQG, STORMWATER, T 2 - ME] ***(cont.)***

Envirosite ID: 50665751
EPA ID: N/R

FRS ***(cont.)***

Source Description
Source Description :

AQS contains ambient air pollution data collected by EPA, State, Local, and Tribal air pollution control agencies from thousands of monitoring stations.
The ME-EFIS, managed by the Department of Environmental Protection (DEP), integrates information on environmental facilities, permits, violations, enforcement actions, and compliance activities needed to support regulatory requirements and target environmental quality improvements for the water, air, solid waste, and hazardous waste program areas.
The NPDES module of the Compliance Information System (ICIS) tracks surface water permits issued under the Clean Water Act. Under NPDES, all facilities that discharge pollutants from any point source into waters of the United States are required to obtain a permit. The permit will likely contain limits on what can be discharged, impose monitoring and reporting requirements, and include other provisions to ensure that the discharge does not adversely affect water quality.

Source Description :

RCRAInfo is EPA's comprehensive information system that supports the Resource Conservation and Recovery Act (RCRA) of 1976 and the Hazardous and Solid Waste Amendments (HSWA) of 1984 through the tracking of events and activities related to facilities that generate, transport, and treat, store, or dispose of hazardous waste.
RCRAInfo allows RCRA program staff to track the notification, permit, compliance, and corrective action activities required under RCRA. RCRAInfo also supports generation of the National Hazardous Waste Biennial Report. All generators and treatment, storage, and disposal facilities who handle hazardous waste are required to report to the EPA Administrator at least once every two years to support creation of the Biennial Report.

FRS Environmental Interest
Source and System ID :

AQS SITES TRANSACTION - 6463
ICIS - ME0100595
ICIS - MEL100595
ICIS - MERNEB145
ME-EFIS - FN00000012589246274
RCRAINFO - MED000639096

HIST NPDES - ME

Facility Name : ROCKLAND WASTEWATER POLLUTION CONTROL FACILITY
Facility Address : 40 TILLSON AVE, ROCKLAND, ME 04841
County : Knox

Facility Details
Facility ID : N/R
Active/Inactive : N/R
Receiving Stream : N/R

DRAFT

Map Id: 108
Direction: NNE
Distance: 0.765 mi., 4041 ft.
Elevation: 20 ft.
Relative: Lower

Site Name : ROCKLAND WWTF | ROCKLAND CITY OF | ROCKLAND WASTEWATER TREATMENT FACILITY
40 TILLSON AVE | 40 TILSON AVENUE
ROCKLAND | Rockland, ME

Database(s) : [DOCKET, ECHO, FRS, HIST NPDES - ME, ICIS, INACTIVE PCS, MANIFEST EPA, NPDES - ME, PCS ENF, PCS FACILITY, RCRA VSQG, STORMWATER, T 2 - ME] ***(cont.)***

Envirosite ID: 50665751
EPA ID: N/R

HIST NPDES - ME ***(cont.)***

District :	N/R
Facility Address Type :	SITE
Owner Name :	N/R
Owner Type :	N/R
Owner County :	Knox
Company :	City of Rockland
Company Address :	N/R 270 PLEASANT ST, ROCKLAND, ME 04841
Last Date in Agency List :	2019-12-12

Permit Details

Permit Issued Date :	2017-05-25
Permit Expire Date :	2021-12-06
Permit Status Date :	2017-06-13
Permit :	MERNEB145
Permit Status :	Approved
Permit Type :	BWQ - Stormwater Industrial General Permit
Permit Sub Type :	No Exposure Certification
Application Status Date :	2017-05-25
Application Type :	MEPDES IND STW GP CVRD REISSUE

Facility Name :	ROCKLAND WWTF
Facility Address :	40 TILLSON AVE, ROCKLAND, ME 04841
County :	N/R

Facility Details

Facility ID :	FN0000001258
Active/Inactive :	ACT
Receiving Stream :	N/R
District :	CMRO - AUGUSTA
Facility Address Type :	N/R
Owner Name :	ROCKLAND CITY OF
Owner Type :	MUNICIPAL
Owner County :	N/R
Company :	N/R
Company Address :	N/R N/R
Last Date in Agency List :	2015-06-15

Permit Details

Permit Issued Date :	2013-10-01
Permit Expire Date :	N/R
Permit Status Date :	2013-09-18

DRAFT

Map Id: 108
Direction: NNE
Distance: 0.765 mi., 4041 ft.
Elevation: 20 ft.
Relative: Lower

Site Name : ROCKLAND WWTF | ROCKLAND CITY OF | ROCKLAND WASTEWATER TREATMENT FACILITY
40 TILLSON AVE | 40 TILSON AVENUE
ROCKLAND | Rockland, ME

Database(s) : [DOCKET, ECHO, FRS, HIST NPDES - ME, ICIS, INACTIVE PCS, MANIFEST EPA, NPDES - ME, PCS ENF, PCS FACILITY, RCRA VSQG, STORMWATER, T 2 - ME] ***(cont.)***

Envirosite ID: 50665751
EPA ID: N/R

HIST NPDES - ME ***(cont.)***

Permit :	W-000681-5M-M-M
Permit Status :	ISSUE
Permit Type :	WTRNPDESWWTP
Permit Sub Type :	ME010
Application Status Date :	2013-06-13
Application Type :	MEPDES MODIFICATION
Permit Issued Date :	1998-09-01
Permit Expire Date :	2001-05-31
Permit Status Date :	2013-09-18
Permit :	W-000681-5M-M-M
Permit Status :	ISSUE
Permit Type :	WTRNPDESWWTP
Permit Sub Type :	ME010
Application Status Date :	2006-11-16
Application Type :	MEPDES RENEWAL/REISSUE
Permit Issued Date :	2001-07-13
Permit Expire Date :	2006-05-31
Permit Status Date :	2013-09-18
Permit :	W-000681-5M-M-M
Permit Status :	ISSUE
Permit Type :	WTRNPDESWWTP
Permit Sub Type :	ME010
Application Status Date :	2007-05-16
Application Type :	MEPDES RENEWAL/REISSUE
Permit Issued Date :	2008-01-01
Permit Expire Date :	2012-12-31
Permit Status Date :	2013-09-18
Permit :	W-000681-5M-M-M
Permit Status :	ISSUE
Permit Type :	WTRNPDESWWTP
Permit Sub Type :	ME010
Application Status Date :	2006-03-30
Application Type :	MEPDES RENEWAL/REISSUE
Permit Issued Date :	1985-06-01
Permit Expire Date :	1990-05-28
Permit Status Date :	2013-09-18
Permit :	W-000681-5M-M-M
Permit Status :	ISSUE
Permit Type :	WTRNPDESWWTP
Permit Sub Type :	ME010
Application Status Date :	1985-06-01
Application Type :	MEPDES RENEWAL/REISSUE

DRAFT

Map Id: 108
Direction: NNE
Distance: 0.765 mi., 4041 ft.
Elevation: 20 ft.
Relative: Lower

Site Name : ROCKLAND WWTF | ROCKLAND CITY OF | ROCKLAND WASTEWATER TREATMENT FACILITY
40 TILLSON AVE | 40 TILSON AVENUE
ROCKLAND | Rockland, ME

Database(s) : [DOCKET, ECHO, FRS, HIST NPDES - ME, ICIS, INACTIVE PCS, MANIFEST EPA, NPDES - ME, PCS ENF, PCS FACILITY, RCRA VSQG, STORMWATER, T 2 - ME] ***(cont.)***

Envirosite ID: 50665751
EPA ID: N/R

HIST NPDES - ME ***(cont.)***

Permit Issued Date :	1993-06-01
Permit Expire Date :	1998-07-31
Permit Status Date :	2013-09-18
Permit :	W-000681-5M-M-M
Permit Status :	ISSUE
Permit Type :	WTRNPDESWWTP
Permit Sub Type :	ME010
Application Status Date :	1993-06-01
Application Type :	MEPDES RENEWAL/REISSUE

Permit Issued Date :	1985-05-28
Permit Expire Date :	1986-12-31
Permit Status Date :	2013-09-18
Permit :	W-000681-5M-M-M
Permit Status :	ISSUE
Permit Type :	WTRNPDESWWTP
Permit Sub Type :	ME010
Application Status Date :	1985-05-28
Application Type :	MEPDES RENEWAL/REISSUE

ICIS

Facility Name :	ROCKLAND CITY OF
Facility Address :	40 TILLSON AVE, ROCKLAND, ME 04841

Site Details

NPDES ID :	MEL100595
ICIS Facility Interest ID :	3600264096
Facility UIN :	110002052206
Facility Type Code :	N/R
Impaired Waters :	N/R
Latitude :	44.10403
Longitude :	-69.10718
Last Date in Agency List :	2025-03-06

Facility Name :	ROCKLAND WWTF
Facility Address :	40 TILLSON AVE, ROCKLAND, ME 04841

Site Details

NPDES ID :	ME0100595
ICIS Facility Interest ID :	600000114
Facility UIN :	110002052206
Facility Type Code :	Municipal or Water District
Impaired Waters :	N/R

DRAFT

Map Id: 108
Direction: NNE
Distance: 0.765 mi., 4041 ft.
Elevation: 20 ft.
Relative: Lower

Site Name : ROCKLAND WWTF | ROCKLAND CITY OF | ROCKLAND WASTEWATER TREATMENT FACILITY
40 TILLSON AVE | 40 TILSON AVENUE
ROCKLAND | Rockland, ME

Database(s) : [DOCKET, ECHO, FRS, HIST NPDES - ME, ICIS, INACTIVE PCS, MANIFEST EPA, NPDES - ME, PCS ENF, PCS FACILITY, RCRA VSQG, STORMWATER, T 2 - ME] ***(cont.)***

Envirosite ID: 50665751
EPA ID: N/R

ICIS ***(cont.)***

Latitude :	44.105111
Longitude :	-69.107694
Last Date in Agency List :	2025-03-06

Facility NAICS

NAICS Code :	221320
NAICS Description :	Sewage Treatment Facilities

Facility SIC

SIC Code :	4952
SIC Description :	Sewerage Systems

Site Details

NPDES ID :	MERNEB145
ICIS Facility Interest ID :	3600070846
Facility UIN :	110002052206
Facility Type Code :	N/R
Impaired Waters :	N/R
Latitude :	44.1
Longitude :	-69.1
Last Date in Agency List :	2025-03-06

Facility SIC

SIC Code :	4952
SIC Description :	Sewerage Systems

INACTIVE PCS

Issue Date :	2011-06-16
Original Issue Date :	2011-06-16
Effective Date :	2011-06-16
Expiration Date :	2016-04-25
Retirement Date :	N/R
Termination Date :	N/R
Issuing Agency :	N/R
Agency Type :	State
Activity ID :	3600193725
External Permit Number :	MERNEB145
Facility Type Indicator :	NON-POTW
Permit Type :	General Permit Covered Facility-NPDES)
Major Minor Status :	N
Permit Status :	Expired

DRAFT

Map Id: 108
Direction: NNE
Distance: 0.765 mi., 4041 ft.
Elevation: 20 ft.
Relative: Lower

Site Name : ROCKLAND WWTF | ROCKLAND CITY OF | ROCKLAND WASTEWATER TREATMENT FACILITY
40 TILLSON AVE | 40 TILSON AVENUE
ROCKLAND | Rockland, ME

Database(s) : [DOCKET, ECHO, FRS, HIST NPDES - ME, ICIS, INACTIVE PCS, MANIFEST EPA, NPDES - ME, PCS ENF, PCS FACILITY, RCRA VSQG, STORMWATER, T 2 - ME] ***(cont.)***

Envirosite ID: 50665751
EPA ID: N/R

INACTIVE PCS ***(cont.)***

Total Design Flow Number :	N/R
Actual Average Flow Number :	N/R
State Water Body :	N/R
State Water Body Name :	N/R
Permit Name :	ROCKLAND CITY OF
Permit Comp Status :	Y
RNC Tracking :	Y
Master External Permit Number :	MER050000
TMDL Interface :	N/R
EDMR Authorization :	N
Pretreatment Indicator :	N/R
Last Date in Agency List :	2025-03-10

Issue Date :	2001-06-01
Original Issue Date :	2008-01-01
Effective Date :	2001-06-01
Expiration Date :	2006-05-31
Retirement Date :	N/R
Termination Date :	N/R
Issuing Agency :	N/R
Agency Type :	State
Activity ID :	3200020473
External Permit Number :	ME0100595
Facility Type Indicator :	POTW
Permit Type :	NPDES Individual Permit
Major Minor Status :	M
Permit Status :	Expired
Total Design Flow Number :	2.9
Actual Average Flow Number :	N/R
State Water Body :	010500020169
State Water Body Name :	Rockland Harbor
Permit Name :	ROCKLAND CITY OF
Permit Comp Status :	N
RNC Tracking :	Y
Master External Permit Number :	N/R
TMDL Interface :	N/R
EDMR Authorization :	N
Pretreatment Indicator :	Approved
Last Date in Agency List :	2025-03-10

Issue Date :	2016-01-01
Original Issue Date :	2016-01-01
Effective Date :	2016-01-01
Expiration Date :	2020-12-31
Retirement Date :	2020-12-31
Termination Date :	N/R
Issuing Agency :	N/R
Agency Type :	U.S.EPA

DRAFT

Map Id: 108
Direction: NNE
Distance: 0.765 mi., 4041 ft.
Elevation: 20 ft.
Relative: Lower

Site Name : ROCKLAND WWTF | ROCKLAND CITY OF | ROCKLAND WASTEWATER TREATMENT FACILITY
40 TILLSON AVE | 40 TILSON AVENUE
ROCKLAND | Rockland, ME

Database(s) : [DOCKET, ECHO, FRS, HIST NPDES - ME, ICIS, INACTIVE PCS, MANIFEST EPA, NPDES - ME, PCS ENF, PCS FACILITY, RCRA VSQG, STORMWATER, T 2 - ME] ***(cont.)***

Envirosite ID: 50665751
EPA ID: N/R

INACTIVE PCS ***(cont.)***

Activity ID :	3600891147
External Permit Number :	MEL100595
Facility Type Indicator :	NON-POTW
Permit Type :	Associated Permit Record
Major Minor Status :	N
Permit Status :	Expired
Total Design Flow Number :	N/R
Actual Average Flow Number :	N/R
State Water Body :	N/R
State Water Body Name :	N/R
Permit Name :	ROCKLAND CITY OF
Permit Comp Status :	Y
RNC Tracking :	Y
Master External Permit Number :	N/R
TMDL Interface :	N/R
EDMR Authorization :	N
Pretreatment Indicator :	N/R
Last Date in Agency List :	2025-03-10

MANIFEST EPA

Manifest Details

Manifest Number :	008125418SKS
Shipped Date :	2022-01-26
Updated Date :	2022-03-28
Received Date :	2022-02-22
Status :	Signed
Generator ID :	MEX020000000
Generator Name :	City of Rockland WWTF
Generator Address :	40 Tilson Ave, ROCKLAND, ME 04841
Generator Mailing :	40 Tilson Ave, Rockland, ME 04841
Generator Contact :	City of Rockland WWTF
Destination ID :	OHD000724153
Destination Name :	Clean Harbors Environmental Services, Inc.
Destination Mailing :	2900 Rockefeller Avenue, Cleveland, OH 44115
Destination Address :	2900 Rockefeller Avenue, Cleveland, OH 44115
Destination Contact :	N/R
Submission Type :	DataImage5Copy
Origin Type :	Service
Manifest Residue :	N
Rejection :	N
Last Date in Agency List :	2024-12-03

Waste Details

Waste Line Number :	1
Is DOT Hazardous :	Y
DOT ID Number :	UN1824

DRAFT

Map Id: 108
Direction: NNE
Distance: 0.765 mi., 4041 ft.
Elevation: 20 ft.
Relative: Lower

Site Name : ROCKLAND WWTF | ROCKLAND CITY OF | ROCKLAND WASTEWATER TREATMENT FACILITY
40 TILLSON AVE | 40 TILSON AVENUE
ROCKLAND | Rockland, ME

Database(s) : [DOCKET, ECHO, FRS, HIST NPDES - ME, ICIS, INACTIVE PCS, MANIFEST EPA, NPDES - ME, PCS ENF, PCS FACILITY, RCRA VSQG, STORMWATER, T 2 - ME] ***(cont.)***

Envirosite ID: 50665751
EPA ID: N/R

MANIFEST EPA ***(cont.)***

DOT Information :	UN1824, WASTE UN1824, WASTE SODIUM HYDROXIDE SOLUTION, 8, PG III, 8, PG III
Non Waste Description :	N/R
Quantity :	20 Pounds
Quantity Tons, Acute, Non-Acute :	0.01, 0, 0.01
Quantity Kg, Acute, Non-Acute :	0, 9.0703
Quantity Tons, Haz, Non-Haz :	0.01, 0
Quantity Kg, Haz, Non-Haz :	9.0703, 0
Management Method :	H070 - CHEMICAL TREATMENT
Is EPA Waste :	Y
Federal Code :	D002
State Code :	N/R

Manifest Details

Manifest Number :	008125419SKS
Shipped Date :	2022-01-26
Updated Date :	2022-03-07
Received Date :	2022-02-11
Status :	Signed
Generator ID :	MEX020000000
Generator Name :	City of Rockland WWTF
Generator Address :	40 Tilson Ave, ROCKLAND, ME 04841
Generator Mailing :	40 Tilson Ave, Rockland, ME 04841
Generator Contact :	City of Rockland WWTF
Destination ID :	OHD000816629
Destination Name :	Spring Grove Resource Recovery Inc.
Destination Mailing :	4879 Spring Grove Avenue, Cincinnati, OH 45232
Destination Address :	4879 Spring Grove Avenue, Cincinnati, OH 45232
Destination Contact :	N/R
Submission Type :	DataImage5Copy
Origin Type :	Service
Manifest Residue :	N
Rejection :	N
Last Date in Agency List :	2024-12-03

Waste Details

Waste Line Number :	1
Is DOT Hazardous :	Y
DOT ID Number :	UN1830
DOT Information :	UN1830, WASTE UN1830, WASTE SULFURIC ACID, 8, PG II, 8, PG II
Non Waste Description :	N/R
Quantity :	20 Pounds
Quantity Tons, Acute, Non-Acute :	0.01, 0, 0.01
Quantity Kg, Acute, Non-Acute :	0, 9.0703
Quantity Tons, Haz, Non-Haz :	0.01, 0
Quantity Kg, Haz, Non-Haz :	9.0703, 0

DRAFT

Map Id: 108
Direction: NNE
Distance: 0.765 mi., 4041 ft.
Elevation: 20 ft.
Relative: Lower

Site Name : ROCKLAND WWTF | ROCKLAND CITY OF | ROCKLAND WASTEWATER TREATMENT FACILITY
40 TILLSON AVE | 40 TILSON AVENUE
ROCKLAND | Rockland, ME

Database(s) : [DOCKET, ECHO, FRS, HIST NPDES - ME, ICIS, INACTIVE PCS, MANIFEST EPA, NPDES - ME, PCS ENF, PCS FACILITY, RCRA VSQG, STORMWATER, T 2 - ME] ***(cont.)***

Envirosite ID: 50665751
EPA ID: N/R

MANIFEST EPA ***(cont.)***

Management Method :	H141 - STORAGE, BULKING AND/OR TRANSFER OFF SITE
Is EPA Waste :	Y
Federal Code :	D002, D007, D009, D011
State Code :	N/R

NPDES - ME

Facility Name :	ROCKLAND WWTF
Facility Address :	40 TILLSON AVE, ROCKLAND
County :	Knox
NEPDES License ID :	ME0100595
Maine License ID :	W-000681
Company Name :	ROCKLAND CITY OF
Facility Rating :	MAJOR
Facility Status :	ACTIVE
District Name :	CMRO - Augusta
Facility Comment :	N/R
Location A :	WITHIN 1M
Location M :	GPS MAPPING GRADE
Data Source :	GEO-GRAPHICS
GPS Date :	1998-08-07
Latitude :	44.1051197149262
Longitude :	-69.1076813582694
Last Date in Agency List :	2025-02-18

PCS ENF

Site Details

NPDES ID :	ME0100595
Last Date in Agency List :	2025-03-10

Formal Enforcement Actions

Settlement Entered Date :	1985-07-10
ENF Identifier :	01-1985-N016
Activity ID :	3200200382
Activity Type :	Administrative, Formal
ENF Type :	CWA 309A AO For Compliance
Agency :	EPA
Fed Penalty Assessed Amount :	N/R
State Local Penalty Amount :	N/R

Informal Enforcement Actions

Achieved Date :	2020-01-03
Registry ID :	110002052206

DRAFT

Map Id: 108
Direction: NNE
Distance: 0.765 mi., 4041 ft.
Elevation: 20 ft.
Relative: Lower

Site Name : ROCKLAND WWTF | ROCKLAND CITY OF | ROCKLAND WASTEWATER TREATMENT FACILITY
40 TILLSON AVE | 40 TILSON AVENUE
ROCKLAND | Rockland, ME

Database(s) : [DOCKET, ECHO, FRS, HIST NPDES - ME, ICIS, INACTIVE PCS, MANIFEST EPA, NPDES - ME, PCS ENF, PCS FACILITY, RCRA VSQG, STORMWATER, T 2 - ME] ***(cont.)***

Envirosite ID: 50665751
EPA ID: N/R

PCS ENF ***(cont.)***

ENF Identifier :	ME-000097
Activity ID :	3602122313
Activity Type :	Administrative - Informal
ENF Type :	Notice of Violation
Agency :	State

PCS FACILITY

Issue Date :	2016-08-01
Original Issue Date :	2008-01-01
Effective Date :	2016-08-01
Expiration Date :	2021-07-31
Retirement Date :	N/R
Termination Date :	N/R
Issuing Agency :	N/R
Agency Type :	State
Activity ID :	3600774141
External Permit Number :	N/R
Facility Type Indicator :	POTW
Permit Type :	NPDES Individual Permit
Major Minor Status :	M
Permit Status :	Administratively Continued
Total Design Flow Number :	2.9
Actual Average Flow Number :	N/R
State Water Body :	010500020169
State Water Body Name :	Rockland Harbor
Permit Name :	ROCKLAND CITY OF
Permit Comp Status :	N/R
RNC Tracking :	Y
Master External Permit Number :	N/R
TMDL Interface :	N/R
EDMR Authorization :	Y
Pretreatment Indicator :	Approved
Last Date in Agency List :	2025-03-10

Issue Date :	2008-01-01
Original Issue Date :	2008-01-01
Effective Date :	2008-01-01
Expiration Date :	2012-12-31
Retirement Date :	2016-07-31
Termination Date :	N/R
Issuing Agency :	N/R
Agency Type :	State
Activity ID :	3200020472
External Permit Number :	N/R
Facility Type Indicator :	POTW
Permit Type :	NPDES Individual Permit
Major Minor Status :	M
Permit Status :	Administratively Continued

DRAFT

Map Id: 108
Direction: NNE
Distance: 0.765 mi., 4041 ft.
Elevation: 20 ft.
Relative: Lower

Site Name : ROCKLAND WWTF | ROCKLAND CITY OF | ROCKLAND WASTEWATER TREATMENT FACILITY
40 TILLSON AVE | 40 TILSON AVENUE
ROCKLAND | Rockland, ME

Database(s) : [DOCKET, ECHO, FRS, HIST NPDES - ME, ICIS, INACTIVE PCS, MANIFEST EPA, NPDES - ME, PCS ENF, PCS FACILITY, RCRA VSQG, STORMWATER, T 2 - ME] ***(cont.)***

Envirosite ID: 50665751
EPA ID: N/R

PCS FACILITY ***(cont.)***

Total Design Flow Number :	2.9
Actual Average Flow Number :	N/R
State Water Body :	010500020169
State Water Body Name :	Rockland Harbor
Permit Name :	ROCKLAND CITY OF
Permit Comp Status :	Y
RNC Tracking :	Y
Master External Permit Number :	N/R
TMDL Interface :	N/R
EDMR Authorization :	Y
Pretreatment Indicator :	Approved
Last Date in Agency List :	2025-03-10

Issue Date :	2011-06-16
Original Issue Date :	2011-06-16
Effective Date :	2011-06-16
Expiration Date :	2016-04-25
Retirement Date :	N/R
Termination Date :	N/R
Issuing Agency :	N/R
Agency Type :	State
Activity ID :	3600193725
External Permit Number :	MERNEB145
Facility Type Indicator :	NON-POTW
Permit Type :	General Permit Covered Facility
Major Minor Status :	N
Permit Status :	Administratively Continued
Total Design Flow Number :	N/R
Actual Average Flow Number :	N/R
State Water Body :	N/R
State Water Body Name :	N/R
Permit Name :	ROCKLAND CITY OF
Permit Comp Status :	Y
RNC Tracking :	Y
Master External Permit Number :	MER050000
TMDL Interface :	N/R
EDMR Authorization :	N
Pretreatment Indicator :	N/R
Last Date in Agency List :	2016-06-28

Issue Date :	2021-01-01
Original Issue Date :	2016-01-01
Effective Date :	2021-01-01
Expiration Date :	2025-12-31
Retirement Date :	N/R
Termination Date :	N/R
Issuing Agency :	N/R
Agency Type :	U.S.EPA

DRAFT

Map Id: 108
Direction: NNE
Distance: 0.765 mi., 4041 ft.
Elevation: 20 ft.
Relative: Lower

Site Name : ROCKLAND WWTF | ROCKLAND CITY OF | ROCKLAND WASTEWATER TREATMENT FACILITY
40 TILLSON AVE | 40 TILSON AVENUE
ROCKLAND | Rockland, ME

Database(s) : [DOCKET, ECHO, FRS, HIST NPDES - ME, ICIS, INACTIVE PCS, MANIFEST EPA, NPDES - ME, PCS ENF, PCS FACILITY, RCRA VSQG, STORMWATER, T 2 - ME] ***(cont.)***

Envirosite ID: 50665751
EPA ID: N/R

PCS FACILITY ***(cont.)***

Activity ID :	3602728928
External Permit Number :	N/R
Facility Type Indicator :	NON-POTW
Permit Type :	Associated Permit Record
Major Minor Status :	N
Permit Status :	Effective
Total Design Flow Number :	N/R
Actual Average Flow Number :	N/R
State Water Body :	N/R
State Water Body Name :	N/R
Permit Name :	ROCKLAND CITY OF
Permit Comp Status :	N/R
RNC Tracking :	Y
Master External Permit Number :	N/R
TMDL Interface :	N/R
EDMR Authorization :	N
Pretreatment Indicator :	N/R
Last Date in Agency List :	2025-03-10

RCRA VSQG

Facility Name :	ROCKLAND WASTEWATER TREATMENT PLANT
Facility Address :	40 TILSON AVENUE, ROCKLAND, ME 04841
County :	KNOX
Date Form Received by Agency :	2004-04-09
EPA ID :	MED000639096
Mailing Address :	40 TILSON AVENUE, ROCKLAND, ME 04841
Contact :	DAVID CHITTIM
Contact Address :	40 TILSON AVENUE, ROCKLAND, ME 04841
Contact Country :	US
Contact Telephone :	207-594-0350
Contact Email :	N/R
EPA Region :	01
Land Type :	Municipal
Source Type :	Notification
Classification :	Very Small Quantity Generator

Description :

Handlers that generate 100 kilograms or less of hazardous waste per calendar month, and accumulate 1000 kg or less of hazardous waste at any time; or generate one kilogram or less of acutely hazardous waste per calendar month, and accumulate at any time: 1 kg or less of acutely hazardous waste; or 100 kg or less of any residue or contaminated soil, waste or other debris resulting from the cleanup of a spill, into or on any land or water, of acutely hazardous waste;or generate 100 kg or less of any residue or contaminated soil, waste or other debris resulting from the cleanup of a spill, into or on any land or water, of acutely hazardous waste during any calendar month, and accumulate at any time: 1 kg or less of acutely hazardous waste; or 100 kg or less of any residue or contaminated soil, waste or other debris resulting from the cleanup of a spill, into or on any land or water, of acutely hazardous waste.

DRAFT

Map Id: 108
Direction: NNE
Distance: 0.765 mi., 4041 ft.
Elevation: 20 ft.
Relative: Lower

Site Name : ROCKLAND WWTF | ROCKLAND CITY OF | ROCKLAND WASTEWATER TREATMENT FACILITY
40 TILLSON AVE | 40 TILSON AVENUE
ROCKLAND | Rockland, ME

Database(s) : [DOCKET, ECHO, FRS, HIST NPDES - ME, ICIS, INACTIVE PCS, MANIFEST EPA, NPDES - ME, PCS ENF, PCS FACILITY, RCRA VSQG, STORMWATER, T 2 - ME] ***(cont.)***

Envirosite ID: 50665751
EPA ID: N/R

RCRA VSQG ***(cont.)***

Last Date in Agency List : 2024-12-17

Owner/Operator Summary

Owner/Operator Name :	CITY OF ROCKLAND
Owner/Operator Address :	40 TILLSON AVENUE, ROCKLAND, ME 04841
Owner/Operator Country :	US
Owner/Operator Telephone :	207-594-0350
Owner/Operator Email :	N/R
Owner/Operator Fax :	N/R
Legal Status :	Municipal
Owner/Operator Type :	Operator
Owner/Operator Start Date :	1970-01-01
Owner/Operator End Date :	N/R

Owner/Operator Name :	CITY OF ROCKLAND
Owner/Operator Address :	270 PLEASANT STREET, ROCKLAND, ME 04841
Owner/Operator Country :	US
Owner/Operator Telephone :	207-594-0350
Owner/Operator Email :	N/R
Owner/Operator Fax :	N/R
Legal Status :	Municipal
Owner/Operator Type :	Owner
Owner/Operator Start Date :	1970-01-01
Owner/Operator End Date :	N/R

Owner/Operator Name :	OWNERNAME
Owner/Operator Address :	OWNERSTREET, OWNERCITY, ME 99999
Owner/Operator Country :	N/R
Owner/Operator Telephone :	207-555-1212
Owner/Operator Email :	N/R
Owner/Operator Fax :	N/R
Legal Status :	Municipal
Owner/Operator Type :	Owner
Owner/Operator Start Date :	1776-01-01
Owner/Operator End Date :	N/R

Handler Activities Summary

U.S. Importer of Hazardous Waste :	N
Mixed Waste (Haz. and Radioactive) :	N
Recycler of Hazardous Waste :	N
Transporter of Hazardous Waste :	N
Treater, Storer or Disposer of HW :	N
Underground Injection Activity :	N
On-site Burner Exemption :	N

DRAFT

Map Id: 108
Direction: NNE
Distance: 0.765 mi., 4041 ft.
Elevation: 20 ft.
Relative: Lower

Site Name : ROCKLAND WWTF | ROCKLAND CITY OF | ROCKLAND WASTEWATER TREATMENT FACILITY
40 TILLSON AVE | 40 TILSON AVENUE
ROCKLAND | Rockland, ME

Database(s) : [DOCKET, ECHO, FRS, HIST NPDES - ME, ICIS, INACTIVE PCS, MANIFEST EPA, NPDES - ME, PCS ENF, PCS FACILITY, RCRA VSQG, STORMWATER, T 2 - ME] ***(cont.)***

Envirosite ID: 50665751
EPA ID: N/R

RCRA VSQG ***(cont.)***

Furnace Exemption :	N
Used Oil Fuel Burner :	N
Used Oil Processor :	N
Used Oil Refiner :	N
Used Oil Fuel Marketer to Burner :	N
Used Oil Specification Marketer :	N
Used Oil Transfer Facility :	N
Used Oil Transporter :	N

Historical Generators

Date Form Received by Agency :	1980-09-15
Facility Name :	ROCKLAND WWTP
Classification :	Not a generator, verified

Hazardous Waste Summary

Waste Code / Name :
D001 - IGNITABLE WASTE
D002 - CORROSIVE WASTE
D003 - REACTIVE WASTE
D006 - CADMIUM
D009 - MERCURY

Notices of Violations Summary

Regulation Violated :	N

STORMWATER

Facility Name :	ROCKLAND WWTF
Facility Address :	40 TILLSON AVE, ROCKLAND, ME 04841
NPDES ID :	MERNEB145
Permittee Name :	ROCKLAND CITY OF
Permit Status :	Expired
Permit Issuing Name :	State
Issued Date :	2011-06-16
Effective Date :	2011-06-16
Termination Date :	N/R
Expiration Date :	2016-04-25
EPA Region :	01
SIC Code :	4952
NAICS Code :	N/R
EJ Indexes Above 80th Percentile :	N
Significant Noncompliance Status :	N/R
Quarters with Noncompliance :	0

DRAFT

Map Id: 108
Direction: NNE
Distance: 0.765 mi., 4041 ft.
Elevation: 20 ft.
Relative: Lower

Site Name : ROCKLAND WWTF | ROCKLAND CITY OF | ROCKLAND WASTEWATER TREATMENT FACILITY
40 TILLSON AVE | 40 TILSON AVENUE
ROCKLAND | Rockland, ME

Database(s) : [DOCKET, ECHO, FRS, HIST NPDES - ME, ICIS, INACTIVE PCS, MANIFEST EPA, NPDES - ME, PCS ENF, PCS FACILITY, RCRA VSQG, STORMWATER, T 2 - ME] ***(cont.)***

Envirosite ID: 50665751
EPA ID: N/R

STORMWATER ***(cont.)***

Industrial Stormwater Formal Enforcement Actions:	N/R
Facility Map Flag :	N/R
DRF URL :	Click here for hyperlink provided by the agency.
Latitude :	44.10403
Longitude :	-69.10718
Last Date in Agency List :	2025-02-04

T 2 - ME

Facility Name :	City of Rockland Pollution Control Facility
Facility Address :	40 Tillson Ave., Rockland, ME 04841
County :	Knox

Site Details

Date Signed :	2024-02-01
Facility Record ID :	FATR2023BX0XSP002L7F
Facility Department :	Pollution Control Department
F Date Modified :	2024-02-01
F Mail Address :	40 Tillson Ave., Rockland, ME 04841
F Fire District :	City of Rockland
F Mail Country :	USA
F Notes :	2022 State and Local fee $350 SDS sheets for all five chemicals are attached
Report Year :	2023
Total Fees :	N/R
Max Number Occupants :	13
Dike or Other Safeguard :	N/R
Site Coordinates Abbreviation :	false
Site Map :	N/R
Subject to Chemical Accident Prevention:	false
Subject to Emergency Planning :	false
Manned :	true
Facility Information Same as Last Year:	false
Validation Report :	N/R
Submitted by :	N/R
Latitude :	44.104884
Longitude :	-69.107542
Last Date in Agency List :	2025-01-06

Site Plank Link

Record Key :	SKTR2023MJBLCK001ABX
File Name :	FATR2023BX0XSP002L7F/Ammonium Sulfate 40% SDS.pdf

DRAFT

Map Id: 108
Direction: NNE
Distance: 0.765 mi., 4041 ft.
Elevation: 20 ft.
Relative: Lower

Site Name : ROCKLAND WWTF | ROCKLAND CITY OF | ROCKLAND WASTEWATER TREATMENT FACILITY
40 TILLSON AVE | 40 TILSON AVENUE
ROCKLAND | Rockland, ME

Database(s) : [DOCKET, ECHO, FRS, HIST NPDES - ME, ICIS, INACTIVE PCS, MANIFEST EPA, NPDES - ME, PCS ENF, PCS FACILITY, RCRA VSQG, STORMWATER, T 2 - ME] ***(cont.)***

Envirosite ID: 50665751
EPA ID: N/R

T 2 - ME ***(cont.)***

Record Key : SKTR2023MJBLCS002ABY
File Name : FATR2023BX0XSP002L7F/Ferric Chloride PIX-111 SDS.pdf

Record Key : SKTR2023MJBLD9003ABZ
File Name : FATR2023BX0XSP002L7F/Sodium Hydroxide 25% SDS.pdf

Record Key : SKTR2023MJBLF0004AC0
File Name : FATR2023BX0XSP002L7F/Sodium Hypochlorite 12.5% SDS.pdf

Record Key : SKTR2023MJBLF6005AC1
File Name : FATR2023BX0XSP002L7F/Sodium Bisulfite-SDS.pdf

Facility IDs
Last Modified : N/R
Record Key : FDTR2023BX0XSP003L7W
Type : NAICS
ID Number : 221320
Description : Sewage Treatment Facilities

Last Modified : N/R
Record Key : FDTR2023BX0XSP004L7W
Type : Dun & Bradstreet
ID Number : n/a
Description : N/R

Chemical Inventory
Ave Amount : 10000
Ave Amount Code : 06
Chem Inv Record ID : CVTR2023BX12PR00S3Q5
Chem Same as Last Year : TRUE
Ci CAS : 1310732
Ci EHS Chemical : FALSE
Ci Last Modified : 2021-01-21
Days on Site : 365
Entered Chemical Name : SODIUM HYDROXIDE, 25%
Gas : FALSE
Liquid : TRUE
Max Amount : 22225
Max Amount Code : 06
Max Amount Container : 20125
Mixture : TRUE
Pure : FALSE

DRAFT

Map Id: 108
Direction: NNE
Distance: 0.765 mi., 4041 ft.
Elevation: 20 ft.
Relative: Lower

Site Name : ROCKLAND WWTF | ROCKLAND CITY OF | ROCKLAND WASTEWATER TREATMENT FACILITY
40 TILLSON AVE | 40 TILSON AVENUE
ROCKLAND | Rockland, ME

Database(s) : [DOCKET, ECHO, FRS, HIST NPDES - ME, ICIS, INACTIVE PCS, MANIFEST EPA, NPDES - ME, PCS ENF, PCS FACILITY, RCRA VSQG, STORMWATER, T 2 - ME] ***(cont.)***

Envirosite ID: 50665751
EPA ID: N/R

T 2 - ME ***(cont.)***

Solid :	FALSE
State 1 Contact Field :	N/R
State Label Code :	N/R
Trade Secret :	FALSE
Below Reporting Thresholds :	FALSE
Confidential Storage Locations :	FALSE
Explosive :	FALSE
Flammable :	FALSE
Oxidizer :	FALSE
Self-Reactive :	FALSE
Pyrophoric Liq Sol :	FALSE
Pyrophoric Gas :	FALSE
Self-Heating :	FALSE
Organic Peroxide :	FALSE
Corrosive to Metal :	FALSE
Gas Under Pressure :	FALSE
Icww Emits Flammable Gas :	FALSE
Combustible Dust :	FALSE
Acute Toxicity :	FALSE
Skin Corrosion :	TRUE
Serious Eye Damage :	TRUE
Resp or Skin Sensitization :	FALSE
Germ Cell Mutagenicity :	FALSE
Carcinogen :	FALSE
Reprod Toxicity :	FALSE
Spec Targ Org Toxicity :	FALSE
Aspiration Haz :	FALSE
Simple Asphyxiant :	FALSE
Not Otherwise Classified :	FALSE

Chemical Inventory Mixtures

Mx Last Modified :	N/R
Mx Max Amount Code :	N/R
Mx EHS :	false
Mx CAS :	1310-73-2
Mx Chemical :	Sodium Hydroxide
Record Key :	CMTR2023D89WJQ001VTV
Chem Inv Rec ID :	N/R
Percentage :	25
Wt or Vol :	weight

Chemical Inventory

Ave Amount :	10000
Ave Amount Code :	06
Chem Inv Record ID :	CVTR2023BX0YAR00B76W
Chem Same as Last Year :	TRUE

DRAFT

Map Id: 108
Direction: NNE
Distance: 0.765 mi., 4041 ft.
Elevation: 20 ft.
Relative: Lower

Site Name : ROCKLAND WWTF | ROCKLAND CITY OF | ROCKLAND WASTEWATER TREATMENT FACILITY
40 TILLSON AVE | 40 TILSON AVENUE
ROCKLAND | Rockland, ME

Database(s) : [DOCKET, ECHO, FRS, HIST NPDES - ME, ICIS, INACTIVE PCS, MANIFEST EPA, NPDES - ME, PCS ENF, PCS FACILITY, RCRA VSQG, STORMWATER, T 2 - ME] ***(cont.)***

Envirosite ID: 50665751
EPA ID: N/R

T 2 - ME ***(cont.)***

Ci CAS :	7783202
Ci EHS Chemical :	FALSE
Ci Last Modified :	2023-01-26
Days on Site :	162
Entered Chemical Name :	AMMONIUM SULFATE SOLUTION, 40%
Gas :	FALSE
Liquid :	TRUE
Max Amount :	20000
Max Amount Code :	06
Max Amount Container :	20000
Mixture :	TRUE
Pure :	FALSE
Solid :	FALSE
State 1 Contact Field :	N/R
State Label Code :	N/R
Trade Secret :	FALSE
Below Reporting Thresholds :	FALSE
Confidential Storage Locations :	FALSE
Explosive :	FALSE
Flammable :	FALSE
Oxidizer :	FALSE
Self-Reactive :	FALSE
Pyrophoric Liq Sol :	FALSE
Pyrophoric Gas :	FALSE
Self-Heating :	FALSE
Organic Peroxide :	FALSE
Corrosive to Metal :	TRUE
Gas Under Pressure :	FALSE
Icww Emits Flammable Gas :	FALSE
Combustible Dust :	FALSE
Acute Toxicity :	FALSE
Skin Corrosion :	TRUE
Serious Eye Damage :	TRUE
Resp or Skin Sensitization :	FALSE
Germ Cell Mutagenicity :	FALSE
Carcinogen :	FALSE
Reprod Toxicity :	FALSE
Spec Targ Org Toxicity :	FALSE
Aspiration Haz :	FALSE
Simple Asphyxiant :	FALSE
Not Otherwise Classified :	FALSE

Chemical Inventory Mixtures

Mx Last Modified :	N/R
Mx Max Amount Code :	N/R
Mx EHS :	false
Mx CAS :	7783-20-2
Mx Chemical :	Ammonium sulfate

DRAFT

Map Id: 108
Direction: NNE
Distance: 0.765 mi., 4041 ft.
Elevation: 20 ft.
Relative: Lower

Site Name : ROCKLAND WWTF | ROCKLAND CITY OF | ROCKLAND WASTEWATER TREATMENT FACILITY
40 TILLSON AVE | 40 TILSON AVENUE
ROCKLAND | Rockland, ME

Database(s) : [DOCKET, ECHO, FRS, HIST NPDES - ME, ICIS, INACTIVE PCS, MANIFEST EPA, NPDES - ME, PCS ENF, PCS FACILITY, RCRA VSQG, STORMWATER, T 2 - ME] ***(cont.)***

Envirosite ID: 50665751
EPA ID: N/R

T 2 - ME ***(cont.)***

Record Key :	CMTR2023BX0YQ500DTZV
Chem Inv Rec ID :	N/R
Percentage :	40
Wt or Vol :	weight

Chemical Inventory

Ave Amount :	17050
Ave Amount Code :	06
Chem Inv Record ID :	CVTR2023BX12ZJ00VKPH
Chem Same as Last Year :	TRUE
Ci CAS :	7681529
Ci EHS Chemical :	FALSE
Ci Last Modified :	2023-02-02
Days on Site :	365
Entered Chemical Name :	SODIUM HYPOCHLORITE SOLUTION, 12.5%
Gas :	FALSE
Liquid :	TRUE
Max Amount :	53335
Max Amount Code :	08
Max Amount Container :	25025
Mixture :	TRUE
Pure :	FALSE
Solid :	FALSE
State 1 Contact Field :	N/R
State Label Code :	N/R
Trade Secret :	FALSE
Below Reporting Thresholds :	FALSE
Confidential Storage Locations :	FALSE
Explosive :	FALSE
Flammable :	FALSE
Oxidizer :	TRUE
Self-Reactive :	FALSE
Pyrophoric Liq Sol :	FALSE
Pyrophoric Gas :	FALSE
Self-Heating :	FALSE
Organic Peroxide :	FALSE
Corrosive to Metal :	TRUE
Gas Under Pressure :	FALSE
Icww Emits Flammable Gas :	FALSE
Combustible Dust :	FALSE
Acute Toxicity :	FALSE
Skin Corrosion :	TRUE
Serious Eye Damage :	TRUE
Resp or Skin Sensitization :	FALSE
Germ Cell Mutagenicity :	FALSE
Carcinogen :	FALSE
Reprod Toxicity :	FALSE
Spec Targ Org Toxicity :	FALSE

DRAFT

Map Id: 108
Direction: NNE
Distance: 0.765 mi., 4041 ft.
Elevation: 20 ft.
Relative: Lower

Site Name : ROCKLAND WWTF | ROCKLAND CITY OF | ROCKLAND WASTEWATER TREATMENT FACILITY
40 TILLSON AVE | 40 TILSON AVENUE
ROCKLAND | Rockland, ME

Database(s) : [DOCKET, ECHO, FRS, HIST NPDES - ME, ICIS, INACTIVE PCS, MANIFEST EPA, NPDES - ME, PCS ENF, PCS FACILITY, RCRA VSQG, STORMWATER, T 2 - ME] ***(cont.)***

Envirosite ID: 50665751
EPA ID: N/R

T 2 - ME ***(cont.)***

Aspiration Haz :	FALSE
Simple Asphyxiant :	FALSE
Not Otherwise Classified :	FALSE

Chemical Inventory Mixtures

Mx Last Modified :	N/R
Mx Max Amount Code :	N/R
Mx EHS :	false
Mx CAS :	1310-73-2
Mx Chemical :	Sodium Hydroxide
Record Key :	CMTR2023BX139T011FFT
Chem Inv Rec ID :	N/R
Percentage :	3
Wt or Vol :	weight

Mx Last Modified :	N/R
Mx Max Amount Code :	N/R
Mx EHS :	false
Mx CAS :	7681-52-9
Mx Chemical :	Sodium Hypochlorite
Record Key :	CMTR2023BX1397010YGL
Chem Inv Rec ID :	N/R
Percentage :	12.5
Wt or Vol :	weight

Chemical Inventory

Ave Amount :	27500
Ave Amount Code :	07
Chem Inv Record ID :	CVTR2023BX12DN00MD5F
Chem Same as Last Year :	TRUE
Ci CAS :	7631905
Ci EHS Chemical :	FALSE
Ci Last Modified :	2022-02-02
Days on Site :	162
Entered Chemical Name :	SODIUM BISULFITE SOLUTION
Gas :	FALSE
Liquid :	TRUE
Max Amount :	44000
Max Amount Code :	07
Max Amount Container :	22000
Mixture :	TRUE
Pure :	FALSE
Solid :	FALSE
State 1 Contact Field :	N/R
State Label Code :	N/R

DRAFT

Map Id: 108
Direction: NNE
Distance: 0.765 mi., 4041 ft.
Elevation: 20 ft.
Relative: Lower

Site Name : ROCKLAND WWTF | ROCKLAND CITY OF | ROCKLAND WASTEWATER TREATMENT FACILITY
40 TILLSON AVE | 40 TILSON AVENUE
ROCKLAND | Rockland, ME

Database(s) : [DOCKET, ECHO, FRS, HIST NPDES - ME, ICIS, INACTIVE PCS, MANIFEST EPA, NPDES - ME, PCS ENF, PCS FACILITY, RCRA VSQG, STORMWATER, T 2 - ME] ***(cont.)***

Envirosite ID: 50665751
EPA ID: N/R

T 2 - ME ***(cont.)***

Trade Secret :	FALSE
Below Reporting Thresholds :	FALSE
Confidential Storage Locations :	FALSE
Explosive :	FALSE
Flammable :	FALSE
Oxidizer :	FALSE
Self-Reactive :	FALSE
Pyrophoric Liq Sol :	FALSE
Pyrophoric Gas :	FALSE
Self-Heating :	FALSE
Organic Peroxide :	FALSE
Corrosive to Metal :	FALSE
Gas Under Pressure :	FALSE
Icww Emits Flammable Gas :	FALSE
Combustible Dust :	FALSE
Acute Toxicity :	TRUE
Skin Corrosion :	TRUE
Serious Eye Damage :	TRUE
Resp or Skin Sensitization :	FALSE
Germ Cell Mutagenicity :	FALSE
Carcinogen :	FALSE
Reprod Toxicity :	FALSE
Spec Targ Org Toxicity :	FALSE
Aspiration Haz :	FALSE
Simple Asphyxiant :	FALSE
Not Otherwise Classified :	FALSE

Chemical Inventory Mixtures

Mx Last Modified :	N/R
Mx Max Amount Code :	N/R
Mx EHS :	false
Mx CAS :	7732-18-5
Mx Chemical :	Water
Record Key :	CMTR2023BX12JW00RWT6
Chem Inv Rec ID :	N/R
Percentage :	60
Wt or Vol :	weight

Mx Last Modified :	N/R
Mx Max Amount Code :	N/R
Mx EHS :	false
Mx CAS :	7631-90-5
Mx Chemical :	Sodium Bisulfite
Record Key :	CMTR2023BX12JH00QL5M
Chem Inv Rec ID :	N/R
Percentage :	40
Wt or Vol :	weight

DRAFT

Map Id: 108
Direction: NNE
Distance: 0.765 mi., 4041 ft.
Elevation: 20 ft.
Relative: Lower

Site Name : ROCKLAND WWTF | ROCKLAND CITY OF | ROCKLAND WASTEWATER TREATMENT FACILITY
40 TILLSON AVE | 40 TILSON AVENUE
ROCKLAND | Rockland, ME

Database(s) : [DOCKET, ECHO, FRS, HIST NPDES - ME, ICIS, INACTIVE PCS, MANIFEST EPA, NPDES - ME, PCS ENF, PCS FACILITY, RCRA VSQG, STORMWATER, T 2 - ME] ***(cont.)***

Envirosite ID: 50665751
EPA ID: N/R

T 2 - ME ***(cont.)***

Chemical Inventory

Ave Amount :	4800
Ave Amount Code :	04
Chem Inv Record ID :	CVTR2023BX0ZFH00FR9X
Chem Same as Last Year :	FALSE
Ci CAS :	10028225
Ci EHS Chemical :	FALSE
Ci Last Modified :	2023-02-02
Days on Site :	365
Entered Chemical Name :	FERRIC CHLORIDE 28-43%
Gas :	FALSE
Liquid :	TRUE
Max Amount :	4800
Max Amount Code :	04
Max Amount Container :	600
Mixture :	TRUE
Pure :	FALSE
Solid :	FALSE
State 1 Contact Field :	N/R
State Label Code :	N/R
Trade Secret :	FALSE
Below Reporting Thresholds :	TRUE
Confidential Storage Locations :	FALSE
Explosive :	FALSE
Flammable :	FALSE
Oxidizer :	FALSE
Self-Reactive :	FALSE
Pyrophoric Liq Sol :	FALSE
Pyrophoric Gas :	FALSE
Self-Heating :	FALSE
Organic Peroxide :	FALSE
Corrosive to Metal :	TRUE
Gas Under Pressure :	FALSE
Icww Emits Flammable Gas :	FALSE
Combustible Dust :	FALSE
Acute Toxicity :	TRUE
Skin Corrosion :	TRUE
Serious Eye Damage :	TRUE
Resp or Skin Sensitization :	FALSE
Germ Cell Mutagenicity :	FALSE
Carcinogen :	FALSE
Reprod Toxicity :	FALSE
Spec Targ Org Toxicity :	FALSE
Aspiration Haz :	FALSE
Simple Asphyxiant :	FALSE
Not Otherwise Classified :	FALSE

DRAFT

Map Id: 108
Direction: NNE
Distance: 0.765 mi., 4041 ft.
Elevation: 20 ft.
Relative: Lower

Site Name : ROCKLAND WWTF | ROCKLAND CITY OF | ROCKLAND WASTEWATER TREATMENT FACILITY
40 TILLSON AVE | 40 TILSON AVENUE
ROCKLAND | Rockland, ME

Database(s) : [DOCKET, ECHO, FRS, HIST NPDES - ME, ICIS, INACTIVE PCS, MANIFEST EPA, NPDES - ME, PCS ENF, PCS FACILITY, RCRA VSQG, STORMWATER, T 2 - ME] ***(cont.)***

Envirosite ID: 50665751
EPA ID: N/R

T 2 - ME ***(cont.)***

Chemical Inventory Mixtures

Mx Last Modified :	N/R
Mx Max Amount Code :	03
Mx EHS :	false
Mx CAS :	7705-08-0
Mx Chemical :	FERRIC CHLORIDE
Record Key :	CMTR2023BX126M00KANG
Chem Inv Rec ID :	N/R
Percentage :	42
Wt or Vol :	weight

Mx Last Modified :	N/R
Mx Max Amount Code :	03
Mx EHS :	false
Mx CAS :	7647-01-0
Mx Chemical :	HYDROCHLORIC ACID
Record Key :	CMTR2023BX126Z00LLKQ
Chem Inv Rec ID :	N/R
Percentage :	4
Wt or Vol :	weight

Facility Name :	Rockland WPCF
Facility Address :	40 Tillson Ave, Rockland, ME 04841
County :	Knox

Site Details

Date Signed :	2018-02-27
Facility Record ID :	FATR2017BX0XSP002L7F
Facility Department :	N/R
F Date Modified :	2018-10-03
F Mail Address :	N/R
F Fire District :	City of Rockland
F Mail Country :	N/R
F Notes :	N/R
Report Year :	2017
Total Fees :	300.00
Max Number Occupants :	13
Dike or Other Safeguard :	N
Site Coordinates Abbreviation :	N
Site Map :	N
Subject to Chemical Accident Prevention:	N
Subject to Emergency Planning :	N
Manned :	T
Facility Information Same as Last Year:	T
Validation Report :	N/R
Submitted by :	Terrance Pinto / Director

DRAFT

Map Id: 108
Direction: NNE
Distance: 0.765 mi., 4041 ft.
Elevation: 20 ft.
Relative: Lower

Site Name : ROCKLAND WWTF | ROCKLAND CITY OF | ROCKLAND WASTEWATER TREATMENT FACILITY
40 TILLSON AVE | 40 TILSON AVENUE
ROCKLAND | Rockland, ME

Database(s) : [DOCKET, ECHO, FRS, HIST NPDES - ME, ICIS, INACTIVE PCS, MANIFEST EPA, NPDES - ME, PCS ENF, PCS FACILITY, RCRA VSQG, STORMWATER, T 2 - ME] ***(cont.)***

Envirosite ID: 50665751
EPA ID: N/R

T 2 - ME ***(cont.)***

Latitude :	44.12
Longitude :	-69.14
Last Date in Agency List :	2018-11-30

Site Plank Link

Record Key :	N/R
File Name :	N/R

Facility IDs

Last Modified :	N/R
Record Key :	FDTR2017BX0XSP004L7W
Type :	Dun & Bradstreet
ID Number :	n/a
Description :	N/R

Last Modified :	N/R
Record Key :	FDTR2017BX0XSP003L7W
Type :	NAICS
ID Number :	221320
Description :	Sewage Treatment Facilities

Last Modified :	N/R
Record Key :	FDTR2017BX144D0166FD
Type :	SIC
ID Number :	4952
Description :	SEWERAGE SYSTEMS

Chemical Inventory

Ave Amount :	10000
Ave Amount Code :	06
Chem Inv Record ID :	CVTR2017BX0YAR00B76W
Chem Same as Last Year :	T
Ci CAS :	7783-20-2
Ci EHS Chemical :	No
Ci Last Modified :	2018-10-03
Days on Site :	162
Entered Chemical Name :	AMMONIUM SULFATE SOLUTION, 40%
Gas :	N
Liquid :	T
Max Amount :	20000
Max Amount Code :	06
Max Amount Container :	20000

DRAFT

Map Id: 108
Direction: NNE
Distance: 0.765 mi., 4041 ft.
Elevation: 20 ft.
Relative: Lower

Site Name : ROCKLAND WWTF | ROCKLAND CITY OF | ROCKLAND WASTEWATER TREATMENT FACILITY
40 TILLSON AVE | 40 TILSON AVENUE
ROCKLAND | Rockland, ME

Database(s) : [DOCKET, ECHO, FRS, HIST NPDES - ME, ICIS, INACTIVE PCS, MANIFEST EPA, NPDES - ME, PCS ENF, PCS FACILITY, RCRA VSQG, STORMWATER, T 2 - ME] ***(cont.)***

Envirosite ID: 50665751
EPA ID: N/R

T 2 - ME ***(cont.)***

Mixture :	T
Pure :	N
Solid :	N
State 1 Contact Field :	GAC 207-548-2525
State Label Code :	ME2017
Trade Secret :	N
Below Reporting Thresholds :	N/R
Confidential Storage Locations :	N/R
Explosive :	N/R
Flammable :	N/R
Oxidizer :	N/R
Self-Reactive :	N/R
Pyrophoric Liq Sol :	N/R
Pyrophoric Gas :	N/R
Self-Heating :	N/R
Organic Peroxide :	N/R
Corrosive to Metal :	T
Gas Under Pressure :	N/R
Icww Emits Flammable Gas :	N/R
Combustible Dust :	N/R
Acute Toxicity :	N/R
Skin Corrosion :	T
Serious Eye Damage :	T
Resp or Skin Sensitization :	N/R
Germ Cell Mutagenicity :	N/R
Carcinogen :	N/R
Reprod Toxicity :	N/R
Spec Targ Org Toxicity :	N/R
Aspiration Haz :	N/R
Simple Asphyxiant :	N/R
Not Otherwise Classified :	N/R

Chemical Inventory Mixtures

Mx Last Modified :	2018-10-03
Mx Max Amount Code :	N/R
Mx EHS :	N
Mx CAS :	7783-20-2
Mx Chemical :	Ammonium sulfate
Record Key :	CMTR2017BX0YQ500DTZV
Chem Inv Rec ID :	CVTR2017BX0YAR00B76W
Percentage :	40
Wt or Vol :	Wt

Chemical Inventory

Ave Amount :	10000
Ave Amount Code :	06

DRAFT

Map Id: 108
Direction: NNE
Distance: 0.765 mi., 4041 ft.
Elevation: 20 ft.
Relative: Lower

Site Name : ROCKLAND WWTF | ROCKLAND CITY OF | ROCKLAND WASTEWATER TREATMENT FACILITY
40 TILLSON AVE | 40 TILSON AVENUE
ROCKLAND | Rockland, ME

Database(s) : [DOCKET, ECHO, FRS, HIST NPDES - ME, ICIS, INACTIVE PCS, MANIFEST EPA, NPDES - ME, PCS ENF, PCS FACILITY, RCRA VSQG, STORMWATER, T 2 - ME] ***(cont.)***

Envirosite ID: 50665751
EPA ID: N/R

T 2 - ME ***(cont.)***

Chem Inv Record ID :	CVTR2017BX12PR00S3Q5
Chem Same as Last Year :	T
Ci CAS :	1310-73-2
Ci EHS Chemical :	No
Ci Last Modified :	2018-10-03
Days on Site :	365
Entered Chemical Name :	SODIUM HYDROXIDE, 25%
Gas :	N
Liquid :	T
Max Amount :	22225
Max Amount Code :	06
Max Amount Container :	20125
Mixture :	N
Pure :	T
Solid :	N
State 1 Contact Field :	HO BOUCHARD 800-432-1727
State Label Code :	ME2017
Trade Secret :	N
Below Reporting Thresholds :	N/R
Confidential Storage Locations :	N/R
Explosive :	N/R
Flammable :	N/R
Oxidizer :	N/R
Self-Reactive :	N/R
Pyrophoric Liq Sol :	N/R
Pyrophoric Gas :	N/R
Self-Heating :	N/R
Organic Peroxide :	N/R
Corrosive to Metal :	N/R
Gas Under Pressure :	N/R
Icww Emits Flammable Gas :	N/R
Combustible Dust :	N/R
Acute Toxicity :	N/R
Skin Corrosion :	T
Serious Eye Damage :	T
Resp or Skin Sensitization :	N/R
Germ Cell Mutagenicity :	N/R
Carcinogen :	N/R
Reprod Toxicity :	N/R
Spec Targ Org Toxicity :	N/R
Aspiration Haz :	N/R
Simple Asphyxiant :	N/R
Not Otherwise Classified :	N/R

Chemical Inventory Mixtures

Mx Last Modified :	N/R
Mx Max Amount Code :	N/R
Mx EHS :	N/R

DRAFT

Map Id: 108
Direction: NNE
Distance: 0.765 mi., 4041 ft.
Elevation: 20 ft.
Relative: Lower

Site Name : ROCKLAND WWTF | ROCKLAND CITY OF | ROCKLAND WASTEWATER TREATMENT FACILITY
40 TILLSON AVE | 40 TILSON AVENUE
ROCKLAND | Rockland, ME

Database(s) : [DOCKET, ECHO, FRS, HIST NPDES - ME, ICIS, INACTIVE PCS, MANIFEST EPA, NPDES - ME, PCS ENF, PCS FACILITY, RCRA VSQG, STORMWATER, T 2 - ME] ***(cont.)***

Envirosite ID: 50665751
EPA ID: N/R

T 2 - ME ***(cont.)***

Mx CAS :	N/R
Mx Chemical :	N/R
Record Key :	N/R
Chem Inv Rec ID :	N/R
Percentage :	N/R
Wt or Vol :	N/R

Chemical Inventory

Ave Amount :	12935
Ave Amount Code :	06
Chem Inv Record ID :	CVTR2017BX0ZFH00FR9X
Chem Same as Last Year :	T
Ci CAS :	10028-22-5
Ci EHS Chemical :	No
Ci Last Modified :	2018-10-03
Days on Site :	365
Entered Chemical Name :	FERRIC CHLORIDE 28-43%
Gas :	N
Liquid :	T
Max Amount :	25869
Max Amount Code :	07
Max Amount Container :	25869
Mixture :	T
Pure :	N
Solid :	N
State 1 Contact Field :	Kemira 800-879-6353
State Label Code :	ME2017
Trade Secret :	N
Below Reporting Thresholds :	N/R
Confidential Storage Locations :	N/R
Explosive :	N/R
Flammable :	N/R
Oxidizer :	N/R
Self-Reactive :	N/R
Pyrophoric Liq Sol :	N/R
Pyrophoric Gas :	N/R
Self-Heating :	N/R
Organic Peroxide :	N/R
Corrosive to Metal :	T
Gas Under Pressure :	N/R
Icww Emits Flammable Gas :	N/R
Combustible Dust :	N/R
Acute Toxicity :	T
Skin Corrosion :	T
Serious Eye Damage :	T
Resp or Skin Sensitization :	N/R
Germ Cell Mutagenicity :	N/R
Carcinogen :	N/R

DRAFT

Map Id: 108
Direction: NNE
Distance: 0.765 mi., 4041 ft.
Elevation: 20 ft.
Relative: Lower

Site Name : ROCKLAND WWTF | ROCKLAND CITY OF | ROCKLAND WASTEWATER TREATMENT FACILITY
40 TILLSON AVE | 40 TILSON AVENUE
ROCKLAND | Rockland, ME

Database(s) : [DOCKET, ECHO, FRS, HIST NPDES - ME, ICIS, INACTIVE PCS, MANIFEST EPA, NPDES - ME, PCS ENF, PCS FACILITY, RCRA VSQG, STORMWATER, T 2 - ME] ***(cont.)***

Envirosite ID: 50665751
EPA ID: N/R

T 2 - ME ***(cont.)***

Reprod Toxicity :	N/R
Spec Targ Org Toxicity :	N/R
Aspiration Haz :	N/R
Simple Asphyxiant :	N/R
Not Otherwise Classified :	N/R

Chemical Inventory Mixtures

Mx Last Modified :	2018-10-03
Mx Max Amount Code :	07
Mx EHS :	N
Mx CAS :	7705-08-0
Mx Chemical :	FERRIC CHLORIDE
Record Key :	CMTR2017BX126M00KANG
Chem Inv Rec ID :	CVTR2017BX0ZFH00FR9X
Percentage :	42
Wt or Vol :	Wt

Mx Last Modified :	2018-10-03
Mx Max Amount Code :	07
Mx EHS :	N
Mx CAS :	7647-01-0
Mx Chemical :	HYDROCHLORIC ACID
Record Key :	CMTR2017BX126Z00LLKQ
Chem Inv Rec ID :	CVTR2017BX0ZFH00FR9X
Percentage :	4
Wt or Vol :	Wt

Chemical Inventory

Ave Amount :	17050
Ave Amount Code :	06
Chem Inv Record ID :	CVTR2017BX12ZJ00VKPH
Chem Same as Last Year :	T
Ci CAS :	7681-52-9
Ci EHS Chemical :	No
Ci Last Modified :	2018-10-03
Days on Site :	365
Entered Chemical Name :	SODIUM HYPOCHLORITE SOLUTION, 12.5%
Gas :	N
Liquid :	T
Max Amount :	53335
Max Amount Code :	08
Max Amount Container :	25025
Mixture :	T
Pure :	N
Solid :	N

DRAFT

Map Id: 108
Direction: NNE
Distance: 0.765 mi., 4041 ft.
Elevation: 20 ft.
Relative: Lower

Site Name : ROCKLAND WWTF | ROCKLAND CITY OF | ROCKLAND WASTEWATER TREATMENT FACILITY
40 TILLSON AVE | 40 TILSON AVENUE
ROCKLAND | Rockland, ME

Database(s) : [DOCKET, ECHO, FRS, HIST NPDES - ME, ICIS, INACTIVE PCS, MANIFEST EPA, NPDES - ME, PCS ENF, PCS FACILITY, RCRA VSQG, STORMWATER, T 2 - ME] ***(cont.)***

Envirosite ID: 50665751
EPA ID: N/R

T 2 - ME ***(cont.)***

State 1 Contact Field :	HO Bouchard
State Label Code :	ME2017
Trade Secret :	N
Below Reporting Thresholds :	N/R
Confidential Storage Locations :	N/R
Explosive :	N/R
Flammable :	N/R
Oxidizer :	T
Self-Reactive :	N/R
Pyrophoric Liq Sol :	N/R
Pyrophoric Gas :	N/R
Self-Heating :	N/R
Organic Peroxide :	N/R
Corrosive to Metal :	T
Gas Under Pressure :	N/R
Icww Emits Flammable Gas :	N/R
Combustible Dust :	N/R
Acute Toxicity :	N/R
Skin Corrosion :	T
Serious Eye Damage :	T
Resp or Skin Sensitization :	N/R
Germ Cell Mutagenicity :	N/R
Carcinogen :	N/R
Reprod Toxicity :	N/R
Spec Targ Org Toxicity :	N/R
Aspiration Haz :	N/R
Simple Asphyxiant :	N/R
Not Otherwise Classified :	N/R

Chemical Inventory Mixtures

Mx Last Modified :	2018-10-03
Mx Max Amount Code :	N/R
Mx EHS :	N
Mx CAS :	1310-73-2
Mx Chemical :	Sodium Hydroxide
Record Key :	CMTR2017BX139T011FFT
Chem Inv Rec ID :	CVTR2017BX12ZJ00VKPH
Percentage :	3
Wt or Vol :	Wt

Mx Last Modified :	2018-10-03
Mx Max Amount Code :	N/R
Mx EHS :	N
Mx CAS :	7681-52-9
Mx Chemical :	Sodium Hypochlorite
Record Key :	CMTR2017BX1397010YGL
Chem Inv Rec ID :	CVTR2017BX12ZJ00VKPH

DRAFT

Map Id: 108
Direction: NNE
Distance: 0.765 mi., 4041 ft.
Elevation: 20 ft.
Relative: Lower

Site Name : ROCKLAND WWTF | ROCKLAND CITY OF | ROCKLAND WASTEWATER TREATMENT FACILITY
40 TILLSON AVE | 40 TILSON AVENUE
ROCKLAND | Rockland, ME

Database(s) : [DOCKET, ECHO, FRS, HIST NPDES - ME, ICIS, INACTIVE PCS, MANIFEST EPA, NPDES - ME, PCS ENF, PCS FACILITY, RCRA VSQG, STORMWATER, T 2 - ME] ***(cont.)***

Envirosite ID: 50665751
EPA ID: N/R

T 2 - ME ***(cont.)***

Percentage :	12.5
Wt or Vol :	Wt

Chemical Inventory

Ave Amount :	27500
Ave Amount Code :	07
Chem Inv Record ID :	CVTR2017BX12DN00MD5F
Chem Same as Last Year :	T
Ci CAS :	7631-90-5
Ci EHS Chemical :	No
Ci Last Modified :	2018-10-03
Days on Site :	162
Entered Chemical Name :	SODIUM BISULFITE SOLUTION
Gas :	N
Liquid :	T
Max Amount :	44000
Max Amount Code :	07
Max Amount Container :	22000
Mixture :	T
Pure :	N
Solid :	N
State 1 Contact Field :	PVS 800-932-8860?
State Label Code :	ME2017
Trade Secret :	N
Below Reporting Thresholds :	N/R
Confidential Storage Locations :	N/R
Explosive :	N/R
Flammable :	N/R
Oxidizer :	N/R
Self-Reactive :	N/R
Pyrophoric Liq Sol :	N/R
Pyrophoric Gas :	N/R
Self-Heating :	N/R
Organic Peroxide :	N/R
Corrosive to Metal :	N/R
Gas Under Pressure :	N/R
Icww Emits Flammable Gas :	N/R
Combustible Dust :	N/R
Acute Toxicity :	T
Skin Corrosion :	T
Serious Eye Damage :	T
Resp or Skin Sensitization :	N/R
Germ Cell Mutagenicity :	N/R
Carcinogen :	N/R
Reprod Toxicity :	N/R
Spec Targ Org Toxicity :	N/R
Aspiration Haz :	N/R
Simple Asphyxiant :	N/R

DRAFT

Map Id: 108
Direction: NNE
Distance: 0.765 mi., 4041 ft.
Elevation: 20 ft.
Relative: Lower

Site Name : ROCKLAND WWTF | ROCKLAND CITY OF | ROCKLAND WASTEWATER TREATMENT FACILITY
40 TILLSON AVE | 40 TILSON AVENUE
ROCKLAND | Rockland, ME

Database(s) : [DOCKET, ECHO, FRS, HIST NPDES - ME, ICIS, INACTIVE PCS, MANIFEST EPA, NPDES - ME, PCS ENF, PCS FACILITY, RCRA VSQG, STORMWATER, T 2 - ME] ***(cont.)***

Envirosite ID: 50665751
EPA ID: N/R

T 2 - ME ***(cont.)***

Not Otherwise Classified :	N/R

Chemical Inventory Mixtures

Mx Last Modified :	2018-10-03
Mx Max Amount Code :	N/R
Mx EHS :	N
Mx CAS :	7732-18-5
Mx Chemical :	Water
Record Key :	CMTR2017BX12JW00RWT6
Chem Inv Rec ID :	CVTR2017BX12DN00MD5F
Percentage :	60
Wt or Vol :	Wt

Mx Last Modified :	2018-10-03
Mx Max Amount Code :	N/R
Mx EHS :	N
Mx CAS :	7631-90-5
Mx Chemical :	Sodium Bisulfite
Record Key :	CMTR2017BX12JH00QL5M
Chem Inv Rec ID :	CVTR2017BX12DN00MD5F
Percentage :	40
Wt or Vol :	Wt

DRAFT

Map Id: 109
Direction: NW
Distance: 0.771 mi., 4071 ft.
Elevation: 67 ft.
Relative: Higher

Site Name : SPOTLESS CLEANERS | SPOTLESS CLEANERS ROCKLAND | BILLS UNFINISHED FURNITURE
193 PARK ST
ROCKLAND, ME

Database(s) : [ALL SITES - ME, DRYCLEANERS - ME, EGAD - ME, HIST DRYCLEANERS - ME, LAST - ME, SHWS - ME, SPILLS - ME]

Envirosite ID: 50665768
EPA ID: N/R

ALL SITES - ME

Facility Name :	SPOTLESS CLEANERS
Facility Address :	193 PARK STREET, ROCKLAND
County :	KNOX

Map Id: 109
Direction: NW
Distance: 0.771 mi., 4071 ft.
Elevation: 67 ft.
Relative: Higher

Site Name : SPOTLESS CLEANERS | SPOTLESS CLEANERS ROCKLAND | BILLS UNFINISHED FURNITURE
193 PARK ST
ROCKLAND, ME

Database(s) : [ALL SITES - ME, DRYCLEANERS - ME, EGAD - ME, HIST DRYCLEANERS - ME, LAST - ME, SHWS - ME, SPILLS - ME] ***(cont.)***

Envirosite ID: 50665768
EPA ID: N/R

ALL SITES - ME ***(cont.)***

Status Date :	2017-12-15
Site Number :	REM02659
Program :	N/R
Alias :	N/R
Acres :	0
IC Controls :	False
Status :	INVESTIGATION STAGE
Sub Status :	NEED (AWAITING RESOURCES)
Latitude :	44.10192
Longitude :	-69.1202
Last Date in Agency List :	2024-12-16

DRYCLEANERS - ME

Facility Name :	SPOTLESS CLEANERS ROCKLAND
Facility Address :	193 PARK ST, ROCKLAND
EGAD SEQ :	53101
EPA ID(s) :	MEX020004449
Effective Date :	2006-03-13
Updated Date :	2007-10-25
EFIS Stormwater ID :	N/R

Narrative Summary :

HISTORICAL USE OF PERC THE FOLLOWING WASTE HALOGENATED SOLVENTS USED IN DEGREASING: TETRACHLOROETHYLENE, TRICHLOROETHYLENE, METHYLENE CHLORIDE, 1,1,1 TRICHLOROETHANE, CARBON TETRACHLORIDE AND CHLORINATED FLUOROCARBONS; ALL WASTE SOLVENT MIXTURES/BLENDS USED IN DEGREASING CONTAI THE FOLLOWING WASTE HALOGENATED SOLVENTS: TETRACHLOROETHYLENE, METHYLENE CHLORIDE, TRICHLOROETHYLENE, 1,1,1 TRICHLOROETHANE, CHLOROBENZENE, 1,1,2 TRICHLORO 1,2,2 TRIFLUOROETHANE, ORTHO DICHLOROBENZENE, TRICHLOROFLUOROMETHANE AND 1,1,2 TRICHLOROETHANE; ALL

Latitude :	44.101861
Longitude :	-69.120293
Last Date in Agency List :	2024-06-06

EGAD - ME

Facility Name :	SPOTLESS CLEANERS ROCKLAND
Facility Address :	193 PARK ST, ROCKLAND
Effective Date :	2007-10-25
Site Number :	53101
Site Type :	RCRA SMALL QUANTITY GENERATOR
Program ID :	MEX020004449
Related Program :	EPA_ID
Description :	WASTE ID CODE F001 F002

DRAFT

Map Id: 109
Direction: NW
Distance: 0.771 mi., 4071 ft.
Elevation: 67 ft.
Relative: Higher

Site Name : SPOTLESS CLEANERS | SPOTLESS CLEANERS ROCKLAND | BILLS UNFINISHED FURNITURE
193 PARK ST
ROCKLAND, ME

Database(s) : [ALL SITES - ME, DRYCLEANERS - ME, EGAD - ME, HIST DRYCLEANERS - ME, LAST - ME, SHWS - ME, SPILLS - ME] ***(cont.)***

Envirosite ID: 50665768
EPA ID: N/R

EGAD - ME ***(cont.)***

Summary :

HISTORICAL USE OF PERC THE FOLLOWING WASTE HALOGENATED SOLVENTS USED IN DEGREASING: TETRACHLOROETHYLENE, TRICHLOROETHYLENE, METHYLENE CHLORIDE, 1,1,1 TRICHLOROETHANE, CARBON TETRACHLORIDE AND CHLORINATED FLUOROCARBONS; ALL WASTE SOLVENT MIXTURES/BLENDS USED IN DEGREASING CONTAI THE FOLLOWING WASTE HALOGENATED SOLVENTS: TETRACHLOROETHYLENE, METHYLENE CHLORIDE, TRICHLOROETHYLENE, 1,1,1 TRICHLOROETHANE, CHLOROBENZENE, 1,1,2 TRICHLORO 1,2,2 TRIFLUOROETHANE, ORTHO DICHLOROBENZENE, TRICHLOROFLUOROMETHANE AND 1,1,2 TRICHLOROETHANE; ALL

Latitude :	44.101861
Longitude :	-69.120293
Last Date in Agency List :	2024-11-25
Effective Date :	2007-10-25
Site Number :	53101
Site Type :	DRY CLEANER
Program ID :	MEX020004449
Related Program :	EPA_ID
Description :	WASTE ID CODE F001 F002

Summary :

HISTORICAL USE OF PERC THE FOLLOWING WASTE HALOGENATED SOLVENTS USED IN DEGREASING: TETRACHLOROETHYLENE, TRICHLOROETHYLENE, METHYLENE CHLORIDE, 1,1,1 TRICHLOROETHANE, CARBON TETRACHLORIDE AND CHLORINATED FLUOROCARBONS; ALL WASTE SOLVENT MIXTURES/BLENDS USED IN DEGREASING CONTAI THE FOLLOWING WASTE HALOGENATED SOLVENTS: TETRACHLOROETHYLENE, METHYLENE CHLORIDE, TRICHLOROETHYLENE, 1,1,1 TRICHLOROETHANE, CHLOROBENZENE, 1,1,2 TRICHLORO 1,2,2 TRIFLUOROETHANE, ORTHO DICHLOROBENZENE, TRICHLOROFLUOROMETHANE AND 1,1,2 TRICHLOROETHANE; ALL

Latitude :	44.101861
Longitude :	-69.120293
Last Date in Agency List :	2024-11-25

HIST DRYCLEANERS - ME

Facility Name :	SPOTLESS CLEANERS
Facility Address :	193 PARK ST, ROCKLAND
EPA ID :	MEX020004449
Status :	PROP HAS OTHER USE
Next Steps :	VRAP-NFA
Colocated :	PROP HAS OTHER USE
GW ID :	0
EGAD SEQ :	53101
REM Number :	REM02659
Perc Use :	HIST. USE
Comments :	MAINE SCREEN VIDEO/OFFICE FOR DC AT 42 MAVERICK ST
More Comments :	N/R
Last Date in Agency List :	2021-12-20

DRAFT

Map Id: 109
Direction: NW
Distance: 0.771 mi., 4071 ft.
Elevation: 67 ft.
Relative: Higher

Site Name : SPOTLESS CLEANERS | SPOTLESS CLEANERS ROCKLAND | BILLS UNFINISHED FURNITURE
193 PARK ST
ROCKLAND, ME

Database(s) : [ALL SITES - ME, DRYCLEANERS - ME, EGAD - ME, HIST DRYCLEANERS - ME, LAST - ME, SHWS - ME, SPILLS - ME] ***(cont.)***

Envirosite ID: 50665768
EPA ID: N/R

LAST - ME

Facility Name :	BILLS UNFINISHED FURNITURE
Facility Address :	193 PARK ST, ROCKLAND, ME
Spill Number :	A-639-2001
Actual Spill Date :	2001-09-28
Report Status :	Final Report
Location Town MCD :	13100
Number of Wells at Risk :	0
Number of Wells Impacted :	0
Material Disposal Information :	Sorbents and contaminated debris disposed by RP.
Further Response Action :	F
Spill Type :	Oil Incident
Report Type :	Public Official
Detection Method :	Odor/Vapor/Mist
Incident Location :	Business - Commercial
Incident Source :	Storage Unit - Aboveground Storage Tank
Spill Cause :	Accident - Physical Breakage
Agency Hyperlink :	Click here for hyperlink provided by the agency.
Last Date in Agency List :	2024-09-10
Medium(s) :	Land

Spill Logs

Spill Office :	Augusta
Spill Office Sequence Number :	639
Spill Year :	2001
Log Spill Date :	N/R
Log Reported Date :	2001-09-28
Log Reported Product :	#2 FUEL OIL
Log Location Description :	N/R
Log Location Town :	ROCKLAND
Log Tank Involved :	Above Ground Tank(s) Involved
Log Note :	unfinished furniture store

Products Found

Product Code :	#2 FUEL OIL
Other Product :	N/R
Product Amount :	50 gals.
Product Amount Qualifier :	ESTIMATE
Primary Product :	T

DRAFT

Map Id: 109
Direction: NW
Distance: 0.771 mi., 4071 ft.
Elevation: 67 ft.
Relative: Higher

Site Name : SPOTLESS CLEANERS | SPOTLESS CLEANERS ROCKLAND | BILLS UNFINISHED FURNITURE
193 PARK ST
ROCKLAND, ME

Database(s) : [ALL SITES - ME, DRYCLEANERS - ME, EGAD - ME, HIST DRYCLEANERS - ME, LAST - ME, SHWS - ME, SPILLS - ME] ***(cont.)***

Envirosite ID: 50665768
EPA ID: N/R

LAST - ME ***(cont.)***

Tank Involved

Incident Tank :	Above Ground Tank(s) Involved
Removal :	F
UST Registered :	F
UST Tank Site Number :	N/R
UST Tank Number :	N/R
AST Inside :	F

SHWS - ME

Facility Name :	SPOTLESS CLEANERS
Facility Address :	193 PARK STREET, ROCKLAND
County :	KNOX
Status Date :	2017-12-15
Site Number :	REM02659
Program :	UNCONTROLLED SITES
Alias :	N/R
Acres :	0
IC Controls :	False
Status :	INVESTIGATION STAGE
Sub Status :	NEED (AWAITING RESOURCES)
Latitude :	44.10192
Longitude :	-69.1202
Last Date in Agency List :	2024-12-16

SPILLS - ME

Facility Name :	BILLS UNFINISHED FURNITURE
Facility Address :	193 PARK ST, ROCKLAND, ME
Spill Number :	A-639-2001
Actual Spill Date :	2001-09-28
Report Status :	Final Report
Spill Type :	Oil Incident
Location State Province :	ME
Incident Location :	Business - Commercial
Incident Source :	Storage Unit - Aboveground Storage Tank
Spill Cause :	Accident - Physical Breakage
Agency Hyperlink :	Click here for hyperlink provided by the agency.
Last Date in Agency List :	2024-09-10
Medium(s) :	Land

DRAFT

Map Id: 109
Direction: NW
Distance: 0.771 mi., 4071 ft.
Elevation: 67 ft.
Relative: Higher

Site Name : SPOTLESS CLEANERS | SPOTLESS CLEANERS ROCKLAND | BILLS UNFINISHED FURNITURE
193 PARK ST
ROCKLAND, ME

Database(s) : [ALL SITES - ME, DRYCLEANERS - ME, EGAD - ME, HIST DRYCLEANERS - ME, LAST - ME, SHWS - ME, SPILLS - ME] ***(cont.)***

Envirosite ID: 50665768
EPA ID: N/R

SPILLS - ME ***(cont.)***

Spill Logs

Log Location Description :	N/R
Log Location Town :	ROCKLAND
Log Tank Involved :	Above Ground Tank(s) Involved
Log Note :	unfinished furniture store

Products Found

Product Code :	#2 FUEL OIL
Product Amount :	50 gals.

Map Id: 110
Direction: WNW
Distance: 0.785 mi., 4146 ft.
Elevation: 63 ft.
Relative: Higher

Site Name : SHM ROCKLAND | YACHTING SOLUTIONS (56 NEW COUNTY ROAD) | YACHTING SOLUTIONS, LLC
56 NEW COUNTY RD
ROCKLAND, ME

Database(s) : [ECHO, FRS, HIST NPDES - ME, ICIS, INACTIVE PCS, MANIFEST EPA, PCS FACILITY, RCRA VSQG, STORMWATER]

Envirosite ID: 3249777
EPA ID: MEX020010255

ECHO

Facility Name :	YACHTING SOLUTIONS (56 NEW COUNTY ROAD)
Facility Address :	56 NEW COUNTY RD, ROCKLAND, ME 04841
County :	KNOX
Last Inspection Date :	2013-04-29
Registry ID :	110055450426
FIPS Code :	23013
EPA Region :	01
Inspection Count :	0
Last Inspection Days :	4206
Informal Count :	0
Last Informal Action Date :	2013-05-24
Formal Action Count :	0
Last Formal Action Date :	N/R
Total Penalties :	0
Penalty Count :	N/R
Last Penalty Date :	N/R
Last Penalty Amount :	N/R
QTRS IN NC :	0

DRAFT

Map Id: 110
Direction: WNW
Distance: 0.785 mi., 4146 ft.
Elevation: 63 ft.
Relative: Higher

Site Name : SHM ROCKLAND | YACHTING SOLUTIONS (56 NEW COUNTY ROAD) | YACHTING SOLUTIONS, LLC
56 NEW COUNTY RD
ROCKLAND, ME

Database(s) : [ECHO, FRS, HIST NPDES - ME, ICIS, INACTIVE PCS, MANIFEST EPA, PCS FACILITY, RCRA VSQG, STORMWATER] ***(cont.)***

Envirosite ID: 3249777
EPA ID: MEX020010255

ECHO ***(cont.)***

Programs IN SNC :	0
Current Compliance Status :	No Violation Identified
Three-Year Compliance Status :	_____
Collection Method :	ADDRESS MATCHING-HOUSE NUMBER
Reference Point :	CENTER OF A FACILITY OR STATION
Accuracy Meters :	30
Derived Tribes :	N/R
Derived HUC :	01050002
Derived WBD :	010500021906
Derived STCTY FIPS :	23013
Derived Zip :	04841
Derived CD113 :	01
Derived CB2010 :	230139706002014
MYRTK Universe :	NNN
NPDES IDs :	MERNEB655
CWA Permit Types :	Non-M
CWA Compliance Tracking :	Off
CWA NAICS :	N/R
CWA SICS :	N/R
CWA Inspection Count :	N/R
CWA Last Inspection Days :	N/R
CWA Informal Count :	N/R
CWA Formal Action Count :	N/R
CWA Last Formal Action Date :	N/R
CWA Penalties :	N/R
CWA Last Penalty Date :	N/R
CWA Last Penalty Amount :	N/R
CWA Quarters IN NC :	0
CWA Current Compliance Status :	Terminated Permit
CWA Current SNC Flag :	N
CWA 13 Quarters Compliance Status :	N/R
CWA 13 Quarters Effluent Exceedances:	N/R
CWA Three-Year QNCR Codes :	N/R
DFR URL :	Click here for hyperlink provided by the agency.
Facility SIC :	N/R
Facility NAICS :	811490 - Other Personal and Household Goods Repair and Maintenance
Facility Last Inspection EPA Date :	N/R
Facility Last Inspection State Date :	2013-04-29
Facility Last Formal Act EPA Date :	N/R
Facility Last Formal Act State Date :	N/R
Facility Last Informal Act EPA Date :	N/R
Facility Last Informal Act State Date:	2013-05-24
Facility Federal Agency :	N/R
TRI Reporter :	N/R
Facility Imp Water Flag :	N/R
Current SNC Flag :	N
Indian County Flag :	N
Federal Flag :	N/R
US Mexico Border Flag :	N/R
Chesapeak Bay Flag :	N/R
AIR Flag :	N
NPDES Flag :	Y

DRAFT

Map Id: 110
Direction: WNW
Distance: 0.785 mi., 4146 ft.
Elevation: 63 ft.
Relative: Higher

Site Name : SHM ROCKLAND | YACHTING SOLUTIONS (56 NEW COUNTY ROAD) | YACHTING SOLUTIONS, LLC
56 NEW COUNTY RD
ROCKLAND, ME

Database(s) : [ECHO, FRS, HIST NPDES - ME, ICIS, INACTIVE PCS, MANIFEST EPA, PCS FACILITY, RCRA VSQG, STORMWATER] ***(cont.)***

Envirosite ID: 3249777
EPA ID: MEX020010255

ECHO ***(cont.)***

SDWIS Flag :	N
RCRA Flag :	Y
TRI Flag :	N
GHG Flag :	N
Major Flag :	N/R
Active Flag :	Y
NAA Flag :	Y
Latitude :	44.09998
Longitude :	-69.12347
Last Date in Agency List :	2025-02-19

FRS

Facility Name :	SHM ROCKLAND
Facility Address :	56 NEW COUNTY RD, ROCKLAND, ME 04841
County :	KNOX COUNTY

Site Details

Registry ID :	110070925473
FRS Facility URL :	Click here for hyperlink provided by the agency.
Last Date in Agency List :	2024-12-16

Source Description

Source Description :

The NPDES module of the Compliance Information System (ICIS) tracks surface water permits issued under the Clean Water Act. Under NPDES, all facilities that discharge pollutants from any point source into waters of the United States are required to obtain a permit. The permit will likely contain limits on what can be discharged, impose monitoring and reporting requirements, and include other provisions to ensure that the discharge does not adversely affect water quality.

FRS Environmental Interest

Source and System ID :	ICIS - MERNEB839
Facility Name :	YACHTING SOLUTIONS (56 NEW COUNTY ROAD)
Facility Address :	56 NEW COUNTY RD, ROCKLAND, ME 04841
County :	KNOX

Site Details

Registry ID :	110055450426
FRS Facility URL :	Click here for hyperlink provided by the agency.

DRAFT

Map Id: 110
Direction: WNW
Distance: 0.785 mi., 4146 ft.
Elevation: 63 ft.
Relative: Higher

Site Name : SHM ROCKLAND | YACHTING SOLUTIONS (56 NEW COUNTY ROAD) | YACHTING SOLUTIONS, LLC
56 NEW COUNTY RD
ROCKLAND, ME

Database(s) : [ECHO, FRS, HIST NPDES - ME, ICIS, INACTIVE PCS, MANIFEST EPA, PCS FACILITY, RCRA VSQG, STORMWATER] ***(cont.)***

Envirosite ID: 3249777
EPA ID: MEX020010255

FRS ***(cont.)***

Last Date in Agency List : 2024-12-16

Source Description

Source Description :

The NPDES module of the Compliance Information System (ICIS) tracks surface water permits issued under the Clean Water Act. Under NPDES, all facilities that discharge pollutants from any point source into waters of the United States are required to obtain a permit. The permit will likely contain limits on what can be discharged, impose monitoring and reporting requirements, and include other provisions to ensure that the discharge does not adversely affect water quality.

Source Description :

RCRAInfo is EPA's comprehensive information system that supports the Resource Conservation and Recovery Act (RCRA) of 1976 and the Hazardous and Solid Waste Amendments (HSWA) of 1984 through the tracking of events and activities related to facilities that generate, transport, and treat, store, or dispose of hazardous waste. RCRAInfo allows RCRA program staff to track the notification, permit, compliance, and corrective action activities required under RCRA. RCRAInfo also supports generation of the National Hazardous Waste Biennial Report. All generators and treatment, storage, and disposal facilities who handle hazardous waste are required to report to the EPA Administrator at least once every two years to support creation of the Biennial Report.

FRS Environmental Interest

Source and System ID :	ICIS - MERNEB655
	RCRAINFO - MER000510149

HIST NPDES - ME

Facility Name :	YACHTING SOLUTIONS, LLC
Facility Address :	56 NEW COUNTY RD, ROCKLAND, ME 04841
County :	Knox

Facility Details

Facility ID :	N/R
Active/Inactive :	N/R
Receiving Stream :	N/R
District :	N/R
Facility Address Type :	SITE
Owner Name :	N/R
Owner Type :	N/R
Owner County :	Knox
Company :	Yachting Solutions, LLC
Company Address :	N/R
	229 COMMERCIAL ST, ROCKPORT, ME 04856

DRAFT

Map Id: 110
Direction: WNW
Distance: 0.785 mi., 4146 ft.
Elevation: 63 ft.
Relative: Higher

Site Name : SHM ROCKLAND | YACHTING SOLUTIONS (56 NEW COUNTY ROAD) | YACHTING SOLUTIONS, LLC
56 NEW COUNTY RD
ROCKLAND, ME

Database(s) : [ECHO, FRS, HIST NPDES - ME, ICIS, INACTIVE PCS, MANIFEST EPA, PCS FACILITY, RCRA VSQG, STORMWATER] ***(cont.)***

Envirosite ID: 3249777
EPA ID: MEX020010255

HIST NPDES - ME ***(cont.)***

Last Date in Agency List : 2019-12-12

Permit Details
- Permit Issued Date : 2017-01-11
- Permit Expire Date : 2021-12-06
- Permit Status Date : 2017-01-13
- Permit : MERNEB696
- Permit Status : Approved
- Permit Type : BWQ - Stormwater Industrial General Permit
- Permit Sub Type : No Exposure Certification
- Application Status Date : 2017-01-11
- Application Type : MEPDES IND STW GP CVRD REISSUE

ICIS

- Facility Name : SHM ROCKLAND
- Facility Address : 56 NEW COUNTY RD, ROCKLAND, ME 04841

Site Details
- NPDES ID : MERNEB839
- ICIS Facility Interest ID : 3601283461
- Facility UIN : 110070925473
- Facility Type Code : N/R
- Impaired Waters : N/R
- Latitude : 44.09998
- Longitude : -69.12347
- Last Date in Agency List : 2025-03-06

- Facility Name : YACHTING SOLUTIONS (56 NEW COUNTY ROAD)
- Facility Address : 56 NEW COUNTY RD, ROCKLAND, ME 04841

Site Details
- NPDES ID : MERNEB655
- ICIS Facility Interest ID : 3600071541
- Facility UIN : 110055450426
- Facility Type Code : N/R
- Impaired Waters : N/R
- Latitude : 44.100069
- Longitude : -69.123253
- Last Date in Agency List : 2025-03-06

- Facility Name : YACHTING SOLUTIONS, LLC
- Facility Address : 56 NEW COUNTY RD, ROCKLAND, ME 04841

DRAFT

Map Id: 110
Direction: WNW
Distance: 0.785 mi., 4146 ft.
Elevation: 63 ft.
Relative: Higher

Site Name : SHM ROCKLAND | YACHTING SOLUTIONS (56 NEW COUNTY ROAD) | YACHTING SOLUTIONS, LLC
56 NEW COUNTY RD
ROCKLAND, ME

Database(s) : [ECHO, FRS, HIST NPDES - ME, ICIS, INACTIVE PCS, MANIFEST EPA, PCS FACILITY, RCRA VSQG, STORMWATER] ***(cont.)***

Envirosite ID: 3249777
EPA ID: MEX020010255

ICIS ***(cont.)***

Site Details

NPDES ID :	MERNEB696
ICIS Facility Interest ID :	3600123561
Facility UIN :	110059093467
Facility Type Code :	N/R
Impaired Waters :	N/R
Latitude :	44.1848
Longitude :	-69.08307
Last Date in Agency List :	2025-03-06

INACTIVE PCS

Issue Date :	2021-03-18
Original Issue Date :	2021-03-18
Effective Date :	2021-03-18
Expiration Date :	2021-12-06
Retirement Date :	N/R
Termination Date :	N/R
Issuing Agency :	N/R
Agency Type :	State
Activity ID :	3602472998
External Permit Number :	MERNEB839
Facility Type Indicator :	NON-POTW
Permit Type :	General Permit Covered Facility-NPDES)
Major Minor Status :	N
Permit Status :	Expired
Total Design Flow Number :	N/R
Actual Average Flow Number :	N/R
State Water Body :	N/R
State Water Body Name :	N/R
Permit Name :	SHM ROCKLAND, LLC
Permit Comp Status :	Y
RNC Tracking :	Y
Master External Permit Number :	MER050000
TMDL Interface :	N/R
EDMR Authorization :	N
Pretreatment Indicator :	N/R
Last Date in Agency List :	2025-03-10

Issue Date :	2014-05-16
Original Issue Date :	2014-05-16
Effective Date :	2014-05-16
Expiration Date :	2016-04-25
Retirement Date :	N/R
Termination Date :	2017-03-01
Issuing Agency :	N/R
Agency Type :	State
Activity ID :	3600194398
External Permit Number :	MERNEB655
Facility Type Indicator :	NON-POTW

DRAFT

Map Id: 110
Direction: WNW
Distance: 0.785 mi., 4146 ft.
Elevation: 63 ft.
Relative: Higher

Site Name : SHM ROCKLAND | YACHTING SOLUTIONS (56 NEW COUNTY ROAD) | YACHTING SOLUTIONS, LLC
56 NEW COUNTY RD
ROCKLAND, ME

Database(s) : [ECHO, FRS, HIST NPDES - ME, ICIS, INACTIVE PCS, MANIFEST EPA, PCS FACILITY, RCRA VSQG, STORMWATER] ***(cont.)***

Envirosite ID: 3249777
EPA ID: MEX020010255

INACTIVE PCS ***(cont.)***

Permit Type :	General Permit Covered Facility-NPDES)
Major Minor Status :	N
Permit Status :	Terminated
Total Design Flow Number :	N/R
Actual Average Flow Number :	N/R
State Water Body :	N/R
State Water Body Name :	Unnamed Wetland
Permit Name :	YACHTING SOLUTIONS, LLC
Permit Comp Status :	Y
RNC Tracking :	Y
Master External Permit Number :	MER050000
TMDL Interface :	N/R
EDMR Authorization :	N
Pretreatment Indicator :	N/R
Last Date in Agency List :	2025-03-10

Issue Date :	2017-01-11
Original Issue Date :	2015-09-22
Effective Date :	2017-01-11
Expiration Date :	2021-12-06
Retirement Date :	N/R
Termination Date :	2020-12-31
Issuing Agency :	N/R
Agency Type :	State
Activity ID :	3601078280
External Permit Number :	MERNEB696
Facility Type Indicator :	NON-POTW
Permit Type :	General Permit Covered Facility-NPDES)
Major Minor Status :	N
Permit Status :	Terminated
Total Design Flow Number :	N/R
Actual Average Flow Number :	N/R
State Water Body :	N/R
State Water Body Name :	N/R
Permit Name :	YACHTING SOLUTIONS, LLC
Permit Comp Status :	N/R
RNC Tracking :	Y
Master External Permit Number :	MER050000
TMDL Interface :	N/R
EDMR Authorization :	N
Pretreatment Indicator :	N/R
Last Date in Agency List :	2025-03-10

Issue Date :	2015-09-22
Original Issue Date :	2015-09-22
Effective Date :	2015-09-22
Expiration Date :	2016-04-25
Retirement Date :	2017-01-10
Termination Date :	N/R
Issuing Agency :	N/R

DRAFT

Map Id: 110
Direction: WNW
Distance: 0.785 mi., 4146 ft.
Elevation: 63 ft.
Relative: Higher

Site Name : SHM ROCKLAND | YACHTING SOLUTIONS (56 NEW COUNTY ROAD) | YACHTING SOLUTIONS, LLC
56 NEW COUNTY RD
ROCKLAND, ME

Database(s) : [ECHO, FRS, HIST NPDES - ME, ICIS, INACTIVE PCS, MANIFEST EPA, PCS FACILITY, RCRA VSQG, STORMWATER] ***(cont.)***

Envirosite ID: 3249777
EPA ID: MEX020010255

INACTIVE PCS ***(cont.)***

Agency Type :	State
Activity ID :	3600472630
External Permit Number :	MERNEB696
Facility Type Indicator :	NON-POTW
Permit Type :	General Permit Covered Facility-NPDES)
Major Minor Status :	N
Permit Status :	Expired
Total Design Flow Number :	N/R
Actual Average Flow Number :	N/R
State Water Body :	N/R
State Water Body Name :	N/R
Permit Name :	YACHTING SOLUTIONS, LLC
Permit Comp Status :	Y
RNC Tracking :	Y
Master External Permit Number :	MER050000
TMDL Interface :	N/R
EDMR Authorization :	N
Pretreatment Indicator :	N/R
Last Date in Agency List :	2025-03-10

MANIFEST EPA

Manifest Details

Details for this site have been truncated due to the large number of available details for this site within this dataset. For the complete details for this site, contact your Envirosite account representative for a complimentary site report containing all of the details available.

Manifest Number :	008964703SKS
Shipped Date :	2024-04-15
Updated Date :	2024-05-06
Received Date :	2024-04-15
Status :	Signed
Generator ID :	MEX020010255
Generator Name :	SAFE HARBOR ROCKLAND - ROC
Generator Address :	56 NEW COUNTY RD, ROCKLAND, ME 04841
Generator Mailing :	56 NEW COUNTY RD, ROCKLAND, ME 04841
Generator Contact :	SAFE HARBOR ROCKLAND - ROC
Destination ID :	MAD060095569
Destination Name :	SAFETY-KLEEN SYSTEMS, INC.
Destination Mailing :	90 RABBIT ROAD, SALISBURY, MA 01952
Destination Address :	90 RABBIT ROAD, SALISBURY, MA 01952
Destination Contact :	N/R
Submission Type :	DataImage5Copy
Origin Type :	Service
Manifest Residue :	N
Rejection :	N
Last Date in Agency List :	2024-12-03

DRAFT

Map Id: 110
Direction: WNW
Distance: 0.785 mi., 4146 ft.
Elevation: 63 ft.
Relative: Higher

Site Name : SHM ROCKLAND | YACHTING SOLUTIONS (56 NEW COUNTY ROAD) | YACHTING SOLUTIONS, LLC
56 NEW COUNTY RD
ROCKLAND, ME

Database(s) : [ECHO, FRS, HIST NPDES - ME, ICIS, INACTIVE PCS, MANIFEST EPA, PCS FACILITY, RCRA VSQG, STORMWATER] ***(cont.)***

Envirosite ID: 3249777
EPA ID: MEX020010255

MANIFEST EPA ***(cont.)***

Waste Details

Waste Line Number :	N/R
Is DOT Hazardous :	N/R
DOT ID Number :	N/R
DOT Information :	N/R
Non Waste Description :	N/R
Quantity :	N/R N/R
Quantity Tons, Acute, Non-Acute :	N/R, N/R, N/R
Quantity Kg, Acute, Non-Acute :	N/R, N/R
Quantity Tons, Haz, Non-Haz :	N/R, N/R
Quantity Kg, Haz, Non-Haz :	N/R, N/R
Management Method :	N/R - N/R
Is EPA Waste :	N/R
Federal Code :	N/R
State Code :	N/R

Manifest Details

Manifest Number :	018109649FLE
Shipped Date :	2024-03-07
Updated Date :	2024-03-18
Received Date :	2024-03-14
Status :	Signed
Generator ID :	MER000510149
Generator Name :	Safe Harbors
Generator Address :	56 NEW COUNTY ROAD, ROCKLAND, ME 04841
Generator Mailing :	229 56 NEW COUNTY ROAD, ROCKLAND, ME 04841
Generator Contact :	N/R
Destination ID :	RID040098352
Destination Name :	Northland Environmental, LLC
Destination Mailing :	275 Allens Avenue, Providence, RI 02905
Destination Address :	275 Allens Avenue, Providence, RI 02905
Destination Contact :	N/R
Submission Type :	DataImage5Copy
Origin Type :	Service
Manifest Residue :	N
Rejection :	N
Last Date in Agency List :	2024-12-03

Waste Details

Waste Line Number :	1
Is DOT Hazardous :	Y
DOT ID Number :	UN1203
DOT Information :	UN1203 WASTE GASOLINE II 3 D001=100#
Non Waste Description :	N/R
Quantity :	800 Pounds
Quantity Tons, Acute, Non-Acute :	0.4, 0, 0.4
Quantity Kg, Acute, Non-Acute :	0, 362.812

DRAFT

Map Id: 110
Direction: WNW
Distance: 0.785 mi., 4146 ft.
Elevation: 63 ft.
Relative: Higher

Site Name : SHM ROCKLAND | YACHTING SOLUTIONS (56 NEW COUNTY ROAD) | YACHTING SOLUTIONS, LLC
56 NEW COUNTY RD
ROCKLAND, ME

Database(s) : [ECHO, FRS, HIST NPDES - ME, ICIS, INACTIVE PCS, MANIFEST EPA, PCS FACILITY, RCRA VSQG, STORMWATER] ***(cont.)***

Envirosite ID: 3249777
EPA ID: MEX020010255

MANIFEST EPA ***(cont.)***

Quantity Tons, Haz, Non-Haz :	0.4,
Quantity Kg, Haz, Non-Haz :	362.812,
Management Method :	H141 - STORAGE, BULKING AND/OR TRANSFER OFF SITE
Is EPA Waste :	Y
Federal Code :	D001, D018
State Code :	N/R

Manifest Details

Manifest Number :	018105648FLE
Shipped Date :	2023-11-28
Updated Date :	2023-12-11
Received Date :	2023-11-30
Status :	Signed
Generator ID :	MER000510149
Generator Name :	Safe Harbors
Generator Address :	56 NEW COUNTY ROAD, ROCKLAND, ME 04841
Generator Mailing :	229 56 NEW COUNTY ROAD, ROCKLAND, ME 04841
Generator Contact :	N/R
Destination ID :	RID040098352
Destination Name :	Northland Environmental, LLC
Destination Mailing :	275 Allens Avenue, Providence, RI 02905
Destination Address :	275 Allens Avenue, Providence, RI 02905
Destination Contact :	N/R
Submission Type :	DataImage5Copy
Origin Type :	Service
Manifest Residue :	N
Rejection :	N
Last Date in Agency List :	2024-12-03

Waste Details

Waste Line Number :	1
Is DOT Hazardous :	Y
DOT ID Number :	UN1203
DOT Information :	UN1203 WASTE GASOLINE II 3 D001=100#
Non Waste Description :	N/R
Quantity :	250 Pounds
Quantity Tons, Acute, Non-Acute :	0.125, 0, 0.125
Quantity Kg, Acute, Non-Acute :	0, 113.37875
Quantity Tons, Haz, Non-Haz :	0.125,
Quantity Kg, Haz, Non-Haz :	113.37875,
Management Method :	H141 - STORAGE, BULKING AND/OR TRANSFER OFF SITE
Is EPA Waste :	Y
Federal Code :	D001, D018
State Code :	N/R

DRAFT

Map Id: 110
Direction: WNW
Distance: 0.785 mi., 4146 ft.
Elevation: 63 ft.
Relative: Higher

Site Name : SHM ROCKLAND | YACHTING SOLUTIONS (56 NEW COUNTY ROAD) | YACHTING SOLUTIONS, LLC
56 NEW COUNTY RD
ROCKLAND, ME

Database(s) : [ECHO, FRS, HIST NPDES - ME, ICIS, INACTIVE PCS, MANIFEST EPA, PCS FACILITY, RCRA VSQG, STORMWATER] ***(cont.)***

Envirosite ID: 3249777
EPA ID: MEX020010255

MANIFEST EPA ***(cont.)***

Manifest Details

Manifest Number :	008957446SKS
Shipped Date :	2023-10-31
Updated Date :	2023-11-28
Received Date :	2023-10-31
Status :	Signed
Generator ID :	MEX020010255
Generator Name :	Safe Harbor Rockland - ROC
Generator Address :	56 New County Rd, ROCKLAND, ME 04841
Generator Mailing :	56 New County Rd, Rockland, ME 04841
Generator Contact :	Safe Harbor Rockland - ROC
Destination ID :	MAD060095569
Destination Name :	Safety-Kleen Systems, Inc.
Destination Mailing :	90 Rabbit Road, Salisbury, MA 01952
Destination Address :	90 Rabbit Road, Salisbury, MA 01952
Destination Contact :	N/R
Submission Type :	DataImage5Copy
Origin Type :	Service
Manifest Residue :	N
Rejection :	N
Last Date in Agency List :	2024-12-03

Waste Details

Waste Line Number :	1
Is DOT Hazardous :	N
DOT ID Number :	N/R
DOT Information :	N/R
Non Waste Description :	N/A, USED CLEANING COMPOUNDS (PETROLEUM NAPHTHA) (NOT USDOT OR USEPA REGULATED), N/A, NONE
Quantity :	15 Gallons
Quantity Tons, Acute, Non-Acute :	0.062552124, 0, 0.062552124
Quantity Kg, Acute, Non-Acute :	0, 56.736656
Quantity Tons, Haz, Non-Haz :	, 0.062552124
Quantity Kg, Haz, Non-Haz :	, 56.736656
Management Method :	H141 - STORAGE, BULKING AND/OR TRANSFER OFF SITE
Is EPA Waste :	N
Federal Code :	N/R
State Code :	MA - MA01

Manifest Details

Manifest Number :	017129017FLE
Shipped Date :	2023-09-14
Updated Date :	2024-07-24
Received Date :	2023-09-19
Status :	Signed

DRAFT

Map Id: 110
Direction: WNW
Distance: 0.785 mi., 4146 ft.
Elevation: 63 ft.
Relative: Higher

Site Name : SHM ROCKLAND | YACHTING SOLUTIONS (56 NEW COUNTY ROAD) | YACHTING SOLUTIONS, LLC
56 NEW COUNTY RD
ROCKLAND, ME

Database(s) : [ECHO, FRS, HIST NPDES - ME, ICIS, INACTIVE PCS, MANIFEST EPA, PCS FACILITY, RCRA VSQG, STORMWATER] ***(cont.)***

Envirosite ID: 3249777
EPA ID: MEX020010255

MANIFEST EPA ***(cont.)***

Generator ID :	MER000510149
Generator Name :	SAFE HARBORS
Generator Address :	56 NEW COUNTY ROAD, ROCKLAND, ME 04841
Generator Mailing :	229 56 NEW COUNTY ROAD, ROCKLAND, ME 04841
Generator Contact :	N/R
Destination ID :	RID040098352
Destination Name :	NORTHLAND ENVIRONMENTAL, LLC
Destination Mailing :	275 ALLENS AVENUE, PROVIDENCE, RI 02905
Destination Address :	275 ALLENS AVENUE, PROVIDENCE, RI 02905
Destination Contact :	N/R
Submission Type :	DataImage5Copy
Origin Type :	Service
Manifest Residue :	N
Rejection :	N
Last Date in Agency List :	2024-12-03

Waste Details

Waste Line Number :	1
Is DOT Hazardous :	Y
DOT ID Number :	UN1203
DOT Information :	UN1203 WASTE GASOLINE II 3 D001=100#
Non Waste Description :	N/R
Quantity :	1200 Pounds
Quantity Tons, Acute, Non-Acute :	0.6, 0, 0.6
Quantity Kg, Acute, Non-Acute :	0, 544.218
Quantity Tons, Haz, Non-Haz :	0.6, 0
Quantity Kg, Haz, Non-Haz :	544.218, 0
Management Method :	H141 - STORAGE, BULKING AND/OR TRANSFER OFF SITE
Is EPA Waste :	Y
Federal Code :	D001, D018
State Code :	N/R

PCS FACILITY

Issue Date :	2014-05-16
Original Issue Date :	2014-05-16
Effective Date :	2014-05-16
Expiration Date :	2016-04-25
Retirement Date :	N/R
Termination Date :	N/R
Issuing Agency :	N/R
Agency Type :	State
Activity ID :	3600194398
External Permit Number :	MERNEB655
Facility Type Indicator :	NON-POTW
Permit Type :	General Permit Covered Facility
Major Minor Status :	N
Permit Status :	Administratively Continued
Total Design Flow Number :	N/R

DRAFT

Map Id: 110
Direction: WNW
Distance: 0.785 mi., 4146 ft.
Elevation: 63 ft.
Relative: Higher

Site Name : SHM ROCKLAND | YACHTING SOLUTIONS (56 NEW COUNTY ROAD) | YACHTING SOLUTIONS, LLC
56 NEW COUNTY RD
ROCKLAND, ME

Database(s) : [ECHO, FRS, HIST NPDES - ME, ICIS, INACTIVE PCS, MANIFEST EPA, PCS FACILITY, RCRA VSQG, STORMWATER] ***(cont.)***

Envirosite ID: 3249777
EPA ID: MEX020010255

PCS FACILITY ***(cont.)***

Actual Average Flow Number :	N/R
State Water Body :	N/R
State Water Body Name :	UNNAMED WETLAND
Permit Name :	YACHTING SOLUTIONS, LLC
Permit Comp Status :	Y
RNC Tracking :	Y
Master External Permit Number :	MER050000
TMDL Interface :	N/R
EDMR Authorization :	N
Pretreatment Indicator :	N/R
Last Date in Agency List :	2016-06-28

Issue Date :	2017-01-11
Original Issue Date :	2015-09-22
Effective Date :	2017-01-11
Expiration Date :	2021-12-06
Retirement Date :	N/R
Termination Date :	N/R
Issuing Agency :	N/R
Agency Type :	State
Activity ID :	3601078280
External Permit Number :	N/R
Facility Type Indicator :	NON-POTW
Permit Type :	General Permit Covered Facility-NPDES)
Major Minor Status :	N
Permit Status :	Effective
Total Design Flow Number :	N/R
Actual Average Flow Number :	N/R
State Water Body :	N/R
State Water Body Name :	N/R
Permit Name :	YACHTING SOLUTIONS, LLC
Permit Comp Status :	N/R
RNC Tracking :	Y
Master External Permit Number :	MER050000
TMDL Interface :	N/R
EDMR Authorization :	N
Pretreatment Indicator :	N/R
Last Date in Agency List :	2021-06-11

Issue Date :	2021-03-18
Original Issue Date :	2021-03-18
Effective Date :	2021-03-18
Expiration Date :	2021-12-06
Retirement Date :	N/R
Termination Date :	N/R
Issuing Agency :	N/R
Agency Type :	State
Activity ID :	3602472998
External Permit Number :	N/R
Facility Type Indicator :	NON-POTW

DRAFT

Map Id: 110
Direction: WNW
Distance: 0.785 mi., 4146 ft.
Elevation: 63 ft.
Relative: Higher

Site Name : SHM ROCKLAND | YACHTING SOLUTIONS (56 NEW COUNTY ROAD) | YACHTING SOLUTIONS, LLC
56 NEW COUNTY RD
ROCKLAND, ME

Database(s) : [ECHO, FRS, HIST NPDES - ME, ICIS, INACTIVE PCS, MANIFEST EPA, PCS FACILITY, RCRA VSQG, STORMWATER] ***(cont.)***

Envirosite ID: 3249777
EPA ID: MEX020010255

PCS FACILITY ***(cont.)***

Permit Type :	General Permit Covered Facility-NPDES)
Major Minor Status :	N
Permit Status :	Administratively Continued
Total Design Flow Number :	N/R
Actual Average Flow Number :	N/R
State Water Body :	N/R
State Water Body Name :	N/R
Permit Name :	SHM ROCKLAND, LLC
Permit Comp Status :	Y
RNC Tracking :	Y
Master External Permit Number :	MER050000
TMDL Interface :	N/R
EDMR Authorization :	N
Pretreatment Indicator :	N/R
Last Date in Agency List :	2022-01-14

RCRA VSQG

Facility Name :	YACHTING SOLUTIONS LLC
Facility Address :	56 NEW COUNTY RD., ROCKLAND, ME 04844
County :	KNOX
Date Form Received by Agency :	2013-05-21
EPA ID :	MER000510149
Mailing Address :	229 COMMERCIAL ST., ROCKPORT, ME 04856
Contact :	EDWIN W MORONG
Contact Address :	229 COMMERCIAL ST., ROCKPORT, ME 04856
Contact Country :	US
Contact Telephone :	207-236-8100
Contact Email :	EWM@YACHTINGSOLUTIONS.COM
EPA Region :	01
Land Type :	Private
Source Type :	Notification
Classification :	Very Small Quantity Generator

Description :

Handlers that generate 100 kilograms or less of hazardous waste per calendar month, and accumulate 1000 kg or less of hazardous waste at any time; or generate one kilogram or less of acutely hazardous waste per calendar month, and accumulate at any time: 1 kg or less of acutely hazardous waste; or 100 kg or less of any residue or contaminated soil, waste or other debris resulting from the cleanup of a spill, into or on any land or water, of acutely hazardous waste;or generate 100 kg or less of any residue or contaminated soil, waste or other debris resulting from the cleanup of a spill, into or on any land or water, of acutely hazardous waste during any calendar month, and accumulate at any time: 1 kg or less of acutely hazardous waste; or 100 kg or less of any residue or contaminated soil, waste or other debris resulting from the cleanup of a spill, into or on any land or water, of acutely hazardous waste.

Last Date in Agency List : 2024-12-17

DRAFT

Map Id: 110
Direction: WNW
Distance: 0.785 mi., 4146 ft.
Elevation: 63 ft.
Relative: Higher

Site Name : SHM ROCKLAND | YACHTING SOLUTIONS (56 NEW COUNTY ROAD) | YACHTING SOLUTIONS, LLC
56 NEW COUNTY RD
ROCKLAND, ME

Database(s) : [ECHO, FRS, HIST NPDES - ME, ICIS, INACTIVE PCS, MANIFEST EPA, PCS FACILITY, RCRA VSQG, STORMWATER] ***(cont.)***

Envirosite ID: 3249777
EPA ID: MEX020010255

RCRA VSQG ***(cont.)***

Owner/Operator Summary

Owner/Operator Name :	YACHTING SOLUTIONS
Owner/Operator Address :	229 COMMERCIAL ST., ROCKPORT, ME 04856
Owner/Operator Country :	US
Owner/Operator Telephone :	N/R
Owner/Operator Email :	N/R
Owner/Operator Fax :	N/R
Legal Status :	Private
Owner/Operator Type :	Owner
Owner/Operator Start Date :	2011-07-01
Owner/Operator End Date :	N/R

Owner/Operator Name :	YACHTING SOLUTIONS
Owner/Operator Address :	229 COMMERCIAL ST., ROCKPORT, ME 04856
Owner/Operator Country :	US
Owner/Operator Telephone :	N/R
Owner/Operator Email :	N/R
Owner/Operator Fax :	N/R
Legal Status :	Private
Owner/Operator Type :	Operator
Owner/Operator Start Date :	2011-07-01
Owner/Operator End Date :	N/R

Handler Activities Summary

U.S. Importer of Hazardous Waste :	N
Mixed Waste (Haz. and Radioactive) :	N
Recycler of Hazardous Waste :	N
Transporter of Hazardous Waste :	N
Treater, Storer or Disposer of HW :	N
Underground Injection Activity :	N
On-site Burner Exemption :	N
Furnace Exemption :	N
Used Oil Fuel Burner :	N
Used Oil Processor :	N
Used Oil Refiner :	N
Used Oil Fuel Marketer to Burner :	N
Used Oil Specification Marketer :	N
Used Oil Transfer Facility :	N
Used Oil Transporter :	N

Hazardous Waste Summary

Waste Code / Name :	D001 - IGNITABLE WASTE D008 - LEAD D009 - MERCURY D035 - METHYL ETHYL KETONE

DRAFT

Map Id: 110
Direction: WNW
Distance: 0.785 mi., 4146 ft.
Elevation: 63 ft.
Relative: Higher

Site Name : SHM ROCKLAND | YACHTING SOLUTIONS (56 NEW COUNTY ROAD) | YACHTING SOLUTIONS, LLC
56 NEW COUNTY RD
ROCKLAND, ME

Database(s) : [ECHO, FRS, HIST NPDES - ME, ICIS, INACTIVE PCS, MANIFEST EPA, PCS FACILITY, RCRA VSQG, STORMWATER] ***(cont.)***

Envirosite ID: 3249777
EPA ID: MEX020010255

RCRA VSQG ***(cont.)***

Waste Code / Name : F003 - THE FOLLOWING SPENT NONHALOGENATED SOLVENTS: XYLENE, ACETONE, ETHYL ACETATE, ETHYL BENZENE, ETHYL ETHER, METHYL ISOBUTYL KETONE, N-BUTYL ALCOHOL, CYCLOHEXANONE, AND METHANOL; ALL SPENT SOLVENT MIXTURES/BLENDS CONTAINING, BEFORE USE, ONLY THE ABOVE SPENT NONHALOGENATED SOLVENTS; AND ALL SPENT SOLVENT MIXTURES/BLENDS CONTAINING, BEFORE USE, ONE OR MORE OF THE ABOVE NONHALOGENATED SOLVENTS, AND A TOTAL OF TEN PERCENT OR MORE (BY VOLUME) OF ONE OR MORE OF THOSE SOLVENTS LISTED IN F001, F002, F004, AND F005; AND STILL BOTTOMS FROM THE RECOVERY OF THESE SPENT SOLVENTS AND SPENT SOLVENT MIXTURES.
F005 - THE FOLLOWING SPENT NONHALOGENATED SOLVENTS: TOLUENE, METHYL ETHYL KETONE, CARBON DISULFIDE, ISOBUTANOL, PYRIDINE, BENZENE, 2-ETHOXYETHANOL, AND 2-NITROPROPANE; ALL SPENT SOLVENT MIXTURES/BLENDS CONTAINING, BEFORE USE, A TOTAL OF TEN PERCENT OR MORE (BY VOLUME) OF ONE OR MORE OF THE ABOVE NONHALOGENATED SOLVENTS OR THOSE SOLVENTS LISTED IN F001, F002, OR F004; AND STILL BOTTOMS FROM THE RECOVERY OF THESE SPENT SOLVENTS AND SPENT SOLVENT MIXTURES.

Notices of Violations Summary

Date of Violation :	2013-04-29
Date Achieved Compliance :	2013-05-08
Regulation Violated :	Y
Area of Violation :	Generators - Pre-transport
Enforcement Action :	WRITTEN INFORMAL
Enforcement Action Date :	2013-05-24
Enf. Disposition Status :	N/R
Enf. Disp. Status Date :	N/R
Violation Lead Agency :	State
Enforcement Lead Agency :	State
Proposed Penalty Amount :	N/R
Final Penalty Amount :	N/R
Paid Penalty Amount :	N/R

Date of Violation :	2013-04-29
Date Achieved Compliance :	2013-05-08
Regulation Violated :	Y
Area of Violation :	Generators - General
Enforcement Action :	WRITTEN INFORMAL
Enforcement Action Date :	2013-05-24
Enf. Disposition Status :	N/R
Enf. Disp. Status Date :	N/R
Violation Lead Agency :	State
Enforcement Lead Agency :	State
Proposed Penalty Amount :	N/R
Final Penalty Amount :	N/R
Paid Penalty Amount :	N/R

DRAFT

Map Id: 110
Direction: WNW
Distance: 0.785 mi., 4146 ft.
Elevation: 63 ft.
Relative: Higher

Site Name : SHM ROCKLAND | YACHTING SOLUTIONS (56 NEW COUNTY ROAD) | YACHTING SOLUTIONS, LLC
56 NEW COUNTY RD
ROCKLAND, ME

Database(s) : [ECHO, FRS, HIST NPDES - ME, ICIS, INACTIVE PCS, MANIFEST EPA, PCS FACILITY, RCRA VSQG, STORMWATER] ***(cont.)***

Envirosite ID: 3249777
EPA ID: MEX020010255

RCRA VSQG ***(cont.)***

Date of Violation :	2013-04-29
Date Achieved Compliance :	2013-05-08
Regulation Violated :	Y
Area of Violation :	Universal Waste - Large Quantity Handlers
Enforcement Action :	WRITTEN INFORMAL
Enforcement Action Date :	2013-05-24
Enf. Disposition Status :	N/R
Enf. Disp. Status Date :	N/R
Violation Lead Agency :	State
Enforcement Lead Agency :	State
Proposed Penalty Amount :	N/R
Final Penalty Amount :	N/R
Paid Penalty Amount :	N/R

Evaluation Action Summary

Evaluation Date :	2013-04-29
Evaluation :	COMPLIANCE EVALUATION INSPECTION
Area of Violation :	Generators - Pre-transport
Date Achieved Compliance :	2013-05-08
Evaluation Lead Agency :	State

Evaluation Date :	2013-04-29
Evaluation :	COMPLIANCE EVALUATION INSPECTION
Area of Violation :	Generators - General
Date Achieved Compliance :	2013-05-08
Evaluation Lead Agency :	State

Evaluation Date :	2013-04-29
Evaluation :	COMPLIANCE EVALUATION INSPECTION
Area of Violation :	Universal Waste - Large Quantity Handlers
Date Achieved Compliance :	2013-05-08
Evaluation Lead Agency :	State

STORMWATER

Facility Name :	SHM ROCKLAND
Facility Address :	56 NEW COUNTY RD, ROCKLAND, ME 04841

NPDES ID :	MERNEB839
Permittee Name :	SHM ROCKLAND, LLC
Permit Status :	Expired
Permit Issuing Name :	State
Issued Date :	2021-03-18
Effective Date :	2021-03-18
Termination Date :	N/R
Expiration Date :	2021-12-06

DRAFT

Map Id: 110
Direction: WNW
Distance: 0.785 mi., 4146 ft.
Elevation: 63 ft.
Relative: Higher

Site Name : SHM ROCKLAND | YACHTING SOLUTIONS (56 NEW COUNTY ROAD) | YACHTING SOLUTIONS, LLC
56 NEW COUNTY RD
ROCKLAND, ME

Database(s) : [ECHO, FRS, HIST NPDES - ME, ICIS, INACTIVE PCS, MANIFEST EPA, PCS FACILITY, RCRA VSQG, STORMWATER] ***(cont.)***

Envirosite ID: 3249777
EPA ID: MEX020010255

STORMWATER ***(cont.)***

EPA Region :	01
SIC Code :	N/R
NAICS Code :	N/R
EJ Indexes Above 80th Percentile :	N
Significant Noncompliance Status :	N/R
Quarters with Noncompliance :	0
Industrial Stormwater Formal Enforcement Actions:	N/R
Facility Map Flag :	N/R
DRF URL :	Click here for hyperlink provided by the agency.
Latitude :	44.09998
Longitude :	-69.12347
Last Date in Agency List :	2025-02-04
Facility Name :	YACHTING SOLUTIONS (56 NEW COUNTY ROAD)
Facility Address :	56 NEW COUNTY RD, ROCKLAND, ME 04841
NPDES ID :	MERNEB655
Permittee Name :	YACHTING SOLUTIONS, LLC
Permit Status :	Terminated
Permit Issuing Name :	State
Issued Date :	2014-05-16
Effective Date :	2014-05-16
Termination Date :	2017-03-01
Expiration Date :	2016-04-25
EPA Region :	01
SIC Code :	N/R
NAICS Code :	N/R
EJ Indexes Above 80th Percentile :	N
Significant Noncompliance Status :	N/R
Quarters with Noncompliance :	0
Industrial Stormwater Formal Enforcement Actions:	N/R
Facility Map Flag :	N/R
DRF URL :	Click here for hyperlink provided by the agency.
Latitude :	44.09998
Longitude :	-69.12347
Last Date in Agency List :	2024-02-21

DRAFT

Map Id: X111
Direction: NNE
Distance: 0.809 mi., 4270 ft.
Elevation: 24 ft.
Relative: Lower

Site Name : LIME STREET SITE
CORNER OF LIME ST. & TILLSON ST.
ROCKLAND, ME

Database(s) : [ALL SITES - ME, I C - ME, VCP - ME]

Envirosite ID: 3235707
EPA ID: N/R

ALL SITES - ME

Facility Name :	LIME STREET SITE
Facility Address :	CORNER OF LIME ST. & TILLSON ST., ROCKLAND
County :	KNOX
Status Date :	2007-12-10
Site Number :	REM01152
Program :	Voluntary Response Action Program
Alias :	N/R
Acres :	1
IC Controls :	True
Status :	REMEDY IN PLACE: CLOSED
Sub Status :	UNDERTAKING POST-CLOSURE OBLIGATIONS
Latitude :	44.10488
Longitude :	-69.10607
Last Date in Agency List :	2024-12-16

I C - ME

Facility Name :	LIME STREET SITE
Facility Address :	CORNER OF LIME ST. & TILLSON ST., ROCKLAND
County :	KNOX
Status Date :	2007-12-10
Site Number :	REM01152
Program :	Voluntary Response Action Program
Alias :	N/R
Acres :	1
IC Controls :	True
Status :	REMEDY IN PLACE: CLOSED
Sub Status :	UNDERTAKING POST-CLOSURE OBLIGATIONS
Latitude :	44.10488
Longitude :	-69.10607
Last Date in Agency List :	2024-12-16

VCP - ME

Facility Name :	LIME STREET SITE
Facility Address :	CORNER OF LIME ST. & TILLSON ST., ROCKLAND
County :	KNOX
Status Date :	2007-12-10
Site Number :	REM01152
Program :	Voluntary Response Action Program
Alias :	N/R
Acres :	1
IC Controls :	True
Status :	REMEDY IN PLACE: CLOSED
Sub Status :	UNDERTAKING POST-CLOSURE OBLIGATIONS
Latitude :	44.10488
Longitude :	-69.10607
Last Date in Agency List :	2024-12-16

DRAFT

Map Id: 112
Direction: WNW
Distance: 0.828 mi., 4374 ft.
Elevation: 71 ft.
Relative: Higher

Site Name : ROCKY BAY BREWING CO
230 PARK STREET
ROCKLAND, ME

Database(s) : [ALL SITES - ME, VCP - ME]

Envirosite ID: 3235178
EPA ID: N/R

ALL SITES - ME

Facility Name :	ROCKY BAY BREWING CO
Facility Address :	230 PARK STREET, ROCKLAND
County :	KNOX
Status Date :	2015-03-09
Site Number :	REM01570
Program :	Voluntary Response Action Program
Alias :	N/R
Acres :	0
IC Controls :	False
Status :	REMEDY IN PLACE: CLOSED
Sub Status :	UNDERTAKING POST-CLOSURE OBLIGATIONS
Latitude :	44.1012
Longitude :	-69.12555
Last Date in Agency List :	2024-12-16

VCP - ME

Facility Name :	ROCKY BAY BREWING CO
Facility Address :	230 PARK STREET, ROCKLAND
County :	KNOX
Status Date :	2015-03-09
Site Number :	REM01570
Program :	Voluntary Response Action Program
Alias :	N/R
Acres :	0
IC Controls :	False
Status :	REMEDY IN PLACE: CLOSED
Sub Status :	UNDERTAKING POST-CLOSURE OBLIGATIONS
Latitude :	44.1012
Longitude :	-69.12555
Last Date in Agency List :	2024-12-16

DRAFT

Map Id: X113
Direction: NNE
Distance: 0.840 mi., 4436 ft.
Elevation: 23 ft.
Relative: Lower

Site Name : VACANT LOT AT 8 LIME STREET | BICKNELL PARKING LOT
8 LIME STREET
ROCKLAND | Rockland, ME 04841

Database(s) : [ALL SITES - ME, BROWNFIELDS - ME, BROWNFIELDS-ACRES, EJ BROWNFIELDS, FED BROWNFIELDS, FRS, HIST FED BROWNFIELDS, VCP - ME]

Envirosite ID: 50665772
EPA ID: N/R

ALL SITES - ME

Facility Name :	BICKNELL PARKING LOT
Facility Address :	8 LIME STREET, ROCKLAND
County :	KNOX

Map Id: X113
Direction: NNE
Distance: 0.840 mi., 4436 ft.
Elevation: 23 ft.
Relative: Lower

Site Name : VACANT LOT AT 8 LIME STREET | BICKNELL PARKING LOT
8 LIME STREET
ROCKLAND | Rockland, ME 04841

Database(s) : [ALL SITES - ME, BROWNFIELDS - ME, BROWNFIELDS-ACRES, EJ BROWNFIELDS, FED BROWNFIELDS, FRS, HIST FED BROWNFIELDS, VCP - ME] ***(cont.)***

Envirosite ID: 50665772
EPA ID: N/R

ALL SITES - ME ***(cont.)***

Status Date :	2019-11-08
Site Number :	REM02288
Program :	Voluntary Response Action Program
Alias :	8 LIME STREET
Acres :	1
IC Controls :	False
Status :	REMEDIATION STAGE
Sub Status :	ONGOING
Latitude :	44.10528
Longitude :	-69.10571
Last Date in Agency List :	2024-12-16

Status Date :	2019-11-08
Site Number :	REM02288
Program :	N/R
Alias :	8 LIME STREET
Acres :	1
IC Controls :	False
Status :	REMEDIATION STAGE
Sub Status :	ONGOING
Latitude :	44.10528
Longitude :	-69.10571
Last Date in Agency List :	2024-12-16

BROWNFIELDS - ME

Facility Name :	BICKNELL PARKING LOT
Facility Address :	8 LIME STREET, ROCKLAND
County :	KNOX

Status Date :	2019-11-08
Site Number :	REM02288
Program :	BROWNFIELDS-104K
Alias :	8 LIME STREET
Acres :	1
IC Controls :	False
Status :	REMEDIATION STAGE
Sub Status :	ONGOING
Latitude :	44.10528
Longitude :	-69.10571
Last Date in Agency List :	2024-12-16

BROWNFIELDS-ACRES

Facility Name :	Vacant Lot at 8 Lime Street
Facility Address :	8 Lime Street, Rockland, ME 04841
County :	Knox

DRAFT

Map Id: X113
Direction: NNE
Distance: 0.840 mi., 4436 ft.
Elevation: 23 ft.
Relative: Lower

Site Name : VACANT LOT AT 8 LIME STREET | BICKNELL PARKING LOT
8 LIME STREET
ROCKLAND | Rockland, ME 04841

Database(s) : [ALL SITES - ME, BROWNFIELDS - ME, BROWNFIELDS-ACRES, EJ BROWNFIELDS, FED BROWNFIELDS, FRS, HIST FED BROWNFIELDS, VCP - ME] ***(cont.)***

Envirosite ID: 50665772
EPA ID: N/R

BROWNFIELDS-ACRES ***(cont.)***

Site Details

Property ID :	167643
EPA FRS ID :	N/R
EPA FRS Site Name :	N/R
Alias Name :	N/R
Current Use :	N/R
Future Use :	N/R
GP Funding Type ID :	Hazardous
Property Size :	0.78
Local Parcel Number :	Map 3, Lot A3

Former Use :

The Site is currently vacant and mostly undeveloped, with a small dirt parking area/turn-around adjacent to Lime Street. The first documented development of the site was in 1885, when the property was utilized as residential and commercial (a cooper shop). From circa 1900 to 1950, a rail spur was located across the property. In circa 1950, the property became parking for the adjacent Bicknell Manufacturing Company.

Ownership Entity ID :	Private
Current Owner :	Lime Rock, LLC
Photo Available :	Y
Video Available :	N
Ownership Change :	N
Ownership Liability Factor :	N/R
Cleanup Required Flag :	U
Cleanup Required Date :	N/R
State Tribal Enroll ID Number :	N/R
State Tribal Enroll Date :	N/R
Property Not Enrolled Flag :	N/R
NFA Issue Date :	N/R
Info Devices :	N/R
Check Pilot Flag :	N/R
CERCLIS WasteLAN Indicator :	N/R
RCRA Indicator :	N/R
BF Proj Number :	N/R
Mun Owned :	N/R
Approx Value :	N/R
Build Sqft :	N/R
Date of Form :	N/R
Add Date :	2013-11-01
Mod Date :	2016-12-27
Mod User :	stephen_dyer
CERCLIS Flag :	N/R
RFR Flag :	N
RFR Date :	N/R
RFR Grant ID :	N/R
Multi Story Flag :	N/R
Institutional Control In Place Flag :	N/R
Institutional Control In Place Date :	N/R
Institutional Control Additional Info:	N/R
Institutional Control Required Flag :	U
Institutional Control Required Date :	N/R
Institutional Control Data Address :	N/R

DRAFT

Map Id: X113
Direction: NNE
Distance: 0.840 mi., 4436 ft.
Elevation: 23 ft.
Relative: Lower

Site Name : VACANT LOT AT 8 LIME STREET | BICKNELL PARKING LOT
8 LIME STREET
ROCKLAND | Rockland, ME 04841

Database(s) : [ALL SITES - ME, BROWNFIELDS - ME, BROWNFIELDS-ACRES, EJ BROWNFIELDS, FED BROWNFIELDS, FRS, HIST FED BROWNFIELDS, VCP - ME] ***(cont.)***

Envirosite ID: 50665772
EPA ID: N/R

BROWNFIELDS-ACRES ***(cont.)***

Property Controls :	N/R
Govt Controls :	N/R
Permit Tools :	N/R
Eng. Control in Place :	N/R
Eng. Control in Place Date :	N/R
Eng. Control Additional Info :	N/R
Eng. Control Required Flag :	N/R
Eng. Control Flag Cover Tech :	N/R
Eng. Control Flag Immobilization :	N/R
Eng. Control Flag Barriers :	N/R
Eng. Control Flag Security :	N/R
Eng. Control Flag Other :	N/R
Eng. Control Other :	N/R
Eng. Control Data Address :	N/R
Cleanup Req Ukn Comment :	N/R
AWP Catalyst Y/N :	N/R
Lat/Long Override Flag :	Y
Latitude Measure :	44.1050095
Longitude Measure :	-69.1054432
Src Map Scale Num :	N/R
Ref Point ID :	101.0
Hcm Id :	1.0
Datum Code ID :	2.0
Horiz Accuracy Measure :	N/R
Last Date in Agency List :	2025-01-23

Contaminants Summary

Contaminant :	Lead
Contaminant Found :	Y
Contaminant Cleaned Up :	N/R
Other Description :	N/R
Other Cleaned Up :	N/R

Contaminant :	Other Contaminants
Contaminant Found :	N/R
Contaminant Cleaned Up :	N/R
Other Description :	N/R
Other Cleaned Up :	N/R

Contaminant :	Other Metals
Contaminant Found :	Y
Contaminant Cleaned Up :	N/R
Other Description :	N/R
Other Cleaned Up :	N/R

Contaminant :	PAHs
Contaminant Found :	Y
Contaminant Cleaned Up :	N/R

DRAFT

Map Id: X113
Direction: NNE
Distance: 0.840 mi., 4436 ft.
Elevation: 23 ft.
Relative: Lower

Site Name : VACANT LOT AT 8 LIME STREET | BICKNELL PARKING LOT
8 LIME STREET
ROCKLAND | Rockland, ME 04841

Database(s) : [ALL SITES - ME, BROWNFIELDS - ME, BROWNFIELDS-ACRES, EJ BROWNFIELDS, FED BROWNFIELDS, FRS, HIST FED BROWNFIELDS, VCP - ME] ***(cont.)***

Envirosite ID: 50665772
EPA ID: N/R

BROWNFIELDS-ACRES ***(cont.)***

Other Description :	N/R
Other Cleaned Up :	N/R
Contaminant :	Petroleum/Petroleum Products
Contaminant Found :	N/R
Contaminant Cleaned Up :	N/R
Other Description :	N/R
Other Cleaned Up :	N/R
Contaminant :	VOCs
Contaminant Found :	N/R
Contaminant Cleaned Up :	N/R
Other Description :	N/R
Other Cleaned Up :	N/R

Affected Media
Media Affected : Soil

EJ BROWNFIELDS

Facility Name :	VACANT LOT AT 8 LIME STREET
Facility Address :	8 LIME STREET, ROCKLAND, ME 04841
County :	KNOX

Site Details

Registry ID :	110056393987
Program System :	ACRES
Program System ID :	167643
EPA Region :	Region 1
Latitude :	44.10531
Longitude :	-69.10547
Facility URL :	Click here for hyperlink provided by the agency.
Last Date in Agency List :	2025-01-15

FED BROWNFIELDS

Facility Name :	Vacant Lot at 8 Lime Street
Facility Address :	8 Lime Street, Rockland, ME 4841
County :	KNOX

Site Details

ACRES Property ID :	167643
EPA ID :	N/R
Acreage and Greenspace Created :	N/R

DRAFT

Map Id: X113
Direction: NNE
Distance: 0.840 mi., 4436 ft.
Elevation: 23 ft.
Relative: Lower

Site Name : VACANT LOT AT 8 LIME STREET | BICKNELL PARKING LOT
8 LIME STREET
ROCKLAND | Rockland, ME 04841

Database(s) : [ALL SITES - ME, BROWNFIELDS - ME, BROWNFIELDS-ACRES, EJ BROWNFIELDS, FED BROWNFIELDS, FRS, HIST FED BROWNFIELDS, VCP - ME] ***(cont.)***

Envirosite ID: 50665772
EPA ID: N/R

FED BROWNFIELDS ***(cont.)***

Amount of Funding Expended on This Activity:	N/R
Assessment Phase :	N/R
Awp Catalyst Yn :	N/R
Cf State Code :	N/R
Cleanup Doc :	N/R
Congressional District :	N/R
Current Owner :	N/R
Date ICs in Place :	N/R
Description/History :	N/R
EPA Region :	1
Entity Providing Assessment Funds :	N/R
Fca Fy :	N/R
Flag EC In Place :	N/R
Flag EC Required :	N/R
Future Use: Multistory (arces) :	N/R
GPA Type Description :	N/R
GPA Type ID :	N/R
Grant ID :	N/R
Ind Name :	N/R
Indicate Whether Institutional Controls are in Place:	N/R
Other Media Ind :	N/R
Past Use: Multistory (arces) :	N/R
Primary Name :	N/R
Program Code :	BF
ReDev Name of Entity Providing Funds:	N/R
Registry ID :	N/R
Rfr Notation :	N/R
Stcntrbg :	N/R
Sub Name :	N/R
Cooperative Agreement Recipient Name:	Rockland City of
Cooperative Agreement Number :	96165801
Type of CA Funding Used :	Hazardous
For Assessment, Cleanup, Multipurpose and RLF CAs, Type of Funding:	N/R
Property Alias :	N/R
Property Owner :	Private
Size (in acres) :	0.78
Parcel Number(s) :	Map 3, Lot A3
Is this property enrolled in a State or Tribal Voluntary Response Program?:	N/R
Date of Enrollment :	N/R
AA Activity Funded :	ABCA
Assessment Start Date :	2015-01-01
Assessment Completion Date :	2016-09-30
AA Name of Entity Providing Funds :	EPA
AA Source of Funding :	N/R
Indicate Whether Cleanup is Necessary:	U
Contaminants Found :	N/R
Contaminants Cleaned Up :	N/R
Contaminants REC :	Lead Other Metals PAHs
Media Affected :	Soil

DRAFT

Map Id: X113
Direction: NNE
Distance: 0.840 mi., 4436 ft.
Elevation: 23 ft.
Relative: Lower

Site Name : VACANT LOT AT 8 LIME STREET | BICKNELL PARKING LOT
8 LIME STREET
ROCKLAND | Rockland, ME 04841

Database(s) : [ALL SITES - ME, BROWNFIELDS - ME, BROWNFIELDS-ACRES, EJ BROWNFIELDS, FED BROWNFIELDS, FRS, HIST FED BROWNFIELDS, VCP - ME] ***(cont.)***

Envirosite ID: 50665772
EPA ID: N/R

FED BROWNFIELDS ***(cont.)***

Media Cleaned Up :	N/R
Cleanup Activity Start Date :	N/R
Cleanup Activity Completion Date :	N/R
Indicate whether Cleanup/Treatment Technology(ies) Were Implemented:	N/R
Excavation and Disposal of Soils :	N/R
Extraction of Contaminants (soil vapor, free product, groundwater, etc.):	N/R
Removal of Materials (tanks and piping, etc.):	N/R
Reduction of Contaminants through Bioremediation/Phytoremediation:	N/R
Cleanup of Structures (removal/abatement of asbestos/lead, PCB caulk, other contaminated building materials, etc.):	N/R
Additional Cleanup/Treatment Technology(ies) Information:	N/R
Address of Data Source (URL if available):	N/R
Indicate Whether Engineering Controls are Required:	N/R
Cover Technologies (e.g., Capping) :	N/R
Security (e.g., Guard, Fence) :	N/R
Immobilization Process (e.g., Encapsulaton, In-Situ Solidification):	N/R
Engineering Barriers (e.g., Slurry Walls, Sheet):	N/R
Other :	N/R
Additional Engineering Controls Information:	N/R
Indicate Whether Engineering Controls are in Place:	N/R
ACRES Cleaned Up :	N/R
Number of Cleanup Jobs Leveraged :	N/R
Section 128(a) State/Tribal :	N/R
Multipurpose - Cost Share Amount :	N/R
Cleanup - Cost Share Amount :	N/R
RLF Loan - RLF Loan Amount :	N/R
RLF Loan - Cost Share Amount :	N/R
RLF Loan - Program income Amount :	N/R
Date RLF Loan Signed :	N/R
RLF Loan - Repayment Period :	N/R
RLF Loan - Interest Rate :	N/R
RLF Subgrant - RLF Subgrant Amount :	N/R
RLF Subgrant - Cost Share Amount :	N/R
RLF Subgrant - Program Income Amount:	N/R
Date RLF Subgrant Signed :	N/R
Cleanup Source of Funding :	N/R
Cleanup Name of Entity Providing Funds:	N/R
Cleanup Activity Funded :	N/R
Indicate whether Institutional Controls are Required:	U

DRAFT

Map Id: X113
Direction: NNE
Distance: 0.840 mi., 4436 ft.
Elevation: 23 ft.
Relative: Lower

Site Name : VACANT LOT AT 8 LIME STREET | BICKNELL PARKING LOT
8 LIME STREET
ROCKLAND | Rockland, ME 04841

Database(s) : [ALL SITES - ME, BROWNFIELDS - ME, BROWNFIELDS-ACRES, EJ BROWNFIELDS, FED BROWNFIELDS, FRS, HIST FED BROWNFIELDS, VCP - ME] ***(cont.)***

Envirosite ID: 50665772
EPA ID: N/R

FED BROWNFIELDS ***(cont.)***

Proprietary Controls (e.g., easements, covenants):	N/R
Informational Devices (e.g., state registries, deed notices):	N/R
Governmental Controls (e.g., zoning, building codes, land use restrictions):	N/R
Enforcement/Permit Tools (e.g., permits, consent decrees):	N/R
Additional Institutional Controls Information:	N/R
Address of Data Sources (URL if available):	N/R
Indicate Whether Institutional Controls in Place:	N/R
Redevelopment Start Date :	N/R
Redevelopment Completion Date :	N/R
ReDev Source of Funding :	N/R
ReDev Activity Funded :	N/R
Number of Redevelopment Jobs Leveraged:	N/R
Redevelopment Land Use: Residential :	N/R
Redevelopment Land Use: Greenspace :	N/R
Redevelopment Land Use: Industrial :	N/R
Redevelopment Land Use: Commercial :	N/R
Predominant Past Use(s) Residential :	N/R
Predominant Past Use(s) Greenspace :	N/R
Predominant Past Use(s) Industrial :	N/R
Predominant Past Use(s) Commercial :	N/R
Latitude :	44.10501
Longitude :	-69.105443

ACRES Property ID :	167643
EPA ID :	N/R
Acreage and Greenspace Created :	N/R
Amount of Funding Expended on This Activity:	N/R
Assessment Phase :	N/R
Awp Catalyst Yn :	N/R
Cf State Code :	N/R
Cleanup Doc :	N/R
Congressional District :	N/R
Current Owner :	N/R
Date ICs in Place :	N/R
Description/History :	N/R
EPA Region :	1
Entity Providing Assessment Funds :	N/R
Fca Fy :	N/R
Flag EC In Place :	N/R
Flag EC Required :	N/R
Future Use: Multistory (arces) :	N/R
GPA Type Description :	N/R
GPA Type ID :	N/R

DRAFT

Map Id: X113
Direction: NNE
Distance: 0.840 mi., 4436 ft.
Elevation: 23 ft.
Relative: Lower

Site Name : VACANT LOT AT 8 LIME STREET | BICKNELL PARKING LOT
8 LIME STREET
ROCKLAND | Rockland, ME 04841

Database(s) : [ALL SITES - ME, BROWNFIELDS - ME, BROWNFIELDS-ACRES, EJ BROWNFIELDS, FED BROWNFIELDS, FRS, HIST FED BROWNFIELDS, VCP - ME] ***(cont.)***

Envirosite ID: 50665772
EPA ID: N/R

FED BROWNFIELDS ***(cont.)***

Grant ID :	N/R
Ind Name :	N/R
Indicate Whether Institutional Controls are in Place:	N/R
Other Media Ind :	N/R
Past Use: Multistory (arces) :	N/R
Primary Name :	N/R
Program Code :	BF
ReDev Name of Entity Providing Funds:	N/R
Registry ID :	N/R
Rfr Notation :	N/R
Stcntrbg :	N/R
Sub Name :	N/R
Cooperative Agreement Recipient Name:	Rockland City of
Cooperative Agreement Number :	96165801
Type of CA Funding Used :	Hazardous
For Assessment, Cleanup, Multipurpose and RLF CAs, Type of Funding:	N/R
Property Alias :	N/R
Property Owner :	Private
Size (in acres) :	0.78
Parcel Number(s) :	Map 3, Lot A3
Is this property enrolled in a State or Tribal Voluntary Response Program?:	N/R
Date of Enrollment :	N/R
AA Activity Funded :	N/R
Assessment Start Date :	N/R
Assessment Completion Date :	N/R
AA Name of Entity Providing Funds :	N/R
AA Source of Funding :	N/R
Indicate Whether Cleanup is Necessary:	U
Contaminants Found :	N/R
Contaminants Cleaned Up :	N/R
Contaminants REC :	Lead Other Metals PAHs
Media Affected :	Soil
Media Cleaned Up :	N/R
Cleanup Activity Start Date :	N/R
Cleanup Activity Completion Date :	N/R
Indicate whether Cleanup/Treatment Technology(ies) Were Implemented:	N/R
Excavation and Disposal of Soils :	N/R
Extraction of Contaminants (soil vapor, free product, groundwater, etc.):	N/R
Removal of Materials (tanks and piping, etc.):	N/R
Reduction of Contaminants through Bioremediation/Phytoremediation:	N/R
Cleanup of Structures (removal/abatement of asbestos/lead, PCB caulk, other contaminated building materials, etc.):	N/R
Additional Cleanup/Treatment Technology(ies) Information:	N/R

DRAFT

Map Id: X113
Direction: NNE
Distance: 0.840 mi., 4436 ft.
Elevation: 23 ft.
Relative: Lower

Site Name : VACANT LOT AT 8 LIME STREET | BICKNELL PARKING LOT
8 LIME STREET
ROCKLAND | Rockland, ME 04841

Database(s) : [ALL SITES - ME, BROWNFIELDS - ME, BROWNFIELDS-ACRES, EJ BROWNFIELDS, FED BROWNFIELDS, FRS, HIST FED BROWNFIELDS, VCP - ME] ***(cont.)***

Envirosite ID: 50665772
EPA ID: N/R

FED BROWNFIELDS ***(cont.)***

Address of Data Source (URL if available):	N/R
Indicate Whether Engineering Controls are Required:	N/R
Cover Technologies (e.g., Capping) :	N/R
Security (e.g., Guard, Fence) :	N/R
Immobilization Process (e.g., Encapsulaton, In-Situ Solidification):	N/R
Engineering Barriers (e.g., Slurry Walls, Sheet):	N/R
Other :	N/R
Additional Engineering Controls Information:	N/R
Indicate Whether Engineering Controls are in Place:	N/R
ACRES Cleaned Up :	N/R
Number of Cleanup Jobs Leveraged :	N/R
Section 128(a) State/Tribal :	N/R
Multipurpose - Cost Share Amount :	N/R
Cleanup - Cost Share Amount :	N/R
RLF Loan - RLF Loan Amount :	N/R
RLF Loan - Cost Share Amount :	N/R
RLF Loan - Program income Amount :	N/R
Date RLF Loan Signed :	N/R
RLF Loan - Repayment Period :	N/R
RLF Loan - Interest Rate :	N/R
RLF Subgrant - RLF Subgrant Amount :	N/R
RLF Subgrant - Cost Share Amount :	N/R
RLF Subgrant - Program Income Amount:	N/R
Date RLF Subgrant Signed :	N/R
Cleanup Source of Funding :	N/R
Cleanup Name of Entity Providing Funds:	N/R
Cleanup Activity Funded :	N/R
Indicate whether Institutional Controls are Required:	U
Proprietary Controls (e.g., easements, covenants):	N/R
Informational Devices (e.g., state registries, deed notices):	N/R
Governmental Controls (e.g., zoning, building codes, land use restrictions):	N/R
Enforcement/Permit Tools (e.g., permits, consent decrees):	N/R
Additional Institutional Controls Information:	N/R
Address of Data Sources (URL if available):	N/R
Indicate Whether Institutional Controls in Place:	N/R
Redevelopment Start Date :	N/R
Redevelopment Completion Date :	N/R
ReDev Source of Funding :	N/R
ReDev Activity Funded :	N/R

DRAFT

Map Id: X113
Direction: NNE
Distance: 0.840 mi., 4436 ft.
Elevation: 23 ft.
Relative: Lower

Site Name : VACANT LOT AT 8 LIME STREET | BICKNELL PARKING LOT
8 LIME STREET
ROCKLAND | Rockland, ME 04841

Database(s) : [ALL SITES - ME, BROWNFIELDS - ME, BROWNFIELDS-ACRES, EJ BROWNFIELDS, FED BROWNFIELDS, FRS, HIST FED BROWNFIELDS, VCP - ME] ***(cont.)***

Envirosite ID: 50665772
EPA ID: N/R

FED BROWNFIELDS ***(cont.)***

Number of Redevelopment Jobs Leveraged:	N/R
Redevelopment Land Use: Residential :	N/R
Redevelopment Land Use: Greenspace :	N/R
Redevelopment Land Use: Industrial :	N/R
Redevelopment Land Use: Commercial :	N/R
Predominant Past Use(s) Residential :	N/R
Predominant Past Use(s) Greenspace :	N/R
Predominant Past Use(s) Industrial :	N/R
Predominant Past Use(s) Commercial :	N/R
Latitude :	44.10501
Longitude :	-69.105443
ACRES Property ID :	167643
EPA ID :	N/R
Acreage and Greenspace Created :	N/R
Amount of Funding Expended on This Activity:	N/R
Assessment Phase :	N/R
Awp Catalyst Yn :	N/R
Cf State Code :	N/R
Cleanup Doc :	N/R
Congressional District :	N/R
Current Owner :	N/R
Date ICs in Place :	N/R
Description/History :	N/R
EPA Region :	1
Entity Providing Assessment Funds :	N/R
Fca Fy :	N/R
Flag EC In Place :	N/R
Flag EC Required :	N/R
Future Use: Multistory (arces) :	N/R
GPA Type Description :	N/R
GPA Type ID :	N/R
Grant ID :	N/R
Ind Name :	N/R
Indicate Whether Institutional Controls are in Place:	N/R
Other Media Ind :	N/R
Past Use: Multistory (arces) :	N/R
Primary Name :	N/R
Program Code :	BF
ReDev Name of Entity Providing Funds:	N/R
Registry ID :	N/R
Rfr Notation :	N/R
Stcntrbg :	N/R
Sub Name :	N/R
Cooperative Agreement Recipient Name:	Rockland City of
Cooperative Agreement Number :	96165801
Type of CA Funding Used :	Hazardous
For Assessment, Cleanup, Multipurpose and RLF CAs, Type of Funding:	N/R

DRAFT

Map Id: X113
Direction: NNE
Distance: 0.840 mi., 4436 ft.
Elevation: 23 ft.
Relative: Lower

Site Name : VACANT LOT AT 8 LIME STREET | BICKNELL PARKING LOT
8 LIME STREET
ROCKLAND | Rockland, ME 04841

Database(s) : [ALL SITES - ME, BROWNFIELDS - ME, BROWNFIELDS-ACRES, EJ BROWNFIELDS, FED BROWNFIELDS, FRS, HIST FED BROWNFIELDS, VCP - ME] ***(cont.)***

Envirosite ID: 50665772
EPA ID: N/R

FED BROWNFIELDS ***(cont.)***

Property Alias :	N/R
Property Owner :	Private
Size (in acres) :	0.78
Parcel Number(s) :	Map 3, Lot A3
Is this property enrolled in a State or Tribal Voluntary Response Program?:	N/R
Date of Enrollment :	N/R
AA Activity Funded :	Phase I
Assessment Start Date :	2013-08-19
Assessment Completion Date :	2014-02-18
AA Name of Entity Providing Funds :	EPA
AA Source of Funding :	N/R
Indicate Whether Cleanup is Necessary:	U
Contaminants Found :	N/R
Contaminants Cleaned Up :	N/R
Contaminants REC :	Lead Other Metals PAHs
Media Affected :	Soil
Media Cleaned Up :	N/R
Cleanup Activity Start Date :	N/R
Cleanup Activity Completion Date :	N/R
Indicate whether Cleanup/Treatment Technology(ies) Were Implemented:	N/R
Excavation and Disposal of Soils :	N/R
Extraction of Contaminants (soil vapor, free product, groundwater, etc.):	N/R
Removal of Materials (tanks and piping, etc.):	N/R
Reduction of Contaminants through Bioremediation/Phytoremediation:	N/R
Cleanup of Structures (removal/abatement of asbestos/lead, PCB caulk, other contaminated building materials, etc.):	N/R
Additional Cleanup/Treatment Technology(ies) Information:	N/R
Address of Data Source (URL if available):	N/R
Indicate Whether Engineering Controls are Required:	N/R
Cover Technologies (e.g., Capping) :	N/R
Security (e.g., Guard, Fence) :	N/R
Immobilization Process (e.g., Encapsulaton, In-Situ Solidification):	N/R
Engineering Barriers (e.g., Slurry Walls, Sheet):	N/R
Other :	N/R
Additional Engineering Controls Information:	N/R
Indicate Whether Engineering Controls are in Place:	N/R
ACRES Cleaned Up :	N/R
Number of Cleanup Jobs Leveraged :	N/R
Section 128(a) State/Tribal :	N/R

DRAFT

Map Id: X113
Direction: NNE
Distance: 0.840 mi., 4436 ft.
Elevation: 23 ft.
Relative: Lower

Site Name : VACANT LOT AT 8 LIME STREET | BICKNELL PARKING LOT
8 LIME STREET
ROCKLAND | Rockland, ME 04841

Database(s) : [ALL SITES - ME, BROWNFIELDS - ME, BROWNFIELDS-ACRES, EJ BROWNFIELDS, FED BROWNFIELDS, FRS, HIST FED BROWNFIELDS, VCP - ME] ***(cont.)***

Envirosite ID: 50665772
EPA ID: N/R

FED BROWNFIELDS ***(cont.)***

Multipurpose - Cost Share Amount :	N/R
Cleanup - Cost Share Amount :	N/R
RLF Loan - RLF Loan Amount :	N/R
RLF Loan - Cost Share Amount :	N/R
RLF Loan - Program income Amount :	N/R
Date RLF Loan Signed :	N/R
RLF Loan - Repayment Period :	N/R
RLF Loan - Interest Rate :	N/R
RLF Subgrant - RLF Subgrant Amount :	N/R
RLF Subgrant - Cost Share Amount :	N/R
RLF Subgrant - Program Income Amount:	N/R
Date RLF Subgrant Signed :	N/R
Cleanup Source of Funding :	N/R
Cleanup Name of Entity Providing Funds:	N/R
Cleanup Activity Funded :	N/R
Indicate whether Institutional Controls are Required:	U
Proprietary Controls (e.g., easements, covenants):	N/R
Informational Devices (e.g., state registries, deed notices):	N/R
Governmental Controls (e.g., zoning, building codes, land use restrictions):	N/R
Enforcement/Permit Tools (e.g., permits, consent decrees):	N/R
Additional Institutional Controls Information:	N/R
Address of Data Sources (URL if available):	N/R
Indicate Whether Institutional Controls in Place:	N/R
Redevelopment Start Date :	N/R
Redevelopment Completion Date :	N/R
ReDev Source of Funding :	N/R
ReDev Activity Funded :	N/R
Number of Redevelopment Jobs Leveraged:	N/R
Redevelopment Land Use: Residential :	N/R
Redevelopment Land Use: Greenspace :	N/R
Redevelopment Land Use: Industrial :	N/R
Redevelopment Land Use: Commercial :	N/R
Predominant Past Use(s) Residential :	N/R
Predominant Past Use(s) Greenspace :	N/R
Predominant Past Use(s) Industrial :	N/R
Predominant Past Use(s) Commercial :	N/R
Latitude :	44.10501
Longitude :	-69.105443
ACRES Property ID :	167643
EPA ID :	N/R
Acreage and Greenspace Created :	N/R

DRAFT

Map Id: X113
Direction: NNE
Distance: 0.840 mi., 4436 ft.
Elevation: 23 ft.
Relative: Lower

Site Name : VACANT LOT AT 8 LIME STREET | BICKNELL PARKING LOT
8 LIME STREET
ROCKLAND | Rockland, ME 04841

Database(s) : [ALL SITES - ME, BROWNFIELDS - ME, BROWNFIELDS-ACRES, EJ BROWNFIELDS, FED BROWNFIELDS, FRS, HIST FED BROWNFIELDS, VCP - ME] ***(cont.)***

Envirosite ID: 50665772
EPA ID: N/R

FED BROWNFIELDS ***(cont.)***

Amount of Funding Expended on This Activity:	N/R
Assessment Phase :	N/R
Awp Catalyst Yn :	N/R
Cf State Code :	N/R
Cleanup Doc :	N/R
Congressional District :	N/R
Current Owner :	N/R
Date ICs in Place :	N/R
Description/History :	N/R
EPA Region :	1
Entity Providing Assessment Funds :	N/R
Fca Fy :	N/R
Flag EC In Place :	N/R
Flag EC Required :	N/R
Future Use: Multistory (arces) :	N/R
GPA Type Description :	N/R
GPA Type ID :	N/R
Grant ID :	N/R
Ind Name :	N/R
Indicate Whether Institutional Controls are in Place:	N/R
Other Media Ind :	N/R
Past Use: Multistory (arces) :	N/R
Primary Name :	N/R
Program Code :	BF
ReDev Name of Entity Providing Funds:	N/R
Registry ID :	N/R
Rfr Notation :	N/R
Stcntrbg :	N/R
Sub Name :	N/R
Cooperative Agreement Recipient Name:	Rockland City of
Cooperative Agreement Number :	96165801
Type of CA Funding Used :	Hazardous
For Assessment, Cleanup, Multipurpose and RLF CAs, Type of Funding:	N/R
Property Alias :	N/R
Property Owner :	Private
Size (in acres) :	0.78
Parcel Number(s) :	Map 3, Lot A3
Is this property enrolled in a State or Tribal Voluntary Response Program?:	N/R
Date of Enrollment :	N/R
AA Activity Funded :	Phase II ESA
Assessment Start Date :	2014-02-05
Assessment Completion Date :	2014-09-12
AA Name of Entity Providing Funds :	EPA
AA Source of Funding :	N/R
Indicate Whether Cleanup is Necessary:	U
Contaminants Found :	N/R
Contaminants Cleaned Up :	N/R
Contaminants REC :	Lead Other Metals PAHs
Media Affected :	Soil

DRAFT

Map Id: X113
Direction: NNE
Distance: 0.840 mi., 4436 ft.
Elevation: 23 ft.
Relative: Lower

Site Name : VACANT LOT AT 8 LIME STREET | BICKNELL PARKING LOT
8 LIME STREET
ROCKLAND | Rockland, ME 04841

Database(s) : [ALL SITES - ME, BROWNFIELDS - ME, BROWNFIELDS-ACRES, EJ BROWNFIELDS, FED BROWNFIELDS, FRS, HIST FED BROWNFIELDS, VCP - ME] ***(cont.)***

Envirosite ID: 50665772
EPA ID: N/R

FED BROWNFIELDS ***(cont.)***

Media Cleaned Up :	N/R
Cleanup Activity Start Date :	N/R
Cleanup Activity Completion Date :	N/R
Indicate whether Cleanup/Treatment Technology(ies) Were Implemented:	N/R
Excavation and Disposal of Soils :	N/R
Extraction of Contaminants (soil vapor, free product, groundwater, etc.):	N/R
Removal of Materials (tanks and piping, etc.):	N/R
Reduction of Contaminants through Bioremediation/Phytoremediation:	N/R
Cleanup of Structures (removal/abatement of asbestos/lead, PCB caulk, other contaminated building materials, etc.):	N/R
Additional Cleanup/Treatment Technology(ies) Information:	N/R
Address of Data Source (URL if available):	N/R
Indicate Whether Engineering Controls are Required:	N/R
Cover Technologies (e.g., Capping) :	N/R
Security (e.g., Guard, Fence) :	N/R
Immobilization Process (e.g., Encapsulaton, In-Situ Solidification):	N/R
Engineering Barriers (e.g., Slurry Walls, Sheet):	N/R
Other :	N/R
Additional Engineering Controls Information:	N/R
Indicate Whether Engineering Controls are in Place:	N/R
ACRES Cleaned Up :	N/R
Number of Cleanup Jobs Leveraged :	N/R
Section 128(a) State/Tribal :	N/R
Multipurpose - Cost Share Amount :	N/R
Cleanup - Cost Share Amount :	N/R
RLF Loan - RLF Loan Amount :	N/R
RLF Loan - Cost Share Amount :	N/R
RLF Loan - Program income Amount :	N/R
Date RLF Loan Signed :	N/R
RLF Loan - Repayment Period :	N/R
RLF Loan - Interest Rate :	N/R
RLF Subgrant - RLF Subgrant Amount :	N/R
RLF Subgrant - Cost Share Amount :	N/R
RLF Subgrant - Program Income Amount:	N/R
Date RLF Subgrant Signed :	N/R
Cleanup Source of Funding :	N/R
Cleanup Name of Entity Providing Funds:	N/R
Cleanup Activity Funded :	N/R
Indicate whether Institutional Controls are Required:	U

DRAFT

Map Id: X113
Direction: NNE
Distance: 0.840 mi., 4436 ft.
Elevation: 23 ft.
Relative: Lower

Site Name : VACANT LOT AT 8 LIME STREET | BICKNELL PARKING LOT
8 LIME STREET
ROCKLAND | Rockland, ME 04841

Database(s) : [ALL SITES - ME, BROWNFIELDS - ME, BROWNFIELDS-ACRES, EJ BROWNFIELDS, FED BROWNFIELDS, FRS, HIST FED BROWNFIELDS, VCP - ME] ***(cont.)***

Envirosite ID: 50665772
EPA ID: N/R

FED BROWNFIELDS ***(cont.)***

Proprietary Controls (e.g., easements, covenants):	N/R
Informational Devices (e.g., state registries, deed notices):	N/R
Governmental Controls (e.g., zoning, building codes, land use restrictions):	N/R
Enforcement/Permit Tools (e.g., permits, consent decrees):	N/R
Additional Institutional Controls Information:	N/R
Address of Data Sources (URL if available):	N/R
Indicate Whether Institutional Controls in Place:	N/R
Redevelopment Start Date :	N/R
Redevelopment Completion Date :	N/R
ReDev Source of Funding :	N/R
ReDev Activity Funded :	N/R
Number of Redevelopment Jobs Leveraged:	N/R
Redevelopment Land Use: Residential :	N/R
Redevelopment Land Use: Greenspace :	N/R
Redevelopment Land Use: Industrial :	N/R
Redevelopment Land Use: Commercial :	N/R
Predominant Past Use(s) Residential :	N/R
Predominant Past Use(s) Greenspace :	N/R
Predominant Past Use(s) Industrial :	N/R
Predominant Past Use(s) Commercial :	N/R
Latitude :	44.10501
Longitude :	-69.105443

FRS

Facility Name :	VACANT LOT AT 8 LIME STREET
Facility Address :	8 LIME STREET, ROCKLAND, ME 04841
County :	KNOX

Site Details

Registry ID :	110056393987
FRS Facility URL :	Click here for hyperlink provided by the agency.
Last Date in Agency List :	2024-12-16

Source Description

DRAFT

Map Id: X113
Direction: NNE
Distance: 0.840 mi., 4436 ft.
Elevation: 23 ft.
Relative: Lower

Site Name : VACANT LOT AT 8 LIME STREET | BICKNELL PARKING LOT
8 LIME STREET
ROCKLAND | Rockland, ME 04841

Database(s) : [ALL SITES - ME, BROWNFIELDS - ME, BROWNFIELDS-ACRES, EJ BROWNFIELDS, FED BROWNFIELDS, FRS, HIST FED BROWNFIELDS, VCP - ME] ***(cont.)***

Envirosite ID: 50665772
EPA ID: N/R

FRS ***(cont.)***

Source Description :

ACRES stores information reported by EPA Brownfields grant recipients on brownfields properties assessed or cleaned up with grant funding as well as information on Targeted Brownfields Assessments performed by EPA Regions.

FRS Environmental Interest

Source and System ID :	ACRES - 167643

HIST FED BROWNFIELDS

Facility Name :	Vacant Lot at 8 Lime Street
Facility Address :	8 Lime Street, Rockland, ME 04841

Site Details

ACRES Property ID :	167643
Property Size (acres) :	.78
Local Property Number(s) :	Map 3, Lot A3
Ownership Entity :	Private
Current Owner :	Lime Rock, LLC
Did Ownership Change :	N
SFLLP fact into the ownership :	N/R
Latitude :	44.10501
Longitude :	-69.105443
Horizontal Collection Method :	Address Matching-House Number
Source Map Scale :	N/R
Reference Point :	Entrance Point of a Facility or Station
Horizontal Reference Datum :	North American Datum of 1983

Description/History :

The Site is currently vacant and mostly undeveloped, with a small dirt parking area/turn-around adjacent to Lime Street. The first documented development of the site was in 1885, when the property was utilized as residential and commercial (a cooper shop). From circa 1900 to 1950, a rail spur was located across the property. In circa 1950, the property became parking for the adjacent Bicknell Manufacturing Company.

Last Date in Agency List : 2023-10-03

Additional Details

Past Use: Greenspace (acres) :	N/R
Past Use: Residential (acres) :	N/R
Past Use: Commercial (acres) :	N/R
Past Use: Industrial (acres) :	N/R
Past Use: Multistory (acres) :	N/R
Cleanup Required :	U

DRAFT

Map Id: X113
Direction: NNE
Distance: 0.840 mi., 4436 ft.
Elevation: 23 ft.
Relative: Lower

Site Name : VACANT LOT AT 8 LIME STREET | BICKNELL PARKING LOT
8 LIME STREET
ROCKLAND | Rockland, ME 04841

Database(s) : [ALL SITES - ME, BROWNFIELDS - ME, BROWNFIELDS-ACRES, EJ BROWNFIELDS, FED BROWNFIELDS, FRS, HIST FED BROWNFIELDS, VCP - ME] ***(cont.)***

Envirosite ID: 50665772
EPA ID: N/R

HIST FED BROWNFIELDS ***(cont.)***

Contaminants Found: Controlled Substances:	N/R
Contaminants Found: Petroleum :	N/R
Contaminants Found: Asbestos :	N/R
Contaminants Found: Lead :	Y
Contaminants Found: PAHs :	Y
Contaminants Found: PCBs :	N/R
Contaminants Found: VOCs :	N/R
Contaminants Found: Selenium :	N/R
Contaminants Found: Iron :	N/R
Contaminants Found: Arsenic :	Y
Contaminants Found: Cadmium :	N/R
Contaminants Found: Chromium :	N/R
Contaminants Found: Copper :	N/R
Contaminants Found: Mercury :	N/R
Contaminants Found: Nickel :	N/R
Contaminants Found: Pesticides :	N/R
Contaminants Found: SVOCs :	N/R
Contaminants Found: Other Metals :	Y
Contaminants Found: Other :	N/R
Contaminants Found: Other (Descr) :	N/R
Contaminants Found: Unknown :	N/R
Contaminants Found: None :	N/R
Contaminants Cleaned Up: Controlled Substances:	N/R
Contaminants Cleaned Up: Petroleum :	N/R
Contaminants Cleaned Up: Asbestos :	N/R
Contaminants Cleaned Up: Lead :	N/R
Contaminants Cleaned Up: PAHs :	N/R
Contaminants Cleaned Up: PCBs :	N/R
Contaminants Cleaned Up: VOCs :	N/R
Contaminants Cleaned Up: Selenium :	N/R
Contaminants Cleaned Up: Iron :	N/R
Contaminants Cleaned Up: Arsenic :	N/R
Contaminants Cleaned Up: Cadmium :	N/R
Contaminants Cleaned Up: Chromium :	N/R
Contaminants Cleaned Up: Copper :	N/R
Contaminants Cleaned Up: Mercury :	N/R
Contaminants Cleaned Up: Nickel :	N/R
Contaminants Cleaned Up: Pesticides :	N/R
Contaminants Cleaned Up: SVOCs :	N/R
Contaminants Cleaned Up: Other Metals:	N/R
Contaminants Cleaned Up: Other :	N/R
Contaminants Cleaned Up: Other (Descr):	N/R
Contaminants Cleaned Up: Unknown :	N/R
Contaminants Cleaned Up: None :	N/R
Media Affected: Air :	N/R
Media Affected: Sediments :	N/R
Media Affected: Soil :	Y
Media Affected: Drinking Water :	N/R
Media Affected: Ground Water :	N/R
Media Affected: Surface Water :	N/R

DRAFT

Map Id: X113
Direction: NNE
Distance: 0.840 mi., 4436 ft.
Elevation: 23 ft.
Relative: Lower

Site Name : VACANT LOT AT 8 LIME STREET | BICKNELL PARKING LOT
8 LIME STREET
ROCKLAND | Rockland, ME 04841

Database(s) : [ALL SITES - ME, BROWNFIELDS - ME, BROWNFIELDS-ACRES, EJ BROWNFIELDS, FED BROWNFIELDS, FRS, HIST FED BROWNFIELDS, VCP - ME] ***(cont.)***

Envirosite ID: 50665772
EPA ID: N/R

HIST FED BROWNFIELDS ***(cont.)***

Media Affected: Bldg Materials :	N/R
Media Affected: Indoor Air :	N/R
Media Affected: Unknown :	N/R
Media Cleaned Up: Air :	N/R
Media Cleaned Up: Sediments :	N/R
Media Cleaned Up: Soil :	N/R
Media Cleaned Up: Drinking Water :	N/R
Media Cleaned Up: Ground Water :	N/R
Media Cleaned Up: Surface Water :	N/R
Media Cleaned Up: Bldg Materials :	N/R
Media Cleaned Up: Indoor Air :	N/R
Media Cleaned Up: Unknown :	N/R
ST/Tribal Prg ID Number :	N/R
Further Action/Cleanup :	N/R
Enrollment ST/Tribal Prg :	N/R
Institutional Ctrl (ICs) Req? :	U
IC Category: Proprietary Controls :	N/R
IC Category: Informational Devices :	N/R
IC Category: Governmental Controls :	N/R
IC Category: Enforcement/Permit Tools:	N/R
ICs in Place? :	N/R
Date ICs in Place :	N/R
Future Use: Greenspace :	N/R
Future Use: Residential :	N/R
Future Use: Commercial :	N/R
Future Use: Industrial :	N/R
Future Use: Multistory (acres) :	N/R

Assessment Details

Cooperative Agreement Number :	96165801
Type of Brownfields Grant :	Assessment
Type of Funding :	Hazardous
Grant Recipient Name :	Rockland City of
IC Data Address :	N/R
Redevelopment Completion Date :	N/R
Cleanup Start Date :	N/R
Cleanup Completion Date :	N/R
Redevelopment Start Date :	N/R
Number of Cleanup and Redev Jobs :	N/R
Acreage and Greenspace Created :	N/R
Photographs are Available :	Y
Video is Available :	N
Accomplishment Counted :	N
Assessment Phase :	N/R
Assessment Start Date :	2015-01-01
Assessment Completion Date :	2016-09-30
Amount of Assessment Funding :	4265
Source of Assessment Funding :	N/R
Entity Providing Assessment Funds :	EPA
Source of Cleanup Funding :	N/R
Entity Providing Cleanup Funds :	N/R

DRAFT

Map Id: X113
Direction: NNE
Distance: 0.840 mi., 4436 ft.
Elevation: 23 ft.
Relative: Lower

Site Name : VACANT LOT AT 8 LIME STREET | BICKNELL PARKING LOT
8 LIME STREET
ROCKLAND | Rockland, ME 04841

Database(s) : [ALL SITES - ME, BROWNFIELDS - ME, BROWNFIELDS-ACRES, EJ BROWNFIELDS, FED BROWNFIELDS, FRS, HIST FED BROWNFIELDS, VCP - ME] ***(cont.)***

Envirosite ID: 50665772
EPA ID: N/R

HIST FED BROWNFIELDS ***(cont.)***

Amount of Cleanup Funding :	N/R
Source of Redevelopment Funding :	N/R
Entity Prvding Redevelopment Funds :	N/R
Amount of Redevelopment Funding :	N/R

Cooperative Agreement Number :	96165801
Type of Brownfields Grant :	Assessment
Type of Funding :	Hazardous
Grant Recipient Name :	Rockland City of
IC Data Address :	N/R
Redevelopment Completion Date :	N/R
Cleanup Start Date :	N/R
Cleanup Completion Date :	N/R
Redevelopment Start Date :	N/R
Number of Cleanup and Redev Jobs :	N/R
Acreage and Greenspace Created :	N/R
Photographs are Available :	Y
Video is Available :	N
Accomplishment Counted :	N
Assessment Phase :	N/R
Assessment Start Date :	2014-02-05
Assessment Completion Date :	2014-09-12
Amount of Assessment Funding :	18069
Source of Assessment Funding :	N/R
Entity Providing Assessment Funds :	EPA
Source of Cleanup Funding :	N/R
Entity Providing Cleanup Funds :	N/R
Amount of Cleanup Funding :	N/R
Source of Redevelopment Funding :	N/R
Entity Prvding Redevelopment Funds :	N/R
Amount of Redevelopment Funding :	N/R

Cooperative Agreement Number :	96165801
Type of Brownfields Grant :	Assessment
Type of Funding :	Hazardous
Grant Recipient Name :	Rockland City of
IC Data Address :	N/R
Redevelopment Completion Date :	N/R
Cleanup Start Date :	N/R
Cleanup Completion Date :	N/R
Redevelopment Start Date :	N/R
Number of Cleanup and Redev Jobs :	N/R
Acreage and Greenspace Created :	N/R
Photographs are Available :	Y
Video is Available :	N
Accomplishment Counted :	Y
Assessment Phase :	N/R
Assessment Start Date :	2013-08-19
Assessment Completion Date :	2014-02-18
Amount of Assessment Funding :	4479
Source of Assessment Funding :	N/R

DRAFT

Map Id: X113
Direction: NNE
Distance: 0.840 mi., 4436 ft.
Elevation: 23 ft.
Relative: Lower

Site Name : VACANT LOT AT 8 LIME STREET | BICKNELL PARKING LOT
8 LIME STREET
ROCKLAND | Rockland, ME 04841

Database(s) : [ALL SITES - ME, BROWNFIELDS - ME, BROWNFIELDS-ACRES, EJ BROWNFIELDS, FED BROWNFIELDS, FRS, HIST FED BROWNFIELDS, VCP - ME] ***(cont.)***

Envirosite ID: 50665772
EPA ID: N/R

HIST FED BROWNFIELDS ***(cont.)***

Entity Providing Assessment Funds :	EPA
Source of Cleanup Funding :	N/R
Entity Providing Cleanup Funds :	N/R
Amount of Cleanup Funding :	N/R
Source of Redevelopment Funding :	N/R
Entity Prvding Redevelopment Funds :	N/R
Amount of Redevelopment Funding :	N/R

Cooperative Agreement Number :	96165801
Type of Brownfields Grant :	Assessment
Type of Funding :	Hazardous
Grant Recipient Name :	Rockland City of
IC Data Address :	N/R
Redevelopment Completion Date :	N/R
Cleanup Start Date :	N/R
Cleanup Completion Date :	N/R
Redevelopment Start Date :	N/R
Number of Cleanup and Redev Jobs :	N/R
Acreage and Greenspace Created :	N/R
Photographs are Available :	Y
Video is Available :	N
Accomplishment Counted :	N/R
Assessment Phase :	N/R
Assessment Start Date :	N/R
Assessment Completion Date :	N/R
Amount of Assessment Funding :	N/R
Source of Assessment Funding :	N/R
Entity Providing Assessment Funds :	N/R
Source of Cleanup Funding :	N/R
Entity Providing Cleanup Funds :	N/R
Amount of Cleanup Funding :	N/R
Source of Redevelopment Funding :	N/R
Entity Prvding Redevelopment Funds :	N/R
Amount of Redevelopment Funding :	N/R

VCP - ME

Facility Name :	BICKNELL PARKING LOT
Facility Address :	8 LIME STREET, ROCKLAND
County :	KNOX

Status Date :	2019-11-08
Site Number :	REM02288
Program :	Voluntary Response Action Program
Alias :	8 LIME STREET
Acres :	1
IC Controls :	False
Status :	REMEDIATION STAGE
Sub Status :	ONGOING
Latitude :	44.10528
Longitude :	-69.10571

DRAFT

Map Id: X113
Direction: NNE
Distance: 0.840 mi., 4436 ft.
Elevation: 23 ft.
Relative: Lower

Site Name : VACANT LOT AT 8 LIME STREET | BICKNELL PARKING LOT
8 LIME STREET
ROCKLAND | Rockland, ME 04841

Database(s) : [ALL SITES - ME, BROWNFIELDS - ME, BROWNFIELDS-ACRES, EJ BROWNFIELDS, FED BROWNFIELDS, FRS, HIST FED BROWNFIELDS, VCP - ME] ***(cont.)***

Envirosite ID: 50665772
EPA ID: N/R

VCP - ME ***(cont.)***

Last Date in Agency List : 2024-12-16

Map Id: X114
Direction: NNE
Distance: 0.851 mi., 4495 ft.
Elevation: 26 ft.
Relative: Lower

Site Name : FORMER BICKNELL MANUFACTURING COMPANY | BICKNELL MFG CO | FMC CORPORATION
11 LIME STREET
ROCKLAND | Rockland, ME

Database(s) : [ALL SITES - ME, BROWNFIELDS - ME, BROWNFIELDS-ACRES, ECHO, EJ BROWNFIELDS, FED BROWNFIELDS, FRS, HIST FED BROWNFIELDS, RAATS, RCRA NONGEN, SPILLS - ME, VCP - ME]

Envirosite ID: 50665797
EPA ID: N/R

ALL SITES - ME

Facility Name : BICKNELL MANUFACTURING
Facility Address : 11 LIME STREET, ROCKLAND
County : KNOX

Status Date : 2019-11-08
Site Number : REM02278
Program : N/R
Alias : N/R
Acres : 1
IC Controls : False
Status : REMEDIATION STAGE
Sub Status : ONGOING
Latitude : 44.105
Longitude : -69.10522
Last Date in Agency List : 2024-12-16

Status Date : 2019-11-08
Site Number : REM02278
Program : Voluntary Response Action Program
Alias : N/R
Acres : 1
IC Controls : False
Status : REMEDIATION STAGE
Sub Status : ONGOING
Latitude : 44.105
Longitude : -69.10522
Last Date in Agency List : 2024-12-16

DRAFT

Map Id: X114
Direction: NNE
Distance: 0.851 mi., 4495 ft.
Elevation: 26 ft.
Relative: Lower

Site Name : FORMER BICKNELL MANUFACTURING COMPANY | BICKNELL MFG CO | FMC CORPORATION
11 LIME STREET
ROCKLAND | Rockland, ME

Database(s) : [ALL SITES - ME, BROWNFIELDS - ME, BROWNFIELDS-ACRES, ECHO, EJ BROWNFIELDS, FED BROWNFIELDS, FRS, HIST FED BROWNFIELDS, RAATS, RCRA NONGEN, SPILLS - ME, VCP - ME] ***(cont.)***

Envirosite ID: 50665797
EPA ID: N/R

BROWNFIELDS - ME

Facility Name :	BICKNELL MANUFACTURING
Facility Address :	11 LIME STREET, ROCKLAND
County :	KNOX
Status Date :	2019-11-08
Site Number :	REM02278
Program :	BROWNFIELDS-104K
Alias :	N/R
Acres :	1
IC Controls :	False
Status :	REMEDIATION STAGE
Sub Status :	ONGOING
Latitude :	44.105
Longitude :	-69.10522
Last Date in Agency List :	2024-12-16

BROWNFIELDS-ACRES

Facility Name :	Former Bicknell Manufacturing Company
Facility Address :	11 Lime Street, Rockland, ME 04841
County :	Knox

Site Details

Property ID :	167661
EPA FRS ID :	N/R
EPA FRS Site Name :	N/R
Alias Name :	N/R
Current Use :	N/R
Future Use :	N/R
GP Funding Type ID :	Hazardous
Property Size :	1.14
Local Parcel Number :	Map 3, Lot E1

Former Use :

The Site is currently operated as a commercial/light industrial rental facility (i.e., small carpentry shops, artists, etc.) with much of the building vacant. The Site was originally developed as residential property circa 1885. The Site has been utilized as a manufacturing facility since approximately 1896. The Site operated as Livingston Granite Tools Manufacturing, which later became Bicknell Manufacturing Company. These companies manufactured tools and machinery that were used for rock cutting until 1991.

Ownership Entity ID :	Private
Current Owner :	Rockland Granite Company, LLC
Photo Available :	Y
Video Available :	N
Ownership Change :	N
Ownership Liability Factor :	N/R

DRAFT

Map Id: X114
Direction: NNE
Distance: 0.851 mi., 4495 ft.
Elevation: 26 ft.
Relative: Lower

Site Name : FORMER BICKNELL MANUFACTURING COMPANY | BICKNELL MFG CO | FMC CORPORATION
11 LIME STREET
ROCKLAND | Rockland, ME

Database(s) : [ALL SITES - ME, BROWNFIELDS - ME, BROWNFIELDS-ACRES, ECHO, EJ BROWNFIELDS, FED BROWNFIELDS, FRS, HIST FED BROWNFIELDS, RAATS, RCRA NONGEN, SPILLS - ME, VCP - ME] ***(cont.)***

Envirosite ID: 50665797
EPA ID: N/R

BROWNFIELDS-ACRES ***(cont.)***

Cleanup Required Flag :	U
Cleanup Required Date :	N/R
State Tribal Enroll ID Number :	N/R
State Tribal Enroll Date :	N/R
Property Not Enrolled Flag :	N/R
NFA Issue Date :	N/R
Info Devices :	N/R
Check Pilot Flag :	N/R
CERCLIS WasteLAN Indicator :	N/R
RCRA Indicator :	N/R
BF Proj Number :	N/R
Mun Owned :	N/R
Approx Value :	N/R
Build Sqft :	N/R
Date of Form :	N/R
Add Date :	2013-11-01
Mod Date :	2016-12-27
Mod User :	stephen_dyer
CERCLIS Flag :	N/R
RFR Flag :	N
RFR Date :	N/R
RFR Grant ID :	N/R
Multi Story Flag :	N/R
Institutional Control In Place Flag :	N/R
Institutional Control In Place Date :	N/R
Institutional Control Additional Info:	N/R
Institutional Control Required Flag :	U
Institutional Control Required Date :	N/R
Institutional Control Data Address :	N/R
Property Controls :	N/R
Govt Controls :	N/R
Permit Tools :	N/R
Eng. Control in Place :	N/R
Eng. Control in Place Date :	N/R
Eng. Control Additional Info :	N/R
Eng. Control Required Flag :	N/R
Eng. Control Flag Cover Tech :	N/R
Eng. Control Flag Immobilization :	N/R
Eng. Control Flag Barriers :	N/R
Eng. Control Flag Security :	N/R
Eng. Control Flag Other :	N/R
Eng. Control Other :	N/R
Eng. Control Data Address :	N/R
Cleanup Req Ukn Comment :	N/R
AWP Catalyst Y/N :	N/R
Lat/Long Override Flag :	Y
Latitude Measure :	44.1050095
Longitude Measure :	-69.1054432
Src Map Scale Num :	N/R
Ref Point ID :	101.0

DRAFT

Map Id: X114
Direction: NNE
Distance: 0.851 mi., 4495 ft.
Elevation: 26 ft.
Relative: Lower

Site Name : FORMER BICKNELL MANUFACTURING COMPANY | BICKNELL MFG CO | FMC CORPORATION
11 LIME STREET
ROCKLAND | Rockland, ME

Database(s) : [ALL SITES - ME, BROWNFIELDS - ME, BROWNFIELDS-ACRES, ECHO, EJ BROWNFIELDS, FED BROWNFIELDS, FRS, HIST FED BROWNFIELDS, RAATS, RCRA NONGEN, SPILLS - ME, VCP - ME] ***(cont.)***

Envirosite ID: 50665797
EPA ID: N/R

BROWNFIELDS-ACRES ***(cont.)***

Hcm Id :	1.0
Datum Code ID :	2.0
Horiz Accuracy Measure :	N/R
Last Date in Agency List :	2025-01-23

Contaminants Summary

Contaminant :	Asbestos
Contaminant Found :	Y
Contaminant Cleaned Up :	N/R
Other Description :	N/R
Other Cleaned Up :	N/R

Contaminant :	Lead
Contaminant Found :	N/R
Contaminant Cleaned Up :	N/R
Other Description :	N/R
Other Cleaned Up :	N/R

Contaminant :	Other Contaminants
Contaminant Found :	N/R
Contaminant Cleaned Up :	N/R
Other Description :	N/R
Other Cleaned Up :	N/R

Contaminant :	Other Metals
Contaminant Found :	Y
Contaminant Cleaned Up :	N/R
Other Description :	N/R
Other Cleaned Up :	N/R

Contaminant :	PAHs
Contaminant Found :	N/R
Contaminant Cleaned Up :	N/R
Other Description :	N/R
Other Cleaned Up :	N/R

Contaminant :	PCBs
Contaminant Found :	N/R
Contaminant Cleaned Up :	N/R
Other Description :	N/R
Other Cleaned Up :	N/R

DRAFT

Map Id: X114
Direction: NNE
Distance: 0.851 mi., 4495 ft.
Elevation: 26 ft.
Relative: Lower

Site Name : FORMER BICKNELL MANUFACTURING COMPANY | BICKNELL MFG CO | FMC CORPORATION
11 LIME STREET
ROCKLAND | Rockland, ME

Database(s) : [ALL SITES - ME, BROWNFIELDS - ME, BROWNFIELDS-ACRES, ECHO, EJ BROWNFIELDS, FED BROWNFIELDS, FRS, HIST FED BROWNFIELDS, RAATS, RCRA NONGEN, SPILLS - ME, VCP - ME] ***(cont.)***

Envirosite ID: 50665797
EPA ID: N/R

BROWNFIELDS-ACRES ***(cont.)***

Contaminant :	Petroleum/Petroleum Products
Contaminant Found :	N/R
Contaminant Cleaned Up :	N/R
Other Description :	N/R
Other Cleaned Up :	N/R

Contaminant :	VOCs
Contaminant Found :	N/R
Contaminant Cleaned Up :	N/R
Other Description :	N/R
Other Cleaned Up :	N/R

Affected Media

Media Affected :	Soil

ECHO

Facility Name :	BICKNELL MFG CO
Facility Address :	11 LIME ST, ROCKLAND, ME 04841
County :	KNOX
Last Inspection Date :	N/R
Registry ID :	110003553770
FIPS Code :	23013
EPA Region :	01
Inspection Count :	0
Last Inspection Days :	N/R
Informal Count :	0
Last Informal Action Date :	N/R
Formal Action Count :	0
Last Formal Action Date :	N/R
Total Penalties :	0
Penalty Count :	N/R
Last Penalty Date :	N/R
Last Penalty Amount :	N/R
QTRS IN NC :	0
Programs IN SNC :	0
Current Compliance Status :	No Violation Identified
Three-Year Compliance Status :	_____
Collection Method :	ADDRESS MATCHING-HOUSE NUMBER
Reference Point :	CENTER OF A FACILITY OR STATION
Accuracy Meters :	30
Derived Tribes :	N/R
Derived HUC :	01050002
Derived WBD :	010500021907
Derived STCTY FIPS :	23013

DRAFT

Map Id: X114
Direction: NNE
Distance: 0.851 mi., 4495 ft.
Elevation: 26 ft.
Relative: Lower

Site Name : FORMER BICKNELL MANUFACTURING COMPANY | BICKNELL MFG CO | FMC CORPORATION
11 LIME STREET
ROCKLAND | Rockland, ME

Database(s) : [ALL SITES - ME, BROWNFIELDS - ME, BROWNFIELDS-ACRES, ECHO, EJ BROWNFIELDS, FED BROWNFIELDS, FRS, HIST FED BROWNFIELDS, RAATS, RCRA NONGEN, SPILLS - ME, VCP - ME] ***(cont.)***

Envirosite ID: 50665797
EPA ID: N/R

ECHO ***(cont.)***

Derived Zip :	04841
Derived CD113 :	01
Derived CB2010 :	230139707004020
MYRTK Universe :	NNN
NPDES IDs :	N/R
CWA Permit Types :	N/R
CWA Compliance Tracking :	N/R
CWA NAICS :	N/R
CWA SICS :	N/R
CWA Inspection Count :	N/R
CWA Last Inspection Days :	N/R
CWA Informal Count :	N/R
CWA Formal Action Count :	N/R
CWA Last Formal Action Date :	N/R
CWA Penalties :	N/R
CWA Last Penalty Date :	N/R
CWA Last Penalty Amount :	N/R
CWA Quarters IN NC :	N/R
CWA Current Compliance Status :	N/R
CWA Current SNC Flag :	N
CWA 13 Quarters Compliance Status :	N/R
CWA 13 Quarters Effluent Exceedances:	N/R
CWA Three-Year QNCR Codes :	N/R
DFR URL :	Click here for hyperlink provided by the agency.
Facility SIC :	N/R
Facility NAICS :	N/R
Facility Last Inspection EPA Date :	N/R
Facility Last Inspection State Date :	N/R
Facility Last Formal Act EPA Date :	N/R
Facility Last Formal Act State Date :	N/R
Facility Last Informal Act EPA Date :	N/R
Facility Last Informal Act State Date:	N/R
Facility Federal Agency :	N/R
TRI Reporter :	N/R
Facility Imp Water Flag :	N/R
Current SNC Flag :	N
Indian County Flag :	N
Federal Flag :	N/R
US Mexico Border Flag :	N/R
Chesapeak Bay Flag :	N/R
AIR Flag :	N
NPDES Flag :	N
SDWIS Flag :	N
RCRA Flag :	Y
TRI Flag :	N
GHG Flag :	N
Major Flag :	N/R
Active Flag :	N/R
NAA Flag :	Y
Latitude :	44.1054

DRAFT

Map Id: X114
Direction: NNE
Distance: 0.851 mi., 4495 ft.
Elevation: 26 ft.
Relative: Lower

Site Name : FORMER BICKNELL MANUFACTURING COMPANY | BICKNELL MFG CO | FMC CORPORATION
11 LIME STREET
ROCKLAND | Rockland, ME

Database(s) : [ALL SITES - ME, BROWNFIELDS - ME, BROWNFIELDS-ACRES, ECHO, EJ BROWNFIELDS, FED BROWNFIELDS, FRS, HIST FED BROWNFIELDS, RAATS, RCRA NONGEN, SPILLS - ME, VCP - ME] ***(cont.)***

Envirosite ID: 50665797
EPA ID: N/R

ECHO ***(cont.)***

Longitude :	-69.10547
Last Date in Agency List :	2025-02-19
Facility Name :	FORMER BICKNELL MANUFACTURING COMPANY
Facility Address :	11 LIME ST, ROCKLAND, ME 04841
County :	KNOX
Last Inspection Date :	1986-03-27
Registry ID :	110003553770
FIPS Code :	23013
EPA Region :	01
Inspection Count :	0
Last Inspection Days :	11525
Informal Count :	0
Last Informal Action Date :	N/R
Formal Action Count :	0
Last Formal Action Date :	N/R
Total Penalties :	0
Penalty Count :	0
Last Penalty Date :	N/R
Last Penalty Amount :	N/R
QTRS IN NC :	0
Programs IN SNC :	0
Current Compliance Status :	No Violation
Three-Year Compliance Status :	_____
Collection Method :	ADDRESS MATCHING-HOUSE NUMBER
Reference Point :	CENTER OF A FACILITY OR STATION
Accuracy Meters :	30
Derived Tribes :	N/R
Derived HUC :	01050002
Derived WBD :	N/R
Derived STCTY FIPS :	23013
Derived Zip :	04841
Derived CD113 :	01
Derived CB2010 :	230139707004020
MYRTK Universe :	NNN
NPDES IDs :	N/R
CWA Permit Types :	N/R
CWA Compliance Tracking :	N/R
CWA NAICS :	N/R
CWA SICS :	N/R
CWA Inspection Count :	N/R
CWA Last Inspection Days :	N/R
CWA Informal Count :	N/R
CWA Formal Action Count :	N/R
CWA Last Formal Action Date :	N/R
CWA Penalties :	N/R
CWA Last Penalty Date :	N/R

DRAFT

Map Id: X114
Direction: NNE
Distance: 0.851 mi., 4495 ft.
Elevation: 26 ft.
Relative: Lower

Site Name : FORMER BICKNELL MANUFACTURING COMPANY | BICKNELL MFG CO | FMC CORPORATION
11 LIME STREET
ROCKLAND | Rockland, ME

Database(s) : [ALL SITES - ME, BROWNFIELDS - ME, BROWNFIELDS-ACRES, ECHO, EJ BROWNFIELDS, FED BROWNFIELDS, FRS, HIST FED BROWNFIELDS, RAATS, RCRA NONGEN, SPILLS - ME, VCP - ME] ***(cont.)***

Envirosite ID: 50665797
EPA ID: N/R

ECHO ***(cont.)***

CWA Last Penalty Amount :	N/R
CWA Quarters IN NC :	N/R
CWA Current Compliance Status :	N/R
CWA Current SNC Flag :	N
CWA 13 Quarters Compliance Status :	N/R
CWA 13 Quarters Effluent Exceedances:	N/R
CWA Three-Year QNCR Codes :	N/R
DFR URL :	Click here for hyperlink provided by the agency.
Facility SIC :	N/R
Facility NAICS :	42184 - Industrial Supplies Wholesalers, 332212 - Hand and Edge Tool Manufacturing
Facility Last Inspection EPA Date :	1986-03-27
Facility Last Inspection State Date :	N/R
Facility Last Formal Act EPA Date :	N/R
Facility Last Formal Act State Date :	N/R
Facility Last Informal Act EPA Date :	N/R
Facility Last Informal Act State Date:	N/R
Facility Federal Agency :	N/R
TRI Reporter :	N/R
Facility Imp Water Flag :	N/R
Current SNC Flag :	N
Indian County Flag :	N
Federal Flag :	N/R
US Mexico Border Flag :	N/R
Chesapeak Bay Flag :	N/R
AIR Flag :	N
NPDES Flag :	N
SDWIS Flag :	N
RCRA Flag :	Y
TRI Flag :	N
GHG Flag :	N
Major Flag :	N/R
Active Flag :	Y
NAA Flag :	Y
Latitude :	44.1054
Longitude :	-69.10547
Last Date in Agency List :	2017-10-23

EJ BROWNFIELDS

Facility Name :	FORMER BICKNELL MANUFACTURING COMPANY
Facility Address :	11 LIME STREET, ROCKLAND, ME 04841
County :	KNOX

DRAFT

Map Id: X114
Direction: NNE
Distance: 0.851 mi., 4495 ft.
Elevation: 26 ft.
Relative: Lower

Site Name : FORMER BICKNELL MANUFACTURING COMPANY | BICKNELL MFG CO | FMC CORPORATION
11 LIME STREET
ROCKLAND | Rockland, ME

Database(s) : [ALL SITES - ME, BROWNFIELDS - ME, BROWNFIELDS-ACRES, ECHO, EJ BROWNFIELDS, FED BROWNFIELDS, FRS, HIST FED BROWNFIELDS, RAATS, RCRA NONGEN, SPILLS - ME, VCP - ME] ***(cont.)***

Envirosite ID: 50665797
EPA ID: N/R

EJ BROWNFIELDS ***(cont.)***

Site Details

Registry ID :	110003553770
Program System :	ACRES
Program System ID :	167661
EPA Region :	Region 1
Latitude :	44.1054
Longitude :	-69.10547
Facility URL :	Click here for hyperlink provided by the agency.
Last Date in Agency List :	2025-01-15

FED BROWNFIELDS

Facility Name :	Former Bicknell Manufacturing Company
Facility Address :	11 Lime Street, Rockland, ME 4841
County :	KNOX

Site Details

ACRES Property ID :	167661
EPA ID :	N/R
Acreage and Greenspace Created :	N/R
Amount of Funding Expended on This Activity:	N/R
Assessment Phase :	N/R
Awp Catalyst Yn :	N/R
Cf State Code :	N/R
Cleanup Doc :	N/R
Congressional District :	N/R
Current Owner :	N/R
Date ICs in Place :	N/R
Description/History :	N/R
EPA Region :	1
Entity Providing Assessment Funds :	N/R
Fca Fy :	N/R
Flag EC In Place :	N/R
Flag EC Required :	N/R
Future Use: Multistory (arces) :	N/R
GPA Type Description :	N/R
GPA Type ID :	N/R
Grant ID :	N/R
Ind Name :	N/R
Indicate Whether Institutional Controls are in Place:	N/R
Other Media Ind :	N/R
Past Use: Multistory (arces) :	N/R
Primary Name :	N/R
Program Code :	BF
ReDev Name of Entity Providing Funds:	N/R
Registry ID :	N/R

DRAFT

Map Id: X114
Direction: NNE
Distance: 0.851 mi., 4495 ft.
Elevation: 26 ft.
Relative: Lower

Site Name : FORMER BICKNELL MANUFACTURING COMPANY | BICKNELL MFG CO | FMC CORPORATION
11 LIME STREET
ROCKLAND | Rockland, ME

Database(s) : [ALL SITES - ME, BROWNFIELDS - ME, BROWNFIELDS-ACRES, ECHO, EJ BROWNFIELDS, FED BROWNFIELDS, FRS, HIST FED BROWNFIELDS, RAATS, RCRA NONGEN, SPILLS - ME, VCP - ME] ***(cont.)***

Envirosite ID: 50665797
EPA ID: N/R

FED BROWNFIELDS ***(cont.)***

Rfr Notation :	N/R
Stcntrbg :	N/R
Sub Name :	N/R
Cooperative Agreement Recipient Name:	Rockland City of
Cooperative Agreement Number :	96165801
Type of CA Funding Used :	Hazardous
For Assessment, Cleanup, Multipurpose and RLF CAs, Type of Funding:	N/R
Property Alias :	N/R
Property Owner :	Private
Size (in acres) :	1.14
Parcel Number(s) :	Map 3, Lot E1
Is this property enrolled in a State or Tribal Voluntary Response Program?:	N/R
Date of Enrollment :	N/R
AA Activity Funded :	Phase II ESA
Assessment Start Date :	2014-02-05
Assessment Completion Date :	2014-09-23
AA Name of Entity Providing Funds :	EPA
AA Source of Funding :	N/R
Indicate Whether Cleanup is Necessary:	U
Contaminants Found :	N/R
Contaminants Cleaned Up :	N/R
Contaminants REC :	Asbestos Other Metals
Media Affected :	Soil
Media Cleaned Up :	N/R
Cleanup Activity Start Date :	N/R
Cleanup Activity Completion Date :	N/R
Indicate whether Cleanup/Treatment Technology(ies) Were Implemented:	N/R
Excavation and Disposal of Soils :	N/R
Extraction of Contaminants (soil vapor, free product, groundwater, etc.):	N/R
Removal of Materials (tanks and piping, etc.):	N/R
Reduction of Contaminants through Bioremediation/Phytoremediation:	N/R
Cleanup of Structures (removal/abatement of asbestos/lead, PCB caulk, other contaminated building materials, etc.):	N/R
Additional Cleanup/Treatment Technology(ies) Information:	N/R
Address of Data Source (URL if available):	N/R
Indicate Whether Engineering Controls are Required:	N/R
Cover Technologies (e.g., Capping) :	N/R
Security (e.g., Guard, Fence) :	N/R

DRAFT

Map Id: X114
Direction: NNE
Distance: 0.851 mi., 4495 ft.
Elevation: 26 ft.
Relative: Lower

Site Name : FORMER BICKNELL MANUFACTURING COMPANY | BICKNELL MFG CO | FMC CORPORATION
11 LIME STREET
ROCKLAND | Rockland, ME

Database(s) : [ALL SITES - ME, BROWNFIELDS - ME, BROWNFIELDS-ACRES, ECHO, EJ BROWNFIELDS, FED BROWNFIELDS, FRS, HIST FED BROWNFIELDS, RAATS, RCRA NONGEN, SPILLS - ME, VCP - ME] ***(cont.)***

Envirosite ID: 50665797
EPA ID: N/R

FED BROWNFIELDS ***(cont.)***

Immobilization Process (e.g., Encapsulaton, In-Situ Solidification):	N/R
Engineering Barriers (e.g., Slurry Walls, Sheet):	N/R
Other :	N/R
Additional Engineering Controls Information:	N/R
Indicate Whether Engineering Controls are in Place:	N/R
ACRES Cleaned Up :	N/R
Number of Cleanup Jobs Leveraged :	N/R
Section 128(a) State/Tribal :	N/R
Multipurpose - Cost Share Amount :	N/R
Cleanup - Cost Share Amount :	N/R
RLF Loan - RLF Loan Amount :	N/R
RLF Loan - Cost Share Amount :	N/R
RLF Loan - Program income Amount :	N/R
Date RLF Loan Signed :	N/R
RLF Loan - Repayment Period :	N/R
RLF Loan - Interest Rate :	N/R
RLF Subgrant - RLF Subgrant Amount :	N/R
RLF Subgrant - Cost Share Amount :	N/R
RLF Subgrant - Program Income Amount:	N/R
Date RLF Subgrant Signed :	N/R
Cleanup Source of Funding :	N/R
Cleanup Name of Entity Providing Funds:	N/R
Cleanup Activity Funded :	N/R
Indicate whether Institutional Controls are Required:	U
Proprietary Controls (e.g., easements, covenants):	N/R
Informational Devices (e.g., state registries, deed notices):	N/R
Governmental Controls (e.g., zoning, building codes, land use restrictions):	N/R
Enforcement/Permit Tools (e.g., permits, consent decrees):	N/R
Additional Institutional Controls Information:	N/R
Address of Data Sources (URL if available):	N/R
Indicate Whether Institutional Controls in Place:	N/R
Redevelopment Start Date :	N/R
Redevelopment Completion Date :	N/R
ReDev Source of Funding :	N/R
ReDev Activity Funded :	N/R
Number of Redevelopment Jobs Leveraged:	N/R
Redevelopment Land Use: Residential :	N/R

DRAFT

Map Id: X114
Direction: NNE
Distance: 0.851 mi., 4495 ft.
Elevation: 26 ft.
Relative: Lower

Site Name : FORMER BICKNELL MANUFACTURING COMPANY | BICKNELL MFG CO | FMC CORPORATION
11 LIME STREET
ROCKLAND | Rockland, ME

Database(s) : [ALL SITES - ME, BROWNFIELDS - ME, BROWNFIELDS-ACRES, ECHO, EJ BROWNFIELDS, FED BROWNFIELDS, FRS, HIST FED BROWNFIELDS, RAATS, RCRA NONGEN, SPILLS - ME, VCP - ME] ***(cont.)***

Envirosite ID: 50665797
EPA ID: N/R

FED BROWNFIELDS ***(cont.)***

Redevelopment Land Use: Greenspace :	N/R
Redevelopment Land Use: Industrial :	N/R
Redevelopment Land Use: Commercial :	N/R
Predominant Past Use(s) Residential :	N/R
Predominant Past Use(s) Greenspace :	N/R
Predominant Past Use(s) Industrial :	N/R
Predominant Past Use(s) Commercial :	N/R
Latitude :	44.10501
Longitude :	-69.105443
ACRES Property ID :	167661
EPA ID :	N/R
Acreage and Greenspace Created :	N/R
Amount of Funding Expended on This Activity:	N/R
Assessment Phase :	N/R
Awp Catalyst Yn :	N/R
Cf State Code :	N/R
Cleanup Doc :	N/R
Congressional District :	N/R
Current Owner :	N/R
Date ICs in Place :	N/R
Description/History :	N/R
EPA Region :	1
Entity Providing Assessment Funds :	N/R
Fca Fy :	N/R
Flag EC In Place :	N/R
Flag EC Required :	N/R
Future Use: Multistory (arces) :	N/R
GPA Type Description :	N/R
GPA Type ID :	N/R
Grant ID :	N/R
Ind Name :	N/R
Indicate Whether Institutional Controls are in Place:	N/R
Other Media Ind :	N/R
Past Use: Multistory (arces) :	N/R
Primary Name :	N/R
Program Code :	BF
ReDev Name of Entity Providing Funds:	N/R
Registry ID :	N/R
Rfr Notation :	N/R
Stcntrbg :	N/R
Sub Name :	N/R
Cooperative Agreement Recipient Name:	Rockland City of
Cooperative Agreement Number :	96165801
Type of CA Funding Used :	Hazardous
For Assessment, Cleanup, Multipurpose and RLF CAs, Type of Funding:	N/R

DRAFT

Map Id: X114
Direction: NNE
Distance: 0.851 mi., 4495 ft.
Elevation: 26 ft.
Relative: Lower

Site Name : FORMER BICKNELL MANUFACTURING COMPANY | BICKNELL MFG CO | FMC CORPORATION
11 LIME STREET
ROCKLAND | Rockland, ME

Database(s) : [ALL SITES - ME, BROWNFIELDS - ME, BROWNFIELDS-ACRES, ECHO, EJ BROWNFIELDS, FED BROWNFIELDS, FRS, HIST FED BROWNFIELDS, RAATS, RCRA NONGEN, SPILLS - ME, VCP - ME] ***(cont.)***

Envirosite ID: 50665797
EPA ID: N/R

FED BROWNFIELDS ***(cont.)***

Property Alias :	N/R
Property Owner :	Private
Size (in acres) :	1.14
Parcel Number(s) :	Map 3, Lot E1
Is this property enrolled in a State or Tribal Voluntary Response Program?:	N/R
Date of Enrollment :	N/R
AA Activity Funded :	ABCA
Assessment Start Date :	2015-01-01
Assessment Completion Date :	2016-09-30
AA Name of Entity Providing Funds :	EPA
AA Source of Funding :	N/R
Indicate Whether Cleanup is Necessary:	U
Contaminants Found :	N/R
Contaminants Cleaned Up :	N/R
Contaminants REC :	Asbestos Other Metals
Media Affected :	Soil
Media Cleaned Up :	N/R
Cleanup Activity Start Date :	N/R
Cleanup Activity Completion Date :	N/R
Indicate whether Cleanup/Treatment Technology(ies) Were Implemented:	N/R
Excavation and Disposal of Soils :	N/R
Extraction of Contaminants (soil vapor, free product, groundwater, etc.):	N/R
Removal of Materials (tanks and piping, etc.):	N/R
Reduction of Contaminants through Bioremediation/Phytoremediation:	N/R
Cleanup of Structures (removal/abatement of asbestos/lead, PCB caulk, other contaminated building materials, etc.):	N/R
Additional Cleanup/Treatment Technology(ies) Information:	N/R
Address of Data Source (URL if available):	N/R
Indicate Whether Engineering Controls are Required:	N/R
Cover Technologies (e.g., Capping) :	N/R
Security (e.g., Guard, Fence) :	N/R
Immobilization Process (e.g., Encapsulaton, In-Situ Solidification):	N/R
Engineering Barriers (e.g., Slurry Walls, Sheet):	N/R
Other :	N/R
Additional Engineering Controls Information:	N/R
Indicate Whether Engineering Controls are in Place:	N/R

DRAFT

Map Id: X114
Direction: NNE
Distance: 0.851 mi., 4495 ft.
Elevation: 26 ft.
Relative: Lower

Site Name : FORMER BICKNELL MANUFACTURING COMPANY | BICKNELL MFG CO | FMC CORPORATION
11 LIME STREET
ROCKLAND | Rockland, ME

Database(s) : [ALL SITES - ME, BROWNFIELDS - ME, BROWNFIELDS-ACRES, ECHO, EJ BROWNFIELDS, FED BROWNFIELDS, FRS, HIST FED BROWNFIELDS, RAATS, RCRA NONGEN, SPILLS - ME, VCP - ME] ***(cont.)***

Envirosite ID: 50665797
EPA ID: N/R

FED BROWNFIELDS ***(cont.)***

ACRES Cleaned Up :	N/R
Number of Cleanup Jobs Leveraged :	N/R
Section 128(a) State/Tribal :	N/R
Multipurpose - Cost Share Amount :	N/R
Cleanup - Cost Share Amount :	N/R
RLF Loan - RLF Loan Amount :	N/R
RLF Loan - Cost Share Amount :	N/R
RLF Loan - Program income Amount :	N/R
Date RLF Loan Signed :	N/R
RLF Loan - Repayment Period :	N/R
RLF Loan - Interest Rate :	N/R
RLF Subgrant - RLF Subgrant Amount :	N/R
RLF Subgrant - Cost Share Amount :	N/R
RLF Subgrant - Program Income Amount:	N/R
Date RLF Subgrant Signed :	N/R
Cleanup Source of Funding :	N/R
Cleanup Name of Entity Providing Funds:	N/R
Cleanup Activity Funded :	N/R
Indicate whether Institutional Controls are Required:	U
Proprietary Controls (e.g., easements, covenants):	N/R
Informational Devices (e.g., state registries, deed notices):	N/R
Governmental Controls (e.g., zoning, building codes, land use restrictions):	N/R
Enforcement/Permit Tools (e.g., permits, consent decrees):	N/R
Additional Institutional Controls Information:	N/R
Address of Data Sources (URL if available):	N/R
Indicate Whether Institutional Controls in Place:	N/R
Redevelopment Start Date :	N/R
Redevelopment Completion Date :	N/R
ReDev Source of Funding :	N/R
ReDev Activity Funded :	N/R
Number of Redevelopment Jobs Leveraged:	N/R
Redevelopment Land Use: Residential :	N/R
Redevelopment Land Use: Greenspace :	N/R
Redevelopment Land Use: Industrial :	N/R
Redevelopment Land Use: Commercial :	N/R
Predominant Past Use(s) Residential :	N/R
Predominant Past Use(s) Greenspace :	N/R
Predominant Past Use(s) Industrial :	N/R
Predominant Past Use(s) Commercial :	N/R
Latitude :	44.10501
Longitude :	-69.105443

DRAFT

Map Id: X114
Direction: NNE
Distance: 0.851 mi., 4495 ft.
Elevation: 26 ft.
Relative: Lower

Site Name : FORMER BICKNELL MANUFACTURING COMPANY | BICKNELL MFG CO | FMC CORPORATION
11 LIME STREET
ROCKLAND | Rockland, ME

Database(s) : [ALL SITES - ME, BROWNFIELDS - ME, BROWNFIELDS-ACRES, ECHO, EJ BROWNFIELDS, FED BROWNFIELDS, FRS, HIST FED BROWNFIELDS, RAATS, RCRA NONGEN, SPILLS - ME, VCP - ME] ***(cont.)***

Envirosite ID: 50665797
EPA ID: N/R

FED BROWNFIELDS ***(cont.)***

ACRES Property ID :	167661
EPA ID :	N/R
Acreage and Greenspace Created :	N/R
Amount of Funding Expended on This Activity:	N/R
Assessment Phase :	N/R
Awp Catalyst Yn :	N/R
Cf State Code :	N/R
Cleanup Doc :	N/R
Congressional District :	N/R
Current Owner :	N/R
Date ICs in Place :	N/R
Description/History :	N/R
EPA Region :	1
Entity Providing Assessment Funds :	N/R
Fca Fy :	N/R
Flag EC In Place :	N/R
Flag EC Required :	N/R
Future Use: Multistory (arces) :	N/R
GPA Type Description :	N/R
GPA Type ID :	N/R
Grant ID :	N/R
Ind Name :	N/R
Indicate Whether Institutional Controls are in Place:	N/R
Other Media Ind :	N/R
Past Use: Multistory (arces) :	N/R
Primary Name :	N/R
Program Code :	BF
ReDev Name of Entity Providing Funds:	N/R
Registry ID :	N/R
Rfr Notation :	N/R
Stcntrbg :	N/R
Sub Name :	N/R
Cooperative Agreement Recipient Name:	Rockland City of
Cooperative Agreement Number :	96165801
Type of CA Funding Used :	Hazardous
For Assessment, Cleanup, Multipurpose and RLF CAs, Type of Funding:	N/R
Property Alias :	N/R
Property Owner :	Private
Size (in acres) :	1.14
Parcel Number(s) :	Map 3, Lot E1
Is this property enrolled in a State or Tribal Voluntary Response Program?:	N/R
Date of Enrollment :	N/R
AA Activity Funded :	Phase I
Assessment Start Date :	2013-08-19
Assessment Completion Date :	2014-02-18
AA Name of Entity Providing Funds :	EPA

DRAFT

Map Id: X114
Direction: NNE
Distance: 0.851 mi., 4495 ft.
Elevation: 26 ft.
Relative: Lower

Site Name : FORMER BICKNELL MANUFACTURING COMPANY | BICKNELL MFG CO | FMC CORPORATION
11 LIME STREET
ROCKLAND | Rockland, ME

Database(s) : [ALL SITES - ME, BROWNFIELDS - ME, BROWNFIELDS-ACRES, ECHO, EJ BROWNFIELDS, FED BROWNFIELDS, FRS, HIST FED BROWNFIELDS, RAATS, RCRA NONGEN, SPILLS - ME, VCP - ME] ***(cont.)***

Envirosite ID: 50665797
EPA ID: N/R

FED BROWNFIELDS ***(cont.)***

AA Source of Funding :	N/R
Indicate Whether Cleanup is Necessary:	U
Contaminants Found :	N/R
Contaminants Cleaned Up :	N/R
Contaminants REC :	Asbestos Other Metals
Media Affected :	Soil
Media Cleaned Up :	N/R
Cleanup Activity Start Date :	N/R
Cleanup Activity Completion Date :	N/R
Indicate whether Cleanup/Treatment Technology(ies) Were Implemented:	N/R
Excavation and Disposal of Soils :	N/R
Extraction of Contaminants (soil vapor, free product, groundwater, etc.):	N/R
Removal of Materials (tanks and piping, etc.):	N/R
Reduction of Contaminants through Bioremediation/Phytoremediation:	N/R
Cleanup of Structures (removal/abatement of asbestos/lead, PCB caulk, other contaminated building materials, etc.):	N/R
Additional Cleanup/Treatment Technology(ies) Information:	N/R
Address of Data Source (URL if available):	N/R
Indicate Whether Engineering Controls are Required:	N/R
Cover Technologies (e.g., Capping) :	N/R
Security (e.g., Guard, Fence) :	N/R
Immobilization Process (e.g., Encapsulaton, In-Situ Solidification):	N/R
Engineering Barriers (e.g., Slurry Walls, Sheet):	N/R
Other :	N/R
Additional Engineering Controls Information:	N/R
Indicate Whether Engineering Controls are in Place:	N/R
ACRES Cleaned Up :	N/R
Number of Cleanup Jobs Leveraged :	N/R
Section 128(a) State/Tribal :	N/R
Multipurpose - Cost Share Amount :	N/R
Cleanup - Cost Share Amount :	N/R
RLF Loan - RLF Loan Amount :	N/R
RLF Loan - Cost Share Amount :	N/R
RLF Loan - Program income Amount :	N/R
Date RLF Loan Signed :	N/R
RLF Loan - Repayment Period :	N/R
RLF Loan - Interest Rate :	N/R

DRAFT

Map Id: X114
Direction: NNE
Distance: 0.851 mi., 4495 ft.
Elevation: 26 ft.
Relative: Lower

Site Name : FORMER BICKNELL MANUFACTURING COMPANY | BICKNELL MFG CO | FMC CORPORATION
11 LIME STREET
ROCKLAND | Rockland, ME

Database(s) : [ALL SITES - ME, BROWNFIELDS - ME, BROWNFIELDS-ACRES, ECHO, EJ BROWNFIELDS, FED BROWNFIELDS, FRS, HIST FED BROWNFIELDS, RAATS, RCRA NONGEN, SPILLS - ME, VCP - ME] ***(cont.)***

Envirosite ID: 50665797
EPA ID: N/R

FED BROWNFIELDS ***(cont.)***

RLF Subgrant - RLF Subgrant Amount :	N/R
RLF Subgrant - Cost Share Amount :	N/R
RLF Subgrant - Program Income Amount:	N/R
Date RLF Subgrant Signed :	N/R
Cleanup Source of Funding :	N/R
Cleanup Name of Entity Providing Funds:	N/R
Cleanup Activity Funded :	N/R
Indicate whether Institutional Controls are Required:	U
Proprietary Controls (e.g., easements, covenants):	N/R
Informational Devices (e.g., state registries, deed notices):	N/R
Governmental Controls (e.g., zoning, building codes, land use restrictions):	N/R
Enforcement/Permit Tools (e.g., permits, consent decrees):	N/R
Additional Institutional Controls Information:	N/R
Address of Data Sources (URL if available):	N/R
Indicate Whether Institutional Controls in Place:	N/R
Redevelopment Start Date :	N/R
Redevelopment Completion Date :	N/R
ReDev Source of Funding :	N/R
ReDev Activity Funded :	N/R
Number of Redevelopment Jobs Leveraged:	N/R
Redevelopment Land Use: Residential :	N/R
Redevelopment Land Use: Greenspace :	N/R
Redevelopment Land Use: Industrial :	N/R
Redevelopment Land Use: Commercial :	N/R
Predominant Past Use(s) Residential :	N/R
Predominant Past Use(s) Greenspace :	N/R
Predominant Past Use(s) Industrial :	N/R
Predominant Past Use(s) Commercial :	N/R
Latitude :	44.10501
Longitude :	-69.105443

ACRES Property ID :	167661
EPA ID :	N/R
Acreage and Greenspace Created :	N/R
Amount of Funding Expended on This Activity:	N/R
Assessment Phase :	N/R
Awp Catalyst Yn :	N/R
Cf State Code :	N/R
Cleanup Doc :	N/R

DRAFT

Map Id: X114
Direction: NNE
Distance: 0.851 mi., 4495 ft.
Elevation: 26 ft.
Relative: Lower

Site Name : FORMER BICKNELL MANUFACTURING COMPANY | BICKNELL MFG CO | FMC CORPORATION
11 LIME STREET
ROCKLAND | Rockland, ME

Database(s) : [ALL SITES - ME, BROWNFIELDS - ME, BROWNFIELDS-ACRES, ECHO, EJ BROWNFIELDS, FED BROWNFIELDS, FRS, HIST FED BROWNFIELDS, RAATS, RCRA NONGEN, SPILLS - ME, VCP - ME] ***(cont.)***

Envirosite ID: 50665797
EPA ID: N/R

FED BROWNFIELDS ***(cont.)***

Congressional District :	N/R
Current Owner :	N/R
Date ICs in Place :	N/R
Description/History :	N/R
EPA Region :	1
Entity Providing Assessment Funds :	N/R
Fca Fy :	N/R
Flag EC In Place :	N/R
Flag EC Required :	N/R
Future Use: Multistory (arces) :	N/R
GPA Type Description :	N/R
GPA Type ID :	N/R
Grant ID :	N/R
Ind Name :	N/R
Indicate Whether Institutional Controls are in Place:	N/R
Other Media Ind :	N/R
Past Use: Multistory (arces) :	N/R
Primary Name :	N/R
Program Code :	BF
ReDev Name of Entity Providing Funds:	N/R
Registry ID :	N/R
Rfr Notation :	N/R
Stcntrbg :	N/R
Sub Name :	N/R
Cooperative Agreement Recipient Name:	Rockland City of
Cooperative Agreement Number :	96165801
Type of CA Funding Used :	Hazardous
For Assessment, Cleanup, Multipurpose and RLF CAs, Type of Funding:	N/R
Property Alias :	N/R
Property Owner :	Private
Size (in acres) :	1.14
Parcel Number(s) :	Map 3, Lot E1
Is this property enrolled in a State or Tribal Voluntary Response Program?:	N/R
Date of Enrollment :	N/R
AA Activity Funded :	N/R
Assessment Start Date :	N/R
Assessment Completion Date :	N/R
AA Name of Entity Providing Funds :	N/R
AA Source of Funding :	N/R
Indicate Whether Cleanup is Necessary:	U
Contaminants Found :	N/R
Contaminants Cleaned Up :	N/R
Contaminants REC :	Asbestos Other Metals
Media Affected :	Soil
Media Cleaned Up :	N/R
Cleanup Activity Start Date :	N/R
Cleanup Activity Completion Date :	N/R

DRAFT

Map Id: X114
Direction: NNE
Distance: 0.851 mi., 4495 ft.
Elevation: 26 ft.
Relative: Lower

Site Name : FORMER BICKNELL MANUFACTURING COMPANY | BICKNELL MFG CO | FMC CORPORATION
11 LIME STREET
ROCKLAND | Rockland, ME

Database(s) : [ALL SITES - ME, BROWNFIELDS - ME, BROWNFIELDS-ACRES, ECHO, EJ BROWNFIELDS, FED BROWNFIELDS, FRS, HIST FED BROWNFIELDS, RAATS, RCRA NONGEN, SPILLS - ME, VCP - ME] ***(cont.)***

Envirosite ID: 50665797
EPA ID: N/R

FED BROWNFIELDS ***(cont.)***

Indicate whether Cleanup/Treatment Technology(ies) Were Implemented:	N/R
Excavation and Disposal of Soils :	N/R
Extraction of Contaminants (soil vapor, free product, groundwater, etc.):	N/R
Removal of Materials (tanks and piping, etc.):	N/R
Reduction of Contaminants through Bioremediation/Phytoremediation:	N/R
Cleanup of Structures (removal/abatement of asbestos/lead, PCB caulk, other contaminated building materials, etc.):	N/R
Additional Cleanup/Treatment Technology(ies) Information:	N/R
Address of Data Source (URL if available):	N/R
Indicate Whether Engineering Controls are Required:	N/R
Cover Technologies (e.g., Capping) :	N/R
Security (e.g., Guard, Fence) :	N/R
Immobilization Process (e.g., Encapsulaton, In-Situ Solidification):	N/R
Engineering Barriers (e.g., Slurry Walls, Sheet):	N/R
Other :	N/R
Additional Engineering Controls Information:	N/R
Indicate Whether Engineering Controls are in Place:	N/R
ACRES Cleaned Up :	N/R
Number of Cleanup Jobs Leveraged :	N/R
Section 128(a) State/Tribal :	N/R
Multipurpose - Cost Share Amount :	N/R
Cleanup - Cost Share Amount :	N/R
RLF Loan - RLF Loan Amount :	N/R
RLF Loan - Cost Share Amount :	N/R
RLF Loan - Program income Amount :	N/R
Date RLF Loan Signed :	N/R
RLF Loan - Repayment Period :	N/R
RLF Loan - Interest Rate :	N/R
RLF Subgrant - RLF Subgrant Amount :	N/R
RLF Subgrant - Cost Share Amount :	N/R
RLF Subgrant - Program Income Amount:	N/R
Date RLF Subgrant Signed :	N/R
Cleanup Source of Funding :	N/R
Cleanup Name of Entity Providing Funds:	N/R
Cleanup Activity Funded :	N/R
Indicate whether Institutional Controls are Required:	U

DRAFT

Map Id: X114
Direction: NNE
Distance: 0.851 mi., 4495 ft.
Elevation: 26 ft.
Relative: Lower

Site Name : FORMER BICKNELL MANUFACTURING COMPANY | BICKNELL MFG CO | FMC CORPORATION
11 LIME STREET
ROCKLAND | Rockland, ME

Database(s) : [ALL SITES - ME, BROWNFIELDS - ME, BROWNFIELDS-ACRES, ECHO, EJ BROWNFIELDS, FED BROWNFIELDS, FRS, HIST FED BROWNFIELDS, RAATS, RCRA NONGEN, SPILLS - ME, VCP - ME] ***(cont.)***

Envirosite ID: 50665797
EPA ID: N/R

FED BROWNFIELDS ***(cont.)***

Proprietary Controls (e.g., easements, covenants):	N/R
Informational Devices (e.g., state registries, deed notices):	N/R
Governmental Controls (e.g., zoning, building codes, land use restrictions):	N/R
Enforcement/Permit Tools (e.g., permits, consent decrees):	N/R
Additional Institutional Controls Information:	N/R
Address of Data Sources (URL if available):	N/R
Indicate Whether Institutional Controls in Place:	N/R
Redevelopment Start Date :	N/R
Redevelopment Completion Date :	N/R
ReDev Source of Funding :	N/R
ReDev Activity Funded :	N/R
Number of Redevelopment Jobs Leveraged:	N/R
Redevelopment Land Use: Residential :	N/R
Redevelopment Land Use: Greenspace :	N/R
Redevelopment Land Use: Industrial :	N/R
Redevelopment Land Use: Commercial :	N/R
Predominant Past Use(s) Residential :	N/R
Predominant Past Use(s) Greenspace :	N/R
Predominant Past Use(s) Industrial :	N/R
Predominant Past Use(s) Commercial :	N/R
Latitude :	44.10501
Longitude :	-69.105443

FRS

Facility Name :	BICKNELL MFG CO
Facility Address :	11 LIME ST, ROCKLAND, ME 048410627
County :	KNOX

Site Details

Registry ID :	110003553770
FRS Facility URL :	Click here for hyperlink provided by the agency.
Last Date in Agency List :	2024-12-16

Source Description

DRAFT

Map Id: X114
Direction: NNE
Distance: 0.851 mi., 4495 ft.
Elevation: 26 ft.
Relative: Lower

Site Name : FORMER BICKNELL MANUFACTURING COMPANY | BICKNELL MFG CO | FMC CORPORATION
11 LIME STREET
ROCKLAND | Rockland, ME

Database(s) : [ALL SITES - ME, BROWNFIELDS - ME, BROWNFIELDS-ACRES, ECHO, EJ BROWNFIELDS, FED BROWNFIELDS, FRS, HIST FED BROWNFIELDS, RAATS, RCRA NONGEN, SPILLS - ME, VCP - ME] ***(cont.)***

Envirosite ID: 50665797
EPA ID: N/R

FRS ***(cont.)***

Source Description :

ACRES stores information reported by EPA Brownfields grant recipients on brownfields properties assessed or cleaned up with grant funding as well as information on Targeted Brownfields Assessments performed by EPA Regions.

Source Description :

RCRAInfo is EPA's comprehensive information system that supports the Resource Conservation and Recovery Act (RCRA) of 1976 and the Hazardous and Solid Waste Amendments (HSWA) of 1984 through the tracking of events and activities related to facilities that generate, transport, and treat, store, or dispose of hazardous waste. RCRAInfo allows RCRA program staff to track the notification, permit, compliance, and corrective action activities required under RCRA. RCRAInfo also supports generation of the National Hazardous Waste Biennial Report. All generators and treatment, storage, and disposal facilities who handle hazardous waste are required to report to the EPA Administrator at least once every two years to support creation of the Biennial Report.

FRS Environmental Interest

Source and System ID : ACRES - 167661
RCRAINFO - MED001105790

Facility Name : FORMER BICKNELL MANUFACTURING COMPANY
Facility Address : 11 LIME ST, ROCKLAND, ME 048410627
County : KNOX

Site Details

Registry ID : 110003553770
FRS Facility URL : Click here for hyperlink provided by the agency.
Last Date in Agency List : 2017-12-07

Source Description

Source Description :

ACRES stores information reported by EPA Brownfields grant recipients on brownfields properties assessed or cleaned up with grant funding as well as information on Targeted Brownfields Assessments performed by EPA Regions.

DRAFT

Map Id: X114
Direction: NNE
Distance: 0.851 mi., 4495 ft.
Elevation: 26 ft.
Relative: Lower

Site Name : FORMER BICKNELL MANUFACTURING COMPANY | BICKNELL MFG CO | FMC CORPORATION
11 LIME STREET
ROCKLAND | Rockland, ME

Database(s) : [ALL SITES - ME, BROWNFIELDS - ME, BROWNFIELDS-ACRES, ECHO, EJ BROWNFIELDS, FED BROWNFIELDS, FRS, HIST FED BROWNFIELDS, RAATS, RCRA NONGEN, SPILLS - ME, VCP - ME] ***(cont.)***

Envirosite ID: 50665797
EPA ID: N/R

FRS ***(cont.)***

Source Description :

RCRAInfo is EPA's comprehensive information system that supports the Resource Conservation and Recovery Act (RCRA) of 1976 and the Hazardous and Solid Waste Amendments (HSWA) of 1984 through the tracking of events and activities related to facilities that generate, transport, and treat, store, or dispose of hazardous waste. RCRAInfo allows RCRA program staff to track the notification, permit, compliance, and corrective action activities required under RCRA. RCRAInfo also supports generation of the National Hazardous Waste Biennial Report. All generators and treatment, storage, and disposal facilities who handle hazardous waste are required to report to the EPA Administrator at least once every two years to support creation of the Biennial Report.

FRS Environmental Interest

Source and System ID :	ACRES - 167661 RCRAINFO - MED001105790

HIST FED BROWNFIELDS

Facility Name :	Former Bicknell Manufacturing Company
Facility Address :	11 Lime Street, Rockland, ME 04841

Site Details

ACRES Property ID :	167661
Property Size (acres) :	1.14
Local Property Number(s) :	Map 3, Lot E1
Ownership Entity :	Private
Current Owner :	Rockland Granite Company, LLC
Did Ownership Change :	N
SFLLP fact into the ownership :	N/R
Latitude :	44.10501
Longitude :	-69.105443
Horizontal Collection Method :	Address Matching-House Number
Source Map Scale :	N/R
Reference Point :	Entrance Point of a Facility or Station
Horizontal Reference Datum :	North American Datum of 1983

Description/History :

The Site is currently operated as a commercial/light industrial rental facility (i.e., small carpentry shops, artists, etc.) with much of the building vacant. The Site was originally developed as residential property circa 1885. The Site has been utilized as a manufacturing facility since approximately 1896. The Site operated as Livingston Granite Tools Manufacturing, which later became Bicknell Manufacturing Company. These companies manufactured tools and machinery that were used for rock cutting until 1991.

Last Date in Agency List : 2023-10-03

DRAFT

Map Id: X114
Direction: NNE
Distance: 0.851 mi., 4495 ft.
Elevation: 26 ft.
Relative: Lower

Site Name : FORMER BICKNELL MANUFACTURING COMPANY | BICKNELL MFG CO | FMC CORPORATION
11 LIME STREET
ROCKLAND | Rockland, ME

Database(s) : [ALL SITES - ME, BROWNFIELDS - ME, BROWNFIELDS-ACRES, ECHO, EJ BROWNFIELDS, FED BROWNFIELDS, FRS, HIST FED BROWNFIELDS, RAATS, RCRA NONGEN, SPILLS - ME, VCP - ME] ***(cont.)***

Envirosite ID: 50665797
EPA ID: N/R

HIST FED BROWNFIELDS ***(cont.)***

Additional Details

Past Use: Greenspace (acres) :	N/R
Past Use: Residential (acres) :	N/R
Past Use: Commercial (acres) :	N/R
Past Use: Industrial (acres) :	N/R
Past Use: Multistory (acres) :	N/R
Cleanup Required :	U
Contaminants Found: Controlled Substances:	N/R
Contaminants Found: Petroleum :	N/R
Contaminants Found: Asbestos :	Y
Contaminants Found: Lead :	N/R
Contaminants Found: PAHs :	N/R
Contaminants Found: PCBs :	N/R
Contaminants Found: VOCs :	N/R
Contaminants Found: Selenium :	N/R
Contaminants Found: Iron :	N/R
Contaminants Found: Arsenic :	Y
Contaminants Found: Cadmium :	N/R
Contaminants Found: Chromium :	N/R
Contaminants Found: Copper :	N/R
Contaminants Found: Mercury :	N/R
Contaminants Found: Nickel :	N/R
Contaminants Found: Pesticides :	N/R
Contaminants Found: SVOCs :	N/R
Contaminants Found: Other Metals :	Y
Contaminants Found: Other :	N/R
Contaminants Found: Other (Descr) :	N/R
Contaminants Found: Unknown :	N/R
Contaminants Found: None :	N/R
Contaminants Cleaned Up: Controlled Substances:	N/R
Contaminants Cleaned Up: Petroleum :	N/R
Contaminants Cleaned Up: Asbestos :	N/R
Contaminants Cleaned Up: Lead :	N/R
Contaminants Cleaned Up: PAHs :	N/R
Contaminants Cleaned Up: PCBs :	N/R
Contaminants Cleaned Up: VOCs :	N/R
Contaminants Cleaned Up: Selenium :	N/R
Contaminants Cleaned Up: Iron :	N/R
Contaminants Cleaned Up: Arsenic :	N/R
Contaminants Cleaned Up: Cadmium :	N/R
Contaminants Cleaned Up: Chromium :	N/R
Contaminants Cleaned Up: Copper :	N/R
Contaminants Cleaned Up: Mercury :	N/R
Contaminants Cleaned Up: Nickel :	N/R
Contaminants Cleaned Up: Pesticides :	N/R
Contaminants Cleaned Up: SVOCs :	N/R
Contaminants Cleaned Up: Other Metals:	N/R
Contaminants Cleaned Up: Other :	N/R

DRAFT

Map Id: X114
Direction: NNE
Distance: 0.851 mi., 4495 ft.
Elevation: 26 ft.
Relative: Lower

Site Name : FORMER BICKNELL MANUFACTURING COMPANY | BICKNELL MFG CO | FMC CORPORATION
11 LIME STREET
ROCKLAND | Rockland, ME

Database(s) : [ALL SITES - ME, BROWNFIELDS - ME, BROWNFIELDS-ACRES, ECHO, EJ BROWNFIELDS, FED BROWNFIELDS, FRS, HIST FED BROWNFIELDS, RAATS, RCRA NONGEN, SPILLS - ME, VCP - ME] ***(cont.)***

Envirosite ID: 50665797
EPA ID: N/R

HIST FED BROWNFIELDS ***(cont.)***

Contaminants Cleaned Up: Other (Descr):	N/R
Contaminants Cleaned Up: Unknown :	N/R
Contaminants Cleaned Up: None :	N/R
Media Affected: Air :	N/R
Media Affected: Sediments :	N/R
Media Affected: Soil :	Y
Media Affected: Drinking Water :	N/R
Media Affected: Ground Water :	N/R
Media Affected: Surface Water :	N/R
Media Affected: Bldg Materials :	N/R
Media Affected: Indoor Air :	N/R
Media Affected: Unknown :	N/R
Media Cleaned Up: Air :	N/R
Media Cleaned Up: Sediments :	N/R
Media Cleaned Up: Soil :	N/R
Media Cleaned Up: Drinking Water :	N/R
Media Cleaned Up: Ground Water :	N/R
Media Cleaned Up: Surface Water :	N/R
Media Cleaned Up: Bldg Materials :	N/R
Media Cleaned Up: Indoor Air :	N/R
Media Cleaned Up: Unknown :	N/R
ST/Tribal Prg ID Number :	N/R
Further Action/Cleanup :	N/R
Enrollment ST/Tribal Prg :	N/R
Institutional Ctrl (ICs) Req? :	U
IC Category: Proprietary Controls :	N/R
IC Category: Informational Devices :	N/R
IC Category: Governmental Controls :	N/R
IC Category: Enforcement/Permit Tools:	N/R
ICs in Place? :	N/R
Date ICs in Place :	N/R
Future Use: Greenspace :	N/R
Future Use: Residential :	N/R
Future Use: Commercial :	N/R
Future Use: Industrial :	N/R
Future Use: Multistory (acres) :	N/R

Assessment Details

Cooperative Agreement Number :	96165801
Type of Brownfields Grant :	Assessment
Type of Funding :	Hazardous
Grant Recipient Name :	Rockland City of
IC Data Address :	N/R
Redevelopment Completion Date :	N/R
Cleanup Start Date :	N/R
Cleanup Completion Date :	N/R
Redevelopment Start Date :	N/R

DRAFT

Map Id: X114
Direction: NNE
Distance: 0.851 mi., 4495 ft.
Elevation: 26 ft.
Relative: Lower

Site Name : FORMER BICKNELL MANUFACTURING COMPANY | BICKNELL MFG CO | FMC CORPORATION
11 LIME STREET
ROCKLAND | Rockland, ME

Database(s) : [ALL SITES - ME, BROWNFIELDS - ME, BROWNFIELDS-ACRES, ECHO, EJ BROWNFIELDS, FED BROWNFIELDS, FRS, HIST FED BROWNFIELDS, RAATS, RCRA NONGEN, SPILLS - ME, VCP - ME] ***(cont.)***

Envirosite ID: 50665797
EPA ID: N/R

HIST FED BROWNFIELDS ***(cont.)***

Number of Cleanup and Redev Jobs :	N/R
Acreage and Greenspace Created :	N/R
Photographs are Available :	Y
Video is Available :	N
Accomplishment Counted :	Y
Assessment Phase :	N/R
Assessment Start Date :	2013-08-19
Assessment Completion Date :	2014-02-18
Amount of Assessment Funding :	5817
Source of Assessment Funding :	N/R
Entity Providing Assessment Funds :	EPA
Source of Cleanup Funding :	N/R
Entity Providing Cleanup Funds :	N/R
Amount of Cleanup Funding :	N/R
Source of Redevelopment Funding :	N/R
Entity Prvding Redevelopment Funds :	N/R
Amount of Redevelopment Funding :	N/R

Cooperative Agreement Number :	96165801
Type of Brownfields Grant :	Assessment
Type of Funding :	Hazardous
Grant Recipient Name :	Rockland City of
IC Data Address :	N/R
Redevelopment Completion Date :	N/R
Cleanup Start Date :	N/R
Cleanup Completion Date :	N/R
Redevelopment Start Date :	N/R
Number of Cleanup and Redev Jobs :	N/R
Acreage and Greenspace Created :	N/R
Photographs are Available :	Y
Video is Available :	N
Accomplishment Counted :	N
Assessment Phase :	N/R
Assessment Start Date :	2014-02-05
Assessment Completion Date :	2014-09-23
Amount of Assessment Funding :	27777
Source of Assessment Funding :	N/R
Entity Providing Assessment Funds :	EPA
Source of Cleanup Funding :	N/R
Entity Providing Cleanup Funds :	N/R
Amount of Cleanup Funding :	N/R
Source of Redevelopment Funding :	N/R
Entity Prvding Redevelopment Funds :	N/R
Amount of Redevelopment Funding :	N/R

Cooperative Agreement Number :	96165801
Type of Brownfields Grant :	Assessment
Type of Funding :	Hazardous

DRAFT

Map Id: X114
Direction: NNE
Distance: 0.851 mi., 4495 ft.
Elevation: 26 ft.
Relative: Lower

Site Name : FORMER BICKNELL MANUFACTURING COMPANY | BICKNELL MFG CO | FMC CORPORATION
11 LIME STREET
ROCKLAND | Rockland, ME

Database(s) : [ALL SITES - ME, BROWNFIELDS - ME, BROWNFIELDS-ACRES, ECHO, EJ BROWNFIELDS, FED BROWNFIELDS, FRS, HIST FED BROWNFIELDS, RAATS, RCRA NONGEN, SPILLS - ME, VCP - ME] ***(cont.)***

Envirosite ID: 50665797
EPA ID: N/R

HIST FED BROWNFIELDS ***(cont.)***

Grant Recipient Name :	Rockland City of
IC Data Address :	N/R
Redevelopment Completion Date :	N/R
Cleanup Start Date :	N/R
Cleanup Completion Date :	N/R
Redevelopment Start Date :	N/R
Number of Cleanup and Redev Jobs :	N/R
Acreage and Greenspace Created :	N/R
Photographs are Available :	Y
Video is Available :	N
Accomplishment Counted :	N
Assessment Phase :	N/R
Assessment Start Date :	2015-01-01
Assessment Completion Date :	2016-09-30
Amount of Assessment Funding :	3603
Source of Assessment Funding :	N/R
Entity Providing Assessment Funds :	EPA
Source of Cleanup Funding :	N/R
Entity Providing Cleanup Funds :	N/R
Amount of Cleanup Funding :	N/R
Source of Redevelopment Funding :	N/R
Entity Prvding Redevelopment Funds :	N/R
Amount of Redevelopment Funding :	N/R

Cooperative Agreement Number :	96165801
Type of Brownfields Grant :	Assessment
Type of Funding :	Hazardous
Grant Recipient Name :	Rockland City of
IC Data Address :	N/R
Redevelopment Completion Date :	N/R
Cleanup Start Date :	N/R
Cleanup Completion Date :	N/R
Redevelopment Start Date :	N/R
Number of Cleanup and Redev Jobs :	N/R
Acreage and Greenspace Created :	N/R
Photographs are Available :	Y
Video is Available :	N
Accomplishment Counted :	N/R
Assessment Phase :	N/R
Assessment Start Date :	N/R
Assessment Completion Date :	N/R
Amount of Assessment Funding :	N/R
Source of Assessment Funding :	N/R
Entity Providing Assessment Funds :	N/R
Source of Cleanup Funding :	N/R
Entity Providing Cleanup Funds :	N/R
Amount of Cleanup Funding :	N/R
Source of Redevelopment Funding :	N/R
Entity Prvding Redevelopment Funds :	N/R

DRAFT

Map Id: X114
Direction: NNE
Distance: 0.851 mi., 4495 ft.
Elevation: 26 ft.
Relative: Lower

Site Name : FORMER BICKNELL MANUFACTURING COMPANY | BICKNELL MFG CO | FMC CORPORATION
11 LIME STREET
ROCKLAND | Rockland, ME

Database(s) : [ALL SITES - ME, BROWNFIELDS - ME, BROWNFIELDS-ACRES, ECHO, EJ BROWNFIELDS, FED BROWNFIELDS, FRS, HIST FED BROWNFIELDS, RAATS, RCRA NONGEN, SPILLS - ME, VCP - ME] ***(cont.)***

Envirosite ID: 50665797
EPA ID: N/R

HIST FED BROWNFIELDS ***(cont.)***

Amount of Redevelopment Funding : N/R

RAATS

Facility Name : BICKNELL MFG CO
Facility Address : 11 LIME ST, ROCKLAND, ME 048410627

Notices of Violations Summary
Date of Violation : 1986-03-27
Date Achieved Compliance : N/R
Regulation Violated : N
Area of Violation : N/R
Enforcement Action : N/R
Enforcement Action Date : N/R
Enf. Disposition Status : N/R
Enf. Disp. Status Date : N/R
Violation Lead Agency : N/R
Enforcement Lead Agency : N/R
Proposed Penalty Amount : N/R
Final Penalty Amount : N/R
Paid Penalty Amount : N/R

Regulation Violated : N

RCRA NONGEN

Facility Name : BICKNELL MFG CO
Facility Address : 11 LIME ST, ROCKLAND, ME 04841-0627
County : KNOX

Date Form Received by Agency : 2023-02-17
EPA ID : MED001105790
Mailing Address : P O BOX 627, ROCKLAND, ME 04841-0627
Contact : PAUL-F DOHERTY
Contact Address : P O BOX 627, ROCKLAND, ME 04841-0627
Contact Country : US
Contact Telephone : 207-594-8454
Contact Email : N/R
EPA Region : 01
Land Type : Private
Source Type : Deactivation
Classification : Not a generator, verified
Description : Not a generator, verified
Last Date in Agency List : 2024-12-17

DRAFT

Map Id: X114
Direction: NNE
Distance: 0.851 mi., 4495 ft.
Elevation: 26 ft.
Relative: Lower

Site Name : FORMER BICKNELL MANUFACTURING COMPANY | BICKNELL MFG CO | FMC CORPORATION
11 LIME STREET
ROCKLAND | Rockland, ME

Database(s) : [ALL SITES - ME, BROWNFIELDS - ME, BROWNFIELDS-ACRES, ECHO, EJ BROWNFIELDS, FED BROWNFIELDS, FRS, HIST FED BROWNFIELDS, RAATS, RCRA NONGEN, SPILLS - ME, VCP - ME] ***(cont.)***

Envirosite ID: 50665797
EPA ID: N/R

RCRA NONGEN ***(cont.)***

Owner/Operator Summary

Owner/Operator Name :	BICKNELL MFG CO
Owner/Operator Address :	OWNERSTREET, OWNERCITY, ME 99999
Owner/Operator Country :	US
Owner/Operator Telephone :	207-555-1212
Owner/Operator Email :	N/R
Owner/Operator Fax :	N/R
Legal Status :	Private
Owner/Operator Type :	Owner
Owner/Operator Start Date :	N/R
Owner/Operator End Date :	N/R

Handler Activities Summary

U.S. Importer of Hazardous Waste :	N
Mixed Waste (Haz. and Radioactive) :	N/R
Recycler of Hazardous Waste :	N
Transporter of Hazardous Waste :	N
Treater, Storer or Disposer of HW :	N
Underground Injection Activity :	N
On-site Burner Exemption :	N
Furnace Exemption :	N
Used Oil Fuel Burner :	N
Used Oil Processor :	N
Used Oil Refiner :	N
Used Oil Fuel Marketer to Burner :	N
Used Oil Specification Marketer :	N
Used Oil Transfer Facility :	N
Used Oil Transporter :	N

Historical Generators

Date Form Received by Agency :	1980-07-25
Facility Name :	BICKNELL MFG CO
Classification :	Small Quantity Generator

Notices of Violations Summary

Regulation Violated :	N

Evaluation Action Summary

Evaluation Date :	1986-03-27
Evaluation :	FOCUSED COMPLIANCE INSPECTION
Area of Violation :	N/R
Date Achieved Compliance :	N/R

DRAFT

Map Id: X114
Direction: NNE
Distance: 0.851 mi., 4495 ft.
Elevation: 26 ft.
Relative: Lower

Site Name : FORMER BICKNELL MANUFACTURING COMPANY | BICKNELL MFG CO | FMC CORPORATION
11 LIME STREET
ROCKLAND | Rockland, ME

Database(s) : [ALL SITES - ME, BROWNFIELDS - ME, BROWNFIELDS-ACRES, ECHO, EJ BROWNFIELDS, FED BROWNFIELDS, FRS, HIST FED BROWNFIELDS, RAATS, RCRA NONGEN, SPILLS - ME, VCP - ME] ***(cont.)***

Envirosite ID: 50665797
EPA ID: N/R

RCRA NONGEN ***(cont.)***

Evaluation Lead Agency :	EPA-Initiated Oversight/Observation/Training

SPILLS - ME

Facility Name :	FMC CORPORATION
Facility Address :	11 LIME STREET, ROCKLAND, ME
Spill Number :	A-506-2015
Actual Spill Date :	2015-08-14
Report Status :	Final Report
Spill Type :	Hazardous Material Incident
Location State Province :	ME
Incident Location :	Business - Industrial
Incident Source :	Land Transportation - Tank Truck
Spill Cause :	Other - Known Cause
Agency Hyperlink :	Click here for hyperlink provided by the agency.
Last Date in Agency List :	2024-09-10
Medium(s) :	Land

Spill Logs

Log Location Description :	FMC 11 Lime Street
Log Location Town :	ROCKLAND
Log Tank Involved :	None
Log Note :	7000 gallon tank truck leaking

Products Found

Product Code :	HAZARDOUS CHEMICAL - SPECIFIED IN REPORT
Product Amount :	500 gals.

VCP - ME

Facility Name :	BICKNELL MANUFACTURING
Facility Address :	11 LIME STREET, ROCKLAND
County :	KNOX
Status Date :	2019-11-08
Site Number :	REM02278
Program :	Voluntary Response Action Program
Alias :	N/R
Acres :	1
IC Controls :	False
Status :	REMEDIATION STAGE

DRAFT

Map Id: X114
Direction: NNE
Distance: 0.851 mi., 4495 ft.
Elevation: 26 ft.
Relative: Lower

Site Name : FORMER BICKNELL MANUFACTURING COMPANY | BICKNELL MFG CO | FMC CORPORATION
11 LIME STREET
ROCKLAND | Rockland, ME

Database(s) : [ALL SITES - ME, BROWNFIELDS - ME, BROWNFIELDS-ACRES, ECHO, EJ BROWNFIELDS, FED BROWNFIELDS, FRS, HIST FED BROWNFIELDS, RAATS, RCRA NONGEN, SPILLS - ME, VCP - ME] ***(cont.)***

Envirosite ID: 50665797
EPA ID: N/R

VCP - ME ***(cont.)***

Sub Status :	ONGOING
Latitude :	44.105
Longitude :	-69.10522
Last Date in Agency List :	2024-12-16

Map Id: Y115
Direction: NE
Distance: 0.855 mi., 4513 ft.
Elevation: 0 ft.
Relative: Lower

Site Name : NAVAL SECTION BASE
44.104444, -69.101944
ROCKLAND, ME

Database(s) : [FUDS]

Envirosite ID: 31181176
EPA ID: N/R

FUDS

Facility Name :	NAVAL SECTION BASE
Facility Address :	ROCKLAND, ME
County :	KNOX
FUDS Property ID :	D01ME0548
FUDS Installation ID :	ME19799F880800
Status :	Properties without projects
NPL Status :	Not on the NPL
Current Owner :	N/R
Eligibility :	Eligible
FUDS Property have project :	no
EPA Region :	01
Congressional District :	01
District :	nae
EMS Map Link :	Click here for hyperlink provided by the agency.
Latitude :	44.104444
Longitude :	-69.101944
Fiscal Year :	2022
Last Date in Agency List :	2024-11-20

DRAFT

Map Id: 116
Direction: NNE
Distance: 0.862 mi., 4550 ft.
Elevation: 11 ft.
Relative: Lower

Site Name : JOURNEY'S END MARINA | JOURNEYS END MARINA | O'HARA CORPORATION
120 TILLSON AVE | 120 TILLSON AVE #1 | 120 TILLSON AVE null
ROCKLAND | Rockland, ME

Database(s) : [AST - ME, ECHO, EGAD - ME, EJ TOXIC RELEASE, ERNS, FRS, HIST NPDES - ME, ICIS, INACTIVE PCS, LAST - ME, MANIFEST EPA, PCS FACILITY, RCRA VSQG, SPILLS - ME, STORMWATER, STORMWATER - ME, T 2 - ME, TRIS, UST AOS - ME]

Envirosite ID: 50665723
EPA ID: N/R

AST - ME

Facility Name :	JORNEYS END MARINA
Facility Address :	120 TILLSON AVE, ROCKLAND
Registration Date :	2006-03-31
Registration Number :	21128
Facility Location :	ROCKLAND
Facility Use Code :	PRIVATE FUELING
Facility Telephone Number :	2075944444
Owner Name :	O HARA CORP
Owner Delivery Address :	120 TILLSON AVE, ROCKLAND, ME 04841
Owner Contact :	FRANK O HARA JR
Owner Telephone Number :	2075944444
Operator Name :	O HARA CORP
Operator Delivery Address :	120 TILLSON AVE, ROCKLAND, ME 04841
Operator Contact :	FRANK O HARA JR
Operator Telephone Number :	2075944444
Near Private Water :	N
Near Public Water :	N
Nearby Water Other Owner :	N
On Aquifer :	N
Latitude :	44.10500343
Longitude :	-69.10435647
Last Date in Agency List :	2025-02-10

Registration Date :	2006-03-31
Registration Number :	21128
Facility Location :	ROCKLAND
Facility Use Code :	PRIVATE FUELING
Facility Telephone Number :	2075944444
Owner Name :	O HARA CORP
Owner Delivery Address :	120 TILLSON AVE, ROCKLAND, ME 04841
Owner Contact :	FRANK O HARA JR
Owner Telephone Number :	2075944444
Operator Name :	O HARA CORP
Operator Delivery Address :	120 TILLSON AVE, ROCKLAND, ME 04841
Operator Contact :	FRANK O HARA JR
Operator Telephone Number :	2075944444
Near Private Water :	N
Near Public Water :	N
Nearby Water Other Owner :	N
On Aquifer :	N
Latitude :	N/R
Longitude :	N/R
Last Date in Agency List :	2025-02-10

DRAFT

Map Id: 116
Direction: NNE
Distance: 0.862 mi., 4550 ft.
Elevation: 11 ft.
Relative: Lower

Site Name : JOURNEY'S END MARINA | JOURNEYS END MARINA | O'HARA CORPORATION
120 TILLSON AVE | 120 TILLSON AVE #1 | 120 TILLSON AVE null
ROCKLAND | Rockland, ME

Database(s) : [AST - ME, ECHO, EGAD - ME, EJ TOXIC RELEASE, ERNS, FRS, HIST NPDES - ME, ICIS, INACTIVE PCS, LAST - ME, MANIFEST EPA, PCS FACILITY, RCRA VSQG, SPILLS - ME, STORMWATER, STORMWATER - ME, T 2 - ME, TRIS, UST AOS - ME] ***(cont.)***

Envirosite ID: 50665723
EPA ID: N/R

AST - ME ***(cont.)***

Registration Date :	2006-03-31
Registration Number :	21128
Facility Location :	ROCKLAND
Facility Use Code :	PRIVATE FUELING
Facility Telephone Number :	2075944444
Owner Name :	O HARA CORP
Owner Delivery Address :	120 TILLSON AVE, ROCKLAND, ME 04841
Owner Contact :	FRANK O HARA JR
Owner Telephone Number :	2075944444
Operator Name :	O HARA CORP
Operator Delivery Address :	120 TILLSON AVE, ROCKLAND, ME 04841
Operator Contact :	FRANK O HARA JR
Operator Telephone Number :	2075944444
Near Private Water :	N
Near Public Water :	N
Nearby Water Other Owner :	N
On Aquifer :	N
Latitude :	44.10454848
Longitude :	-69.10322518
Last Date in Agency List :	2025-02-10

Registration Date :	2006-03-31
Registration Number :	21128
Facility Location :	ROCKLAND
Facility Use Code :	PRIVATE FUELING
Facility Telephone Number :	2075944444
Owner Name :	O HARA CORP
Owner Delivery Address :	120 TILLSON AVE, ROCKLAND, ME 04841
Owner Contact :	FRANK O HARA JR
Owner Telephone Number :	2075944444
Operator Name :	O HARA CORP
Operator Delivery Address :	120 TILLSON AVE, ROCKLAND, ME 04841
Operator Contact :	FRANK O HARA JR
Operator Telephone Number :	2075944444
Near Private Water :	N
Near Public Water :	N
Nearby Water Other Owner :	N
On Aquifer :	N
Latitude :	44.10493729
Longitude :	-69.10298351
Last Date in Agency List :	2025-02-10

Tank Details

Date Tank Installed :	1969-10-01
Tank Number :	1
Tank Status Date :	2004-06-03

DRAFT

Map Id: 116
Direction: NNE
Distance: 0.862 mi., 4550 ft.
Elevation: 11 ft.
Relative: Lower

Site Name : JOURNEY'S END MARINA | JOURNEYS END MARINA | O'HARA CORPORATION
120 TILLSON AVE | 120 TILLSON AVE #1 | 120 TILLSON AVE null
ROCKLAND | Rockland, ME

Database(s) : [AST - ME, ECHO, EGAD - ME, EJ TOXIC RELEASE, ERNS, FRS, HIST NPDES - ME, ICIS, INACTIVE PCS, LAST - ME, MANIFEST EPA, PCS FACILITY, RCRA VSQG, SPILLS - ME, STORMWATER, STORMWATER - ME, T 2 - ME, TRIS, UST AOS - ME] ***(cont.)***

Envirosite ID: 50665723
EPA ID: N/R

AST - ME ***(cont.)***

Tank Status :	ACTIVE
Tank Sub Status :	N/R
Tank Volume in Gallons :	10000
Tank Material :	STEEL - BARE OR ASPHALT COATED.
Tank Leak Detection :	NONE
Tank Above Below :	ABOVEGROUND
Federal Regulated :	N
Chamber ID :	1
Product Stored :	DIESEL
Chamber Pump Type :	SUCTION
Pipe Date Installed :	1969-10-01
Piping Status Date :	2004-06-03
Piping Status :	ACTIVE
Pipe Material :	STEEL - BARE OR ASPHALT COATED.
Volume in Gallons :	10000
Pipe Leak Detection :	NONE
Piping Above Below :	ABOVEGROUND
Overfill Protection :	LEVEL GAUGE
Annual Inspection Date :	N/R
UST Triennial Test Date :	N/R
Date Tank Warranty Expires :	N/R

Date Tank Installed :	1969-10-01
Tank Number :	2
Tank Status Date :	2004-06-03
Tank Status :	ACTIVE
Tank Sub Status :	N/R
Tank Volume in Gallons :	12500
Tank Material :	STEEL - BARE OR ASPHALT COATED.
Tank Leak Detection :	NONE
Tank Above Below :	ABOVEGROUND
Federal Regulated :	N
Chamber ID :	1
Product Stored :	DIESEL
Chamber Pump Type :	SUCTION
Pipe Date Installed :	1969-10-01
Piping Status Date :	2004-06-03
Piping Status :	ACTIVE
Pipe Material :	STEEL - BARE OR ASPHALT COATED.
Volume in Gallons :	12500
Pipe Leak Detection :	NONE
Piping Above Below :	ABOVEGROUND
Overfill Protection :	LEVEL GAUGE
Annual Inspection Date :	N/R
UST Triennial Test Date :	N/R
Date Tank Warranty Expires :	N/R

DRAFT

Map Id: 116
Direction: NNE
Distance: 0.862 mi., 4550 ft.
Elevation: 11 ft.
Relative: Lower

Site Name : JOURNEY'S END MARINA | JOURNEYS END MARINA | O'HARA CORPORATION
120 TILLSON AVE | 120 TILLSON AVE #1 | 120 TILLSON AVE null
ROCKLAND | Rockland, ME

Database(s) : [AST - ME, ECHO, EGAD - ME, EJ TOXIC RELEASE, ERNS, FRS, HIST NPDES - ME, ICIS, INACTIVE PCS, LAST - ME, MANIFEST EPA, PCS FACILITY, RCRA VSQG, SPILLS - ME, STORMWATER, STORMWATER - ME, T 2 - ME, TRIS, UST AOS - ME] ***(cont.)***

Envirosite ID: 50665723
EPA ID: N/R

AST - ME ***(cont.)***

Date Tank Installed :	1969-10-01
Tank Number :	3
Tank Status Date :	2004-06-03
Tank Status :	ACTIVE
Tank Sub Status :	N/R
Tank Volume in Gallons :	9000
Tank Material :	STEEL - BARE OR ASPHALT COATED.
Tank Leak Detection :	NONE
Tank Above Below :	ABOVEGROUND
Federal Regulated :	N
Chamber ID :	1
Product Stored :	UNLEADED GASOLINE
Chamber Pump Type :	SUCTION
Pipe Date Installed :	1969-10-01
Piping Status Date :	2004-06-03
Piping Status :	ACTIVE
Pipe Material :	STEEL - BARE OR ASPHALT COATED.
Volume in Gallons :	9000
Pipe Leak Detection :	NONE
Piping Above Below :	ABOVEGROUND
Overfill Protection :	LEVEL GAUGE
Annual Inspection Date :	N/R
UST Triennial Test Date :	N/R
Date Tank Warranty Expires :	N/R

Date Tank Installed :	1969-10-01
Tank Number :	4
Tank Status Date :	2004-06-03
Tank Status :	ACTIVE
Tank Sub Status :	N/R
Tank Volume in Gallons :	4100
Tank Material :	STEEL - BARE OR ASPHALT COATED.
Tank Leak Detection :	NONE
Tank Above Below :	ABOVEGROUND
Federal Regulated :	N
Chamber ID :	1
Product Stored :	DIESEL
Chamber Pump Type :	SUCTION
Pipe Date Installed :	1969-10-01
Piping Status Date :	2004-06-03
Piping Status :	ACTIVE
Pipe Material :	STEEL - BARE OR ASPHALT COATED.
Volume in Gallons :	4100
Pipe Leak Detection :	NONE
Piping Above Below :	ABOVEGROUND
Overfill Protection :	LEVEL GAUGE
Annual Inspection Date :	N/R
UST Triennial Test Date :	N/R

DRAFT

Map Id: 116
Direction: NNE
Distance: 0.862 mi., 4550 ft.
Elevation: 11 ft.
Relative: Lower

Site Name : JOURNEY'S END MARINA | JOURNEYS END MARINA | O'HARA CORPORATION
120 TILLSON AVE | 120 TILLSON AVE #1 | 120 TILLSON AVE null
ROCKLAND | Rockland, ME

Database(s) : [AST - ME, ECHO, EGAD - ME, EJ TOXIC RELEASE, ERNS, FRS, HIST NPDES - ME, ICIS, INACTIVE PCS, LAST - ME, MANIFEST EPA, PCS FACILITY, RCRA VSQG, SPILLS - ME, STORMWATER, STORMWATER - ME, T 2 - ME, TRIS, UST AOS - ME] ***(cont.)***

Envirosite ID: 50665723
EPA ID: N/R

AST - ME ***(cont.)***

Date Tank Warranty Expires :	N/R
Date Tank Installed :	2007-08-13
Tank Number :	5
Tank Status Date :	2010-07-14
Tank Status :	NEVER INSTALLED
Tank Sub Status :	N/R
Tank Volume in Gallons :	15000
Tank Material :	STEEL WITH SECONDARY CONTAINMENT.
Tank Leak Detection :	NONE
Tank Above Below :	ABOVEGROUND
Federal Regulated :	N
Chamber ID :	1
Product Stored :	DIESEL
Chamber Pump Type :	PRESSURIZED
Pipe Date Installed :	2007-09-11
Piping Status Date :	2007-09-11
Piping Status :	NEVER INSTALLED
Pipe Material :	STEEL WITH SECONDARY CONTAINMENT.
Volume in Gallons :	15000
Pipe Leak Detection :	NONE
Piping Above Below :	ABOVEGROUND
Overfill Protection :	VENT WHISTLE
Annual Inspection Date :	N/R
UST Triennial Test Date :	N/R
Date Tank Warranty Expires :	N/R
Date Tank Installed :	2007-08-13
Tank Number :	6
Tank Status Date :	2010-07-14
Tank Status :	NEVER INSTALLED
Tank Sub Status :	N/R
Tank Volume in Gallons :	15000
Tank Material :	STEEL WITH SECONDARY CONTAINMENT.
Tank Leak Detection :	NONE
Tank Above Below :	ABOVEGROUND
Federal Regulated :	N
Chamber ID :	1
Product Stored :	DIESEL
Chamber Pump Type :	PRESSURIZED
Pipe Date Installed :	2007-09-11
Piping Status Date :	2007-09-11
Piping Status :	NEVER INSTALLED
Pipe Material :	STEEL WITH SECONDARY CONTAINMENT.
Volume in Gallons :	15000
Pipe Leak Detection :	NONE
Piping Above Below :	ABOVEGROUND

DRAFT

Map Id: 116
Direction: NNE
Distance: 0.862 mi., 4550 ft.
Elevation: 11 ft.
Relative: Lower

Site Name : JOURNEY'S END MARINA | JOURNEYS END MARINA | O'HARA CORPORATION
120 TILLSON AVE | 120 TILLSON AVE #1 | 120 TILLSON AVE null
ROCKLAND | Rockland, ME

Database(s) : [AST - ME, ECHO, EGAD - ME, EJ TOXIC RELEASE, ERNS, FRS, HIST NPDES - ME, ICIS, INACTIVE PCS, LAST - ME, MANIFEST EPA, PCS FACILITY, RCRA VSQG, SPILLS - ME, STORMWATER, STORMWATER - ME, T 2 - ME, TRIS, UST AOS - ME] ***(cont.)***

Envirosite ID: 50665723
EPA ID: N/R

AST - ME ***(cont.)***

Overfill Protection :	VENT WHISTLE
Annual Inspection Date :	N/R
UST Triennial Test Date :	N/R
Date Tank Warranty Expires :	N/R

ECHO

Facility Name :	JOURNEY S END MARINA
Facility Address :	120 TILLSON AVE, ROCKLAND, ME 04841
County :	KNOX
Last Inspection Date :	2019-07-10
Registry ID :	110022438441
FIPS Code :	23013
EPA Region :	01
Inspection Count :	0
Last Inspection Days :	1943
Informal Count :	0
Last Informal Action Date :	N/R
Formal Action Count :	0
Last Formal Action Date :	N/R
Total Penalties :	0
Penalty Count :	N/R
Last Penalty Date :	N/R
Last Penalty Amount :	N/R
QTRS IN NC :	0
Programs IN SNC :	0
Current Compliance Status :	No Violation Identified
Three-Year Compliance Status :	_____
Collection Method :	ADDRESS MATCHING-HOUSE NUMBER
Reference Point :	CENTER OF A FACILITY OR STATION
Accuracy Meters :	30
Derived Tribes :	N/R
Derived HUC :	01050002
Derived WBD :	010500021907
Derived STCTY FIPS :	23013
Derived Zip :	04841
Derived CD113 :	01
Derived CB2010 :	230139706004002
MYRTK Universe :	NNN
NPDES IDs :	MER05B144
CWA Permit Types :	Non-M
CWA Compliance Tracking :	On
CWA NAICS :	N/R
CWA SICS :	0912
CWA Inspection Count :	N/R
CWA Last Inspection Days :	1942
CWA Informal Count :	N/R

DRAFT

Map Id: 116
Direction: NNE
Distance: 0.862 mi., 4550 ft.
Elevation: 11 ft.
Relative: Lower

Site Name : JOURNEY'S END MARINA | JOURNEYS END MARINA | O'HARA CORPORATION
120 TILLSON AVE | 120 TILLSON AVE #1 | 120 TILLSON AVE null
ROCKLAND | Rockland, ME

Database(s) : [AST - ME, ECHO, EGAD - ME, EJ TOXIC RELEASE, ERNS, FRS, HIST NPDES - ME, ICIS, INACTIVE PCS, LAST - ME, MANIFEST EPA, PCS FACILITY, RCRA VSQG, SPILLS - ME, STORMWATER, STORMWATER - ME, T 2 - ME, TRIS, UST AOS - ME] ***(cont.)***

Envirosite ID: 50665723
EPA ID: N/R

ECHO ***(cont.)***

CWA Formal Action Count :	N/R
CWA Last Formal Action Date :	N/R
CWA Penalties :	N/R
CWA Last Penalty Date :	N/R
CWA Last Penalty Amount :	N/R
CWA Quarters IN NC :	0
CWA Current Compliance Status :	No Violation Identified
CWA Current SNC Flag :	N
CWA 13 Quarters Compliance Status :	_____
CWA 13 Quarters Effluent Exceedances:	N/R
CWA Three-Year QNCR Codes :	N/R
DFR URL :	Click here for hyperlink provided by the agency.
Facility SIC :	0912 2097
Facility NAICS :	114111 - Finfish Fishing, 312113 - Ice Manufacturing, 71393 - Marinas, 81149 - Other Personal and Household Goods Repair and Maintenance
Facility Last Inspection EPA Date :	N/R
Facility Last Inspection State Date :	2019-07-10
Facility Last Formal Act EPA Date :	N/R
Facility Last Formal Act State Date :	N/R
Facility Last Informal Act EPA Date :	N/R
Facility Last Informal Act State Date:	N/R
Facility Federal Agency :	N/R
TRI Reporter :	N/R
Facility Imp Water Flag :	N/R
Current SNC Flag :	N
Indian County Flag :	N
Federal Flag :	N/R
US Mexico Border Flag :	N/R
Chesapeak Bay Flag :	N/R
AIR Flag :	Y
NPDES Flag :	Y
SDWIS Flag :	N
RCRA Flag :	Y
TRI Flag :	N
GHG Flag :	N
Major Flag :	N/R
Active Flag :	Y
NAA Flag :	Y
Latitude :	44.10469
Longitude :	-69.10303
Last Date in Agency List :	2025-02-19

EGAD - ME

Facility Name :	OHARA CORPORATION
Facility Address :	120 TILLSON AVENUE, ROCKLAND

DRAFT

Map Id: 116
Direction: NNE
Distance: 0.862 mi., 4550 ft.
Elevation: 11 ft.
Relative: Lower

Site Name : JOURNEY'S END MARINA | JOURNEYS END MARINA | O'HARA CORPORATION
120 TILLSON AVE | 120 TILLSON AVE #1 | 120 TILLSON AVE null
ROCKLAND | Rockland, ME

Database(s) : [AST - ME, ECHO, EGAD - ME, EJ TOXIC RELEASE, ERNS, FRS, HIST NPDES - ME, ICIS, INACTIVE PCS, LAST - ME, MANIFEST EPA, PCS FACILITY, RCRA VSQG, SPILLS - ME, STORMWATER, STORMWATER - ME, T 2 - ME, TRIS, UST AOS - ME] ***(cont.)***

Envirosite ID: 50665723
EPA ID: N/R

EGAD - ME ***(cont.)***

Effective Date :	2008-01-01
Site Number :	67030
Site Type :	RCRA SMALL QUANTITY GENERATOR
Program ID :	MEP000016222
Related Program :	EPA_ID
Description :	WASTE ID CODE F003 F005

Summary :

THE FOLLOWING WASTE NON HALOGENATED SOLVENTS: XYLENE, ACETONE, ETHYL ACETATE, ETHYL BENZENE, ETHYL ETHER, METHYL ISOBUTYL KETONE, N BUTYL ALCOHOL, CYCLOHEXANONE, AND METHANOL; ALL WASTE SOLVENT MIXTURES/BLENDS CONTAINING BEFORE USE, ONLY THE ABOVE WASTE N THE FOLLOWING WASTE NON HALOGENATED SOLVENTS: TOLUENE, METHYL ETHYL KETONE, CARBON DISULFIDE, ISOBUTANOL, PYRIDINE, BENZENE, 2 ETHOXYETHANOL, AND 2 NITROPROPANE; ALL WASTE SOLVENT MIXTURES AND BLENDS CONTAINING BEFORE USE, A TOTAL OF TEN PERCENT OR MORE (

Latitude :	44.104736
Longitude :	-69.101958
Last Date in Agency List :	2024-11-25

EJ TOXIC RELEASE

Facility Name :	O'HARA CORP
Facility Address :	120 TILLSON AVE, ROCKLAND, ME 04841
County :	KNOX
Registry ID :	110022438441
Program System :	TRIS
Program System ID :	04841HRCRP12TIL
EPA Region :	Region 1
Latitude :	44.10469
Longitude :	-69.10303
Facility URL :	Click here for hyperlink provided by the agency.
Last Date in Agency List :	2025-01-14

ERNS

Facility Address :	120 TILLSON AVE, ROCKLAND, ME 04841
County :	KNOX

Incident Information

DRAFT

Map Id: 116
Direction: NNE
Distance: 0.862 mi., 4550 ft.
Elevation: 11 ft.
Relative: Lower

Site Name : JOURNEY'S END MARINA | JOURNEYS END MARINA | O'HARA CORPORATION
120 TILLSON AVE | 120 TILLSON AVE #1 | 120 TILLSON AVE null
ROCKLAND | Rockland, ME

Database(s) : [AST - ME, ECHO, EGAD - ME, EJ TOXIC RELEASE, ERNS, FRS, HIST NPDES - ME, ICIS, INACTIVE PCS, LAST - ME, MANIFEST EPA, PCS FACILITY, RCRA VSQG, SPILLS - ME, STORMWATER, STORMWATER - ME, T 2 - ME, TRIS, UST AOS - ME] ***(cont.)***

Envirosite ID: 50665723
EPA ID: N/R

ERNS ***(cont.)***

Details for this site have been truncated due to the large number of available details for this site within this dataset. For the complete details for this site, contact your Envirosite account representative for a complimentary site report containing all of the details available.

Incident Date Time :	2021-08-05 13:30:00
Type of Incident :	VESSEL
Incident Cause :	OTHER
Incident DTG :	OCCURRED
Incident Location :	JOURNEYS END MARINA
Sequence Number :	1312916
Potential Flag :	N
Description of Incident :	CALLER IS REPORTING A DISCHARGE OF APPROXIMATELY 0.5 GALLONS OF DIESEL FUEL INTO THE ROCKLAND HARBOR AT THE INCIDENT LOCATION. DISCHARGE CAME FROM THE FUEL VENT ON A VESSEL WHILE IT WAS TAKING ON FUEL. CALLER HAS PICTURES TO PROVIDE IF NEEDED.
Last Date in Agency List :	2022-04-27

Incident Response Summary

Date Time Received :	2021-08-05 14:53:00
Date Time Completed :	2021-08-05 15:02:00
Call Type :	Incident
Source :	TELEPHONE
Responsible Company :	N/R
Responsible Org Type :	UNKNOWN
Responsible City :	N/R
Responsible State :	XX
Responsible Zip :	N/R

Incident Details Summary

Remedial Action :	DISSIPATE NATURALLY
Medium :	ROCKLAND HARBOR
Medium Description :	WATER
Body of Water :	ROCKLAND HARBOR
Weather Conditions :	N/R
Water Temperature :	N/R
Water Supply Contaminated :	U
Waterway Closed :	N
Waterway Description :	N/R

DRAFT

Map Id: 116
Direction: NNE
Distance: 0.862 mi., 4550 ft.
Elevation: 11 ft.
Relative: Lower

Site Name : JOURNEY'S END MARINA | JOURNEYS END MARINA | O'HARA CORPORATION
120 TILLSON AVE | 120 TILLSON AVE #1 | 120 TILLSON AVE null
ROCKLAND | Rockland, ME

Database(s) : [AST - ME, ECHO, EGAD - ME, EJ TOXIC RELEASE, ERNS, FRS, HIST NPDES - ME, ICIS, INACTIVE PCS, LAST - ME, MANIFEST EPA, PCS FACILITY, RCRA VSQG, SPILLS - ME, STORMWATER, STORMWATER - ME, T 2 - ME, TRIS, UST AOS - ME] ***(cont.)***

Envirosite ID: 50665723
EPA ID: N/R

ERNS ***(cont.)***

Additional Incident Details Summary

Actual Amount :	N/R
Actual Amount Units :	N/R
Capacity of Tank :	N/R
Capacity of Tank Units :	N/R
Continuous Release Begin Date :	N/R
Continuous Release End Date :	N/R
Continuous Release Change Date :	N/R
Continuous Release Permit :	N/R
Continuous Release Type :	N/R
Description of Tank :	N/R
Device Operational :	U
DOT Crossing Number :	N/R
DOT Regulated :	U
NPDES :	N/R
NPDES Compliance :	U
Pipeline Aboveground :	ABOVE
Pipeline Covered :	U
Pipeline Type :	N/R
Tank ID :	N/R
Tank Regulated :	U
Tank Regulated by :	N/R

Materials Involved Summary

Name of Material :	OIL: DIESEL
CAS Number :	000000-00-0
Amount of Material :	0.5
Unit of Measure :	GALLON(S)
UN Number :	N/R
CHRIS Code :	ODS
Reached Water :	YES
Amount in Water :	0.5
Unit of Measure (Reach Water) :	GALLON(S)

Vessels Details

Vessel Name :	UNKNOWN
Vessel Type :	PLEASURE CRAFT
Vessel Length :	N/R
Hull Construction :	N/R
Fuel Capacity :	N/R
Fuel on Board :	N/R
Cargo Capacity :	N/R
Cargo on Board :	N/R
Is Vessel Aground :	N
Flag :	N/R

DRAFT

Map Id: 116
Direction: NNE
Distance: 0.862 mi., 4550 ft.
Elevation: 11 ft.
Relative: Lower

Site Name : JOURNEY'S END MARINA | JOURNEYS END MARINA | O'HARA CORPORATION
120 TILLSON AVE | 120 TILLSON AVE #1 | 120 TILLSON AVE null
ROCKLAND | Rockland, ME

Database(s) : [AST - ME, ECHO, EGAD - ME, EJ TOXIC RELEASE, ERNS, FRS, HIST NPDES - ME, ICIS, INACTIVE PCS, LAST - ME, MANIFEST EPA, PCS FACILITY, RCRA VSQG, SPILLS - ME, STORMWATER, STORMWATER - ME, T 2 - ME, TRIS, UST AOS - ME] ***(cont.)***

Envirosite ID: 50665723
EPA ID: N/R

ERNS ***(cont.)***

Breadth :	N/R
Draught :	N/R
Fuel Capacity Units :	N/R
Fuel on Board Units :	N/R
Cargo Capacity Units :	N/R
Cargo on Board Units :	N/R

Incident Information

Incident Date Time :	2020-08-06 13:00:00
Type of Incident :	VESSEL
Incident Cause :	OPERATOR ERROR
Incident DTG :	OCCURRED
Incident Location :	N/R
Sequence Number :	1283875
Potential Flag :	N
Description of Incident :	CALLER REPORTED A VESSEL OWNER LEFT THE VESSEL UNATTENDED WHILE FUELING. THERE WAS A RELEASE OF DIESEL FUEL INTO THE ROCKLAND HARBOR.
Last Date in Agency List :	2021-01-28

Incident Response Summary

Date Time Received :	2020-08-06 13:41:00
Date Time Completed :	2020-08-06 13:52:00
Call Type :	Incident
Source :	TELEPHONE
Responsible Company :	N/R
Responsible Org Type :	PRIVATE CITIZEN
Responsible City :	CAMDEN
Responsible State :	ME
Responsible Zip :	4843

Incident Details Summary

Remedial Action :	CALLER APPLIED BOOMS TO THE SPILL AREA. CALLER REPORTED OIL PADS WERE APPLIED TO THE CENTER OF THE BOOMS.
Medium :	ROCKLAND HARBOR
Medium Description :	WATER
Body of Water :	ROCKLAND HARBOR
Weather Conditions :	PARTLY CLOUDY
Water Temperature :	N/R

DRAFT

Map Id: 116
Direction: NNE
Distance: 0.862 mi., 4550 ft.
Elevation: 11 ft.
Relative: Lower

Site Name : JOURNEY'S END MARINA | JOURNEYS END MARINA | O'HARA CORPORATION
120 TILLSON AVE | 120 TILLSON AVE #1 | 120 TILLSON AVE null
ROCKLAND | Rockland, ME

Database(s) : [AST - ME, ECHO, EGAD - ME, EJ TOXIC RELEASE, ERNS, FRS, HIST NPDES - ME, ICIS, INACTIVE PCS, LAST - ME, MANIFEST EPA, PCS FACILITY, RCRA VSQG, SPILLS - ME, STORMWATER, STORMWATER - ME, T 2 - ME, TRIS, UST AOS - ME] ***(cont.)***

Envirosite ID: 50665723
EPA ID: N/R

ERNS ***(cont.)***

Water Supply Contaminated :	U
Waterway Closed :	N
Waterway Description :	N/R

Additional Incident Details Summary

Actual Amount :	N/R
Actual Amount Units :	N/R
Capacity of Tank :	N/R
Capacity of Tank Units :	N/R
Continuous Release Begin Date :	N/R
Continuous Release End Date :	N/R
Continuous Release Change Date :	N/R
Continuous Release Permit :	N/R
Continuous Release Type :	N/R
Description of Tank :	N/R
Device Operational :	U
DOT Crossing Number :	N/R
DOT Regulated :	U
NPDES :	N/R
NPDES Compliance :	U
Pipeline Aboveground :	ABOVE
Pipeline Covered :	U
Pipeline Type :	N/R
Tank ID :	N/R
Tank Regulated :	U
Tank Regulated by :	N/R

Materials Involved Summary

Name of Material :	OIL: DIESEL
CAS Number :	000000-00-0
Amount of Material :	15
Unit of Measure :	GALLON(S)
UN Number :	N/R
CHRIS Code :	ODS
Reached Water :	YES
Amount in Water :	10
Unit of Measure (Reach Water) :	GALLON(S)

Vessels Details

Vessel Name :	EQUINOX
Vessel Type :	FERRY
Vessel Length :	40
Hull Construction :	N/R

DRAFT

Map Id: 116
Direction: NNE
Distance: 0.862 mi., 4550 ft.
Elevation: 11 ft.
Relative: Lower

Site Name : JOURNEY'S END MARINA | JOURNEYS END MARINA | O'HARA CORPORATION
120 TILLSON AVE | 120 TILLSON AVE #1 | 120 TILLSON AVE null
ROCKLAND | Rockland, ME

Database(s) : [AST - ME, ECHO, EGAD - ME, EJ TOXIC RELEASE, ERNS, FRS, HIST NPDES - ME, ICIS, INACTIVE PCS, LAST - ME, MANIFEST EPA, PCS FACILITY, RCRA VSQG, SPILLS - ME, STORMWATER, STORMWATER - ME, T 2 - ME, TRIS, UST AOS - ME] ***(cont.)***

Envirosite ID: 50665723
EPA ID: N/R

ERNS ***(cont.)***

Fuel Capacity :	N/R
Fuel on Board :	N/R
Cargo Capacity :	N/R
Cargo on Board :	N/R
Is Vessel Aground :	N
Flag :	UNITED STATES OF AMERICA
Breadth :	N/R
Draught :	N/R
Fuel Capacity Units :	N/R
Fuel on Board Units :	N/R
Cargo Capacity Units :	N/R
Cargo on Board Units :	N/R

Incident Information

Incident Date Time :	2020-06-30 12:15:00
Type of Incident :	VESSEL
Incident Cause :	OTHER
Incident DTG :	OCCURRED
Incident Location :	JOURNEYS END MARINA
Sequence Number :	1280729
Potential Flag :	N
Description of Incident :	CALLER IS REPORTING A DISCHARGE OF APPROXIMATELY 0.5 GALLONS OF DIESEL FUEL INTO THE ROCKLAND HARBOR AT THE INCIDENT LOCATION. DISCHARGE CAME FROM THE FUEL VENT ON A VESSEL DURING FUELING OPERATIONS.
Last Date in Agency List :	2021-01-28

Incident Response Summary

Date Time Received :	2020-06-30 12:32:00
Date Time Completed :	2020-06-30 12:41:00
Call Type :	Incident
Source :	TELEPHONE
Responsible Company :	N/R
Responsible Org Type :	UNKNOWN
Responsible City :	N/R
Responsible State :	XX
Responsible Zip :	N/R

Incident Details Summary

Remedial Action :	ABSORBENTS APPLIED
Medium :	ROCKLAND HARBOR

DRAFT

Map Id: 116
Direction: NNE
Distance: 0.862 mi., 4550 ft.
Elevation: 11 ft.
Relative: Lower

Site Name : JOURNEY'S END MARINA | JOURNEYS END MARINA | O'HARA CORPORATION
120 TILLSON AVE | 120 TILLSON AVE #1 | 120 TILLSON AVE null
ROCKLAND | Rockland, ME

Database(s) : [AST - ME, ECHO, EGAD - ME, EJ TOXIC RELEASE, ERNS, FRS, HIST NPDES - ME, ICIS, INACTIVE PCS, LAST - ME, MANIFEST EPA, PCS FACILITY, RCRA VSQG, SPILLS - ME, STORMWATER, STORMWATER - ME, T 2 - ME, TRIS, UST AOS - ME] ***(cont.)***

Envirosite ID: 50665723
EPA ID: N/R

ERNS ***(cont.)***

Medium Description :	WATER
Body of Water :	ROCKLAND HARBOR
Weather Conditions :	N/R
Water Temperature :	N/R
Water Supply Contaminated :	U
Waterway Closed :	N
Waterway Description :	N/R

Additional Incident Details Summary

Actual Amount :	N/R
Actual Amount Units :	N/R
Capacity of Tank :	N/R
Capacity of Tank Units :	N/R
Continuous Release Begin Date :	N/R
Continuous Release End Date :	N/R
Continuous Release Change Date :	N/R
Continuous Release Permit :	N/R
Continuous Release Type :	N/R
Description of Tank :	N/R
Device Operational :	U
DOT Crossing Number :	N/R
DOT Regulated :	U
NPDES :	N/R
NPDES Compliance :	U
Pipeline Aboveground :	ABOVE
Pipeline Covered :	U
Pipeline Type :	N/R
Tank ID :	N/R
Tank Regulated :	U
Tank Regulated by :	N/R

Materials Involved Summary

Name of Material :	OIL: DIESEL
CAS Number :	000000-00-0
Amount of Material :	0.5
Unit of Measure :	GALLON(S)
UN Number :	N/R
CHRIS Code :	ODS
Reached Water :	YES
Amount in Water :	0.5
Unit of Measure (Reach Water) :	GALLON(S)

DRAFT

Map Id: 116
Direction: NNE
Distance: 0.862 mi., 4550 ft.
Elevation: 11 ft.
Relative: Lower

Site Name : JOURNEY'S END MARINA | JOURNEYS END MARINA | O'HARA CORPORATION
120 TILLSON AVE | 120 TILLSON AVE #1 | 120 TILLSON AVE null
ROCKLAND | Rockland, ME

Database(s) : [AST - ME, ECHO, EGAD - ME, EJ TOXIC RELEASE, ERNS, FRS, HIST NPDES - ME, ICIS, INACTIVE PCS, LAST - ME, MANIFEST EPA, PCS FACILITY, RCRA VSQG, SPILLS - ME, STORMWATER, STORMWATER - ME, T 2 - ME, TRIS, UST AOS - ME] ***(cont.)***

Envirosite ID: 50665723
EPA ID: N/R

ERNS ***(cont.)***

Vessels Details

Vessel Name :	UNKNOWN
Vessel Type :	UNKNOWN
Vessel Length :	N/R
Hull Construction :	N/R
Fuel Capacity :	N/R
Fuel on Board :	N/R
Cargo Capacity :	N/R
Cargo on Board :	N/R
Is Vessel Aground :	N
Flag :	N/R
Breadth :	N/R
Draught :	N/R
Fuel Capacity Units :	N/R
Fuel on Board Units :	N/R
Cargo Capacity Units :	N/R
Cargo on Board Units :	N/R

Incident Information

Incident Date Time :	2015-08-27 14:20:00
Type of Incident :	VESSEL
Incident Cause :	EQUIPMENT FAILURE
Incident DTG :	OCCURRED
Incident Location :	N/R
Sequence Number :	1126840
Potential Flag :	N
Description of Incident :	CALLER IS REPORTING A RELEASE OF DIESEL FROM HOSE FAILURE ON THE VESSEL .
Last Date in Agency List :	2015-12-23

Incident Response Summary

Date Time Received :	2015-08-27 14:28:19
Date Time Completed :	2015-08-27 14:32:56
Call Type :	Incident
Source :	TELEPHONE
Responsible Company :	N/R
Responsible Org Type :	PRIVATE CITIZEN
Responsible City :	N/R
Responsible State :	XX
Responsible Zip :	N/R

DRAFT

Map Id: 116
Direction: NNE
Distance: 0.862 mi., 4550 ft.
Elevation: 11 ft.
Relative: Lower

Site Name : JOURNEY'S END MARINA | JOURNEYS END MARINA | O'HARA CORPORATION
120 TILLSON AVE | 120 TILLSON AVE #1 | 120 TILLSON AVE null
ROCKLAND | Rockland, ME

Database(s) : [AST - ME, ECHO, EGAD - ME, EJ TOXIC RELEASE, ERNS, FRS, HIST NPDES - ME, ICIS, INACTIVE PCS, LAST - ME, MANIFEST EPA, PCS FACILITY, RCRA VSQG, SPILLS - ME, STORMWATER, STORMWATER - ME, T 2 - ME, TRIS, UST AOS - ME] ***(cont.)***

Envirosite ID: 50665723
EPA ID: N/R

ERNS ***(cont.)***

Incident Details Summary

Remedial Action :	BOOMS APPLIED,ABSORBENTS APPLIED,SHUTDOWN SYSTEM, INVESTIGATION UNDERWAY
Medium :	N/R
Medium Description :	WATER
Body of Water :	ROCKLAND HARBOR
Weather Conditions :	N/R
Water Temperature :	N/R
Water Supply Contaminated :	U
Waterway Closed :	N
Waterway Description :	N/R

Additional Incident Details Summary

Actual Amount :	N/R
Actual Amount Units :	N/R
Capacity of Tank :	N/R
Capacity of Tank Units :	N/R
Continuous Release Begin Date :	N/R
Continuous Release End Date :	N/R
Continuous Release Change Date :	N/R
Continuous Release Permit :	N/R
Continuous Release Type :	N/R
Description of Tank :	N/R
Device Operational :	U
DOT Crossing Number :	N/R
DOT Regulated :	U
NPDES :	N/R
NPDES Compliance :	U
Pipeline Aboveground :	ABOVE
Pipeline Covered :	U
Pipeline Type :	N/R
Tank ID :	N/R
Tank Regulated :	U
Tank Regulated by :	N/R

Materials Involved Summary

Name of Material :	OIL: DIESEL
CAS Number :	000000-00-0
Amount of Material :	1
Unit of Measure :	GALLON(S)
UN Number :	N/R
CHRIS Code :	ODS
Reached Water :	YES
Amount in Water :	1
Unit of Measure (Reach Water) :	GALLON(S)

DRAFT

Map Id: 116
Direction: NNE
Distance: 0.862 mi., 4550 ft.
Elevation: 11 ft.
Relative: Lower

Site Name : JOURNEY'S END MARINA | JOURNEYS END MARINA | O'HARA CORPORATION
120 TILLSON AVE | 120 TILLSON AVE #1 | 120 TILLSON AVE null
ROCKLAND | Rockland, ME

Database(s) : [AST - ME, ECHO, EGAD - ME, EJ TOXIC RELEASE, ERNS, FRS, HIST NPDES - ME, ICIS, INACTIVE PCS, LAST - ME, MANIFEST EPA, PCS FACILITY, RCRA VSQG, SPILLS - ME, STORMWATER, STORMWATER - ME, T 2 - ME, TRIS, UST AOS - ME] ***(cont.)***

Envirosite ID: 50665723
EPA ID: N/R

ERNS ***(cont.)***

Vessels Details

Vessel Name :	UNKNOWN
Vessel Type :	PLEASURE CRAFT
Vessel Length :	N/R
Hull Construction :	N/R
Fuel Capacity :	N/R
Fuel on Board :	N/R
Cargo Capacity :	N/R
Cargo on Board :	N/R
Is Vessel Aground :	N
Flag :	N/R
Breadth :	N/R
Draught :	N/R
Fuel Capacity Units :	N/R
Fuel on Board Units :	N/R
Cargo Capacity Units :	N/R
Cargo on Board Units :	N/R

Incident Information

Incident Date Time :	2015-07-27 15:00:00
Type of Incident :	VESSEL
Incident Cause :	OTHER
Incident DTG :	OCCURRED
Incident Location :	N/R
Sequence Number :	1123997
Potential Flag :	N
Description of Incident :	CALLER IS REPORTING THAT THERE WAS A SPILL OF FUEL DURING THE FUELING OF A SAIL BOAT.
Last Date in Agency List :	2015-12-23

Incident Response Summary

Date Time Received :	2015-07-27 16:02:21
Date Time Completed :	2015-07-27 16:14:21
Call Type :	Incident
Source :	TELEPHONE
Responsible Company :	N/R
Responsible Org Type :	UNKNOWN
Responsible City :	N/R
Responsible State :	XX
Responsible Zip :	N/R

DRAFT

Map Id: 116
Direction: NNE
Distance: 0.862 mi., 4550 ft.
Elevation: 11 ft.
Relative: Lower

Site Name : JOURNEY'S END MARINA | JOURNEYS END MARINA | O'HARA CORPORATION
120 TILLSON AVE | 120 TILLSON AVE #1 | 120 TILLSON AVE null
ROCKLAND | Rockland, ME

Database(s) : [AST - ME, ECHO, EGAD - ME, EJ TOXIC RELEASE, ERNS, FRS, HIST NPDES - ME, ICIS, INACTIVE PCS, LAST - ME, MANIFEST EPA, PCS FACILITY, RCRA VSQG, SPILLS - ME, STORMWATER, STORMWATER - ME, T 2 - ME, TRIS, UST AOS - ME] ***(cont.)***

Envirosite ID: 50665723
EPA ID: N/R

ERNS ***(cont.)***

Incident Details Summary

Remedial Action :	CLEANUP COMPLETED.
Medium :	PENOBSCOT BAY
Medium Description :	WATER
Body of Water :	PENOBSCOT BAY
Weather Conditions :	CLEAR
Water Temperature :	N/R
Water Supply Contaminated :	U
Waterway Closed :	N
Waterway Description :	N/R

Additional Incident Details Summary

Actual Amount :	N/R
Actual Amount Units :	N/R
Capacity of Tank :	N/R
Capacity of Tank Units :	N/R
Continuous Release Begin Date :	N/R
Continuous Release End Date :	N/R
Continuous Release Change Date :	N/R
Continuous Release Permit :	N/R
Continuous Release Type :	N/R
Description of Tank :	N/R
Device Operational :	U
DOT Crossing Number :	N/R
DOT Regulated :	U
NPDES :	N/R
NPDES Compliance :	U
Pipeline Aboveground :	ABOVE
Pipeline Covered :	U
Pipeline Type :	N/R
Tank ID :	N/R
Tank Regulated :	U
Tank Regulated by :	N/R

Materials Involved Summary

Name of Material :	OIL: DIESEL
CAS Number :	000000-00-0
Amount of Material :	3
Unit of Measure :	OUNCE(S)
UN Number :	N/R
CHRIS Code :	ODS
Reached Water :	YES
Amount in Water :	3
Unit of Measure (Reach Water) :	OUNCE(S)

DRAFT

Map Id: 116
Direction: NNE
Distance: 0.862 mi., 4550 ft.
Elevation: 11 ft.
Relative: Lower

Site Name : JOURNEY'S END MARINA | JOURNEYS END MARINA | O'HARA CORPORATION
120 TILLSON AVE | 120 TILLSON AVE #1 | 120 TILLSON AVE null
ROCKLAND | Rockland, ME

Database(s) : [AST - ME, ECHO, EGAD - ME, EJ TOXIC RELEASE, ERNS, FRS, HIST NPDES - ME, ICIS, INACTIVE PCS, LAST - ME, MANIFEST EPA, PCS FACILITY, RCRA VSQG, SPILLS - ME, STORMWATER, STORMWATER - ME, T 2 - ME, TRIS, UST AOS - ME] ***(cont.)***

Envirosite ID: 50665723
EPA ID: N/R

ERNS ***(cont.)***

Vessels Details

Vessel Name :	SEA SMOKE
Vessel Type :	PLEASURE CRAFT
Vessel Length :	N/R
Hull Construction :	N/R
Fuel Capacity :	N/R
Fuel on Board :	N/R
Cargo Capacity :	N/R
Cargo on Board :	N/R
Is Vessel Aground :	N
Flag :	N/R
Breadth :	N/R
Draught :	N/R
Fuel Capacity Units :	N/R
Fuel on Board Units :	N/R
Cargo Capacity Units :	N/R
Cargo on Board Units :	N/R

FRS

Facility Name :	HARTKOPF, DICK
Facility Address :	120 TILLSON AVENUE, ROCKLAND, ME 04841
County :	KNOX

Site Details

Registry ID :	110018909680
FRS Facility URL :	Click here for hyperlink provided by the agency.
Last Date in Agency List :	2024-12-16

Source Description

Source Description :

ICIS provides a database that, when complete, will contain enforcement and compliance information across most of EPA's programs. The vision for ICIS is to replace EPA's independent databases that contain enforcement data with a single repository for that information. Currently, ICIS contains all Federal Administrative and Judicial enforcement actions and a subset of the Permit Compliance System (PCS), which supports the National Pollutant Discharge Elimination System (NPDES). This information is maintained in ICIS by EPA in the Regional offices and at Headquarters. A future release of ICIS will completely replace PCS and will integrate that information with Federal actions already in the system. ICIS also has the capability to track other activities that support compliance and enforcement programs, including incident tracking, compliance assistance, and compliance monitoring.

DRAFT

Map Id: 116
Direction: NNE
Distance: 0.862 mi., 4550 ft.
Elevation: 11 ft.
Relative: Lower

Site Name : JOURNEY'S END MARINA | JOURNEYS END MARINA | O'HARA CORPORATION
120 TILLSON AVE | 120 TILLSON AVE #1 | 120 TILLSON AVE null
ROCKLAND | Rockland, ME

Database(s) : [AST - ME, ECHO, EGAD - ME, EJ TOXIC RELEASE, ERNS, FRS, HIST NPDES - ME, ICIS, INACTIVE PCS, LAST - ME, MANIFEST EPA, PCS FACILITY, RCRA VSQG, SPILLS - ME, STORMWATER, STORMWATER - ME, T 2 - ME, TRIS, UST AOS - ME] ***(cont.)***

Envirosite ID: 50665723
EPA ID: N/R

FRS ***(cont.)***

FRS Environmental Interest
Source and System ID : ICIS - 6683537

Facility Name : JOURNEY S END MARINA
Facility Address : 120 TILLSON AVE, ROCKLAND, ME 04841-3450
County : KNOX

Site Details
Registry ID : 110022438441
FRS Facility URL : Click here for hyperlink provided by the agency.
Last Date in Agency List : 2024-12-16

Source Description
Source Description : AIR contains compliance and permit data for stationary sources of air pollution regulated by the EPA, State, and Local air pollution agencies. AFS contains compliance and permit data for stationary sources of air pollution regulated by the EPA, State, and Local air pollution agencies.

Source Description : ICIS provides a database that, when complete, will contain enforcement and compliance information across most of EPA's programs. The vision for ICIS is to replace EPA's independent databases that contain enforcement data with a single repository for that information. Currently, ICIS contains all Federal Administrative and Judicial enforcement actions and a subset of the Permit Compliance System (PCS), which supports the National Pollutant Discharge Elimination System (NPDES). This information is maintained in ICIS by EPA in the Regional offices and at Headquarters. A future release of ICIS will completely replace PCS and will integrate that information with Federal actions already in the system. ICIS also has the capability to track other activities that support compliance and enforcement programs, including incident tracking, compliance assistance, and compliance monitoring.
The ME-EFIS, managed by the Department of Environmental Protection (DEP), integrates information on environmental facilities, permits, violations, enforcement actions, and compliance activities needed to support regulatory requirements and target environmental quality improvements for the water, air, solid waste, and hazardous waste program areas.
The NPDES module of the Compliance Information System (ICIS) tracks surface water permits issued under the Clean Water Act. Under NPDES, all facilities that discharge pollutants from any point source into waters of the United States are required to obtain a permit. The permit will likely contain limits on what can be discharged, impose monitoring and reporting requirements, and include other provisions to ensure that the discharge does not adversely affect water quality.

DRAFT

Map Id: 116
Direction: NNE
Distance: 0.862 mi., 4550 ft.
Elevation: 11 ft.
Relative: Lower

Site Name : JOURNEY'S END MARINA | JOURNEYS END MARINA | O'HARA CORPORATION
120 TILLSON AVE | 120 TILLSON AVE #1 | 120 TILLSON AVE null
ROCKLAND | Rockland, ME

Database(s) : [AST - ME, ECHO, EGAD - ME, EJ TOXIC RELEASE, ERNS, FRS, HIST NPDES - ME, ICIS, INACTIVE PCS, LAST - ME, MANIFEST EPA, PCS FACILITY, RCRA VSQG, SPILLS - ME, STORMWATER, STORMWATER - ME, T 2 - ME, TRIS, UST AOS - ME] ***(cont.)***

Envirosite ID: 50665723
EPA ID: N/R

FRS ***(cont.)***

Source Description : RCRAInfo is EPA's comprehensive information system that supports the Resource Conservation and Recovery Act (RCRA) of 1976 and the Hazardous and Solid Waste Amendments (HSWA) of 1984 through the tracking of events and activities related to facilities that generate, transport, and treat, store, or dispose of hazardous waste. RCRAInfo allows RCRA program staff to track the notification, permit, compliance, and corrective action activities required under RCRA. RCRAInfo also supports generation of the National Hazardous Waste Biennial Report. All generators and treatment, storage, and disposal facilities who handle hazardous waste are required to report to the EPA Administrator at least once every two years to support creation of the Biennial Report.
TRIS is a publicly available EPA database reported annually by certain covered industry groups, as well as federal facilities. It contains information about more than 650 toxic chemicals that are being used, manufactured, treated, transported, or released into the environment, and includes information about waste management and pollution prevention activities.

FRS Environmental Interest
Source and System ID : AIRS/AFS - 2301300635
ICIS - 6386867
ICIS - ME0000002301300635
ICIS - MER05B144
ME-EFIS - FN00000000789239004
RCRAINFO - MER000503649
TRIS - 04841HRCRP12TIL

HIST NPDES - ME

Facility Name : JOURNEY'S END MARINA
Facility Address : 120 TILLSON AVE, ROCKLAND, ME 04841-2139
County : Knox

Facility Details
Facility ID : N/R
Active/Inactive : N/R
Receiving Stream : N/R
District : N/R
Facility Address Type : SITE
Owner Name : N/R
Owner Type : N/R
Owner County : Knox
Company : O'Hara Corporation
Company Address : N/R
120 TILLSON AVE, ROCKLAND, ME 04841-2139

DRAFT

Map Id: 116
Direction: NNE
Distance: 0.862 mi., 4550 ft.
Elevation: 11 ft.
Relative: Lower

Site Name : JOURNEY'S END MARINA | JOURNEYS END MARINA | O'HARA CORPORATION
120 TILLSON AVE | 120 TILLSON AVE #1 | 120 TILLSON AVE null
ROCKLAND | Rockland, ME

Database(s) : [AST - ME, ECHO, EGAD - ME, EJ TOXIC RELEASE, ERNS, FRS, HIST NPDES - ME, ICIS, INACTIVE PCS, LAST - ME, MANIFEST EPA, PCS FACILITY, RCRA VSQG, SPILLS - ME, STORMWATER, STORMWATER - ME, T 2 - ME, TRIS, UST AOS - ME] ***(cont.)***

Envirosite ID: 50665723
EPA ID: N/R

HIST NPDES - ME ***(cont.)***

Last Date in Agency List : 2019-12-12

Permit Details

Permit Issued Date :	2017-01-19
Permit Expire Date :	2021-12-06
Permit Status Date :	2017-01-23
Permit :	MER05B144
Permit Status :	Approved
Permit Type :	BWQ - Stormwater Industrial General Permit
Permit Sub Type :	Notice of Intent
Application Status Date :	2017-01-18
Application Type :	MEPDES IND STW GP CVRD REISSUE

ICIS

Facility Name :	JOURNEY'S END MARINA
Facility Address :	120 TILLSON AVE, ROCKLAND, ME 04841-2139

Site Details

NPDES ID :	MER05B144
ICIS Facility Interest ID :	3600070321
Facility UIN :	110022438441
Facility Type Code :	N/R
Impaired Waters :	N/R
Latitude :	44.1
Longitude :	-69.1
Last Date in Agency List :	2025-03-06

Facility SIC

SIC Code :	0912
SIC Description :	Finfish

INACTIVE PCS

Issue Date :	2017-01-19
Original Issue Date :	2011-07-25
Effective Date :	2017-01-19
Expiration Date :	2021-12-06
Retirement Date :	N/R
Termination Date :	N/R
Issuing Agency :	N/R
Agency Type :	State
Activity ID :	3600916893

DRAFT

Map Id: 116
Direction: NNE
Distance: 0.862 mi., 4550 ft.
Elevation: 11 ft.
Relative: Lower

Site Name : JOURNEY'S END MARINA | JOURNEYS END MARINA | O'HARA CORPORATION
120 TILLSON AVE | 120 TILLSON AVE #1 | 120 TILLSON AVE null
ROCKLAND | Rockland, ME

Database(s) : [AST - ME, ECHO, EGAD - ME, EJ TOXIC RELEASE, ERNS, FRS, HIST NPDES - ME, ICIS, INACTIVE PCS, LAST - ME, MANIFEST EPA, PCS FACILITY, RCRA VSQG, SPILLS - ME, STORMWATER, STORMWATER - ME, T 2 - ME, TRIS, UST AOS - ME] ***(cont.)***

Envirosite ID: 50665723
EPA ID: N/R

INACTIVE PCS ***(cont.)***

External Permit Number :	MER05B144
Facility Type Indicator :	NON-POTW
Permit Type :	General Permit Covered Facility-NPDES)
Major Minor Status :	N
Permit Status :	Expired
Total Design Flow Number :	N/R
Actual Average Flow Number :	N/R
State Water Body :	N/R
State Water Body Name :	Atlantic Ocean
Permit Name :	O'HARA CORPORATION
Permit Comp Status :	N/R
RNC Tracking :	Y
Master External Permit Number :	MER050000
TMDL Interface :	N/R
EDMR Authorization :	N
Pretreatment Indicator :	N/R
Last Date in Agency List :	2025-03-10

LAST - ME

Facility Name :	JOURNEY'S END MARINA
Facility Address :	120 TILLSON AVE, ROCKLAND, ME
Spill Number :	A-442-2006
Actual Spill Date :	2006-08-02
Report Status :	Final Report
Location Town MCD :	13100
Number of Wells at Risk :	0
Number of Wells Impacted :	0
Material Disposal Information :	The waste was dealt with by the marina.
Further Response Action :	F
Spill Type :	Oil Incident
Report Type :	Subject/Spiller
Detection Method :	Visual Product
Incident Location :	Terminal - Marina
Incident Source :	Water Transportation - Fishing Vessel
Spill Cause :	Overfill
Agency Hyperlink :	Click here for hyperlink provided by the agency.
Last Date in Agency List :	2024-09-10
Medium(s) :	Coastal Water

Spill Logs

Spill Office :	Augusta
Spill Office Sequence Number :	442

DRAFT

Map Id: 116
Direction: NNE
Distance: 0.862 mi., 4550 ft.
Elevation: 11 ft.
Relative: Lower

Site Name : JOURNEY'S END MARINA | JOURNEYS END MARINA | O'HARA CORPORATION
120 TILLSON AVE | 120 TILLSON AVE #1 | 120 TILLSON AVE null
ROCKLAND | Rockland, ME

Database(s) : [AST - ME, ECHO, EGAD - ME, EJ TOXIC RELEASE, ERNS, FRS, HIST NPDES - ME, ICIS, INACTIVE PCS, LAST - ME, MANIFEST EPA, PCS FACILITY, RCRA VSQG, SPILLS - ME, STORMWATER, STORMWATER - ME, T 2 - ME, TRIS, UST AOS - ME] ***(cont.)***

Envirosite ID: 50665723
EPA ID: N/R

LAST - ME ***(cont.)***

Spill Year :	2006
Log Spill Date :	N/R
Log Reported Date :	2006-08-02
Log Reported Product :	DIESEL
Log Location Description :	Journey's End Marina, 120 Tillson Ave
Log Location Town :	ROCKLAND
Log Tank Involved :	None
Log Note :	Overfill of 2-3 gallons during vessel fueling.

Products Found

Product Code :	DIESEL
Other Product :	N/R
Product Amount :	3 gals.
Product Amount Qualifier :	ESTIMATE
Primary Product :	T

Tank Involved

Incident Tank :	Above Ground Tank(s) Involved
Removal :	F
UST Registered :	T
UST Tank Site Number :	N/R
UST Tank Number :	N/R
AST Inside :	F

Facility Name :	JOURNEY'S END MARINA
Facility Address :	120 TILLSON AVENUE, ROCKLAND

Spill Number :	A-651-2023
Actual Spill Date :	N/R
Report Status :	Final Report
Location Town MCD :	13100
Number of Wells at Risk :	0
Number of Wells Impacted :	0
Material Disposal Information :	N/R
Further Response Action :	F
Spill Type :	Oil Incident
Report Type :	N/R
Detection Method :	N/R
Incident Location :	Terminal - Marina
Incident Source :	Storage Unit - Aboveground Storage Tank
Spill Cause :	Overfill
Agency Hyperlink :	Click here for hyperlink provided by the agency.
Last Date in Agency List :	2024-09-10

DRAFT

Map Id: 116
Direction: NNE
Distance: 0.862 mi., 4550 ft.
Elevation: 11 ft.
Relative: Lower

Site Name : JOURNEY'S END MARINA | JOURNEYS END MARINA | O'HARA CORPORATION
120 TILLSON AVE | 120 TILLSON AVE #1 | 120 TILLSON AVE null
ROCKLAND | Rockland, ME

Database(s) : [AST - ME, ECHO, EGAD - ME, EJ TOXIC RELEASE, ERNS, FRS, HIST NPDES - ME, ICIS, INACTIVE PCS, LAST - ME, MANIFEST EPA, PCS FACILITY, RCRA VSQG, SPILLS - ME, STORMWATER, STORMWATER - ME, T 2 - ME, TRIS, UST AOS - ME] ***(cont.)***

Envirosite ID: 50665723
EPA ID: N/R

LAST - ME ***(cont.)***

Medium(s) : Coastal Water

Spill Logs
- Spill Office : Augusta
- Spill Office Sequence Number : 651
- Spill Year : 2023
- Log Spill Date : N/R
- Log Reported Date : 2023-11-16
- Log Reported Product : DIESEL
- Log Location Description : 120 TILLSON AVENUE
- Log Location Town : ROCKLAND
- Log Tank Involved : N/R
- Log Note : 16 oz. USCG overfill at Journey's End Marina

Products Found
- Product Code : DIESEL
- Other Product : N/R
- Product Amount : 16 oz.
- Product Amount Qualifier : ESTIMATE
- Primary Product : T

Tank Involved
- Incident Tank : Above Ground Tank(s) Involved
- Removal : F
- UST Registered : F
- UST Tank Site Number : 21128
- UST Tank Number : N/R
- AST Inside : T

- Facility Name : JOURNEY'S END MARINA
- Facility Address : 120 TILLSON AVENUE, ROCKLAND, ME

- Spill Number : A-121-2018
- Actual Spill Date : 2018-02-23
- Report Status : Final Report
- Location Town MCD : 13100
- Number of Wells at Risk : 0
- Number of Wells Impacted : 0
- Material Disposal Information : waste managed by Journey's end Marina
- Further Response Action : F
- Spill Type : Oil Incident

DRAFT

Map Id: 116
Direction: NNE
Distance: 0.862 mi., 4550 ft.
Elevation: 11 ft.
Relative: Lower

Site Name : JOURNEY'S END MARINA | JOURNEYS END MARINA | O'HARA CORPORATION
120 TILLSON AVE | 120 TILLSON AVE #1 | 120 TILLSON AVE null
ROCKLAND | Rockland, ME

Database(s) : [AST - ME, ECHO, EGAD - ME, EJ TOXIC RELEASE, ERNS, FRS, HIST NPDES - ME, ICIS, INACTIVE PCS, LAST - ME, MANIFEST EPA, PCS FACILITY, RCRA VSQG, SPILLS - ME, STORMWATER, STORMWATER - ME, T 2 - ME, TRIS, UST AOS - ME] ***(cont.)***

Envirosite ID: 50665723
EPA ID: N/R

LAST - ME ***(cont.)***

Report Type :	Subject/Spiller
Detection Method :	Visual Product
Incident Location :	Terminal - Marina
Incident Source :	Water Transportation - Other
Spill Cause :	Other - Unknown
Agency Hyperlink :	Click here for hyperlink provided by the agency.
Last Date in Agency List :	2024-09-10
Medium(s) :	Coastal Water

Spill Logs

Spill Office :	Augusta
Spill Office Sequence Number :	121
Spill Year :	2018
Log Spill Date :	N/R
Log Reported Date :	2018-02-23
Log Reported Product :	DIESEL
Log Location Description :	Journey's End Marina, Rockland
Log Location Town :	ROCKLAND
Log Tank Involved :	Above Ground Tank(s) Involved
Log Note :	mystery spill to harbor

Products Found

Product Code :	DIESEL
Other Product :	N/R
Product Amount :	N/R
Product Amount Qualifier :	UNKNOWN
Primary Product :	T

Tank Involved

Incident Tank :	Above Ground Tank(s) Involved
Removal :	F
UST Registered :	T
UST Tank Site Number :	21128
UST Tank Number :	N/R
AST Inside :	F
Spill Number :	A-417-2020
Actual Spill Date :	2020-08-06
Report Status :	Final Report
Location Town MCD :	13100

DRAFT

Map Id: 116
Direction: NNE
Distance: 0.862 mi., 4550 ft.
Elevation: 11 ft.
Relative: Lower

Site Name : JOURNEY'S END MARINA | JOURNEYS END MARINA | O'HARA CORPORATION
120 TILLSON AVE | 120 TILLSON AVE #1 | 120 TILLSON AVE null
ROCKLAND | Rockland, ME

Database(s) : [AST - ME, ECHO, EGAD - ME, EJ TOXIC RELEASE, ERNS, FRS, HIST NPDES - ME, ICIS, INACTIVE PCS, LAST - ME, MANIFEST EPA, PCS FACILITY, RCRA VSQG, SPILLS - ME, STORMWATER, STORMWATER - ME, T 2 - ME, TRIS, UST AOS - ME] ***(cont.)***

Envirosite ID: 50665723
EPA ID: N/R

LAST - ME ***(cont.)***

Number of Wells at Risk :	0
Number of Wells Impacted :	0
Material Disposal Information :	N/R
Further Response Action :	F
Spill Type :	Oil Incident
Report Type :	Subject/Spiller
Detection Method :	Visual Product
Incident Location :	Terminal - Marina
Incident Source :	Water Transportation - Pleasure Vessel
Spill Cause :	Overfill
Agency Hyperlink :	Click here for hyperlink provided by the agency.
Last Date in Agency List :	2024-09-10
Medium(s) :	Coastal Water

Spill Logs

Spill Office :	Augusta
Spill Office Sequence Number :	417
Spill Year :	2020
Log Spill Date :	N/R
Log Reported Date :	2020-08-06
Log Reported Product :	DIESEL
Log Location Description :	120 tillson Avenue Rockland, ME 04841
Log Location Town :	ROCKLAND
Log Tank Involved :	Above Ground Tank(s) Involved
Log Note :	15 gallons spilled to the ocean due to a boat tank overfill.

Products Found

Product Code :	DIESEL
Other Product :	N/R
Product Amount :	15 gals.
Product Amount Qualifier :	ESTIMATE
Primary Product :	T

Tank Involved

Incident Tank :	Above Ground Tank(s) Involved
Removal :	F
UST Registered :	T
UST Tank Site Number :	N/R
UST Tank Number :	N/R
AST Inside :	F

DRAFT

Map Id: 116
Direction: NNE
Distance: 0.862 mi., 4550 ft.
Elevation: 11 ft.
Relative: Lower

Site Name : JOURNEY'S END MARINA | JOURNEYS END MARINA | O'HARA CORPORATION
120 TILLSON AVE | 120 TILLSON AVE #1 | 120 TILLSON AVE null
ROCKLAND | Rockland, ME

Database(s) : [AST - ME, ECHO, EGAD - ME, EJ TOXIC RELEASE, ERNS, FRS, HIST NPDES - ME, ICIS, INACTIVE PCS, LAST - ME, MANIFEST EPA, PCS FACILITY, RCRA VSQG, SPILLS - ME, STORMWATER, STORMWATER - ME, T 2 - ME, TRIS, UST AOS - ME] ***(cont.)***

Envirosite ID: 50665723
EPA ID: N/R

LAST - ME ***(cont.)***

Facility Name :	JOURNEYS END MARINA
Facility Address :	120 TILLSON AVE, ROCKLAND
Spill Number :	A-596-1995
Actual Spill Date :	1995-12-31
Report Status :	Final Report
Location Town MCD :	13100
Number of Wells at Risk :	0
Number of Wells Impacted :	0
Material Disposal Information :	N/R
Further Response Action :	F
Spill Type :	Oil Incident
Report Type :	Public Official
Detection Method :	Other
Incident Location :	Business - Commercial
Incident Source :	N/R
Spill Cause :	Other - Known Cause
Agency Hyperlink :	Click here for hyperlink provided by the agency.
Last Date in Agency List :	2024-09-10
Medium(s) :	Land

Spill Logs

Spill Office :	Augusta
Spill Office Sequence Number :	596
Spill Year :	1995
Log Spill Date :	1995-12-31
Log Reported Date :	1995-12-31
Log Reported Product :	WASTE OIL/USED MOTOR OIL
Log Location Description :	N/R
Log Location Town :	ROCKLAND
Log Tank Involved :	Above Ground Tank(s) Involved
Log Note :	N/R

Products Found

Product Code :	WASTE OIL/USED MOTOR OIL
Other Product :	N/R
Product Amount :	2 gals.
Product Amount Qualifier :	ESTIMATE
Primary Product :	F

DRAFT

Map Id: 116
Direction: NNE
Distance: 0.862 mi., 4550 ft.
Elevation: 11 ft.
Relative: Lower

Site Name : JOURNEY'S END MARINA | JOURNEYS END MARINA | O'HARA CORPORATION
120 TILLSON AVE | 120 TILLSON AVE #1 | 120 TILLSON AVE null
ROCKLAND | Rockland, ME

Database(s) : [AST - ME, ECHO, EGAD - ME, EJ TOXIC RELEASE, ERNS, FRS, HIST NPDES - ME, ICIS, INACTIVE PCS, LAST - ME, MANIFEST EPA, PCS FACILITY, RCRA VSQG, SPILLS - ME, STORMWATER, STORMWATER - ME, T 2 - ME, TRIS, UST AOS - ME] ***(cont.)***

Envirosite ID: 50665723
EPA ID: N/R

LAST - ME ***(cont.)***

Tank Involved

Incident Tank :	Above Ground Tank(s) Involved
Removal :	F
UST Registered :	F
UST Tank Site Number :	N/R
UST Tank Number :	N/R
AST Inside :	F

MANIFEST EPA

Manifest Details

Details for this site have been truncated due to the large number of available details for this site within this dataset. For the complete details for this site, contact your Envirosite account representative for a complimentary site report containing all of the details available.

Manifest Number :	017130322FLE
Shipped Date :	2022-08-26
Updated Date :	2022-09-08
Received Date :	2022-09-01
Status :	Signed
Generator ID :	MER000503649
Generator Name :	O'HARA CORPORATION
Generator Address :	120 TILLSON AVENUE, ROCKLAND, ME 04841
Generator Mailing :	120 TILLSON AVENUE, ROCKLAND, ME 04841
Generator Contact :	N/R
Destination ID :	RID040098352
Destination Name :	Northland Environmental, LLC
Destination Mailing :	275 Allens Avenue, Providence, RI 02905
Destination Address :	275 Allens Avenue, Providence, RI 02905
Destination Contact :	N/R
Submission Type :	DataImage5Copy
Origin Type :	Service
Manifest Residue :	N
Rejection :	N
Last Date in Agency List :	2024-12-03

Waste Details

Waste Line Number :	1
Is DOT Hazardous :	Y
DOT ID Number :	UN1203
DOT Information :	UN1203 WASTE GASOLINE II 3 D001=100#
Non Waste Description :	N/R
Quantity :	100 Pounds
Quantity Tons, Acute, Non-Acute :	0.05, 0, 0.05
Quantity Kg, Acute, Non-Acute :	0, 45.3515
Quantity Tons, Haz, Non-Haz :	0.05, 0

DRAFT

Map Id: 116
Direction: NNE
Distance: 0.862 mi., 4550 ft.
Elevation: 11 ft.
Relative: Lower

Site Name : JOURNEY'S END MARINA | JOURNEYS END MARINA | O'HARA CORPORATION
120 TILLSON AVE | 120 TILLSON AVE #1 | 120 TILLSON AVE null
ROCKLAND | Rockland, ME

Database(s) : [AST - ME, ECHO, EGAD - ME, EJ TOXIC RELEASE, ERNS, FRS, HIST NPDES - ME, ICIS, INACTIVE PCS, LAST - ME, MANIFEST EPA, PCS FACILITY, RCRA VSQG, SPILLS - ME, STORMWATER, STORMWATER - ME, T 2 - ME, TRIS, UST AOS - ME] ***(cont.)***

Envirosite ID: 50665723
EPA ID: N/R

MANIFEST EPA ***(cont.)***

Quantity Kg, Haz, Non-Haz :	45.3515, 0
Management Method :	H141 - STORAGE, BULKING AND/OR TRANSFER OFF SITE
Is EPA Waste :	Y
Federal Code :	D001, D018
State Code :	N/R

Waste Line Number :	2
Is DOT Hazardous :	Y
DOT ID Number :	NA3082
DOT Information :	NA3082 HAZARDOUS WASTE, LIQUID, N.O.S. (LEAD) III 9 D008=10#
Non Waste Description :	N/R
Quantity :	1900 Pounds
Quantity Tons, Acute, Non-Acute :	0.95, 0, 0.95
Quantity Kg, Acute, Non-Acute :	0, 861.6785
Quantity Tons, Haz, Non-Haz :	0.95, 0
Quantity Kg, Haz, Non-Haz :	861.6785, 0
Management Method :	H141 - STORAGE, BULKING AND/OR TRANSFER OFF SITE
Is EPA Waste :	Y
Federal Code :	D008
State Code :	N/R

Waste Line Number :	3
Is DOT Hazardous :	Y
DOT ID Number :	UN1263
DOT Information :	UN1263 WASTE PAINT II 3 D001=100#
Non Waste Description :	N/R
Quantity :	300 Pounds
Quantity Tons, Acute, Non-Acute :	0.15, 0, 0.15
Quantity Kg, Acute, Non-Acute :	0, 136.0545
Quantity Tons, Haz, Non-Haz :	0.15, 0
Quantity Kg, Haz, Non-Haz :	136.0545, 0
Management Method :	H141 - STORAGE, BULKING AND/OR TRANSFER OFF SITE
Is EPA Waste :	Y
Federal Code :	D001, F003, F005
State Code :	N/R

Manifest Details

Manifest Number :	012910527FLE
Shipped Date :	2020-12-09
Updated Date :	2020-12-22
Received Date :	2020-12-15
Status :	Signed
Generator ID :	MER000503649
Generator Name :	O'HARA CORPORATION
Generator Address :	120 TILLSON AVENUE, ROCKLAND, ME 04841

DRAFT

Map Id: 116
Direction: NNE
Distance: 0.862 mi., 4550 ft.
Elevation: 11 ft.
Relative: Lower

Site Name : JOURNEY'S END MARINA | JOURNEYS END MARINA | O'HARA CORPORATION
120 TILLSON AVE | 120 TILLSON AVE #1 | 120 TILLSON AVE null
ROCKLAND | Rockland, ME

Database(s) : [AST - ME, ECHO, EGAD - ME, EJ TOXIC RELEASE, ERNS, FRS, HIST NPDES - ME, ICIS, INACTIVE PCS, LAST - ME, MANIFEST EPA, PCS FACILITY, RCRA VSQG, SPILLS - ME, STORMWATER, STORMWATER - ME, T 2 - ME, TRIS, UST AOS - ME] ***(cont.)***

Envirosite ID: 50665723
EPA ID: N/R

MANIFEST EPA ***(cont.)***

Generator Mailing :	120 TILLSON AVENUE, ROCKLAND, ME 04841
Generator Contact :	N/R
Destination ID :	RID040098352
Destination Name :	Northland Environmental, LLC
Destination Mailing :	275 Allens Avenue, Providence, RI 02905
Destination Address :	275 Allens Avenue, Providence, RI 02905
Destination Contact :	N/R
Submission Type :	DataImage5Copy
Origin Type :	Service
Manifest Residue :	N
Rejection :	N
Last Date in Agency List :	2024-12-03

Waste Details

Waste Line Number :	1
Is DOT Hazardous :	Y
DOT ID Number :	NA3082
DOT Information :	NA3082 HAZARDOUS WASTE, LIQUID, N.O.S. (LEAD) III 9 D008=10#
Non Waste Description :	N/R
Quantity :	1800 Pounds
Quantity Tons, Acute, Non-Acute :	0.9, 0, 0.9
Quantity Kg, Acute, Non-Acute :	0, 816.327
Quantity Tons, Haz, Non-Haz :	0.9, 0
Quantity Kg, Haz, Non-Haz :	816.327, 0
Management Method :	H141 - STORAGE, BULKING AND/OR TRANSFER OFF SITE
Is EPA Waste :	Y
Federal Code :	D008
State Code :	N/R

Manifest Details

Manifest Number :	012910576FLE
Shipped Date :	2020-10-07
Updated Date :	2020-10-19
Received Date :	2020-10-13
Status :	Signed
Generator ID :	MER000503649
Generator Name :	O'HARA CORPORATION
Generator Address :	120 TILLSON AVENUE, ROCKLAND, ME 04841
Generator Mailing :	120 TILLSON AVENUE, ROCKLAND, ME 04841
Generator Contact :	N/R
Destination ID :	RID040098352
Destination Name :	Northland Environmental, LLC
Destination Mailing :	275 Allens Avenue, Providence, RI 02905
Destination Address :	275 Allens Avenue, Providence, RI 02905
Destination Contact :	N/R

DRAFT

Map Id: 116
Direction: NNE
Distance: 0.862 mi., 4550 ft.
Elevation: 11 ft.
Relative: Lower

Site Name : JOURNEY'S END MARINA | JOURNEYS END MARINA | O'HARA CORPORATION
120 TILLSON AVE | 120 TILLSON AVE #1 | 120 TILLSON AVE null
ROCKLAND | Rockland, ME

Database(s) : [AST - ME, ECHO, EGAD - ME, EJ TOXIC RELEASE, ERNS, FRS, HIST NPDES - ME, ICIS, INACTIVE PCS, LAST - ME, MANIFEST EPA, PCS FACILITY, RCRA VSQG, SPILLS - ME, STORMWATER, STORMWATER - ME, T 2 - ME, TRIS, UST AOS - ME] ***(cont.)***

Envirosite ID: 50665723
EPA ID: N/R

MANIFEST EPA ***(cont.)***

Submission Type :	DataImage5Copy
Origin Type :	Service
Manifest Residue :	N
Rejection :	N
Last Date in Agency List :	2024-12-03

Waste Details

Waste Line Number :	1
Is DOT Hazardous :	Y
DOT ID Number :	UN1263
DOT Information :	UN1263 WASTE PAINT RELATED MATERIAL II 3 D001=100#
Non Waste Description :	N/R
Quantity :	300 Pounds
Quantity Tons, Acute, Non-Acute :	0.15, 0, 0.15
Quantity Kg, Acute, Non-Acute :	0, 136.0545
Quantity Tons, Haz, Non-Haz :	0.15, 0
Quantity Kg, Haz, Non-Haz :	136.0545, 0
Management Method :	H141 - STORAGE, BULKING AND/OR TRANSFER OFF SITE
Is EPA Waste :	Y
Federal Code :	D001, F003, F005
State Code :	N/R

Waste Line Number :	2
Is DOT Hazardous :	Y
DOT ID Number :	UN1203
DOT Information :	UN1203 WASTE GASOLINE II 3 D001=100#
Non Waste Description :	N/R
Quantity :	300 Pounds
Quantity Tons, Acute, Non-Acute :	0.15, 0, 0.15
Quantity Kg, Acute, Non-Acute :	0, 136.0545
Quantity Tons, Haz, Non-Haz :	0.15, 0
Quantity Kg, Haz, Non-Haz :	136.0545, 0
Management Method :	H141 - STORAGE, BULKING AND/OR TRANSFER OFF SITE
Is EPA Waste :	Y
Federal Code :	D001, D018
State Code :	N/R

Manifest Details

Manifest Number :	012909610FLE
Shipped Date :	2020-07-15
Updated Date :	2020-08-01
Received Date :	2020-07-21
Status :	Signed
Generator ID :	MER000503649

DRAFT

Map Id: 116
Direction: NNE
Distance: 0.862 mi., 4550 ft.
Elevation: 11 ft.
Relative: Lower

Site Name : JOURNEY'S END MARINA | JOURNEYS END MARINA | O'HARA CORPORATION
120 TILLSON AVE | 120 TILLSON AVE #1 | 120 TILLSON AVE null
ROCKLAND | Rockland, ME

Database(s) : [AST - ME, ECHO, EGAD - ME, EJ TOXIC RELEASE, ERNS, FRS, HIST NPDES - ME, ICIS, INACTIVE PCS, LAST - ME, MANIFEST EPA, PCS FACILITY, RCRA VSQG, SPILLS - ME, STORMWATER, STORMWATER - ME, T 2 - ME, TRIS, UST AOS - ME] ***(cont.)***

Envirosite ID: 50665723
EPA ID: N/R

MANIFEST EPA ***(cont.)***

Generator Name :	O'HARA CORPORATION
Generator Address :	120 TILLSON AVENUE, ROCKLAND, ME 04841
Generator Mailing :	120 TILLSON AVENUE, ROCKLAND, ME 04841
Generator Contact :	N/R
Destination ID :	RID040098352
Destination Name :	Northland Environmental, LLC
Destination Mailing :	275 Allens Avenue, Providence, RI 02905
Destination Address :	275 Allens Avenue, Providence, RI 02905
Destination Contact :	N/R
Submission Type :	DataImage5Copy
Origin Type :	Service
Manifest Residue :	N
Rejection :	N
Last Date in Agency List :	2024-12-03

Waste Details

Waste Line Number :	1
Is DOT Hazardous :	Y
DOT ID Number :	UN1203
DOT Information :	UN1203 WASTE GASOLINE II 3 D001=100#
Non Waste Description :	N/R
Quantity :	200 Pounds
Quantity Tons, Acute, Non-Acute :	0.1, 0, 0.1
Quantity Kg, Acute, Non-Acute :	0, 90.703
Quantity Tons, Haz, Non-Haz :	0.1, 0
Quantity Kg, Haz, Non-Haz :	90.703, 0
Management Method :	H141 - STORAGE, BULKING AND/OR TRANSFER OFF SITE
Is EPA Waste :	Y
Federal Code :	D001, D018
State Code :	N/R

Waste Line Number :	2
Is DOT Hazardous :	Y
DOT ID Number :	NA3082
DOT Information :	NA3082 HAZARDOUS WASTE, LIQUID, N.O.S. (LEAD) III 9 D008=10#
Non Waste Description :	N/R
Quantity :	800 Pounds
Quantity Tons, Acute, Non-Acute :	0.4, 0, 0.4
Quantity Kg, Acute, Non-Acute :	0, 362.812
Quantity Tons, Haz, Non-Haz :	0.4, 0
Quantity Kg, Haz, Non-Haz :	362.812, 0
Management Method :	H141 - STORAGE, BULKING AND/OR TRANSFER OFF SITE
Is EPA Waste :	Y
Federal Code :	D008
State Code :	N/R

DRAFT

Map Id: 116
Direction: NNE
Distance: 0.862 mi., 4550 ft.
Elevation: 11 ft.
Relative: Lower

Site Name : JOURNEY'S END MARINA | JOURNEYS END MARINA | O'HARA CORPORATION
120 TILLSON AVE | 120 TILLSON AVE #1 | 120 TILLSON AVE null
ROCKLAND | Rockland, ME

Database(s) : [AST - ME, ECHO, EGAD - ME, EJ TOXIC RELEASE, ERNS, FRS, HIST NPDES - ME, ICIS, INACTIVE PCS, LAST - ME, MANIFEST EPA, PCS FACILITY, RCRA VSQG, SPILLS - ME, STORMWATER, STORMWATER - ME, T 2 - ME, TRIS, UST AOS - ME] ***(cont.)***

Envirosite ID: 50665723
EPA ID: N/R

MANIFEST EPA ***(cont.)***

Manifest Details

Manifest Number :	012910046FLE
Shipped Date :	2019-12-04
Updated Date :	2020-01-20
Received Date :	2019-12-10
Status :	Signed
Generator ID :	MER000503649
Generator Name :	O'HARA CORPORATION
Generator Address :	120 TILLSON AVENUE, ROCKLAND, ME 04841
Generator Mailing :	120 TILLSON AVENUE, ROCKLAND, ME 04841
Generator Contact :	N/R
Destination ID :	RID040098352
Destination Name :	Northland Environmental, LLC
Destination Mailing :	275 Allens Avenue, Providence, RI 02905
Destination Address :	275 Allens Avenue, Providence, RI 02905
Destination Contact :	N/R
Submission Type :	DataImage5Copy
Origin Type :	Service
Manifest Residue :	N
Rejection :	N
Last Date in Agency List :	2024-12-03

Waste Details

Waste Line Number :	1
Is DOT Hazardous :	Y
DOT ID Number :	NA3082
DOT Information :	NA3082 HAZARDOUS WASTE, LIQUID, N.O.S. (LEAD) III 9 D008=10#
Non Waste Description :	N/R
Quantity :	900 Pounds
Quantity Tons, Acute, Non-Acute :	0.45, 0, 0.45
Quantity Kg, Acute, Non-Acute :	0, 408.1635
Quantity Tons, Haz, Non-Haz :	0.45, 0
Quantity Kg, Haz, Non-Haz :	408.1635, 0
Management Method :	H141 - STORAGE, BULKING AND/OR TRANSFER OFF SITE
Is EPA Waste :	Y
Federal Code :	D008
State Code :	N/R

PCS FACILITY

Issue Date :	2011-07-25
Original Issue Date :	2011-07-25
Effective Date :	2011-07-25
Expiration Date :	2016-04-25
Retirement Date :	2017-01-18
Termination Date :	N/R
Issuing Agency :	N/R

DRAFT

Map Id: 116
Direction: NNE
Distance: 0.862 mi., 4550 ft.
Elevation: 11 ft.
Relative: Lower

Site Name : JOURNEY'S END MARINA | JOURNEYS END MARINA | O'HARA CORPORATION
120 TILLSON AVE | 120 TILLSON AVE #1 | 120 TILLSON AVE null
ROCKLAND | Rockland, ME

Database(s) : [AST - ME, ECHO, EGAD - ME, EJ TOXIC RELEASE, ERNS, FRS, HIST NPDES - ME, ICIS, INACTIVE PCS, LAST - ME, MANIFEST EPA, PCS FACILITY, RCRA VSQG, SPILLS - ME, STORMWATER, STORMWATER - ME, T 2 - ME, TRIS, UST AOS - ME] ***(cont.)***

Envirosite ID: 50665723
EPA ID: N/R

PCS FACILITY ***(cont.)***

Agency Type :	State
Activity ID :	3600192976
External Permit Number :	N/R
Facility Type Indicator :	NON-POTW
Permit Type :	General Permit Covered Facility-NPDES)
Major Minor Status :	N
Permit Status :	Administratively Continued
Total Design Flow Number :	N/R
Actual Average Flow Number :	N/R
State Water Body :	N/R
State Water Body Name :	Atlantic Ocean
Permit Name :	O'HARA CORPORATION
Permit Comp Status :	Y
RNC Tracking :	Y
Master External Permit Number :	MER050000
TMDL Interface :	N/R
EDMR Authorization :	N
Pretreatment Indicator :	N/R
Last Date in Agency List :	2025-03-10

RCRA VSQG

Facility Name :	O'HARA CORPORATION
Facility Address :	120 TILLSON AVE, ROCKLAND, ME 04841
County :	KNOX
Date Form Received by Agency :	2005-04-11
EPA ID :	MER000503649
Mailing Address :	120 TILLSON AVE, ROCKLAND, ME 04841
Contact :	GREG RICCIARDI
Contact Address :	120 TILLSON AVE, ROCKLAND, ME 04841
Contact Country :	US
Contact Telephone :	207-594-4444
Contact Email :	N/R
EPA Region :	01
Land Type :	Private
Source Type :	Notification
Classification :	Very Small Quantity Generator

DRAFT

Map Id: 116
Direction: NNE
Distance: 0.862 mi., 4550 ft.
Elevation: 11 ft.
Relative: Lower

Site Name : JOURNEY'S END MARINA | JOURNEYS END MARINA | O'HARA CORPORATION
120 TILLSON AVE | 120 TILLSON AVE #1 | 120 TILLSON AVE null
ROCKLAND | Rockland, ME

Database(s) : [AST - ME, ECHO, EGAD - ME, EJ TOXIC RELEASE, ERNS, FRS, HIST NPDES - ME, ICIS, INACTIVE PCS, LAST - ME, MANIFEST EPA, PCS FACILITY, RCRA VSQG, SPILLS - ME, STORMWATER, STORMWATER - ME, T 2 - ME, TRIS, UST AOS - ME] ***(cont.)***

Envirosite ID: 50665723
EPA ID: N/R

RCRA VSQG ***(cont.)***

Description :

Handlers that generate 100 kilograms or less of hazardous waste per calendar month, and accumulate 1000 kg or less of hazardous waste at any time; or generate one kilogram or less of acutely hazardous waste per calendar month, and accumulate at any time: 1 kg or less of acutely hazardous waste; or 100 kg or less of any residue or contaminated soil, waste or other debris resulting from the cleanup of a spill, into or on any land or water, of acutely hazardous waste;or generate 100 kg or less of any residue or contaminated soil, waste or other debris resulting from the cleanup of a spill, into or on any land or water, of acutely hazardous waste during any calendar month, and accumulate at any time: 1 kg or less of acutely hazardous waste; or 100 kg or less of any residue or contaminated soil, waste or other debris resulting from the cleanup of a spill, into or on any land or water, of acutely hazardous waste.

Last Date in Agency List : 2024-12-17

Owner/Operator Summary

Owner/Operator Name :	O'HARA CORPORATION
Owner/Operator Address :	120 TILLSON AVE, ROCKLAND, ME 04841
Owner/Operator Country :	US
Owner/Operator Telephone :	207-594-4444
Owner/Operator Email :	N/R
Owner/Operator Fax :	N/R
Legal Status :	Private
Owner/Operator Type :	Operator
Owner/Operator Start Date :	1972-01-28
Owner/Operator End Date :	N/R

Owner/Operator Name :	O'HARA CORPORATION
Owner/Operator Address :	120 TILLSON AVE, ROCKLAND, ME 04841
Owner/Operator Country :	US
Owner/Operator Telephone :	207-594-4444
Owner/Operator Email :	N/R
Owner/Operator Fax :	N/R
Legal Status :	Private
Owner/Operator Type :	Owner
Owner/Operator Start Date :	1972-01-28
Owner/Operator End Date :	N/R

Handler Activities Summary

U.S. Importer of Hazardous Waste :	N
Mixed Waste (Haz. and Radioactive) :	N
Recycler of Hazardous Waste :	N
Transporter of Hazardous Waste :	N
Treater, Storer or Disposer of HW :	N
Underground Injection Activity :	N

DRAFT

Map Id: 116
Direction: NNE
Distance: 0.862 mi., 4550 ft.
Elevation: 11 ft.
Relative: Lower

Site Name : JOURNEY'S END MARINA | JOURNEYS END MARINA | O'HARA CORPORATION
120 TILLSON AVE | 120 TILLSON AVE #1 | 120 TILLSON AVE null
ROCKLAND | Rockland, ME

Database(s) : [AST - ME, ECHO, EGAD - ME, EJ TOXIC RELEASE, ERNS, FRS, HIST NPDES - ME, ICIS, INACTIVE PCS, LAST - ME, MANIFEST EPA, PCS FACILITY, RCRA VSQG, SPILLS - ME, STORMWATER, STORMWATER - ME, T 2 - ME, TRIS, UST AOS - ME] ***(cont.)***

Envirosite ID: 50665723
EPA ID: N/R

RCRA VSQG ***(cont.)***

On-site Burner Exemption :	N
Furnace Exemption :	N
Used Oil Fuel Burner :	N
Used Oil Processor :	N
Used Oil Refiner :	N
Used Oil Fuel Marketer to Burner :	N
Used Oil Specification Marketer :	N
Used Oil Transfer Facility :	N
Used Oil Transporter :	N

Hazardous Waste Summary

Waste Code / Name :	D001 - IGNITABLE WASTE D008 - LEAD
Waste Code / Name :	F003 - THE FOLLOWING SPENT NONHALOGENATED SOLVENTS: XYLENE, ACETONE, ETHYL ACETATE, ETHYL BENZENE, ETHYL ETHER, METHYL ISOBUTYL KETONE, N-BUTYL ALCOHOL, CYCLOHEXANONE, AND METHANOL; ALL SPENT SOLVENT MIXTURES/BLENDS CONTAINING, BEFORE USE, ONLY THE ABOVE SPENT NONHALOGENATED SOLVENTS; AND ALL SPENT SOLVENT MIXTURES/BLENDS CONTAINING, BEFORE USE, ONE OR MORE OF THE ABOVE NONHALOGENATED SOLVENTS, AND A TOTAL OF TEN PERCENT OR MORE (BY VOLUME) OF ONE OR MORE OF THOSE SOLVENTS LISTED IN F001, F002, F004, AND F005; AND STILL BOTTOMS FROM THE RECOVERY OF THESE SPENT SOLVENTS AND SPENT SOLVENT MIXTURES. F005 - THE FOLLOWING SPENT NONHALOGENATED SOLVENTS: TOLUENE, METHYL ETHYL KETONE, CARBON DISULFIDE, ISOBUTANOL, PYRIDINE, BENZENE, 2-ETHOXYETHANOL, AND 2-NITROPROPANE; ALL SPENT SOLVENT MIXTURES/BLENDS CONTAINING, BEFORE USE, A TOTAL OF TEN PERCENT OR MORE (BY VOLUME) OF ONE OR MORE OF THE ABOVE NONHALOGENATED SOLVENTS OR THOSE SOLVENTS LISTED IN F001, F002, OR F004; AND STILL BOTTOMS FROM THE RECOVERY OF THESE SPENT SOLVENTS AND SPENT SOLVENT MIXTURES.

Notices of Violations Summary

Date of Violation :	2009-07-27
Date Achieved Compliance :	2009-09-10
Regulation Violated :	Y
Area of Violation :	State Statute or Regulation
Enforcement Action :	INFORMAL WRITTEN NOTIFICATION
Enforcement Action Date :	2009-08-28
Enf. Disposition Status :	N/R
Enf. Disp. Status Date :	N/R
Violation Lead Agency :	State
Enforcement Lead Agency :	State
Proposed Penalty Amount :	N/R

DRAFT

Map Id: 116
Direction: NNE
Distance: 0.862 mi., 4550 ft.
Elevation: 11 ft.
Relative: Lower

Site Name : JOURNEY'S END MARINA | JOURNEYS END MARINA | O'HARA CORPORATION
120 TILLSON AVE | 120 TILLSON AVE #1 | 120 TILLSON AVE null
ROCKLAND | Rockland, ME

Database(s) : [AST - ME, ECHO, EGAD - ME, EJ TOXIC RELEASE, ERNS, FRS, HIST NPDES - ME, ICIS, INACTIVE PCS, LAST - ME, MANIFEST EPA, PCS FACILITY, RCRA VSQG, SPILLS - ME, STORMWATER, STORMWATER - ME, T 2 - ME, TRIS, UST AOS - ME] ***(cont.)***

Envirosite ID: 50665723
EPA ID: N/R

RCRA VSQG ***(cont.)***

Final Penalty Amount :	N/R
Paid Penalty Amount :	N/R
Date of Violation :	2009-07-27
Date Achieved Compliance :	2009-09-10
Regulation Violated :	Y
Area of Violation :	TSD - General
Enforcement Action :	INFORMAL WRITTEN NOTIFICATION
Enforcement Action Date :	2009-08-28
Enf. Disposition Status :	N/R
Enf. Disp. Status Date :	N/R
Violation Lead Agency :	State
Enforcement Lead Agency :	State
Proposed Penalty Amount :	N/R
Final Penalty Amount :	N/R
Paid Penalty Amount :	N/R
Date of Violation :	2009-07-27
Date Achieved Compliance :	2009-09-10
Regulation Violated :	Y
Area of Violation :	Generators - Pre-transport
Enforcement Action :	INFORMAL WRITTEN NOTIFICATION
Enforcement Action Date :	2009-08-28
Enf. Disposition Status :	N/R
Enf. Disp. Status Date :	N/R
Violation Lead Agency :	State
Enforcement Lead Agency :	State
Proposed Penalty Amount :	N/R
Final Penalty Amount :	N/R
Paid Penalty Amount :	N/R
Date of Violation :	2009-07-27
Date Achieved Compliance :	2009-09-10
Regulation Violated :	Y
Area of Violation :	Generators - General
Enforcement Action :	INFORMAL WRITTEN NOTIFICATION
Enforcement Action Date :	2009-08-28
Enf. Disposition Status :	N/R
Enf. Disp. Status Date :	N/R
Violation Lead Agency :	State
Enforcement Lead Agency :	State
Proposed Penalty Amount :	N/R
Final Penalty Amount :	N/R
Paid Penalty Amount :	N/R

DRAFT

Map Id: 116
Direction: NNE
Distance: 0.862 mi., 4550 ft.
Elevation: 11 ft.
Relative: Lower

Site Name : JOURNEY'S END MARINA | JOURNEYS END MARINA | O'HARA CORPORATION
120 TILLSON AVE | 120 TILLSON AVE #1 | 120 TILLSON AVE null
ROCKLAND | Rockland, ME

Database(s) : [AST - ME, ECHO, EGAD - ME, EJ TOXIC RELEASE, ERNS, FRS, HIST NPDES - ME, ICIS, INACTIVE PCS, LAST - ME, MANIFEST EPA, PCS FACILITY, RCRA VSQG, SPILLS - ME, STORMWATER, STORMWATER - ME, T 2 - ME, TRIS, UST AOS - ME] ***(cont.)***

Envirosite ID: 50665723
EPA ID: N/R

RCRA VSQG ***(cont.)***

Date of Violation :	2009-07-27
Date Achieved Compliance :	2009-09-10
Regulation Violated :	Y
Area of Violation :	Transporters - Manifest and Recordkeeping
Enforcement Action :	INFORMAL WRITTEN NOTIFICATION
Enforcement Action Date :	2009-08-28
Enf. Disposition Status :	N/R
Enf. Disp. Status Date :	N/R
Violation Lead Agency :	State
Enforcement Lead Agency :	State
Proposed Penalty Amount :	N/R
Final Penalty Amount :	N/R
Paid Penalty Amount :	N/R

Evaluation Action Summary

Evaluation Date :	2009-07-27
Evaluation :	COMPLIANCE EVALUATION INSPECTION
Area of Violation :	State Statute or Regulation
Date Achieved Compliance :	2009-09-10
Evaluation Lead Agency :	State

Evaluation Date :	2009-07-27
Evaluation :	COMPLIANCE EVALUATION INSPECTION
Area of Violation :	TSD - General
Date Achieved Compliance :	2009-09-10
Evaluation Lead Agency :	State

Evaluation Date :	2009-07-27
Evaluation :	COMPLIANCE EVALUATION INSPECTION
Area of Violation :	Generators - Pre-transport
Date Achieved Compliance :	2009-09-10
Evaluation Lead Agency :	State

Evaluation Date :	2009-07-27
Evaluation :	COMPLIANCE EVALUATION INSPECTION
Area of Violation :	Generators - General
Date Achieved Compliance :	2009-09-10
Evaluation Lead Agency :	State

Evaluation Date :	2009-07-27
Evaluation :	COMPLIANCE EVALUATION INSPECTION
Area of Violation :	Transporters - Manifest and Recordkeeping
Date Achieved Compliance :	2009-09-10

DRAFT

Map Id: 116
Direction: NNE
Distance: 0.862 mi., 4550 ft.
Elevation: 11 ft.
Relative: Lower

Site Name : JOURNEY'S END MARINA | JOURNEYS END MARINA | O'HARA CORPORATION
120 TILLSON AVE | 120 TILLSON AVE #1 | 120 TILLSON AVE null
ROCKLAND | Rockland, ME

Database(s) : [AST - ME, ECHO, EGAD - ME, EJ TOXIC RELEASE, ERNS, FRS, HIST NPDES - ME, ICIS, INACTIVE PCS, LAST - ME, MANIFEST EPA, PCS FACILITY, RCRA VSQG, SPILLS - ME, STORMWATER, STORMWATER - ME, T 2 - ME, TRIS, UST AOS - ME] ***(cont.)***

Envirosite ID: 50665723
EPA ID: N/R

RCRA VSQG ***(cont.)***

Evaluation Lead Agency : State

SPILLS - ME

Facility Name : JOURNEY'S END MARINA
Facility Address : 120 TILLSON AVE, ROCKLAND, ME

Spill Number : A-327-2006
Actual Spill Date : 2006-06-16
Report Status : Final Report
Spill Type : Oil Incident
Location State Province : ME
Incident Location : Transportation - Marine
Incident Source : Water Transportation - Pleasure Vessel
Spill Cause : Mechanical Failure - Other
Agency Hyperlink : Click here for hyperlink provided by the agency.
Last Date in Agency List : 2024-09-10

Medium(s) : Coastal Water

Spill Logs
Log Location Description : Journey's End Marina. Tillson Ave.
Log Location Town : ROCKLAND
Log Tank Involved : None

Log Note : Vessel "Peapod"? automatic fuel transfer pump activated pumping an estimated 10 gallons to the harbor. No one was aboard.

Products Found
Product Code : DIESEL
Product Amount : 10 gals.

Spill Number : A-442-2006
Actual Spill Date : 2006-08-02
Report Status : Final Report
Spill Type : Oil Incident
Location State Province : ME
Incident Location : Terminal - Marina
Incident Source : Water Transportation - Fishing Vessel
Spill Cause : Overfill
Agency Hyperlink : Click here for hyperlink provided by the agency.
Last Date in Agency List : 2024-09-10

DRAFT

Map Id: 116
Direction: NNE
Distance: 0.862 mi., 4550 ft.
Elevation: 11 ft.
Relative: Lower

Site Name : JOURNEY'S END MARINA | JOURNEYS END MARINA | O'HARA CORPORATION
120 TILLSON AVE | 120 TILLSON AVE #1 | 120 TILLSON AVE null
ROCKLAND | Rockland, ME

Database(s) : [AST - ME, ECHO, EGAD - ME, EJ TOXIC RELEASE, ERNS, FRS, HIST NPDES - ME, ICIS, INACTIVE PCS, LAST - ME, MANIFEST EPA, PCS FACILITY, RCRA VSQG, SPILLS - ME, STORMWATER, STORMWATER - ME, T 2 - ME, TRIS, UST AOS - ME] ***(cont.)***

Envirosite ID: 50665723
EPA ID: N/R

SPILLS - ME ***(cont.)***

Medium(s) : Coastal Water

Spill Logs
Log Location Description : Journey's End Marina, 120 Tillson Ave
Log Location Town : ROCKLAND
Log Tank Involved : None
Log Note : Overfill of 2-3 gallons during vessel fueling.

Products Found
Product Code : DIESEL
Product Amount : 3 gals.

Spill Number : A-473-2006
Actual Spill Date : 2006-08-15
Report Status : Final Report
Spill Type : Oil Incident
Location State Province : ME
Incident Location : Terminal - Marina
Incident Source : Water Transportation - Passenger Vessel
Spill Cause : Discharge - Bilge
Agency Hyperlink : Click here for hyperlink provided by the agency.
Last Date in Agency List : 2024-09-10

Medium(s) : Coastal Water

Spill Logs
Log Location Description : Tillson Ave - Journey's End Marina
Log Location Town : ROCKLAND
Log Tank Involved : None
Log Note : Vessel Equinox discharged bilge slops.

Products Found
Product Code : UNSPECIFIED OIL
Product Amount : N/R

Facility Name : JOURNEY'S END MARINA
Facility Address : 120 TILLSON AVENUE, ROCKLAND

DRAFT

Map Id: 116
Direction: NNE
Distance: 0.862 mi., 4550 ft.
Elevation: 11 ft.
Relative: Lower

Site Name : JOURNEY'S END MARINA | JOURNEYS END MARINA | O'HARA CORPORATION
120 TILLSON AVE | 120 TILLSON AVE #1 | 120 TILLSON AVE null
ROCKLAND | Rockland, ME

Database(s) : [AST - ME, ECHO, EGAD - ME, EJ TOXIC RELEASE, ERNS, FRS, HIST NPDES - ME, ICIS, INACTIVE PCS, LAST - ME, MANIFEST EPA, PCS FACILITY, RCRA VSQG, SPILLS - ME, STORMWATER, STORMWATER - ME, T 2 - ME, TRIS, UST AOS - ME] ***(cont.)***

Envirosite ID: 50665723
EPA ID: N/R

SPILLS - ME ***(cont.)***

Spill Number :	A-651-2023
Actual Spill Date :	N/R
Report Status :	Final Report
Spill Type :	Oil Incident
Location State Province :	N/R
Incident Location :	Terminal - Marina
Incident Source :	Storage Unit - Aboveground Storage Tank
Spill Cause :	Overfill
Agency Hyperlink :	Click here for hyperlink provided by the agency.
Last Date in Agency List :	2024-09-10
Medium(s) :	Coastal Water

Spill Logs

Log Location Description :	120 TILLSON AVENUE
Log Location Town :	ROCKLAND
Log Tank Involved :	N/R
Log Note :	16 oz. USCG overfill at Journey's End Marina

Products Found

Product Code :	DIESEL
Product Amount :	16 oz.
Facility Name :	JOURNEY'S END MARINA
Facility Address :	120 TILLSON AVENUE, ROCKLAND, ME

Spill Number :	A-121-2018
Actual Spill Date :	2018-02-23
Report Status :	Final Report
Spill Type :	Oil Incident
Location State Province :	ME
Incident Location :	Terminal - Marina
Incident Source :	Water Transportation - Other
Spill Cause :	Other - Unknown
Agency Hyperlink :	Click here for hyperlink provided by the agency.
Last Date in Agency List :	2024-09-10
Medium(s) :	Coastal Water

DRAFT

Map Id: 116
Direction: NNE
Distance: 0.862 mi., 4550 ft.
Elevation: 11 ft.
Relative: Lower

Site Name : JOURNEY'S END MARINA | JOURNEYS END MARINA | O'HARA CORPORATION
120 TILLSON AVE | 120 TILLSON AVE #1 | 120 TILLSON AVE null
ROCKLAND | Rockland, ME

Database(s) : [AST - ME, ECHO, EGAD - ME, EJ TOXIC RELEASE, ERNS, FRS, HIST NPDES - ME, ICIS, INACTIVE PCS, LAST - ME, MANIFEST EPA, PCS FACILITY, RCRA VSQG, SPILLS - ME, STORMWATER, STORMWATER - ME, T 2 - ME, TRIS, UST AOS - ME] ***(cont.)***

Envirosite ID: 50665723
EPA ID: N/R

SPILLS - ME ***(cont.)***

Spill Logs
Log Location Description : Journey's End Marina, Rockland
Log Location Town : ROCKLAND
Log Tank Involved : Above Ground Tank(s) Involved
Log Note : mystery spill to harbor

Products Found
Product Code : DIESEL
Product Amount : N/R

Spill Number : A-350-2020
Actual Spill Date : 2020-07-10
Report Status : Final Report
Spill Type : Oil Incident
Location State Province : ME
Incident Location : Terminal - Marina
Incident Source : Water Transportation - Pleasure Vessel
Spill Cause : Overfill
Agency Hyperlink : Click here for hyperlink provided by the agency.
Last Date in Agency List : 2024-09-10

Medium(s) : Coastal Water

Spill Logs
Log Location Description : 120 Tilson Avenue Rockland, ME 04841
Log Location Town : ROCKLAND
Log Tank Involved : None
Log Note : 0.5 gallons burped into the ocean during a fueling operation.

Products Found
Product Code : DIESEL
Product Amount : .5 gals.

Spill Number : A-417-2020
Actual Spill Date : 2020-08-06
Report Status : Final Report
Spill Type : Oil Incident
Location State Province : ME
Incident Location : Terminal - Marina
Incident Source : Water Transportation - Pleasure Vessel

DRAFT

Map Id: 116
Direction: NNE
Distance: 0.862 mi., 4550 ft.
Elevation: 11 ft.
Relative: Lower

Site Name : JOURNEY'S END MARINA | JOURNEYS END MARINA | O'HARA CORPORATION
120 TILLSON AVE | 120 TILLSON AVE #1 | 120 TILLSON AVE null
ROCKLAND | Rockland, ME

Database(s) : [AST - ME, ECHO, EGAD - ME, EJ TOXIC RELEASE, ERNS, FRS, HIST NPDES - ME, ICIS, INACTIVE PCS, LAST - ME, MANIFEST EPA, PCS FACILITY, RCRA VSQG, SPILLS - ME, STORMWATER, STORMWATER - ME, T 2 - ME, TRIS, UST AOS - ME] ***(cont.)***

Envirosite ID: 50665723
EPA ID: N/R

SPILLS - ME ***(cont.)***

Spill Cause : Overfill
Agency Hyperlink : Click here for hyperlink provided by the agency.
Last Date in Agency List : 2024-09-10

Medium(s) : Coastal Water

Spill Logs
Log Location Description : 120 tillson Avenue Rockland, ME 04841
Log Location Town : ROCKLAND
Log Tank Involved : Above Ground Tank(s) Involved
Log Note : 15 gallons spilled to the ocean due to a boat tank overfill.

Products Found
Product Code : DIESEL
Product Amount : 15 gals.

Spill Number : A-455-2018
Actual Spill Date : 2018-08-09
Report Status : Final Report
Spill Type : Oil Incident
Location State Province : ME
Incident Location : Terminal - Marina
Incident Source : Water Transportation - Other
Spill Cause : Mechanical Failure - Piping/Hose
Agency Hyperlink : Click here for hyperlink provided by the agency.
Last Date in Agency List : 2024-09-10

Medium(s) : Coastal Water

Spill Logs
Log Location Description : N/R
Log Location Town : ROCKLAND
Log Tank Involved : None
Log Note : 200 foot sheen after fueling hose burst

Products Found
Product Code : DIESEL
Product Amount : 20 gals.

DRAFT

Map Id: 116
Direction: NNE
Distance: 0.862 mi., 4550 ft.
Elevation: 11 ft.
Relative: Lower

Site Name : JOURNEY'S END MARINA | JOURNEYS END MARINA | O'HARA CORPORATION
120 TILLSON AVE | 120 TILLSON AVE #1 | 120 TILLSON AVE null
ROCKLAND | Rockland, ME

Database(s) : [AST - ME, ECHO, EGAD - ME, EJ TOXIC RELEASE, ERNS, FRS, HIST NPDES - ME, ICIS, INACTIVE PCS, LAST - ME, MANIFEST EPA, PCS FACILITY, RCRA VSQG, SPILLS - ME, STORMWATER, STORMWATER - ME, T 2 - ME, TRIS, UST AOS - ME] ***(cont.)***

Envirosite ID: 50665723
EPA ID: N/R

SPILLS - ME ***(cont.)***

Spill Number :	A-567-2019
Actual Spill Date :	N/R
Report Status :	Final Report
Spill Type :	Oil Incident
Location State Province :	ME
Incident Location :	Terminal - Marina
Incident Source :	Storage Unit - Drum
Spill Cause :	Accident - Human Error
Agency Hyperlink :	Click here for hyperlink provided by the agency.
Last Date in Agency List :	2024-09-10
Medium(s) :	Coastal Water

Spill Logs

Log Location Description :	120 Tillson Avenue
Log Location Town :	ROCKLAND
Log Tank Involved :	None
Log Note :	Journey's End Marina

Products Found

Product Code :	WASTE OIL/USED MOTOR OIL
Product Amount :	2 gals.
Facility Name :	JOURNEY'S END MARINA
Facility Address :	120 TILLSON AVENUE, SUITE 100, ROCKLAND

Spill Number :	A-280-2023
Actual Spill Date :	N/R
Report Status :	Final Report
Spill Type :	Oil Incident
Location State Province :	N/R
Incident Location :	Terminal - Marina
Incident Source :	No Source Found By Responder
Spill Cause :	Other - Unknown
Agency Hyperlink :	Click here for hyperlink provided by the agency.
Last Date in Agency List :	2024-09-10
Medium(s) :	Coastal Water

DRAFT

Map Id: 116
Direction: NNE
Distance: 0.862 mi., 4550 ft.
Elevation: 11 ft.
Relative: Lower

Site Name : JOURNEY'S END MARINA | JOURNEYS END MARINA | O'HARA CORPORATION
120 TILLSON AVE | 120 TILLSON AVE #1 | 120 TILLSON AVE null
ROCKLAND | Rockland, ME

Database(s) : [AST - ME, ECHO, EGAD - ME, EJ TOXIC RELEASE, ERNS, FRS, HIST NPDES - ME, ICIS, INACTIVE PCS, LAST - ME, MANIFEST EPA, PCS FACILITY, RCRA VSQG, SPILLS - ME, STORMWATER, STORMWATER - ME, T 2 - ME, TRIS, UST AOS - ME] ***(cont.)***

Envirosite ID: 50665723
EPA ID: N/R

SPILLS - ME ***(cont.)***

Spill Logs
Log Location Description : 120 TILLSON AVENUE, SUITE 100
Log Location Town : ROCKLAND
Log Tank Involved : N/R
Log Note : Sheen unknown source at Journey's End.

Products Found
Product Code : DIESEL
Product Amount : N/R

Facility Name : JOURNEY'S END MARINA
Facility Address : 120 TILSON AVENUE, ROCKLAND, ME

Spill Number : A-494-2019
Actual Spill Date : 2019-09-09
Report Status : Final Report
Spill Type : Oil Incident
Location State Province : ME
Incident Location : Business - Other
Incident Source : Equipment - Light
Spill Cause : Accident - Other
Agency Hyperlink : Click here for hyperlink provided by the agency.
Last Date in Agency List : 2024-09-10

Medium(s) : Land

Spill Logs
Log Location Description : Journey's End 120 Tilson Ave
Log Location Town : ROCKLAND
Log Tank Involved : None
Log Note : N/R

Products Found
Product Code : UNLEADED GASOLINE
Product Amount : N/R

Facility Name : JOURNEYS END MARINA
Facility Address : 120 TILLSON AVE, ROCKLAND

DRAFT

Map Id: 116
Direction: NNE
Distance: 0.862 mi., 4550 ft.
Elevation: 11 ft.
Relative: Lower

Site Name : JOURNEY'S END MARINA | JOURNEYS END MARINA | O'HARA CORPORATION
120 TILLSON AVE | 120 TILLSON AVE #1 | 120 TILLSON AVE null
ROCKLAND | Rockland, ME

Database(s) : [AST - ME, ECHO, EGAD - ME, EJ TOXIC RELEASE, ERNS, FRS, HIST NPDES - ME, ICIS, INACTIVE PCS, LAST - ME, MANIFEST EPA, PCS FACILITY, RCRA VSQG, SPILLS - ME, STORMWATER, STORMWATER - ME, T 2 - ME, TRIS, UST AOS - ME] ***(cont.)***

Envirosite ID: 50665723
EPA ID: N/R

SPILLS - ME ***(cont.)***

Spill Number :	A-596-1995
Actual Spill Date :	1995-12-31
Report Status :	Final Report
Spill Type :	Oil Incident
Location State Province :	N/R
Incident Location :	Business - Commercial
Incident Source :	N/R
Spill Cause :	Other - Known Cause
Agency Hyperlink :	Click here for hyperlink provided by the agency.
Last Date in Agency List :	2024-09-10
Medium(s) :	Land

Spill Logs

Log Location Description :	N/R
Log Location Town :	ROCKLAND
Log Tank Involved :	Above Ground Tank(s) Involved
Log Note :	N/R

Products Found

Product Code :	WASTE OIL/USED MOTOR OIL
Product Amount :	2 gals.
Facility Name :	JOURNEYS END MARINA
Facility Address :	120 TILLSON AVE, ROCKLAND, ME

Spill Number :	A-538-2015
Actual Spill Date :	2015-08-27
Report Status :	Final Report
Spill Type :	Oil Incident
Location State Province :	ME
Incident Location :	Transportation - Marine
Incident Source :	Water Transportation - Fishing Vessel
Spill Cause :	Mechanical Failure - Piping/Hose
Agency Hyperlink :	Click here for hyperlink provided by the agency.
Last Date in Agency List :	2024-09-10
Medium(s) :	Coastal Water

DRAFT

Map Id: 116
Direction: NNE
Distance: 0.862 mi., 4550 ft.
Elevation: 11 ft.
Relative: Lower

Site Name : JOURNEY'S END MARINA | JOURNEYS END MARINA | O'HARA CORPORATION
120 TILLSON AVE | 120 TILLSON AVE #1 | 120 TILLSON AVE null
ROCKLAND | Rockland, ME

Database(s) : [AST - ME, ECHO, EGAD - ME, EJ TOXIC RELEASE, ERNS, FRS, HIST NPDES - ME, ICIS, INACTIVE PCS, LAST - ME, MANIFEST EPA, PCS FACILITY, RCRA VSQG, SPILLS - ME, STORMWATER, STORMWATER - ME, T 2 - ME, TRIS, UST AOS - ME] ***(cont.)***

Envirosite ID: 50665723
EPA ID: N/R

SPILLS - ME ***(cont.)***

Spill Logs
Log Location Description : Rockland Harbor
Log Location Town : ROCKLAND
Log Tank Involved : None
Log Note : 1 gallon to harbor from boat bilge.

Products Found
Product Code : DIESEL
Product Amount : 1 gals.

Facility Name : O'HARA CORP.
Facility Address : 120 TILLSON AVE, ROCKLAND

Spill Number : A-24-1994
Actual Spill Date : 1994-01-18
Report Status : Final Report
Spill Type : Oil Incident
Location State Province : N/R
Incident Location : Business - Commercial
Incident Source : N/R
Spill Cause : Mechanical Failure - Loose Fitting
Agency Hyperlink : Click here for hyperlink provided by the agency.
Last Date in Agency List : 2024-09-10

Medium(s) : Land

Spill Logs
Log Location Description : N/R
Log Location Town : ROCKLAND
Log Tank Involved : Unknown/Unspecified
Log Note : N/R

Products Found
Product Code : DIESEL
Product Amount : 30 gals.

Facility Name : O'HARA'S
Facility Address : 120 TILLSON AVE, ROCKLAND

DRAFT

Map Id: 116
Direction: NNE
Distance: 0.862 mi., 4550 ft.
Elevation: 11 ft.
Relative: Lower

Site Name : JOURNEY'S END MARINA | JOURNEYS END MARINA | O'HARA CORPORATION
120 TILLSON AVE | 120 TILLSON AVE #1 | 120 TILLSON AVE null
ROCKLAND | Rockland, ME

Database(s) : [AST - ME, ECHO, EGAD - ME, EJ TOXIC RELEASE, ERNS, FRS, HIST NPDES - ME, ICIS, INACTIVE PCS, LAST - ME, MANIFEST EPA, PCS FACILITY, RCRA VSQG, SPILLS - ME, STORMWATER, STORMWATER - ME, T 2 - ME, TRIS, UST AOS - ME] ***(cont.)***

Envirosite ID: 50665723
EPA ID: N/R

SPILLS - ME ***(cont.)***

Spill Number :	A-134-1994
Actual Spill Date :	1994-03-29
Report Status :	Final Report
Spill Type :	Oil Incident
Location State Province :	N/R
Incident Location :	Other - None specified
Incident Source :	N/R
Spill Cause :	Accident - Human Error
Agency Hyperlink :	Click here for hyperlink provided by the agency.
Last Date in Agency List :	2024-09-10
Medium(s) :	Land

Spill Logs

Log Location Description :	N/R
Log Location Town :	ROCKLAND
Log Tank Involved :	Unknown/Unspecified
Log Note :	N/R

Products Found

Product Code :	HYDRAULIC OIL
Product Amount :	5 gals.
Facility Name :	ROCKLAND HARBOR
Facility Address :	120 TILLSON AVENUE, ROCKLAND, ME

Spill Number :	A-328-2020
Actual Spill Date :	N/R
Report Status :	Final Report
Spill Type :	Oil Incident
Location State Province :	ME
Incident Location :	Terminal - Marina
Incident Source :	Water Transportation - Pleasure Vessel
Spill Cause :	Accident - Human Error
Agency Hyperlink :	Click here for hyperlink provided by the agency.
Last Date in Agency List :	2024-09-10
Medium(s) :	Coastal Water

DRAFT

Map Id: 116
Direction: NNE
Distance: 0.862 mi., 4550 ft.
Elevation: 11 ft.
Relative: Lower

Site Name : JOURNEY'S END MARINA | JOURNEYS END MARINA | O'HARA CORPORATION
120 TILLSON AVE | 120 TILLSON AVE #1 | 120 TILLSON AVE null
ROCKLAND | Rockland, ME

Database(s) : [AST - ME, ECHO, EGAD - ME, EJ TOXIC RELEASE, ERNS, FRS, HIST NPDES - ME, ICIS, INACTIVE PCS, LAST - ME, MANIFEST EPA, PCS FACILITY, RCRA VSQG, SPILLS - ME, STORMWATER, STORMWATER - ME, T 2 - ME, TRIS, UST AOS - ME] ***(cont.)***

Envirosite ID: 50665723
EPA ID: N/R

SPILLS - ME ***(cont.)***

Spill Logs

Log Location Description :	Journey's End Marina 120 Tillson Avenue Rockland, ME 04841
Log Location Town :	ROCKLAND
Log Tank Involved :	None
Log Note :	0.5 gallons of diesel overflowed into the harbor during a filling operation.

Products Found

Product Code :	DIESEL
Product Amount :	.5 gals.

STORMWATER

Facility Name :	JOURNEY'S END MARINA
Facility Address :	120 TILLSON AVE, ROCKLAND, ME 04841-2139
NPDES ID :	MER05B144
Permittee Name :	O'HARA CORPORATION
Permit Status :	Expired
Permit Issuing Name :	State
Issued Date :	2017-01-19
Effective Date :	2017-01-19
Termination Date :	N/R
Expiration Date :	2021-12-06
EPA Region :	01
SIC Code :	0912
NAICS Code :	N/R
EJ Indexes Above 80th Percentile :	N
Significant Noncompliance Status :	N/R
Quarters with Noncompliance :	0
Industrial Stormwater Formal Enforcement Actions:	N/R
Facility Map Flag :	N/R
DRF URL :	Click here for hyperlink provided by the agency.
Latitude :	44.10469
Longitude :	-69.10303
Last Date in Agency List :	2025-02-04

STORMWATER - ME

Facility Name :	O'HARA CORPORATION
Facility Address :	120 TILLSON AVE, ROCKLAND
Permit ID :	MER05B144
Permit Issued Date :	2017-01-19
Permit Effective Date :	2017-01-19

DRAFT

Map Id: 116
Direction: NNE
Distance: 0.862 mi., 4550 ft.
Elevation: 11 ft.
Relative: Lower

Site Name : JOURNEY'S END MARINA | JOURNEYS END MARINA | O'HARA CORPORATION
120 TILLSON AVE | 120 TILLSON AVE #1 | 120 TILLSON AVE null
ROCKLAND | Rockland, ME

Database(s) : [AST - ME, ECHO, EGAD - ME, EJ TOXIC RELEASE, ERNS, FRS, HIST NPDES - ME, ICIS, INACTIVE PCS, LAST - ME, MANIFEST EPA, PCS FACILITY, RCRA VSQG, SPILLS - ME, STORMWATER, STORMWATER - ME, T 2 - ME, TRIS, UST AOS - ME] ***(cont.)***

Envirosite ID: 50665723
EPA ID: N/R

STORMWATER - ME ***(cont.)***

Permit Expiration Date :	2021-12-06
Permit Type :	BWQ - Stormwater Industrial General Permit
Permit Sub-Type :	Notice of Intent
Program Owner :	BWQ - Stormwater
Permit Operating Status :	Active/Operating
District :	CMRO - Augusta
Application Type :	MEPDES IND STW GP CVRD REISSUE
Sub Type Simple :	NOI
Latitude :	44.10498
Longitude :	-69.103114
Last Date in Agency List :	2025-02-11

T 2 - ME

Facility Name :	O'Hara Corporation
Facility Address :	120 Tillson Ave, Rockland, ME 04841
County :	Knox

Site Details

Date Signed :	2024-02-14
Facility Record ID :	FATR2023BVLF58002S60
Facility Department :	N/R
F Date Modified :	2024-02-14
F Mail Address :	120 Tillson Avenue, Rockland, ME 04841
F Fire District :	N/R
F Mail Country :	USA
F Notes :	N/R
Report Year :	2023
Total Fees :	N/R
Max Number Occupants :	45
Dike or Other Safeguard :	N/R
Site Coordinates Abbreviation :	false
Site Map :	N/R
Subject to Chemical Accident Prevention:	false
Subject to Emergency Planning :	false
Manned :	true
Facility Information Same as Last Year:	true
Validation Report :	N/R
Submitted by :	N/R
Latitude :	44.104967
Longitude :	-69.103185
Last Date in Agency List :	2025-01-06

DRAFT

Map Id: 116
Direction: NNE
Distance: 0.862 mi., 4550 ft.
Elevation: 11 ft.
Relative: Lower

Site Name : JOURNEY'S END MARINA | JOURNEYS END MARINA | O'HARA CORPORATION
120 TILLSON AVE | 120 TILLSON AVE #1 | 120 TILLSON AVE null
ROCKLAND | Rockland, ME

Database(s) : [AST - ME, ECHO, EGAD - ME, EJ TOXIC RELEASE, ERNS, FRS, HIST NPDES - ME, ICIS, INACTIVE PCS, LAST - ME, MANIFEST EPA, PCS FACILITY, RCRA VSQG, SPILLS - ME, STORMWATER, STORMWATER - ME, T 2 - ME, TRIS, UST AOS - ME] ***(cont.)***

Envirosite ID: 50665723
EPA ID: N/R

T 2 - ME ***(cont.)***

Site Plank Link
- Record Key : N/R
- File Name : N/R

Facility IDs
- Last Modified : N/R
- Record Key : FDTR2023BVLF58004S6G
- Type : Dun & Bradstreet
- ID Number : N-A
- Description : N/R

- Last Modified : N/R
- Record Key : FDTR2023BVLF58003S6G
- Type : NAICS
- ID Number : 713930
- Description : Marinas

Chemical Inventory
- Ave Amount : 2100
- Ave Amount Code : 04
- Chem Inv Record ID : CVTR2023BVNHQ000HUV4
- Chem Same as Last Year : TRUE
- Ci CAS : 7664939
- Ci EHS Chemical : TRUE
- Ci Last Modified : 2022-05-03
- Days on Site : 365
- Entered Chemical Name : Battery Acid
- Gas : FALSE
- Liquid : TRUE
- Max Amount : 2150
- Max Amount Code : 04
- Max Amount Container : 600
- Mixture : TRUE
- Pure : FALSE
- Solid : FALSE
- State 1 Contact Field : N/R
- State Label Code : N/R
- Trade Secret : FALSE
- Below Reporting Thresholds : FALSE
- Confidential Storage Locations : FALSE
- Explosive : FALSE
- Flammable : TRUE
- Oxidizer : FALSE
- Self-Reactive : FALSE

DRAFT

Map Id: 116
Direction: NNE
Distance: 0.862 mi., 4550 ft.
Elevation: 11 ft.
Relative: Lower

Site Name : JOURNEY'S END MARINA | JOURNEYS END MARINA | O'HARA CORPORATION
120 TILLSON AVE | 120 TILLSON AVE #1 | 120 TILLSON AVE null
ROCKLAND | Rockland, ME

Database(s) : [AST - ME, ECHO, EGAD - ME, EJ TOXIC RELEASE, ERNS, FRS, HIST NPDES - ME, ICIS, INACTIVE PCS, LAST - ME, MANIFEST EPA, PCS FACILITY, RCRA VSQG, SPILLS - ME, STORMWATER, STORMWATER - ME, T 2 - ME, TRIS, UST AOS - ME] ***(cont.)***

Envirosite ID: 50665723
EPA ID: N/R

T 2 - ME ***(cont.)***

Pyrophoric Liq Sol :	FALSE
Pyrophoric Gas :	FALSE
Self-Heating :	FALSE
Organic Peroxide :	FALSE
Corrosive to Metal :	FALSE
Gas Under Pressure :	FALSE
Icww Emits Flammable Gas :	FALSE
Combustible Dust :	FALSE
Acute Toxicity :	FALSE
Skin Corrosion :	TRUE
Serious Eye Damage :	TRUE
Resp or Skin Sensitization :	FALSE
Germ Cell Mutagenicity :	FALSE
Carcinogen :	FALSE
Reprod Toxicity :	FALSE
Spec Targ Org Toxicity :	FALSE
Aspiration Haz :	FALSE
Simple Asphyxiant :	FALSE
Not Otherwise Classified :	FALSE

Chemical Inventory Mixtures

Mx Last Modified :	N/R
Mx Max Amount Code :	N/R
Mx EHS :	N/R
Mx CAS :	N/R
Mx Chemical :	N/R
Record Key :	N/R
Chem Inv Rec ID :	N/R
Percentage :	N/R
Wt or Vol :	N/R

Chemical Inventory

Ave Amount :	24375
Ave Amount Code :	06
Chem Inv Record ID :	CVTR2023BVNQ1B00P3RP
Chem Same as Last Year :	TRUE
Ci CAS :	8006619
Ci EHS Chemical :	FALSE
Ci Last Modified :	2022-05-03
Days on Site :	365
Entered Chemical Name :	Gasoline Blending Stocks: Reformates
Gas :	FALSE
Liquid :	FALSE
Max Amount :	58500
Max Amount Code :	08

DRAFT

Map Id: 116
Direction: NNE
Distance: 0.862 mi., 4550 ft.
Elevation: 11 ft.
Relative: Lower

Site Name : JOURNEY'S END MARINA | JOURNEYS END MARINA | O'HARA CORPORATION
120 TILLSON AVE | 120 TILLSON AVE #1 | 120 TILLSON AVE null
ROCKLAND | Rockland, ME

Database(s) : [AST - ME, ECHO, EGAD - ME, EJ TOXIC RELEASE, ERNS, FRS, HIST NPDES - ME, ICIS, INACTIVE PCS, LAST - ME, MANIFEST EPA, PCS FACILITY, RCRA VSQG, SPILLS - ME, STORMWATER, STORMWATER - ME, T 2 - ME, TRIS, UST AOS - ME] ***(cont.)***

Envirosite ID: 50665723
EPA ID: N/R

T 2 - ME ***(cont.)***

Max Amount Container :	58500
Mixture :	TRUE
Pure :	FALSE
Solid :	TRUE
State 1 Contact Field :	N/R
State Label Code :	N/R
Trade Secret :	FALSE
Below Reporting Thresholds :	FALSE
Confidential Storage Locations :	FALSE
Explosive :	FALSE
Flammable :	TRUE
Oxidizer :	FALSE
Self-Reactive :	FALSE
Pyrophoric Liq Sol :	FALSE
Pyrophoric Gas :	FALSE
Self-Heating :	FALSE
Organic Peroxide :	FALSE
Corrosive to Metal :	FALSE
Gas Under Pressure :	FALSE
Icww Emits Flammable Gas :	FALSE
Combustible Dust :	FALSE
Acute Toxicity :	FALSE
Skin Corrosion :	TRUE
Serious Eye Damage :	FALSE
Resp or Skin Sensitization :	TRUE
Germ Cell Mutagenicity :	FALSE
Carcinogen :	FALSE
Reprod Toxicity :	FALSE
Spec Targ Org Toxicity :	FALSE
Aspiration Haz :	FALSE
Simple Asphyxiant :	FALSE
Not Otherwise Classified :	FALSE

Chemical Inventory Mixtures

Mx Last Modified :	N/R
Mx Max Amount Code :	N/R
Mx EHS :	N/R
Mx CAS :	N/R
Mx Chemical :	N/R
Record Key :	N/R
Chem Inv Rec ID :	N/R
Percentage :	N/R
Wt or Vol :	N/R

DRAFT

Map Id: 116
Direction: NNE
Distance: 0.862 mi., 4550 ft.
Elevation: 11 ft.
Relative: Lower

Site Name : JOURNEY'S END MARINA | JOURNEYS END MARINA | O'HARA CORPORATION
120 TILLSON AVE | 120 TILLSON AVE #1 | 120 TILLSON AVE null
ROCKLAND | Rockland, ME

Database(s) : [AST - ME, ECHO, EGAD - ME, EJ TOXIC RELEASE, ERNS, FRS, HIST NPDES - ME, ICIS, INACTIVE PCS, LAST - ME, MANIFEST EPA, PCS FACILITY, RCRA VSQG, SPILLS - ME, STORMWATER, STORMWATER - ME, T 2 - ME, TRIS, UST AOS - ME] ***(cont.)***

Envirosite ID: 50665723
EPA ID: N/R

T 2 - ME ***(cont.)***

Chemical Inventory

Ave Amount :	27000
Ave Amount Code :	07
Chem Inv Record ID :	CVTR2023BVNQX200RUSX
Chem Same as Last Year :	TRUE
Ci CAS :	N/R
Ci EHS Chemical :	FALSE
Ci Last Modified :	2022-05-03
Days on Site :	365
Entered Chemical Name :	Off road diesel fuel
Gas :	FALSE
Liquid :	TRUE
Max Amount :	65000
Max Amount Code :	08
Max Amount Container :	65000
Mixture :	TRUE
Pure :	FALSE
Solid :	FALSE
State 1 Contact Field :	N/R
State Label Code :	N/R
Trade Secret :	FALSE
Below Reporting Thresholds :	FALSE
Confidential Storage Locations :	FALSE
Explosive :	FALSE
Flammable :	TRUE
Oxidizer :	FALSE
Self-Reactive :	FALSE
Pyrophoric Liq Sol :	FALSE
Pyrophoric Gas :	FALSE
Self-Heating :	FALSE
Organic Peroxide :	FALSE
Corrosive to Metal :	FALSE
Gas Under Pressure :	FALSE
Icww Emits Flammable Gas :	FALSE
Combustible Dust :	FALSE
Acute Toxicity :	FALSE
Skin Corrosion :	FALSE
Serious Eye Damage :	FALSE
Resp or Skin Sensitization :	FALSE
Germ Cell Mutagenicity :	FALSE
Carcinogen :	FALSE
Reprod Toxicity :	FALSE
Spec Targ Org Toxicity :	FALSE
Aspiration Haz :	FALSE
Simple Asphyxiant :	FALSE
Not Otherwise Classified :	FALSE

DRAFT

Map Id: 116
Direction: NNE
Distance: 0.862 mi., 4550 ft.
Elevation: 11 ft.
Relative: Lower

Site Name : JOURNEY'S END MARINA | JOURNEYS END MARINA | O'HARA CORPORATION
120 TILLSON AVE | 120 TILLSON AVE #1 | 120 TILLSON AVE null
ROCKLAND | Rockland, ME

Database(s) : [AST - ME, ECHO, EGAD - ME, EJ TOXIC RELEASE, ERNS, FRS, HIST NPDES - ME, ICIS, INACTIVE PCS, LAST - ME, MANIFEST EPA, PCS FACILITY, RCRA VSQG, SPILLS - ME, STORMWATER, STORMWATER - ME, T 2 - ME, TRIS, UST AOS - ME] ***(cont.)***

Envirosite ID: 50665723
EPA ID: N/R

T 2 - ME ***(cont.)***

Chemical Inventory Mixtures

Mx Last Modified :	N/R
Mx Max Amount Code :	N/R
Mx EHS :	N/R
Mx CAS :	N/R
Mx Chemical :	N/R
Record Key :	N/R
Chem Inv Rec ID :	N/R
Percentage :	N/R
Wt or Vol :	N/R

Chemical Inventory

Ave Amount :	94500
Ave Amount Code :	09
Chem Inv Record ID :	CVTR2023BVNK9L00L722
Chem Same as Last Year :	TRUE
Ci CAS :	N/R
Ci EHS Chemical :	FALSE
Ci Last Modified :	2020-01-27
Days on Site :	365
Entered Chemical Name :	Diesel Fuel Oil
Gas :	FALSE
Liquid :	TRUE
Max Amount :	206250
Max Amount Code :	10
Max Amount Container :	81250
Mixture :	TRUE
Pure :	FALSE
Solid :	FALSE
State 1 Contact Field :	N/R
State Label Code :	N/R
Trade Secret :	FALSE
Below Reporting Thresholds :	FALSE
Confidential Storage Locations :	FALSE
Explosive :	FALSE
Flammable :	TRUE
Oxidizer :	FALSE
Self-Reactive :	FALSE
Pyrophoric Liq Sol :	FALSE
Pyrophoric Gas :	FALSE
Self-Heating :	FALSE
Organic Peroxide :	FALSE
Corrosive to Metal :	FALSE
Gas Under Pressure :	FALSE
Icww Emits Flammable Gas :	FALSE
Combustible Dust :	FALSE
Acute Toxicity :	FALSE

DRAFT

Map Id: 116
Direction: NNE
Distance: 0.862 mi., 4550 ft.
Elevation: 11 ft.
Relative: Lower

Site Name : JOURNEY'S END MARINA | JOURNEYS END MARINA | O'HARA CORPORATION
120 TILLSON AVE | 120 TILLSON AVE #1 | 120 TILLSON AVE null
ROCKLAND | Rockland, ME

Database(s) : [AST - ME, ECHO, EGAD - ME, EJ TOXIC RELEASE, ERNS, FRS, HIST NPDES - ME, ICIS, INACTIVE PCS, LAST - ME, MANIFEST EPA, PCS FACILITY, RCRA VSQG, SPILLS - ME, STORMWATER, STORMWATER - ME, T 2 - ME, TRIS, UST AOS - ME] ***(cont.)***

Envirosite ID: 50665723
EPA ID: N/R

T 2 - ME ***(cont.)***

Skin Corrosion :	FALSE
Serious Eye Damage :	FALSE
Resp or Skin Sensitization :	FALSE
Germ Cell Mutagenicity :	FALSE
Carcinogen :	FALSE
Reprod Toxicity :	FALSE
Spec Targ Org Toxicity :	FALSE
Aspiration Haz :	FALSE
Simple Asphyxiant :	FALSE
Not Otherwise Classified :	FALSE

Chemical Inventory Mixtures

Mx Last Modified :	N/R
Mx Max Amount Code :	N/R
Mx EHS :	N/R
Mx CAS :	N/R
Mx Chemical :	N/R
Record Key :	N/R
Chem Inv Rec ID :	N/R
Percentage :	N/R
Wt or Vol :	N/R

TRIS

Facility Name :	O'HARA CORP
Facility Address :	120 TILLSON AVE null, ROCKLAND, ME 04841 null
County :	KNOX

Facility Details

TRIF ID :	04841HRCRP12TIL
Federal Facility Flag :	N/R
Primary NAICS :	N/R
NAICS 2 :	N/R
NAICS 3 :	N/R
NAICS 4 :	N/R
NAICS 5 :	N/R
NAICS 6 :	N/R
Agency Hyperlink :	Click here for hyperlink provided by the agency.
Last Date in Agency List :	2018-12-18

Contact Information

Public Contact Name :	N/R
Public Contact Email :	N/R

DRAFT

Map Id: 116
Direction: NNE
Distance: 0.862 mi., 4550 ft.
Elevation: 11 ft.
Relative: Lower

Site Name : JOURNEY'S END MARINA | JOURNEYS END MARINA | O'HARA CORPORATION
120 TILLSON AVE | 120 TILLSON AVE #1 | 120 TILLSON AVE null
ROCKLAND | Rockland, ME

Database(s) : [AST - ME, ECHO, EGAD - ME, EJ TOXIC RELEASE, ERNS, FRS, HIST NPDES - ME, ICIS, INACTIVE PCS, LAST - ME, MANIFEST EPA, PCS FACILITY, RCRA VSQG, SPILLS - ME, STORMWATER, STORMWATER - ME, T 2 - ME, TRIS, UST AOS - ME] ***(cont.)***

Envirosite ID: 50665723
EPA ID: N/R

TRIS ***(cont.)***

Public Contact Phone :	N/R
Public Contact Phone Ext :	N/R
Parent Company Name :	N/R
Parent Company DB NR :	N/R

Reported Chemical Information

Reporting Year :	N/R
Document Control Number :	N/R
CAS Number :	N/R
Chemical Name :	N/R
Unit of Measure :	N/R
Maximum Amount Onsite :	N/R

Onsite Release Summary

Total Fugitive Air Emissions :	N/R
Total Stack Air Emissions :	N/R
Total Air Emissions :	N/R
Total Number of Receiving Streams :	N/R
Total Surface Water Discharge :	N/R
Total Underground Injection Onsite to Class I Wells - Pounds:	N/R
Total Underground Injection Onsite to Class II-V Wells - Pounds:	N/R
Total Underground Injection :	N/R
Total RCRA Subtitle C Landfills :	N/R
Total Other On-Site Land Releases :	N/R
Total Land Treatment :	N/R
Total Surface Impoundments :	N/R
Total Other Disposal :	N/R
Total On-Site Land Releases :	N/R

Offsite Release Summary

Total Transferred Off-Site to Disposal:	N/R
Total Transferred Off-Site for Further Waste Management:	N/R
Total RCRA C Surface Impoundments :	N/R
Total Other Surface Impoundments :	N/R

UST AOS - ME

Facility Name :	JORNEYS END MARINA
Facility Address :	120 TILLSON AVE, ROCKLAND

DRAFT

Map Id: 116
Direction: NNE
Distance: 0.862 mi., 4550 ft.
Elevation: 11 ft.
Relative: Lower

Site Name : JOURNEY'S END MARINA | JOURNEYS END MARINA | O'HARA CORPORATION
120 TILLSON AVE | 120 TILLSON AVE #1 | 120 TILLSON AVE null
ROCKLAND | Rockland, ME

Database(s) : [AST - ME, ECHO, EGAD - ME, EJ TOXIC RELEASE, ERNS, FRS, HIST NPDES - ME, ICIS, INACTIVE PCS, LAST - ME, MANIFEST EPA, PCS FACILITY, RCRA VSQG, SPILLS - ME, STORMWATER, STORMWATER - ME, T 2 - ME, TRIS, UST AOS - ME] ***(cont.)***

Envirosite ID: 50665723
EPA ID: N/R

UST AOS - ME ***(cont.)***

Date Installed :	1969-10-01
Status Date :	2004-06-03
Status :	Active
Registry Number :	21128
Tank - Chamber :	1 - 1
Facility Use :	PRIVATE FUELING
Volume :	10000
Product :	DIESEL
Last Date in Agency List :	2024-12-27

Date Installed :	1969-10-01
Status Date :	2004-06-03
Status :	Active
Registry Number :	21128
Tank - Chamber :	3 - 1
Facility Use :	PRIVATE FUELING
Volume :	9000
Product :	UNLEADED GASOLINE
Last Date in Agency List :	2024-12-27

Date Installed :	1969-10-01
Status Date :	2004-06-03
Status :	Active
Registry Number :	21128
Tank - Chamber :	4 - 1
Facility Use :	PRIVATE FUELING
Volume :	4100
Product :	DIESEL
Last Date in Agency List :	2024-12-27

Date Installed :	1969-10-01
Status Date :	2004-06-03
Status :	Active
Registry Number :	21128
Tank - Chamber :	2 - 1
Facility Use :	PRIVATE FUELING
Volume :	12500
Product :	DIESEL
Last Date in Agency List :	2024-12-27

DRAFT

Map Id: Y117
Direction: NE
Distance: 0.868 mi., 4585 ft.
Elevation: 0 ft.
Relative: Lower

Site Name : ROCKLAND NAVAL SECTION BASE
N/R
ROCKLAND, ME

Database(s) : [ALL SITES - ME, SHWS - ME]

Envirosite ID: 33782317
EPA ID: N/R

ALL SITES - ME

Facility Name :	ROCKLAND NAVAL SECTION BASE
Facility Address :	ROCKLAND
County :	KNOX
Status Date :	1950-01-01
Site Number :	REM01491
Program :	N/R
Alias :	US COAST GUARD BASE
Acres :	0
IC Controls :	False
Status :	REMEDY IN PLACE: CLOSED
Sub Status :	UNDERTAKING POST-CLOSURE OBLIGATIONS
Latitude :	44.10446
Longitude :	-69.10139
Last Date in Agency List :	2024-12-16

SHWS - ME

Facility Name :	ROCKLAND NAVAL SECTION BASE
Facility Address :	ROCKLAND
County :	KNOX
Status Date :	1950-01-01
Site Number :	REM01491
Program :	FEDERAL FACILITIES
Alias :	US COAST GUARD BASE
Acres :	0
IC Controls :	False
Status :	REMEDY IN PLACE: CLOSED
Sub Status :	UNDERTAKING POST-CLOSURE OBLIGATIONS
Latitude :	44.10446
Longitude :	-69.10139
Last Date in Agency List :	2024-12-16

DRAFT

Map Id: 118
Direction: NNE
Distance: 0.890 mi., 4701 ft.
Elevation: 20 ft.
Relative: Lower

Site Name : BEGGARS WHARF
9 & 14 WHARF STREET
ROCKLAND, ME

Database(s) : [ALL SITES - ME, BROWNFIELDS - ME, VCP - ME]

Envirosite ID: 50665771
EPA ID: N/R

ALL SITES - ME

Facility Name :	BEGGARS WHARF
Facility Address :	9 & 14 WHARF STREET, ROCKLAND
County :	KNOX

Map Id: 118
Direction: NNE
Distance: 0.890 mi., 4701 ft.
Elevation: 20 ft.
Relative: Lower

Site Name : BEGGARS WHARF
9 & 14 WHARF STREET
ROCKLAND, ME

Database(s) : [ALL SITES - ME, BROWNFIELDS - ME, VCP - ME] ***(cont.)***

Envirosite ID: 50665771
EPA ID: N/R

ALL SITES - ME ***(cont.)***

Status Date :	2014-07-03
Site Number :	REM02317
Program :	Voluntary Response Action Program
Alias :	WHARF STREET LOTS
Acres :	1
IC Controls :	False
Status :	INVESTIGATION STAGE
Sub Status :	ONGOING
Latitude :	44.1055
Longitude :	-69.10376
Last Date in Agency List :	2024-12-16

Status Date :	2014-07-03
Site Number :	REM02317
Program :	N/R
Alias :	WHARF STREET LOTS
Acres :	1
IC Controls :	False
Status :	INVESTIGATION STAGE
Sub Status :	ONGOING
Latitude :	44.1055
Longitude :	-69.10376
Last Date in Agency List :	2024-12-16

BROWNFIELDS - ME

Facility Name :	BEGGARS WHARF
Facility Address :	9 & 14 WHARF STREET, ROCKLAND
County :	KNOX

Status Date :	2014-07-03
Site Number :	REM02317
Program :	BROWNFIELDS-104K
Alias :	WHARF STREET LOTS
Acres :	1
IC Controls :	False
Status :	INVESTIGATION STAGE
Sub Status :	ONGOING
Latitude :	44.1055
Longitude :	-69.10376
Last Date in Agency List :	2024-12-16

VCP - ME

Facility Name :	BEGGARS WHARF
Facility Address :	9 & 14 WHARF STREET, ROCKLAND
County :	KNOX

Status Date :	2014-07-03
Site Number :	REM02317
Program :	Voluntary Response Action Program
Alias :	WHARF STREET LOTS
Acres :	1

DRAFT

Map Id: 118
Direction: NNE
Distance: 0.890 mi., 4701 ft.
Elevation: 20 ft.
Relative: Lower

Site Name : BEGGARS WHARF
9 & 14 WHARF STREET
ROCKLAND, ME

Database(s) : [ALL SITES - ME, BROWNFIELDS - ME, VCP - ME] ***(cont.)***

Envirosite ID: 50665771
EPA ID: N/R

VCP - ME ***(cont.)***

IC Controls :	False
Status :	INVESTIGATION STAGE
Sub Status :	ONGOING
Latitude :	44.1055
Longitude :	-69.10376
Last Date in Agency List :	2024-12-16

Map Id: 119
Direction: NNE
Distance: 0.941 mi., 4968 ft.
Elevation: 10 ft.
Relative: Lower

Site Name : BIOPOLYMER DIVISION | DUPONT NUTRITION | DUPONT NUTRITION USA, INC.
1 CROCKETT'S POINT
ROCKLAND, ME

Database(s) : [BRS, DOCKET, ECHO, EJ HAZ WASTE, EJ TOXIC RELEASE, FRS, HIST NPDES - ME, ICIS, INACTIVE PCS, MANIFEST - NJ, MANIFEST - RI, NPDES - ME, PCS ENF, PCS FACILITY, RCRA LQG, STORMWATER, STORMWATER - ME, TRIS]

Envirosite ID: 50665849
EPA ID: N/R

BRS

Facility Name :	DUPONT NUTRITION USA, INC.
Facility Address :	1 CROCKETT'S POINT, ROCKLAND, ME 04841
County :	KNOX

Site Details

Date Form Received by Agency :	2022-06-01
EPA ID :	MED093627156
Mailing Address :	1 CROCKETT'S POINT, ROCKLAND, ME 04841
Contact :	MASON R KELLY
Contact Address :	1 CROCKETT'S POINT, ROCKLAND, ME 04841
Contact Country :	US
Contact Telephone :	207-226-3145
Contact Email :	MASON.R.KELLY@IFF.COM
EPA Region :	01
Land Type :	Private
Source Type :	Annual/Biennial Report updated with Notification
Classification :	Large Quantity Generator

DRAFT

Map Id: 119
Direction: NNE
Distance: 0.941 mi., 4968 ft.
Elevation: 10 ft.
Relative: Lower

Site Name : BIOPOLYMER DIVISION | DUPONT NUTRITION | DUPONT NUTRITION USA, INC.
1 CROCKETT'S POINT
ROCKLAND, ME

Database(s) : [BRS, DOCKET, ECHO, EJ HAZ WASTE, EJ TOXIC RELEASE, FRS, HIST NPDES - ME, ICIS, INACTIVE PCS, MANIFEST - NJ, MANIFEST - RI, NPDES - ME, PCS ENF, PCS FACILITY, RCRA LQG, STORMWATER, STORMWATER - ME, TRIS] ***(cont.)***

Envirosite ID: 50665849
EPA ID: N/R

BRS ***(cont.)***

Description :

Handlers that generate 1,000 kg or more of hazardous waste during any calendar month; or generate more than 1 kg of acutely hazardous waste during any calendar month; or generate more than 100 kg of any residue or contaminated soil, waste or other debris resulting from the cleanup of a spill, into or on any land or water, of acutely hazardous waste during any calendar month; or generate 1 kg or less of acutely hazardous waste during any calendar month, and accumulate more than 1 kg of acutely hazardous waste at any time; or generate 100 kg or less of any residue or contaminated soil, waste or other debris resulting from the cleanup of a spill, into or on any land or water, of acutely hazardous waste during any calendar month, and accumulated more than 100 kg of that material at any time.

Last Date in Agency List : 2024-12-17

Owner/Operator Summary

Owner/Operator Name :	DUPONT NUTRITION & HEALTH
Owner/Operator Address :	1 CROCKETTS POINT, ROCKLAND, ME 04841
Owner/Operator Country :	US
Owner/Operator Telephone :	207-226-3145
Owner/Operator Email :	MASON.R.KELLY@IFF.COM
Owner/Operator Fax :	N/R
Legal Status :	Private
Owner/Operator Type :	Owner
Owner/Operator Start Date :	2017-11-01
Owner/Operator End Date :	N/R

Owner/Operator Name :	DUPONT NUTRITION USA, INC.
Owner/Operator Address :	1 CROCKETT'S POINT, ROCKLAND, ME 04841
Owner/Operator Country :	US
Owner/Operator Telephone :	207-226-3220
Owner/Operator Email :	JEFFREY.A.HAMILTON@DUPONT.COM
Owner/Operator Fax :	N/R
Legal Status :	Private
Owner/Operator Type :	Operator
Owner/Operator Start Date :	2017-11-01
Owner/Operator End Date :	N/R

Waste Activity Monitoring

Details for this site have been truncated due to the large number of available details for this site within this dataset. For the complete details for this site, contact your Envirosite account representative for a complimentary site report containing all of the details available.

Report Cycle :	2021
Hazardous Waste Page Number :	1

DRAFT

Map Id: 119
Direction: NNE
Distance: 0.941 mi., 4968 ft.
Elevation: 10 ft.
Relative: Lower

Site Name : BIOPOLYMER DIVISION | DUPONT NUTRITION | DUPONT NUTRITION USA, INC.
1 CROCKETT'S POINT
ROCKLAND, ME

Database(s) : [BRS, DOCKET, ECHO, EJ HAZ WASTE, EJ TOXIC RELEASE, FRS, HIST NPDES - ME, ICIS, INACTIVE PCS, MANIFEST - NJ, MANIFEST - RI, NPDES - ME, PCS ENF, PCS FACILITY, RCRA LQG, STORMWATER, STORMWATER - ME, TRIS] ***(cont.)***

Envirosite ID: 50665849
EPA ID: N/R

BRS ***(cont.)***

Hazardous Waste Sub-Page Number :	1
BR Form :	GM
Waste Description :	RQ, UN1219 WASTE ISOPROPANOL SOLUTION 3 PGII
Primary NAICS :	325412 - Pharmaceutical Preparation Manufacturing
Source Code :	G14 - Removal of tank sludge, sediments, or slag (periodic sludge or residual removal from storage tanks including internal scrubbing or cleaning)
Form Code :	W219 - Other organic liquid (specify in comments)
Management Method :	H141 - The site receiving this waste stored/bulked and transferred the waste with no treatment or recovery (H010-H129), fuel blending (H061), or disposal (H131-H135) at that receiving site.
Generation Tons :	39.6914095
Managed Tons :	0
Shipped Tons :	39.6914095
Received Tons :	0
Receiver ID :	MAD053452637
Receiver State :	MA
Shipper ID :	MED093627156
Shipper State :	ME
Waste Minimization :	A - Cont. initiative to reduce qty and/or toxicity
Waste Code List :	D001
Waste Code Group :	D001 - IGNITABLE WASTE
Waste Generation Type :	N/R
Report Cycle :	2021
Hazardous Waste Page Number :	2
Hazardous Waste Sub-Page Number :	1
BR Form :	GM
Waste Description :	WASTE AEROSOLS
Primary NAICS :	325412 - Pharmaceutical Preparation Manufacturing
Source Code :	G09 - Other production or service-related processes from which the waste is a direct outflow or result (specify in comments)
Form Code :	W219 - Other organic liquid (specify in comments)
Management Method :	H040 - Incineration - thermal destruction other than use as a fuel (includes any preparation prior to burning)
Generation Tons :	0.03
Managed Tons :	0
Shipped Tons :	0.03
Received Tons :	0
Receiver ID :	ARD069748192

DRAFT

Map Id: 119
Direction: NNE
Distance: 0.941 mi., 4968 ft.
Elevation: 10 ft.
Relative: Lower

Site Name : BIOPOLYMER DIVISION | DUPONT NUTRITION | DUPONT NUTRITION USA, INC.
1 CROCKETT'S POINT
ROCKLAND, ME

Database(s) : [BRS, DOCKET, ECHO, EJ HAZ WASTE, EJ TOXIC RELEASE, FRS, HIST NPDES - ME, ICIS, INACTIVE PCS, MANIFEST - NJ, MANIFEST - RI, NPDES - ME, PCS ENF, PCS FACILITY, RCRA LQG, STORMWATER, STORMWATER - ME, TRIS] ***(cont.)***

Envirosite ID: 50665849
EPA ID: N/R

BRS ***(cont.)***

Receiver State :	AR
Shipper ID :	MED093627156
Shipper State :	ME
Waste Minimization :	X - No waste minimization efforts were implemented for this waste
Waste Code List :	D001, D035, D039, D040
Waste Code Group :	TCORICR - One or more D018-D043 code
Waste Generation Type :	N/R
Report Cycle :	2021
Hazardous Waste Page Number :	3
Hazardous Waste Sub-Page Number :	1
BR Form :	GM
Waste Description :	WASTE PAINTS
Primary NAICS :	325412 - Pharmaceutical Preparation Manufacturing
Source Code :	G06 - Painting and coating (manufacturing, building, or maintenance)
Form Code :	W209 - Paint, ink, lacquer, or varnish (fluid - not dried out or sludge)
Management Method :	H061 - Fuel blending prior to energy recovery at another site (waste generated either on-site or received from off-site)
Generation Tons :	0.1
Managed Tons :	0
Shipped Tons :	0.1
Received Tons :	0
Receiver ID :	KYD053348108
Receiver State :	KY
Shipper ID :	MED093627156
Shipper State :	ME
Waste Minimization :	A - Cont. initiative to reduce qty and/or toxicity
Waste Code List :	D001, D005, D006, D007, D008, D035
Waste Code Group :	DMIX - Any other D mixtures
Waste Generation Type :	N/R
Report Cycle :	2021
Hazardous Waste Page Number :	4
Hazardous Waste Sub-Page Number :	1
BR Form :	GM
Waste Description :	WASTE SILVER NITRATE
Primary NAICS :	325412 - Pharmaceutical Preparation Manufacturing
Source Code :	G22 - Laboratory analytical wastes (used chemicals from laboratory operations)
Form Code :	W001 - Lab packs from any source not containing acute hazardous waste

DRAFT

Map Id: 119
Direction: NNE
Distance: 0.941 mi., 4968 ft.
Elevation: 10 ft.
Relative: Lower

Site Name : BIOPOLYMER DIVISION | DUPONT NUTRITION | DUPONT NUTRITION USA, INC.
1 CROCKETT'S POINT
ROCKLAND, ME

Database(s) : [BRS, DOCKET, ECHO, EJ HAZ WASTE, EJ TOXIC RELEASE, FRS, HIST NPDES - ME, ICIS, INACTIVE PCS, MANIFEST - NJ, MANIFEST - RI, NPDES - ME, PCS ENF, PCS FACILITY, RCRA LQG, STORMWATER, STORMWATER - ME, TRIS] ***(cont.)***

Envirosite ID: 50665849
EPA ID: N/R

BRS ***(cont.)***

Management Method :	H040 - Incineration - thermal destruction other than use as a fuel (includes any preparation prior to burning)
Generation Tons :	0.055
Managed Tons :	0
Shipped Tons :	0.055
Received Tons :	0
Receiver ID :	ARD069748192
Receiver State :	AR
Shipper ID :	MED093627156
Shipper State :	ME
Waste Minimization :	A - Cont. initiative to reduce qty and/or toxicity
Waste Code List :	D011
Waste Code Group :	D011 - SILVER
Waste Generation Type :	N/R
Report Cycle :	2021
Hazardous Waste Page Number :	5
Hazardous Waste Sub-Page Number :	1
BR Form :	GM
Waste Description :	WASTE HYDROCHLORIC ACID
Primary NAICS :	325412 - Pharmaceutical Preparation Manufacturing
Source Code :	G11 - Discarding off-specification, out-of-date, and/or unused chemicals or products
Form Code :	W001 - Lab packs from any source not containing acute hazardous waste
Management Method :	H141 - The site receiving this waste stored/bulked and transferred the waste with no treatment or recovery (H010-H129), fuel blending (H061), or disposal (H131-H135) at that receiving site.
Generation Tons :	0.01
Managed Tons :	0
Shipped Tons :	0.01
Received Tons :	0
Receiver ID :	RID084802842
Receiver State :	RI
Shipper ID :	MED093627156
Shipper State :	ME
Waste Minimization :	X - No waste minimization efforts were implemented for this waste
Waste Code List :	D002
Waste Code Group :	D002 - CORROSIVE WASTE
Waste Generation Type :	N/R
Report Cycle :	2017
Hazardous Waste Page Number :	1

DRAFT

Map Id: 119
Direction: NNE
Distance: 0.941 mi., 4968 ft.
Elevation: 10 ft.
Relative: Lower

Site Name : BIOPOLYMER DIVISION | DUPONT NUTRITION | DUPONT NUTRITION USA, INC.
1 CROCKETT'S POINT
ROCKLAND, ME

Database(s) : [BRS, DOCKET, ECHO, EJ HAZ WASTE, EJ TOXIC RELEASE, FRS, HIST NPDES - ME, ICIS, INACTIVE PCS, MANIFEST - NJ, MANIFEST - RI, NPDES - ME, PCS ENF, PCS FACILITY, RCRA LQG, STORMWATER, STORMWATER - ME, TRIS] ***(cont.)***

Envirosite ID: 50665849
EPA ID: N/R

BRS ***(cont.)***

Hazardous Waste Sub-Page Number :	1
BR Form :	GM
Waste Description :	WASTE GASOLINE AND WATER MIXTURE
Primary NAICS :	325412 - Pharmaceutical Preparation Manufacturing
Source Code :	G15 - Process equipment change-out or discontinuation of equipment use (final materials and residuals removal including cleaning)
Form Code :	W219 - Other organic liquid (specify in comments)
Management Method :	H135 - Discharge to sewer/POTW or NPDES (with prior storage - with or without treatment)
Generation Tons :	0.5635
Managed Tons :	0
Shipped Tons :	0.5635
Received Tons :	0
Receiver ID :	MED019051069
Receiver State :	ME
Shipper ID :	MED093627156
Shipper State :	ME
Waste Minimization :	X - No waste minimization efforts were implemented for this waste
Waste Code List :	D001, D018
Waste Code Group :	TCORICR - One or more D018-D043 code
Waste Generation Type :	N/R
Report Cycle :	2017
Hazardous Waste Page Number :	2
Hazardous Waste Sub-Page Number :	1
BR Form :	GM
Waste Description :	WASTE CORROSIVE LIQUID (SODIUM HYDROXIDE AND WATER)
Primary NAICS :	325412 - Pharmaceutical Preparation Manufacturing
Source Code :	G15 - Process equipment change-out or discontinuation of equipment use (final materials and residuals removal including cleaning)
Form Code :	W101 - Very dilute aqueous waste containing more than 99% water (land disposal restriction defined wastewater that is not exempt under NPDES or POTW discharge)
Management Method :	H070 - Chemical treatment (reduction / destruction / oxidation / precipitation)
Generation Tons :	1.9
Managed Tons :	0
Shipped Tons :	1.9

DRAFT

Map Id: 119
Direction: NNE
Distance: 0.941 mi., 4968 ft.
Elevation: 10 ft.
Relative: Lower

Site Name : BIOPOLYMER DIVISION | DUPONT NUTRITION | DUPONT NUTRITION USA, INC.
1 CROCKETT'S POINT
ROCKLAND, ME

Database(s) : [BRS, DOCKET, ECHO, EJ HAZ WASTE, EJ TOXIC RELEASE, FRS, HIST NPDES - ME, ICIS, INACTIVE PCS, MANIFEST - NJ, MANIFEST - RI, NPDES - ME, PCS ENF, PCS FACILITY, RCRA LQG, STORMWATER, STORMWATER - ME, TRIS] ***(cont.)***

Envirosite ID: 50665849
EPA ID: N/R

BRS ***(cont.)***

Received Tons :	0
Receiver ID :	OHD000724153
Receiver State :	OH
Shipper ID :	MED093627156
Shipper State :	ME
Waste Minimization :	X - No waste minimization efforts were implemented for this waste
Waste Code List :	D002
Waste Code Group :	D002 - CORROSIVE WASTE
Waste Generation Type :	N/R
Report Cycle :	2017
Hazardous Waste Page Number :	3
Hazardous Waste Sub-Page Number :	1
BR Form :	GM
Waste Description :	WASTE AEROSOLS
Primary NAICS :	325412 - Pharmaceutical Preparation Manufacturing
Source Code :	G15 - Process equipment change-out or discontinuation of equipment use (final materials and residuals removal including cleaning)
Form Code :	W219 - Other organic liquid (specify in comments)
Management Method :	H141 - The site receiving this waste stored/bulked and transferred the waste with no treatment or recovery (H010-H129), fuel blending (H061), or disposal (H131-H135) at that receiving site.
Generation Tons :	0.0875
Managed Tons :	0
Shipped Tons :	0.0875
Received Tons :	0
Receiver ID :	OHD093945293
Receiver State :	OH
Shipper ID :	MED093627156
Shipper State :	ME
Waste Minimization :	X - No waste minimization efforts were implemented for this waste
Waste Code List :	D001, D035, D039, D040, F002
Waste Code Group :	F002 - THE FOLLOWING SPENT HALOGENATED SOLVENTS: TETRACHLOROETHYLENE, METHYLENE CHLORIDE, TRICHLOROETHYLENE, 1,1,1-TRICHLOROETHANE, CHLOROBENZENE, 1,1,2-TRIC
Waste Generation Type :	N/R
Report Cycle :	2017
Hazardous Waste Page Number :	4
Hazardous Waste Sub-Page Number :	1

DRAFT

Map Id: 119
Direction: NNE
Distance: 0.941 mi., 4968 ft.
Elevation: 10 ft.
Relative: Lower

Site Name : BIOPOLYMER DIVISION | DUPONT NUTRITION | DUPONT NUTRITION USA, INC.
1 CROCKETT'S POINT
ROCKLAND, ME

Database(s) : [BRS, DOCKET, ECHO, EJ HAZ WASTE, EJ TOXIC RELEASE, FRS, HIST NPDES - ME, ICIS, INACTIVE PCS, MANIFEST - NJ, MANIFEST - RI, NPDES - ME, PCS ENF, PCS FACILITY, RCRA LQG, STORMWATER, STORMWATER - ME, TRIS] ***(cont.)***

Envirosite ID: 50665849
EPA ID: N/R

BRS ***(cont.)***

BR Form :	GM
Waste Description :	WASTE IGNITABLE ISOPROPANOL FROM CLEANING OPERATIONS
Primary NAICS :	325412 - Pharmaceutical Preparation Manufacturing
Source Code :	G13 - Cleaning out process equipment (periodic sludge or residual removal from enclosed processes including internal scrubbing or cleaning)
Form Code :	W202 - Concentrated halogenated (e.g., chlorinated) solvent
Management Method :	H061 - Fuel blending prior to energy recovery at another site (waste generated either on-site or received from off-site)
Generation Tons :	1.2
Managed Tons :	0
Shipped Tons :	1.2
Received Tons :	0
Receiver ID :	NJD054126164
Receiver State :	NJ
Shipper ID :	MED093627156
Shipper State :	ME
Waste Minimization :	X - No waste minimization efforts were implemented for this waste
Waste Code List :	D001
Waste Code Group :	D001 - IGNITABLE WASTE
Waste Generation Type :	N/R
Report Cycle :	2009
Hazardous Waste Page Number :	1
Hazardous Waste Sub-Page Number :	1
BR Form :	GM
Waste Description :	WASTE AEROSOLS
Primary NAICS :	325412 - Pharmaceutical Preparation Manufacturing
Source Code :	G09 - Other production or service-related processes from which the waste is a direct outflow or result (specify in comments)
Form Code :	W219 - Other organic liquid (specify in comments)
Management Method :	H040 - Incineration - thermal destruction other than use as a fuel (includes any preparation prior to burning)
Generation Tons :	0.1325
Managed Tons :	0
Shipped Tons :	0.1325
Received Tons :	0
Receiver ID :	ARD069748192
Receiver State :	AR
Shipper ID :	MED093627156

DRAFT

Map Id: 119
Direction: NNE
Distance: 0.941 mi., 4968 ft.
Elevation: 10 ft.
Relative: Lower

Site Name : BIOPOLYMER DIVISION | DUPONT NUTRITION | DUPONT NUTRITION USA, INC.
1 CROCKETT'S POINT
ROCKLAND, ME

Database(s) : [BRS, DOCKET, ECHO, EJ HAZ WASTE, EJ TOXIC RELEASE, FRS, HIST NPDES - ME, ICIS, INACTIVE PCS, MANIFEST - NJ, MANIFEST - RI, NPDES - ME, PCS ENF, PCS FACILITY, RCRA LQG, STORMWATER, STORMWATER - ME, TRIS] ***(cont.)***

Envirosite ID: 50665849
EPA ID: N/R

BRS ***(cont.)***

Shipper State :	ME
Waste Minimization :	X - No waste minimization efforts were implemented for this waste
Waste Code List :	D001, D036, D039, D040, F002, F003, F005
Waste Code Group :	F1_5 - F001-F005 combinations
Waste Generation Type :	N/R

DOCKET

Facility Name :	DUPONT NUTRITION
Facility Address :	1 CROCKETT'S POINT, ROCKLAND, ME 04841

Site Activity Details

Enforcement Action Case Number :	ME-000020
Activity ID :	3601023577
Enforcement Action Name :	DUPONT NUTRITION
Last Date in Agency List :	2018-12-17
Final Ordr Iss/Final Order Enter Date:	N/R
Complaint/Proposed Order Actual Date:	N/R
Final Order Issued Actual Date :	N/R
Final Order Name :	N/R

Complaint Summary

Respondent/Defendant Name :	N/R
Named in Complaint :	N/R
Named in Final Order :	N/R
SEP Category :	N/R
SEP Description :	N/R
Regional Docket Number :	N/R

Standard Industrial Classification (SIC) Summary

Registry ID :	110000581512
Primary SIC :	2833 - MEDICINAL CHEMICALS AND BOTANICAL PRODUCTS
Primary NAICS :	311999 - All Other Miscellaneous Food Manufacturing
Settlement FRS ICIS Facility :	N/R - N/R

DRAFT

Map Id: 119
Direction: NNE
Distance: 0.941 mi., 4968 ft.
Elevation: 10 ft.
Relative: Lower

Site Name : BIOPOLYMER DIVISION | DUPONT NUTRITION | DUPONT NUTRITION USA, INC.
1 CROCKETT'S POINT
ROCKLAND, ME

Database(s) : [BRS, DOCKET, ECHO, EJ HAZ WASTE, EJ TOXIC RELEASE, FRS, HIST NPDES - ME, ICIS, INACTIVE PCS, MANIFEST - NJ, MANIFEST - RI, NPDES - ME, PCS ENF, PCS FACILITY, RCRA LQG, STORMWATER, STORMWATER - ME, TRIS] ***(cont.)***

Envirosite ID: 50665849
EPA ID: N/R

DOCKET ***(cont.)***

Pollutants (SRS) : N/R

Admin EA Closed Actual Date : 2016-08-08
Enforcement Action Name : FMC Biopolymer - ME0000400
Enforcement Action Resolution : N/R

Violation Types : N/R

Case Law Sections : CWA OTHER - Violations not covered elsewhere

Violation Penalties and Compliance Summary
Compliance Action Cost : N/R
EPA Penalty Assessed Amount : N/R
Cost Recovery Required : N/R
Cost of SEP : N/R
Cost of Complying Actions : N/R

Facility Name : FMC BIOPOLYMER
Facility Address : 1 CROCKETT'S POINT, ROCKLAND, ME 04841

Site Activity Details
Enforcement Action Case Number : ME-000020
Activity ID : 3601023577
Enforcement Action Name : FMC BIOPOLYMER
Last Date in Agency List : 2018-01-01

Final Ordr Iss/Final Order Enter Date: N/R
Complaint/Proposed Order Actual Date: N/R
Final Order Issued Actual Date : N/R
Final Order Name : N/R

Complaint Summary
Respondent/Defendant Name : N/R
Named in Complaint : N/R
Named in Final Order : N/R

DRAFT

Map Id: 119
Direction: NNE
Distance: 0.941 mi., 4968 ft.
Elevation: 10 ft.
Relative: Lower

Site Name : BIOPOLYMER DIVISION | DUPONT NUTRITION | DUPONT NUTRITION USA, INC.
1 CROCKETT'S POINT
ROCKLAND, ME

Database(s) : [BRS, DOCKET, ECHO, EJ HAZ WASTE, EJ TOXIC RELEASE, FRS, HIST NPDES - ME, ICIS, INACTIVE PCS, MANIFEST - NJ, MANIFEST - RI, NPDES - ME, PCS ENF, PCS FACILITY, RCRA LQG, STORMWATER, STORMWATER - ME, TRIS] ***(cont.)***

Envirosite ID: 50665849
EPA ID: N/R

DOCKET ***(cont.)***

SEP Category : N/R
SEP Description : N/R

Regional Docket Number : N/R

Standard Industrial Classification (SIC) Summary
Registry ID : 110000581512
Primary SIC : 2833 - MEDICINAL CHEMICALS AND BOTANICAL PRODUCTS
Primary NAICS : 311999 - All Other Miscellaneous Food Manufacturing

Settlement FRS ICIS Facility : N/R - N/R

Pollutants (SRS) : N/R

Admin EA Closed Actual Date : 2016-08-08
Enforcement Action Name : FMC Biopolymer - ME0000400
Enforcement Action Resolution : N/R

Violation Types : N/R

Case Law Sections : CWA OTHER - Violations not covered elsewhere

Violation Penalties and Compliance Summary
Compliance Action Cost : N/R
EPA Penalty Assessed Amount : N/R
Cost Recovery Required : N/R
Cost of SEP : N/R
Cost of Complying Actions : N/R

ECHO

Facility Name : BIOPOLYMER DIVISION
Facility Address : 1 CROCKETT'S POINT, ROCKLAND, ME 04841
County : KNOX COUNTY

Last Inspection Date : N/R
Registry ID : 110064788822
FIPS Code : 23013

DRAFT

Map Id: 119
Direction: NNE
Distance: 0.941 mi., 4968 ft.
Elevation: 10 ft.
Relative: Lower

Site Name : BIOPOLYMER DIVISION | DUPONT NUTRITION | DUPONT NUTRITION USA, INC.
1 CROCKETT'S POINT
ROCKLAND, ME

Database(s) : [BRS, DOCKET, ECHO, EJ HAZ WASTE, EJ TOXIC RELEASE, FRS, HIST NPDES - ME, ICIS, INACTIVE PCS, MANIFEST - NJ, MANIFEST - RI, NPDES - ME, PCS ENF, PCS FACILITY, RCRA LQG, STORMWATER, STORMWATER - ME, TRIS] ***(cont.)***

Envirosite ID: 50665849
EPA ID: N/R

ECHO ***(cont.)***

EPA Region :	01
Inspection Count :	0
Last Inspection Days :	N/R
Informal Count :	0
Last Informal Action Date :	N/R
Formal Action Count :	0
Last Formal Action Date :	N/R
Total Penalties :	0
Penalty Count :	N/R
Last Penalty Date :	N/R
Last Penalty Amount :	N/R
QTRS IN NC :	0
Programs IN SNC :	0
Current Compliance Status :	No Violation Identified
Three-Year Compliance Status :	_____
Collection Method :	N/R
Reference Point :	N/R
Accuracy Meters :	99999999
Derived Tribes :	N/R
Derived HUC :	01050002
Derived WBD :	010500021909
Derived STCTY FIPS :	23013
Derived Zip :	N/R
Derived CD113 :	N/R
Derived CB2010 :	230139900000023
MYRTK Universe :	NNN
NPDES IDs :	MER05B129
CWA Permit Types :	Non-M
CWA Compliance Tracking :	On
CWA NAICS :	N/R
CWA SICS :	2099
CWA Inspection Count :	N/R
CWA Last Inspection Days :	N/R
CWA Informal Count :	N/R
CWA Formal Action Count :	N/R
CWA Last Formal Action Date :	N/R
CWA Penalties :	N/R
CWA Last Penalty Date :	N/R
CWA Last Penalty Amount :	N/R
CWA Quarters IN NC :	0
CWA Current Compliance Status :	No Violation Identified
CWA Current SNC Flag :	N
CWA 13 Quarters Compliance Status :	_____
CWA 13 Quarters Effluent Exceedances:	N/R
CWA Three-Year QNCR Codes :	N/R
DFR URL :	Click here for hyperlink provided by the agency.
Facility SIC :	2099
Facility NAICS :	N/R
Facility Last Inspection EPA Date :	N/R

DRAFT

Map Id: 119
Direction: NNE
Distance: 0.941 mi., 4968 ft.
Elevation: 10 ft.
Relative: Lower

Site Name : BIOPOLYMER DIVISION | DUPONT NUTRITION | DUPONT NUTRITION USA, INC.
1 CROCKETT'S POINT
ROCKLAND, ME

Database(s) : [BRS, DOCKET, ECHO, EJ HAZ WASTE, EJ TOXIC RELEASE, FRS, HIST NPDES - ME, ICIS, INACTIVE PCS, MANIFEST - NJ, MANIFEST - RI, NPDES - ME, PCS ENF, PCS FACILITY, RCRA LQG, STORMWATER, STORMWATER - ME, TRIS] ***(cont.)***

Envirosite ID: 50665849
EPA ID: N/R

ECHO ***(cont.)***

Facility Last Inspection State Date :	N/R
Facility Last Formal Act EPA Date :	N/R
Facility Last Formal Act State Date :	N/R
Facility Last Informal Act EPA Date :	N/R
Facility Last Informal Act State Date:	N/R
Facility Federal Agency :	N/R
TRI Reporter :	N/R
Facility Imp Water Flag :	N/R
Current SNC Flag :	N
Indian County Flag :	N
Federal Flag :	N/R
US Mexico Border Flag :	N/R
Chesapeak Bay Flag :	N/R
AIR Flag :	N
NPDES Flag :	Y
SDWIS Flag :	N
RCRA Flag :	N
TRI Flag :	N
GHG Flag :	N
Major Flag :	N/R
Active Flag :	Y
NAA Flag :	N
Latitude :	44.1
Longitude :	-69.1
Last Date in Agency List :	2025-02-19

EJ HAZ WASTE

Facility Name :	DUPONT NUTRITION USA, INC.
Facility Address :	1 CROCKETT'S POINT, ROCKLAND, ME 04841
EPA ID :	MED093627156
Latitude :	44.107014
Longitude :	-69.104236
Facility Link :	Click here for hyperlink provided by the agency.
Last Date in Agency List :	2025-01-28

EJ TOXIC RELEASE

Facility Name :	DUPONT NUTRITION USA, INC.
Facility Address :	1 CROCKETT'S POINT, ROCKLAND, ME 04841
County :	KNOX COUNTY
Registry ID :	110000581512
Program System :	TRIS
Program System ID :	04841FMCCRCROCK
EPA Region :	Region 1

DRAFT

Map Id: 119
Direction: NNE
Distance: 0.941 mi., 4968 ft.
Elevation: 10 ft.
Relative: Lower

Site Name : BIOPOLYMER DIVISION | DUPONT NUTRITION | DUPONT NUTRITION USA, INC.
1 CROCKETT'S POINT
ROCKLAND, ME

Database(s) : [BRS, DOCKET, ECHO, EJ HAZ WASTE, EJ TOXIC RELEASE, FRS, HIST NPDES - ME, ICIS, INACTIVE PCS, MANIFEST - NJ, MANIFEST - RI, NPDES - ME, PCS ENF, PCS FACILITY, RCRA LQG, STORMWATER, STORMWATER - ME, TRIS] ***(cont.)***

Envirosite ID: 50665849
EPA ID: N/R

EJ TOXIC RELEASE ***(cont.)***

Latitude :	44.107014
Longitude :	-69.104236
Facility URL :	Click here for hyperlink provided by the agency.
Last Date in Agency List :	2025-01-14

FRS

Facility Name :	BIOPOLYMER DIVISION
Facility Address :	1 CROCKETT'S POINT, ROCKLAND, ME 04841
County :	KNOX COUNTY

Site Details

Registry ID :	110064788822
FRS Facility URL :	Click here for hyperlink provided by the agency.
Last Date in Agency List :	2024-12-16

Source Description

Source Description :

The NPDES module of the Compliance Information System (ICIS) tracks surface water permits issued under the Clean Water Act. Under NPDES, all facilities that discharge pollutants from any point source into waters of the United States are required to obtain a permit. The permit will likely contain limits on what can be discharged, impose monitoring and reporting requirements, and include other provisions to ensure that the discharge does not adversely affect water quality.

FRS Environmental Interest

Source and System ID :	ICIS - MER05B129

HIST NPDES - ME

Facility Name :	BIOPOLYMER DIVISION
Facility Address :	1 CROCKETT'S POINT, ROCKLAND, ME 04841
County :	Knox

Facility Details

Facility ID :	N/R
Active/Inactive :	N/R
Receiving Stream :	N/R
District :	N/R
Facility Address Type :	SITE

DRAFT

Map Id: 119
Direction: NNE
Distance: 0.941 mi., 4968 ft.
Elevation: 10 ft.
Relative: Lower

Site Name : BIOPOLYMER DIVISION | DUPONT NUTRITION | DUPONT NUTRITION USA, INC.
1 CROCKETT'S POINT
ROCKLAND, ME

Database(s) : [BRS, DOCKET, ECHO, EJ HAZ WASTE, EJ TOXIC RELEASE, FRS, HIST NPDES - ME, ICIS, INACTIVE PCS, MANIFEST - NJ, MANIFEST - RI, NPDES - ME, PCS ENF, PCS FACILITY, RCRA LQG, STORMWATER, STORMWATER - ME, TRIS] ***(cont.)***

Envirosite ID: 50665849
EPA ID: N/R

HIST NPDES - ME ***(cont.)***

Owner Name :	N/R
Owner Type :	N/R
Owner County :	Knox
Company :	FMC Corporation
Company Address :	N/R
	PO BOX 308, ROCKLAND, ME 04841-0308
Last Date in Agency List :	2019-12-12

Permit Details

Permit Issued Date :	2017-02-08
Permit Expire Date :	2021-12-06
Permit Status Date :	2017-02-14
Permit :	MER05B129
Permit Status :	Approved
Permit Type :	BWQ - Stormwater Industrial General Permit
Permit Sub Type :	Notice of Intent
Application Status Date :	2017-02-02
Application Type :	MEPDES IND STW GP CVRD REISSUE

Facility Name :	FMC BIOPOLYMER
Facility Address :	1 CROCKETT'S POINT, ROCKLAND, ME 04841
County :	N/R

Facility Details

Facility ID :	FN0000000058
Active/Inactive :	ACT
Receiving Stream :	N/R
District :	CMRO - AUGUSTA
Facility Address Type :	N/R
Owner Name :	FMC CORPORATION
Owner Type :	CORPORATION
Owner County :	N/R
Company :	N/R
Company Address :	N/R
	N/R
Last Date in Agency List :	2015-06-15

Permit Details

Permit Issued Date :	1990-05-23
Permit Expire Date :	1995-05-23
Permit Status Date :	2012-12-19
Permit :	W-001999-5R-G-R

DRAFT

Map Id: 119
Direction: NNE
Distance: 0.941 mi., 4968 ft.
Elevation: 10 ft.
Relative: Lower

Site Name : BIOPOLYMER DIVISION | DUPONT NUTRITION | DUPONT NUTRITION USA, INC.
1 CROCKETT'S POINT
ROCKLAND, ME

Database(s) : [BRS, DOCKET, ECHO, EJ HAZ WASTE, EJ TOXIC RELEASE, FRS, HIST NPDES - ME, ICIS, INACTIVE PCS, MANIFEST - NJ, MANIFEST - RI, NPDES - ME, PCS ENF, PCS FACILITY, RCRA LQG, STORMWATER, STORMWATER - ME, TRIS] ***(cont.)***

Envirosite ID: 50665849
EPA ID: N/R

HIST NPDES - ME ***(cont.)***

Permit Status :	ISSUE
Permit Type :	WTRNPDESWWTP
Permit Sub Type :	ME000
Application Status Date :	1990-05-23
Application Type :	MEPDES RENEWAL/REISSUE
Permit Issued Date :	2002-08-01
Permit Expire Date :	2007-07-31
Permit Status Date :	2012-12-19
Permit :	W-001999-5R-G-R
Permit Status :	ISSUE
Permit Type :	WTRNPDESWWTP
Permit Sub Type :	ME000
Application Status Date :	2002-08-01
Application Type :	MEPDES RENEWAL/REISSUE
Permit Issued Date :	2007-11-01
Permit Expire Date :	2012-10-31
Permit Status Date :	2012-12-19
Permit :	W-001999-5R-G-R
Permit Status :	ISSUE
Permit Type :	WTRNPDESWWTP
Permit Sub Type :	ME000
Application Status Date :	2007-07-23
Application Type :	MEPDES RENEWAL/REISSUE
Permit Issued Date :	1990-06-01
Permit Expire Date :	2001-02-07
Permit Status Date :	2012-12-19
Permit :	W-001999-5R-G-R
Permit Status :	ISSUE
Permit Type :	WTRNPDESWWTP
Permit Sub Type :	ME000
Application Status Date :	1990-06-01
Application Type :	MEPDES RENEWAL/REISSUE
Permit Issued Date :	1983-05-01
Permit Expire Date :	1988-05-11
Permit Status Date :	2012-12-19
Permit :	W-001999-5R-G-R
Permit Status :	ISSUE
Permit Type :	WTRNPDESWWTP
Permit Sub Type :	ME000
Application Status Date :	1983-05-01
Application Type :	MEPDES RENEWAL/REISSUE

DRAFT

Map Id: 119
Direction: NNE
Distance: 0.941 mi., 4968 ft.
Elevation: 10 ft.
Relative: Lower

Site Name : BIOPOLYMER DIVISION | DUPONT NUTRITION | DUPONT NUTRITION USA, INC.
1 CROCKETT'S POINT
ROCKLAND, ME

Database(s) : [BRS, DOCKET, ECHO, EJ HAZ WASTE, EJ TOXIC RELEASE, FRS, HIST NPDES - ME, ICIS, INACTIVE PCS, MANIFEST - NJ, MANIFEST - RI, NPDES - ME, PCS ENF, PCS FACILITY, RCRA LQG, STORMWATER, STORMWATER - ME, TRIS] ***(cont.)***

Envirosite ID: 50665849
EPA ID: N/R

HIST NPDES - ME ***(cont.)***

Permit Issued Date :	2013-01-01
Permit Expire Date :	2017-12-31
Permit Status Date :	2012-12-19
Permit :	W-001999-5R-G-R
Permit Status :	ISSUE
Permit Type :	WTRNPDESWWTP
Permit Sub Type :	ME000
Application Status Date :	2012-07-06
Application Type :	MEPDES RENEWAL/REISSUE
Facility Name :	FMC CORPORATION
Facility Address :	1 CROCKETT'S POINT, ROCKLAND, ME 04841
County :	N/R

Facility Details

Facility ID :	FN0000000058
Active/Inactive :	ACT
Receiving Stream :	N/R
District :	CMRO - AUGUSTA
Facility Address Type :	N/R
Owner Name :	FMC CORPORATION
Owner Type :	CORPORATION
Owner County :	N/R
Company :	N/R
Company Address :	N/R
	N/R
Last Date in Agency List :	2015-06-15

Permit Details

Permit Issued Date :	N/R
Permit Expire Date :	N/R
Permit Status Date :	2009-08-20
Permit :	MEP250066
Permit Status :	ISSUENP
Permit Type :	WTRNPDESWWTP
Permit Sub Type :	MEP25_STATE
Application Status Date :	2006-08-07
Application Type :	MEPDES RENEWAL/REISSUE

ICIS

Facility Name :	BIOPOLYMER DIVISION
Facility Address :	1 CROCKETT'S POINT, ROCKLAND, ME 04841

DRAFT

Map Id: 119
Direction: NNE
Distance: 0.941 mi., 4968 ft.
Elevation: 10 ft.
Relative: Lower

Site Name : BIOPOLYMER DIVISION | DUPONT NUTRITION | DUPONT NUTRITION USA, INC.
1 CROCKETT'S POINT
ROCKLAND, ME

Database(s) : [BRS, DOCKET, ECHO, EJ HAZ WASTE, EJ TOXIC RELEASE, FRS, HIST NPDES - ME, ICIS, INACTIVE PCS, MANIFEST - NJ, MANIFEST - RI, NPDES - ME, PCS ENF, PCS FACILITY, RCRA LQG, STORMWATER, STORMWATER - ME, TRIS] ***(cont.)***

Envirosite ID: 50665849
EPA ID: N/R

ICIS ***(cont.)***

Site Details

NPDES ID :	MER05B129
ICIS Facility Interest ID :	3600070325
Facility UIN :	110064788822
Facility Type Code :	N/R
Impaired Waters :	N/R
Latitude :	44.1
Longitude :	-69.1
Last Date in Agency List :	2025-03-06

Facility SIC

SIC Code :	2099
SIC Description :	Food Preparations
Facility Name :	DUPONT NUTRITION
Facility Address :	1 CROCKETT'S POINT, ROCKLAND, ME 04841

Site Details

NPDES ID :	ME0000400
ICIS Facility Interest ID :	3200010226
Facility UIN :	110000581512
Facility Type Code :	Privately Owned Facility
Impaired Waters :	N/R
Latitude :	44.106639
Longitude :	-69.105361
Last Date in Agency List :	2024-02-26

Facility SIC

SIC Code :	2833
SIC Description :	Medicinals And Botanicals
Facility Name :	FMC BIOPOLYMER
Facility Address :	1 CROCKETT'S POINT, ROCKLAND, ME 04841

Site Details

NPDES ID :	ME0000400
ICIS Facility Interest ID :	3200010226
Facility UIN :	110000581512
Facility Type Code :	Privately Owned Facility

DRAFT

Map Id: 119
Direction: NNE
Distance: 0.941 mi., 4968 ft.
Elevation: 10 ft.
Relative: Lower

Site Name : BIOPOLYMER DIVISION | DUPONT NUTRITION | DUPONT NUTRITION USA, INC.
1 CROCKETT'S POINT
ROCKLAND, ME

Database(s) : [BRS, DOCKET, ECHO, EJ HAZ WASTE, EJ TOXIC RELEASE, FRS, HIST NPDES - ME, ICIS, INACTIVE PCS, MANIFEST - NJ, MANIFEST - RI, NPDES - ME, PCS ENF, PCS FACILITY, RCRA LQG, STORMWATER, STORMWATER - ME, TRIS] ***(cont.)***

Envirosite ID: 50665849
EPA ID: N/R

ICIS ***(cont.)***

Impaired Waters :	N/R
Latitude :	44.1066
Longitude :	-69.1054
Last Date in Agency List :	2018-01-02

Facility SIC

SIC Code :	2833
SIC Description :	Medicinals And Botanicals

Facility Name :	INTERNATIONAL N&H USA, INC.
Facility Address :	1 CROCKETT'S POINT, ROCKLAND, ME 04841

Site Details

NPDES ID :	ME0000400
ICIS Facility Interest ID :	3200010226
Facility UIN :	110000581512
Facility Type Code :	Privately Owned Facility
Impaired Waters :	N/R
Latitude :	44.1066389
Longitude :	-69.1053611
Last Date in Agency List :	2025-03-06

Facility NAICS

NAICS Code :	325411
NAICS Description :	Medicinal and Botanical Manufacturing

Facility SIC

SIC Code :	2833
SIC Description :	Medicinals And Botanicals

INACTIVE PCS

Issue Date :	2017-02-08
Original Issue Date :	2011-07-26
Effective Date :	2017-02-08
Expiration Date :	2021-12-06
Retirement Date :	N/R
Termination Date :	N/R
Issuing Agency :	N/R
Agency Type :	State

DRAFT

Map Id: 119
Direction: NNE
Distance: 0.941 mi., 4968 ft.
Elevation: 10 ft.
Relative: Lower

Site Name : BIOPOLYMER DIVISION | DUPONT NUTRITION | DUPONT NUTRITION USA, INC.
1 CROCKETT'S POINT
ROCKLAND, ME

Database(s) : [BRS, DOCKET, ECHO, EJ HAZ WASTE, EJ TOXIC RELEASE, FRS, HIST NPDES - ME, ICIS, INACTIVE PCS, MANIFEST - NJ, MANIFEST - RI, NPDES - ME, PCS ENF, PCS FACILITY, RCRA LQG, STORMWATER, STORMWATER - ME, TRIS] ***(cont.)***

Envirosite ID: 50665849
EPA ID: N/R

INACTIVE PCS ***(cont.)***

Activity ID :	3600970032
External Permit Number :	MER05B129
Facility Type Indicator :	NON-POTW
Permit Type :	General Permit Covered Facility-NPDES)
Major Minor Status :	N
Permit Status :	Expired
Total Design Flow Number :	N/R
Actual Average Flow Number :	N/R
State Water Body :	N/R
State Water Body Name :	Atlantic Ocean
Permit Name :	FMC CORPORATION
Permit Comp Status :	N/R
RNC Tracking :	Y
Master External Permit Number :	MER050000
TMDL Interface :	N/R
EDMR Authorization :	N
Pretreatment Indicator :	N/R
Last Date in Agency List :	2025-03-10

Issue Date :	2017-12-01
Original Issue Date :	2007-11-01
Effective Date :	2017-12-01
Expiration Date :	2022-11-30
Retirement Date :	N/R
Termination Date :	N/R
Issuing Agency :	N/R
Agency Type :	State
Activity ID :	3601293879
External Permit Number :	ME0000400
Facility Type Indicator :	NON-POTW
Permit Type :	NPDES Individual Permit
Major Minor Status :	N
Permit Status :	Effective
Total Design Flow Number :	N/R
Actual Average Flow Number :	12.1
State Water Body :	010500020169
State Water Body Name :	Rockland Harbor, Tidewater
Permit Name :	DUPONT NUTRITION USA, INC.
Permit Comp Status :	N/R
RNC Tracking :	Y
Master External Permit Number :	N/R
TMDL Interface :	N/R
EDMR Authorization :	Y
Pretreatment Indicator :	N/R
Last Date in Agency List :	2022-09-23

DRAFT

Map Id: 119
Direction: NNE
Distance: 0.941 mi., 4968 ft.
Elevation: 10 ft.
Relative: Lower

Site Name : BIOPOLYMER DIVISION | DUPONT NUTRITION | DUPONT NUTRITION USA, INC.
1 CROCKETT'S POINT
ROCKLAND, ME

Database(s) : [BRS, DOCKET, ECHO, EJ HAZ WASTE, EJ TOXIC RELEASE, FRS, HIST NPDES - ME, ICIS, INACTIVE PCS, MANIFEST - NJ, MANIFEST - RI, NPDES - ME, PCS ENF, PCS FACILITY, RCRA LQG, STORMWATER, STORMWATER - ME, TRIS] ***(cont.)***

Envirosite ID: 50665849
EPA ID: N/R

INACTIVE PCS ***(cont.)***

Issue Date :	2013-01-01
Original Issue Date :	2007-11-01
Effective Date :	2013-01-01
Expiration Date :	2017-12-31
Retirement Date :	2017-11-30
Termination Date :	N/R
Issuing Agency :	N/R
Agency Type :	State
Activity ID :	3400043174
External Permit Number :	ME0000400
Facility Type Indicator :	NON-POTW
Permit Type :	NPDES Individual Permit
Major Minor Status :	N
Permit Status :	Effective
Total Design Flow Number :	N/R
Actual Average Flow Number :	12.1
State Water Body :	010500020169
State Water Body Name :	Rockland Harbor, Tidewater
Permit Name :	FMC CORPORATION
Permit Comp Status :	N/R
RNC Tracking :	Y
Master External Permit Number :	N/R
TMDL Interface :	N/R
EDMR Authorization :	Y
Pretreatment Indicator :	N/R
Last Date in Agency List :	2022-09-23

Issue Date :	2007-11-01
Original Issue Date :	2007-11-01
Effective Date :	2007-11-01
Expiration Date :	2012-10-31
Retirement Date :	2012-12-31
Termination Date :	N/R
Issuing Agency :	N/R
Agency Type :	State
Activity ID :	3200021750
External Permit Number :	ME0000400
Facility Type Indicator :	NON-POTW
Permit Type :	NPDES Individual Permit
Major Minor Status :	N
Permit Status :	Administratively Continued
Total Design Flow Number :	N/R
Actual Average Flow Number :	15.5
State Water Body :	010500020169
State Water Body Name :	Rockland Harbor, Tidewater
Permit Name :	FMC CORPORATION
Permit Comp Status :	Y
RNC Tracking :	Y

DRAFT

Map Id: 119
Direction: NNE
Distance: 0.941 mi., 4968 ft.
Elevation: 10 ft.
Relative: Lower

Site Name : BIOPOLYMER DIVISION | DUPONT NUTRITION | DUPONT NUTRITION USA, INC.
1 CROCKETT'S POINT
ROCKLAND, ME

Database(s) : [BRS, DOCKET, ECHO, EJ HAZ WASTE, EJ TOXIC RELEASE, FRS, HIST NPDES - ME, ICIS, INACTIVE PCS, MANIFEST - NJ, MANIFEST - RI, NPDES - ME, PCS ENF, PCS FACILITY, RCRA LQG, STORMWATER, STORMWATER - ME, TRIS] ***(cont.)***

Envirosite ID: 50665849
EPA ID: N/R

INACTIVE PCS ***(cont.)***

Master External Permit Number :	N/R
TMDL Interface :	N/R
EDMR Authorization :	N
Pretreatment Indicator :	N/R
Last Date in Agency List :	2022-09-23

MANIFEST - NJ

Transporter Date :	2014-10-16
Date Shipped :	2014-10-16
Date Accepted :	2014-10-22
Transporter EPA ID Number :	NJD080631369
Transporter EPA Facility Name :	VEOLIA ES TECHNICAL SOLUTIONS CORP
Manifest ID :	000803531VES
Generator EPA ID Number :	MED093627156
Generator EPA Facility Name :	FMC CORP/MARINE COLLOIDS DIV
TSDF EPA ID Number :	NJD980536593
TSDF EPA Facility Name :	VEOLIA ES TECHNICAL SOLUTIONS LLC
Waste Sequence ID :	1.00
Waste Codes :	F003 D001 U154
Total Quantity :	10.00
Quantity Units :	Pounds
Last Date in Agency List :	2015-01-13

Transporter Date :	2014-10-16
Date Shipped :	2014-10-16
Date Accepted :	2014-10-22
Transporter EPA ID Number :	NJD080631369
Transporter EPA Facility Name :	VEOLIA ES TECHNICAL SOLUTIONS CORP
Manifest ID :	000803531VES
Generator EPA ID Number :	MED093627156
Generator EPA Facility Name :	FMC CORP/MARINE COLLOIDS DIV
TSDF EPA ID Number :	NJD980536593
TSDF EPA Facility Name :	VEOLIA ES TECHNICAL SOLUTIONS LLC
Waste Sequence ID :	2.00
Waste Codes :	D003 D002 D001
Total Quantity :	10.00
Quantity Units :	Pounds
Last Date in Agency List :	2015-01-13

Transporter Date :	2014-10-16
Date Shipped :	2014-10-16
Date Accepted :	2014-10-22
Transporter EPA ID Number :	NJD080631369
Transporter EPA Facility Name :	VEOLIA ES TECHNICAL SOLUTIONS CORP
Manifest ID :	000803531VES
Generator EPA ID Number :	MED093627156

DRAFT

Map Id: 119
Direction: NNE
Distance: 0.941 mi., 4968 ft.
Elevation: 10 ft.
Relative: Lower

Site Name : BIOPOLYMER DIVISION | DUPONT NUTRITION | DUPONT NUTRITION USA, INC.
1 CROCKETT'S POINT
ROCKLAND, ME

Database(s) : [BRS, DOCKET, ECHO, EJ HAZ WASTE, EJ TOXIC RELEASE, FRS, HIST NPDES - ME, ICIS, INACTIVE PCS, MANIFEST - NJ, MANIFEST - RI, NPDES - ME, PCS ENF, PCS FACILITY, RCRA LQG, STORMWATER, STORMWATER - ME, TRIS] ***(cont.)***

Envirosite ID: 50665849
EPA ID: N/R

MANIFEST - NJ ***(cont.)***

Generator EPA Facility Name :	FMC CORP/MARINE COLLOIDS DIV
TSDF EPA ID Number :	NJD980536593
TSDF EPA Facility Name :	VEOLIA ES TECHNICAL SOLUTIONS LLC
Waste Sequence ID :	3.00
Waste Codes :	D001
Total Quantity :	60.00
Quantity Units :	Pounds
Last Date in Agency List :	2015-01-13

Transporter Date :	2014-10-16
Date Shipped :	2014-10-16
Date Accepted :	2014-10-22
Transporter EPA ID Number :	NJD080631369
Transporter EPA Facility Name :	VEOLIA ES TECHNICAL SOLUTIONS CORP
Manifest ID :	000803531VES
Generator EPA ID Number :	MED093627156
Generator EPA Facility Name :	FMC CORP/MARINE COLLOIDS DIV
TSDF EPA ID Number :	NJD980536593
TSDF EPA Facility Name :	VEOLIA ES TECHNICAL SOLUTIONS LLC
Waste Sequence ID :	4.00
Waste Codes :	D001 D002
Total Quantity :	10.00
Quantity Units :	Pounds
Last Date in Agency List :	2015-01-13

Transporter Date :	2014-10-16
Date Shipped :	2014-10-16
Date Accepted :	2014-10-22
Transporter EPA ID Number :	NJD080631369
Transporter EPA Facility Name :	VEOLIA ES TECHNICAL SOLUTIONS CORP
Manifest ID :	000803531VES
Generator EPA ID Number :	MED093627156
Generator EPA Facility Name :	FMC CORP/MARINE COLLOIDS DIV
TSDF EPA ID Number :	NJD980536593
TSDF EPA Facility Name :	VEOLIA ES TECHNICAL SOLUTIONS LLC
Waste Sequence ID :	5.00
Waste Codes :	D001 D002
Total Quantity :	200.00
Quantity Units :	Pounds
Last Date in Agency List :	2015-01-13

Transporter Date :	2014-10-16
Date Shipped :	2014-10-16
Date Accepted :	2014-10-22
Transporter EPA ID Number :	NJD080631369
Transporter EPA Facility Name :	VEOLIA ES TECHNICAL SOLUTIONS CORP

DRAFT

Map Id: 119
Direction: NNE
Distance: 0.941 mi., 4968 ft.
Elevation: 10 ft.
Relative: Lower

Site Name : BIOPOLYMER DIVISION | DUPONT NUTRITION | DUPONT NUTRITION USA, INC.
1 CROCKETT'S POINT
ROCKLAND, ME

Database(s) : [BRS, DOCKET, ECHO, EJ HAZ WASTE, EJ TOXIC RELEASE, FRS, HIST NPDES - ME, ICIS, INACTIVE PCS, MANIFEST - NJ, MANIFEST - RI, NPDES - ME, PCS ENF, PCS FACILITY, RCRA LQG, STORMWATER, STORMWATER - ME, TRIS] ***(cont.)***

Envirosite ID: 50665849
EPA ID: N/R

MANIFEST - NJ ***(cont.)***

Manifest ID :	000803531VES
Generator EPA ID Number :	MED093627156
Generator EPA Facility Name :	FMC CORP/MARINE COLLOIDS DIV
TSDF EPA ID Number :	NJD980536593
TSDF EPA Facility Name :	VEOLIA ES TECHNICAL SOLUTIONS LLC
Waste Sequence ID :	6.00
Waste Codes :	D002
Total Quantity :	60.00
Quantity Units :	Pounds
Last Date in Agency List :	2015-01-13

Transporter Date :	2014-10-16
Date Shipped :	2014-10-16
Date Accepted :	2014-10-22
Transporter EPA ID Number :	NJD080631369
Transporter EPA Facility Name :	VEOLIA ES TECHNICAL SOLUTIONS CORP
Manifest ID :	000803531VES
Generator EPA ID Number :	MED093627156
Generator EPA Facility Name :	FMC CORP/MARINE COLLOIDS DIV
TSDF EPA ID Number :	NJD980536593
TSDF EPA Facility Name :	VEOLIA ES TECHNICAL SOLUTIONS LLC
Waste Sequence ID :	7.00
Waste Codes :	D002
Total Quantity :	10.00
Quantity Units :	Pounds
Last Date in Agency List :	2015-01-13

Transporter Date :	2014-10-16
Date Shipped :	2014-10-16
Date Accepted :	2014-10-22
Transporter EPA ID Number :	NJD080631369
Transporter EPA Facility Name :	VEOLIA ES TECHNICAL SOLUTIONS CORP
Manifest ID :	000803531VES
Generator EPA ID Number :	MED093627156
Generator EPA Facility Name :	FMC CORP/MARINE COLLOIDS DIV
TSDF EPA ID Number :	NJD980536593
TSDF EPA Facility Name :	VEOLIA ES TECHNICAL SOLUTIONS LLC
Waste Sequence ID :	8.00
Waste Codes :	D001 D002
Total Quantity :	60.00
Quantity Units :	Pounds
Last Date in Agency List :	2015-01-13

Transporter Date :	2016-09-21
Date Shipped :	2016-09-21
Date Accepted :	2016-09-28

DRAFT

Map Id: 119
Direction: NNE
Distance: 0.941 mi., 4968 ft.
Elevation: 10 ft.
Relative: Lower

Site Name : BIOPOLYMER DIVISION | DUPONT NUTRITION | DUPONT NUTRITION USA, INC.
1 CROCKETT'S POINT
ROCKLAND, ME

Database(s) : [BRS, DOCKET, ECHO, EJ HAZ WASTE, EJ TOXIC RELEASE, FRS, HIST NPDES - ME, ICIS, INACTIVE PCS, MANIFEST - NJ, MANIFEST - RI, NPDES - ME, PCS ENF, PCS FACILITY, RCRA LQG, STORMWATER, STORMWATER - ME, TRIS] ***(cont.)***

Envirosite ID: 50665849
EPA ID: N/R

MANIFEST - NJ ***(cont.)***

Transporter EPA ID Number :	NJD080631369
Transporter EPA Facility Name :	VEOLIA ES TECHNICAL SOLUTIONS CORP
Manifest ID :	000852372VES
Generator EPA ID Number :	MED093627156
Generator EPA Facility Name :	FMC CORP/MARINE COLLOIDS DIV
TSDF EPA ID Number :	NJD980536593
TSDF EPA Facility Name :	VEOLIA ES TECHNICAL SOLUTIONS LLC
Waste Sequence ID :	1.00
Waste Codes :	D001 D002
Total Quantity :	10.00
Quantity Units :	Pounds
Last Date in Agency List :	2016-12-14

Transporter Date :	2016-09-21
Date Shipped :	2016-09-21
Date Accepted :	2016-09-28
Transporter EPA ID Number :	NJD080631369
Transporter EPA Facility Name :	VEOLIA ES TECHNICAL SOLUTIONS CORP
Manifest ID :	000852372VES
Generator EPA ID Number :	MED093627156
Generator EPA Facility Name :	FMC CORP/MARINE COLLOIDS DIV
TSDF EPA ID Number :	NJD980536593
TSDF EPA Facility Name :	VEOLIA ES TECHNICAL SOLUTIONS LLC
Waste Sequence ID :	2.00
Waste Codes :	D001
Total Quantity :	5.00
Quantity Units :	Pounds
Last Date in Agency List :	2016-12-14

Transporter Date :	2016-09-21
Date Shipped :	2016-09-21
Date Accepted :	2016-09-28
Transporter EPA ID Number :	NJD080631369
Transporter EPA Facility Name :	VEOLIA ES TECHNICAL SOLUTIONS CORP
Manifest ID :	000852372VES
Generator EPA ID Number :	MED093627156
Generator EPA Facility Name :	FMC CORP/MARINE COLLOIDS DIV
TSDF EPA ID Number :	NJD980536593
TSDF EPA Facility Name :	VEOLIA ES TECHNICAL SOLUTIONS LLC
Waste Sequence ID :	3.00
Waste Codes :	D002
Total Quantity :	10.00
Quantity Units :	Pounds
Last Date in Agency List :	2016-12-14

DRAFT

Map Id: 119
Direction: NNE
Distance: 0.941 mi., 4968 ft.
Elevation: 10 ft.
Relative: Lower

Site Name : BIOPOLYMER DIVISION | DUPONT NUTRITION | DUPONT NUTRITION USA, INC.
1 CROCKETT'S POINT
ROCKLAND, ME

Database(s) : [BRS, DOCKET, ECHO, EJ HAZ WASTE, EJ TOXIC RELEASE, FRS, HIST NPDES - ME, ICIS, INACTIVE PCS, MANIFEST - NJ, MANIFEST - RI, NPDES - ME, PCS ENF, PCS FACILITY, RCRA LQG, STORMWATER, STORMWATER - ME, TRIS] ***(cont.)***

Envirosite ID: 50665849
EPA ID: N/R

MANIFEST - NJ ***(cont.)***

Transporter Date :	2016-09-21
Date Shipped :	2016-09-21
Date Accepted :	2016-09-28
Transporter EPA ID Number :	NJD080631369
Transporter EPA Facility Name :	VEOLIA ES TECHNICAL SOLUTIONS CORP
Manifest ID :	000852372VES
Generator EPA ID Number :	MED093627156
Generator EPA Facility Name :	FMC CORP/MARINE COLLOIDS DIV
TSDF EPA ID Number :	NJD980536593
TSDF EPA Facility Name :	VEOLIA ES TECHNICAL SOLUTIONS LLC
Waste Sequence ID :	4.00
Waste Codes :	D002
Total Quantity :	5.00
Quantity Units :	Pounds
Last Date in Agency List :	2016-12-14

Transporter Date :	2015-10-07
Date Shipped :	2015-10-07
Date Accepted :	2015-10-14
Transporter EPA ID Number :	NJD080631369
Transporter EPA Facility Name :	VEOLIA ES TECHNICAL SOLUTIONS CORP
Manifest ID :	000858344VES
Generator EPA ID Number :	MED093627156
Generator EPA Facility Name :	FMC CORP/MARINE COLLOIDS DIV
TSDF EPA ID Number :	NJD002454544
TSDF EPA Facility Name :	VEOLIA ES TECHNICAL SOLUTIONS LLC
Waste Sequence ID :	1
Waste Codes :	D001
Total Quantity :	400
Quantity Units :	Pounds
Last Date in Agency List :	2015-11-17

Transporter Date :	2014-11-24
Date Shipped :	2014-11-24
Date Accepted :	2014-12-03
Transporter EPA ID Number :	NJD080631369
Transporter EPA Facility Name :	VEOLIA ES TECHNICAL SOLUTIONS CORP
Manifest ID :	000868160VES
Generator EPA ID Number :	MED093627156
Generator EPA Facility Name :	FMC CORP/MARINE COLLOIDS DIV
TSDF EPA ID Number :	NJD980536593
TSDF EPA Facility Name :	VEOLIA ES TECHNICAL SOLUTIONS LLC
Waste Sequence ID :	1.00
Waste Codes :	D003 D001 U135
Total Quantity :	10.00
Quantity Units :	Pounds
Last Date in Agency List :	2015-01-13

DRAFT

Map Id: 119
Direction: NNE
Distance: 0.941 mi., 4968 ft.
Elevation: 10 ft.
Relative: Lower

Site Name : BIOPOLYMER DIVISION | DUPONT NUTRITION | DUPONT NUTRITION USA, INC.
1 CROCKETT'S POINT
ROCKLAND, ME

Database(s) : [BRS, DOCKET, ECHO, EJ HAZ WASTE, EJ TOXIC RELEASE, FRS, HIST NPDES - ME, ICIS, INACTIVE PCS, MANIFEST - NJ, MANIFEST - RI, NPDES - ME, PCS ENF, PCS FACILITY, RCRA LQG, STORMWATER, STORMWATER - ME, TRIS] ***(cont.)***

Envirosite ID: 50665849
EPA ID: N/R

MANIFEST - NJ ***(cont.)***

Transporter Date :	2014-11-24
Date Shipped :	2014-11-24
Date Accepted :	2014-12-03
Transporter EPA ID Number :	NJD080631369
Transporter EPA Facility Name :	VEOLIA ES TECHNICAL SOLUTIONS CORP
Manifest ID :	000868160VES
Generator EPA ID Number :	MED093627156
Generator EPA Facility Name :	FMC CORP/MARINE COLLOIDS DIV
TSDF EPA ID Number :	NJD980536593
TSDF EPA Facility Name :	VEOLIA ES TECHNICAL SOLUTIONS LLC
Waste Sequence ID :	2.00
Waste Codes :	D001
Total Quantity :	10.00
Quantity Units :	Pounds
Last Date in Agency List :	2015-01-13

Transporter Date :	2014-11-24
Date Shipped :	2014-11-24
Date Accepted :	2014-12-03
Transporter EPA ID Number :	NJD080631369
Transporter EPA Facility Name :	VEOLIA ES TECHNICAL SOLUTIONS CORP
Manifest ID :	000868160VES
Generator EPA ID Number :	MED093627156
Generator EPA Facility Name :	FMC CORP/MARINE COLLOIDS DIV
TSDF EPA ID Number :	NJD980536593
TSDF EPA Facility Name :	VEOLIA ES TECHNICAL SOLUTIONS LLC
Waste Sequence ID :	3.00
Waste Codes :	D001
Total Quantity :	10.00
Quantity Units :	Pounds
Last Date in Agency List :	2015-01-13

Transporter Date :	2014-11-24
Date Shipped :	2014-11-24
Date Accepted :	2014-12-03
Transporter EPA ID Number :	NJD080631369
Transporter EPA Facility Name :	VEOLIA ES TECHNICAL SOLUTIONS CORP
Manifest ID :	000868160VES
Generator EPA ID Number :	MED093627156
Generator EPA Facility Name :	FMC CORP/MARINE COLLOIDS DIV
TSDF EPA ID Number :	NJD980536593
TSDF EPA Facility Name :	VEOLIA ES TECHNICAL SOLUTIONS LLC
Waste Sequence ID :	4.00
Waste Codes :	D001
Total Quantity :	10.00
Quantity Units :	Pounds
Last Date in Agency List :	2015-01-13

DRAFT

Map Id: 119
Direction: NNE
Distance: 0.941 mi., 4968 ft.
Elevation: 10 ft.
Relative: Lower

Site Name : BIOPOLYMER DIVISION | DUPONT NUTRITION | DUPONT NUTRITION USA, INC.
1 CROCKETT'S POINT
ROCKLAND, ME

Database(s) : [BRS, DOCKET, ECHO, EJ HAZ WASTE, EJ TOXIC RELEASE, FRS, HIST NPDES - ME, ICIS, INACTIVE PCS, MANIFEST - NJ, MANIFEST - RI, NPDES - ME, PCS ENF, PCS FACILITY, RCRA LQG, STORMWATER, STORMWATER - ME, TRIS] ***(cont.)***

Envirosite ID: 50665849
EPA ID: N/R

MANIFEST - NJ ***(cont.)***

Transporter Date :	2014-11-24
Date Shipped :	2014-11-24
Date Accepted :	2014-12-03
Transporter EPA ID Number :	NJD080631369
Transporter EPA Facility Name :	VEOLIA ES TECHNICAL SOLUTIONS CORP
Manifest ID :	000868160VES
Generator EPA ID Number :	MED093627156
Generator EPA Facility Name :	FMC CORP/MARINE COLLOIDS DIV
TSDF EPA ID Number :	NJD980536593
TSDF EPA Facility Name :	VEOLIA ES TECHNICAL SOLUTIONS LLC
Waste Sequence ID :	5.00
Waste Codes :	U144 D008 U201
Total Quantity :	60.00
Quantity Units :	Pounds
Last Date in Agency List :	2015-01-13

Transporter Date :	2014-11-24
Date Shipped :	2014-11-24
Date Accepted :	2014-12-03
Transporter EPA ID Number :	NJD080631369
Transporter EPA Facility Name :	VEOLIA ES TECHNICAL SOLUTIONS CORP
Manifest ID :	000868160VES
Generator EPA ID Number :	MED093627156
Generator EPA Facility Name :	FMC CORP/MARINE COLLOIDS DIV
TSDF EPA ID Number :	NJD980536593
TSDF EPA Facility Name :	VEOLIA ES TECHNICAL SOLUTIONS LLC
Waste Sequence ID :	6.00
Waste Codes :	D005
Total Quantity :	10.00
Quantity Units :	Pounds
Last Date in Agency List :	2015-01-13

Transporter Date :	2014-11-24
Date Shipped :	2014-11-24
Date Accepted :	2014-12-03
Transporter EPA ID Number :	NJD080631369
Transporter EPA Facility Name :	VEOLIA ES TECHNICAL SOLUTIONS CORP
Manifest ID :	000868160VES
Generator EPA ID Number :	MED093627156
Generator EPA Facility Name :	FMC CORP/MARINE COLLOIDS DIV
TSDF EPA ID Number :	NJD980536593
TSDF EPA Facility Name :	VEOLIA ES TECHNICAL SOLUTIONS LLC
Waste Sequence ID :	7.00
Waste Codes :	D002
Total Quantity :	10.00
Quantity Units :	Pounds
Last Date in Agency List :	2015-01-13

DRAFT

Map Id: 119
Direction: NNE
Distance: 0.941 mi., 4968 ft.
Elevation: 10 ft.
Relative: Lower

Site Name : BIOPOLYMER DIVISION | DUPONT NUTRITION | DUPONT NUTRITION USA, INC.
1 CROCKETT'S POINT
ROCKLAND, ME

Database(s) : [BRS, DOCKET, ECHO, EJ HAZ WASTE, EJ TOXIC RELEASE, FRS, HIST NPDES - ME, ICIS, INACTIVE PCS, MANIFEST - NJ, MANIFEST - RI, NPDES - ME, PCS ENF, PCS FACILITY, RCRA LQG, STORMWATER, STORMWATER - ME, TRIS] ***(cont.)***

Envirosite ID: 50665849
EPA ID: N/R

MANIFEST - NJ ***(cont.)***

Transporter Date :	2014-11-24
Date Shipped :	2014-11-24
Date Accepted :	2014-12-01
Transporter EPA ID Number :	NJD080631369
Transporter EPA Facility Name :	VEOLIA ES TECHNICAL SOLUTIONS CORP
Manifest ID :	000868162VES
Generator EPA ID Number :	MED093627156
Generator EPA Facility Name :	FMC CORP/MARINE COLLOIDS DIV
TSDF EPA ID Number :	NJD002454544
TSDF EPA Facility Name :	VEOLIA ES TECHNICAL SOLUTIONS LLC
Waste Sequence ID :	1.00
Waste Codes :	D001
Total Quantity :	1,200.00
Quantity Units :	Pounds
Last Date in Agency List :	2015-01-13

Transporter Date :	2016-03-15
Date Shipped :	2016-03-15
Date Accepted :	2016-03-25
Transporter EPA ID Number :	NJD080631369
Transporter EPA Facility Name :	VEOLIA ES TECHNICAL SOLUTIONS CORP
Manifest ID :	000997970VES
Generator EPA ID Number :	MED093627156
Generator EPA Facility Name :	FMC CORP/MARINE COLLOIDS DIV
TSDF EPA ID Number :	NJD980536593
TSDF EPA Facility Name :	VEOLIA ES TECHNICAL SOLUTIONS LLC
Waste Sequence ID :	1.00
Waste Codes :	D002
Total Quantity :	120.00
Quantity Units :	Pounds
Last Date in Agency List :	2016-05-13

Transporter Date :	2016-03-15
Date Shipped :	2016-03-15
Date Accepted :	2016-03-25
Transporter EPA ID Number :	NJD080631369
Transporter EPA Facility Name :	VEOLIA ES TECHNICAL SOLUTIONS CORP
Manifest ID :	000997970VES
Generator EPA ID Number :	MED093627156
Generator EPA Facility Name :	FMC CORP/MARINE COLLOIDS DIV
TSDF EPA ID Number :	NJD980536593
TSDF EPA Facility Name :	VEOLIA ES TECHNICAL SOLUTIONS LLC
Waste Sequence ID :	2.00
Waste Codes :	D002
Total Quantity :	5.00
Quantity Units :	Pounds
Last Date in Agency List :	2016-05-13

DRAFT

Map Id: 119
Direction: NNE
Distance: 0.941 mi., 4968 ft.
Elevation: 10 ft.
Relative: Lower

Site Name : BIOPOLYMER DIVISION | DUPONT NUTRITION | DUPONT NUTRITION USA, INC.
1 CROCKETT'S POINT
ROCKLAND, ME

Database(s) : [BRS, DOCKET, ECHO, EJ HAZ WASTE, EJ TOXIC RELEASE, FRS, HIST NPDES - ME, ICIS, INACTIVE PCS, MANIFEST - NJ, MANIFEST - RI, NPDES - ME, PCS ENF, PCS FACILITY, RCRA LQG, STORMWATER, STORMWATER - ME, TRIS] ***(cont.)***

Envirosite ID: 50665849
EPA ID: N/R

MANIFEST - NJ ***(cont.)***

Transporter Date :	2016-03-15
Date Shipped :	2016-03-15
Date Accepted :	2016-03-25
Transporter EPA ID Number :	NJD080631369
Transporter EPA Facility Name :	VEOLIA ES TECHNICAL SOLUTIONS CORP
Manifest ID :	000997970VES
Generator EPA ID Number :	MED093627156
Generator EPA Facility Name :	FMC CORP/MARINE COLLOIDS DIV
TSDF EPA ID Number :	NJD980536593
TSDF EPA Facility Name :	VEOLIA ES TECHNICAL SOLUTIONS LLC
Waste Sequence ID :	3.00
Waste Codes :	D002
Total Quantity :	5.00
Quantity Units :	Pounds
Last Date in Agency List :	2016-05-13

Transporter Date :	2016-03-15
Date Shipped :	2016-03-15
Date Accepted :	2016-03-25
Transporter EPA ID Number :	NJD080631369
Transporter EPA Facility Name :	VEOLIA ES TECHNICAL SOLUTIONS CORP
Manifest ID :	000997970VES
Generator EPA ID Number :	MED093627156
Generator EPA Facility Name :	FMC CORP/MARINE COLLOIDS DIV
TSDF EPA ID Number :	NJD980536593
TSDF EPA Facility Name :	VEOLIA ES TECHNICAL SOLUTIONS LLC
Waste Sequence ID :	4.00
Waste Codes :	D002 D004
Total Quantity :	5.00
Quantity Units :	Pounds
Last Date in Agency List :	2016-05-13

Transporter Date :	2016-03-15
Date Shipped :	2016-03-15
Date Accepted :	2016-03-25
Transporter EPA ID Number :	NJD080631369
Transporter EPA Facility Name :	VEOLIA ES TECHNICAL SOLUTIONS CORP
Manifest ID :	000997970VES
Generator EPA ID Number :	MED093627156
Generator EPA Facility Name :	FMC CORP/MARINE COLLOIDS DIV
TSDF EPA ID Number :	NJD980536593
TSDF EPA Facility Name :	VEOLIA ES TECHNICAL SOLUTIONS LLC
Waste Sequence ID :	5.00
Waste Codes :	D002 D008
Total Quantity :	5.00
Quantity Units :	Pounds
Last Date in Agency List :	2016-05-13

DRAFT

Map Id: 119
Direction: NNE
Distance: 0.941 mi., 4968 ft.
Elevation: 10 ft.
Relative: Lower

Site Name : BIOPOLYMER DIVISION | DUPONT NUTRITION | DUPONT NUTRITION USA, INC.
1 CROCKETT'S POINT
ROCKLAND, ME

Database(s) : [BRS, DOCKET, ECHO, EJ HAZ WASTE, EJ TOXIC RELEASE, FRS, HIST NPDES - ME, ICIS, INACTIVE PCS, MANIFEST - NJ, MANIFEST - RI, NPDES - ME, PCS ENF, PCS FACILITY, RCRA LQG, STORMWATER, STORMWATER - ME, TRIS] ***(cont.)***

Envirosite ID: 50665849
EPA ID: N/R

MANIFEST - NJ ***(cont.)***

Transporter Date :	2016-03-15
Date Shipped :	2016-03-15
Date Accepted :	2016-03-25
Transporter EPA ID Number :	NJD080631369
Transporter EPA Facility Name :	VEOLIA ES TECHNICAL SOLUTIONS CORP
Manifest ID :	000997970VES
Generator EPA ID Number :	MED093627156
Generator EPA Facility Name :	FMC CORP/MARINE COLLOIDS DIV
TSDF EPA ID Number :	NJD980536593
TSDF EPA Facility Name :	VEOLIA ES TECHNICAL SOLUTIONS LLC
Waste Sequence ID :	6.00
Waste Codes :	D002
Total Quantity :	60.00
Quantity Units :	Pounds
Last Date in Agency List :	2016-05-13

Transporter Date :	2016-03-15
Date Shipped :	2016-03-15
Date Accepted :	2016-03-23
Transporter EPA ID Number :	NJD080631369
Transporter EPA Facility Name :	VEOLIA ES TECHNICAL SOLUTIONS CORP
Manifest ID :	000997971VES
Generator EPA ID Number :	MED093627156
Generator EPA Facility Name :	FMC CORP/MARINE COLLOIDS DIV
TSDF EPA ID Number :	NYD980756415
TSDF EPA Facility Name :	STABLEX CANADA INC
Waste Sequence ID :	1.00
Waste Codes :	D002
Total Quantity :	75.00
Quantity Units :	Pounds
Last Date in Agency List :	2016-05-13

MANIFEST - RI

Facility Name :	FMC CORPORATION
Facility Address :	1 CROCKETT'S POINT, ROCKLAND, ME 04841-0308
County :	N/R

Manifest Document Number :	RIS0114368
Quarter :	N/R
Year :	N/R
Item Number :	48568261
Generator Certification Date :	2005-10-06
Generator EPA ID :	MED093627156
Transporter 1 Receipt Date :	2005-10-06
Transporter 1 EPA ID :	RID980906986
Transporter 1 Name :	21ST CENTURY ENV MGT

DRAFT

Map Id: 119
Direction: NNE
Distance: 0.941 mi., 4968 ft.
Elevation: 10 ft.
Relative: Lower

Site Name : BIOPOLYMER DIVISION | DUPONT NUTRITION | DUPONT NUTRITION USA, INC.
1 CROCKETT'S POINT
ROCKLAND, ME

Database(s) : [BRS, DOCKET, ECHO, EJ HAZ WASTE, EJ TOXIC RELEASE, FRS, HIST NPDES - ME, ICIS, INACTIVE PCS, MANIFEST - NJ, MANIFEST - RI, NPDES - ME, PCS ENF, PCS FACILITY, RCRA LQG, STORMWATER, STORMWATER - ME, TRIS] ***(cont.)***

Envirosite ID: 50665849
EPA ID: N/R

MANIFEST - RI ***(cont.)***

Transporter 2 Receipt Date :	N/R
Transporter 2 Epa Number :	N/R
Transporter 2 Name :	N/R
TSD Facility EPA Number :	rid040098352
TSD Facility Name :	Northland Environmental Inc.
TSD Facility Receipt Date :	2005-10-06
Waste Description :	DECOMPOSE CARRAGEENAN
Contact Name :	N/R
Email :	N/R
Total Fee :	N/R
Billing Name :	N/R
Time Paid :	N/R
Number of Containers :	N/R
Container Type :	D002
Quantity :	13500.00
Weight/Volume Units :	P
Waste Code 1 :	N/R
Waste Code 2 :	N/R
Waste Code 3 :	N/R
Waste Code 4 :	N/R
Waste Code 5 :	N/R
Waste Code 6 :	N/R
Fee Exempt Code :	N/R
Fee :	N/R
Manifest Created AT :	N/R
Manifest Updated AT :	N/R
Filing Date :	N/R
Filing Method :	N/R
Filing Created AT :	N/R
Filing Updated AT :	N/R
Company Permit Number :	N/R
Comment :	N/R
Last Date in Agency List :	2017-01-30

Manifest Document Number :	RIS0122003
Quarter :	N/R
Year :	N/R
Item Number :	28046
Generator Certification Date :	2006-03-17
Generator EPA ID :	MED093627156
Transporter 1 Receipt Date :	2006-03-17
Transporter 1 EPA ID :	RID980906986
Transporter 1 Name :	21ST CENTURY ENV MGT
Transporter 2 Receipt Date :	N/R
Transporter 2 Epa Number :	N/R
Transporter 2 Name :	N/R
TSD Facility EPA Number :	rid040098352
TSD Facility Name :	Northland Environmental Inc.

DRAFT

Map Id: 119
Direction: NNE
Distance: 0.941 mi., 4968 ft.
Elevation: 10 ft.
Relative: Lower

Site Name : BIOPOLYMER DIVISION | DUPONT NUTRITION | DUPONT NUTRITION USA, INC.
1 CROCKETT'S POINT
ROCKLAND, ME

Database(s) : [BRS, DOCKET, ECHO, EJ HAZ WASTE, EJ TOXIC RELEASE, FRS, HIST NPDES - ME, ICIS, INACTIVE PCS, MANIFEST - NJ, MANIFEST - RI, NPDES - ME, PCS ENF, PCS FACILITY, RCRA LQG, STORMWATER, STORMWATER - ME, TRIS] ***(cont.)***

Envirosite ID: 50665849
EPA ID: N/R

MANIFEST - RI ***(cont.)***

TSD Facility Receipt Date :	2006-03-17
Waste Description :	SODIUM ALGNIATE CAPSULES
Contact Name :	N/R
Email :	N/R
Total Fee :	N/R
Billing Name :	N/R
Time Paid :	N/R
Number of Containers :	N/R
Container Type :	NONE
Quantity :	3200.00
Weight/Volume Units :	P
Waste Code 1 :	N/R
Waste Code 2 :	N/R
Waste Code 3 :	N/R
Waste Code 4 :	N/R
Waste Code 5 :	N/R
Waste Code 6 :	N/R
Fee Exempt Code :	N/R
Fee :	N/R
Manifest Created AT :	N/R
Manifest Updated AT :	N/R
Filing Date :	N/R
Filing Method :	N/R
Filing Created AT :	N/R
Filing Updated AT :	N/R
Company Permit Number :	N/R
Comment :	N/R
Last Date in Agency List :	2017-01-30

NPDES - ME

Facility Name :	DUPONT NUTRITION
Facility Address :	1 CROCKETT'S POINT, ROCKLAND
County :	Knox
NEPDES License ID :	ME0000400
Maine License ID :	W-001999
Company Name :	DUPONT NUTRITION USA, INC.
Facility Rating :	MINOR
Facility Status :	ACTIVE
District Name :	CMRO - Augusta
Facility Comment :	N/R
Location A :	WITHIN 1M
Location M :	GPS MAPPING GRADE
Data Source :	NORTHERN ECOLOGICAL ASSOCIATES
GPS Date :	2001-03-29
Latitude :	44.1066344512811
Longitude :	-69.1053474954401

DRAFT

Map Id: 119
Direction: NNE
Distance: 0.941 mi., 4968 ft.
Elevation: 10 ft.
Relative: Lower

Site Name : BIOPOLYMER DIVISION | DUPONT NUTRITION | DUPONT NUTRITION USA, INC.
1 CROCKETT'S POINT
ROCKLAND, ME

Database(s) : [BRS, DOCKET, ECHO, EJ HAZ WASTE, EJ TOXIC RELEASE, FRS, HIST NPDES - ME, ICIS, INACTIVE PCS, MANIFEST - NJ, MANIFEST - RI, NPDES - ME, PCS ENF, PCS FACILITY, RCRA LQG, STORMWATER, STORMWATER - ME, TRIS] ***(cont.)***

Envirosite ID: 50665849
EPA ID: N/R

NPDES - ME ***(cont.)***

Last Date in Agency List :	2025-02-18

PCS ENF

Site Details

NPDES ID :	ME0000400
Last Date in Agency List :	2019-07-16

Formal Enforcement Actions

Settlement Entered Date :	N/R
ENF Identifier :	N/R
Activity ID :	N/R
Activity Type :	N/R
ENF Type :	N/R
Agency :	N/R
Fed Penalty Assessed Amount :	N/R
State Local Penalty Amount :	N/R

Informal Enforcement Actions

Achieved Date :	2016-08-08
Registry ID :	110000581512
ENF Identifier :	ME-000020
Activity ID :	3601023577
Activity Type :	Administrative - Informal
ENF Type :	Notice of Violation
Agency :	State

PCS FACILITY

Issue Date :	2017-12-01
Original Issue Date :	2007-11-01
Effective Date :	2017-12-01
Expiration Date :	2022-11-30
Retirement Date :	N/R
Termination Date :	N/R
Issuing Agency :	N/R
Agency Type :	State
Activity ID :	3601293879
External Permit Number :	N/R
Facility Type Indicator :	NON-POTW
Permit Type :	NPDES Individual Permit
Major Minor Status :	N
Permit Status :	Administratively Continued
Total Design Flow Number :	12.1
Actual Average Flow Number :	N/R

DRAFT

Map Id: 119
Direction: NNE
Distance: 0.941 mi., 4968 ft.
Elevation: 10 ft.
Relative: Lower

Site Name : BIOPOLYMER DIVISION | DUPONT NUTRITION | DUPONT NUTRITION USA, INC.
1 CROCKETT'S POINT
ROCKLAND, ME

Database(s) : [BRS, DOCKET, ECHO, EJ HAZ WASTE, EJ TOXIC RELEASE, FRS, HIST NPDES - ME, ICIS, INACTIVE PCS, MANIFEST - NJ, MANIFEST - RI, NPDES - ME, PCS ENF, PCS FACILITY, RCRA LQG, STORMWATER, STORMWATER - ME, TRIS] ***(cont.)***

Envirosite ID: 50665849
EPA ID: N/R

PCS FACILITY ***(cont.)***

State Water Body :	010500020169
State Water Body Name :	Rockland Harbor, Tidewater
Permit Name :	INTERNATIONAL N&H USA, INC.
Permit Comp Status :	N/R
RNC Tracking :	Y
Master External Permit Number :	N/R
TMDL Interface :	N/R
EDMR Authorization :	Y
Pretreatment Indicator :	N/R
Last Date in Agency List :	2025-03-10

Issue Date :	2013-01-01
Original Issue Date :	2007-11-01
Effective Date :	2013-01-01
Expiration Date :	2017-12-31
Retirement Date :	2017-11-30
Termination Date :	N/R
Issuing Agency :	N/R
Agency Type :	State
Activity ID :	3400043174
External Permit Number :	N/R
Facility Type Indicator :	NON-POTW
Permit Type :	NPDES Individual Permit
Major Minor Status :	N
Permit Status :	Effective
Total Design Flow Number :	N/R
Actual Average Flow Number :	12.1
State Water Body :	010500020169
State Water Body Name :	Rockland Harbor, Tidewater
Permit Name :	FMC CORPORATION
Permit Comp Status :	N/R
RNC Tracking :	Y
Master External Permit Number :	N/R
TMDL Interface :	N/R
EDMR Authorization :	Y
Pretreatment Indicator :	N/R
Last Date in Agency List :	2025-03-10

Issue Date :	2007-11-01
Original Issue Date :	2007-11-01
Effective Date :	2007-11-01
Expiration Date :	2012-10-31
Retirement Date :	2012-12-31
Termination Date :	N/R
Issuing Agency :	N/R
Agency Type :	State
Activity ID :	3200021750

DRAFT

Map Id: 119
Direction: NNE
Distance: 0.941 mi., 4968 ft.
Elevation: 10 ft.
Relative: Lower

Site Name : BIOPOLYMER DIVISION | DUPONT NUTRITION | DUPONT NUTRITION USA, INC.
1 CROCKETT'S POINT
ROCKLAND, ME

Database(s) : [BRS, DOCKET, ECHO, EJ HAZ WASTE, EJ TOXIC RELEASE, FRS, HIST NPDES - ME, ICIS, INACTIVE PCS, MANIFEST - NJ, MANIFEST - RI, NPDES - ME, PCS ENF, PCS FACILITY, RCRA LQG, STORMWATER, STORMWATER - ME, TRIS] ***(cont.)***

Envirosite ID: 50665849
EPA ID: N/R

PCS FACILITY ***(cont.)***

External Permit Number :	N/R
Facility Type Indicator :	NON-POTW
Permit Type :	NPDES Individual Permit
Major Minor Status :	N
Permit Status :	Administratively Continued
Total Design Flow Number :	N/R
Actual Average Flow Number :	15.5
State Water Body :	010500020169
State Water Body Name :	Rockland Harbor, Tidewater
Permit Name :	FMC CORPORATION
Permit Comp Status :	Y
RNC Tracking :	Y
Master External Permit Number :	N/R
TMDL Interface :	N/R
EDMR Authorization :	N
Pretreatment Indicator :	N/R
Last Date in Agency List :	2025-03-10

Issue Date :	2017-12-01
Original Issue Date :	2007-11-01
Effective Date :	2017-12-01
Expiration Date :	2022-11-30
Retirement Date :	N/R
Termination Date :	N/R
Issuing Agency :	N/R
Agency Type :	State
Activity ID :	3601293879
External Permit Number :	N/R
Facility Type Indicator :	NON-POTW
Permit Type :	NPDES Individual Permit
Major Minor Status :	N
Permit Status :	Administratively Continued
Total Design Flow Number :	N/R
Actual Average Flow Number :	12.1
State Water Body :	010500020169
State Water Body Name :	Rockland Harbor, Tidewater
Permit Name :	DUPONT NUTRITION USA, INC.
Permit Comp Status :	N/R
RNC Tracking :	Y
Master External Permit Number :	N/R
TMDL Interface :	N/R
EDMR Authorization :	Y
Pretreatment Indicator :	N/R
Last Date in Agency List :	2024-02-27

Issue Date :	2013-01-01
Original Issue Date :	2007-11-01

DRAFT

Map Id: 119
Direction: NNE
Distance: 0.941 mi., 4968 ft.
Elevation: 10 ft.
Relative: Lower

Site Name : BIOPOLYMER DIVISION | DUPONT NUTRITION | DUPONT NUTRITION USA, INC.
1 CROCKETT'S POINT
ROCKLAND, ME

Database(s) : [BRS, DOCKET, ECHO, EJ HAZ WASTE, EJ TOXIC RELEASE, FRS, HIST NPDES - ME, ICIS, INACTIVE PCS, MANIFEST - NJ, MANIFEST - RI, NPDES - ME, PCS ENF, PCS FACILITY, RCRA LQG, STORMWATER, STORMWATER - ME, TRIS] ***(cont.)***

Envirosite ID: 50665849
EPA ID: N/R

PCS FACILITY ***(cont.)***

Effective Date :	2013-01-01
Expiration Date :	2017-12-31
Retirement Date :	2017-11-30
Termination Date :	N/R
Issuing Agency :	N/R
Agency Type :	State
Activity ID :	3400043174
External Permit Number :	N/R
Facility Type Indicator :	NON-POTW
Permit Type :	NPDES Individual Permit
Major Minor Status :	N
Permit Status :	Effective
Total Design Flow Number :	N/R
Actual Average Flow Number :	12.1
State Water Body :	010500020169
State Water Body Name :	Rockland Harbor, Tidewater
Permit Name :	FMC CORPORATION
Permit Comp Status :	N/R
RNC Tracking :	Y
Master External Permit Number :	N/R
TMDL Interface :	N/R
EDMR Authorization :	Y
Pretreatment Indicator :	N/R
Last Date in Agency List :	2024-02-27

Issue Date :	2007-11-01
Original Issue Date :	2007-11-01
Effective Date :	2007-11-01
Expiration Date :	2012-10-31
Retirement Date :	2012-12-31
Termination Date :	N/R
Issuing Agency :	N/R
Agency Type :	State
Activity ID :	3200021750
External Permit Number :	N/R
Facility Type Indicator :	NON-POTW
Permit Type :	NPDES Individual Permit
Major Minor Status :	N
Permit Status :	Administratively Continued
Total Design Flow Number :	N/R
Actual Average Flow Number :	15.5
State Water Body :	010500020169
State Water Body Name :	Rockland Harbor, Tidewater
Permit Name :	FMC CORPORATION
Permit Comp Status :	Y
RNC Tracking :	Y
Master External Permit Number :	N/R
TMDL Interface :	N/R

DRAFT

Map Id: 119
Direction: NNE
Distance: 0.941 mi., 4968 ft.
Elevation: 10 ft.
Relative: Lower

Site Name : BIOPOLYMER DIVISION | DUPONT NUTRITION | DUPONT NUTRITION USA, INC.
1 CROCKETT'S POINT
ROCKLAND, ME

Database(s) : [BRS, DOCKET, ECHO, EJ HAZ WASTE, EJ TOXIC RELEASE, FRS, HIST NPDES - ME, ICIS, INACTIVE PCS, MANIFEST - NJ, MANIFEST - RI, NPDES - ME, PCS ENF, PCS FACILITY, RCRA LQG, STORMWATER, STORMWATER - ME, TRIS] ***(cont.)***

Envirosite ID: 50665849
EPA ID: N/R

PCS FACILITY ***(cont.)***

EDMR Authorization :	N
Pretreatment Indicator :	N/R
Last Date in Agency List :	2024-02-27
Issue Date :	2011-07-26
Original Issue Date :	2011-07-26
Effective Date :	2011-07-26
Expiration Date :	2016-04-25
Retirement Date :	2017-02-07
Termination Date :	N/R
Issuing Agency :	N/R
Agency Type :	State
Activity ID :	3600192984
External Permit Number :	N/R
Facility Type Indicator :	NON-POTW
Permit Type :	General Permit Covered Facility-NPDES)
Major Minor Status :	N
Permit Status :	Administratively Continued
Total Design Flow Number :	N/R
Actual Average Flow Number :	N/R
State Water Body :	N/R
State Water Body Name :	Atlantic Ocean
Permit Name :	FMC CORPORATION
Permit Comp Status :	Y
RNC Tracking :	Y
Master External Permit Number :	MER050000
TMDL Interface :	N/R
EDMR Authorization :	N
Pretreatment Indicator :	N/R
Last Date in Agency List :	2025-03-10

RCRA LQG

Facility Name :	DUPONT NUTRITION USA, INC.
Facility Address :	1 CROCKETT'S POINT, ROCKLAND, ME 04841
County :	KNOX
Date Form Received by Agency :	2022-06-01
EPA ID :	MED093627156
Mailing Address :	1 CROCKETT'S POINT, ROCKLAND, ME 04841
Contact :	MASON R KELLY
Contact Address :	1 CROCKETT'S POINT, ROCKLAND, ME 04841
Contact Country :	US
Contact Telephone :	207-226-3145
Contact Email :	MASON.R.KELLY@IFF.COM
EPA Region :	01
Land Type :	Private

DRAFT

Map Id: 119
Direction: NNE
Distance: 0.941 mi., 4968 ft.
Elevation: 10 ft.
Relative: Lower

Site Name : BIOPOLYMER DIVISION | DUPONT NUTRITION | DUPONT NUTRITION USA, INC.
1 CROCKETT'S POINT
ROCKLAND, ME

Database(s) : [BRS, DOCKET, ECHO, EJ HAZ WASTE, EJ TOXIC RELEASE, FRS, HIST NPDES - ME, ICIS, INACTIVE PCS, MANIFEST - NJ, MANIFEST - RI, NPDES - ME, PCS ENF, PCS FACILITY, RCRA LQG, STORMWATER, STORMWATER - ME, TRIS] ***(cont.)***

Envirosite ID: 50665849
EPA ID: N/R

RCRA LQG ***(cont.)***

Source Type : Annual/Biennial Report updated with Notification
Classification : Large Quantity Generator

Description :

Handlers that generate 1,000 kg or more of hazardous waste during any calendar month; or generate more than 1 kg of acutely hazardous waste during any calendar month; or generate more than 100 kg of any residue or contaminated soil, waste or other debris resulting from the cleanup of a spill, into or on any land or water, of acutely hazardous waste during any calendar month; or generate 1 kg or less of acutely hazardous waste during any calendar month, and accumulate more than 1 kg of acutely hazardous waste at any time; or generate 100 kg or less of any residue or contaminated soil, waste or other debris resulting from the cleanup of a spill, into or on any land or water, of acutely hazardous waste during any calendar month, and accumulated more than 100 kg of that material at any time.

Last Date in Agency List : 2023-03-28

Owner/Operator Summary

Owner/Operator Name : DUPONT NUTRITION & HEALTH
Owner/Operator Address : 1 CROCKETTS POINT, ROCKLAND, ME 04841
Owner/Operator Country : US
Owner/Operator Telephone : 207-226-3145
Owner/Operator Email : MASON.R.KELLY@IFF.COM
Owner/Operator Fax : N/R
Legal Status : Private
Owner/Operator Type : Owner
Owner/Operator Start Date : 2017-11-01
Owner/Operator End Date : N/R

Owner/Operator Name : DUPONT NUTRITION USA, INC.
Owner/Operator Address : 1 CROCKETT'S POINT, ROCKLAND, ME 04841
Owner/Operator Country : US
Owner/Operator Telephone : 207-226-3220
Owner/Operator Email : JEFFREY.A.HAMILTON@DUPONT.COM
Owner/Operator Fax : N/R
Legal Status : Private
Owner/Operator Type : Operator
Owner/Operator Start Date : 2017-11-01
Owner/Operator End Date : N/R

Handler Activities Summary

U.S. Importer of Hazardous Waste : N
Mixed Waste (Haz. and Radioactive) : N/R
Recycler of Hazardous Waste : N
Transporter of Hazardous Waste : N

DRAFT

Map Id: 119
Direction: NNE
Distance: 0.941 mi., 4968 ft.
Elevation: 10 ft.
Relative: Lower

Site Name : BIOPOLYMER DIVISION | DUPONT NUTRITION | DUPONT NUTRITION USA, INC.
1 CROCKETT'S POINT
ROCKLAND, ME

Database(s) : [BRS, DOCKET, ECHO, EJ HAZ WASTE, EJ TOXIC RELEASE, FRS, HIST NPDES - ME, ICIS, INACTIVE PCS, MANIFEST - NJ, MANIFEST - RI, NPDES - ME, PCS ENF, PCS FACILITY, RCRA LQG, STORMWATER, STORMWATER - ME, TRIS] ***(cont.)***

Envirosite ID: 50665849
EPA ID: N/R

RCRA LQG ***(cont.)***

Treater, Storer or Disposer of HW :	N
Underground Injection Activity :	N
On-site Burner Exemption :	N
Furnace Exemption :	N
Used Oil Fuel Burner :	N
Used Oil Processor :	N
Used Oil Refiner :	N
Used Oil Fuel Marketer to Burner :	N
Used Oil Specification Marketer :	N
Used Oil Transfer Facility :	N
Used Oil Transporter :	N

Historical Generators

Date Form Received by Agency :	2018-03-01
Facility Name :	DUPONT NUTRITION USA, INC.
Classification :	Large Quantity Generator
Date Form Received by Agency :	2010-02-24
Facility Name :	FMC BIOPOLYMER
Classification :	Small Quantity Generator
Date Form Received by Agency :	2006-02-27
Facility Name :	FMC BIOPOLYMER
Classification :	Large Quantity Generator
Date Form Received by Agency :	2004-02-27
Facility Name :	FMC BIOPOLYMER
Classification :	Small Quantity Generator
Date Form Received by Agency :	2000-02-29
Facility Name :	FMC BIOPOLYMER
Classification :	Small Quantity Generator
Date Form Received by Agency :	1998-02-20
Facility Name :	FMC CORPORATION FOOD INGREDIENTS DIV
Classification :	Large Quantity Generator
Date Form Received by Agency :	1992-02-20
Facility Name :	FMC CORPMARINE COLLOIDS DIVISION
Classification :	Large Quantity Generator

DRAFT

Map Id: 119
Direction: NNE
Distance: 0.941 mi., 4968 ft.
Elevation: 10 ft.
Relative: Lower

Site Name : BIOPOLYMER DIVISION | DUPONT NUTRITION | DUPONT NUTRITION USA, INC.
1 CROCKETT'S POINT
ROCKLAND, ME

Database(s) : [BRS, DOCKET, ECHO, EJ HAZ WASTE, EJ TOXIC RELEASE, FRS, HIST NPDES - ME, ICIS, INACTIVE PCS, MANIFEST - NJ, MANIFEST - RI, NPDES - ME, PCS ENF, PCS FACILITY, RCRA LQG, STORMWATER, STORMWATER - ME, TRIS] ***(cont.)***

Envirosite ID: 50665849
EPA ID: N/R

RCRA LQG ***(cont.)***

Date Form Received by Agency :	1980-08-18
Facility Name :	F M C CORP FOOD INGREDIENTS DIV
Classification :	Large Quantity Generator

Hazardous Waste Summary

Waste Code / Name :
D001 - IGNITABLE WASTE
D005 - BARIUM
D006 - CADMIUM
D007 - CHROMIUM
D008 - LEAD
D011 - SILVER
D035 - METHYL ETHYL KETONE

Notices of Violations Summary

Details for this site have been truncated due to the large number of available details for this site within this dataset. For the complete details for this site, contact your Envirosite account representative for a complimentary site report containing all of the details available.

Date of Violation :	2022-05-05
Date Achieved Compliance :	2022-08-31
Regulation Violated :	Y
Area of Violation :	TSD - Preparedness and Prevention
Enforcement Action :	INFORMAL WRITTEN NOTIFICATION
Enforcement Action Date :	2022-06-22
Enf. Disposition Status :	N/R
Enf. Disp. Status Date :	N/R
Violation Lead Agency :	State
Enforcement Lead Agency :	State
Proposed Penalty Amount :	N/R
Final Penalty Amount :	N/R
Paid Penalty Amount :	N/R

Date of Violation :	2015-08-07
Date Achieved Compliance :	2016-01-31
Regulation Violated :	Y
Area of Violation :	State Statute or Regulation
Enforcement Action :	WRITTEN INFORMAL
Enforcement Action Date :	2015-12-18
Enf. Disposition Status :	AS
Enf. Disp. Status Date :	2016-01-31
Violation Lead Agency :	State
Enforcement Lead Agency :	State
Proposed Penalty Amount :	N/R

DRAFT

Map Id: 119
Direction: NNE
Distance: 0.941 mi., 4968 ft.
Elevation: 10 ft.
Relative: Lower

Site Name : BIOPOLYMER DIVISION | DUPONT NUTRITION | DUPONT NUTRITION USA, INC.
1 CROCKETT'S POINT
ROCKLAND, ME

Database(s) : [BRS, DOCKET, ECHO, EJ HAZ WASTE, EJ TOXIC RELEASE, FRS, HIST NPDES - ME, ICIS, INACTIVE PCS, MANIFEST - NJ, MANIFEST - RI, NPDES - ME, PCS ENF, PCS FACILITY, RCRA LQG, STORMWATER, STORMWATER - ME, TRIS] ***(cont.)***

Envirosite ID: 50665849
EPA ID: N/R

RCRA LQG ***(cont.)***

Final Penalty Amount :	N/R
Paid Penalty Amount :	N/R
Date of Violation :	2015-08-07
Date Achieved Compliance :	2015-08-19
Regulation Violated :	Y
Area of Violation :	Generators - Pre-transport
Enforcement Action :	WRITTEN INFORMAL
Enforcement Action Date :	2015-12-18
Enf. Disposition Status :	AS
Enf. Disp. Status Date :	2016-01-31
Violation Lead Agency :	State
Enforcement Lead Agency :	State
Proposed Penalty Amount :	N/R
Final Penalty Amount :	N/R
Paid Penalty Amount :	N/R
Date of Violation :	2015-08-07
Date Achieved Compliance :	2015-08-19
Regulation Violated :	Y
Area of Violation :	Generators - General
Enforcement Action :	WRITTEN INFORMAL
Enforcement Action Date :	2015-12-18
Enf. Disposition Status :	AS
Enf. Disp. Status Date :	2016-01-31
Violation Lead Agency :	State
Enforcement Lead Agency :	State
Proposed Penalty Amount :	N/R
Final Penalty Amount :	N/R
Paid Penalty Amount :	N/R
Date of Violation :	2015-08-07
Date Achieved Compliance :	2015-08-19
Regulation Violated :	Y
Area of Violation :	Universal Waste - Large Quantity Handlers
Enforcement Action :	WRITTEN INFORMAL
Enforcement Action Date :	2015-12-18
Enf. Disposition Status :	AS
Enf. Disp. Status Date :	2016-01-31
Violation Lead Agency :	State
Enforcement Lead Agency :	State
Proposed Penalty Amount :	N/R
Final Penalty Amount :	N/R
Paid Penalty Amount :	N/R

DRAFT

Map Id: 119
Direction: NNE
Distance: 0.941 mi., 4968 ft.
Elevation: 10 ft.
Relative: Lower

Site Name : BIOPOLYMER DIVISION | DUPONT NUTRITION | DUPONT NUTRITION USA, INC.
1 CROCKETT'S POINT
ROCKLAND, ME

Database(s) : [BRS, DOCKET, ECHO, EJ HAZ WASTE, EJ TOXIC RELEASE, FRS, HIST NPDES - ME, ICIS, INACTIVE PCS, MANIFEST - NJ, MANIFEST - RI, NPDES - ME, PCS ENF, PCS FACILITY, RCRA LQG, STORMWATER, STORMWATER - ME, TRIS] ***(cont.)***

Envirosite ID: 50665849
EPA ID: N/R

RCRA LQG ***(cont.)***

Date of Violation :	2015-08-07
Date Achieved Compliance :	2015-08-19
Regulation Violated :	Y
Area of Violation :	TSD - Preparedness and Prevention
Enforcement Action :	WRITTEN INFORMAL
Enforcement Action Date :	2015-12-18
Enf. Disposition Status :	AS
Enf. Disp. Status Date :	2016-01-31
Violation Lead Agency :	State
Enforcement Lead Agency :	State
Proposed Penalty Amount :	N/R
Final Penalty Amount :	N/R
Paid Penalty Amount :	N/R

Date of Violation :	2015-08-07
Date Achieved Compliance :	2015-08-19
Regulation Violated :	Y
Area of Violation :	TSD - General
Enforcement Action :	WRITTEN INFORMAL
Enforcement Action Date :	2015-12-18
Enf. Disposition Status :	AS
Enf. Disp. Status Date :	2016-01-31
Violation Lead Agency :	State
Enforcement Lead Agency :	State
Proposed Penalty Amount :	N/R
Final Penalty Amount :	N/R
Paid Penalty Amount :	N/R

Date of Violation :	2015-08-07
Date Achieved Compliance :	2015-08-19
Regulation Violated :	Y
Area of Violation :	TSD - Container Use and Management
Enforcement Action :	WRITTEN INFORMAL
Enforcement Action Date :	2015-12-18
Enf. Disposition Status :	AS
Enf. Disp. Status Date :	2016-01-31
Violation Lead Agency :	State
Enforcement Lead Agency :	State
Proposed Penalty Amount :	N/R
Final Penalty Amount :	N/R
Paid Penalty Amount :	N/R

Date of Violation :	2015-08-07
Date Achieved Compliance :	2015-08-19
Regulation Violated :	Y
Area of Violation :	State Statute or Regulation

DRAFT

Map Id: 119
Direction: NNE
Distance: 0.941 mi., 4968 ft.
Elevation: 10 ft.
Relative: Lower

Site Name : BIOPOLYMER DIVISION | DUPONT NUTRITION | DUPONT NUTRITION USA, INC.
1 CROCKETT'S POINT
ROCKLAND, ME

Database(s) : [BRS, DOCKET, ECHO, EJ HAZ WASTE, EJ TOXIC RELEASE, FRS, HIST NPDES - ME, ICIS, INACTIVE PCS, MANIFEST - NJ, MANIFEST - RI, NPDES - ME, PCS ENF, PCS FACILITY, RCRA LQG, STORMWATER, STORMWATER - ME, TRIS] ***(cont.)***

Envirosite ID: 50665849
EPA ID: N/R

RCRA LQG ***(cont.)***

Enforcement Action :	WRITTEN INFORMAL
Enforcement Action Date :	2015-12-18
Enf. Disposition Status :	AS
Enf. Disp. Status Date :	2016-01-31
Violation Lead Agency :	State
Enforcement Lead Agency :	State
Proposed Penalty Amount :	N/R
Final Penalty Amount :	N/R
Paid Penalty Amount :	N/R

Date of Violation :	2010-02-09
Date Achieved Compliance :	2010-04-16
Regulation Violated :	Y
Area of Violation :	State Statute or Regulation
Enforcement Action :	WRITTEN INFORMAL
Enforcement Action Date :	2010-03-25
Enf. Disposition Status :	N/R
Enf. Disp. Status Date :	N/R
Violation Lead Agency :	State
Enforcement Lead Agency :	State
Proposed Penalty Amount :	N/R
Final Penalty Amount :	N/R
Paid Penalty Amount :	N/R

Evaluation Action Summary

Evaluation Date :	2022-05-05
Evaluation :	NON-FINANCIAL RECORD REVIEW
Area of Violation :	TSD - Preparedness and Prevention
Date Achieved Compliance :	2022-08-31
Evaluation Lead Agency :	State

Evaluation Date :	2015-08-07
Evaluation :	COMPLIANCE EVALUATION INSPECTION ON-SITE
Area of Violation :	Generators - Pre-transport
Date Achieved Compliance :	2015-08-19
Evaluation Lead Agency :	State

Evaluation Date :	2015-08-07
Evaluation :	COMPLIANCE EVALUATION INSPECTION ON-SITE
Area of Violation :	Generators - General
Date Achieved Compliance :	2015-08-19
Evaluation Lead Agency :	State

DRAFT

Map Id: 119
Direction: NNE
Distance: 0.941 mi., 4968 ft.
Elevation: 10 ft.
Relative: Lower

Site Name : BIOPOLYMER DIVISION | DUPONT NUTRITION | DUPONT NUTRITION USA, INC.
1 CROCKETT'S POINT
ROCKLAND, ME

Database(s) : [BRS, DOCKET, ECHO, EJ HAZ WASTE, EJ TOXIC RELEASE, FRS, HIST NPDES - ME, ICIS, INACTIVE PCS, MANIFEST - NJ, MANIFEST - RI, NPDES - ME, PCS ENF, PCS FACILITY, RCRA LQG, STORMWATER, STORMWATER - ME, TRIS] ***(cont.)***

Envirosite ID: 50665849
EPA ID: N/R

RCRA LQG ***(cont.)***

Evaluation Date :	2015-08-07
Evaluation :	COMPLIANCE EVALUATION INSPECTION ON-SITE
Area of Violation :	Universal Waste - Large Quantity Handlers
Date Achieved Compliance :	2015-08-19
Evaluation Lead Agency :	State

Evaluation Date :	2015-08-07
Evaluation :	COMPLIANCE EVALUATION INSPECTION ON-SITE
Area of Violation :	TSD - Preparedness and Prevention
Date Achieved Compliance :	2015-08-19
Evaluation Lead Agency :	State

Evaluation Date :	2015-08-07
Evaluation :	COMPLIANCE EVALUATION INSPECTION ON-SITE
Area of Violation :	TSD - General
Date Achieved Compliance :	2015-08-19
Evaluation Lead Agency :	State

Evaluation Date :	2015-08-07
Evaluation :	COMPLIANCE EVALUATION INSPECTION ON-SITE
Area of Violation :	TSD - Container Use and Management
Date Achieved Compliance :	2015-08-19
Evaluation Lead Agency :	State

Evaluation Date :	2015-08-07
Evaluation :	COMPLIANCE EVALUATION INSPECTION ON-SITE
Area of Violation :	State Statute or Regulation
Date Achieved Compliance :	2016-01-31
Evaluation Lead Agency :	State

Evaluation Date :	2015-08-07
Evaluation :	COMPLIANCE EVALUATION INSPECTION ON-SITE
Area of Violation :	State Statute or Regulation
Date Achieved Compliance :	2015-08-19
Evaluation Lead Agency :	State

Evaluation Date :	2010-02-09
Evaluation :	COMPLIANCE EVALUATION INSPECTION ON-SITE
Area of Violation :	State Statute or Regulation
Date Achieved Compliance :	2010-03-11
Evaluation Lead Agency :	State

DRAFT

Map Id: 119
Direction: NNE
Distance: 0.941 mi., 4968 ft.
Elevation: 10 ft.
Relative: Lower

Site Name : BIOPOLYMER DIVISION | DUPONT NUTRITION | DUPONT NUTRITION USA, INC.
1 CROCKETT'S POINT
ROCKLAND, ME

Database(s) : [BRS, DOCKET, ECHO, EJ HAZ WASTE, EJ TOXIC RELEASE, FRS, HIST NPDES - ME, ICIS, INACTIVE PCS, MANIFEST - NJ, MANIFEST - RI, NPDES - ME, PCS ENF, PCS FACILITY, RCRA LQG, STORMWATER, STORMWATER - ME, TRIS] ***(cont.)***

Envirosite ID: 50665849
EPA ID: N/R

STORMWATER

Facility Name :	BIOPOLYMER DIVISION
Facility Address :	1 CROCKETT'S POINT, ROCKLAND, ME 04841
NPDES ID :	MER05B129
Permittee Name :	FMC CORPORATION
Permit Status :	Expired
Permit Issuing Name :	State
Issued Date :	2017-02-08
Effective Date :	2017-02-08
Termination Date :	N/R
Expiration Date :	2021-12-06
EPA Region :	01
SIC Code :	2099
NAICS Code :	N/R
EJ Indexes Above 80th Percentile :	N
Significant Noncompliance Status :	N/R
Quarters with Noncompliance :	0
Industrial Stormwater Formal Enforcement Actions:	N/R
Facility Map Flag :	N/R
DRF URL :	Click here for hyperlink provided by the agency.
Latitude :	44.1
Longitude :	-69.1
Last Date in Agency List :	2025-02-04

STORMWATER - ME

Facility Name :	FMC CORPORATION
Facility Address :	1 CROCKETT'S POINT, ROCKLAND
Permit ID :	MER05B129
Permit Issued Date :	2017-02-08
Permit Effective Date :	2017-02-08
Permit Expiration Date :	2021-12-06
Permit Type :	BWQ - Stormwater Industrial General Permit
Permit Sub-Type :	Notice of Intent
Program Owner :	BWQ - Stormwater
Permit Operating Status :	Active/Operating
District :	CMRO - Augusta
Application Type :	MEPDES IND STW GP CVRD REISSUE
Sub Type Simple :	NOI
Latitude :	44.105904
Longitude :	-69.104912
Last Date in Agency List :	2025-02-11

DRAFT

Map Id: 119
Direction: NNE
Distance: 0.941 mi., 4968 ft.
Elevation: 10 ft.
Relative: Lower

Site Name : BIOPOLYMER DIVISION | DUPONT NUTRITION | DUPONT NUTRITION USA, INC.
1 CROCKETT'S POINT
ROCKLAND, ME

Database(s) : [BRS, DOCKET, ECHO, EJ HAZ WASTE, EJ TOXIC RELEASE, FRS, HIST NPDES - ME, ICIS, INACTIVE PCS, MANIFEST - NJ, MANIFEST - RI, NPDES - ME, PCS ENF, PCS FACILITY, RCRA LQG, STORMWATER, STORMWATER - ME, TRIS] ***(cont.)***

Envirosite ID: 50665849
EPA ID: N/R

TRIS

Facility Name :	DUPONT NUTRITION USA INC.
Facility Address :	1 CROCKETT'S POINT, ROCKLAND, ME 04841
County :	KNOX

Facility Details

Details for this site have been truncated due to the large number of available details for this site within this dataset. For the complete details for this site, contact your Envirosite account representative for a complimentary site report containing all of the details available.

TRIF ID :	04841FMCCRCROCK
Federal Facility Flag :	NO
Primary NAICS :	311999 - All Other Miscellaneous Food Manufacturing
NAICS 2 :	N/R
NAICS 3 :	N/R
NAICS 4 :	N/R
NAICS 5 :	N/R
NAICS 6 :	N/R
Agency Hyperlink :	Click here for hyperlink provided by the agency.
Last Date in Agency List :	2024-08-16

Contact Information

Public Contact Name :	PAULA HEINKEL
Public Contact Email :	MEDIA.REQUEST@IFF.COM
Public Contact Phone :	3338775339
Public Contact Phone Ext :	N/R
Parent Company Name :	INTERNATIONAL FLAVORS & FRAGRANCES INC
Parent Company DB NR :	001534833

Reported Chemical Information

Reporting Year :	2022
Document Control Number :	1322220795280
CAS Number :	95-63-6
Chemical Name :	1,2,4-Trimethylbenzene
Unit of Measure :	Pounds
Maximum Amount Onsite :	N/R

Reporting Year :	2022
Document Control Number :	1322220795278
CAS Number :	N511

DRAFT

Map Id: 119
Direction: NNE
Distance: 0.941 mi., 4968 ft.
Elevation: 10 ft.
Relative: Lower

Site Name : BIOPOLYMER DIVISION | DUPONT NUTRITION | DUPONT NUTRITION USA, INC.
1 CROCKETT'S POINT
ROCKLAND, ME

Database(s) : [BRS, DOCKET, ECHO, EJ HAZ WASTE, EJ TOXIC RELEASE, FRS, HIST NPDES - ME, ICIS, INACTIVE PCS, MANIFEST - NJ, MANIFEST - RI, NPDES - ME, PCS ENF, PCS FACILITY, RCRA LQG, STORMWATER, STORMWATER - ME, TRIS] ***(cont.)***

Envirosite ID: 50665849
EPA ID: N/R

TRIS ***(cont.)***

Chemical Name :	Nitrate compounds (water dissociable; reportable only when in aqueous solution)
Unit of Measure :	Pounds
Maximum Amount Onsite :	02
Reporting Year :	2022
Document Control Number :	1322220795292
CAS Number :	7697-37-2
Chemical Name :	Nitric acid
Unit of Measure :	Pounds
Maximum Amount Onsite :	04
Reporting Year :	2022
Document Control Number :	1322220795304
CAS Number :	110-54-3
Chemical Name :	n-Hexane
Unit of Measure :	Pounds
Maximum Amount Onsite :	03

Onsite Release Summary

Total Fugitive Air Emissions :	0
Total Stack Air Emissions :	0
Total Air Emissions :	N/R
Total Number of Receiving Streams :	0
Total Surface Water Discharge :	0
Total Underground Injection Onsite to Class I Wells - Pounds:	N/R
Total Underground Injection Onsite to Class II-V Wells - Pounds:	N/R
Total Underground Injection :	N/R
Total RCRA Subtitle C Landfills :	N/R
Total Other On-Site Land Releases :	N/R
Total Land Treatment :	N/R
Total Surface Impoundments :	N/R
Total Other Disposal :	N/R
Total On-Site Land Releases :	N/R
Total Fugitive Air Emissions :	0
Total Stack Air Emissions :	0
Total Air Emissions :	0
Total Number of Receiving Streams :	1
Total Surface Water Discharge :	0

DRAFT

Map Id: 119
Direction: NNE
Distance: 0.941 mi., 4968 ft.
Elevation: 10 ft.
Relative: Lower

Site Name : BIOPOLYMER DIVISION | DUPONT NUTRITION | DUPONT NUTRITION USA, INC.
1 CROCKETT'S POINT
ROCKLAND, ME

Database(s) : [BRS, DOCKET, ECHO, EJ HAZ WASTE, EJ TOXIC RELEASE, FRS, HIST NPDES - ME, ICIS, INACTIVE PCS, MANIFEST - NJ, MANIFEST - RI, NPDES - ME, PCS ENF, PCS FACILITY, RCRA LQG, STORMWATER, STORMWATER - ME, TRIS] ***(cont.)***

Envirosite ID: 50665849
EPA ID: N/R

TRIS ***(cont.)***

Total Underground Injection Onsite to Class I Wells - Pounds:	0
Total Underground Injection Onsite to Class II-V Wells - Pounds:	0
Total Underground Injection :	0
Total RCRA Subtitle C Landfills :	0
Total Other On-Site Land Releases :	0
Total Land Treatment :	0
Total Surface Impoundments :	N/R
Total Other Disposal :	0
Total On-Site Land Releases :	0

Total Fugitive Air Emissions :	0
Total Stack Air Emissions :	871
Total Air Emissions :	871
Total Number of Receiving Streams :	1
Total Surface Water Discharge :	0
Total Underground Injection Onsite to Class I Wells - Pounds:	0
Total Underground Injection Onsite to Class II-V Wells - Pounds:	0
Total Underground Injection :	0
Total RCRA Subtitle C Landfills :	0
Total Other On-Site Land Releases :	0
Total Land Treatment :	0
Total Surface Impoundments :	N/R
Total Other Disposal :	0
Total On-Site Land Releases :	0

Total Fugitive Air Emissions :	63
Total Stack Air Emissions :	.3
Total Air Emissions :	63.3
Total Number of Receiving Streams :	1
Total Surface Water Discharge :	0
Total Underground Injection Onsite to Class I Wells - Pounds:	0
Total Underground Injection Onsite to Class II-V Wells - Pounds:	0
Total Underground Injection :	0
Total RCRA Subtitle C Landfills :	0
Total Other On-Site Land Releases :	0
Total Land Treatment :	0
Total Surface Impoundments :	N/R
Total Other Disposal :	0
Total On-Site Land Releases :	0

DRAFT

Map Id: 119
Direction: NNE
Distance: 0.941 mi., 4968 ft.
Elevation: 10 ft.
Relative: Lower

Site Name : BIOPOLYMER DIVISION | DUPONT NUTRITION | DUPONT NUTRITION USA, INC.
1 CROCKETT'S POINT
ROCKLAND, ME

Database(s) : [BRS, DOCKET, ECHO, EJ HAZ WASTE, EJ TOXIC RELEASE, FRS, HIST NPDES - ME, ICIS, INACTIVE PCS, MANIFEST - NJ, MANIFEST - RI, NPDES - ME, PCS ENF, PCS FACILITY, RCRA LQG, STORMWATER, STORMWATER - ME, TRIS] ***(cont.)***

Envirosite ID: 50665849
EPA ID: N/R

TRIS ***(cont.)***

Offsite Release Summary

Total Transferred Off-Site to Disposal:	0
Total Transferred Off-Site for Further Waste Management:	0
Total RCRA C Surface Impoundments :	N/R
Total Other Surface Impoundments :	N/R
Total Transferred Off-Site to Disposal:	0
Total Transferred Off-Site for Further Waste Management:	0
Total RCRA C Surface Impoundments :	0
Total Other Surface Impoundments :	0
Total Transferred Off-Site to Disposal:	12433.7
Total Transferred Off-Site for Further Waste Management:	124337
Total RCRA C Surface Impoundments :	0
Total Other Surface Impoundments :	0
Total Transferred Off-Site to Disposal:	40.3
Total Transferred Off-Site for Further Waste Management:	66
Total RCRA C Surface Impoundments :	0
Total Other Surface Impoundments :	0
Facility Name :	FMC CORP
Facility Address :	1 CROCKETT'S POINT, ROCKLAND, ME 04841
County :	KNOX

Facility Details

TRIF ID :	04841FMCCRCROCK
Federal Facility Flag :	NO
Primary NAICS :	311999 - All Other Miscellaneous Food Manufacturing
NAICS 2 :	N/R
NAICS 3 :	N/R
NAICS 4 :	N/R
NAICS 5 :	N/R
NAICS 6 :	N/R
Agency Hyperlink :	Click here for hyperlink provided by the agency.
Last Date in Agency List :	2018-03-12

DRAFT

Map Id: 119
Direction: NNE
Distance: 0.941 mi., 4968 ft.
Elevation: 10 ft.
Relative: Lower

Site Name : BIOPOLYMER DIVISION | DUPONT NUTRITION | DUPONT NUTRITION USA, INC.
1 CROCKETT'S POINT
ROCKLAND, ME

Database(s) : [BRS, DOCKET, ECHO, EJ HAZ WASTE, EJ TOXIC RELEASE, FRS, HIST NPDES - ME, ICIS, INACTIVE PCS, MANIFEST - NJ, MANIFEST - RI, NPDES - ME, PCS ENF, PCS FACILITY, RCRA LQG, STORMWATER, STORMWATER - ME, TRIS] ***(cont.)***

Envirosite ID: 50665849
EPA ID: N/R

TRIS ***(cont.)***

Contact Information

Public Contact Name :	JANELLE GUNNING
Public Contact Email :	N/R
Public Contact Phone :	2072263145
Public Contact Phone Ext :	N/R
Parent Company Name :	FMC CORP
Parent Company DB NR :	93627156

Public Contact Name :	JON ALSPAUGH
Public Contact Email :	N/R
Public Contact Phone :	2072263145
Public Contact Phone Ext :	N/R
Parent Company Name :	FMC CORP
Parent Company DB NR :	093627156

Public Contact Name :	JEFF HAMILTON
Public Contact Email :	JEFF.HAMILTON@FMC.COM
Public Contact Phone :	2072263220
Public Contact Phone Ext :	N/R
Parent Company Name :	FMC CORP
Parent Company DB NR :	093627156

Public Contact Name :	MATT ALLEN
Public Contact Email :	MATT.A.ALLEN@DUPONT.COM
Public Contact Phone :	2072263321
Public Contact Phone Ext :	N/R
Parent Company Name :	DUPONT DE NEMOURS INC
Parent Company DB NR :	080386615

Public Contact Name :	MATT ALLEN
Public Contact Email :	N/R
Public Contact Phone :	2072263321
Public Contact Phone Ext :	N/R
Parent Company Name :	DUPONT DE NEMOURS INC
Parent Company DB NR :	080386615

Public Contact Name :	MATT ALLEN
Public Contact Email :	MASON.R.KELLY@DUPONT.COM
Public Contact Phone :	2072263321
Public Contact Phone Ext :	N/R
Parent Company Name :	DUPONT DE NEMOURS INC
Parent Company DB NR :	080386615

DRAFT

Map Id: 119
Direction: NNE
Distance: 0.941 mi., 4968 ft.
Elevation: 10 ft.
Relative: Lower

Site Name : BIOPOLYMER DIVISION | DUPONT NUTRITION | DUPONT NUTRITION USA, INC.
1 CROCKETT'S POINT
ROCKLAND, ME

Database(s) : [BRS, DOCKET, ECHO, EJ HAZ WASTE, EJ TOXIC RELEASE, FRS, HIST NPDES - ME, ICIS, INACTIVE PCS, MANIFEST - NJ, MANIFEST - RI, NPDES - ME, PCS ENF, PCS FACILITY, RCRA LQG, STORMWATER, STORMWATER - ME, TRIS] ***(cont.)***

Envirosite ID: 50665849
EPA ID: N/R

TRIS ***(cont.)***

Reported Chemical Information

Reporting Year :	2019
Document Control Number :	1319218066239
CAS Number :	000110543
Chemical Name :	N-HEXANE
Unit of Measure :	Pounds
Maximum Amount Onsite :	03

Reporting Year :	2019
Document Control Number :	1319218066266
CAS Number :	N511
Chemical Name :	NITRATE COMPOUNDS
Unit of Measure :	Pounds
Maximum Amount Onsite :	02

Reporting Year :	2019
Document Control Number :	1319218066241
CAS Number :	000095636
Chemical Name :	1,2,4-TRIMETHYLBENZENE
Unit of Measure :	Pounds
Maximum Amount Onsite :	N/R

Reporting Year :	2019
Document Control Number :	1319218066254
CAS Number :	007697372
Chemical Name :	NITRIC ACID
Unit of Measure :	Pounds
Maximum Amount Onsite :	04

Reporting Year :	2016
Document Control Number :	1316215481058
CAS Number :	000110543
Chemical Name :	N-HEXANE
Unit of Measure :	Pounds
Maximum Amount Onsite :	03

Reporting Year :	2016
Document Control Number :	1316215481060
CAS Number :	N511
Chemical Name :	NITRATE COMPOUNDS
Unit of Measure :	Pounds
Maximum Amount Onsite :	02

DRAFT

Map Id: 119
Direction: NNE
Distance: 0.941 mi., 4968 ft.
Elevation: 10 ft.
Relative: Lower

Site Name : BIOPOLYMER DIVISION | DUPONT NUTRITION | DUPONT NUTRITION USA, INC.
1 CROCKETT'S POINT
ROCKLAND, ME

Database(s) : [BRS, DOCKET, ECHO, EJ HAZ WASTE, EJ TOXIC RELEASE, FRS, HIST NPDES - ME, ICIS, INACTIVE PCS, MANIFEST - NJ, MANIFEST - RI, NPDES - ME, PCS ENF, PCS FACILITY, RCRA LQG, STORMWATER, STORMWATER - ME, TRIS] ***(cont.)***

Envirosite ID: 50665849
EPA ID: N/R

TRIS ***(cont.)***

Reporting Year :	2016
Document Control Number :	1316215481021
CAS Number :	000095636
Chemical Name :	1,2,4-TRIMETHYLBENZENE
Unit of Measure :	Pounds
Maximum Amount Onsite :	N/R

Reporting Year :	2016
Document Control Number :	1316215481072
CAS Number :	007697372
Chemical Name :	NITRIC ACID
Unit of Measure :	Pounds
Maximum Amount Onsite :	04

Reporting Year :	2014
Document Control Number :	1314213115140
CAS Number :	007697372
Chemical Name :	NITRIC ACID
Unit of Measure :	Pounds
Maximum Amount Onsite :	04

Reporting Year :	2014
Document Control Number :	1314213115153
CAS Number :	N590
Chemical Name :	POLYCYCLIC AROMATIC COMPOUNDS
Unit of Measure :	Pounds
Maximum Amount Onsite :	01

Onsite Release Summary

Total Fugitive Air Emissions :	0
Total Stack Air Emissions :	0
Total Air Emissions :	0
Total Number of Receiving Streams :	1
Total Surface Water Discharge :	0
Total Underground Injection Onsite to Class I Wells - Pounds:	0
Total Underground Injection Onsite to Class II-V Wells - Pounds:	0
Total Underground Injection :	0
Total RCRA Subtitle C Landfills :	0
Total Other On-Site Land Releases :	0
Total Land Treatment :	0
Total Surface Impoundments :	0
Total Other Disposal :	0

DRAFT

Map Id: 119
Direction: NNE
Distance: 0.941 mi., 4968 ft.
Elevation: 10 ft.
Relative: Lower

Site Name : BIOPOLYMER DIVISION | DUPONT NUTRITION | DUPONT NUTRITION USA, INC.
1 CROCKETT'S POINT
ROCKLAND, ME

Database(s) : [BRS, DOCKET, ECHO, EJ HAZ WASTE, EJ TOXIC RELEASE, FRS, HIST NPDES - ME, ICIS, INACTIVE PCS, MANIFEST - NJ, MANIFEST - RI, NPDES - ME, PCS ENF, PCS FACILITY, RCRA LQG, STORMWATER, STORMWATER - ME, TRIS] ***(cont.)***

Envirosite ID: 50665849
EPA ID: N/R

TRIS ***(cont.)***

Total On-Site Land Releases :	0
Total Fugitive Air Emissions :	0
Total Stack Air Emissions :	0.01
Total Air Emissions :	0.01
Total Number of Receiving Streams :	0
Total Surface Water Discharge :	0
Total Underground Injection Onsite to Class I Wells - Pounds:	0
Total Underground Injection Onsite to Class II-V Wells - Pounds:	0
Total Underground Injection :	0
Total RCRA Subtitle C Landfills :	0
Total Other On-Site Land Releases :	0
Total Land Treatment :	0
Total Surface Impoundments :	0
Total Other Disposal :	0
Total On-Site Land Releases :	0
Total Fugitive Air Emissions :	0
Total Stack Air Emissions :	982
Total Air Emissions :	982
Total Number of Receiving Streams :	1
Total Surface Water Discharge :	0
Total Underground Injection Onsite to Class I Wells - Pounds:	0
Total Underground Injection Onsite to Class II-V Wells - Pounds:	0
Total Underground Injection :	0
Total RCRA Subtitle C Landfills :	0
Total Other On-Site Land Releases :	0
Total Land Treatment :	0
Total Surface Impoundments :	0
Total Other Disposal :	0
Total On-Site Land Releases :	0
Total Fugitive Air Emissions :	0
Total Stack Air Emissions :	1002
Total Air Emissions :	1002
Total Number of Receiving Streams :	1
Total Surface Water Discharge :	0
Total Underground Injection Onsite to Class I Wells - Pounds:	0
Total Underground Injection Onsite to Class II-V Wells - Pounds:	0
Total Underground Injection :	0

DRAFT

Map Id: 119
Direction: NNE
Distance: 0.941 mi., 4968 ft.
Elevation: 10 ft.
Relative: Lower

Site Name : BIOPOLYMER DIVISION | DUPONT NUTRITION | DUPONT NUTRITION USA, INC.
1 CROCKETT'S POINT
ROCKLAND, ME

Database(s) : [BRS, DOCKET, ECHO, EJ HAZ WASTE, EJ TOXIC RELEASE, FRS, HIST NPDES - ME, ICIS, INACTIVE PCS, MANIFEST - NJ, MANIFEST - RI, NPDES - ME, PCS ENF, PCS FACILITY, RCRA LQG, STORMWATER, STORMWATER - ME, TRIS] ***(cont.)***

Envirosite ID: 50665849
EPA ID: N/R

TRIS ***(cont.)***

Total RCRA Subtitle C Landfills :	0
Total Other On-Site Land Releases :	0
Total Land Treatment :	0
Total Surface Impoundments :	N/R
Total Other Disposal :	0
Total On-Site Land Releases :	0

Total Fugitive Air Emissions :	0
Total Stack Air Emissions :	0
Total Air Emissions :	0
Total Number of Receiving Streams :	0
Total Surface Water Discharge :	0
Total Underground Injection Onsite to Class I Wells - Pounds:	0
Total Underground Injection Onsite to Class II-V Wells - Pounds:	0
Total Underground Injection :	0
Total RCRA Subtitle C Landfills :	0
Total Other On-Site Land Releases :	0
Total Land Treatment :	0
Total Surface Impoundments :	0
Total Other Disposal :	0
Total On-Site Land Releases :	0

Total Fugitive Air Emissions :	0
Total Stack Air Emissions :	0
Total Air Emissions :	0
Total Number of Receiving Streams :	1
Total Surface Water Discharge :	0
Total Underground Injection Onsite to Class I Wells - Pounds:	0
Total Underground Injection Onsite to Class II-V Wells - Pounds:	0
Total Underground Injection :	0
Total RCRA Subtitle C Landfills :	0
Total Other On-Site Land Releases :	0
Total Land Treatment :	0
Total Surface Impoundments :	N/R
Total Other Disposal :	0
Total On-Site Land Releases :	0

Total Fugitive Air Emissions :	0
Total Stack Air Emissions :	0
Total Air Emissions :	N/R
Total Number of Receiving Streams :	0
Total Surface Water Discharge :	0

DRAFT

Map Id: 119
Direction: NNE
Distance: 0.941 mi., 4968 ft.
Elevation: 10 ft.
Relative: Lower

Site Name : BIOPOLYMER DIVISION | DUPONT NUTRITION | DUPONT NUTRITION USA, INC.
1 CROCKETT'S POINT
ROCKLAND, ME

Database(s) : [BRS, DOCKET, ECHO, EJ HAZ WASTE, EJ TOXIC RELEASE, FRS, HIST NPDES - ME, ICIS, INACTIVE PCS, MANIFEST - NJ, MANIFEST - RI, NPDES - ME, PCS ENF, PCS FACILITY, RCRA LQG, STORMWATER, STORMWATER - ME, TRIS] ***(cont.)***

Envirosite ID: 50665849
EPA ID: N/R

TRIS ***(cont.)***

Total Underground Injection Onsite to Class I Wells - Pounds:	N/R
Total Underground Injection Onsite to Class II-V Wells - Pounds:	N/R
Total Underground Injection :	N/R
Total RCRA Subtitle C Landfills :	N/R
Total Other On-Site Land Releases :	N/R
Total Land Treatment :	N/R
Total Surface Impoundments :	N/R
Total Other Disposal :	N/R
Total On-Site Land Releases :	N/R

Total Fugitive Air Emissions :	0
Total Stack Air Emissions :	.059
Total Air Emissions :	.059
Total Number of Receiving Streams :	0
Total Surface Water Discharge :	0
Total Underground Injection Onsite to Class I Wells - Pounds:	0
Total Underground Injection Onsite to Class II-V Wells - Pounds:	0
Total Underground Injection :	0
Total RCRA Subtitle C Landfills :	0
Total Other On-Site Land Releases :	0
Total Land Treatment :	0
Total Surface Impoundments :	0
Total Other Disposal :	0
Total On-Site Land Releases :	0

Total Fugitive Air Emissions :	0
Total Stack Air Emissions :	0.08
Total Air Emissions :	0.08
Total Number of Receiving Streams :	0
Total Surface Water Discharge :	0
Total Underground Injection Onsite to Class I Wells - Pounds:	0
Total Underground Injection Onsite to Class II-V Wells - Pounds:	0
Total Underground Injection :	0
Total RCRA Subtitle C Landfills :	0
Total Other On-Site Land Releases :	0
Total Land Treatment :	0
Total Surface Impoundments :	0
Total Other Disposal :	0
Total On-Site Land Releases :	0

DRAFT

Map Id: 119
Direction: NNE
Distance: 0.941 mi., 4968 ft.
Elevation: 10 ft.
Relative: Lower

Site Name : BIOPOLYMER DIVISION | DUPONT NUTRITION | DUPONT NUTRITION USA, INC.
1 CROCKETT'S POINT
ROCKLAND, ME

Database(s) : [BRS, DOCKET, ECHO, EJ HAZ WASTE, EJ TOXIC RELEASE, FRS, HIST NPDES - ME, ICIS, INACTIVE PCS, MANIFEST - NJ, MANIFEST - RI, NPDES - ME, PCS ENF, PCS FACILITY, RCRA LQG, STORMWATER, STORMWATER - ME, TRIS] ***(cont.)***

Envirosite ID: 50665849
EPA ID: N/R

TRIS ***(cont.)***

Total Fugitive Air Emissions :	0
Total Stack Air Emissions :	.01
Total Air Emissions :	.01
Total Number of Receiving Streams :	0
Total Surface Water Discharge :	0
Total Underground Injection Onsite to Class I Wells - Pounds:	0
Total Underground Injection Onsite to Class II-V Wells - Pounds:	0
Total Underground Injection :	0
Total RCRA Subtitle C Landfills :	0
Total Other On-Site Land Releases :	0
Total Land Treatment :	0
Total Surface Impoundments :	0
Total Other Disposal :	0
Total On-Site Land Releases :	0

Offsite Release Summary

Total Transferred Off-Site to Disposal:	0
Total Transferred Off-Site for Further Waste Management:	192727
Total RCRA C Surface Impoundments :	0
Total Other Surface Impoundments :	0

Total Transferred Off-Site to Disposal:	0
Total Transferred Off-Site for Further Waste Management:	0
Total RCRA C Surface Impoundments :	0
Total Other Surface Impoundments :	0

Total Transferred Off-Site to Disposal:	0
Total Transferred Off-Site for Further Waste Management:	132
Total RCRA C Surface Impoundments :	0
Total Other Surface Impoundments :	0

Total Transferred Off-Site to Disposal:	0
Total Transferred Off-Site for Further Waste Management:	171
Total RCRA C Surface Impoundments :	0
Total Other Surface Impoundments :	0

DRAFT

Map Id: 119
Direction: NNE
Distance: 0.941 mi., 4968 ft.
Elevation: 10 ft.
Relative: Lower

Site Name : BIOPOLYMER DIVISION | DUPONT NUTRITION | DUPONT NUTRITION USA, INC.
1 CROCKETT'S POINT
ROCKLAND, ME

Database(s) : [BRS, DOCKET, ECHO, EJ HAZ WASTE, EJ TOXIC RELEASE, FRS, HIST NPDES - ME, ICIS, INACTIVE PCS, MANIFEST - NJ, MANIFEST - RI, NPDES - ME, PCS ENF, PCS FACILITY, RCRA LQG, STORMWATER, STORMWATER - ME, TRIS] ***(cont.)***

Envirosite ID: 50665849
EPA ID: N/R

TRIS ***(cont.)***

Total Transferred Off-Site to Disposal:	0
Total Transferred Off-Site for Further Waste Management:	184584
Total RCRA C Surface Impoundments :	0
Total Other Surface Impoundments :	0
Total Transferred Off-Site to Disposal:	0
Total Transferred Off-Site for Further Waste Management:	127545
Total RCRA C Surface Impoundments :	0
Total Other Surface Impoundments :	0
Total Transferred Off-Site to Disposal:	0
Total Transferred Off-Site for Further Waste Management:	0
Total RCRA C Surface Impoundments :	N/R
Total Other Surface Impoundments :	N/R
Total Transferred Off-Site to Disposal:	0
Total Transferred Off-Site for Further Waste Management:	9
Total RCRA C Surface Impoundments :	0
Total Other Surface Impoundments :	0
Total Transferred Off-Site to Disposal:	0
Total Transferred Off-Site for Further Waste Management:	284523
Total RCRA C Surface Impoundments :	0
Total Other Surface Impoundments :	0

Facility Name :	FMC HEALTH & NUTRITION
Facility Address :	1 CROCKETT'S POINT, ROCKLAND, ME 04841
County :	KNOX

Facility Details

TRIF ID :	04841FMCCRCROCK
Federal Facility Flag :	NO
Primary NAICS :	311999 - All Other Miscellaneous Food Manufacturing
NAICS 2 :	N/R
NAICS 3 :	N/R
NAICS 4 :	N/R
NAICS 5 :	N/R

DRAFT

Map Id: 119
Direction: NNE
Distance: 0.941 mi., 4968 ft.
Elevation: 10 ft.
Relative: Lower

Site Name : BIOPOLYMER DIVISION | DUPONT NUTRITION | DUPONT NUTRITION USA, INC.
1 CROCKETT'S POINT
ROCKLAND, ME

Database(s) : [BRS, DOCKET, ECHO, EJ HAZ WASTE, EJ TOXIC RELEASE, FRS, HIST NPDES - ME, ICIS, INACTIVE PCS, MANIFEST - NJ, MANIFEST - RI, NPDES - ME, PCS ENF, PCS FACILITY, RCRA LQG, STORMWATER, STORMWATER - ME, TRIS] ***(cont.)***

Envirosite ID: 50665849
EPA ID: N/R

TRIS ***(cont.)***

NAICS 6 :	N/R
Agency Hyperlink :	Click here for hyperlink provided by the agency.
Last Date in Agency List :	2016-09-14

Contact Information

Public Contact Name :	JANELLE GUNNING
Public Contact Email :	N/R
Public Contact Phone :	2072263145
Public Contact Phone Ext :	N/R
Parent Company Name :	FMC CORP
Parent Company DB NR :	93627156

Public Contact Name :	JON ALSPAUGH
Public Contact Email :	N/R
Public Contact Phone :	2072263145
Public Contact Phone Ext :	N/R
Parent Company Name :	FMC CORP
Parent Company DB NR :	093627156

Public Contact Name :	JEFF HAMILTON
Public Contact Email :	JEFF.HAMILTON@FMC.COM
Public Contact Phone :	2072263220
Public Contact Phone Ext :	N/R
Parent Company Name :	FMC CORP
Parent Company DB NR :	093627156

Public Contact Name :	MATT ALLEN
Public Contact Email :	MATT.A.ALLEN@DUPONT.COM
Public Contact Phone :	2072263321
Public Contact Phone Ext :	N/R
Parent Company Name :	DUPONT DE NEMOURS INC
Parent Company DB NR :	080386615

Public Contact Name :	MATT ALLEN
Public Contact Email :	N/R
Public Contact Phone :	2072263321
Public Contact Phone Ext :	N/R
Parent Company Name :	DUPONT DE NEMOURS INC
Parent Company DB NR :	080386615

Public Contact Name :	MATT ALLEN
Public Contact Email :	MASON.R.KELLY@DUPONT.COM

DRAFT

Map Id: 119
Direction: NNE
Distance: 0.941 mi., 4968 ft.
Elevation: 10 ft.
Relative: Lower

Site Name : BIOPOLYMER DIVISION | DUPONT NUTRITION | DUPONT NUTRITION USA, INC.
1 CROCKETT'S POINT
ROCKLAND, ME

Database(s) : [BRS, DOCKET, ECHO, EJ HAZ WASTE, EJ TOXIC RELEASE, FRS, HIST NPDES - ME, ICIS, INACTIVE PCS, MANIFEST - NJ, MANIFEST - RI, NPDES - ME, PCS ENF, PCS FACILITY, RCRA LQG, STORMWATER, STORMWATER - ME, TRIS] ***(cont.)***

Envirosite ID: 50665849
EPA ID: N/R

TRIS ***(cont.)***

Public Contact Phone :	2072263321
Public Contact Phone Ext :	N/R
Parent Company Name :	DUPONT DE NEMOURS INC
Parent Company DB NR :	080386615

Reported Chemical Information

Reporting Year :	2019
Document Control Number :	1319218066239
CAS Number :	000110543
Chemical Name :	N-HEXANE
Unit of Measure :	Pounds
Maximum Amount Onsite :	03

Reporting Year :	2019
Document Control Number :	1319218066266
CAS Number :	N511
Chemical Name :	NITRATE COMPOUNDS
Unit of Measure :	Pounds
Maximum Amount Onsite :	02

Reporting Year :	2019
Document Control Number :	1319218066241
CAS Number :	000095636
Chemical Name :	1,2,4-TRIMETHYLBENZENE
Unit of Measure :	Pounds
Maximum Amount Onsite :	N/R

Reporting Year :	2019
Document Control Number :	1319218066254
CAS Number :	007697372
Chemical Name :	NITRIC ACID
Unit of Measure :	Pounds
Maximum Amount Onsite :	04

Reporting Year :	2016
Document Control Number :	1316215481058
CAS Number :	000110543
Chemical Name :	N-HEXANE
Unit of Measure :	Pounds
Maximum Amount Onsite :	03

DRAFT

Map Id: 119
Direction: NNE
Distance: 0.941 mi., 4968 ft.
Elevation: 10 ft.
Relative: Lower

Site Name : BIOPOLYMER DIVISION | DUPONT NUTRITION | DUPONT NUTRITION USA, INC.
1 CROCKETT'S POINT
ROCKLAND, ME

Database(s) : [BRS, DOCKET, ECHO, EJ HAZ WASTE, EJ TOXIC RELEASE, FRS, HIST NPDES - ME, ICIS, INACTIVE PCS, MANIFEST - NJ, MANIFEST - RI, NPDES - ME, PCS ENF, PCS FACILITY, RCRA LQG, STORMWATER, STORMWATER - ME, TRIS] ***(cont.)***

Envirosite ID: 50665849
EPA ID: N/R

TRIS ***(cont.)***

Reporting Year :	2016
Document Control Number :	1316215481060
CAS Number :	N511
Chemical Name :	NITRATE COMPOUNDS
Unit of Measure :	Pounds
Maximum Amount Onsite :	02

Reporting Year :	2016
Document Control Number :	1316215481021
CAS Number :	000095636
Chemical Name :	1,2,4-TRIMETHYLBENZENE
Unit of Measure :	Pounds
Maximum Amount Onsite :	N/R

Reporting Year :	2016
Document Control Number :	1316215481072
CAS Number :	007697372
Chemical Name :	NITRIC ACID
Unit of Measure :	Pounds
Maximum Amount Onsite :	04

Reporting Year :	2014
Document Control Number :	1314213115140
CAS Number :	007697372
Chemical Name :	NITRIC ACID
Unit of Measure :	Pounds
Maximum Amount Onsite :	04

Reporting Year :	2014
Document Control Number :	1314213115153
CAS Number :	N590
Chemical Name :	POLYCYCLIC AROMATIC COMPOUNDS
Unit of Measure :	Pounds
Maximum Amount Onsite :	01

Onsite Release Summary

Total Fugitive Air Emissions :	0
Total Stack Air Emissions :	0
Total Air Emissions :	0
Total Number of Receiving Streams :	1
Total Surface Water Discharge :	0
Total Underground Injection Onsite to Class I Wells - Pounds:	0

DRAFT

Map Id: 119
Direction: NNE
Distance: 0.941 mi., 4968 ft.
Elevation: 10 ft.
Relative: Lower

Site Name : BIOPOLYMER DIVISION | DUPONT NUTRITION | DUPONT NUTRITION USA, INC.
1 CROCKETT'S POINT
ROCKLAND, ME

Database(s) : [BRS, DOCKET, ECHO, EJ HAZ WASTE, EJ TOXIC RELEASE, FRS, HIST NPDES - ME, ICIS, INACTIVE PCS, MANIFEST - NJ, MANIFEST - RI, NPDES - ME, PCS ENF, PCS FACILITY, RCRA LQG, STORMWATER, STORMWATER - ME, TRIS] ***(cont.)***

Envirosite ID: 50665849
EPA ID: N/R

TRIS ***(cont.)***

Total Underground Injection Onsite to Class II-V Wells - Pounds:	0
Total Underground Injection :	0
Total RCRA Subtitle C Landfills :	0
Total Other On-Site Land Releases :	0
Total Land Treatment :	0
Total Surface Impoundments :	0
Total Other Disposal :	0
Total On-Site Land Releases :	0

Total Fugitive Air Emissions :	0
Total Stack Air Emissions :	0.01
Total Air Emissions :	0.01
Total Number of Receiving Streams :	0
Total Surface Water Discharge :	0
Total Underground Injection Onsite to Class I Wells - Pounds:	0
Total Underground Injection Onsite to Class II-V Wells - Pounds:	0
Total Underground Injection :	0
Total RCRA Subtitle C Landfills :	0
Total Other On-Site Land Releases :	0
Total Land Treatment :	0
Total Surface Impoundments :	0
Total Other Disposal :	0
Total On-Site Land Releases :	0

Total Fugitive Air Emissions :	0
Total Stack Air Emissions :	982
Total Air Emissions :	982
Total Number of Receiving Streams :	1
Total Surface Water Discharge :	0
Total Underground Injection Onsite to Class I Wells - Pounds:	0
Total Underground Injection Onsite to Class II-V Wells - Pounds:	0
Total Underground Injection :	0
Total RCRA Subtitle C Landfills :	0
Total Other On-Site Land Releases :	0
Total Land Treatment :	0
Total Surface Impoundments :	0
Total Other Disposal :	0
Total On-Site Land Releases :	0

Total Fugitive Air Emissions :	0
Total Stack Air Emissions :	1002

DRAFT

Map Id: 119
Direction: NNE
Distance: 0.941 mi., 4968 ft.
Elevation: 10 ft.
Relative: Lower

Site Name : BIOPOLYMER DIVISION | DUPONT NUTRITION | DUPONT NUTRITION USA, INC.
1 CROCKETT'S POINT
ROCKLAND, ME

Database(s) : [BRS, DOCKET, ECHO, EJ HAZ WASTE, EJ TOXIC RELEASE, FRS, HIST NPDES - ME, ICIS, INACTIVE PCS, MANIFEST - NJ, MANIFEST - RI, NPDES - ME, PCS ENF, PCS FACILITY, RCRA LQG, STORMWATER, STORMWATER - ME, TRIS] ***(cont.)***

Envirosite ID: 50665849
EPA ID: N/R

TRIS ***(cont.)***

Total Air Emissions :	1002
Total Number of Receiving Streams :	1
Total Surface Water Discharge :	0
Total Underground Injection Onsite to Class I Wells - Pounds:	0
Total Underground Injection Onsite to Class II-V Wells - Pounds:	0
Total Underground Injection :	0
Total RCRA Subtitle C Landfills :	0
Total Other On-Site Land Releases :	0
Total Land Treatment :	0
Total Surface Impoundments :	N/R
Total Other Disposal :	0
Total On-Site Land Releases :	0

Total Fugitive Air Emissions :	0
Total Stack Air Emissions :	0
Total Air Emissions :	0
Total Number of Receiving Streams :	0
Total Surface Water Discharge :	0
Total Underground Injection Onsite to Class I Wells - Pounds:	0
Total Underground Injection Onsite to Class II-V Wells - Pounds:	0
Total Underground Injection :	0
Total RCRA Subtitle C Landfills :	0
Total Other On-Site Land Releases :	0
Total Land Treatment :	0
Total Surface Impoundments :	0
Total Other Disposal :	0
Total On-Site Land Releases :	0

Total Fugitive Air Emissions :	0
Total Stack Air Emissions :	0
Total Air Emissions :	0
Total Number of Receiving Streams :	1
Total Surface Water Discharge :	0
Total Underground Injection Onsite to Class I Wells - Pounds:	0
Total Underground Injection Onsite to Class II-V Wells - Pounds:	0
Total Underground Injection :	0
Total RCRA Subtitle C Landfills :	0
Total Other On-Site Land Releases :	0
Total Land Treatment :	0
Total Surface Impoundments :	N/R
Total Other Disposal :	0

DRAFT

Map Id: 119
Direction: NNE
Distance: 0.941 mi., 4968 ft.
Elevation: 10 ft.
Relative: Lower

Site Name : BIOPOLYMER DIVISION | DUPONT NUTRITION | DUPONT NUTRITION USA, INC.
1 CROCKETT'S POINT
ROCKLAND, ME

Database(s) : [BRS, DOCKET, ECHO, EJ HAZ WASTE, EJ TOXIC RELEASE, FRS, HIST NPDES - ME, ICIS, INACTIVE PCS, MANIFEST - NJ, MANIFEST - RI, NPDES - ME, PCS ENF, PCS FACILITY, RCRA LQG, STORMWATER, STORMWATER - ME, TRIS] ***(cont.)***

Envirosite ID: 50665849
EPA ID: N/R

TRIS ***(cont.)***

Total On-Site Land Releases :	0
Total Fugitive Air Emissions :	0
Total Stack Air Emissions :	0
Total Air Emissions :	N/R
Total Number of Receiving Streams :	0
Total Surface Water Discharge :	0
Total Underground Injection Onsite to Class I Wells - Pounds:	N/R
Total Underground Injection Onsite to Class II-V Wells - Pounds:	N/R
Total Underground Injection :	N/R
Total RCRA Subtitle C Landfills :	N/R
Total Other On-Site Land Releases :	N/R
Total Land Treatment :	N/R
Total Surface Impoundments :	N/R
Total Other Disposal :	N/R
Total On-Site Land Releases :	N/R
Total Fugitive Air Emissions :	0
Total Stack Air Emissions :	.059
Total Air Emissions :	.059
Total Number of Receiving Streams :	0
Total Surface Water Discharge :	0
Total Underground Injection Onsite to Class I Wells - Pounds:	0
Total Underground Injection Onsite to Class II-V Wells - Pounds:	0
Total Underground Injection :	0
Total RCRA Subtitle C Landfills :	0
Total Other On-Site Land Releases :	0
Total Land Treatment :	0
Total Surface Impoundments :	0
Total Other Disposal :	0
Total On-Site Land Releases :	0
Total Fugitive Air Emissions :	0
Total Stack Air Emissions :	0.08
Total Air Emissions :	0.08
Total Number of Receiving Streams :	0
Total Surface Water Discharge :	0
Total Underground Injection Onsite to Class I Wells - Pounds:	0
Total Underground Injection Onsite to Class II-V Wells - Pounds:	0
Total Underground Injection :	0

DRAFT

Map Id: 119
Direction: NNE
Distance: 0.941 mi., 4968 ft.
Elevation: 10 ft.
Relative: Lower

Site Name : BIOPOLYMER DIVISION | DUPONT NUTRITION | DUPONT NUTRITION USA, INC.
1 CROCKETT'S POINT
ROCKLAND, ME

Database(s) : [BRS, DOCKET, ECHO, EJ HAZ WASTE, EJ TOXIC RELEASE, FRS, HIST NPDES - ME, ICIS, INACTIVE PCS, MANIFEST - NJ, MANIFEST - RI, NPDES - ME, PCS ENF, PCS FACILITY, RCRA LQG, STORMWATER, STORMWATER - ME, TRIS] ***(cont.)***

Envirosite ID: 50665849
EPA ID: N/R

TRIS ***(cont.)***

Total RCRA Subtitle C Landfills :	0
Total Other On-Site Land Releases :	0
Total Land Treatment :	0
Total Surface Impoundments :	0
Total Other Disposal :	0
Total On-Site Land Releases :	0
Total Fugitive Air Emissions :	0
Total Stack Air Emissions :	.01
Total Air Emissions :	.01
Total Number of Receiving Streams :	0
Total Surface Water Discharge :	0
Total Underground Injection Onsite to Class I Wells - Pounds:	0
Total Underground Injection Onsite to Class II-V Wells - Pounds:	0
Total Underground Injection :	0
Total RCRA Subtitle C Landfills :	0
Total Other On-Site Land Releases :	0
Total Land Treatment :	0
Total Surface Impoundments :	0
Total Other Disposal :	0
Total On-Site Land Releases :	0

Offsite Release Summary

Total Transferred Off-Site to Disposal:	0
Total Transferred Off-Site for Further Waste Management:	192727
Total RCRA C Surface Impoundments :	0
Total Other Surface Impoundments :	0
Total Transferred Off-Site to Disposal:	0
Total Transferred Off-Site for Further Waste Management:	0
Total RCRA C Surface Impoundments :	0
Total Other Surface Impoundments :	0
Total Transferred Off-Site to Disposal:	0
Total Transferred Off-Site for Further Waste Management:	132
Total RCRA C Surface Impoundments :	0
Total Other Surface Impoundments :	0

DRAFT

Map Id: 119
Direction: NNE
Distance: 0.941 mi., 4968 ft.
Elevation: 10 ft.
Relative: Lower

Site Name : BIOPOLYMER DIVISION | DUPONT NUTRITION | DUPONT NUTRITION USA, INC.
1 CROCKETT'S POINT
ROCKLAND, ME

Database(s) : [BRS, DOCKET, ECHO, EJ HAZ WASTE, EJ TOXIC RELEASE, FRS, HIST NPDES - ME, ICIS, INACTIVE PCS, MANIFEST - NJ, MANIFEST - RI, NPDES - ME, PCS ENF, PCS FACILITY, RCRA LQG, STORMWATER, STORMWATER - ME, TRIS] ***(cont.)***

Envirosite ID: 50665849
EPA ID: N/R

TRIS ***(cont.)***

Total Transferred Off-Site to Disposal:	0
Total Transferred Off-Site for Further Waste Management:	171
Total RCRA C Surface Impoundments :	0
Total Other Surface Impoundments :	0
Total Transferred Off-Site to Disposal:	0
Total Transferred Off-Site for Further Waste Management:	184584
Total RCRA C Surface Impoundments :	0
Total Other Surface Impoundments :	0
Total Transferred Off-Site to Disposal:	0
Total Transferred Off-Site for Further Waste Management:	127545
Total RCRA C Surface Impoundments :	0
Total Other Surface Impoundments :	0
Total Transferred Off-Site to Disposal:	0
Total Transferred Off-Site for Further Waste Management:	0
Total RCRA C Surface Impoundments :	N/R
Total Other Surface Impoundments :	N/R
Total Transferred Off-Site to Disposal:	0
Total Transferred Off-Site for Further Waste Management:	9
Total RCRA C Surface Impoundments :	0
Total Other Surface Impoundments :	0
Total Transferred Off-Site to Disposal:	0
Total Transferred Off-Site for Further Waste Management:	284523
Total RCRA C Surface Impoundments :	0
Total Other Surface Impoundments :	0

DRAFT

Map Id: 120
Direction: N
Distance: 0.942 mi., 4972 ft.
Elevation: 32 ft.
Relative: Lower

Site Name : NAVIGATOR MOTOR INN
520 MAIN STREET
ROCKLAND, ME 04841

Database(s) : [ALL SITES - ME, BROWNFIELDS - ME, BROWNFIELDS-ACRES, EJ BROWNFIELDS, FED BROWNFIELDS, FRS, HIST FED BROWNFIELDS]

Envirosite ID: 50665798
EPA ID: N/R

ALL SITES - ME

Facility Name :	NAVIGATOR MOTOR INN
Facility Address :	520 MAIN STREET, ROCKLAND
County :	KNOX
Status Date :	2015-11-20
Site Number :	REM02468
Program :	N/R
Alias :	N/R
Acres :	1
IC Controls :	False
Status :	INVESTIGATION STAGE
Sub Status :	ONGOING
Latitude :	44.1068
Longitude :	-69.11
Last Date in Agency List :	2024-12-16

BROWNFIELDS - ME

Facility Name :	NAVIGATOR MOTOR INN
Facility Address :	520 MAIN STREET, ROCKLAND
County :	KNOX
Status Date :	2015-11-20
Site Number :	REM02468
Program :	BROWNFIELDS-104K
Alias :	N/R
Acres :	1
IC Controls :	False
Status :	INVESTIGATION STAGE
Sub Status :	ONGOING
Latitude :	44.1068
Longitude :	-69.11
Last Date in Agency List :	2024-12-16

BROWNFIELDS-ACRES

Facility Name :	Navigator Motor Inn
Facility Address :	520 Main Street, ROCKLAND, ME 04841
County :	KNOX

Site Details

Property ID :	227101
EPA FRS ID :	N/R
EPA FRS Site Name :	N/R
Alias Name :	N/R
Current Use :	N/R
Future Use :	N/R
GP Funding Type ID :	Hazardous
Property Size :	1.25
Local Parcel Number :	Map 4, Lot A-3

DRAFT

Map Id: 120
Direction: N
Distance: 0.942 mi., 4972 ft.
Elevation: 32 ft.
Relative: Lower

Site Name : NAVIGATOR MOTOR INN
520 MAIN STREET
ROCKLAND, ME 04841

Database(s) : [ALL SITES - ME, BROWNFIELDS - ME, BROWNFIELDS-ACRES, EJ BROWNFIELDS, FED BROWNFIELDS, FRS, HIST FED BROWNFIELDS] ***(cont.)***

Envirosite ID: 50665798
EPA ID: N/R

BROWNFIELDS-ACRES ***(cont.)***

Former Use :

The Site consists of an approximate 1.25-acre, irregular-shaped parcel of land located in a mixed residential and commercial area of Rockland. The Site is currently developed with a 5-story hotel building containing approximately 72 guest rooms and a former restaurant/lounge. Construction of the current Site building began in 1971 and the Site building opened for business as the Navigator Motor Inn in 1973. Prior to the construction of the current Site building, the Site property was occupied by a church, a residence, and an antique store.

Ownership Entity ID :	Private
Current Owner :	N/R
Photo Available :	Y
Video Available :	N
Ownership Change :	Y
Ownership Liability Factor :	N
Cleanup Required Flag :	U
Cleanup Required Date :	N/R
State Tribal Enroll ID Number :	N/R
State Tribal Enroll Date :	N/R
Property Not Enrolled Flag :	N/R
NFA Issue Date :	N/R
Info Devices :	N/R
Check Pilot Flag :	N/R
CERCLIS WasteLAN Indicator :	N/R
RCRA Indicator :	N/R
BF Proj Number :	N/R
Mun Owned :	N/R
Approx Value :	N/R
Build Sqft :	N/R
Date of Form :	N/R
Add Date :	2016-12-27
Mod Date :	2016-12-27
Mod User :	stephen_dyer
CERCLIS Flag :	N/R
RFR Flag :	N
RFR Date :	N/R
RFR Grant ID :	N/R
Multi Story Flag :	N/R
Institutional Control In Place Flag :	N/R
Institutional Control In Place Date :	N/R
Institutional Control Additional Info:	N/R
Institutional Control Required Flag :	N
Institutional Control Required Date :	N/R
Institutional Control Data Address :	N/R
Property Controls :	N/R
Govt Controls :	N/R
Permit Tools :	N/R
Eng. Control in Place :	N/R
Eng. Control in Place Date :	N/R
Eng. Control Additional Info :	N/R
Eng. Control Required Flag :	N/R
Eng. Control Flag Cover Tech :	N/R
Eng. Control Flag Immobilization :	N/R
Eng. Control Flag Barriers :	N/R
Eng. Control Flag Security :	N/R

DRAFT

Map Id: 120
Direction: N
Distance: 0.942 mi., 4972 ft.
Elevation: 32 ft.
Relative: Lower

Site Name : NAVIGATOR MOTOR INN
520 MAIN STREET
ROCKLAND, ME 04841

Database(s) : [ALL SITES - ME, BROWNFIELDS - ME, BROWNFIELDS-ACRES, EJ BROWNFIELDS, FED BROWNFIELDS, FRS, HIST FED BROWNFIELDS] ***(cont.)***

Envirosite ID: 50665798
EPA ID: N/R

BROWNFIELDS-ACRES ***(cont.)***

Eng. Control Flag Other :	N/R
Eng. Control Other :	N/R
Eng. Control Data Address :	N/R
Cleanup Req Ukn Comment :	N/R
AWP Catalyst Y/N :	N/R
Lat/Long Override Flag :	N/R
Latitude Measure :	44.1068474
Longitude Measure :	-69.1101041
Src Map Scale Num :	N/R
Ref Point ID :	N/R
Hcm Id :	N/R
Datum Code ID :	N/R
Horiz Accuracy Measure :	N/R
Last Date in Agency List :	2025-01-23

Contaminants Summary

Contaminant :	N/R
Contaminant Found :	N/R
Contaminant Cleaned Up :	N/R
Other Description :	N/R
Other Cleaned Up :	N/R

Affected Media

Media Affected :	N/R

EJ BROWNFIELDS

Facility Name :	NAVIGATOR MOTOR INN
Facility Address :	520 MAIN STREET, ROCKLAND, ME 04841
County :	N/R

Site Details

Registry ID :	110070004622
Program System :	ACRES
Program System ID :	227101
EPA Region :	Region 1
Latitude :	44.10741
Longitude :	-69.10972
Facility URL :	Click here for hyperlink provided by the agency.
Last Date in Agency List :	2025-01-15

FED BROWNFIELDS

Facility Name :	Navigator Motor Inn
Facility Address :	520 Main Street, ROCKLAND, ME 4841
County :	KNOX

DRAFT

Map Id: 120
Direction: N
Distance: 0.942 mi., 4972 ft.
Elevation: 32 ft.
Relative: Lower

Site Name : NAVIGATOR MOTOR INN
520 MAIN STREET
ROCKLAND, ME 04841

Database(s) : [ALL SITES - ME, BROWNFIELDS - ME, BROWNFIELDS-ACRES, EJ BROWNFIELDS, FED BROWNFIELDS, FRS, HIST FED BROWNFIELDS] ***(cont.)***

Envirosite ID: 50665798
EPA ID: N/R

FED BROWNFIELDS ***(cont.)***

Site Details

ACRES Property ID :	227101
EPA ID :	N/R
Acreage and Greenspace Created :	N/R
Amount of Funding Expended on This Activity:	N/R
Assessment Phase :	N/R
Awp Catalyst Yn :	N/R
Cf State Code :	N/R
Cleanup Doc :	N/R
Congressional District :	N/R
Current Owner :	N/R
Date ICs in Place :	N/R
Description/History :	N/R
EPA Region :	1
Entity Providing Assessment Funds :	N/R
Fca Fy :	N/R
Flag EC In Place :	N/R
Flag EC Required :	N/R
Future Use: Multistory (arces) :	N/R
GPA Type Description :	N/R
GPA Type ID :	N/R
Grant ID :	N/R
Ind Name :	N/R
Indicate Whether Institutional Controls are in Place:	N/R
Other Media Ind :	N/R
Past Use: Multistory (arces) :	N/R
Primary Name :	N/R
Program Code :	BF
ReDev Name of Entity Providing Funds:	N/R
Registry ID :	N/R
Rfr Notation :	N/R
Stcntrbg :	N/R
Sub Name :	N/R
Cooperative Agreement Recipient Name:	Rockland City of
Cooperative Agreement Number :	96165801
Type of CA Funding Used :	Hazardous
For Assessment, Cleanup, Multipurpose and RLF CAs, Type of Funding:	N/R
Property Alias :	N/R
Property Owner :	Private
Size (in acres) :	1.25
Parcel Number(s) :	Map 4, Lot A-3
Is this property enrolled in a State or Tribal Voluntary Response Program?:	N/R
Date of Enrollment :	N/R
AA Activity Funded :	Phase II
Assessment Start Date :	2015-11-20
Assessment Completion Date :	N/R
AA Name of Entity Providing Funds :	EPA
AA Source of Funding :	N/R
Indicate Whether Cleanup is Necessary:	U
Contaminants Found :	N/R

DRAFT

Map Id: 120
Direction: N
Distance: 0.942 mi., 4972 ft.
Elevation: 32 ft.
Relative: Lower

Site Name : NAVIGATOR MOTOR INN
520 MAIN STREET
ROCKLAND, ME 04841

Database(s) : [ALL SITES - ME, BROWNFIELDS - ME, BROWNFIELDS-ACRES, EJ BROWNFIELDS, FED BROWNFIELDS, FRS, HIST FED BROWNFIELDS] ***(cont.)***

Envirosite ID: 50665798
EPA ID: N/R

FED BROWNFIELDS ***(cont.)***

Contaminants Cleaned Up :	N/R
Contaminants REC :	N/R
Media Affected :	N/R
Media Cleaned Up :	N/R
Cleanup Activity Start Date :	N/R
Cleanup Activity Completion Date :	N/R
Indicate whether Cleanup/Treatment Technology(ies) Were Implemented:	N/R
Excavation and Disposal of Soils :	N/R
Extraction of Contaminants (soil vapor, free product, groundwater, etc.):	N/R
Removal of Materials (tanks and piping, etc.):	N/R
Reduction of Contaminants through Bioremediation/Phytoremediation:	N/R
Cleanup of Structures (removal/abatement of asbestos/lead, PCB caulk, other contaminated building materials, etc.):	N/R
Additional Cleanup/Treatment Technology(ies) Information:	N/R
Address of Data Source (URL if available):	N/R
Indicate Whether Engineering Controls are Required:	N/R
Cover Technologies (e.g., Capping) :	N/R
Security (e.g., Guard, Fence) :	N/R
Immobilization Process (e.g., Encapsulaton, In-Situ Solidification):	N/R
Engineering Barriers (e.g., Slurry Walls, Sheet):	N/R
Other :	N/R
Additional Engineering Controls Information:	N/R
Indicate Whether Engineering Controls are in Place:	N/R
ACRES Cleaned Up :	N/R
Number of Cleanup Jobs Leveraged :	N/R
Section 128(a) State/Tribal :	N/R
Multipurpose - Cost Share Amount :	N/R
Cleanup - Cost Share Amount :	N/R
RLF Loan - RLF Loan Amount :	N/R
RLF Loan - Cost Share Amount :	N/R
RLF Loan - Program income Amount :	N/R
Date RLF Loan Signed :	N/R
RLF Loan - Repayment Period :	N/R
RLF Loan - Interest Rate :	N/R
RLF Subgrant - RLF Subgrant Amount :	N/R
RLF Subgrant - Cost Share Amount :	N/R
RLF Subgrant - Program Income Amount:	N/R
Date RLF Subgrant Signed :	N/R
Cleanup Source of Funding :	N/R
Cleanup Name of Entity Providing Funds:	N/R
Cleanup Activity Funded :	N/R

DRAFT

Map Id: 120
Direction: N
Distance: 0.942 mi., 4972 ft.
Elevation: 32 ft.
Relative: Lower

Site Name : NAVIGATOR MOTOR INN
520 MAIN STREET
ROCKLAND, ME 04841

Database(s) : [ALL SITES - ME, BROWNFIELDS - ME, BROWNFIELDS-ACRES, EJ BROWNFIELDS, FED BROWNFIELDS, FRS, HIST FED BROWNFIELDS] ***(cont.)***

Envirosite ID: 50665798
EPA ID: N/R

FED BROWNFIELDS ***(cont.)***

Indicate whether Institutional Controls are Required:	N
Proprietary Controls (e.g., easements, covenants):	N/R
Informational Devices (e.g., state registries, deed notices):	N/R
Governmental Controls (e.g., zoning, building codes, land use restrictions):	N/R
Enforcement/Permit Tools (e.g., permits, consent decrees):	N/R
Additional Institutional Controls Information:	N/R
Address of Data Sources (URL if available):	N/R
Indicate Whether Institutional Controls in Place:	N/R
Redevelopment Start Date :	N/R
Redevelopment Completion Date :	N/R
ReDev Source of Funding :	N/R
ReDev Activity Funded :	N/R
Number of Redevelopment Jobs Leveraged:	N/R
Redevelopment Land Use: Residential :	N/R
Redevelopment Land Use: Greenspace :	N/R
Redevelopment Land Use: Industrial :	N/R
Redevelopment Land Use: Commercial :	N/R
Predominant Past Use(s) Residential :	N/R
Predominant Past Use(s) Greenspace :	N/R
Predominant Past Use(s) Industrial :	N/R
Predominant Past Use(s) Commercial :	N/R
Latitude :	44.106847
Longitude :	-69.110104

ACRES Property ID :	227101
EPA ID :	N/R
Acreage and Greenspace Created :	N/R
Amount of Funding Expended on This Activity:	N/R
Assessment Phase :	N/R
Awp Catalyst Yn :	N/R
Cf State Code :	N/R
Cleanup Doc :	N/R
Congressional District :	N/R
Current Owner :	N/R
Date ICs in Place :	N/R
Description/History :	N/R
EPA Region :	1
Entity Providing Assessment Funds :	N/R
Fca Fy :	N/R
Flag EC In Place :	N/R
Flag EC Required :	N/R
Future Use: Multistory (arces) :	N/R
GPA Type Description :	N/R

DRAFT

Map Id: 120
Direction: N
Distance: 0.942 mi., 4972 ft.
Elevation: 32 ft.
Relative: Lower

Site Name : NAVIGATOR MOTOR INN
520 MAIN STREET
ROCKLAND, ME 04841

Database(s) : [ALL SITES - ME, BROWNFIELDS - ME, BROWNFIELDS-ACRES, EJ BROWNFIELDS, FED BROWNFIELDS, FRS, HIST FED BROWNFIELDS] ***(cont.)***

Envirosite ID: 50665798
EPA ID: N/R

FED BROWNFIELDS ***(cont.)***

GPA Type ID :	N/R
Grant ID :	N/R
Ind Name :	N/R
Indicate Whether Institutional Controls are in Place:	N/R
Other Media Ind :	N/R
Past Use: Multistory (arces) :	N/R
Primary Name :	N/R
Program Code :	BF
ReDev Name of Entity Providing Funds:	N/R
Registry ID :	N/R
Rfr Notation :	N/R
Stcntrbg :	N/R
Sub Name :	N/R
Cooperative Agreement Recipient Name:	Rockland City of
Cooperative Agreement Number :	96165801
Type of CA Funding Used :	Hazardous
For Assessment, Cleanup, Multipurpose and RLF CAs, Type of Funding:	N/R
Property Alias :	N/R
Property Owner :	Private
Size (in acres) :	1.25
Parcel Number(s) :	Map 4, Lot A-3
Is this property enrolled in a State or Tribal Voluntary Response Program?:	N/R
Date of Enrollment :	N/R
AA Activity Funded :	N/R
Assessment Start Date :	N/R
Assessment Completion Date :	N/R
AA Name of Entity Providing Funds :	N/R
AA Source of Funding :	N/R
Indicate Whether Cleanup is Necessary:	U
Contaminants Found :	N/R
Contaminants Cleaned Up :	N/R
Contaminants REC :	N/R
Media Affected :	N/R
Media Cleaned Up :	N/R
Cleanup Activity Start Date :	N/R
Cleanup Activity Completion Date :	N/R
Indicate whether Cleanup/Treatment Technology(ies) Were Implemented:	N/R
Excavation and Disposal of Soils :	N/R
Extraction of Contaminants (soil vapor, free product, groundwater, etc.):	N/R
Removal of Materials (tanks and piping, etc.):	N/R
Reduction of Contaminants through Bioremediation/Phytoremediation:	N/R
Cleanup of Structures (removal/abatement of asbestos/lead, PCB caulk, other contaminated building materials, etc.):	N/R
Additional Cleanup/Treatment Technology(ies) Information:	N/R

DRAFT

Map Id: 120
Direction: N
Distance: 0.942 mi., 4972 ft.
Elevation: 32 ft.
Relative: Lower

Site Name : NAVIGATOR MOTOR INN
520 MAIN STREET
ROCKLAND, ME 04841

Database(s) : [ALL SITES - ME, BROWNFIELDS - ME, BROWNFIELDS-ACRES, EJ BROWNFIELDS, FED BROWNFIELDS, FRS, HIST FED BROWNFIELDS] ***(cont.)***

Envirosite ID: 50665798
EPA ID: N/R

FED BROWNFIELDS ***(cont.)***

Address of Data Source (URL if available):	N/R
Indicate Whether Engineering Controls are Required:	N/R
Cover Technologies (e.g., Capping) :	N/R
Security (e.g., Guard, Fence) :	N/R
Immobilization Process (e.g., Encapsulaton, In-Situ Solidification):	N/R
Engineering Barriers (e.g., Slurry Walls, Sheet):	N/R
Other :	N/R
Additional Engineering Controls Information:	N/R
Indicate Whether Engineering Controls are in Place:	N/R
ACRES Cleaned Up :	N/R
Number of Cleanup Jobs Leveraged :	N/R
Section 128(a) State/Tribal :	N/R
Multipurpose - Cost Share Amount :	N/R
Cleanup - Cost Share Amount :	N/R
RLF Loan - RLF Loan Amount :	N/R
RLF Loan - Cost Share Amount :	N/R
RLF Loan - Program income Amount :	N/R
Date RLF Loan Signed :	N/R
RLF Loan - Repayment Period :	N/R
RLF Loan - Interest Rate :	N/R
RLF Subgrant - RLF Subgrant Amount :	N/R
RLF Subgrant - Cost Share Amount :	N/R
RLF Subgrant - Program Income Amount:	N/R
Date RLF Subgrant Signed :	N/R
Cleanup Source of Funding :	N/R
Cleanup Name of Entity Providing Funds:	N/R
Cleanup Activity Funded :	N/R
Indicate whether Institutional Controls are Required:	N
Proprietary Controls (e.g., easements, covenants):	N/R
Informational Devices (e.g., state registries, deed notices):	N/R
Governmental Controls (e.g., zoning, building codes, land use restrictions):	N/R
Enforcement/Permit Tools (e.g., permits, consent decrees):	N/R
Additional Institutional Controls Information:	N/R
Address of Data Sources (URL if available):	N/R
Indicate Whether Institutional Controls in Place:	N/R
Redevelopment Start Date :	N/R
Redevelopment Completion Date :	N/R
ReDev Source of Funding :	N/R
ReDev Activity Funded :	N/R

DRAFT

Map Id: 120
Direction: N
Distance: 0.942 mi., 4972 ft.
Elevation: 32 ft.
Relative: Lower

Site Name : NAVIGATOR MOTOR INN
520 MAIN STREET
ROCKLAND, ME 04841

Database(s) : [ALL SITES - ME, BROWNFIELDS - ME, BROWNFIELDS-ACRES, EJ BROWNFIELDS, FED BROWNFIELDS, FRS, HIST FED BROWNFIELDS] ***(cont.)***

Envirosite ID: 50665798
EPA ID: N/R

FED BROWNFIELDS ***(cont.)***

Number of Redevelopment Jobs Leveraged:	N/R
Redevelopment Land Use: Residential :	N/R
Redevelopment Land Use: Greenspace :	N/R
Redevelopment Land Use: Industrial :	N/R
Redevelopment Land Use: Commercial :	N/R
Predominant Past Use(s) Residential :	N/R
Predominant Past Use(s) Greenspace :	N/R
Predominant Past Use(s) Industrial :	N/R
Predominant Past Use(s) Commercial :	N/R
Latitude :	44.106847
Longitude :	-69.110104
ACRES Property ID :	227101
EPA ID :	N/R
Acreage and Greenspace Created :	N/R
Amount of Funding Expended on This Activity:	N/R
Assessment Phase :	N/R
Awp Catalyst Yn :	N/R
Cf State Code :	N/R
Cleanup Doc :	N/R
Congressional District :	N/R
Current Owner :	N/R
Date ICs in Place :	N/R
Description/History :	N/R
EPA Region :	1
Entity Providing Assessment Funds :	N/R
Fca Fy :	N/R
Flag EC In Place :	N/R
Flag EC Required :	N/R
Future Use: Multistory (arces) :	N/R
GPA Type Description :	N/R
GPA Type ID :	N/R
Grant ID :	N/R
Ind Name :	N/R
Indicate Whether Institutional Controls are in Place:	N/R
Other Media Ind :	N/R
Past Use: Multistory (arces) :	N/R
Primary Name :	N/R
Program Code :	BF
ReDev Name of Entity Providing Funds:	N/R
Registry ID :	N/R
Rfr Notation :	N/R
Stcntrbg :	N/R
Sub Name :	N/R
Cooperative Agreement Recipient Name:	Rockland City of
Cooperative Agreement Number :	96165801
Type of CA Funding Used :	Hazardous
For Assessment, Cleanup, Multipurpose and RLF CAs, Type of Funding:	N/R
Property Alias :	N/R

DRAFT

Map Id: 120
Direction: N
Distance: 0.942 mi., 4972 ft.
Elevation: 32 ft.
Relative: Lower

Site Name : NAVIGATOR MOTOR INN
520 MAIN STREET
ROCKLAND, ME 04841

Database(s) : [ALL SITES - ME, BROWNFIELDS - ME, BROWNFIELDS-ACRES, EJ BROWNFIELDS, FED BROWNFIELDS, FRS, HIST FED BROWNFIELDS] ***(cont.)***

Envirosite ID: 50665798
EPA ID: N/R

FED BROWNFIELDS ***(cont.)***

Property Owner :	Private
Size (in acres) :	1.25
Parcel Number(s) :	Map 4, Lot A-3
Is this property enrolled in a State or Tribal Voluntary Response Program?:	N/R
Date of Enrollment :	N/R
AA Activity Funded :	Phase I
Assessment Start Date :	2015-11-12
Assessment Completion Date :	2015-11-20
AA Name of Entity Providing Funds :	EPA
AA Source of Funding :	N/R
Indicate Whether Cleanup is Necessary:	U
Contaminants Found :	N/R
Contaminants Cleaned Up :	N/R
Contaminants REC :	N/R
Media Affected :	N/R
Media Cleaned Up :	N/R
Cleanup Activity Start Date :	N/R
Cleanup Activity Completion Date :	N/R
Indicate whether Cleanup/Treatment Technology(ies) Were Implemented:	N/R
Excavation and Disposal of Soils :	N/R
Extraction of Contaminants (soil vapor, free product, groundwater, etc.):	N/R
Removal of Materials (tanks and piping, etc.):	N/R
Reduction of Contaminants through Bioremediation/Phytoremediation:	N/R
Cleanup of Structures (removal/abatement of asbestos/lead, PCB caulk, other contaminated building materials, etc.):	N/R
Additional Cleanup/Treatment Technology(ies) Information:	N/R
Address of Data Source (URL if available):	N/R
Indicate Whether Engineering Controls are Required:	N/R
Cover Technologies (e.g., Capping) :	N/R
Security (e.g., Guard, Fence) :	N/R
Immobilization Process (e.g., Encapsulaton, In-Situ Solidification):	N/R
Engineering Barriers (e.g., Slurry Walls, Sheet):	N/R
Other :	N/R
Additional Engineering Controls Information:	N/R
Indicate Whether Engineering Controls are in Place:	N/R
ACRES Cleaned Up :	N/R
Number of Cleanup Jobs Leveraged :	N/R
Section 128(a) State/Tribal :	N/R
Multipurpose - Cost Share Amount :	N/R
Cleanup - Cost Share Amount :	N/R

DRAFT

Map Id: 120
Direction: N
Distance: 0.942 mi., 4972 ft.
Elevation: 32 ft.
Relative: Lower

Site Name : NAVIGATOR MOTOR INN
520 MAIN STREET
ROCKLAND, ME 04841

Database(s) : [ALL SITES - ME, BROWNFIELDS - ME, BROWNFIELDS-ACRES, EJ BROWNFIELDS, FED BROWNFIELDS, FRS, HIST FED BROWNFIELDS] ***(cont.)***

Envirosite ID: 50665798
EPA ID: N/R

FED BROWNFIELDS ***(cont.)***

RLF Loan - RLF Loan Amount :	N/R
RLF Loan - Cost Share Amount :	N/R
RLF Loan - Program income Amount :	N/R
Date RLF Loan Signed :	N/R
RLF Loan - Repayment Period :	N/R
RLF Loan - Interest Rate :	N/R
RLF Subgrant - RLF Subgrant Amount :	N/R
RLF Subgrant - Cost Share Amount :	N/R
RLF Subgrant - Program Income Amount:	N/R
Date RLF Subgrant Signed :	N/R
Cleanup Source of Funding :	N/R
Cleanup Name of Entity Providing Funds:	N/R
Cleanup Activity Funded :	N/R
Indicate whether Institutional Controls are Required:	N
Proprietary Controls (e.g., easements, covenants):	N/R
Informational Devices (e.g., state registries, deed notices):	N/R
Governmental Controls (e.g., zoning, building codes, land use restrictions):	N/R
Enforcement/Permit Tools (e.g., permits, consent decrees):	N/R
Additional Institutional Controls Information:	N/R
Address of Data Sources (URL if available):	N/R
Indicate Whether Institutional Controls in Place:	N/R
Redevelopment Start Date :	N/R
Redevelopment Completion Date :	N/R
ReDev Source of Funding :	N/R
ReDev Activity Funded :	N/R
Number of Redevelopment Jobs Leveraged:	N/R
Redevelopment Land Use: Residential :	N/R
Redevelopment Land Use: Greenspace :	N/R
Redevelopment Land Use: Industrial :	N/R
Redevelopment Land Use: Commercial :	N/R
Predominant Past Use(s) Residential :	N/R
Predominant Past Use(s) Greenspace :	N/R
Predominant Past Use(s) Industrial :	N/R
Predominant Past Use(s) Commercial :	N/R
Latitude :	44.106847
Longitude :	-69.110104

FRS

Facility Name :	NAVIGATOR MOTOR INN
Facility Address :	520 MAIN STREET, ROCKLAND, ME 04841
County :	KNOX

DRAFT

Map Id: 120
Direction: N
Distance: 0.942 mi., 4972 ft.
Elevation: 32 ft.
Relative: Lower

Site Name : NAVIGATOR MOTOR INN
520 MAIN STREET
ROCKLAND, ME 04841

Database(s) : [ALL SITES - ME, BROWNFIELDS - ME, BROWNFIELDS-ACRES, EJ BROWNFIELDS, FED BROWNFIELDS, FRS, HIST FED BROWNFIELDS] ***(cont.)***

Envirosite ID: 50665798
EPA ID: N/R

FRS ***(cont.)***

Site Details

Registry ID :	110070004622
FRS Facility URL :	Click here for hyperlink provided by the agency.
Last Date in Agency List :	2024-12-16

Source Description

Source Description :

ACRES stores information reported by EPA Brownfields grant recipients on brownfields properties assessed or cleaned up with grant funding as well as information on Targeted Brownfields Assessments performed by EPA Regions.

FRS Environmental Interest

Source and System ID :	ACRES - 227101

HIST FED BROWNFIELDS

Facility Name :	Navigator Motor Inn
Facility Address :	520 Main Street, ROCKLAND, ME 04841

Site Details

ACRES Property ID :	227101
Property Size (acres) :	1.25
Local Property Number(s) :	Map 4, Lot A-3
Ownership Entity :	Private
Current Owner :	N/R
Did Ownership Change :	Y
SFLLP fact into the ownership :	N
Latitude :	44.106847
Longitude :	-69.110104
Horizontal Collection Method :	N/R
Source Map Scale :	N/R
Reference Point :	N/R
Horizontal Reference Datum :	N/R

Description/History :

The Site consists of an approximate 1.25-acre, irregular-shaped parcel of land located in a mixed residential and commercial area of Rockland. The Site is currently developed with a 5-story hotel building containing approximately 72 guest rooms and a former restaurant/lounge. Construction of the current Site building began in 1971 and the Site building opened for business as the Navigator Motor Inn in 1973. Prior to the construction of the current Site building, the Site property was occupied by a church, a residence, and an antique store.

Last Date in Agency List : 2023-10-03

DRAFT

Map Id: 120
Direction: N
Distance: 0.942 mi., 4972 ft.
Elevation: 32 ft.
Relative: Lower

Site Name : NAVIGATOR MOTOR INN
520 MAIN STREET
ROCKLAND, ME 04841

Database(s) : [ALL SITES - ME, BROWNFIELDS - ME, BROWNFIELDS-ACRES, EJ BROWNFIELDS, FED BROWNFIELDS, FRS, HIST FED BROWNFIELDS] ***(cont.)***

Envirosite ID: 50665798
EPA ID: N/R

HIST FED BROWNFIELDS ***(cont.)***

Additional Details

Past Use: Greenspace (acres) :	N/R
Past Use: Residential (acres) :	N/R
Past Use: Commercial (acres) :	N/R
Past Use: Industrial (acres) :	N/R
Past Use: Multistory (acres) :	N/R
Cleanup Required :	U
Contaminants Found: Controlled Substances:	N/R
Contaminants Found: Petroleum :	N/R
Contaminants Found: Asbestos :	N/R
Contaminants Found: Lead :	N/R
Contaminants Found: PAHs :	N/R
Contaminants Found: PCBs :	N/R
Contaminants Found: VOCs :	N/R
Contaminants Found: Selenium :	N/R
Contaminants Found: Iron :	N/R
Contaminants Found: Arsenic :	N/R
Contaminants Found: Cadmium :	N/R
Contaminants Found: Chromium :	N/R
Contaminants Found: Copper :	N/R
Contaminants Found: Mercury :	N/R
Contaminants Found: Nickel :	N/R
Contaminants Found: Pesticides :	N/R
Contaminants Found: SVOCs :	N/R
Contaminants Found: Other Metals :	N/R
Contaminants Found: Other :	N/R
Contaminants Found: Other (Descr) :	N/R
Contaminants Found: Unknown :	N/R
Contaminants Found: None :	N/R
Contaminants Cleaned Up: Controlled Substances:	N/R
Contaminants Cleaned Up: Petroleum :	N/R
Contaminants Cleaned Up: Asbestos :	N/R
Contaminants Cleaned Up: Lead :	N/R
Contaminants Cleaned Up: PAHs :	N/R
Contaminants Cleaned Up: PCBs :	N/R
Contaminants Cleaned Up: VOCs :	N/R
Contaminants Cleaned Up: Selenium :	N/R
Contaminants Cleaned Up: Iron :	N/R
Contaminants Cleaned Up: Arsenic :	N/R
Contaminants Cleaned Up: Cadmium :	N/R
Contaminants Cleaned Up: Chromium :	N/R
Contaminants Cleaned Up: Copper :	N/R
Contaminants Cleaned Up: Mercury :	N/R
Contaminants Cleaned Up: Nickel :	N/R
Contaminants Cleaned Up: Pesticides :	N/R
Contaminants Cleaned Up: SVOCs :	N/R
Contaminants Cleaned Up: Other Metals:	N/R
Contaminants Cleaned Up: Other :	N/R
Contaminants Cleaned Up: Other (Descr):	N/R
Contaminants Cleaned Up: Unknown :	N/R
Contaminants Cleaned Up: None :	N/R

DRAFT

Map Id: 120
Direction: N
Distance: 0.942 mi., 4972 ft.
Elevation: 32 ft.
Relative: Lower

Site Name : NAVIGATOR MOTOR INN
520 MAIN STREET
ROCKLAND, ME 04841

Database(s) : [ALL SITES - ME, BROWNFIELDS - ME, BROWNFIELDS-ACRES, EJ BROWNFIELDS, FED BROWNFIELDS, FRS, HIST FED BROWNFIELDS] ***(cont.)***

Envirosite ID: 50665798
EPA ID: N/R

HIST FED BROWNFIELDS ***(cont.)***

Media Affected: Air :	N/R
Media Affected: Sediments :	N/R
Media Affected: Soil :	N/R
Media Affected: Drinking Water :	N/R
Media Affected: Ground Water :	N/R
Media Affected: Surface Water :	N/R
Media Affected: Bldg Materials :	N/R
Media Affected: Indoor Air :	N/R
Media Affected: Unknown :	N/R
Media Cleaned Up: Air :	N/R
Media Cleaned Up: Sediments :	N/R
Media Cleaned Up: Soil :	N/R
Media Cleaned Up: Drinking Water :	N/R
Media Cleaned Up: Ground Water :	N/R
Media Cleaned Up: Surface Water :	N/R
Media Cleaned Up: Bldg Materials :	N/R
Media Cleaned Up: Indoor Air :	N/R
Media Cleaned Up: Unknown :	N/R
ST/Tribal Prg ID Number :	N/R
Further Action/Cleanup :	N/R
Enrollment ST/Tribal Prg :	N/R
Institutional Ctrl (ICs) Req? :	N
IC Category: Proprietary Controls :	N/R
IC Category: Informational Devices :	N/R
IC Category: Governmental Controls :	N/R
IC Category: Enforcement/Permit Tools:	N/R
ICs in Place? :	N/R
Date ICs in Place :	N/R
Future Use: Greenspace :	N/R
Future Use: Residential :	N/R
Future Use: Commercial :	N/R
Future Use: Industrial :	N/R
Future Use: Multistory (acres) :	N/R

DRAFT

Assessment Details

Cooperative Agreement Number :	96165801
Type of Brownfields Grant :	Assessment
Type of Funding :	Hazardous
Grant Recipient Name :	Rockland City of
IC Data Address :	N/R
Redevelopment Completion Date :	N/R
Cleanup Start Date :	N/R
Cleanup Completion Date :	N/R
Redevelopment Start Date :	N/R
Number of Cleanup and Redev Jobs :	N/R
Acreage and Greenspace Created :	N/R
Photographs are Available :	Y
Video is Available :	N
Accomplishment Counted :	Y
Assessment Phase :	N/R
Assessment Start Date :	2015-11-12
Assessment Completion Date :	2015-11-20

Map Id: 120
Direction: N
Distance: 0.942 mi., 4972 ft.
Elevation: 32 ft.
Relative: Lower

Site Name : NAVIGATOR MOTOR INN
520 MAIN STREET
ROCKLAND, ME 04841

Database(s) : [ALL SITES - ME, BROWNFIELDS - ME, BROWNFIELDS-ACRES, EJ BROWNFIELDS, FED BROWNFIELDS, FRS, HIST FED BROWNFIELDS] ***(cont.)***

Envirosite ID: 50665798
EPA ID: N/R

HIST FED BROWNFIELDS ***(cont.)***

Amount of Assessment Funding :	3196
Source of Assessment Funding :	N/R
Entity Providing Assessment Funds :	EPA
Source of Cleanup Funding :	N/R
Entity Providing Cleanup Funds :	N/R
Amount of Cleanup Funding :	N/R
Source of Redevelopment Funding :	N/R
Entity Prvding Redevelopment Funds :	N/R
Amount of Redevelopment Funding :	N/R

Cooperative Agreement Number :	96165801
Type of Brownfields Grant :	Assessment
Type of Funding :	Hazardous
Grant Recipient Name :	Rockland City of
IC Data Address :	N/R
Redevelopment Completion Date :	N/R
Cleanup Start Date :	N/R
Cleanup Completion Date :	N/R
Redevelopment Start Date :	N/R
Number of Cleanup and Redev Jobs :	N/R
Acreage and Greenspace Created :	N/R
Photographs are Available :	Y
Video is Available :	N
Accomplishment Counted :	N
Assessment Phase :	N/R
Assessment Start Date :	2015-11-20
Assessment Completion Date :	N/R
Amount of Assessment Funding :	3437
Source of Assessment Funding :	N/R
Entity Providing Assessment Funds :	EPA
Source of Cleanup Funding :	N/R
Entity Providing Cleanup Funds :	N/R
Amount of Cleanup Funding :	N/R
Source of Redevelopment Funding :	N/R
Entity Prvding Redevelopment Funds :	N/R
Amount of Redevelopment Funding :	N/R

DRAFT

Map Id: 121
Direction: WNW
Distance: 0.946 mi., 4996 ft.
Elevation: 70 ft.
Relative: Higher

Site Name : ROCK HARBOR BREWING CO
5 PAYNE AVE
ROCKLAND, ME 04841

Database(s) : [ECHO, FRS, HIST NPDES - ME, ICIS, INACTIVE PCS, PCS FACILITY, STORMWATER, STORMWATER - ME]

Envirosite ID: 3247894
EPA ID: N/R

ECHO

Facility Name :	ROCK HARBOR BREWING CO
Facility Address :	5 PAYNE AVE, ROCKLAND, ME 04841
County :	KNOX COUNTY
Last Inspection Date :	N/R
Registry ID :	110070155099
FIPS Code :	23013
EPA Region :	01
Inspection Count :	0
Last Inspection Days :	N/R
Informal Count :	0
Last Informal Action Date :	N/R
Formal Action Count :	0
Last Formal Action Date :	N/R
Total Penalties :	0
Penalty Count :	N/R
Last Penalty Date :	N/R
Last Penalty Amount :	N/R
QTRS IN NC :	0
Programs IN SNC :	0
Current Compliance Status :	No Violation Identified
Three-Year Compliance Status :	_____
Collection Method :	ADDRESS MATCHING-HOUSE NUMBER
Reference Point :	ENTRANCE POINT OF A FACILITY OR STATION
Accuracy Meters :	50
Derived Tribes :	N/R
Derived HUC :	01050002
Derived WBD :	010500021906
Derived STCTY FIPS :	23013
Derived Zip :	04841
Derived CD113 :	01
Derived CB2010 :	230139706002010
MYRTK Universe :	NNN
NPDES IDs :	MERNEB777
CWA Permit Types :	Non-M
CWA Compliance Tracking :	On
CWA NAICS :	N/R
CWA SICS :	N/R
CWA Inspection Count :	N/R
CWA Last Inspection Days :	N/R
CWA Informal Count :	N/R
CWA Formal Action Count :	N/R
CWA Last Formal Action Date :	N/R
CWA Penalties :	N/R
CWA Last Penalty Date :	N/R
CWA Last Penalty Amount :	N/R
CWA Quarters IN NC :	0
CWA Current Compliance Status :	No Violation Identified
CWA Current SNC Flag :	N
CWA 13 Quarters Compliance Status :	_____
CWA 13 Quarters Effluent Exceedances:	N/R
CWA Three-Year QNCR Codes :	N/R
DFR URL :	Click here for hyperlink provided by the agency.

DRAFT

Map Id: 121
Direction: WNW
Distance: 0.946 mi., 4996 ft.
Elevation: 70 ft.
Relative: Higher

Site Name : ROCK HARBOR BREWING CO
5 PAYNE AVE
ROCKLAND, ME 04841

Database(s) : [ECHO, FRS, HIST NPDES - ME, ICIS, INACTIVE PCS, PCS FACILITY, STORMWATER, STORMWATER - ME] ***(cont.)***

Envirosite ID: 3247894
EPA ID: N/R

ECHO ***(cont.)***

Facility SIC :	N/R
Facility NAICS :	N/R
Facility Last Inspection EPA Date :	N/R
Facility Last Inspection State Date :	N/R
Facility Last Formal Act EPA Date :	N/R
Facility Last Formal Act State Date :	N/R
Facility Last Informal Act EPA Date :	N/R
Facility Last Informal Act State Date:	N/R
Facility Federal Agency :	N/R
TRI Reporter :	N/R
Facility Imp Water Flag :	N/R
Current SNC Flag :	N
Indian County Flag :	N
Federal Flag :	N/R
US Mexico Border Flag :	N/R
Chesapeak Bay Flag :	N/R
AIR Flag :	N
NPDES Flag :	Y
SDWIS Flag :	N
RCRA Flag :	N
TRI Flag :	N
GHG Flag :	N
Major Flag :	N/R
Active Flag :	Y
NAA Flag :	Y
Latitude :	44.101265
Longitude :	-69.126063
Last Date in Agency List :	2025-02-19

FRS

Facility Name :	ROCK HARBOR BREWING CO
Facility Address :	5 PAYNE AVE, ROCKLAND, ME 04841
County :	KNOX COUNTY

Site Details

Registry ID :	110070155099
FRS Facility URL :	Click here for hyperlink provided by the agency.
Last Date in Agency List :	2024-12-16

Source Description

Source Description :

The NPDES module of the Compliance Information System (ICIS) tracks surface water permits issued under the Clean Water Act. Under NPDES, all facilities that discharge pollutants from any point source into waters of the United States are required to obtain a permit. The permit will likely contain limits on what can be discharged, impose monitoring and reporting requirements, and include other provisions to ensure that the discharge does not adversely affect water quality.

DRAFT

Map Id: 121
Direction: WNW
Distance: 0.946 mi., 4996 ft.
Elevation: 70 ft.
Relative: Higher

Site Name : ROCK HARBOR BREWING CO
5 PAYNE AVE
ROCKLAND, ME 04841

Database(s) : [ECHO, FRS, HIST NPDES - ME, ICIS, INACTIVE PCS, PCS FACILITY, STORMWATER, STORMWATER - ME] ***(cont.)***

Envirosite ID: 3247894
EPA ID: N/R

FRS ***(cont.)***

FRS Environmental Interest
Source and System ID : ICIS - MERNEB777

HIST NPDES - ME

Facility Name : ROCK HARBOR BREWING CO
Facility Address : 5 PAYNE AVE, ROCKLAND, ME 04841
County : Knox

Facility Details
Facility ID : N/R
Active/Inactive : N/R
Receiving Stream : N/R
District : N/R
Facility Address Type : SITE
Owner Name : N/R
Owner Type : N/R
Owner County : Knox
Company : Rock Harbor Brewing Company
Company Address : N/R
5 PAYNE AVE, ROCKLAND, ME 04841
Last Date in Agency List : 2019-12-12

Permit Details
Permit Issued Date : 2017-12-18
Permit Expire Date : 2021-12-06
Permit Status Date : 2017-12-29
Permit : MERNEB777
Permit Status : Approved
Permit Type : BWQ - Stormwater Industrial General Permit
Permit Sub Type : No Exposure Certification
Application Status Date : 2017-12-18
Application Type : NEW STORMWATER GENERAL PERMIT

ICIS

Facility Name : ROCK HARBOR BREWING CO
Facility Address : 5 PAYNE AVE, ROCKLAND, ME 04841

Site Details
NPDES ID : MERNEB777
ICIS Facility Interest ID : 3600809718
Facility UIN : 110070155099
Facility Type Code : N/R
Impaired Waters : N/R
Latitude : 44.101265
Longitude : -69.126063

DRAFT

Map Id: 121
Direction: WNW
Distance: 0.946 mi., 4996 ft.
Elevation: 70 ft.
Relative: Higher

Site Name : ROCK HARBOR BREWING CO
5 PAYNE AVE
ROCKLAND, ME 04841

Database(s) : [ECHO, FRS, HIST NPDES - ME, ICIS, INACTIVE PCS, PCS FACILITY, STORMWATER, STORMWATER - ME] ***(cont.)***

Envirosite ID: 3247894
EPA ID: N/R

ICIS ***(cont.)***

Last Date in Agency List :	2025-03-06

INACTIVE PCS

Issue Date :	2017-12-18
Original Issue Date :	2017-12-18
Effective Date :	2017-12-18
Expiration Date :	2021-12-06
Retirement Date :	N/R
Termination Date :	N/R
Issuing Agency :	N/R
Agency Type :	State
Activity ID :	3601307795
External Permit Number :	MERNEB777
Facility Type Indicator :	NON-POTW
Permit Type :	General Permit Covered Facility-NPDES)
Major Minor Status :	N
Permit Status :	Expired
Total Design Flow Number :	N/R
Actual Average Flow Number :	N/R
State Water Body :	N/R
State Water Body Name :	N/R
Permit Name :	ROCK HARBOR BREWING COMPANY
Permit Comp Status :	Y
RNC Tracking :	Y
Master External Permit Number :	MER050000
TMDL Interface :	N/R
EDMR Authorization :	N
Pretreatment Indicator :	N/R
Last Date in Agency List :	2025-03-10

PCS FACILITY

Issue Date :	2017-12-18
Original Issue Date :	2017-12-18
Effective Date :	2017-12-18
Expiration Date :	2021-12-06
Retirement Date :	N/R
Termination Date :	N/R
Issuing Agency :	N/R
Agency Type :	State
Activity ID :	3601307795
External Permit Number :	N/R
Facility Type Indicator :	NON-POTW
Permit Type :	General Permit Covered Facility-NPDES)
Major Minor Status :	N
Permit Status :	Administratively Continued
Total Design Flow Number :	N/R
Actual Average Flow Number :	N/R
State Water Body :	N/R
State Water Body Name :	N/R
Permit Name :	ROCK HARBOR BREWING COMPANY
Permit Comp Status :	Y
RNC Tracking :	Y

DRAFT

Map Id: 121
Direction: WNW
Distance: 0.946 mi., 4996 ft.
Elevation: 70 ft.
Relative: Higher

Site Name : ROCK HARBOR BREWING CO
5 PAYNE AVE
ROCKLAND, ME 04841

Database(s) : [ECHO, FRS, HIST NPDES - ME, ICIS, INACTIVE PCS, PCS FACILITY, STORMWATER, STORMWATER - ME] ***(cont.)***

Envirosite ID: 3247894
EPA ID: N/R

PCS FACILITY ***(cont.)***

Master External Permit Number :	MER050000
TMDL Interface :	N/R
EDMR Authorization :	N
Pretreatment Indicator :	N/R
Last Date in Agency List :	2022-01-14

STORMWATER

Facility Name :	ROCK HARBOR BREWING CO
Facility Address :	5 PAYNE AVE, ROCKLAND, ME 04841
NPDES ID :	MERNEB777
Permittee Name :	ROCK HARBOR BREWING COMPANY
Permit Status :	Expired
Permit Issuing Name :	State
Issued Date :	2017-12-18
Effective Date :	2017-12-18
Termination Date :	N/R
Expiration Date :	2021-12-06
EPA Region :	01
SIC Code :	N/R
NAICS Code :	N/R
EJ Indexes Above 80th Percentile :	N
Significant Noncompliance Status :	N/R
Quarters with Noncompliance :	0
Industrial Stormwater Formal Enforcement Actions:	N/R
Facility Map Flag :	N/R
DRF URL :	Click here for hyperlink provided by the agency.
Latitude :	44.101265
Longitude :	-69.126063
Last Date in Agency List :	2025-02-04

STORMWATER - ME

Facility Name :	ROCK HARBOR BREWING COMPANY
Facility Address :	5 PAYNE AVE, ROCKLAND
Permit ID :	MERNEB777
Permit Issued Date :	2017-12-18
Permit Effective Date :	2017-12-18
Permit Expiration Date :	2021-12-06
Permit Type :	BWQ - Stormwater Industrial General Permit
Permit Sub-Type :	No Exposure Certification
Program Owner :	BWQ - Industrial Stormwater
Permit Operating Status :	Active/Operating
District :	CMRO - Augusta
Application Type :	NEW STORMWATER GENERAL PERMIT
Sub Type Simple :	NEC
Latitude :	44.100872
Longitude :	-69.128133
Last Date in Agency List :	2025-02-11

DRAFT

Map Id: 122
Direction: WNW
Distance: 0.958 mi., 5061 ft.
Elevation: 41 ft.
Relative: Higher

Site Name : ROCKLAND CITY HALL | SNOW DUMP |
ROCKLAND, CITY OF
270 PLEASANT ST
ROCKLAND | Rockland, ME 04841

Database(s) : [BROWNFIELDS-ACRES, DEBRIS EPA LF, DEBRIS EPA SWRCY, ECHO, EJ BROWNFIELDS, FED BROWNFIELDS, FRS, HIST FED BROWNFIELDS, ICIS, INACTIVE PCS, MANIFEST EPA, NPDES - ME, PCS FACILITY, SPILLS - ME, SWF/LF - ME]

Envirosite ID: 3225987
EPA ID: N/R

BROWNFIELDS-ACRES

Facility Name :	Rockland City Hall
Facility Address :	270 Pleasant Street, ROCKLAND, ME 04841
County :	KNOX

Site Details

Property ID :	228686
EPA FRS ID :	N/R
EPA FRS Site Name :	N/R
Alias Name :	N/R
Current Use :	N/R
Future Use :	N/R
GP Funding Type ID :	N/R
Property Size :	13.55
Local Parcel Number :	Tax Map 57 Lot A2

Former Use :

The Site consists of an approximate 13.55-acre, irregular-shaped parcel of land located in a mixed commercial and industrial area of Rockland. Prior to circa 1941, the Site was undeveloped and used as farmland. From circa 1941 to 1988, the Site was owned by various owners, and used as a residential dwelling and small business offices. In 1988, the Site was acquired by Camden & Rockland Water Co. and operated as the Maine Water Company. In 1995, the Site was acquired by the City of Rockland who has owned and operated the Site as the Rockland City Hall since that time.

Ownership Entity ID :	Government
Current Owner :	City of Rockland
Photo Available :	N/R
Video Available :	N/R
Ownership Change :	N
Ownership Liability Factor :	N/R
Cleanup Required Flag :	N
Cleanup Required Date :	N/R
State Tribal Enroll ID Number :	N/R
State Tribal Enroll Date :	N/R
Property Not Enrolled Flag :	Y
NFA Issue Date :	N/R
Info Devices :	N/R
Check Pilot Flag :	N/R
CERCLIS WasteLAN Indicator :	N/R
RCRA Indicator :	N/R
BF Proj Number :	N/R
Mun Owned :	N/R
Approx Value :	N/R
Build Sqft :	N/R
Date of Form :	N/R
Add Date :	2017-02-03
Mod Date :	2022-12-16

DRAFT

Map Id: 122
Direction: WNW
Distance: 0.958 mi., 5061 ft.
Elevation: 41 ft.
Relative: Higher

Site Name : ROCKLAND CITY HALL | SNOW DUMP |
ROCKLAND, CITY OF
270 PLEASANT ST
ROCKLAND | Rockland, ME 04841

Database(s) : [BROWNFIELDS-ACRES, DEBRIS EPA LF, DEBRIS EPA SWRCY, ECHO, EJ BROWNFIELDS, FED BROWNFIELDS, FRS, HIST FED BROWNFIELDS, ICIS, INACTIVE PCS, MANIFEST EPA, NPDES - ME, PCS FACILITY, SPILLS - ME, SWF/LF - ME] ***(cont.)***

Envirosite ID: 3225987
EPA ID: N/R

BROWNFIELDS-ACRES ***(cont.)***

Mod User :	kplace
CERCLIS Flag :	N/R
RFR Flag :	Y
RFR Date :	2022-12-16
RFR Grant ID :	69601517.0
Multi Story Flag :	N/R
Institutional Control In Place Flag :	N/R
Institutional Control In Place Date :	N/R
Institutional Control Additional Info:	N/R
Institutional Control Required Flag :	N
Institutional Control Required Date :	N/R
Institutional Control Data Address :	N/R
Property Controls :	N/R
Govt Controls :	N/R
Permit Tools :	N/R
Eng. Control in Place :	N/R
Eng. Control in Place Date :	N/R
Eng. Control Additional Info :	N/R
Eng. Control Required Flag :	N
Eng. Control Flag Cover Tech :	N/R
Eng. Control Flag Immobilization :	N/R
Eng. Control Flag Barriers :	N/R
Eng. Control Flag Security :	N/R
Eng. Control Flag Other :	N/R
Eng. Control Other :	N/R
Eng. Control Data Address :	N/R
Cleanup Req Ukn Comment :	N/R
AWP Catalyst Y/N :	N/R
Lat/Long Override Flag :	N
Latitude Measure :	44.0965755
Longitude Measure :	-69.1284623
Src Map Scale Num :	N/R
Ref Point ID :	N/R
Hcm Id :	N/R
Datum Code ID :	N/R
Horiz Accuracy Measure :	N/R
Last Date in Agency List :	2025-01-23

Contaminants Summary

Contaminant :	None
Contaminant Found :	N/R
Contaminant Cleaned Up :	N/R
Other Description :	N/R
Other Cleaned Up :	N/R

DRAFT

Map Id: 122
Direction: WNW
Distance: 0.958 mi., 5061 ft.
Elevation: 41 ft.
Relative: Higher

Site Name : ROCKLAND CITY HALL | SNOW DUMP |
ROCKLAND, CITY OF
270 PLEASANT ST
ROCKLAND | Rockland, ME 04841

Database(s) : [BROWNFIELDS-ACRES, DEBRIS EPA LF, DEBRIS EPA SWRCY, ECHO, EJ BROWNFIELDS, FED BROWNFIELDS, FRS, HIST FED BROWNFIELDS, ICIS, INACTIVE PCS, MANIFEST EPA, NPDES - ME, PCS FACILITY, SPILLS - ME, SWF/LF - ME] ***(cont.)***

Envirosite ID: 3225987
EPA ID: N/R

BROWNFIELDS-ACRES ***(cont.)***

Affected Media
Media Affected : N/R

DEBRIS EPA LF

Facility Name :	ROCKLAND, CITY OF
Facility Address :	270 PLEASANT ST, ROCKLAND, ME 04841
Phone :	207-594-8431
Region :	1
Recovery :	N
Landfill :	Y
C D :	N
Composting :	N
Demolition :	N
Electronic :	N
HHW :	N
Metals :	N
Tires :	N
Transfer Station :	N
Vehicles :	N
LF C D :	N
LF HW :	N
LF MSW :	Y
Latitude :	44.097589
Longitude :	-69.128932
Last Date in Agency List :	2025-03-13

DEBRIS EPA SWRCY

Facility Name :	ROCKLAND, CITY OF
Facility Address :	270 PLEASANT STREET, Rockland, ME 04841
Phone :	207-594-5630
Region :	1
Recovery :	Y
Landfill :	N
C D :	N
Composting :	Y
Demolition :	N
Electronic :	N
HHW :	N
Metals :	N
Tires :	N
Transfer Station :	N
Vehicles :	N
LF C D :	N

DRAFT

Map Id: 122
Direction: WNW
Distance: 0.958 mi., 5061 ft.
Elevation: 41 ft.
Relative: Higher

Site Name : ROCKLAND CITY HALL | SNOW DUMP |
ROCKLAND, CITY OF
270 PLEASANT ST
ROCKLAND | Rockland, ME 04841

Database(s) : [BROWNFIELDS-ACRES, DEBRIS EPA LF, DEBRIS EPA SWRCY, ECHO, EJ BROWNFIELDS, FED BROWNFIELDS, FRS, HIST FED BROWNFIELDS, ICIS, INACTIVE PCS, MANIFEST EPA, NPDES - ME, PCS FACILITY, SPILLS - ME, SWF/LF - ME] ***(cont.)***

Envirosite ID: 3225987
EPA ID: N/R

DEBRIS EPA SWRCY ***(cont.)***

LF HW :	N
LF MSW :	N
Latitude :	44.097589
Longitude :	-69.128932
Last Date in Agency List :	2025-03-13
Phone :	207-594-8431
Region :	1
Recovery :	Y
Landfill :	N
C D :	N
Composting :	N
Demolition :	N
Electronic :	N
HHW :	N
Metals :	N
Tires :	N
Transfer Station :	Y
Vehicles :	N
LF C D :	N
LF HW :	N
LF MSW :	N
Latitude :	44.097589
Longitude :	-69.128932
Last Date in Agency List :	2025-03-13

ECHO

Facility Name :	SNOW DUMP
Facility Address :	270 PLEASANT ST, ROCKLAND, ME 04841
County :	KNOX COUNTY
Last Inspection Date :	2022-02-03
Registry ID :	110070000844
FIPS Code :	23013
EPA Region :	01
Inspection Count :	1
Last Inspection Days :	1004
Informal Count :	0
Last Informal Action Date :	N/R
Formal Action Count :	0
Last Formal Action Date :	N/R
Total Penalties :	0
Penalty Count :	N/R
Last Penalty Date :	N/R
Last Penalty Amount :	N/R
QTRS IN NC :	0

DRAFT

Map Id: 122
Direction: WNW
Distance: 0.958 mi., 5061 ft.
Elevation: 41 ft.
Relative: Higher

Site Name : ROCKLAND CITY HALL | SNOW DUMP |
ROCKLAND, CITY OF
270 PLEASANT ST
ROCKLAND | Rockland, ME 04841

Database(s) : [BROWNFIELDS-ACRES, DEBRIS EPA LF, DEBRIS EPA SWRCY, ECHO, EJ BROWNFIELDS, FED BROWNFIELDS, FRS, HIST FED BROWNFIELDS, ICIS, INACTIVE PCS, MANIFEST EPA, NPDES - ME, PCS FACILITY, SPILLS - ME, SWF/LF - ME] ***(cont.)***

Envirosite ID: 3225987
EPA ID: N/R

ECHO ***(cont.)***

Programs IN SNC :	0
Current Compliance Status :	No Violation Identified
Three-Year Compliance Status :	_____
Collection Method :	ADDRESS MATCHING-HOUSE NUMBER
Reference Point :	CENTER OF A FACILITY OR STATION
Accuracy Meters :	30
Derived Tribes :	N/R
Derived HUC :	01050002
Derived WBD :	010500021906
Derived STCTY FIPS :	23013
Derived Zip :	04841
Derived CD113 :	01
Derived CB2010 :	230139706002011
MYRTK Universe :	NNN
NPDES IDs :	MEG210009
CWA Permit Types :	Non-M
CWA Compliance Tracking :	On
CWA NAICS :	N/R
CWA SICS :	N/R
CWA Inspection Count :	1
CWA Last Inspection Days :	1003
CWA Informal Count :	N/R
CWA Formal Action Count :	N/R
CWA Last Formal Action Date :	N/R
CWA Penalties :	N/R
CWA Last Penalty Date :	N/R
CWA Last Penalty Amount :	N/R
CWA Quarters IN NC :	0
CWA Current Compliance Status :	No Violation Identified
CWA Current SNC Flag :	N
CWA 13 Quarters Compliance Status :	_____
CWA 13 Quarters Effluent Exceedances:	N/R
CWA Three-Year QNCR Codes :	N/R
DFR URL :	Click here for hyperlink provided by the agency.
Facility SIC :	N/R
Facility NAICS :	N/R
Facility Last Inspection EPA Date :	N/R
Facility Last Inspection State Date :	2022-02-03
Facility Last Formal Act EPA Date :	N/R
Facility Last Formal Act State Date :	N/R
Facility Last Informal Act EPA Date :	N/R
Facility Last Informal Act State Date:	N/R
Facility Federal Agency :	N/R
TRI Reporter :	N/R
Facility Imp Water Flag :	N/R
Current SNC Flag :	N
Indian County Flag :	N
Federal Flag :	N/R
US Mexico Border Flag :	N/R

DRAFT

Map Id: 122
Direction: WNW
Distance: 0.958 mi., 5061 ft.
Elevation: 41 ft.
Relative: Higher

Site Name : ROCKLAND CITY HALL | SNOW DUMP |
ROCKLAND, CITY OF
270 PLEASANT ST
ROCKLAND | Rockland, ME 04841

Database(s) : [BROWNFIELDS-ACRES, DEBRIS EPA LF, DEBRIS EPA SWRCY, ECHO, EJ BROWNFIELDS, FED BROWNFIELDS, FRS, HIST FED BROWNFIELDS, ICIS, INACTIVE PCS, MANIFEST EPA, NPDES - ME, PCS FACILITY, SPILLS - ME, SWF/LF - ME] ***(cont.)***

Envirosite ID: 3225987
EPA ID: N/R

ECHO ***(cont.)***

Chesapeak Bay Flag :	N/R
AIR Flag :	N
NPDES Flag :	Y
SDWIS Flag :	N
RCRA Flag :	N
TRI Flag :	N
GHG Flag :	N
Major Flag :	N/R
Active Flag :	Y
NAA Flag :	Y
Latitude :	44.09759
Longitude :	-69.12893
Last Date in Agency List :	2025-02-19

EJ BROWNFIELDS

Facility Name :	ROCKLAND CITY HALL
Facility Address :	270 PLEASANT STREET, ROCKLAND, ME 04841
County :	KNOX

Site Details

Registry ID :	110070034264
Program System :	ACRES
Program System ID :	228686
EPA Region :	Region 1
Latitude :	44.09759
Longitude :	-69.12893
Facility URL :	Click here for hyperlink provided by the agency.
Last Date in Agency List :	2025-01-15

FED BROWNFIELDS

Facility Name :	Rockland City Hall
Facility Address :	270 Pleasant Street, ROCKLAND, ME 4841
County :	KNOX

Site Details

ACRES Property ID :	228686
EPA ID :	N/R
Acreage and Greenspace Created :	N/R
Amount of Funding Expended on This Activity:	N/R
Assessment Phase :	N/R
Awp Catalyst Yn :	N/R
Cf State Code :	N/R

DRAFT

Map Id: 122
Direction: WNW
Distance: 0.958 mi., 5061 ft.
Elevation: 41 ft.
Relative: Higher

Site Name : ROCKLAND CITY HALL | SNOW DUMP |
ROCKLAND, CITY OF
270 PLEASANT ST
ROCKLAND | Rockland, ME 04841

Database(s) : [BROWNFIELDS-ACRES, DEBRIS EPA LF, DEBRIS EPA SWRCY, ECHO, EJ BROWNFIELDS, FED BROWNFIELDS, FRS, HIST FED BROWNFIELDS, ICIS, INACTIVE PCS, MANIFEST EPA, NPDES - ME, PCS FACILITY, SPILLS - ME, SWF/LF - ME] ***(cont.)***

Envirosite ID: 3225987
EPA ID: N/R

FED BROWNFIELDS ***(cont.)***

Cleanup Doc :	N/R
Congressional District :	N/R
Current Owner :	N/R
Date ICs in Place :	N/R
Description/History :	N/R
EPA Region :	1
Entity Providing Assessment Funds :	N/R
Fca Fy :	N/R
Flag EC In Place :	N/R
Flag EC Required :	N/R
Future Use: Multistory (arces) :	N/R
GPA Type Description :	N/R
GPA Type ID :	N/R
Grant ID :	N/R
Ind Name :	N/R
Indicate Whether Institutional Controls are in Place:	N/R
Other Media Ind :	N/R
Past Use: Multistory (arces) :	N/R
Primary Name :	N/R
Program Code :	BF
ReDev Name of Entity Providing Funds:	N/R
Registry ID :	N/R
Rfr Notation :	N/R
Stcntrbg :	N/R
Sub Name :	N/R
Cooperative Agreement Recipient Name:	Midcoast Economic Development District
Cooperative Agreement Number :	96176401
Type of CA Funding Used :	N/R
For Assessment, Cleanup, Multipurpose and RLF CAs, Type of Funding:	N/R
Property Alias :	N/R
Property Owner :	Government
Size (in acres) :	13.55
Parcel Number(s) :	Tax Map 57 Lot A2
Is this property enrolled in a State or Tribal Voluntary Response Program?:	Y
Date of Enrollment :	N/R
AA Activity Funded :	Phase I
Assessment Start Date :	2016-05-05
Assessment Completion Date :	2016-06-06
AA Name of Entity Providing Funds :	EPA
AA Source of Funding :	N/R
Indicate Whether Cleanup is Necessary:	N
Contaminants Found :	N/R
Contaminants Cleaned Up :	N/R
Contaminants REC :	N/R
Media Affected :	N/R
Media Cleaned Up :	N/R

DRAFT

Map Id: 122
Direction: WNW
Distance: 0.958 mi., 5061 ft.
Elevation: 41 ft.
Relative: Higher

Site Name : ROCKLAND CITY HALL | SNOW DUMP |
ROCKLAND, CITY OF
270 PLEASANT ST
ROCKLAND | Rockland, ME 04841

Database(s) : [BROWNFIELDS-ACRES, DEBRIS EPA LF, DEBRIS EPA SWRCY, ECHO, EJ BROWNFIELDS, FED BROWNFIELDS, FRS, HIST FED BROWNFIELDS, ICIS, INACTIVE PCS, MANIFEST EPA, NPDES - ME, PCS FACILITY, SPILLS - ME, SWF/LF - ME] ***(cont.)***

Envirosite ID: 3225987
EPA ID: N/R

FED BROWNFIELDS ***(cont.)***

Cleanup Activity Start Date :	N/R
Cleanup Activity Completion Date :	N/R
Indicate whether Cleanup/Treatment Technology(ies) Were Implemented:	N/R
Excavation and Disposal of Soils :	N/R
Extraction of Contaminants (soil vapor, free product, groundwater, etc.):	N/R
Removal of Materials (tanks and piping, etc.):	N/R
Reduction of Contaminants through Bioremediation/Phytoremediation:	N/R
Cleanup of Structures (removal/abatement of asbestos/lead, PCB caulk, other contaminated building materials, etc.):	N/R
Additional Cleanup/Treatment Technology(ies) Information:	N/R
Address of Data Source (URL if available):	N/R
Indicate Whether Engineering Controls are Required:	N
Cover Technologies (e.g., Capping) :	N/R
Security (e.g., Guard, Fence) :	N/R
Immobilization Process (e.g., Encapsulaton, In-Situ Solidification):	N/R
Engineering Barriers (e.g., Slurry Walls, Sheet):	N/R
Other :	N/R
Additional Engineering Controls Information:	N/R
Indicate Whether Engineering Controls are in Place:	N/R
ACRES Cleaned Up :	N/R
Number of Cleanup Jobs Leveraged :	N/R
Section 128(a) State/Tribal :	N/R
Multipurpose - Cost Share Amount :	N/R
Cleanup - Cost Share Amount :	N/R
RLF Loan - RLF Loan Amount :	N/R
RLF Loan - Cost Share Amount :	N/R
RLF Loan - Program income Amount :	N/R
Date RLF Loan Signed :	N/R
RLF Loan - Repayment Period :	N/R
RLF Loan - Interest Rate :	N/R
RLF Subgrant - RLF Subgrant Amount :	N/R
RLF Subgrant - Cost Share Amount :	N/R
RLF Subgrant - Program Income Amount:	N/R
Date RLF Subgrant Signed :	N/R
Cleanup Source of Funding :	N/R
Cleanup Name of Entity Providing Funds:	N/R

DRAFT

Map Id: 122
Direction: WNW
Distance: 0.958 mi., 5061 ft.
Elevation: 41 ft.
Relative: Higher

Site Name : ROCKLAND CITY HALL | SNOW DUMP |
ROCKLAND, CITY OF
270 PLEASANT ST
ROCKLAND | Rockland, ME 04841

Database(s) : [BROWNFIELDS-ACRES, DEBRIS EPA LF, DEBRIS EPA SWRCY, ECHO, EJ BROWNFIELDS, FED BROWNFIELDS, FRS, HIST FED BROWNFIELDS, ICIS, INACTIVE PCS, MANIFEST EPA, NPDES - ME, PCS FACILITY, SPILLS - ME, SWF/LF - ME] ***(cont.)***

Envirosite ID: 3225987
EPA ID: N/R

FED BROWNFIELDS ***(cont.)***

Cleanup Activity Funded :	N/R
Indicate whether Institutional Controls are Required:	N
Proprietary Controls (e.g., easements, covenants):	N/R
Informational Devices (e.g., state registries, deed notices):	N/R
Governmental Controls (e.g., zoning, building codes, land use restrictions):	N/R
Enforcement/Permit Tools (e.g., permits, consent decrees):	N/R
Additional Institutional Controls Information:	N/R
Address of Data Sources (URL if available):	N/R
Indicate Whether Institutional Controls in Place:	N/R
Redevelopment Start Date :	N/R
Redevelopment Completion Date :	N/R
ReDev Source of Funding :	N/R
ReDev Activity Funded :	N/R
Number of Redevelopment Jobs Leveraged:	N/R
Redevelopment Land Use: Residential :	N/R
Redevelopment Land Use: Greenspace :	N/R
Redevelopment Land Use: Industrial :	N/R
Redevelopment Land Use: Commercial :	N/R
Predominant Past Use(s) Residential :	N/R
Predominant Past Use(s) Greenspace :	N/R
Predominant Past Use(s) Industrial :	N/R
Predominant Past Use(s) Commercial :	N/R
Latitude :	44.096576
Longitude :	-69.128462

ACRES Property ID :	228686
EPA ID :	N/R
Acreage and Greenspace Created :	N/R
Amount of Funding Expended on This Activity:	N/R
Assessment Phase :	N/R
Awp Catalyst Yn :	N/R
Cf State Code :	N/R
Cleanup Doc :	N/R
Congressional District :	N/R
Current Owner :	N/R
Date ICs in Place :	N/R
Description/History :	N/R
EPA Region :	1

DRAFT

Map Id: 122
Direction: WNW
Distance: 0.958 mi., 5061 ft.
Elevation: 41 ft.
Relative: Higher

Site Name : ROCKLAND CITY HALL | SNOW DUMP |
ROCKLAND, CITY OF
270 PLEASANT ST
ROCKLAND | Rockland, ME 04841

Database(s) : [BROWNFIELDS-ACRES, DEBRIS EPA LF, DEBRIS EPA SWRCY, ECHO, EJ BROWNFIELDS, FED BROWNFIELDS, FRS, HIST FED BROWNFIELDS, ICIS, INACTIVE PCS, MANIFEST EPA, NPDES - ME, PCS FACILITY, SPILLS - ME, SWF/LF - ME] ***(cont.)***

Envirosite ID: 3225987
EPA ID: N/R

FED BROWNFIELDS ***(cont.)***

Entity Providing Assessment Funds :	N/R
Fca Fy :	N/R
Flag EC In Place :	N/R
Flag EC Required :	N/R
Future Use: Multistory (arces) :	N/R
GPA Type Description :	N/R
GPA Type ID :	N/R
Grant ID :	N/R
Ind Name :	N/R
Indicate Whether Institutional Controls are in Place:	N/R
Other Media Ind :	N/R
Past Use: Multistory (arces) :	N/R
Primary Name :	N/R
Program Code :	BF
ReDev Name of Entity Providing Funds:	N/R
Registry ID :	N/R
Rfr Notation :	N/R
Stcntrbg :	N/R
Sub Name :	N/R
Cooperative Agreement Recipient Name:	Midcoast Economic Development District
Cooperative Agreement Number :	96176401
Type of CA Funding Used :	N/R
For Assessment, Cleanup, Multipurpose and RLF CAs, Type of Funding:	N/R
Property Alias :	N/R
Property Owner :	Government
Size (in acres) :	13.55
Parcel Number(s) :	Tax Map 57 Lot A2
Is this property enrolled in a State or Tribal Voluntary Response Program?:	Y
Date of Enrollment :	N/R
AA Activity Funded :	N/R
Assessment Start Date :	N/R
Assessment Completion Date :	N/R
AA Name of Entity Providing Funds :	N/R
AA Source of Funding :	N/R
Indicate Whether Cleanup is Necessary:	N
Contaminants Found :	N/R
Contaminants Cleaned Up :	N/R
Contaminants REC :	N/R
Media Affected :	N/R
Media Cleaned Up :	N/R
Cleanup Activity Start Date :	N/R
Cleanup Activity Completion Date :	N/R
Indicate whether Cleanup/Treatment Technology(ies) Were Implemented:	N/R
Excavation and Disposal of Soils :	N/R

DRAFT

Map Id: 122
Direction: WNW
Distance: 0.958 mi., 5061 ft.
Elevation: 41 ft.
Relative: Higher

Site Name : ROCKLAND CITY HALL | SNOW DUMP |
ROCKLAND, CITY OF
270 PLEASANT ST
ROCKLAND | Rockland, ME 04841

Database(s) : [BROWNFIELDS-ACRES, DEBRIS EPA LF, DEBRIS EPA SWRCY, ECHO, EJ BROWNFIELDS, FED BROWNFIELDS, FRS, HIST FED BROWNFIELDS, ICIS, INACTIVE PCS, MANIFEST EPA, NPDES - ME, PCS FACILITY, SPILLS - ME, SWF/LF - ME] ***(cont.)***

Envirosite ID: 3225987
EPA ID: N/R

FED BROWNFIELDS ***(cont.)***

Extraction of Contaminants (soil vapor, free product, groundwater, etc.):	N/R
Removal of Materials (tanks and piping, etc.):	N/R
Reduction of Contaminants through Bioremediation/Phytoremediation:	N/R
Cleanup of Structures (removal/abatement of asbestos/lead, PCB caulk, other contaminated building materials, etc.):	N/R
Additional Cleanup/Treatment Technology(ies) Information:	N/R
Address of Data Source (URL if available):	N/R
Indicate Whether Engineering Controls are Required:	N
Cover Technologies (e.g., Capping) :	N/R
Security (e.g., Guard, Fence) :	N/R
Immobilization Process (e.g., Encapsulaton, In-Situ Solidification):	N/R
Engineering Barriers (e.g., Slurry Walls, Sheet):	N/R
Other :	N/R
Additional Engineering Controls Information:	N/R
Indicate Whether Engineering Controls are in Place:	N/R
ACRES Cleaned Up :	N/R
Number of Cleanup Jobs Leveraged :	N/R
Section 128(a) State/Tribal :	N/R
Multipurpose - Cost Share Amount :	N/R
Cleanup - Cost Share Amount :	N/R
RLF Loan - RLF Loan Amount :	N/R
RLF Loan - Cost Share Amount :	N/R
RLF Loan - Program income Amount :	N/R
Date RLF Loan Signed :	N/R
RLF Loan - Repayment Period :	N/R
RLF Loan - Interest Rate :	N/R
RLF Subgrant - RLF Subgrant Amount :	N/R
RLF Subgrant - Cost Share Amount :	N/R
RLF Subgrant - Program Income Amount:	N/R
Date RLF Subgrant Signed :	N/R
Cleanup Source of Funding :	N/R
Cleanup Name of Entity Providing Funds:	N/R
Cleanup Activity Funded :	N/R
Indicate whether Institutional Controls are Required:	N
Proprietary Controls (e.g., easements, covenants):	N/R

DRAFT

Map Id: 122
Direction: WNW
Distance: 0.958 mi., 5061 ft.
Elevation: 41 ft.
Relative: Higher

Site Name : ROCKLAND CITY HALL | SNOW DUMP | ROCKLAND, CITY OF
270 PLEASANT ST
ROCKLAND | Rockland, ME 04841

Database(s) : [BROWNFIELDS-ACRES, DEBRIS EPA LF, DEBRIS EPA SWRCY, ECHO, EJ BROWNFIELDS, FED BROWNFIELDS, FRS, HIST FED BROWNFIELDS, ICIS, INACTIVE PCS, MANIFEST EPA, NPDES - ME, PCS FACILITY, SPILLS - ME, SWF/LF - ME] ***(cont.)***

Envirosite ID: 3225987
EPA ID: N/R

FED BROWNFIELDS ***(cont.)***

Informational Devices (e.g., state registries, deed notices):	N/R
Governmental Controls (e.g., zoning, building codes, land use restrictions):	N/R
Enforcement/Permit Tools (e.g., permits, consent decrees):	N/R
Additional Institutional Controls Information:	N/R
Address of Data Sources (URL if available):	N/R
Indicate Whether Institutional Controls in Place:	N/R
Redevelopment Start Date :	N/R
Redevelopment Completion Date :	N/R
ReDev Source of Funding :	N/R
ReDev Activity Funded :	N/R
Number of Redevelopment Jobs Leveraged:	N/R
Redevelopment Land Use: Residential :	N/R
Redevelopment Land Use: Greenspace :	N/R
Redevelopment Land Use: Industrial :	N/R
Redevelopment Land Use: Commercial :	N/R
Predominant Past Use(s) Residential :	N/R
Predominant Past Use(s) Greenspace :	N/R
Predominant Past Use(s) Industrial :	N/R
Predominant Past Use(s) Commercial :	N/R
Latitude :	44.096576
Longitude :	-69.128462

FRS

Facility Name :	ROCKLAND CITY HALL
Facility Address :	270 PLEASANT STREET, ROCKLAND, ME 04841
County :	KNOX

Site Details

Registry ID :	110070034264
FRS Facility URL :	Click here for hyperlink provided by the agency.
Last Date in Agency List :	2024-12-16

Source Description

DRAFT

Map Id: 122
Direction: WNW
Distance: 0.958 mi., 5061 ft.
Elevation: 41 ft.
Relative: Higher

Site Name : ROCKLAND CITY HALL | SNOW DUMP |
ROCKLAND, CITY OF
270 PLEASANT ST
ROCKLAND | Rockland, ME 04841

Database(s) : [BROWNFIELDS-ACRES, DEBRIS EPA LF, DEBRIS EPA SWRCY, ECHO, EJ BROWNFIELDS, FED BROWNFIELDS, FRS, HIST FED BROWNFIELDS, ICIS, INACTIVE PCS, MANIFEST EPA, NPDES - ME, PCS FACILITY, SPILLS - ME, SWF/LF - ME] ***(cont.)***

Envirosite ID: 3225987
EPA ID: N/R

FRS ***(cont.)***

Source Description :

ACRES stores information reported by EPA Brownfields grant recipients on brownfields properties assessed or cleaned up with grant funding as well as information on Targeted Brownfields Assessments performed by EPA Regions.

FRS Environmental Interest
Source and System ID : ACRES - 228686

Facility Name : SNOW DUMP
Facility Address : 270 PLEASANT ST, ROCKLAND, ME 04841
County : KNOX COUNTY

Site Details
Registry ID : 110070000844
FRS Facility URL : Click here for hyperlink provided by the agency.
Last Date in Agency List : 2024-12-16

Source Description
Source Description : The ME-EFIS, managed by the Department of Environmental Protection (DEP), integrates information on environmental facilities, permits, violations, enforcement actions, and compliance activities needed to support regulatory requirements and target environmental quality improvements for the water, air, solid waste, and hazardous waste program areas.
The NPDES module of the Compliance Information System (ICIS) tracks surface water permits issued under the Clean Water Act. Under NPDES, all facilities that discharge pollutants from any point source into waters of the United States are required to obtain a permit. The permit will likely contain limits on what can be discharged, impose monitoring and reporting requirements, and include other provisions to ensure that the discharge does not adversely affect water quality.

FRS Environmental Interest
Source and System ID : ICIS - MEG210009
ME-EFIS - FN000000125819230650

HIST FED BROWNFIELDS

Facility Name : Rockland City Hall

DRAFT

Map Id: 122
Direction: WNW
Distance: 0.958 mi., 5061 ft.
Elevation: 41 ft.
Relative: Higher

Site Name : ROCKLAND CITY HALL | SNOW DUMP | ROCKLAND, CITY OF
270 PLEASANT ST
ROCKLAND | Rockland, ME 04841

Database(s) : [BROWNFIELDS-ACRES, DEBRIS EPA LF, DEBRIS EPA SWRCY, ECHO, EJ BROWNFIELDS, FED BROWNFIELDS, FRS, HIST FED BROWNFIELDS, ICIS, INACTIVE PCS, MANIFEST EPA, NPDES - ME, PCS FACILITY, SPILLS - ME, SWF/LF - ME] ***(cont.)***

Envirosite ID: 3225987
EPA ID: N/R

HIST FED BROWNFIELDS ***(cont.)***

Facility Address : 270 Pleasant Street, ROCKLAND, ME 04841

Site Details

ACRES Property ID :	228686
Property Size (acres) :	13.55
Local Property Number(s) :	Tax Map 57 Lot A2
Ownership Entity :	Government
Current Owner :	City of Rockland
Did Ownership Change :	N
SFLLP fact into the ownership :	N/R
Latitude :	44.096576
Longitude :	-69.128462
Horizontal Collection Method :	N/R
Source Map Scale :	N/R
Reference Point :	N/R
Horizontal Reference Datum :	N/R

Description/History :

The Site consists of an approximate 13.55-acre, irregular-shaped parcel of land located in a mixed commercial and industrial area of Rockland. Prior to circa 1941, the Site was undeveloped and used as farmland. From circa 1941 to 1988, the Site was owned by various owners, and used as a residential dwelling and small business offices. In 1988, the Site was acquired by Camden & Rockland Water Co. and operated as the Maine Water Company. In 1995, the Site was acquired by the City of Rockland who has owned and operated the Site as the Rockland City Hall since that time.

Last Date in Agency List : 2023-10-03

Additional Details

Past Use: Greenspace (acres) :	N/R
Past Use: Residential (acres) :	N/R
Past Use: Commercial (acres) :	N/R
Past Use: Industrial (acres) :	N/R
Past Use: Multistory (acres) :	N/R
Cleanup Required :	N
Contaminants Found: Controlled Substances:	N/R
Contaminants Found: Petroleum :	N/R
Contaminants Found: Asbestos :	N/R
Contaminants Found: Lead :	N/R
Contaminants Found: PAHs :	N/R
Contaminants Found: PCBs :	N/R
Contaminants Found: VOCs :	N/R
Contaminants Found: Selenium :	N/R
Contaminants Found: Iron :	N/R

DRAFT

Map Id: 122
Direction: WNW
Distance: 0.958 mi., 5061 ft.
Elevation: 41 ft.
Relative: Higher

Site Name : ROCKLAND CITY HALL | SNOW DUMP |
ROCKLAND, CITY OF
270 PLEASANT ST
ROCKLAND | Rockland, ME 04841

Database(s) : [BROWNFIELDS-ACRES, DEBRIS EPA LF, DEBRIS EPA SWRCY, ECHO, EJ BROWNFIELDS, FED BROWNFIELDS, FRS, HIST FED BROWNFIELDS, ICIS, INACTIVE PCS, MANIFEST EPA, NPDES - ME, PCS FACILITY, SPILLS - ME, SWF/LF - ME] ***(cont.)***

Envirosite ID: 3225987
EPA ID: N/R

HIST FED BROWNFIELDS ***(cont.)***

Contaminants Found: Arsenic :	N/R
Contaminants Found: Cadmium :	N/R
Contaminants Found: Chromium :	N/R
Contaminants Found: Copper :	N/R
Contaminants Found: Mercury :	N/R
Contaminants Found: Nickel :	N/R
Contaminants Found: Pesticides :	N/R
Contaminants Found: SVOCs :	N/R
Contaminants Found: Other Metals :	N/R
Contaminants Found: Other :	N/R
Contaminants Found: Other (Descr) :	N/R
Contaminants Found: Unknown :	N/R
Contaminants Found: None :	N/R
Contaminants Cleaned Up: Controlled Substances:	N/R
Contaminants Cleaned Up: Petroleum :	N/R
Contaminants Cleaned Up: Asbestos :	N/R
Contaminants Cleaned Up: Lead :	N/R
Contaminants Cleaned Up: PAHs :	N/R
Contaminants Cleaned Up: PCBs :	N/R
Contaminants Cleaned Up: VOCs :	N/R
Contaminants Cleaned Up: Selenium :	N/R
Contaminants Cleaned Up: Iron :	N/R
Contaminants Cleaned Up: Arsenic :	N/R
Contaminants Cleaned Up: Cadmium :	N/R
Contaminants Cleaned Up: Chromium :	N/R
Contaminants Cleaned Up: Copper :	N/R
Contaminants Cleaned Up: Mercury :	N/R
Contaminants Cleaned Up: Nickel :	N/R
Contaminants Cleaned Up: Pesticides :	N/R
Contaminants Cleaned Up: SVOCs :	N/R
Contaminants Cleaned Up: Other Metals:	N/R
Contaminants Cleaned Up: Other :	N/R
Contaminants Cleaned Up: Other (Descr):	N/R
Contaminants Cleaned Up: Unknown :	N/R
Contaminants Cleaned Up: None :	N/R
Media Affected: Air :	N/R
Media Affected: Sediments :	N/R
Media Affected: Soil :	N/R
Media Affected: Drinking Water :	N/R
Media Affected: Ground Water :	N/R
Media Affected: Surface Water :	N/R
Media Affected: Bldg Materials :	N/R
Media Affected: Indoor Air :	N/R
Media Affected: Unknown :	N/R
Media Cleaned Up: Air :	N/R
Media Cleaned Up: Sediments :	N/R
Media Cleaned Up: Soil :	N/R

DRAFT

Map Id: 122
Direction: WNW
Distance: 0.958 mi., 5061 ft.
Elevation: 41 ft.
Relative: Higher

Site Name : ROCKLAND CITY HALL | SNOW DUMP |
ROCKLAND, CITY OF
270 PLEASANT ST
ROCKLAND | Rockland, ME 04841

Database(s) : [BROWNFIELDS-ACRES, DEBRIS EPA LF, DEBRIS EPA SWRCY, ECHO, EJ BROWNFIELDS, FED BROWNFIELDS, FRS, HIST FED BROWNFIELDS, ICIS, INACTIVE PCS, MANIFEST EPA, NPDES - ME, PCS FACILITY, SPILLS - ME, SWF/LF - ME] ***(cont.)***

Envirosite ID: 3225987
EPA ID: N/R

HIST FED BROWNFIELDS ***(cont.)***

Media Cleaned Up: Drinking Water :	N/R
Media Cleaned Up: Ground Water :	N/R
Media Cleaned Up: Surface Water :	N/R
Media Cleaned Up: Bldg Materials :	N/R
Media Cleaned Up: Indoor Air :	N/R
Media Cleaned Up: Unknown :	N/R
ST/Tribal Prg ID Number :	N/R
Further Action/Cleanup :	N/R
Enrollment ST/Tribal Prg :	N/R
Institutional Ctrl (ICs) Req? :	N
IC Category: Proprietary Controls :	N/R
IC Category: Informational Devices :	N/R
IC Category: Governmental Controls :	N/R
IC Category: Enforcement/Permit Tools:	N/R
ICs in Place? :	N/R
Date ICs in Place :	N/R
Future Use: Greenspace :	N/R
Future Use: Residential :	N/R
Future Use: Commercial :	N/R
Future Use: Industrial :	N/R
Future Use: Multistory (acres) :	N/R

Assessment Details

Cooperative Agreement Number :	96176401
Type of Brownfields Grant :	Assessment
Type of Funding :	N/R
Grant Recipient Name :	Midcoast Economic Development District
IC Data Address :	N/R
Redevelopment Completion Date :	N/R
Cleanup Start Date :	N/R
Cleanup Completion Date :	N/R
Redevelopment Start Date :	N/R
Number of Cleanup and Redev Jobs :	N/R
Acreage and Greenspace Created :	N/R
Photographs are Available :	N/R
Video is Available :	N/R
Accomplishment Counted :	N/R
Assessment Phase :	N/R
Assessment Start Date :	N/R
Assessment Completion Date :	N/R
Amount of Assessment Funding :	N/R
Source of Assessment Funding :	N/R
Entity Providing Assessment Funds :	N/R
Source of Cleanup Funding :	N/R
Entity Providing Cleanup Funds :	N/R
Amount of Cleanup Funding :	N/R
Source of Redevelopment Funding :	N/R

DRAFT

Map Id: 122
Direction: WNW
Distance: 0.958 mi., 5061 ft.
Elevation: 41 ft.
Relative: Higher

Site Name : ROCKLAND CITY HALL | SNOW DUMP |
ROCKLAND, CITY OF
270 PLEASANT ST
ROCKLAND | Rockland, ME 04841

Database(s) : [BROWNFIELDS-ACRES, DEBRIS EPA LF, DEBRIS EPA SWRCY, ECHO, EJ BROWNFIELDS, FED BROWNFIELDS, FRS, HIST FED BROWNFIELDS, ICIS, INACTIVE PCS, MANIFEST EPA, NPDES - ME, PCS FACILITY, SPILLS - ME, SWF/LF - ME] ***(cont.)***

Envirosite ID: 3225987
EPA ID: N/R

HIST FED BROWNFIELDS ***(cont.)***

Entity Prvding Redevelopment Funds :	N/R
Amount of Redevelopment Funding :	N/R
Cooperative Agreement Number :	96176401
Type of Brownfields Grant :	Assessment
Type of Funding :	N/R
Grant Recipient Name :	Midcoast Economic Development District
IC Data Address :	N/R
Redevelopment Completion Date :	N/R
Cleanup Start Date :	N/R
Cleanup Completion Date :	N/R
Redevelopment Start Date :	N/R
Number of Cleanup and Redev Jobs :	N/R
Acreage and Greenspace Created :	N/R
Photographs are Available :	N/R
Video is Available :	N/R
Accomplishment Counted :	Y
Assessment Phase :	N/R
Assessment Start Date :	2016-05-05
Assessment Completion Date :	2016-06-06
Amount of Assessment Funding :	4475
Source of Assessment Funding :	N/R
Entity Providing Assessment Funds :	EPA
Source of Cleanup Funding :	N/R
Entity Providing Cleanup Funds :	N/R
Amount of Cleanup Funding :	N/R
Source of Redevelopment Funding :	N/R
Entity Prvding Redevelopment Funds :	N/R
Amount of Redevelopment Funding :	N/R

ICIS

Facility Name :	SNOW DUMP
Facility Address :	270 PLEASANT ST, ROCKLAND, ME 04841

Site Details

NPDES ID :	MEG210009
ICIS Facility Interest ID :	3600259517
Facility UIN :	110070000844
Facility Type Code :	Municipal or Water District
Impaired Waters :	N/R
Latitude :	44.09759
Longitude :	-69.12893
Last Date in Agency List :	2025-03-06

DRAFT

Map Id: 122
Direction: WNW
Distance: 0.958 mi., 5061 ft.
Elevation: 41 ft.
Relative: Higher

Site Name : ROCKLAND CITY HALL | SNOW DUMP |
ROCKLAND, CITY OF
270 PLEASANT ST
ROCKLAND | Rockland, ME 04841

Database(s) : [BROWNFIELDS-ACRES, DEBRIS EPA LF, DEBRIS EPA SWRCY, ECHO, EJ BROWNFIELDS, FED BROWNFIELDS, FRS, HIST FED BROWNFIELDS, ICIS, INACTIVE PCS, MANIFEST EPA, NPDES - ME, PCS FACILITY, SPILLS - ME, SWF/LF - ME] ***(cont.)***

Envirosite ID: 3225987
EPA ID: N/R

INACTIVE PCS

Issue Date :	2016-12-13
Original Issue Date :	2016-12-13
Effective Date :	2016-12-13
Expiration Date :	2019-02-28
Retirement Date :	2019-08-14
Termination Date :	N/R
Issuing Agency :	N/R
Agency Type :	State
Activity ID :	3600887224
External Permit Number :	MEG210009
Facility Type Indicator :	NON-POTW
Permit Type :	General Permit Covered Facility-NPDES)
Major Minor Status :	N
Permit Status :	Expired
Total Design Flow Number :	N/R
Actual Average Flow Number :	N/R
State Water Body :	N/R
State Water Body Name :	N/R
Permit Name :	ROCKLAND CITY OF
Permit Comp Status :	Y
RNC Tracking :	Y
Master External Permit Number :	MEG210000
TMDL Interface :	N/R
EDMR Authorization :	N
Pretreatment Indicator :	N/R
Last Date in Agency List :	2025-03-10

MANIFEST EPA

Manifest Details

Manifest Number :	018438757FLE
Shipped Date :	2024-01-11
Updated Date :	2024-02-13
Received Date :	2024-01-24
Status :	Signed
Generator ID :	MEX020000000
Generator Name :	Rockland City of
Generator Address :	270 Pleasant Street, Rockland, ME 04841
Generator Mailing :	270 Pleasant Street, Rockland, ME 04841
Generator Contact :	Rockland City of
Destination ID :	ILD980613913
Destination Name :	Safety-Kleen Systems, Inc.
Destination Mailing :	633 East 138th Street, Dolton, IL 60419
Destination Address :	633 East 138th Street, Dolton, IL 60419
Destination Contact :	N/R
Submission Type :	DataImage5Copy
Origin Type :	Service
Manifest Residue :	N
Rejection :	N

DRAFT

Map Id: 122
Direction: WNW
Distance: 0.958 mi., 5061 ft.
Elevation: 41 ft.
Relative: Higher

Site Name : ROCKLAND CITY HALL | SNOW DUMP |
ROCKLAND, CITY OF
270 PLEASANT ST
ROCKLAND | Rockland, ME 04841

Database(s) : [BROWNFIELDS-ACRES, DEBRIS EPA LF, DEBRIS EPA SWRCY, ECHO, EJ BROWNFIELDS, FED BROWNFIELDS, FRS, HIST FED BROWNFIELDS, ICIS, INACTIVE PCS, MANIFEST EPA, NPDES - ME, PCS FACILITY, SPILLS - ME, SWF/LF - ME] ***(cont.)***

Envirosite ID: 3225987
EPA ID: N/R

MANIFEST EPA ***(cont.)***

Last Date in Agency List :	2024-12-03

Waste Details

Waste Line Number :	1
Is DOT Hazardous :	Y
DOT ID Number :	UN1203
DOT Information :	UN1203, WASTE GASOLINE MIXTURE, 3, PG II
Non Waste Description :	N/R
Quantity :	400 Pounds
Quantity Tons, Acute, Non-Acute :	0.2, 0, 0.2
Quantity Kg, Acute, Non-Acute :	0, 181.406
Quantity Tons, Haz, Non-Haz :	0.2,
Quantity Kg, Haz, Non-Haz :	181.406,
Management Method :	H061 - FUEL BLENDING
Is EPA Waste :	Y
Federal Code :	D001, D018
State Code :	N/R

NPDES - ME

Facility Name :	SNOW DUMP
Facility Address :	270 PLEASANT ST, ROCKLAND
County :	Knox
NEPDES License ID :	MEG210009
Maine License ID :	W-009155
Company Name :	ROCKLAND CITY OF
Facility Rating :	MINOR
Facility Status :	ACTIVE
District Name :	CMRO - Augusta
Facility Comment :	N/R
Location A :	WITHIN 1M
Location M :	CALCULATED
Data Source :	EFIS DATABASE
GPS Date :	N/R
Latitude :	44.1032980000165
Longitude :	-69.1040609999515
Last Date in Agency List :	2025-02-18

PCS FACILITY

Issue Date :	2019-08-15
Original Issue Date :	2016-12-13
Effective Date :	2019-08-15
Expiration Date :	2024-08-11
Retirement Date :	N/R

DRAFT

Map Id: 122
Direction: WNW
Distance: 0.958 mi., 5061 ft.
Elevation: 41 ft.
Relative: Higher

Site Name : ROCKLAND CITY HALL | SNOW DUMP |
ROCKLAND, CITY OF
270 PLEASANT ST
ROCKLAND | Rockland, ME 04841

Database(s) : [BROWNFIELDS-ACRES, DEBRIS EPA LF, DEBRIS EPA SWRCY, ECHO, EJ BROWNFIELDS, FED BROWNFIELDS, FRS, HIST FED BROWNFIELDS, ICIS, INACTIVE PCS, MANIFEST EPA, NPDES - ME, PCS FACILITY, SPILLS - ME, SWF/LF - ME] ***(cont.)***

Envirosite ID: 3225987
EPA ID: N/R

PCS FACILITY ***(cont.)***

Termination Date :	N/R
Issuing Agency :	N/R
Agency Type :	State
Activity ID :	3601957775
External Permit Number :	N/R
Facility Type Indicator :	NON-POTW
Permit Type :	General Permit Covered Facility-NPDES)
Major Minor Status :	N
Permit Status :	Administratively Continued
Total Design Flow Number :	N/R
Actual Average Flow Number :	N/R
State Water Body :	N/R
State Water Body Name :	N/R
Permit Name :	ROCKLAND CITY OF
Permit Comp Status :	N/R
RNC Tracking :	Y
Master External Permit Number :	MEG210000
TMDL Interface :	N/R
EDMR Authorization :	N
Pretreatment Indicator :	N/R
Last Date in Agency List :	2025-03-10

SPILLS - ME

Facility Name :	CITY OF ROCKLAND
Facility Address :	270 PLEASANT ST, ROCKLAND, ME
Spill Number :	A-583-2002
Actual Spill Date :	N/R
Report Status :	Final Report
Spill Type :	Oil Incident
Location State Province :	ME
Incident Location :	Government - Local
Incident Source :	No Source
Spill Cause :	Other - Known Cause
Agency Hyperlink :	Click here for hyperlink provided by the agency.
Last Date in Agency List :	2024-09-10
Medium(s) :	None

Spill Logs

Log Location Description :	rockland
Log Location Town :	ROCKLAND
Log Tank Involved :	None
Log Note :	mystery drum

DRAFT

Map Id: 122
Direction: WNW
Distance: 0.958 mi., 5061 ft.
Elevation: 41 ft.
Relative: Higher

Site Name : ROCKLAND CITY HALL | SNOW DUMP |
ROCKLAND, CITY OF
270 PLEASANT ST
ROCKLAND | Rockland, ME 04841

Database(s) : [BROWNFIELDS-ACRES, DEBRIS EPA LF, DEBRIS EPA SWRCY, ECHO, EJ BROWNFIELDS, FED BROWNFIELDS, FRS, HIST FED BROWNFIELDS, ICIS, INACTIVE PCS, MANIFEST EPA, NPDES - ME, PCS FACILITY, SPILLS - ME, SWF/LF - ME] ***(cont.)***

Envirosite ID: 3225987
EPA ID: N/R

SPILLS - ME ***(cont.)***

Products Found

Product Code :	WASTE OIL/USED MOTOR OIL
Product Amount :	0 gals.
Facility Name :	ROCKLAND CITY HALL
Facility Address :	270 PLEASANT ST, ROCKLAND, ME
Spill Number :	A-42-2002
Actual Spill Date :	2002-01-23
Report Status :	Final Report
Spill Type :	Oil Incident
Location State Province :	ME
Incident Location :	Government - Local
Incident Source :	Land Transportation - Passenger Vehicle
Spill Cause :	Corrosion - Other
Agency Hyperlink :	Click here for hyperlink provided by the agency.
Last Date in Agency List :	2024-09-10
Medium(s) :	Land

Spill Logs

Log Location Description :	N/R
Log Location Town :	ROCKLAND
Log Tank Involved :	None
Log Note :	spill from police car gas tank in back of town office

Products Found

Product Code :	UNLEADED GASOLINE
Product Amount :	1 gals.

SWF/LF - ME

Facility Name :	ROCKLAND, CITY OF
Facility Address :	270 PLEASANT ST ROCKLAND ME 04841
DEP Number :	S-006206-WD- C-R
Telephone :	2075948431
Location :	ROCKLAND
Last Date in Agency List :	2021-03-27

DRAFT

Map Id: 123
Direction: NNW
Distance: 0.970 mi., 5121 ft.
Elevation: 38 ft.
Relative: Higher

Site Name : MCLAIN SCHOOL | ME0000605 | ME0094763
28 LINCOLN STREET
ROCKLAND, ME 04841

Database(s) : [ALL SITES - ME, BROWNFIELDS - ME, BROWNFIELDS-ACRES, EJ BROWNFIELDS, FED BROWNFIELDS, FRS, HIST FED BROWNFIELDS]

Envirosite ID: 50665803
EPA ID: N/R

ALL SITES - ME

Facility Name :	MCLAIN SCHOOL
Facility Address :	28 LINCOLN STREET, ROCKLAND
County :	KNOX
Status Date :	2019-09-19
Site Number :	REM02988
Program :	N/R
Alias :	N/R
Acres :	0
IC Controls :	False
Status :	REMEDIATION STAGE
Sub Status :	NEED (AWAITING RESOURCES)
Latitude :	44.10708
Longitude :	-69.11494
Last Date in Agency List :	2024-12-16

BROWNFIELDS - ME

Facility Name :	MCLAIN SCHOOL
Facility Address :	28 LINCOLN STREET, ROCKLAND
County :	KNOX
Status Date :	2019-09-19
Site Number :	REM02988
Program :	BROWNFIELDS-104K
Alias :	N/R
Acres :	0
IC Controls :	False
Status :	REMEDIATION STAGE
Sub Status :	NEED (AWAITING RESOURCES)
Latitude :	44.10708
Longitude :	-69.11494
Last Date in Agency List :	2024-12-16

BROWNFIELDS-ACRES

Facility Name :	McLain School
Facility Address :	28 Lincoln Street, ROCKLAND, ME 04841
County :	KNOX

Site Details

Property ID :	239626
EPA FRS ID :	N/R
EPA FRS Site Name :	N/R
Alias Name :	N/R
Current Use :	N/R
Future Use :	N/R
GP Funding Type ID :	Petroleum

DRAFT

Map Id: 123
Direction: NNW
Distance: 0.970 mi., 5121 ft.
Elevation: 38 ft.
Relative: Higher

Site Name : MCLAIN SCHOOL | ME0000605 | ME0094763
28 LINCOLN STREET
ROCKLAND, ME 04841

Database(s) : [ALL SITES - ME, BROWNFIELDS - ME, BROWNFIELDS-ACRES, EJ BROWNFIELDS, FED BROWNFIELDS, FRS, HIST FED BROWNFIELDS] ***(cont.)***

Envirosite ID: 50665803
EPA ID: N/R

BROWNFIELDS-ACRES ***(cont.)***

Property Size :	0.47
Local Parcel Number :	Map 22 Lot D3
Former Use :	The Site consists of a rectangular-shaped lot that encompasses approximately 0.47-acres, located in a primarily residential area of Rockland. The property was developed with the current Site building (McLain School) in 1894. The Site has been operated as a school and/or school administrative office with alternative and adult education programs since that time.
Ownership Entity ID :	Government
Current Owner :	RSU 13
Photo Available :	Y
Video Available :	N
Ownership Change :	Y
Ownership Liability Factor :	Y
Cleanup Required Flag :	Y
Cleanup Required Date :	N/R
State Tribal Enroll ID Number :	N/R
State Tribal Enroll Date :	N/R
Property Not Enrolled Flag :	Y
NFA Issue Date :	N/R
Info Devices :	N/R
Check Pilot Flag :	N/R
CERCLIS WasteLAN Indicator :	N/R
RCRA Indicator :	N/R
BF Proj Number :	N/R
Mun Owned :	N/R
Approx Value :	N/R
Build Sqft :	N/R
Date of Form :	N/R
Add Date :	2019-04-30
Mod Date :	2020-01-31
Mod User :	xsdyer
CERCLIS Flag :	N/R
RFR Flag :	N
RFR Date :	N/R
RFR Grant ID :	N/R
Multi Story Flag :	N/R
Institutional Control In Place Flag :	N/R
Institutional Control In Place Date :	N/R
Institutional Control Additional Info:	N/R
Institutional Control Required Flag :	N
Institutional Control Required Date :	N/R
Institutional Control Data Address :	N/R
Property Controls :	N/R
Govt Controls :	N/R
Permit Tools :	N/R
Eng. Control in Place :	N/R
Eng. Control in Place Date :	N/R
Eng. Control Additional Info :	N/R
Eng. Control Required Flag :	N/R
Eng. Control Flag Cover Tech :	N/R

DRAFT

Map Id: 123
Direction: NNW
Distance: 0.970 mi., 5121 ft.
Elevation: 38 ft.
Relative: Higher

Site Name : MCLAIN SCHOOL | ME0000605 | ME0094763
28 LINCOLN STREET
ROCKLAND, ME 04841

Database(s) : [ALL SITES - ME, BROWNFIELDS - ME, BROWNFIELDS-ACRES, EJ BROWNFIELDS, FED BROWNFIELDS, FRS, HIST FED BROWNFIELDS] ***(cont.)***

Envirosite ID: 50665803
EPA ID: N/R

BROWNFIELDS-ACRES ***(cont.)***

Eng. Control Flag Immobilization :	N/R
Eng. Control Flag Barriers :	N/R
Eng. Control Flag Security :	N/R
Eng. Control Flag Other :	N/R
Eng. Control Other :	N/R
Eng. Control Data Address :	N/R
Cleanup Req Ukn Comment :	N/R
AWP Catalyst Y/N :	N/R
Lat/Long Override Flag :	Y
Latitude Measure :	44.1070717
Longitude Measure :	-69.1149929
Src Map Scale Num :	N/R
Ref Point ID :	N/R
Hcm Id :	N/R
Datum Code ID :	N/R
Horiz Accuracy Measure :	N/R
Last Date in Agency List :	2025-01-23

Contaminants Summary

Contaminant :	Asbestos
Contaminant Found :	Y
Contaminant Cleaned Up :	N/R
Other Description :	N/R
Other Cleaned Up :	N/R

Contaminant :	Petroleum/Petroleum Products
Contaminant Found :	N/R
Contaminant Cleaned Up :	N/R
Other Description :	N/R
Other Cleaned Up :	N/R

Affected Media

Media Affected :	Building Materials

EJ BROWNFIELDS

Facility Name :	MCLAIN SCHOOL
Facility Address :	28 LINCOLN STREET, ROCKLAND, ME 04841
County :	KNOX

Site Details

Registry ID :	110070556279
Program System :	ACRES
Program System ID :	239626
EPA Region :	Region 1

DRAFT

Map Id: 123
Direction: NNW
Distance: 0.970 mi., 5121 ft.
Elevation: 38 ft.
Relative: Higher

Site Name : MCLAIN SCHOOL | ME0000605 | ME0094763
28 LINCOLN STREET
ROCKLAND, ME 04841

Database(s) : [ALL SITES - ME, BROWNFIELDS - ME, BROWNFIELDS-ACRES, EJ BROWNFIELDS, FED BROWNFIELDS, FRS, HIST FED BROWNFIELDS] ***(cont.)***

Envirosite ID: 50665803
EPA ID: N/R

EJ BROWNFIELDS ***(cont.)***

Latitude :	44.10722
Longitude :	-69.11454
Facility URL :	Click here for hyperlink provided by the agency.
Last Date in Agency List :	2025-01-15

FED BROWNFIELDS

Facility Name :	McLain School
Facility Address :	28 Lincoln Street, ROCKLAND, ME 4841
County :	KNOX

Site Details

ACRES Property ID :	239626
EPA ID :	N/R
Acreage and Greenspace Created :	N/R
Amount of Funding Expended on This Activity:	N/R
Assessment Phase :	N/R
Awp Catalyst Yn :	N/R
Cf State Code :	N/R
Cleanup Doc :	N/R
Congressional District :	N/R
Current Owner :	N/R
Date ICs in Place :	N/R
Description/History :	N/R
EPA Region :	1
Entity Providing Assessment Funds :	N/R
Fca Fy :	N/R
Flag EC In Place :	N/R
Flag EC Required :	N/R
Future Use: Multistory (arces) :	N/R
GPA Type Description :	N/R
GPA Type ID :	N/R
Grant ID :	N/R
Ind Name :	N/R
Indicate Whether Institutional Controls are in Place:	N/R
Other Media Ind :	N/R
Past Use: Multistory (arces) :	N/R
Primary Name :	N/R
Program Code :	BF
ReDev Name of Entity Providing Funds:	N/R
Registry ID :	N/R
Rfr Notation :	N/R
Stcntrbg :	N/R
Sub Name :	N/R
Cooperative Agreement Recipient Name:	City of Rockland
Cooperative Agreement Number :	00A00038
Type of CA Funding Used :	Petroleum
For Assessment, Cleanup, Multipurpose and RLF CAs, Type of Funding:	N/R

DRAFT

Map Id: 123
Direction: NNW
Distance: 0.970 mi., 5121 ft.
Elevation: 38 ft.
Relative: Higher

Site Name : MCLAIN SCHOOL | ME0000605 | ME0094763
28 LINCOLN STREET
ROCKLAND, ME 04841

Database(s) : [ALL SITES - ME, BROWNFIELDS - ME, BROWNFIELDS-ACRES, EJ BROWNFIELDS, FED BROWNFIELDS, FRS, HIST FED BROWNFIELDS] ***(cont.)***

Envirosite ID: 50665803
EPA ID: N/R

FED BROWNFIELDS ***(cont.)***

Property Alias :	N/R
Property Owner :	Government
Size (in acres) :	0.47
Parcel Number(s) :	Map 22 Lot D3
Is this property enrolled in a State or Tribal Voluntary Response Program?:	Y
Date of Enrollment :	N/R
AA Activity Funded :	Phase I
Assessment Start Date :	2018-11-27
Assessment Completion Date :	2019-02-08
AA Name of Entity Providing Funds :	EPA
AA Source of Funding :	N/R
Indicate Whether Cleanup is Necessary:	Y
Contaminants Found :	N/R
Contaminants Cleaned Up :	N/R
Contaminants REC :	Asbestos
Media Affected :	Building Materials
Media Cleaned Up :	N/R
Cleanup Activity Start Date :	N/R
Cleanup Activity Completion Date :	N/R
Indicate whether Cleanup/Treatment Technology(ies) Were Implemented:	N/R
Excavation and Disposal of Soils :	N/R
Extraction of Contaminants (soil vapor, free product, groundwater, etc.):	N/R
Removal of Materials (tanks and piping, etc.):	N/R
Reduction of Contaminants through Bioremediation/Phytoremediation:	N/R
Cleanup of Structures (removal/abatement of asbestos/lead, PCB caulk, other contaminated building materials, etc.):	N/R
Additional Cleanup/Treatment Technology(ies) Information:	N/R
Address of Data Source (URL if available):	N/R
Indicate Whether Engineering Controls are Required:	N/R
Cover Technologies (e.g., Capping) :	N/R
Security (e.g., Guard, Fence) :	N/R
Immobilization Process (e.g., Encapsulaton, In-Situ Solidification):	N/R
Engineering Barriers (e.g., Slurry Walls, Sheet):	N/R
Other :	N/R
Additional Engineering Controls Information:	N/R
Indicate Whether Engineering Controls are in Place:	N/R
ACRES Cleaned Up :	N/R
Number of Cleanup Jobs Leveraged :	N/R
Section 128(a) State/Tribal :	N/R

DRAFT

Map Id: 123
Direction: NNW
Distance: 0.970 mi., 5121 ft.
Elevation: 38 ft.
Relative: Higher

Site Name : MCLAIN SCHOOL | ME0000605 | ME0094763
28 LINCOLN STREET
ROCKLAND, ME 04841

Database(s) : [ALL SITES - ME, BROWNFIELDS - ME, BROWNFIELDS-ACRES, EJ BROWNFIELDS, FED BROWNFIELDS, FRS, HIST FED BROWNFIELDS] ***(cont.)***

Envirosite ID: 50665803
EPA ID: N/R

FED BROWNFIELDS ***(cont.)***

Multipurpose - Cost Share Amount :	N/R
Cleanup - Cost Share Amount :	N/R
RLF Loan - RLF Loan Amount :	N/R
RLF Loan - Cost Share Amount :	N/R
RLF Loan - Program income Amount :	N/R
Date RLF Loan Signed :	N/R
RLF Loan - Repayment Period :	N/R
RLF Loan - Interest Rate :	N/R
RLF Subgrant - RLF Subgrant Amount :	N/R
RLF Subgrant - Cost Share Amount :	N/R
RLF Subgrant - Program Income Amount:	N/R
Date RLF Subgrant Signed :	N/R
Cleanup Source of Funding :	N/R
Cleanup Name of Entity Providing Funds:	N/R
Cleanup Activity Funded :	N/R
Indicate whether Institutional Controls are Required:	N
Proprietary Controls (e.g., easements, covenants):	N/R
Informational Devices (e.g., state registries, deed notices):	N/R
Governmental Controls (e.g., zoning, building codes, land use restrictions):	N/R
Enforcement/Permit Tools (e.g., permits, consent decrees):	N/R
Additional Institutional Controls Information:	N/R
Address of Data Sources (URL if available):	N/R
Indicate Whether Institutional Controls in Place:	N/R
Redevelopment Start Date :	N/R
Redevelopment Completion Date :	N/R
ReDev Source of Funding :	N/R
ReDev Activity Funded :	N/R
Number of Redevelopment Jobs Leveraged:	N/R
Redevelopment Land Use: Residential :	N/R
Redevelopment Land Use: Greenspace :	N/R
Redevelopment Land Use: Industrial :	N/R
Redevelopment Land Use: Commercial :	N/R
Predominant Past Use(s) Residential :	N/R
Predominant Past Use(s) Greenspace :	N/R
Predominant Past Use(s) Industrial :	N/R
Predominant Past Use(s) Commercial :	N/R
Latitude :	44.107072
Longitude :	-69.114993
ACRES Property ID :	239626
EPA ID :	N/R
Acreage and Greenspace Created :	N/R

DRAFT

Map Id: 123
Direction: NNW
Distance: 0.970 mi., 5121 ft.
Elevation: 38 ft.
Relative: Higher

Site Name : MCLAIN SCHOOL | ME0000605 | ME0094763
28 LINCOLN STREET
ROCKLAND, ME 04841

Database(s) : [ALL SITES - ME, BROWNFIELDS - ME, BROWNFIELDS-ACRES, EJ BROWNFIELDS, FED BROWNFIELDS, FRS, HIST FED BROWNFIELDS] ***(cont.)***

Envirosite ID: 50665803
EPA ID: N/R

FED BROWNFIELDS ***(cont.)***

Amount of Funding Expended on This Activity:	N/R
Assessment Phase :	N/R
Awp Catalyst Yn :	N/R
Cf State Code :	N/R
Cleanup Doc :	N/R
Congressional District :	N/R
Current Owner :	N/R
Date ICs in Place :	N/R
Description/History :	N/R
EPA Region :	1
Entity Providing Assessment Funds :	N/R
Fca Fy :	N/R
Flag EC In Place :	N/R
Flag EC Required :	N/R
Future Use: Multistory (arces) :	N/R
GPA Type Description :	N/R
GPA Type ID :	N/R
Grant ID :	N/R
Ind Name :	N/R
Indicate Whether Institutional Controls are in Place:	N/R
Other Media Ind :	N/R
Past Use: Multistory (arces) :	N/R
Primary Name :	N/R
Program Code :	BF
ReDev Name of Entity Providing Funds:	N/R
Registry ID :	N/R
Rfr Notation :	N/R
Stcntrbg :	N/R
Sub Name :	N/R
Cooperative Agreement Recipient Name:	City of Rockland
Cooperative Agreement Number :	00A00038
Type of CA Funding Used :	Petroleum
For Assessment, Cleanup, Multipurpose and RLF CAs, Type of Funding:	N/R
Property Alias :	N/R
Property Owner :	Government
Size (in acres) :	0.47
Parcel Number(s) :	Map 22 Lot D3
Is this property enrolled in a State or Tribal Voluntary Response Program?:	Y
Date of Enrollment :	N/R
AA Activity Funded :	Phase II
Assessment Start Date :	2019-02-08
Assessment Completion Date :	2019-09-19
AA Name of Entity Providing Funds :	EPA
AA Source of Funding :	N/R
Indicate Whether Cleanup is Necessary:	Y
Contaminants Found :	N/R
Contaminants Cleaned Up :	N/R
Contaminants REC :	Asbestos
Media Affected :	Building Materials

DRAFT

Map Id: 123
Direction: NNW
Distance: 0.970 mi., 5121 ft.
Elevation: 38 ft.
Relative: Higher

Site Name : MCLAIN SCHOOL | ME0000605 | ME0094763
28 LINCOLN STREET
ROCKLAND, ME 04841

Database(s) : [ALL SITES - ME, BROWNFIELDS - ME, BROWNFIELDS-ACRES, EJ BROWNFIELDS, FED BROWNFIELDS, FRS, HIST FED BROWNFIELDS] ***(cont.)***

Envirosite ID: 50665803
EPA ID: N/R

FED BROWNFIELDS ***(cont.)***

Media Cleaned Up :	N/R
Cleanup Activity Start Date :	N/R
Cleanup Activity Completion Date :	N/R
Indicate whether Cleanup/Treatment Technology(ies) Were Implemented:	N/R
Excavation and Disposal of Soils :	N/R
Extraction of Contaminants (soil vapor, free product, groundwater, etc.):	N/R
Removal of Materials (tanks and piping, etc.):	N/R
Reduction of Contaminants through Bioremediation/Phytoremediation:	N/R
Cleanup of Structures (removal/abatement of asbestos/lead, PCB caulk, other contaminated building materials, etc.):	N/R
Additional Cleanup/Treatment Technology(ies) Information:	N/R
Address of Data Source (URL if available):	N/R
Indicate Whether Engineering Controls are Required:	N/R
Cover Technologies (e.g., Capping) :	N/R
Security (e.g., Guard, Fence) :	N/R
Immobilization Process (e.g., Encapsulaton, In-Situ Solidification):	N/R
Engineering Barriers (e.g., Slurry Walls, Sheet):	N/R
Other :	N/R
Additional Engineering Controls Information:	N/R
Indicate Whether Engineering Controls are in Place:	N/R
ACRES Cleaned Up :	N/R
Number of Cleanup Jobs Leveraged :	N/R
Section 128(a) State/Tribal :	N/R
Multipurpose - Cost Share Amount :	N/R
Cleanup - Cost Share Amount :	N/R
RLF Loan - RLF Loan Amount :	N/R
RLF Loan - Cost Share Amount :	N/R
RLF Loan - Program income Amount :	N/R
Date RLF Loan Signed :	N/R
RLF Loan - Repayment Period :	N/R
RLF Loan - Interest Rate :	N/R
RLF Subgrant - RLF Subgrant Amount :	N/R
RLF Subgrant - Cost Share Amount :	N/R
RLF Subgrant - Program Income Amount:	N/R
Date RLF Subgrant Signed :	N/R
Cleanup Source of Funding :	N/R
Cleanup Name of Entity Providing Funds:	N/R
Cleanup Activity Funded :	N/R
Indicate whether Institutional Controls are Required:	N

DRAFT

Map Id: 123
Direction: NNW
Distance: 0.970 mi., 5121 ft.
Elevation: 38 ft.
Relative: Higher

Site Name : MCLAIN SCHOOL | ME0000605 | ME0094763
28 LINCOLN STREET
ROCKLAND, ME 04841

Database(s) : [ALL SITES - ME, BROWNFIELDS - ME, BROWNFIELDS-ACRES, EJ BROWNFIELDS, FED BROWNFIELDS, FRS, HIST FED BROWNFIELDS] ***(cont.)***

Envirosite ID: 50665803
EPA ID: N/R

FED BROWNFIELDS ***(cont.)***

Proprietary Controls (e.g., easements, covenants):	N/R
Informational Devices (e.g., state registries, deed notices):	N/R
Governmental Controls (e.g., zoning, building codes, land use restrictions):	N/R
Enforcement/Permit Tools (e.g., permits, consent decrees):	N/R
Additional Institutional Controls Information:	N/R
Address of Data Sources (URL if available):	N/R
Indicate Whether Institutional Controls in Place:	N/R
Redevelopment Start Date :	N/R
Redevelopment Completion Date :	N/R
ReDev Source of Funding :	N/R
ReDev Activity Funded :	N/R
Number of Redevelopment Jobs Leveraged:	N/R
Redevelopment Land Use: Residential :	N/R
Redevelopment Land Use: Greenspace :	N/R
Redevelopment Land Use: Industrial :	N/R
Redevelopment Land Use: Commercial :	N/R
Predominant Past Use(s) Residential :	N/R
Predominant Past Use(s) Greenspace :	N/R
Predominant Past Use(s) Industrial :	N/R
Predominant Past Use(s) Commercial :	N/R
Latitude :	44.107072
Longitude :	-69.114993

ACRES Property ID :	239626
EPA ID :	N/R
Acreage and Greenspace Created :	N/R
Amount of Funding Expended on This Activity:	N/R
Assessment Phase :	N/R
Awp Catalyst Yn :	N/R
Cf State Code :	N/R
Cleanup Doc :	N/R
Congressional District :	N/R
Current Owner :	N/R
Date ICs in Place :	N/R
Description/History :	N/R
EPA Region :	1
Entity Providing Assessment Funds :	N/R
Fca Fy :	N/R
Flag EC In Place :	N/R
Flag EC Required :	N/R
Future Use: Multistory (arces) :	N/R
GPA Type Description :	N/R
GPA Type ID :	N/R

DRAFT

Map Id: 123
Direction: NNW
Distance: 0.970 mi., 5121 ft.
Elevation: 38 ft.
Relative: Higher

Site Name : MCLAIN SCHOOL | ME0000605 | ME0094763
28 LINCOLN STREET
ROCKLAND, ME 04841

Database(s) : [ALL SITES - ME, BROWNFIELDS - ME, BROWNFIELDS-ACRES, EJ BROWNFIELDS, FED BROWNFIELDS, FRS, HIST FED BROWNFIELDS] ***(cont.)***

Envirosite ID: 50665803
EPA ID: N/R

FED BROWNFIELDS ***(cont.)***

Grant ID :	N/R
Ind Name :	N/R
Indicate Whether Institutional Controls are in Place:	N/R
Other Media Ind :	N/R
Past Use: Multistory (arces) :	N/R
Primary Name :	N/R
Program Code :	BF
ReDev Name of Entity Providing Funds:	N/R
Registry ID :	N/R
Rfr Notation :	N/R
Stcntrbg :	N/R
Sub Name :	N/R
Cooperative Agreement Recipient Name:	City of Rockland
Cooperative Agreement Number :	00A00038
Type of CA Funding Used :	Petroleum
For Assessment, Cleanup, Multipurpose and RLF CAs, Type of Funding:	N/R
Property Alias :	N/R
Property Owner :	Government
Size (in acres) :	0.47
Parcel Number(s) :	Map 22 Lot D3
Is this property enrolled in a State or Tribal Voluntary Response Program?:	Y
Date of Enrollment :	N/R
AA Activity Funded :	N/R
Assessment Start Date :	N/R
Assessment Completion Date :	N/R
AA Name of Entity Providing Funds :	N/R
AA Source of Funding :	N/R
Indicate Whether Cleanup is Necessary:	Y
Contaminants Found :	N/R
Contaminants Cleaned Up :	N/R
Contaminants REC :	Asbestos
Media Affected :	Building Materials
Media Cleaned Up :	N/R
Cleanup Activity Start Date :	N/R
Cleanup Activity Completion Date :	N/R
Indicate whether Cleanup/Treatment Technology(ies) Were Implemented:	N/R
Excavation and Disposal of Soils :	N/R
Extraction of Contaminants (soil vapor, free product, groundwater, etc.):	N/R
Removal of Materials (tanks and piping, etc.):	N/R
Reduction of Contaminants through Bioremediation/Phytoremediation:	N/R
Cleanup of Structures (removal/abatement of asbestos/lead, PCB caulk, other contaminated building materials, etc.):	N/R
Additional Cleanup/Treatment Technology(ies) Information:	N/R

DRAFT

Map Id: 123
Direction: NNW
Distance: 0.970 mi., 5121 ft.
Elevation: 38 ft.
Relative: Higher

Site Name : MCLAIN SCHOOL | ME0000605 | ME0094763
28 LINCOLN STREET
ROCKLAND, ME 04841

Database(s) : [ALL SITES - ME, BROWNFIELDS - ME, BROWNFIELDS-ACRES, EJ BROWNFIELDS, FED BROWNFIELDS, FRS, HIST FED BROWNFIELDS] ***(cont.)***

Envirosite ID: 50665803
EPA ID: N/R

FED BROWNFIELDS ***(cont.)***

Address of Data Source (URL if available):	N/R
Indicate Whether Engineering Controls are Required:	N/R
Cover Technologies (e.g., Capping) :	N/R
Security (e.g., Guard, Fence) :	N/R
Immobilization Process (e.g., Encapsulaton, In-Situ Solidification):	N/R
Engineering Barriers (e.g., Slurry Walls, Sheet):	N/R
Other :	N/R
Additional Engineering Controls Information:	N/R
Indicate Whether Engineering Controls are in Place:	N/R
ACRES Cleaned Up :	N/R
Number of Cleanup Jobs Leveraged :	N/R
Section 128(a) State/Tribal :	N/R
Multipurpose - Cost Share Amount :	N/R
Cleanup - Cost Share Amount :	N/R
RLF Loan - RLF Loan Amount :	N/R
RLF Loan - Cost Share Amount :	N/R
RLF Loan - Program income Amount :	N/R
Date RLF Loan Signed :	N/R
RLF Loan - Repayment Period :	N/R
RLF Loan - Interest Rate :	N/R
RLF Subgrant - RLF Subgrant Amount :	N/R
RLF Subgrant - Cost Share Amount :	N/R
RLF Subgrant - Program Income Amount:	N/R
Date RLF Subgrant Signed :	N/R
Cleanup Source of Funding :	N/R
Cleanup Name of Entity Providing Funds:	N/R
Cleanup Activity Funded :	N/R
Indicate whether Institutional Controls are Required:	N
Proprietary Controls (e.g., easements, covenants):	N/R
Informational Devices (e.g., state registries, deed notices):	N/R
Governmental Controls (e.g., zoning, building codes, land use restrictions):	N/R
Enforcement/Permit Tools (e.g., permits, consent decrees):	N/R
Additional Institutional Controls Information:	N/R
Address of Data Sources (URL if available):	N/R
Indicate Whether Institutional Controls in Place:	N/R
Redevelopment Start Date :	N/R
Redevelopment Completion Date :	N/R
ReDev Source of Funding :	N/R
ReDev Activity Funded :	N/R

DRAFT

Map Id: 123
Direction: NNW
Distance: 0.970 mi., 5121 ft.
Elevation: 38 ft.
Relative: Higher

Site Name : MCLAIN SCHOOL | ME0000605 | ME0094763
28 LINCOLN STREET
ROCKLAND, ME 04841

Database(s) : [ALL SITES - ME, BROWNFIELDS - ME, BROWNFIELDS-ACRES, EJ BROWNFIELDS, FED BROWNFIELDS, FRS, HIST FED BROWNFIELDS] ***(cont.)***

Envirosite ID: 50665803
EPA ID: N/R

FED BROWNFIELDS ***(cont.)***

Number of Redevelopment Jobs Leveraged:	N/R
Redevelopment Land Use: Residential :	N/R
Redevelopment Land Use: Greenspace :	N/R
Redevelopment Land Use: Industrial :	N/R
Redevelopment Land Use: Commercial :	N/R
Predominant Past Use(s) Residential :	N/R
Predominant Past Use(s) Greenspace :	N/R
Predominant Past Use(s) Industrial :	N/R
Predominant Past Use(s) Commercial :	N/R
Latitude :	44.107072
Longitude :	-69.114993

FRS

Facility Name :	MCLAIN SCHOOL
Facility Address :	28 LINCOLN STREET, ROCKLAND, ME 04841
County :	KNOX

Site Details

Registry ID :	110070556279
FRS Facility URL :	Click here for hyperlink provided by the agency.
Last Date in Agency List :	2024-12-16

Source Description

Source Description :

ACRES stores information reported by EPA Brownfields grant recipients on brownfields properties assessed or cleaned up with grant funding as well as information on Targeted Brownfields Assessments performed by EPA Regions.

FRS Environmental Interest

Source and System ID :	ACRES - 239626
Facility Name :	RSU 13 CUSHING K-4 COMMUNITY SCHOOL-TREATMENT PLANT 1
Facility Address :	28 LINCOLN STREET, ROCKLAND, ME 04841
County :	N/R

Site Details

Registry ID :	110052304243
FRS Facility URL :	Click here for hyperlink provided by the agency.
Last Date in Agency List :	2021-05-03

DRAFT

Map Id: 123
Direction: NNW
Distance: 0.970 mi., 5121 ft.
Elevation: 38 ft.
Relative: Higher

Site Name : MCLAIN SCHOOL | ME0000605 | ME0094763
28 LINCOLN STREET
ROCKLAND, ME 04841

Database(s) : [ALL SITES - ME, BROWNFIELDS - ME, BROWNFIELDS-ACRES, EJ BROWNFIELDS, FED BROWNFIELDS, FRS, HIST FED BROWNFIELDS] ***(cont.)***

Envirosite ID: 50665803
EPA ID: N/R

FRS ***(cont.)***

Source Description

Source Description :

The Safe Drinking Water Information System Federal Data Warehouse contains information about public water systems and their violations of EPA's drinking water regulations.

FRS Environmental Interest

Source and System ID :	SFDW - ME0094763 11795
Facility Name :	RSU 13 GILFORD BUTLER SCHOOL-TREATMENT PLANT 1
Facility Address :	28 LINCOLN STREET, ROCKLAND, ME 04841
County :	N/R

Site Details

Registry ID :	110052196119
FRS Facility URL :	Click here for hyperlink provided by the agency.
Last Date in Agency List :	2021-05-03

Source Description

Source Description :

The Safe Drinking Water Information System Federal Data Warehouse contains information about public water systems and their violations of EPA's drinking water regulations.

FRS Environmental Interest

Source and System ID :	SFDW - ME0000605 1432

HIST FED BROWNFIELDS

Facility Name :	McLain School
Facility Address :	28 Lincoln Street, ROCKLAND, ME 04841

Site Details

ACRES Property ID :	239626
Property Size (acres) :	.47
Local Property Number(s) :	Map 22 Lot D3
Ownership Entity :	Government
Current Owner :	RSU 13
Did Ownership Change :	Y

DRAFT

Map Id: 123
Direction: NNW
Distance: 0.970 mi., 5121 ft.
Elevation: 38 ft.
Relative: Higher

Site Name : MCLAIN SCHOOL | ME0000605 | ME0094763
28 LINCOLN STREET
ROCKLAND, ME 04841

Database(s) : [ALL SITES - ME, BROWNFIELDS - ME, BROWNFIELDS-ACRES, EJ BROWNFIELDS, FED BROWNFIELDS, FRS, HIST FED BROWNFIELDS] ***(cont.)***

Envirosite ID: 50665803
EPA ID: N/R

HIST FED BROWNFIELDS ***(cont.)***

SFLLP fact into the ownership :	Y
Latitude :	44.107072
Longitude :	-69.114993
Horizontal Collection Method :	N/R
Source Map Scale :	N/R
Reference Point :	N/R
Horizontal Reference Datum :	N/R
Description/History :	The Site consists of a rectangular-shaped lot that encompasses approximately 0.47-acres, located in a primarily residential area of Rockland. The property was developed with the current Site building (McLain School) in 1894. The Site has been operated as a school and/or school administrative office with alternative and adult education programs since that time.
Last Date in Agency List :	2023-10-03

Additional Details

Past Use: Greenspace (acres) :	N/R
Past Use: Residential (acres) :	N/R
Past Use: Commercial (acres) :	N/R
Past Use: Industrial (acres) :	N/R
Past Use: Multistory (acres) :	N/R
Cleanup Required :	Y
Contaminants Found: Controlled Substances:	N/R
Contaminants Found: Petroleum :	N/R
Contaminants Found: Asbestos :	Y
Contaminants Found: Lead :	N/R
Contaminants Found: PAHs :	N/R
Contaminants Found: PCBs :	N/R
Contaminants Found: VOCs :	N/R
Contaminants Found: Selenium :	N/R
Contaminants Found: Iron :	N/R
Contaminants Found: Arsenic :	N/R
Contaminants Found: Cadmium :	N/R
Contaminants Found: Chromium :	N/R
Contaminants Found: Copper :	N/R
Contaminants Found: Mercury :	N/R
Contaminants Found: Nickel :	N/R
Contaminants Found: Pesticides :	N/R
Contaminants Found: SVOCs :	N/R
Contaminants Found: Other Metals :	N/R
Contaminants Found: Other :	N/R
Contaminants Found: Other (Descr) :	N/R
Contaminants Found: Unknown :	N/R
Contaminants Found: None :	N/R
Contaminants Cleaned Up: Controlled Substances:	N/R
Contaminants Cleaned Up: Petroleum :	N/R
Contaminants Cleaned Up: Asbestos :	N/R

DRAFT

Map Id: 123
Direction: NNW
Distance: 0.970 mi., 5121 ft.
Elevation: 38 ft.
Relative: Higher

Site Name : MCLAIN SCHOOL | ME0000605 | ME0094763
28 LINCOLN STREET
ROCKLAND, ME 04841

Database(s) : [ALL SITES - ME, BROWNFIELDS - ME, BROWNFIELDS-ACRES, EJ BROWNFIELDS, FED BROWNFIELDS, FRS, HIST FED BROWNFIELDS] ***(cont.)***

Envirosite ID: 50665803
EPA ID: N/R

HIST FED BROWNFIELDS ***(cont.)***

Contaminants Cleaned Up: Lead :	N/R
Contaminants Cleaned Up: PAHs :	N/R
Contaminants Cleaned Up: PCBs :	N/R
Contaminants Cleaned Up: VOCs :	N/R
Contaminants Cleaned Up: Selenium :	N/R
Contaminants Cleaned Up: Iron :	N/R
Contaminants Cleaned Up: Arsenic :	N/R
Contaminants Cleaned Up: Cadmium :	N/R
Contaminants Cleaned Up: Chromium :	N/R
Contaminants Cleaned Up: Copper :	N/R
Contaminants Cleaned Up: Mercury :	N/R
Contaminants Cleaned Up: Nickel :	N/R
Contaminants Cleaned Up: Pesticides :	N/R
Contaminants Cleaned Up: SVOCs :	N/R
Contaminants Cleaned Up: Other Metals:	N/R
Contaminants Cleaned Up: Other :	N/R
Contaminants Cleaned Up: Other (Descr):	N/R
Contaminants Cleaned Up: Unknown :	N/R
Contaminants Cleaned Up: None :	N/R
Media Affected: Air :	N/R
Media Affected: Sediments :	N/R
Media Affected: Soil :	N/R
Media Affected: Drinking Water :	N/R
Media Affected: Ground Water :	N/R
Media Affected: Surface Water :	N/R
Media Affected: Bldg Materials :	Y
Media Affected: Indoor Air :	N/R
Media Affected: Unknown :	N/R
Media Cleaned Up: Air :	N/R
Media Cleaned Up: Sediments :	N/R
Media Cleaned Up: Soil :	N/R
Media Cleaned Up: Drinking Water :	N/R
Media Cleaned Up: Ground Water :	N/R
Media Cleaned Up: Surface Water :	N/R
Media Cleaned Up: Bldg Materials :	N/R
Media Cleaned Up: Indoor Air :	N/R
Media Cleaned Up: Unknown :	N/R
ST/Tribal Prg ID Number :	N/R
Further Action/Cleanup :	N/R
Enrollment ST/Tribal Prg :	N/R
Institutional Ctrl (ICs) Req? :	N
IC Category: Proprietary Controls :	N/R
IC Category: Informational Devices :	N/R
IC Category: Governmental Controls :	N/R
IC Category: Enforcement/Permit Tools:	N/R
ICs in Place? :	N/R
Date ICs in Place :	N/R
Future Use: Greenspace :	N/R
Future Use: Residential :	N/R
Future Use: Commercial :	N/R
Future Use: Industrial :	N/R
Future Use: Multistory (acres) :	N/R

DRAFT

Map Id: 123
Direction: NNW
Distance: 0.970 mi., 5121 ft.
Elevation: 38 ft.
Relative: Higher

Site Name : MCLAIN SCHOOL | ME0000605 | ME0094763
28 LINCOLN STREET
ROCKLAND, ME 04841

Database(s) : [ALL SITES - ME, BROWNFIELDS - ME, BROWNFIELDS-ACRES, EJ BROWNFIELDS, FED BROWNFIELDS, FRS, HIST FED BROWNFIELDS] ***(cont.)***

Envirosite ID: 50665803
EPA ID: N/R

HIST FED BROWNFIELDS ***(cont.)***

Assessment Details

Cooperative Agreement Number :	00A00038
Type of Brownfields Grant :	Assessment
Type of Funding :	Petroleum
Grant Recipient Name :	City of Rockland
IC Data Address :	N/R
Redevelopment Completion Date :	N/R
Cleanup Start Date :	N/R
Cleanup Completion Date :	N/R
Redevelopment Start Date :	N/R
Number of Cleanup and Redev Jobs :	N/R
Acreage and Greenspace Created :	N/R
Photographs are Available :	Y
Video is Available :	N
Accomplishment Counted :	Y
Assessment Phase :	N/R
Assessment Start Date :	2018-11-27
Assessment Completion Date :	2019-02-08
Amount of Assessment Funding :	4996
Source of Assessment Funding :	N/R
Entity Providing Assessment Funds :	EPA
Source of Cleanup Funding :	N/R
Entity Providing Cleanup Funds :	N/R
Amount of Cleanup Funding :	N/R
Source of Redevelopment Funding :	N/R
Entity Prvding Redevelopment Funds :	N/R
Amount of Redevelopment Funding :	N/R

Cooperative Agreement Number :	00A00038
Type of Brownfields Grant :	Assessment
Type of Funding :	Petroleum
Grant Recipient Name :	City of Rockland
IC Data Address :	N/R
Redevelopment Completion Date :	N/R
Cleanup Start Date :	N/R
Cleanup Completion Date :	N/R
Redevelopment Start Date :	N/R
Number of Cleanup and Redev Jobs :	N/R
Acreage and Greenspace Created :	N/R
Photographs are Available :	Y
Video is Available :	N
Accomplishment Counted :	N
Assessment Phase :	N/R
Assessment Start Date :	2019-02-08
Assessment Completion Date :	2019-09-19
Amount of Assessment Funding :	42685
Source of Assessment Funding :	N/R
Entity Providing Assessment Funds :	EPA
Source of Cleanup Funding :	N/R
Entity Providing Cleanup Funds :	N/R
Amount of Cleanup Funding :	N/R
Source of Redevelopment Funding :	N/R

DRAFT

Map Id: 123
Direction: NNW
Distance: 0.970 mi., 5121 ft.
Elevation: 38 ft.
Relative: Higher

Site Name : MCLAIN SCHOOL | ME0000605 | ME0094763
28 LINCOLN STREET
ROCKLAND, ME 04841

Database(s) : [ALL SITES - ME, BROWNFIELDS - ME, BROWNFIELDS-ACRES, EJ BROWNFIELDS, FED BROWNFIELDS, FRS, HIST FED BROWNFIELDS] ***(cont.)***

Envirosite ID: 50665803
EPA ID: N/R

HIST FED BROWNFIELDS ***(cont.)***

Entity Prvding Redevelopment Funds :	N/R
Amount of Redevelopment Funding :	N/R

DRAFT

ENVIROSITE ID	NAME	ADDRESS	CITY	ZIP	DATABASE(S)
57309473	ANGILA STENVEL	19 MAIN ST., ROCKLAND	ROCKLAND		LAST - ME, SPILLS - ME
37051933	BEHIND MAIN ST BUILDINGS	MAIN ST	ROCKLAND		SPILLS - ME
37052829	CENTRAL MAINE POWER	NORTH MAIN STREET POLE 15	ROCKLAND		SPILLS - ME
37058919	CENTRAL MAINE POWER	NORTH MAIN STREET POLE #1...	ROCKLAND		SPILLS - ME
37051578	CENTRAL MAINE POWER	GORDON DRIVE	ROCKLAND		SPILLS - ME
37018272	CROCKETTS GARAGE | CMP - ...	SO MAIN ST	ROCKLAND		LUST - ME, SPILLS - ME
56809558	FERRY BOAT	517A MAIN ST, ROCKLAND	ROCKLAND		SPILLS - ME
51870743	FISHER ENGINEERING	MAIN STREET	ROCKLAND	04841	OSHA
42604125	HISTORICAL CONTAMINATION	CNR OTIS & SOUTH MAIN STR...	ROCKLAND		SPILLS - ME
37039940	INTERSECTION OF RT. 1 AND...	ROUTE 1 (SOUTH MAIN ST.)	ROCKLAND		SPILLS - ME
37036891	KALLOCH FUEL BULK PLANT	GORDON DR - INDUSTRIAL PK	ROCKLAND		LAST - ME, SPILLS - ME
37034454	KEY BANK	MAIN ST.	ROCKLAND		LUST - ME, SPILLS - ME
37057822	LINDA BEAN LOBSTER CO.	GORDON DR	ROCKLAND		SPILLS - ME
37034499	MYSTERY SPILL	MAIN STREET	ROCKLAND		LUST - ME, SPILLS - ME
17511410	N/R	MAIN STREET ADJACENT TO 5...	ROCKLAND		ERNS
17704744	N/R	MAIN STATE FERRY TERMINAL...	ROCKLAND	04841	ERNS
17767411	N/R	MAIN ST NEAR CN BROWN ROC...		04841	ERNS
17767434	N/R	ROCK COAST SPORTS 456 MAI...	ROCKLAND		ERNS
17767764	N/R	ROCKLAND HARBOR PARK 277 ...	ROCKLAND		ERNS
17824522	N/R	720-BLOCK MAIN STREET	ROCKLAND		ERNS
37038487	N/R	BROADWAY BETWEEN LIME ROC...	ROCKLAND		SPILLS - ME
37012350	PRIVATE VEHICLE	MAIN STREET	ROCKLAND		SPILLS - ME
37060154	ROAD PAVEMENT	MAIN STREET	ROCKLAND		SPILLS - ME
37012202	ROADWAY SPILL	INTERSECTION PARK DR AND ...	ROCKLAND		SPILLS - ME
37018399	ROCKLAND HIGH SCHOOL	BROADWAY STREET	ROCKLAND		LUST - ME, SPILLS - ME
37015858	ROCKLAND SCALEHOUSE	MAIN ST	ROCKLAND		SPILLS - ME
48367859	SEAPRO INC	779 REAR MAIN ST	ROCKLAND		EPA UST, UST - ME
37049122	SOUTHSIDE BOAT RAMP	MECHANIC STREET	ROCKLAND		SPILLS - ME
37012421	STEEL PRO. INC.	MAIN ST.	ROCKLAND		SPILLS - ME
17086838	STEELE & MARSHALL	MAIN ST	ROCKLAND		EPA UST, UST - ME

DRAFT

FEDERAL RCRA NON-CORRACTS TSD FACILITIES LIST

ARCHIVED RCRA TSDF: Resource Conservation and Recovery Act hazardous waste transportation storage disposal and treatment facilities

Agency Version Date: 11/08/2024
Agency Update Frequency: Quarterly
Planned Next Contact: 05/01/2025
Agency: U.S. Environmental Protection Agency
Agency Contact: 215-814-2469
Most Recent Contact: 02/04/2025

RCRA TSDF: Resource Conservation and Recovery Act hazardous waste transportation storage disposal and treatment facilities

Agency Version Date: 11/08/2024
Agency Update Frequency: Quarterly
Planned Next Contact: 05/01/2025
Agency: U.S. Environmental Protection Agency
Agency Contact: 215-814-2469
Most Recent Contact: 02/04/2025

FEDERAL, STATE, AND TRIBAL REGISTERED STORAGE TANK LISTS

AST PBS: Bulk petroleum terminals with a total bulk storage capacity of 50,000 barrels or more.

Agency Version Date: 05/10/2024
Agency Update Frequency: Quarterly
Planned Next Contact: 04/23/2025
Agency: Department of Homeland Security
Agency Contact: 202-853-5361
Most Recent Contact: 01/27/2025

EPA UST: Facilities listed in the EPA UST Finder database

Agency Version Date: 03/28/2024
Agency Update Frequency: Quarterly
Planned Next Contact: 06/05/2025
Agency: EPA
Agency Contact: (202) 566-1667
Most Recent Contact: 03/11/2025

FEMA UST: FEMA underground storage tank listing

Agency Version Date: 06/07/2023
Agency Update Frequency: Varies
Planned Next Contact: 05/01/2025
Agency: FEMA
Agency Contact: 202-212-5283
Most Recent Contact: 02/04/2025

HIST INDIAN UST R4: Historical Underground Storage Tanks on Indian Land in EPA Region 4

Agency Version Date: 10/18/2023
Agency Update Frequency: No Longer Maintained
Planned Next Contact: 06/17/2025
Agency: U.S. Environmental Protection Agency Region 4
Agency Contact: 855-246-3642
Most Recent Contact: 03/21/2025

HIST INDIAN UST R6: Historical Underground Storage Tanks on Indian Land in EPA Region 6

Agency Version Date: 12/03/2021
Agency Update Frequency: Semi Annually
Planned Next Contact: 06/23/2025
Agency: U.S. Environmental Protection Agency Region 6
Agency Contact: 855-246-3642
Most Recent Contact: 03/27/2025

HIST INDIAN UST R7: Historical Underground Storage Tanks on Indian Land in EPA Region 7

Agency Version Date: 08/10/2021
Agency Update Frequency: Quarterly
Planned Next Contact: 06/16/2025
Agency: U.S. Environmental Protection Agency Region 7
Agency Contact: 855-246-3642
Most Recent Contact: 03/20/2025

INDIAN UST R1: Underground Storage Tanks on Indian Land in EPA Region 1

Agency Version Date: 09/04/2024
Agency Update Frequency: Quarterly
Planned Next Contact: 05/23/2025
Agency: U.S. Environmental Protection Agency Region 1
Agency Contact: 855-246-3642
Most Recent Contact: 02/26/2025

DRAFT

FEDERAL, STATE, AND TRIBAL REGISTERED STORAGE TANK LISTS (cont.)

INDIAN UST R10: Underground Storage Tanks on Indian Land in EPA Region 10

Agency Version Date: 09/30/2024
Agency Update Frequency: Quarterly
Planned Next Contact: 06/17/2025
Agency: U.S. Environmental Protection Agency Region 10
Agency Contact: 855-246-3642
Most Recent Contact: 03/21/2025

INDIAN UST R2: Underground Storage Tanks on Indian Land in EPA Region 2

Agency Version Date: 12/07/2016
Agency Update Frequency: Quarterly
Planned Next Contact: 05/23/2025
Agency: U.S. Environmental Protection Agency Region 2
Agency Contact: 855-246-3642
Most Recent Contact: 02/26/2025

INDIAN UST R4: Underground Storage Tanks on Indian Land in EPA Region 4

Agency Version Date: 09/30/2024
Agency Update Frequency: Semi Annually
Planned Next Contact: 06/17/2025
Agency: U.S. Environmental Protection Agency Region 4
Agency Contact: 855-246-3642
Most Recent Contact: 03/21/2025

INDIAN UST R5: Underground Storage Tanks on Indian Land in EPA Region 5

Agency Version Date: 09/18/2024
Agency Update Frequency: Varies
Planned Next Contact: 06/05/2025
Agency: U.S. Environmental Protection Agency Region 5
Agency Contact: 855-246-3642
Most Recent Contact: 03/11/2025

INDIAN UST R6: Underground Storage Tanks on Indian Land in EPA Region 6

Agency Version Date: 10/11/2024
Agency Update Frequency: Semi Annually
Planned Next Contact: 06/30/2025
Agency: U.S. Environmental Protection Agency Region 6
Agency Contact: 855-246-3642
Most Recent Contact: 04/03/2025

INDIAN UST R7: Underground Storage Tanks on Indian Land in EPA Region 7

Agency Version Date: 09/18/2024
Agency Update Frequency: Varies
Planned Next Contact: 06/05/2025
Agency: U.S. Environmental Protection Agency Region 7
Agency Contact: 855-246-3642
Most Recent Contact: 03/11/2025

INDIAN UST R8: Underground Storage Tanks on Indian Land in EPA Region 8

Agency Version Date: 09/03/2024
Agency Update Frequency: Quarterly
Planned Next Contact: 05/21/2025
Agency: U.S. Environmental Protection Agency Region 8
Agency Contact: 855-246-3642
Most Recent Contact: 02/24/2025

INDIAN UST R9: Underground Storage Tanks on Indian Land in EPA Region 9

Agency Version Date: 11/27/2024
Agency Update Frequency: Quarterly
Planned Next Contact: 05/21/2025
Agency: U.S. Environmental Protection Agency Region 9
Agency Contact: 855-246-3642
Most Recent Contact: 02/24/2025

AST - ME: Registered Aboveground Storage Tanks

Agency Version Date: 02/07/2025
Agency Update Frequency: Quarterly
Planned Next Contact: 05/06/2025
Agency: Department of Environmental Protection
Agency Contact: N/R
Most Recent Contact: 02/07/2025

UST - ME: Underground storage tank listing

Agency Version Date: 02/07/2025
Agency Update Frequency: Monthly
Planned Next Contact: 05/06/2025
Agency: Maine Department of Environmental Protection
Agency Contact: 207-287-2651
Most Recent Contact: 02/07/2025

DRAFT

FEDERAL, STATE, AND TRIBAL REGISTERED STORAGE TANK LISTS (cont.)

UST AOS - ME: Active and out of service registered underground storage tanks including tanks that have not been properly abandoned

Agency Version Date: 10/15/2024
Agency Update Frequency: Monthly
Planned Next Contact: 07/02/2025
Agency: Maine Department of Environmental Protection
Agency Contact: 207-287-2651
Most Recent Contact: 04/07/2025

FEDERAL CERCLIS LIST

CERCLIS NFRAP: The CERCLIS sites with No Further Remedial Action Planned from the CERCLIS program database. The Environmental Protection Agency decommissioned the CERCLIS data in 2014. The last update was November 12, 2013.

Agency Version Date: 09/13/2024
Agency Update Frequency: Quarterly
Planned Next Contact: 05/19/2025
Agency: U.S. Environmental Protection Agency
Agency Contact: 800-424-9346
Most Recent Contact: 02/19/2025

CERCLIS-HIST: The CERCLIS program database contains information on the assessment and remediation of federal hazardous waste sites. The Environmental Protection Agency decommissioned the CERCLIS data in 2014. The last update was November 12, 2013.

Agency Version Date: 09/13/2024
Agency Update Frequency: Quarterly
Planned Next Contact: 05/19/2025
Agency: U.S. Environmental Protection Agency
Agency Contact: 800-424-9346
Most Recent Contact: 02/19/2025

EPA SAA: Listing of Sites with Superfund Alternative Approach Agreements.

Agency Version Date: 09/16/2024
Agency Update Frequency: Quarterly
Planned Next Contact: 06/03/2025
Agency: U.S. Environmental Protection Agency
Agency Contact: 800-424-9346
Most Recent Contact: 03/07/2025

FEDERAL FACILITY: Sites where Federal Facilities Restoration and Reuse Office (FFRRO) arranged cleanup for Base Closure and Property Transfer at Federal Facilities

Agency Version Date: 09/13/2024
Agency Update Frequency: Varies
Planned Next Contact: 05/19/2025
Agency: U.S. Environmental Protection Agency
Agency Contact: 703-603-8712
Most Recent Contact: 02/19/2025

SEMS_8R_ACTIVE SITES: The Active Site Inventory Report displays site and location information at active SEMS sites. An active site is one at which site assessment, removal, remedial, enforcement, cost recovery, or oversight activities are being planned or conducted. NPL sites include latitude and longitude information. For non-NPL sites, a brief site status is provided.

Agency Version Date: 09/13/2024
Agency Update Frequency: Quarterly
Planned Next Contact: 05/19/2025
Agency: U.S. Environmental Protection Agency
Agency Contact: 703-603-8867
Most Recent Contact: 02/19/2025

SEMS_8R_ARCHIVED SITES: The Archived Site Inventory displays site and location information at sites archived from SEMS. An archived site is one at which EPA has determined that assessment has been completed and no further remedial action is planned under the Superfund program at this time.

Agency Version Date: 09/13/2024
Agency Update Frequency: Quarterly
Planned Next Contact: 05/19/2025
Agency: U.S. Environmental Protection Agency
Agency Contact: 703-603-8867
Most Recent Contact: 02/19/2025

DRAFT

FEDERAL RCRA CORRACTS FACILITIES LIST

CORRACTS: List of facilities where Resource Conservation and Recovery Act Corrective Action Program used to investigate and remediate hazardous releases

Agency Version Date: 11/08/2024
Agency Update Frequency: Quarterly
Planned Next Contact: 05/01/2025
Agency: U.S. Environmental Protection Agency
Agency Contact: 202-566-1667
Most Recent Contact: 02/04/2025

HIST CORRACTS 2: List of facilities where Resource Conservation and Recovery Act Corrective Action Program used to investigate and remediate hazardous releases that are no longer in current agency list.

Agency Version Date: 10/12/2018
Agency Update Frequency: Annually
Planned Next Contact: 06/23/2025
Agency: U.S. Environmental Protection Agency
Agency Contact: 202-566-1667
Most Recent Contact: 03/27/2025

FEDERAL DELISTED NPL SITE LIST

DELISTED NPL: National Priority List of sites that were delisted and no longer require action

Agency Version Date: 09/13/2024
Agency Update Frequency: Quarterly
Planned Next Contact: 05/19/2025
Agency: U.S. Environmental Protection Agency
Agency Contact: 703-603-8867
Most Recent Contact: 02/19/2025

DELISTED PROPOSED NPL: Sites that have been delisted from the proposed National Priority List

Agency Version Date: 09/13/2024
Agency Update Frequency: Quarterly
Planned Next Contact: 05/19/2025
Agency: U.S. Environmental Protection Agency
Agency Contact: 703-603-8867
Most Recent Contact: 02/19/2025

SEMS_DELETED NPL: All Deleted National Priority List Sties

Agency Version Date: 09/13/2024
Agency Update Frequency: Quarterly
Planned Next Contact: 05/19/2025
Agency: U.S. Environmental Protection Agency
Agency Contact: 703-603-8867
Most Recent Contact: 02/19/2025

FEDERAL RCRA GENERATORS LIST

EJ HAZ WASTE: Hazardous waste facilities from Environmental Justice.

Agency Version Date: 10/29/2024
Agency Update Frequency: Quarterly
Planned Next Contact: 04/21/2025
Agency: ejscreen.epa.gov
Agency Contact: (800) 962-6215
Most Recent Contact: 01/23/2025

HIST RCRA CESQG: List of Resource Conservation and Recovery Act licensed conditionally exempt small quantity generators that are no longer in current agency list.

Agency Version Date: 10/12/2018
Agency Update Frequency: Annually
Planned Next Contact: 06/23/2025
Agency: U.S. Environmental Protection Agency
Agency Contact: 215-814-2469
Most Recent Contact: 03/27/2025

HIST RCRA LQG: List of Resource Conservation and Recovery Act licensed large quantity generators that are no longer in current agency list.

Agency Version Date: 10/12/2018
Agency Update Frequency: Annually
Planned Next Contact: 06/23/2025
Agency: U.S. Environmental Protection Agency
Agency Contact: 215-814-2469
Most Recent Contact: 03/27/2025

DRAFT

FEDERAL RCRA GENERATORS LIST (cont.)

HIST RCRA NONGEN: List of Resource Conservation and Recovery Act licensed non-generators that are no longer in current agency list.

Agency Version Date: 10/12/2018
Agency Update Frequency: Annually
Planned Next Contact: 06/23/2025
Agency: U.S. Environmental Protection Agency
Agency Contact: 215-814-2469
Most Recent Contact: 03/27/2025

HIST RCRA SQG: List of Resource Conservation and Recovery Act licensed small quantity generators that are no longer in current agency list.

Agency Version Date: 10/12/2018
Agency Update Frequency: Annually
Planned Next Contact: 06/23/2025
Agency: U.S. Environmental Protection Agency
Agency Contact: 215-814-2469
Most Recent Contact: 03/27/2025

RCRA LQG: Resource Conservation and Recovery Act listing of licensed large quantity generators

Agency Version Date: 11/08/2024
Agency Update Frequency: Quarterly
Planned Next Contact: 05/01/2025
Agency: U.S. Environmental Protection Agency
Agency Contact: 215-814-2469
Most Recent Contact: 02/04/2025

RCRA NONGEN: Resource Conservation and Recovery Act listing of licensed non-generators

Agency Version Date: 11/08/2024
Agency Update Frequency: Varies
Planned Next Contact: 05/01/2025
Agency: U.S. Environmental Protection Agency
Agency Contact: 215-814-2469
Most Recent Contact: 02/04/2025

RCRA SQG: Resource Conservation and Recovery Act listing of licensed small quantity generators

Agency Version Date: 11/08/2024
Agency Update Frequency: Quarterly
Planned Next Contact: 05/01/2025
Agency: U.S. Environmental Protection Agency
Agency Contact: 215-814-2469
Most Recent Contact: 02/04/2025

RCRA VSQG: Resource Conservation and Recovery Act listing of licensed very small quantity generators.

Agency Version Date: 11/08/2024
Agency Update Frequency: Varies
Planned Next Contact: 05/01/2025
Agency: U.S. Environmental Protection Agency
Agency Contact: 215-814-2469
Most Recent Contact: 02/04/2025

FEDERAL, STATE, AND TRIBAL LEAKING STORAGE TANK LISTS

EPA LUST: Releases listed in the EPA UST Finder database

Agency Version Date: 03/28/2024
Agency Update Frequency: Quarterly
Planned Next Contact: 06/05/2025
Agency: EPA
Agency Contact: (202) 566-1667
Most Recent Contact: 03/11/2025

HIST INDIAN LUST R4: Historical Leaking Underground Storage Tanks on Indian Land in EPA Region 4

Agency Version Date: 10/18/2023
Agency Update Frequency: Quarterly
Planned Next Contact: 06/16/2025
Agency: U.S. Environmental Protection Agency Region 4
Agency Contact: 855-246-3642
Most Recent Contact: 03/20/2025

HIST INDIAN LUST R8: Historical Leaking Underground Storage Tanks on Indian Land in EPA Region 8

Agency Version Date: 08/16/2021
Agency Update Frequency: Quarterly
Planned Next Contact: 06/06/2025
Agency: U.S. Environmental Protection Agency Region 8
Agency Contact: 855-246-3642
Most Recent Contact: 03/12/2025

DRAFT

FEDERAL, STATE, AND TRIBAL LEAKING STORAGE TANK LISTS (cont.)

INDIAN LUST R1: Leaking Underground Storage Tanks on Indian Land in EPA Region 1

Agency Version Date: 09/04/2024
Agency Update Frequency: Quarterly
Planned Next Contact: 05/23/2025
Agency: U.S. Environmental Protection Agency Region 1
Agency Contact: 855-246-3642
Most Recent Contact: 02/26/2025

INDIAN LUST R10: Leaking Underground Storage Tanks on Indian Land in EPA Region 10

Agency Version Date: 09/30/2024
Agency Update Frequency: Quarterly
Planned Next Contact: 06/17/2025
Agency: U.S. Environmental Protection Agency Region 10
Agency Contact: 855-246-3642
Most Recent Contact: 03/21/2025

INDIAN LUST R2: Leaking Underground Storage Tanks on Indian Land in EPA Region 2

Agency Version Date: 12/07/2016
Agency Update Frequency: Quarterly
Planned Next Contact: 05/23/2025
Agency: U.S. Environmental Protection Agency Region 2
Agency Contact: 855-246-3642
Most Recent Contact: 02/26/2025

INDIAN LUST R4: Leaking Underground Storage Tanks on Indian Land in EPA Region 4

Agency Version Date: 09/30/2024
Agency Update Frequency: Semi Annually
Planned Next Contact: 06/17/2025
Agency: U.S. Environmental Protection Agency Region 4
Agency Contact: 855-246-3642
Most Recent Contact: 03/21/2025

INDIAN LUST R5: Leaking Underground Storage Tanks on Indian Land in EPA Region 5

Agency Version Date: 09/18/2024
Agency Update Frequency: Varies
Planned Next Contact: 06/05/2025
Agency: U.S. Environmental Protection Agency Region 5
Agency Contact: 855-246-3642
Most Recent Contact: 03/11/2025

INDIAN LUST R6: Leaking Underground Storage Tanks on Indian Land in EPA Region 6

Agency Version Date: 09/20/2024
Agency Update Frequency: Quarterly
Planned Next Contact: 06/09/2025
Agency: U.S. Environmental Protection Agency Region 6
Agency Contact: 855-246-3642
Most Recent Contact: 03/13/2025

INDIAN LUST R7: Leaking Underground Storage Tanks on Indian Land in EPA Region 7

Agency Version Date: 09/18/2024
Agency Update Frequency: Varies
Planned Next Contact: 06/05/2025
Agency: U.S. Environmental Protection Agency Region 7
Agency Contact: 855-246-3642
Most Recent Contact: 03/11/2025

INDIAN LUST R8: Leaking Underground Storage Tanks on Indian Land in EPA Region 8

Agency Version Date: 09/19/2024
Agency Update Frequency: Quarterly
Planned Next Contact: 06/09/2025
Agency: U.S. Environmental Protection Agency Region 8
Agency Contact: 855-246-3642
Most Recent Contact: 03/13/2025

INDIAN LUST R9: Leaking Underground Storage Tanks on Indian Land in EPA Region 9

Agency Version Date: 11/26/2024
Agency Update Frequency: Quarterly
Planned Next Contact: 05/19/2025
Agency: U.S. Environmental Protection Agency Region 9
Agency Contact: 855-246-3642
Most Recent Contact: 02/20/2025

LAST - ME: HOSS database

Agency Version Date: 09/05/2024
Agency Update Frequency: Varies
Planned Next Contact: 05/23/2025
Agency: Department of Environmental Protection
Agency Contact: (207) 287-2651
Most Recent Contact: 02/26/2025

DRAFT

FEDERAL, STATE, AND TRIBAL LEAKING STORAGE TANK LISTS (cont.)

LUST - ME: Leaking undersround storage tank site listing

Agency Version Date: 09/05/2024
Agency Update Frequency: Quarterly
Planned Next Contact: 05/23/2025
Agency: Maine Department of Environmental Protection
Agency Contact: 207-287-2651
Most Recent Contact: 02/26/2025

FEDERAL ERNS LIST

ERNS: Emergency Response Notification System records of reported spills

Agency Version Date: 09/09/2024
Agency Update Frequency: Annually
Planned Next Contact: 05/27/2025
Agency: National Response Center United States Coast Guard
Agency Contact: N/R
Most Recent Contact: 02/28/2025

FEDERAL INSTITUTIONAL CONTROLS / ENGINEERING CONTROLS REGISTRIES

FED E C: Federal listing of remediation sites with engineering controls

Agency Version Date: 01/01/2025
Agency Update Frequency: Varies
Planned Next Contact: 06/24/2025
Agency: U.S. Environmental Protection Agency
Agency Contact: 800-424-9346
Most Recent Contact: 03/28/2025

FED I C: Federal listing of remediation sites with institutional controls

Agency Version Date: 01/01/2025
Agency Update Frequency: Varies
Planned Next Contact: 06/24/2025
Agency: U.S. Environmental Protection Agency
Agency Contact: 800-424-9346
Most Recent Contact: 03/28/2025

LUCIS: Land Use Control Information Systems

Agency Version Date: 03/08/2023
Agency Update Frequency: Quarterly
Planned Next Contact: 04/29/2025
Agency: Department of the Navy: BRAC PMO
Agency Contact: (619) 532-0900
Most Recent Contact: 01/31/2025

LUCIS 2: Land Use Control Information Systems

Agency Version Date: 01/17/2018
Agency Update Frequency: No Longer Maintained
Planned Next Contact: 06/04/2025
Agency: Department of the Navy: BRAC PMO
Agency Contact: (619) 532-0900
Most Recent Contact: 03/10/2025

RCRA IC EC: Sites with institutional or engineering controls related to Resource Conservation and Recovery Act

Agency Version Date: 09/19/2024
Agency Update Frequency: Varies
Planned Next Contact: 06/09/2025
Agency: U.S. Environmental Protection Agency
Agency Contact: 215-814-2469
Most Recent Contact: 03/13/2025

FEDERAL NPL SITE LIST

NPL: List of priority contaminated sites among identified releases or threatened releases of hazardous substances pollutants or contaminants nationally

Agency Version Date: 09/13/2024
Agency Update Frequency: Quarterly
Planned Next Contact: 05/19/2025
Agency: U.S. Environmental Protection Agency
Agency Contact: 703-603-8867
Most Recent Contact: 02/19/2025

DRAFT

FEDERAL NPL SITE LIST (cont.)

NPL EPA R1 GIS: Geospatial data for the Environmental Protection Agency Region 1 National Priority List subject to environmental regulation

Agency Version Date: 09/13/2024
Agency Update Frequency: Quarterly
Planned Next Contact: 05/19/2025
Agency: U.S. Environmental Protection Agency
Agency Contact: 202-566-2132
Most Recent Contact: 02/19/2025

NPL EPA R3 GIS: Geospatial data for the Environmental Protection Agency Region 3 National Priority List subject to environmental regulation

Agency Version Date: 09/13/2024
Agency Update Frequency: Quarterly
Planned Next Contact: 05/19/2025
Agency: U.S. Environmental Protection Agency
Agency Contact: 202-566-2132
Most Recent Contact: 02/19/2025

NPL EPA R6 GIS: Geospatial data for the Environmental Protection Agency Region 6 National Priority List subject to environmental regulation

Agency Version Date: 09/13/2024
Agency Update Frequency: Quarterly
Planned Next Contact: 05/19/2025
Agency: U.S. Environmental Protection Agency
Agency Contact: 202-566-2132
Most Recent Contact: 02/19/2025

NPL EPA R8 GIS: Geospatial data for the Environmental Protection Agency Region 8 National Priority List subject to environmental regulation

Agency Version Date: 09/13/2024
Agency Update Frequency: Quarterly
Planned Next Contact: 05/19/2025
Agency: U.S. Environmental Protection Agency
Agency Contact: 202-566-2132
Most Recent Contact: 02/19/2025

NPL EPA R9 GIS: Geospatial data for the Environmental Protection Agency Region 9 National Priority List subject to environmental regulation

Agency Version Date: 09/13/2024
Agency Update Frequency: Quarterly
Planned Next Contact: 05/19/2025
Agency: U.S. Environmental Protection Agency
Agency Contact: 202-566-2132
Most Recent Contact: 02/19/2025

NPL LIENS: National Priority List of sites with Liens

Agency Version Date: 09/13/2024
Agency Update Frequency: Varies
Planned Next Contact: 05/19/2025
Agency: U.S. Environmental Protection Agency
Agency Contact: 703-603-8867
Most Recent Contact: 02/19/2025

PART NPL: Sites that are a part of an National Priority List site referred to as the parent site

Agency Version Date: 09/13/2024
Agency Update Frequency: Quarterly
Planned Next Contact: 05/19/2025
Agency: U.S. Environmental Protection Agency
Agency Contact: 703-603-8867
Most Recent Contact: 02/19/2025

PROPOSED NPL: Sites that have been proposed for the National Priority List

Agency Version Date: 09/13/2024
Agency Update Frequency: Quarterly
Planned Next Contact: 05/19/2025
Agency: U.S. Environmental Protection Agency
Agency Contact: 703-603-8867
Most Recent Contact: 02/19/2025

SEMS_FINAL NPL: All Included National Priority List Sites

Agency Version Date: 09/13/2024
Agency Update Frequency: Quarterly
Planned Next Contact: 05/19/2025
Agency: U.S. Environmental Protection Agency
Agency Contact: 703-603-8867
Most Recent Contact: 02/19/2025

DRAFT

FEDERAL NPL SITE LIST (cont.)

SEMS_PROPOSED NPL: All Proposed National Priority List Sites

Agency Version Date: 09/13/2024
Agency Update Frequency: Quarterly
Planned Next Contact: 05/19/2025
Agency: U.S. Environmental Protection Agency
Agency Contact: 703-603-8867
Most Recent Contact: 02/19/2025

STATE AND TRIBAL BROWNFIELD SITES

TRIBAL BROWNFIELDS: Tribal brownfield remediation site listing

Agency Version Date: 12/10/2017
Agency Update Frequency: No Longer Maintained
Planned Next Contact: 04/16/2025
Agency: U.S. Environmental Protection Agency
Agency Contact: 855-246-3642
Most Recent Contact: 01/20/2025

BROWNFIELDS - ME: Brownfield remediation sites listing

Agency Version Date: 10/15/2024
Agency Update Frequency: Quarterly
Planned Next Contact: 07/02/2025
Agency: Maine Department of Environmental Protection
Agency Contact: 207-287-4854
Most Recent Contact: 04/07/2025

STATE- AND TRIBAL - EQUIVALENT CERCLIS

DEL HWS - ME: Sites delisted/deleted from the Uncontrolled Sites list

Agency Version Date: 10/15/2024
Agency Update Frequency: Quarterly
Planned Next Contact: 07/02/2025
Agency: Department of Environmental Protection
Agency Contact: (207) 287-4858
Most Recent Contact: 04/07/2025

SHWS - ME: Uncontrolled site location listing

Agency Version Date: 10/15/2024
Agency Update Frequency: Quarterly
Planned Next Contact: 07/02/2025
Agency: Maine Department of Environmental Protection
Agency Contact: 207-287-4858
Most Recent Contact: 04/07/2025

STATE INSTITUTIONAL CONTROLS / ENGINEERING CONTROLS REGISTRIES

I C - ME: Remediation sites with institutional controls

Agency Version Date: 10/15/2024
Agency Update Frequency: Quarterly
Planned Next Contact: 07/02/2025
Agency: Maine Department of Environmental Protection
Agency Contact: 207-287-4854
Most Recent Contact: 04/07/2025

STATE AND TRIBAL LANDFILL AND/OR SOLID WASTE DISPOSAL SITE LISTS

LCP - ME: Municipal landfill closure database site listing

Agency Version Date: 10/15/2024
Agency Update Frequency: Quarterly
Planned Next Contact: 07/02/2025
Agency: Maine Department of Environmental Protection
Agency Contact: 207-287-4858
Most Recent Contact: 04/07/2025

SWF/LF - ME: Solid waste and facility listing

Agency Version Date: 04/26/2024
Agency Update Frequency: Annually
Planned Next Contact: 07/04/2025
Agency: Maine Department of Environmental Protection
Agency Contact: 207-287-2651
Most Recent Contact: 04/09/2025

DRAFT

STATE AND TRIBAL VOLUNTARY CLEANUP SITES

VCP - ME: Voluntary program remediation sites listing

Agency Version Date: 10/15/2024
Agency Update Frequency: Quarterly
Planned Next Contact: 07/02/2025
Agency: Maine Department of Environmental Protection
Agency Contact: 207-287-4854
Most Recent Contact: 04/07/2025

LOCAL BROWNFIELD LISTS

BROWNFIELDS-ACRES: EPA Brownfields Assessment, Cleanup and Redevelopment Exchange System.

Agency Version Date: 07/30/2024
Agency Update Frequency: Quarterly
Planned Next Contact: 04/16/2025
Agency: U.S. Environmental Protection Agency
Agency Contact: 855-246-3642
Most Recent Contact: 01/20/2025

EJ BROWNFIELDS: Brownfield remediation sites listing from Environmental Justice.

Agency Version Date: 10/29/2024
Agency Update Frequency: Quarterly
Planned Next Contact: 04/21/2025
Agency: ejscreen.epa.gov
Agency Contact: (800) 962-6215
Most Recent Contact: 01/23/2025

FED BROWNFIELDS: Federal brownfield remediation sites

Agency Version Date: 09/10/2024
Agency Update Frequency: Semi Annually
Planned Next Contact: 05/28/2025
Agency: U.S. Environmental Protection Agency
Agency Contact: 855-246-3642
Most Recent Contact: 03/03/2025

HIST FED BROWNFIELDS: Historical federal brownfield remediation sites

Agency Version Date: 09/28/2023
Agency Update Frequency: No Longer Maintained
Planned Next Contact: 05/28/2025
Agency: U.S. Environmental Protection Agency
Agency Contact: 855-246-3642
Most Recent Contact: 03/03/2025

LOCAL LISTS OF LANDFILL / SOLID WASTE DISPOSAL SITES

EPA LF MOP: Sites in the EPA Landfill Methane Outreach Program

Agency Version Date: 02/03/2025
Agency Update Frequency: Quarterly
Planned Next Contact: 04/30/2025
Agency: U.S. Environmental Protection Agency
Agency Contact: 703-603-8867
Most Recent Contact: 02/03/2025

HIST INDIAN ODI R8: List of Region 8 Indian land open dump inventory sites maintained within the STARS program that is no longer in current agency list.

Agency Version Date: 11/12/2018
Agency Update Frequency: Annually
Planned Next Contact: 05/08/2025
Agency: Indian Health Service
Agency Contact: 855-246-3642
Most Recent Contact: 02/11/2025

INDIAN ODI R8: Region 8 Indian land open dump inventory sites maintained within the STARS program

Agency Version Date: 05/10/2024
Agency Update Frequency: Varies
Planned Next Contact: 04/23/2025
Agency: Indian Health Service
Agency Contact: 855-246-3642
Most Recent Contact: 01/27/2025

ODI: Open dump inventory sites

Agency Version Date: 10/03/2017
Agency Update Frequency: No Update
Planned Next Contact: 06/13/2025
Agency: U.S. Environmental Protection Agency
Agency Contact: 855-246-3642
Most Recent Contact: 03/19/2025

DRAFT

LOCAL LISTS OF LANDFILL / SOLID WASTE DISPOSAL SITES (cont.)

TRIBAL ODI: Indian land open dump inventory for all regions

Agency Version Date: 10/08/2024
Agency Update Frequency: Varies
Planned Next Contact: 06/25/2025
Agency: Indian Health Service
Agency Contact: 301-443-3593
Most Recent Contact: 03/31/2025

SWRCY - ME: Recycling facilities

Agency Version Date: 06/15/2021
Agency Update Frequency: Varies
Planned Next Contact: 07/03/2025
Agency: Department of Environmental Protection
Agency Contact: (207) 287-2870
Most Recent Contact: 04/08/2025

LOCAL LISTS OF HAZARDOUS WASTE / CONTAMINATED SITES

FED CDL: The U.S. Department of Justice listing of clandestine drug lab locations

Agency Version Date: 11/25/2024
Agency Update Frequency: Quarterly
Planned Next Contact: 05/16/2025
Agency: U.S. Department of Justice
Agency Contact: 202-307-7610
Most Recent Contact: 02/19/2025

US HIST CDL: The U.S. Department of Justice historical listing of clandestine drug lab locations

Agency Version Date: 08/05/2019
Agency Update Frequency: Quarterly
Planned Next Contact: 06/18/2025
Agency: U.S. Department of Justice
Agency Contact: 202-307-7610
Most Recent Contact: 03/24/2025

RECORDS OF EMERGENCY RELEASE REPORTS

HMIRS (DOT): Hazardous Material spills reported by the Department of Transportation

Agency Version Date: 10/31/2024
Agency Update Frequency: Varies
Planned Next Contact: 04/23/2025
Agency: U.S. Department of Transportation
Agency Contact: (202) 366-4996
Most Recent Contact: 01/27/2025

SPILLS - ME: Reported hazardous material and oils spill site listing

Agency Version Date: 09/05/2024
Agency Update Frequency: Quarterly
Planned Next Contact: 05/23/2025
Agency: Maine Department of Environmental Protection
Agency Contact: 207-287-7688
Most Recent Contact: 02/26/2025

LOCAL LAND RECORDS

LIENS 2: Comprehensive Environmental Response Compensation and Liability Act sites with liens

Agency Version Date: 05/11/2017
Agency Update Frequency: No Longer Maintained
Planned Next Contact: 04/22/2025
Agency: U.S. Environmental Protection Agency
Agency Contact: 800-424-9346
Most Recent Contact: 01/24/2025

LIENS - ME: Sites with Environmental liens

Agency Version Date: 10/28/2024
Agency Update Frequency: Varies
Planned Next Contact: 04/18/2025
Agency: Department of Environmental Protection
Agency Contact: (207) 287-5902
Most Recent Contact: 01/22/2025

DRAFT

OTHER ASCERTAINABLE RECORDS

AFS: Air Facility Systems Quarterly Extract

Agency Version Date: 09/13/2024
Agency Update Frequency: Quarterly
Planned Next Contact: 06/02/2025
Agency: Environmental Protection Agency
Agency Contact: (202) 566-1667
Most Recent Contact: 03/06/2025

ALT FUELING: Alternative Fueling Stations by fuel type.

Agency Version Date: 11/07/2024
Agency Update Frequency: Quarterly
Planned Next Contact: 04/30/2025
Agency: U.S. Department of Energy
Agency Contact: N/R
Most Recent Contact: 02/03/2025

ARENAS: List of Arenas and Sport Venues

Agency Version Date: 04/11/2024
Agency Update Frequency: Varies
Planned Next Contact: 06/19/2025
Agency: DHS Homeland Infrastructure Foundation
Agency Contact: N/R
Most Recent Contact: 03/25/2025

ARENAS 2: List of Convention Centers and Fairgrounds

Agency Version Date: 04/09/2024
Agency Update Frequency: Varies
Planned Next Contact: 06/17/2025
Agency: DHS Homeland Infrastructure Foundation
Agency Contact: N/R
Most Recent Contact: 03/21/2025

BRS: Reporting of hazardous waste generation and management from large quantity generators

Agency Version Date: 11/08/2024
Agency Update Frequency: Biennial
Planned Next Contact: 05/01/2025
Agency: Environmental Protection Agency
Agency Contact: (202) 566-1667
Most Recent Contact: 02/04/2025

CDC HAZDAT: The Agency for Toxic Substances and Disease Registry's Hazardous Substance Release/Health Effects Database.

Agency Version Date: 09/13/2024
Agency Update Frequency: Varies
Planned Next Contact: 05/19/2025
Agency: Agency for Toxic Substances and Disease Registry
Agency Contact: 770-488-6399
Most Recent Contact: 02/19/2025

CHURCHES: List of places of worship

Agency Version Date: 04/15/2024
Agency Update Frequency: Varies
Planned Next Contact: 06/23/2025
Agency: DHS Homeland Infrastructure Foundation
Agency Contact: N/R
Most Recent Contact: 03/27/2025

COAL ASH DOE: List of existing and planned generators with 1 megawatt or greater of combined capacity that are utilizing coal ash impoundments.

Agency Version Date: 10/28/2024
Agency Update Frequency: Varies
Planned Next Contact: 04/18/2025
Agency: Department of Energy
Agency Contact: (202) 586-8800
Most Recent Contact: 01/22/2025

COAL ASH EPA: Coal Combustion Residues Surface Impoundments List

Agency Version Date: 03/29/2024
Agency Update Frequency: Varies
Planned Next Contact: 06/09/2025
Agency: Environmental Protection Agency
Agency Contact: (202) 566-1667
Most Recent Contact: 03/13/2025

COAL GAS: Manufactured Gas Plant locations

Agency Version Date: 08/20/2024
Agency Update Frequency: Quarterly
Planned Next Contact: 05/07/2025
Agency: U.S. Environmental Protection Agency
Agency Contact: 855-246-3642
Most Recent Contact: 02/10/2025

DRAFT

OTHER ASCERTAINABLE RECORDS (cont.)

COLLEGES: List of major Universities & Colleges

Agency Version Date: 03/14/2024
Agency Update Frequency: Varies
Planned Next Contact: 05/23/2025
Agency: DHS Homeland Infrastructure Foundation
Agency Contact: N/R
Most Recent Contact: 02/26/2025

COLLEGES 2: List of Universities & Colleges

Agency Version Date: 03/20/2024
Agency Update Frequency: Varies
Planned Next Contact: 05/28/2025
Agency: DHS Homeland Infrastructure Foundation
Agency Contact: N/R
Most Recent Contact: 03/03/2025

CONSENT (DECREES): Legal decisions regarding responsibility for Superfund locations

Agency Version Date: 09/13/2024
Agency Update Frequency: Varies
Planned Next Contact: 05/19/2025
Agency: Environmental Protection Agency
Agency Contact: (800) 424-9346
Most Recent Contact: 02/19/2025

CORRECTIVE ACTIONS 2020: In 2009 the EPA created the 2020 Corrective Action Baseline list of contaminated or potentially contaminated sites with a cleanup goal to complete 95% by the year 2020. The names on the list indicate the facility owners who may or may not have caused the contamination.

Agency Version Date: 12/19/2023
Agency Update Frequency: No Longer Maintained
Planned Next Contact: 06/18/2025
Agency: U.S. Environmental Protection Agency
Agency Contact: N/R
Most Recent Contact: 03/24/2025

DAYCARE: List of Daycare facilities

Agency Version Date: 02/24/2025
Agency Update Frequency: Varies
Planned Next Contact: 05/21/2025
Agency: DHS Homeland Infrastructure Foundation
Agency Contact: N/R
Most Recent Contact: 02/24/2025

DEBRIS EPA LF: EPA list of designated landfill facilities for the safe disposal of disaster debris.

Agency Version Date: 11/25/2024
Agency Update Frequency: Quarterly
Planned Next Contact: 05/16/2025
Agency: U.S. Environmental Protection Agency
Agency Contact: 855-246-3642
Most Recent Contact: 02/19/2025

DEBRIS EPA SWRCY: EPA list of facilities for the safe recovery, recycling, and disposal of disaster debris.

Agency Version Date: 11/25/2024
Agency Update Frequency: Quarterly
Planned Next Contact: 05/16/2025
Agency: U.S. Environmental Protection Agency
Agency Contact: 855-246-3642
Most Recent Contact: 02/19/2025

DOD: Department of Defense sites from the Protected Areas Database (PAD-US)

Agency Version Date: 09/13/2024
Agency Update Frequency: Varies
Planned Next Contact: 05/19/2025
Agency: United States Geologic Survey (USGS)
Agency Contact: 1-888-275-8747
Most Recent Contact: 02/19/2025

DOT OPS: Incident Data Report

Agency Version Date: 10/02/2024
Agency Update Frequency: Varies
Planned Next Contact: 06/19/2025
Agency: U.S. Department of Transportation
Agency Contact: (202) 366-4996
Most Recent Contact: 03/25/2025

DRAFT

OTHER ASCERTAINABLE RECORDS (cont.)

ECHO: ECHO is EPA Enforcement and Compliance History Online website to search for facilities in your community to assess their compliance with environmental regulations related to CAA, CWA, RCRA, & SDWA.

Agency Version Date: 11/05/2024
Agency Update Frequency: Quarterly
Planned Next Contact: 04/28/2025
Agency: U.S. Environmental Protection Agency
Agency Contact: 202-566-1667
Most Recent Contact: 01/30/2025

EJ CHURCH: List of places of worship from Environmental Justice.

Agency Version Date: 10/29/2024
Agency Update Frequency: Quarterly
Planned Next Contact: 04/21/2025
Agency: ejscreen.epa.gov
Agency Contact: (800) 962-6215
Most Recent Contact: 01/23/2025

EJ HOSPITALS: Hospitals list from Environmental Justice.

Agency Version Date: 10/29/2024
Agency Update Frequency: Quarterly
Planned Next Contact: 04/21/2025
Agency: ejscreen.epa.gov
Agency Contact: (800) 962-6215
Most Recent Contact: 01/23/2025

EJ SCHOOLS: Schools list from Environmental Justice.

Agency Version Date: 10/29/2024
Agency Update Frequency: Quarterly
Planned Next Contact: 04/21/2025
Agency: ejscreen.epa.gov
Agency Contact: (800) 962-6215
Most Recent Contact: 01/23/2025

EJ TOXIC RELEASE: Toxic release inventory from Environmental Justice.

Agency Version Date: 10/29/2024
Agency Update Frequency: Quarterly
Planned Next Contact: 04/21/2025
Agency: ejscreen.epa.gov
Agency Contact: (800) 962-6215
Most Recent Contact: 01/23/2025

ENOI: The Electronic Notice of Intent (eNOI) database contains construction sites and industrial facilities that submit permit requests to EPA for Construction General Permits (CGP) and Multi-Sector General Permits (MSGP).

Agency Version Date: 03/19/2021
Agency Update Frequency: Quarterly
Planned Next Contact: 04/11/2025
Agency: Environmental Protection Agency
Agency Contact: (202) 566-1667
Most Recent Contact: 01/15/2025

EPA FUELS: List of companies and facilities registered to participate in EPA Fuel Programs under Title 40 CFR Part 80.

Agency Version Date: 09/19/2024
Agency Update Frequency: Quarterly
Planned Next Contact: 06/09/2025
Agency: U.S. Environmental Protection Agency
Agency Contact: (202) 564-2307
Most Recent Contact: 03/13/2025

EPA OSC: Listing of oil spills and hazardous substance release sites requiring EPA On-Site Coordinators.

Agency Version Date: 10/29/2024
Agency Update Frequency: Quarterly
Planned Next Contact: 04/21/2025
Agency: U.S. Environmental Protection Agency
Agency Contact: (202) 564-2307
Most Recent Contact: 01/23/2025

EPA WATCH: The EPA Watch List was used to facilitate dialogue between EPA, state and local environmental agencies on enforcement matters relating to facilities with alleged violations identified as either significant or high priority. EPA maintained the lists from 2011 - 2013.

Agency Version Date: 02/09/2018
Agency Update Frequency: No Longer Maintained
Planned Next Contact: 04/16/2025
Agency: U.S. Environmental Protection Agency
Agency Contact: (202) 564-2307
Most Recent Contact: 01/20/2025

DRAFT

OTHER ASCERTAINABLE RECORDS (cont.)

FA HWF: Hazardous Waste Facilities with Financial Assurance

Agency Version Date: 11/15/2024
Agency Update Frequency: Varies
Planned Next Contact: 05/08/2025
Agency: Environmental Protection Agency
Agency Contact: (800) 424-9346
Most Recent Contact: 02/11/2025

FEDLAND: Federal Lands from the Protected Areas Database (PAD-US)

Agency Version Date: 12/10/2024
Agency Update Frequency: Varies
Planned Next Contact: 06/02/2025
Agency: United States Geologic Survey (USGS)
Agency Contact: 1-888-275-8747
Most Recent Contact: 03/06/2025

FRS: Facility Registry Systems

Agency Version Date: 09/23/2024
Agency Update Frequency: Varies
Planned Next Contact: 06/10/2025
Agency: Environmental Protection Agency
Agency Contact: (202) 566-1667
Most Recent Contact: 03/14/2025

FTTS: Tracking of administrative and enforcement activities related to FIFRA/TSCA

Agency Version Date: 04/06/2013
Agency Update Frequency: No Longer Maintained
Planned Next Contact: 05/05/2025
Agency: Environmental Protection Agency
Agency Contact: (202) 564-2280
Most Recent Contact: 02/06/2025

FTTS INSP: Tracking of inspections related to FIFRA/TSCA

Agency Version Date: 05/08/2017
Agency Update Frequency: No Longer Maintained
Planned Next Contact: 04/28/2025
Agency: Environmental Protection Agency
Agency Contact: (202) 564-2280
Most Recent Contact: 01/30/2025

FUDS: Defense sites that require cleanup

Agency Version Date: 09/24/2024
Agency Update Frequency: Varies
Planned Next Contact: 06/11/2025
Agency: US Army Corps of Engineering
Agency Contact: (202) 761-0011
Most Recent Contact: 03/17/2025

GOV MANSIONS: List of Governors Mansions

Agency Version Date: 04/11/2024
Agency Update Frequency: Varies
Planned Next Contact: 06/19/2025
Agency: DHS Homeland Infrastructure Foundation
Agency Contact: N/R
Most Recent Contact: 03/25/2025

HIST AFS: List of Air Facility Systems Quarterly Extract that are no longer in current agency list.

Agency Version Date: 06/19/2019
Agency Update Frequency: Quarterly
Planned Next Contact: 04/16/2025
Agency: Environmental Protection Agency
Agency Contact: (202) 566-1667
Most Recent Contact: 01/20/2025

HIST AFS 2: List of Air Facility Systems Quarterly Extract that are no longer in current agency list.

Agency Version Date: 11/26/2018
Agency Update Frequency: Quarterly
Planned Next Contact: 05/20/2025
Agency: Environmental Protection Agency
Agency Contact: (202) 566-1667
Most Recent Contact: 02/21/2025

HIST DOD: Department of Defense historical sites

Agency Version Date: 09/13/2024
Agency Update Frequency: No Longer Maintained
Planned Next Contact: 05/19/2025
Agency: Environmental Protection Agency
Agency Contact: (800) 424-9346
Most Recent Contact: 02/19/2025

DRAFT

OTHER ASCERTAINABLE RECORDS (cont.)

HIST LEAD_SMELTER: List of former lead smelter sites that is no longer in current agency list.

Agency Version Date: 12/12/2018
Agency Update Frequency: Annually
Planned Next Contact: 05/05/2025
Agency: Environmental Protection Agency
Agency Contact: (202) 566-1667
Most Recent Contact: 02/06/2025

HIST MLTS: List of sites in possession/use of radioactive materials regulated by NRC that is no longer in current agency list.

Agency Version Date: 07/13/2016
Agency Update Frequency: Annually
Planned Next Contact: 05/14/2025
Agency: Nuclear Regulatory Commission
Agency Contact: (800) 397-4209
Most Recent Contact: 02/17/2025

HIST PCB TRANS: List of PCB Disposal Facilities that are no longer in current agency list.

Agency Version Date: 01/18/2018
Agency Update Frequency: No Update
Planned Next Contact: 06/03/2025
Agency: Environmental Protection Agency
Agency Contact: (703) 308-8404
Most Recent Contact: 03/07/2025

HIST PCS ENF: List of permitted facilities to discharge wastewater (Federal equivalent to NPDES) that are no longer in current agency list.

Agency Version Date: 12/08/2018
Agency Update Frequency: Annually
Planned Next Contact: 06/17/2025
Agency: Environmental Protection Agency
Agency Contact: (202) 564-6582
Most Recent Contact: 03/21/2025

HIST PCS FACILITY: List of Permitted facilities to discharge wastewater (Federal equivalent to NPDES) that are no longer in current agency list.

Agency Version Date: 12/18/2018
Agency Update Frequency: Annually
Planned Next Contact: 06/17/2025
Agency: Environmental Protection Agency
Agency Contact: (202) 564-6582
Most Recent Contact: 03/21/2025

HIST SSTS: List of tracking of facilities who produce pesticides and their quantity that are no longer in current agency list.

Agency Version Date: 02/13/2019
Agency Update Frequency: Annually
Planned Next Contact: 06/05/2025
Agency: Environmental Protection Agency
Agency Contact: (202) 566-1667
Most Recent Contact: 03/11/2025

HOSPITALS: List of major Hospitals

Agency Version Date: 06/10/2024
Agency Update Frequency: Varies
Planned Next Contact: 05/23/2025
Agency: DHS Homeland Infrastructure Foundation
Agency Contact: N/R
Most Recent Contact: 02/26/2025

ICIS: Comprised of all Federal Administrative and Judicial enforcement information [intended to replace PCS] by tracking enforcement and compliance information (also contains what used to be known as FFTS)

Agency Version Date: 11/07/2024
Agency Update Frequency: Varies
Planned Next Contact: 04/30/2025
Agency: Environmental Protection Agency
Agency Contact: (202) 566-1667
Most Recent Contact: 02/03/2025

INACTIVE PCS: Inactive Permitted facilities to discharge wastewater

Agency Version Date: 11/07/2024
Agency Update Frequency: Varies
Planned Next Contact: 04/30/2025
Agency: Environmental Protection Agency
Agency Contact: (202) 564-6582
Most Recent Contact: 02/03/2025

DRAFT

OTHER ASCERTAINABLE RECORDS (cont.)

INDIAN RESERVATION: American Indian Lands from the Protected Areas Database (PAD-US)

Agency Version Date: 12/10/2024
Agency Update Frequency: Varies
Planned Next Contact: 06/02/2025
Agency: United States Geologic Survey (USGS)
Agency Contact: 1-888-275-8747
Most Recent Contact: 03/06/2025

MANIFEST EPA: EPA Hazardous Waste Electronic Manifest System (e-Manifest)

Agency Version Date: 09/24/2024
Agency Update Frequency: Quarterly
Planned Next Contact: 06/12/2025
Agency: Environmental Protection Agency
Agency Contact: (202) 566-1667
Most Recent Contact: 03/18/2025

MGP: Locations of all Manufactured Gas Plants

Agency Version Date: 10/01/2024
Agency Update Frequency: Quarterly
Planned Next Contact: 06/18/2025
Agency: Environmental Protection Agency
Agency Contact: N/R
Most Recent Contact: 03/24/2025

MINE OPERATIONS: Mine plants and operations for commodities monitored by the National Minerals Information Center of the USGS

Agency Version Date: 12/23/2024
Agency Update Frequency: Varies
Planned Next Contact: 06/13/2025
Agency: USGS Mineral Resources Program
Agency Contact: (703) 648-5953
Most Recent Contact: 03/19/2025

MINES: Mines Master Index Files

Agency Version Date: 11/08/2024
Agency Update Frequency: Varies
Planned Next Contact: 05/01/2025
Agency: Department of Labor
Agency Contact: (202) 693-9400
Most Recent Contact: 02/04/2025

MINES USGS: Listing of all active mines and mineral plants in 2003

Agency Version Date: 12/23/2024
Agency Update Frequency: Varies
Planned Next Contact: 06/13/2025
Agency: USGS Mineral Resources Program
Agency Contact: (703) 648-5953
Most Recent Contact: 03/19/2025

MLTS: Sites in possession/use of radioactive materials regulated by NRC

Agency Version Date: 09/09/2024
Agency Update Frequency: Varies
Planned Next Contact: 05/27/2025
Agency: Nuclear Regulatory Commission
Agency Contact: (800) 397-4209
Most Recent Contact: 02/28/2025

NPL AOC: Areas of Concern related to NPL remediation sites

Agency Version Date: 09/13/2024
Agency Update Frequency: Quarterly
Planned Next Contact: 05/19/2025
Agency: Environmental Protection Agency
Agency Contact: N/R
Most Recent Contact: 02/19/2025

NURSING HOMES: List of Nursing Homes

Agency Version Date: 06/07/2024
Agency Update Frequency: Varies
Planned Next Contact: 05/21/2025
Agency: DHS Homeland Infrastructure Foundation
Agency Contact: N/R
Most Recent Contact: 02/24/2025

OSHA: OSHA's listing of inspections violations and fatality information

Agency Version Date: 05/16/2024
Agency Update Frequency: Varies
Planned Next Contact: 04/30/2025
Agency: Occupational Safety & Health Administration
Agency Contact: 800-321-6742
Most Recent Contact: 01/31/2025

DRAFT

OTHER ASCERTAINABLE RECORDS (cont.)

PADS: Listing of generators transporters commercial store/ brokers and disposers of PCB

Agency Version Date: 09/12/2024
Agency Update Frequency: Varies
Planned Next Contact: 05/30/2025
Agency: Environmental Protection Agency
Agency Contact: (703) 308-8404
Most Recent Contact: 03/05/2025

PCB TRANSFORMER: Disposal and Storage of Polychlorinated Biphenyl (PCB) Waste

Agency Version Date: 07/02/2024
Agency Update Frequency: Quarterly
Planned Next Contact: 06/13/2025
Agency: Environmental Protection Agency
Agency Contact: (703) 308-8404
Most Recent Contact: 03/19/2025

PCS ENF: Permitted facilities to discharge wastewater (Federal equivalent to NPDES)

Agency Version Date: 11/07/2024
Agency Update Frequency: Varies
Planned Next Contact: 04/30/2025
Agency: Environmental Protection Agency
Agency Contact: (202) 564-6582
Most Recent Contact: 02/03/2025

PCS FACILITY: Permitted facilities to discharge wastewater (Federal equivalent to NPDES)

Agency Version Date: 11/07/2024
Agency Update Frequency: Varies
Planned Next Contact: 04/30/2025
Agency: Environmental Protection Agency
Agency Contact: (202) 564-6582
Most Recent Contact: 02/03/2025

PFAS FED SITES: PFAS Detection on Federal Facilities

Agency Version Date: 10/08/2024
Agency Update Frequency: Quarterly
Planned Next Contact: 06/25/2025
Agency: U.S. Environmental Protection Agency
Agency Contact: N/R
Most Recent Contact: 03/31/2025

PFAS INDUSTRY: List of Industries potentially handling PFAS

Agency Version Date: 10/08/2024
Agency Update Frequency: Quarterly
Planned Next Contact: 06/25/2025
Agency: U.S. Environmental Protection Agency
Agency Contact: N/R
Most Recent Contact: 03/31/2025

PFAS MANIFEST: PFAS Transfer Manifest

Agency Version Date: 10/08/2024
Agency Update Frequency: Quarterly
Planned Next Contact: 06/25/2025
Agency: U.S. Environmental Protection Agency
Agency Contact: N/R
Most Recent Contact: 03/31/2025

PFAS NPL: List of NPL sites with PFAS or PFOA contamination

Agency Version Date: 11/19/2024
Agency Update Frequency: Quarterly
Planned Next Contact: 05/12/2025
Agency: U.S. Environmental Protection Agency
Agency Contact: 703-603-8867
Most Recent Contact: 02/13/2025

PFAS PROD: PFAS Production Sites

Agency Version Date: 10/08/2024
Agency Update Frequency: Quarterly
Planned Next Contact: 06/25/2025
Agency: U.S. Environmental Protection Agency
Agency Contact: N/R
Most Recent Contact: 03/31/2025

PFAS SPILLS: List of PFAS Spill Sites

Agency Version Date: 10/08/2024
Agency Update Frequency: Quarterly
Planned Next Contact: 06/25/2025
Agency: U.S. Environmental Protection Agency
Agency Contact: N/R
Most Recent Contact: 03/31/2025

DRAFT

OTHER ASCERTAINABLE RECORDS (cont.)

PFAS TRIS: List of TRIS sites where PFAS or PFOA are used/manufactured/ treated/ transported/released.

Agency Version Date: 11/07/2024
Agency Update Frequency: Varies
Planned Next Contact: 04/30/2025
Agency: U.S. Environmental Protection Agency
Agency Contact: (202) 566-1667
Most Recent Contact: 02/03/2025

PFAS UCMR3: List of PWS wells sampled for Unregulated Contaminant Monitoring Rule (UCMR)

Agency Version Date: 06/02/2022
Agency Update Frequency: Quarterly
Planned Next Contact: 04/11/2025
Agency: U.S. Environmental Protection Agency
Agency Contact: 703-603-8867
Most Recent Contact: 01/15/2025

PFAS WQP: List of PFAS from Water Quality Portal

Agency Version Date: 10/08/2024
Agency Update Frequency: Quarterly
Planned Next Contact: 06/25/2025
Agency: U.S. Environmental Protection Agency
Agency Contact: N/R
Most Recent Contact: 03/31/2025

PIPELINES: Federal Pipeline facilities data

Agency Version Date: 06/28/2014
Agency Update Frequency: No update
Planned Next Contact: 06/05/2025
Agency: USGS
Agency Contact: (202) 366-4595
Most Recent Contact: 03/11/2025

PRISONS: List of Prison facilities

Agency Version Date: 05/03/2024
Agency Update Frequency: Varies
Planned Next Contact: 04/16/2025
Agency: DHS Homeland Infrastructure Foundation
Agency Contact: N/R
Most Recent Contact: 01/20/2025

RAATS: Listing of major violators with enforcement actions issued under RCRA. Includes administrative and civil actions filed by the EPA. This dataset is no longer maintained.

Agency Version Date: 09/23/2019
Agency Update Frequency: Varies
Planned Next Contact: 05/21/2025
Agency: Environmental Protection Agency
Agency Contact: N/R
Most Recent Contact: 02/24/2025

RADINFO: EPA regulated facilities with radiation and radioactive materials

Agency Version Date: 08/01/2019
Agency Update Frequency: Varies
Planned Next Contact: 05/09/2025
Agency: Environmental Protection Agency
Agency Contact: (202) 566-1667
Most Recent Contact: 02/12/2025

RMP: Facilities producing/handling/ process/ distribute/ store specific chemicals report plans required by the Clean Air Act

Agency Version Date: 06/14/2023
Agency Update Frequency: Monthly
Planned Next Contact: 05/08/2025
Agency: Environmental Protection Agency
Agency Contact: (202) 564-2534
Most Recent Contact: 02/11/2025

ROD: Permanent remedy at an NPL site

Agency Version Date: 09/13/2024
Agency Update Frequency: Varies
Planned Next Contact: 05/19/2025
Agency: Environmental Protection Agency
Agency Contact: (800) 424-9346
Most Recent Contact: 02/19/2025

SCHOOLS PRIVATE: List of Private Schools

Agency Version Date: 06/10/2024
Agency Update Frequency: Varies
Planned Next Contact: 05/23/2025
Agency: DHS Homeland Infrastructure Foundation
Agency Contact: N/R
Most Recent Contact: 02/26/2025

DRAFT

OTHER ASCERTAINABLE RECORDS (cont.)

SCHOOLS PUBLIC: List of Public Schools

Agency Version Date: 06/10/2024
Agency Update Frequency: Varies
Planned Next Contact: 05/23/2025
Agency: DHS Homeland Infrastructure Foundation
Agency Contact: N/R
Most Recent Contact: 02/26/2025

SCRD DRYCLEANERS: State Coalition for Remediation of Drycleaners

Agency Version Date: 10/16/2024
Agency Update Frequency: No Update
Planned Next Contact: 07/03/2025
Agency: Environmental Protection Agency
Agency Contact: (202) 566-1667
Most Recent Contact: 04/08/2025

SEMS_SMELTER: This report includes sites that have smelting-related, or potentially smelting-related, indicators in the SEMS database. The report includes information on the site location as well as contaminants of concern.

Agency Version Date: 09/13/2024
Agency Update Frequency: Quarterly
Planned Next Contact: 05/19/2025
Agency: U.S. Environmental Protection Agency
Agency Contact: 703-603-8867
Most Recent Contact: 02/19/2025

SSTS: Tracking of facilities who produce pesticides and their quantity

Agency Version Date: 10/22/2024
Agency Update Frequency: Annually
Planned Next Contact: 04/14/2025
Agency: Environmental Protection Agency
Agency Contact: (202) 566-1667
Most Recent Contact: 01/16/2025

STORMWATER: Permitted storm water sites

Agency Version Date: 10/31/2024
Agency Update Frequency: Varies
Planned Next Contact: 04/23/2025
Agency: Environmental Protection Agency
Agency Contact: (202) 566-1667
Most Recent Contact: 01/27/2025

TOSCA-PLANT: Plants controlled by the Toxic Substance Control Act

Agency Version Date: 08/22/2023
Agency Update Frequency: Varies
Planned Next Contact: 04/21/2025
Agency: Environmental Protection Agency
Agency Contact: (202) 566-1667
Most Recent Contact: 01/23/2025

TRIS: Information regarding toxic chemicals that are being used/manufactured/ treated/ transported/released into the environment

Agency Version Date: 11/07/2024
Agency Update Frequency: Varies
Planned Next Contact: 04/30/2025
Agency: Environmental Protection Agency
Agency Contact: (202) 566-1667
Most Recent Contact: 02/03/2025

UMTRA: Uranium Recovery Sites

Agency Version Date: 08/13/2024
Agency Update Frequency: Varies
Planned Next Contact: 04/30/2025
Agency: United States Nuclear Regulatory Commission
Agency Contact: (301) 415-8200
Most Recent Contact: 02/03/2025

VAPOR: EPA Vapor Intrusion Database

Agency Version Date: 03/19/2021
Agency Update Frequency: Varies
Planned Next Contact: 04/14/2025
Agency: U.S. Environmental Protection Agency
Agency Contact: 855-246-3642
Most Recent Contact: 01/16/2025

DRAFT

OTHER ASCERTAINABLE RECORDS (cont.)

AIRS - ME: Air Monitoring Stations and Permits Data

Agency Version Date: 06/13/2024
Agency Update Frequency: Quarterly
Planned Next Contact: 05/27/2025
Agency: Department of Environmental Protection
Agency Contact: (207) 287-7036
Most Recent Contact: 02/28/2025

ALL SITES - ME: All remediation sites listing

Agency Version Date: 10/15/2024
Agency Update Frequency: Quarterly
Planned Next Contact: 07/02/2025
Agency: Maine Department of Environmental Protection
Agency Contact: 207-287-4854
Most Recent Contact: 04/07/2025

DAYCARE - ME: Daycare facility sites

Agency Version Date: 10/02/2024
Agency Update Frequency: Quarterly
Planned Next Contact: 06/19/2025
Agency: Maine Department of Health and Human Services
Agency Contact: (207) 287-9300
Most Recent Contact: 03/25/2025

DRYCLEANERS - ME: Drycleaner Facilities that use perchloroethylene

Agency Version Date: 05/09/2024
Agency Update Frequency: Varies
Planned Next Contact: 04/22/2025
Agency: Department of Environmental Protection
Agency Contact: (207) 287-5902
Most Recent Contact: 01/24/2025

EGAD - ME: List of spill events and monitoring sites that threaten water.

Agency Version Date: 10/01/2024
Agency Update Frequency: Quarterly
Planned Next Contact: 06/18/2025
Agency: Maine Department of Environmental Protection
Agency Contact: 207.287.5767
Most Recent Contact: 03/24/2025

HIST AIRS - ME: List of facilities with air permits that are no longer in current agency list.

Agency Version Date: 02/26/2019
Agency Update Frequency: Annually
Planned Next Contact: 06/13/2025
Agency: Department of Environmental Protection
Agency Contact: (207) 287-7036
Most Recent Contact: 03/19/2025

HIST DRYCLEANERS - ME: List of drycleaner facilities that use perchloroethylene that are no longer in current agency list.

Agency Version Date: 12/14/2018
Agency Update Frequency: Annually
Planned Next Contact: 04/22/2025
Agency: Department of Environmental Protection
Agency Contact: (207) 287-5902
Most Recent Contact: 01/24/2025

HIST NPDES - ME: List of past NPDES, storm water, and industrial wastewater permits

Agency Version Date: 03/25/2022
Agency Update Frequency: No Longer Maintained
Planned Next Contact: 04/28/2025
Agency: Department of Environmental Protection
Agency Contact: (207) 287-5902
Most Recent Contact: 01/30/2025

MINES - ME: List of resource extraction facility.

Agency Version Date: 10/01/2024
Agency Update Frequency: Varies
Planned Next Contact: 06/18/2025
Agency: Maine Department of Environmental Protection
Agency Contact: N/R
Most Recent Contact: 03/24/2025

NPDES - ME: Listing of facilities with NPDES permits

Agency Version Date: 11/08/2024
Agency Update Frequency: Varies
Planned Next Contact: 05/01/2025
Agency: Department of Environmental Protection
Agency Contact: (207) 287-5902
Most Recent Contact: 02/04/2025

DRAFT

OTHER ASCERTAINABLE RECORDS (cont.)

NPDES 2 - ME: State Wastewater and NPDES Outfalls and CSO outfalls

Agency Version Date: 11/07/2024
Agency Update Frequency: Varies
Planned Next Contact: 04/30/2025
Agency: Department of Environmental Protection
Agency Contact: (207) 287-5902
Most Recent Contact: 02/03/2025

PFAS - ME: List of PFAS sites and areas of interest

Agency Version Date: 06/28/2024
Agency Update Frequency: Quarterly
Planned Next Contact: 06/11/2025
Agency: Maine Department of Environmental Protection
Agency Contact: N/R
Most Recent Contact: 03/17/2025

STORMWATER - ME: List of Permitted Stormwater Sites

Agency Version Date: 02/10/2025
Agency Update Frequency: Quarterly
Planned Next Contact: 05/07/2025
Agency: Maine Department of Environmental Protection
Agency Contact: N/R
Most Recent Contact: 02/10/2025

T 2 - ME: List of facilities that submit an Emergency and Hazardous Chemical Inventory Form

Agency Version Date: 09/24/2024
Agency Update Frequency: Varies
Planned Next Contact: 06/11/2025
Agency: Maine Emergency Management Agency
Agency Contact: (207) 624-4441
Most Recent Contact: 03/17/2025

UIC - ME: Underground Injection Wells Database List

Agency Version Date: 10/04/2024
Agency Update Frequency: Varies
Planned Next Contact: 06/23/2025
Agency: Department of Environmental Protection
Agency Contact: (207) 287-7814
Most Recent Contact: 03/27/2025

DRAFT

SUBJECT PROPERTY ADDRESS:

59 Main St, Rockland
59 Main St
Rockland, ME 04841

SUBJECT PROPERTY COORDINATES:

Latitude(North):	44.093278 - 44°5'35.8"
Longitude(West):	-69.110223 - -69°6'36.8"
Universal Transverse Mercator:	Zone 19N
UTM X (Meters):	491176.85
UTM Y (Meters):	4882238.96
State Plane Coordinates:	1801 - Maine East (1983) (US Survey Feet)
X Coordinate (Feet):	823941.789 E
Y Coordinate (Feet):	156092.242 N

ELEVATION:

Elevation:	37 ft. above sea level

USGS TOPOGRAPHIC MAP:

Subject Property Map:	44069-A1 Rockland, ME
Most Recent Revision:	2021

GEOHYDROLOGY DATA:

SUBJECT PROPERTY TOPOGRAPHY:

Topographic Gradient: East

DFIRM FLOOD ZONE:

	DFIRM Flood
Subject Property County:	Electronic Data:
KNOX	Yes - refer to the PROPERTY PROXIMITY MAP and AREA MAP
Flood Plain Panel at Subject Property:	23013C0353D (Eff. date 7/6/2016)
Additional Panels in search area:	23013C0354D (Eff. date 7/6/2016) 23013C0351D (Eff. date 7/6/2016) 23013C0352D (Eff. date 7/6/2016) 23013C0335D (Eff. date 7/6/2016)

FEMA FLOOD ZONE:

	FEMA Flood
Subject Property County:	Electronic Data:
KNOX	No available data.
Flood Plain Panel at Subject Property:	No available data
Additional Panels in search area:	No available data

DRAFT

NATIONAL WETLAND INVENTORY:


	NWI Electronic
NWI Quad at Subject Property:	Data Coverage:
Rockland	Yes - refer to the Geological Findings Map


LITHOSTRATIGRAPHIC INFORMATION:

ROCK STRATIGRAPHIC UNIT:		GEOLOGIC AGE IDENTIFICATION
Era:	Paleozoic	Category: 127 Oe Ordovician eugeosynclinal
System:	Ordovician	
Series:	Ordovician eugeosynclinal	
Code:	Oe	

DRAFT

SURROUNDING ELEVATION PROFILES:

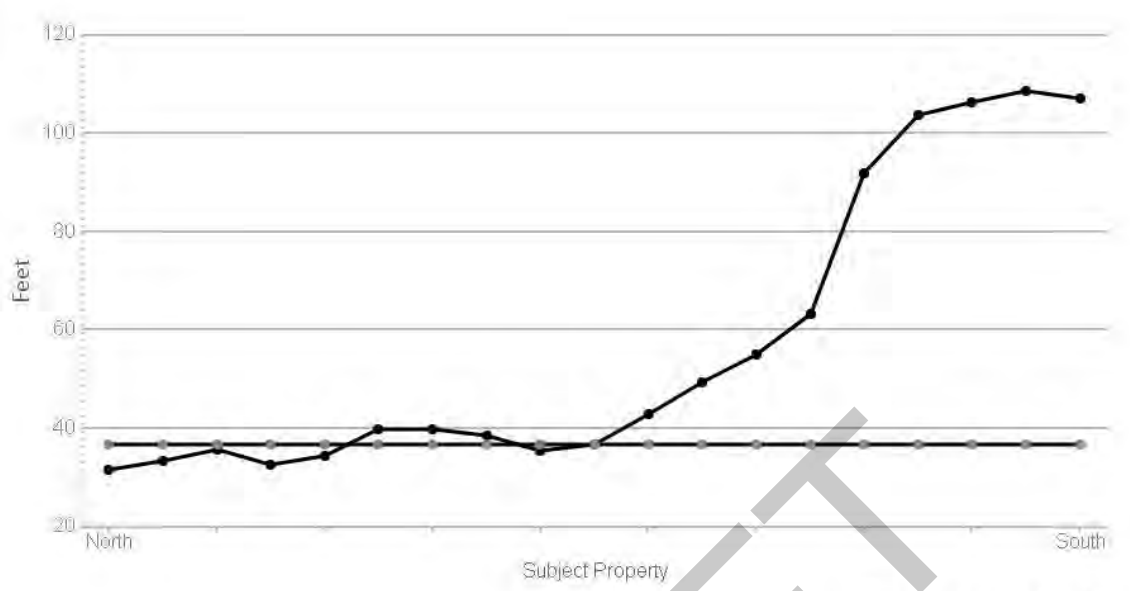

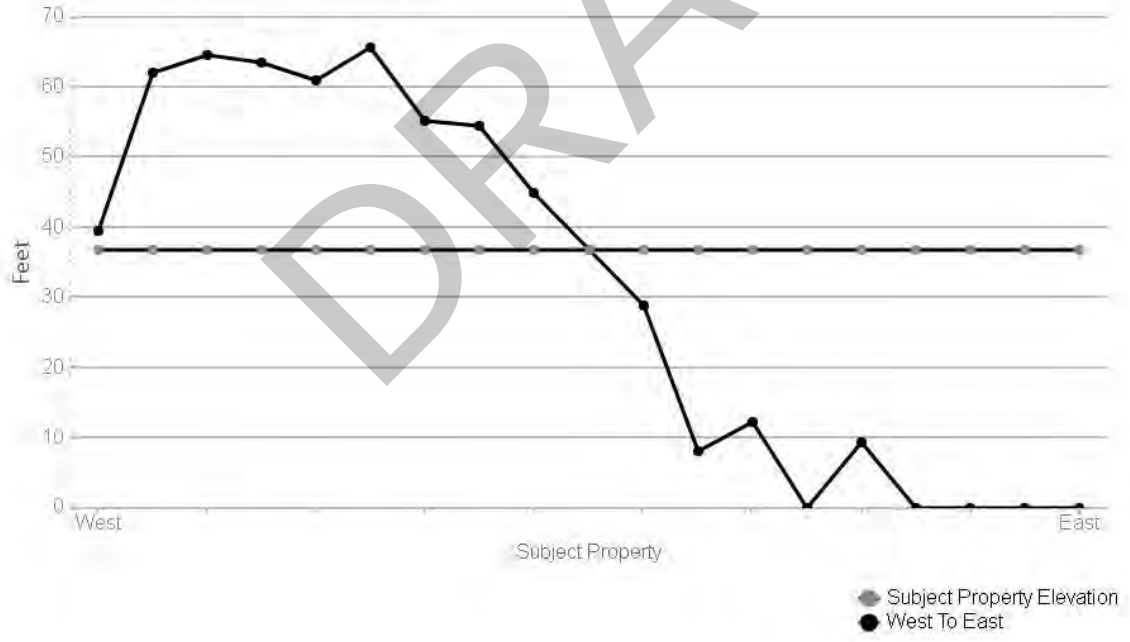

DRAFT

SOIL COMPOSITION IN GENERAL AREA OF SUBJECT PROPERTY:

Not Searched

WATER AGENCY DATA:

WATER AGENCY SEARCH DISTANCES:

DATABASE:	SEARCH DISTANCE (MILES):
NWIS	1.000
PWS	1.000
WELLS - ME	0.000

DISTANCE TO NEAREST:	DISTANCE:
NWIS	0.472 mi / 2493 ft
PWS	0.764 mi / 4034 ft
WELLS - ME	N/A

FEDERAL WATER AGENCY DATA SUMMARY:

MAP ID:	WELL ID:	LOCATION FROM SP:
1	440554069061401	1/4 - 1/2 Mile NE
2	ME0000919 | HURRICANE ISLAND CENTER FOR SCIENCE-TREATMENT PLANT 1	1/2 - 1 Mile NNE
4	MCLAIN SCHOOL | ME0000605 | ME0094763	1/2 - 1 Mile NNW

Note: PWS System location is not always the same as well location.


STATE/LOCAL WATER AGENCY DATA SUMMARY:

MAP ID:	WELL ID:	LOCATION FROM SP:
No Wells Found	N/R	N/R

DRAFT

SUBJECT NAME: 59 Main St, Rockland
ADDRESS: 59 Main St, Rockland, ME, 04841
LAT/LONG: 44.093278 / -69.110223

PREPARED FOR: Haley Ward Inc
ORDER #: 107102
REPORT DATE: April 10, 2025

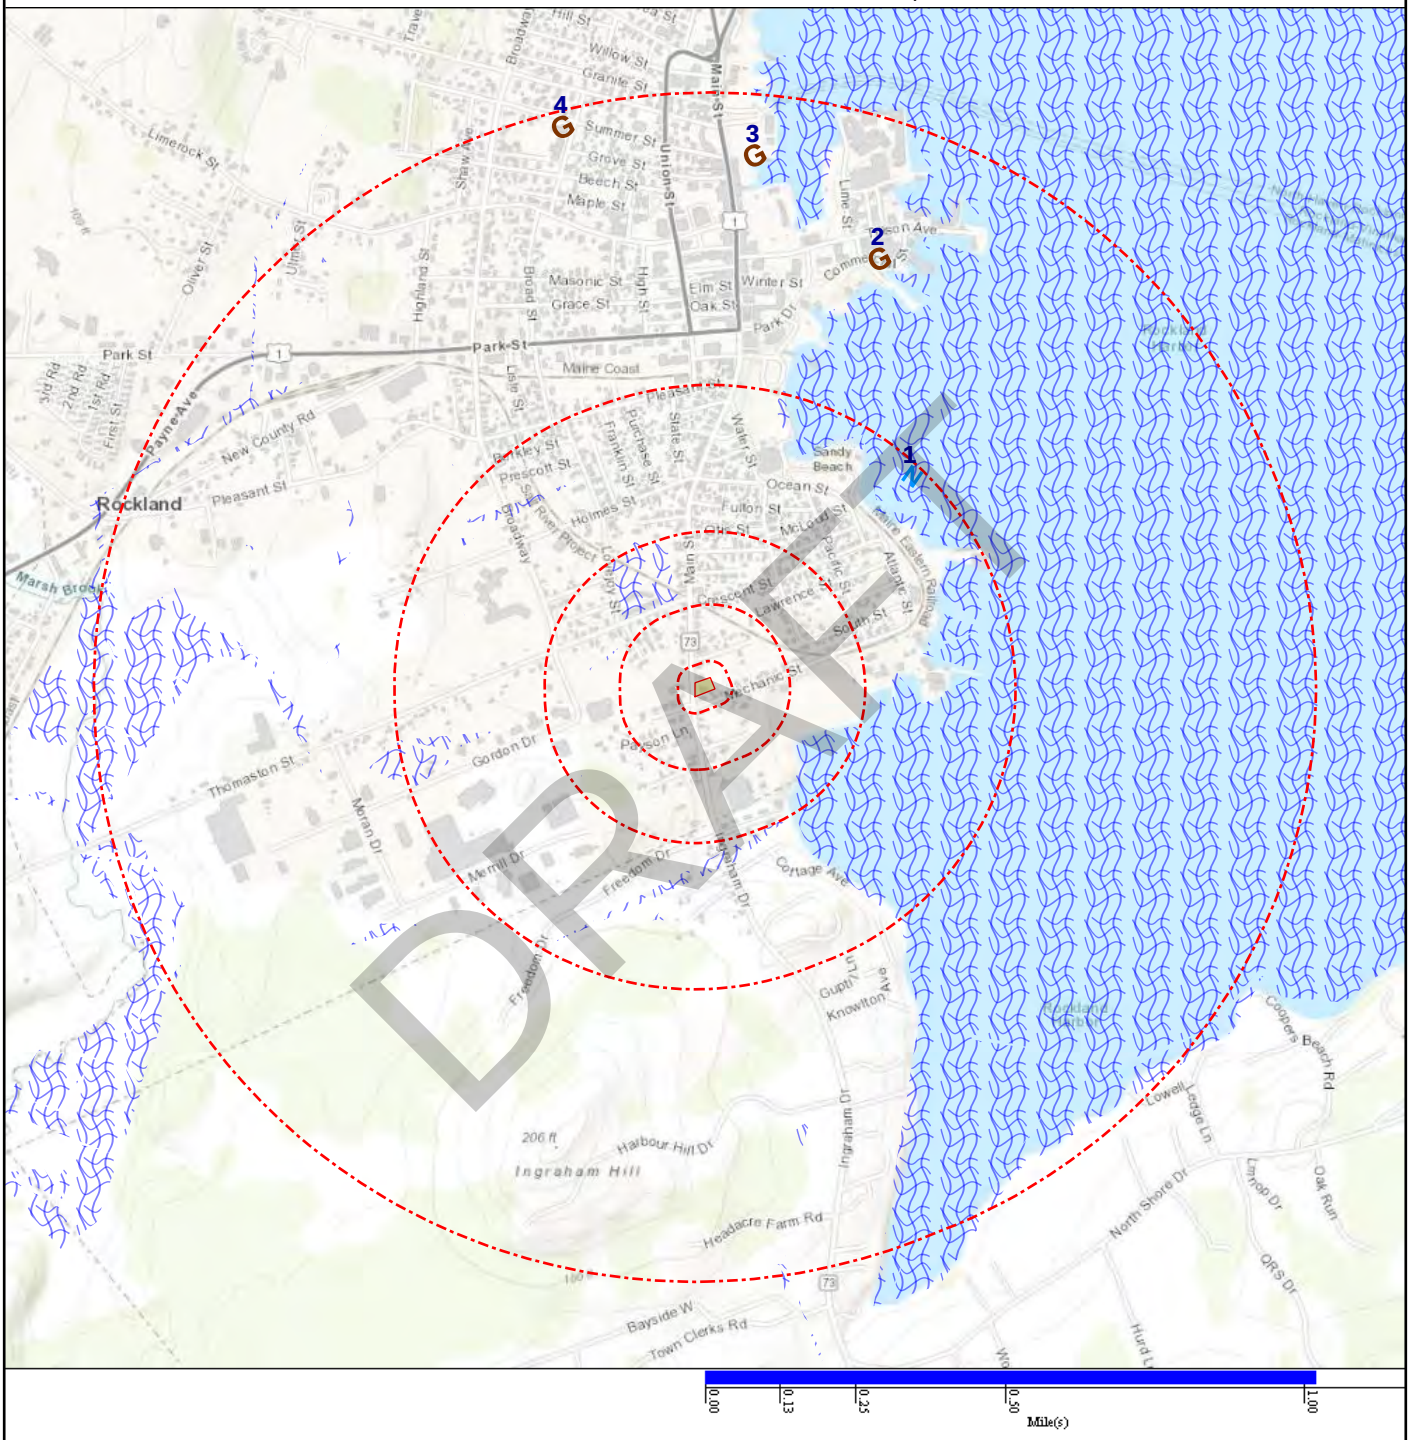

Subject Property
NWIS
Basins (No Data)
WetLands
Geological Site
NWI

Map Id: 1
Direction: NE
Distance: 0.472 mi., 2494 ft.
Elevation: 0 ft.
Relative: Lower

Site Name : 440554069061401
44.098414, -69.103374
ME

Database(s) : [NWIS]

Envirosite ID: 17843075
EPA ID: N/R

NWIS

Site Identification Number :	440554069061401
Site Type :	Stream
Station Name :	ROCKLAND HARBOR
Agency :	U.S. Geological Survey
District :	Maine
State :	ME
County :	Knox County
Country :	USA
Land Net Location :	N/R
Name of Location Map :	N/R
Scale of Location Map :	N/R
Altitude of Gage/Land Surface :	N/R
Method Altitude Determined :	N/R
Altitude Accuracy :	N/R
Altitude Datum :	N/R
Hydrologic Unit :	Maine Coastal
Drainage Basin :	N/R
Topographic Setting :	N/R
Flags for the Type of Data Collected:	NNNNNNNNNNNNNNNANNNNNNNNNNNNNN
Flags for Instruments at Site :	NNNNNNNNNNNNNNNNNNNNNNNNNNNNNN
Date of First Construction :	N/R
Date Site Established or Inventoried:	N/R
Drainage Area :	N/R
Contributing Drainage Area :	N/R
Data Reliability :	N/R
Data-Other GW Files :	NYNNNNNN
National Aquifer :	N/R
Local Aquifer :	N/R
Local Aquifer Type :	N/R
Well Depth :	N/R
Hole Depth :	N/R
Source of Depth Data :	N/R
Project Number :	442300700
Real-Time Data Flag :	N/R
Peak-Streamflow Data Begin Date :	N/R
Peak-Streamflow Data End Date :	N/R
Peak-Streamflow Data Count :	N/R
Water-Quality Data Begin Date :	N/R
Water-Quality Data End Date :	N/R
Water-Quality Data Count :	N/R
Field Water-Level Measurements Begin Date:	N/R
Field Water-level Measurements End Date:	N/R
Field Water-Level Measurements Count:	N/R
Site-Visit Data Begin Date :	N/R
Site-Visit Data End Date :	N/R
Site-Visit Data Count :	N/R
Latitude :	44.098414
Longitude :	-69.103374
Last Date in Agency List :	2024-12-02

DRAFT

Map Id: 2
Direction: NNE
Distance: 0.764 mi., 4034 ft.
Elevation: 18 ft.
Relative: Lower

Site Name : ME0000919 | HURRICANE ISLAND CENTER FOR SCIENCE-TREATMENT PLANT 1
19 COMMERCIAL STREET
ROCKLAND, ME 04841

Database(s) : [PWS, PWS ENF]

Envirosite ID: 53842057
EPA ID: N/R

PWS

Facility Address :	19 COMMERCIAL STREET, ROCKLAND, ME 04841
PWS ID :	ME0000919
PWS Type :	Transient non-community system
PWS Name :	HURRICANE ISLAND CENTER FOR SCIENCE
Activity Status :	Active
Primary Source :	Surface water
Submission Year :	2024
Submission Year Quarter :	2024Q1
Population Served Count :	77
Service Connections Count :	1
Population Category 2 :	<10,000
Population Category 3 :	<=3300
Population Category 4 :	<10K
Population Category 5 :	<=500
Population Category 11 :	<=100
Submission Quarter :	1
Submission Status Code :	Y
First Reported Date :	1979-10-24
Last Reported Date :	2024-02-21
Deactivation Date :	N/R
GW or SW :	Surface water
Is Grant Eligible :	Y
Is Outstanding Performer :	N/R
Is School or Daycare :	Y
Is Source Water Protected :	N
Primacy Agency :	Maine
Primacy Type :	State
Org Name :	SCHOTT, DEREK
EPA Region :	Region 1
Admin Name :	SCHOTT, DEREK
Owner Type :	Private
Phone Number :	207-867-6050
Phone Ext Number :	N/R
Alt Phone Number :	N/R
Email Address :	dschott@hurricaneisland.net
Fax Number :	N/R
Is Wholesaler :	N
LT2 Schedule Category :	N/R
NPM Candidate :	Y
CDS ID :	N/R
DBPR Schedule Category :	N/R
Outstanding Performer Date :	N/R
Season Begin Date :	05-01
Season End Date :	10-31
Source Water Protection Date :	N/R
Seasonal Startup System :	Not Pressurized All Year
Reduced Monitoring Begin Date :	N/R
Reduced Monitoring End Date :	N/R
Reduced RTCR Monitoring :	N/R
Last Date in Agency List :	2024-08-16

DRAFT

Map Id: 2
Direction: NNE
Distance: 0.764 mi., 4034 ft.
Elevation: 18 ft.
Relative: Lower

Site Name : ME0000919 | HURRICANE ISLAND CENTER FOR SCIENCE-TREATMENT PLANT 1
19 COMMERCIAL STREET
ROCKLAND, ME 04841

Database(s) : [PWS, PWS ENF] ***(cont.)***

Envirosite ID: 53842057
EPA ID: N/R

PWS ENF

Facility Address : 19 COMMERCIAL STREET, ROCKLAND, ME 04841

Site Details

PWS ID :	ME0000919
PWS Name :	HURRICANE ISLAND CENTER FOR SCIENCE
EPA Region :	Region 1
Primacy Agency :	Maine
PWS Type :	Transient non-community system
Primacy Type :	State
Primary Source :	Surface water
Activity Status :	Active
Deactivation Date :	N/R
Owner Type :	Private
Phone Number :	207-867-6050
Last Date in Agency List :	2024-08-28

Violation Details

Details for this site have been truncated due to the large number of available details for this site within this dataset. For the complete details for this site, contact your Envirosite account representative for a complimentary site report containing all of the details available.

RTC Enforcement ID :	10
Violation ID :	415
Submission Year :	2024
Violation First Reported Date :	2017-08-23
Contaminant Name :	Revised Total Coliform Rule
Rule Family :	Total Coliform Rules
Rule Group :	Microbials
Rule Name :	Revised Total Coliform Rule
Violation Type :	Monitoring, Routine (RTCR)
Is Health Based :	N
Is Major Violation :	Y
Severity Indicator Count :	N/R
Public Notification Tier :	3
Address Line 1 :	19 COMMERCIAL STREET, ROCKLAND, 04841
Address Line 2 :	N/R
Compliance Status :	Returned to Compliance
RTC Date :	2017-07-31
Enforcement Action Description :	State Public Notification received
Admin Name :	SCHOTT, DEREK
Email Address :	dschott@hurricaneisland.net

RTC Enforcement ID :	18
Violation ID :	420
Submission Year :	2024
Violation First Reported Date :	2017-11-16
Contaminant Name :	Revised Total Coliform Rule
Rule Family :	Total Coliform Rules
Rule Group :	Microbials

DRAFT

Map Id: 2
Direction: NNE
Distance: 0.764 mi., 4034 ft.
Elevation: 18 ft.
Relative: Lower

Site Name : ME0000919 | HURRICANE ISLAND CENTER FOR SCIENCE-TREATMENT PLANT 1
19 COMMERCIAL STREET
ROCKLAND, ME 04841

Database(s) : [PWS, PWS ENF] ***(cont.)***

Envirosite ID: 53842057
EPA ID: N/R

PWS ENF ***(cont.)***

Rule Name :	Revised Total Coliform Rule
Violation Type :	Monitoring, Routine (RTCR)
Is Health Based :	N
Is Major Violation :	Y
Severity Indicator Count :	N/R
Public Notification Tier :	3
Address Line 1 :	19 COMMERCIAL STREET, ROCKLAND, 04841
Address Line 2 :	N/R
Compliance Status :	Returned to Compliance
RTC Date :	2017-10-15
Enforcement Action Description :	State Public Notification received
Admin Name :	SCHOTT, DEREK
Email Address :	dschott@hurricaneisland.net

RTC Enforcement ID :	19
Violation ID :	417
Submission Year :	2024
Violation First Reported Date :	2017-11-16
Contaminant Name :	Revised Total Coliform Rule
Rule Family :	Total Coliform Rules
Rule Group :	Microbials
Rule Name :	Revised Total Coliform Rule
Violation Type :	Treatment Technique Startup Procedures (RTCR)
Is Health Based :	Y
Is Major Violation :	N/R
Severity Indicator Count :	N/R
Public Notification Tier :	2
Address Line 1 :	19 COMMERCIAL STREET, ROCKLAND, 04841
Address Line 2 :	N/R
Compliance Status :	Returned to Compliance
RTC Date :	2018-04-23
Enforcement Action Description :	State Public Notification received
Admin Name :	SCHOTT, DEREK
Email Address :	dschott@hurricaneisland.net

RTC Enforcement ID :	19
Violation ID :	418
Submission Year :	2024
Violation First Reported Date :	2017-11-16
Contaminant Name :	Revised Total Coliform Rule
Rule Family :	Total Coliform Rules
Rule Group :	Microbials
Rule Name :	Revised Total Coliform Rule
Violation Type :	Report Startup Procedures Cert Form (RTCR)
Is Health Based :	N
Is Major Violation :	N/R
Severity Indicator Count :	N/R
Public Notification Tier :	3
Address Line 1 :	19 COMMERCIAL STREET, ROCKLAND, 04841
Address Line 2 :	N/R
Compliance Status :	Returned to Compliance
RTC Date :	2018-04-23
Enforcement Action Description :	State Public Notification received

DRAFT

Map Id: 2
Direction: NNE
Distance: 0.764 mi., 4034 ft.
Elevation: 18 ft.
Relative: Lower

Site Name : ME0000919 | HURRICANE ISLAND CENTER FOR SCIENCE-TREATMENT PLANT 1
19 COMMERCIAL STREET
ROCKLAND, ME 04841

Database(s) : [PWS, PWS ENF] ***(cont.)***

Envirosite ID: 53842057
EPA ID: N/R

PWS ENF ***(cont.)***

Admin Name :	SCHOTT, DEREK
Email Address :	dschott@hurricaneisland.net
RTC Enforcement ID :	21
Violation ID :	421
Submission Year :	2024
Violation First Reported Date :	2018-08-23
Contaminant Name :	Public Notice
Rule Family :	Public Notice Rule and Revised PN Rule
Rule Group :	Other
Rule Name :	Public Notice Rule and Revised PN Rule
Violation Type :	Public Notification Violation for NPDWR Violation
Is Health Based :	N
Is Major Violation :	N/R
Severity Indicator Count :	N/R
Public Notification Tier :	3
Address Line 1 :	19 COMMERCIAL STREET, ROCKLAND, 04841
Address Line 2 :	N/R
Compliance Status :	Returned to Compliance
RTC Date :	2018-08-15
Enforcement Action Description :	State Compliance achieved
Admin Name :	SCHOTT, DEREK
Email Address :	dschott@hurricaneisland.net
RTC Enforcement ID :	25
Violation ID :	422
Submission Year :	2024
Violation First Reported Date :	2019-05-20
Contaminant Name :	Public Notice
Rule Family :	Public Notice Rule and Revised PN Rule
Rule Group :	Other
Rule Name :	Public Notice Rule and Revised PN Rule
Violation Type :	Public Notification Violation for NPDWR Violation
Is Health Based :	N
Is Major Violation :	N/R
Severity Indicator Count :	N/R
Public Notification Tier :	3
Address Line 1 :	19 COMMERCIAL STREET, ROCKLAND, 04841
Address Line 2 :	N/R
Compliance Status :	Returned to Compliance
RTC Date :	2019-04-30
Enforcement Action Description :	State Compliance achieved
Admin Name :	SCHOTT, DEREK
Email Address :	dschott@hurricaneisland.net
RTC Enforcement ID :	25
Violation ID :	423
Submission Year :	2024
Violation First Reported Date :	2019-05-20
Contaminant Name :	Public Notice
Rule Family :	Public Notice Rule and Revised PN Rule
Rule Group :	Other

DRAFT

Map Id: 2
Direction: NNE
Distance: 0.764 mi., 4034 ft.
Elevation: 18 ft.
Relative: Lower

Site Name : ME0000919 | HURRICANE ISLAND CENTER FOR SCIENCE-TREATMENT PLANT 1
19 COMMERCIAL STREET
ROCKLAND, ME 04841

Database(s) : [PWS, PWS ENF] ***(cont.)***

Envirosite ID: 53842057
EPA ID: N/R

PWS ENF ***(cont.)***

Rule Name :	Public Notice Rule and Revised PN Rule
Violation Type :	Public Notification Violation for NPDWR Violation
Is Health Based :	N
Is Major Violation :	N/R
Severity Indicator Count :	N/R
Public Notification Tier :	3
Address Line 1 :	19 COMMERCIAL STREET, ROCKLAND, 04841
Address Line 2 :	N/R
Compliance Status :	Returned to Compliance
RTC Date :	2019-04-30
Enforcement Action Description :	State Compliance achieved
Admin Name :	SCHOTT, DEREK
Email Address :	dschott@hurricaneisland.net

RTC Enforcement ID :	32
Violation ID :	425
Submission Year :	2024
Violation First Reported Date :	2020-02-18
Contaminant Name :	Revised Total Coliform Rule
Rule Family :	Total Coliform Rules
Rule Group :	Microbials
Rule Name :	Revised Total Coliform Rule
Violation Type :	Monitoring, Routine (RTCR)
Is Health Based :	N
Is Major Violation :	Y
Severity Indicator Count :	N/R
Public Notification Tier :	3
Address Line 1 :	19 COMMERCIAL STREET, ROCKLAND, 04841
Address Line 2 :	N/R
Compliance Status :	Returned to Compliance
RTC Date :	2020-05-11
Enforcement Action Description :	State Compliance achieved
Admin Name :	SCHOTT, DEREK
Email Address :	dschott@hurricaneisland.net

RTC Enforcement ID :	33
Violation ID :	419
Submission Year :	2024
Violation First Reported Date :	2017-11-16
Contaminant Name :	Public Notice
Rule Family :	Public Notice Rule and Revised PN Rule
Rule Group :	Other
Rule Name :	Public Notice Rule and Revised PN Rule
Violation Type :	Public Notification Violation for NPDWR Violation
Is Health Based :	N
Is Major Violation :	N/R
Severity Indicator Count :	N/R
Public Notification Tier :	3
Address Line 1 :	19 COMMERCIAL STREET, ROCKLAND, 04841
Address Line 2 :	N/R
Compliance Status :	Returned to Compliance
RTC Date :	2020-09-09
Enforcement Action Description :	State Compliance achieved

DRAFT

Map Id: 2
Direction: NNE
Distance: 0.764 mi., 4034 ft.
Elevation: 18 ft.
Relative: Lower

Site Name : ME0000919 | HURRICANE ISLAND CENTER FOR SCIENCE-TREATMENT PLANT 1
19 COMMERCIAL STREET
ROCKLAND, ME 04841

Database(s) : [PWS, PWS ENF] ***(cont.)***

Envirosite ID: 53842057
EPA ID: N/R

PWS ENF ***(cont.)***

Admin Name :	SCHOTT, DEREK
Email Address :	dschott@hurricaneisland.net
RTC Enforcement ID :	33
Violation ID :	416
Submission Year :	2024
Violation First Reported Date :	2017-08-23
Contaminant Name :	Public Notice
Rule Family :	Public Notice Rule and Revised PN Rule
Rule Group :	Other
Rule Name :	Public Notice Rule and Revised PN Rule
Violation Type :	Public Notification Violation for NPDWR Violation
Is Health Based :	N
Is Major Violation :	N/R
Severity Indicator Count :	N/R
Public Notification Tier :	3
Address Line 1 :	19 COMMERCIAL STREET, ROCKLAND, 04841
Address Line 2 :	N/R
Compliance Status :	Returned to Compliance
RTC Date :	2020-09-09
Enforcement Action Description :	State Compliance achieved
Admin Name :	SCHOTT, DEREK
Email Address :	dschott@hurricaneisland.net

DRAFT

Map Id: 3
Direction: N
Distance: 0.892 mi., 4712 ft.
Elevation: 9 ft.
Relative: Lower

Site Name : TOWER
44.106389, -69.108611
ROCKLAND, ME

Database(s) : [DIGITAL OBSTACLE]

Envirosite ID: 3243488
EPA ID: N/R

DIGITAL OBSTACLE

Date of Action :	2014-06-01
Action :	Change
FAA Study Number :	N/R
OBS Number :	23-000030
Obstacle Type :	TOWER
City Name :	ROCKLAND
State Identifier :	ME
Country Identifier :	USA
Type of Lighting :	Red
Verification Status :	Verified
Quantity :	1
Mark Indicator :	Marked
Above Ground Level Height (Feet) :	00268
Above Mean Sea Level Height (Feet) :	00274
Horizontal Accuracy :	+-250'
Vertical Accuracy :	+-50'

Map Id: 3
Direction: N
Distance: 0.892 mi., 4712 ft.
Elevation: 9 ft.
Relative: Lower

Site Name : TOWER
44.106389, -69.108611
ROCKLAND, ME

Database(s) : [DIGITAL OBSTACLE] ***(cont.)***

Envirosite ID: 3243488
EPA ID: N/R

DIGITAL OBSTACLE ***(cont.)***

Latitude :	44 06 23.00N
Longitude :	069 06 31.00W

Map Id: 4
Direction: NNW
Distance: 0.970 mi., 5121 ft.
Elevation: 38 ft.
Relative: Higher

Site Name : MCLAIN SCHOOL | ME0000605 | ME0094763
28 LINCOLN STREET
ROCKLAND, ME 04841

Database(s) : [PWS, PWS ENF]

Envirosite ID: 50665803
EPA ID: N/R

PWS

Facility Address :	28 LINCOLN STREET, ROCKLAND, ME 04841
PWS ID :	ME0094763
PWS Type :	Non-Transient non-community system
PWS Name :	RSU 13 CUSHING K-4 COMMUNITY SCHOOL
Activity Status :	Active
Primary Source :	Ground water
Submission Year :	2024
Submission Year Quarter :	2024Q1
Population Served Count :	99
Service Connections Count :	1
Population Category 2 :	<10,000
Population Category 3 :	<=3300
Population Category 4 :	<10K
Population Category 5 :	<=500
Population Category 11 :	<=100
Submission Quarter :	1
Submission Status Code :	Y
First Reported Date :	2004-04-15
Last Reported Date :	2024-02-21
Deactivation Date :	N/R
GW or SW :	Groundwater
Is Grant Eligible :	Y
Is Outstanding Performer :	N/R
Is School or Daycare :	Y
Is Source Water Protected :	N
Primacy Agency :	Maine
Primacy Type :	State
Org Name :	RSU 13 SUPERINTENDENT OF SCHOOLS
EPA Region :	Region 1
Admin Name :	RSU 13 SUPERINTENDENT OF SCHOOLS
Owner Type :	Local government
Phone Number :	207-596-2002
Phone Ext Number :	N/R
Alt Phone Number :	N/R
Email Address :	jmcdonald@rsu13.org
Fax Number :	207-596-2004
Is Wholesaler :	N

DRAFT

Map Id: 4
Direction: NNW
Distance: 0.970 mi., 5121 ft.
Elevation: 38 ft.
Relative: Higher

Site Name : MCLAIN SCHOOL | ME0000605 | ME0094763
28 LINCOLN STREET
ROCKLAND, ME 04841

Database(s) : [PWS, PWS ENF] ***(cont.)***

Envirosite ID: 50665803
EPA ID: N/R

PWS ***(cont.)***

LT2 Schedule Category :	N/R
NPM Candidate :	Y
CDS ID :	N/R
DBPR Schedule Category :	N/R
Outstanding Performer Date :	N/R
Season Begin Date :	01-01
Season End Date :	12-31
Source Water Protection Date :	N/R
Seasonal Startup System :	N/R
Reduced Monitoring Begin Date :	N/R
Reduced Monitoring End Date :	N/R
Reduced RTCR Monitoring :	N/R
Last Date in Agency List :	2024-08-16

PWS ID :	ME0000605
PWS Type :	Non-Transient non-community system
PWS Name :	RSU 13 GILFORD BUTLER SCHOOL
Activity Status :	Inactive
Primary Source :	Ground water
Submission Year :	2024
Submission Year Quarter :	2024Q1
Population Served Count :	93
Service Connections Count :	1
Population Category 2 :	<10,000
Population Category 3 :	<=3300
Population Category 4 :	<10K
Population Category 5 :	<=500
Population Category 11 :	<=100
Submission Quarter :	1
Submission Status Code :	Y
First Reported Date :	1979-10-24
Last Reported Date :	2019-11-19
Deactivation Date :	2018-08-08
GW or SW :	Groundwater
Is Grant Eligible :	N
Is Outstanding Performer :	N/R
Is School or Daycare :	Y
Is Source Water Protected :	N
Primacy Agency :	Maine
Primacy Type :	State
Org Name :	RSU 13 SUPERINTENDENT OF SCHOOLS
EPA Region :	Region 1
Admin Name :	RSU 13 SUPERINTENDENT OF SCHOOLS
Owner Type :	Local government
Phone Number :	207-596-2002
Phone Ext Number :	N/R
Alt Phone Number :	N/R
Email Address :	jmcdonald@rsu13.org
Fax Number :	207-596-2004
Is Wholesaler :	N
LT2 Schedule Category :	N/R
NPM Candidate :	N
CDS ID :	N/R
DBPR Schedule Category :	N/R
Outstanding Performer Date :	N/R

DRAFT

Map Id: 4
Direction: NNW
Distance: 0.970 mi., 5121 ft.
Elevation: 38 ft.
Relative: Higher

Site Name : MCLAIN SCHOOL | ME0000605 | ME0094763
28 LINCOLN STREET
ROCKLAND, ME 04841

Database(s) : [PWS, PWS ENF] ***(cont.)***

Envirosite ID: 50665803
EPA ID: N/R

PWS ***(cont.)***

Season Begin Date :	01-01
Season End Date :	12-31
Source Water Protection Date :	N/R
Seasonal Startup System :	N/R
Reduced Monitoring Begin Date :	N/R
Reduced Monitoring End Date :	N/R
Reduced RTCR Monitoring :	N/R
Last Date in Agency List :	2024-08-16

PWS ENF

Facility Address :	28 LINCOLN STREET, ROCKLAND, ME 04841

Site Details

PWS ID :	ME0000605
PWS Name :	RSU 13 GILFORD BUTLER SCHOOL
EPA Region :	Region 1
Primacy Agency :	Maine
PWS Type :	Non-Transient non-community system
Primacy Type :	State
Primary Source :	Ground water
Activity Status :	Inactive
Deactivation Date :	2018-08-08
Owner Type :	Local government
Phone Number :	207-596-2002
Last Date in Agency List :	2024-08-28

Violation Details

Details for this site have been truncated due to the large number of available details for this site within this dataset. For the complete details for this site, contact your Envirosite account representative for a complimentary site report containing all of the details available.

RTC Enforcement ID :	N/R
Violation ID :	5423
Submission Year :	2024
Violation First Reported Date :	2017-05-23
Contaminant Name :	Lead and Copper Rule
Rule Family :	Lead and Copper Rule
Rule Group :	Chemicals
Rule Name :	Lead and Copper Rule
Violation Type :	Water Quality Parameter M/R
Is Health Based :	N
Is Major Violation :	N/R
Severity Indicator Count :	N/R
Public Notification Tier :	3
Address Line 1 :	28 LINCOLN STREET, ROCKLAND, 04841
Address Line 2 :	N/R
Compliance Status :	System Inactive
RTC Date :	2018-08-08
Enforcement Action Description :	State Public Notification requested
Admin Name :	RSU 13 SUPERINTENDENT OF SCHOOLS

DRAFT

Map Id: 4
Direction: NNW
Distance: 0.970 mi., 5121 ft.
Elevation: 38 ft.
Relative: Higher

Site Name : MCLAIN SCHOOL | ME0000605 | ME0094763
28 LINCOLN STREET
ROCKLAND, ME 04841

Database(s) : [PWS, PWS ENF] ***(cont.)***

Envirosite ID: 50665803
EPA ID: N/R

PWS ENF ***(cont.)***

Email Address :	jmcdonald@rsu13.org

RTC Enforcement ID :	N/R
Violation ID :	5422
Submission Year :	2024
Violation First Reported Date :	2017-05-23
Contaminant Name :	Lead and Copper Rule
Rule Family :	Lead and Copper Rule
Rule Group :	Chemicals
Rule Name :	Lead and Copper Rule
Violation Type :	Water Quality Parameter M/R
Is Health Based :	N
Is Major Violation :	N/R
Severity Indicator Count :	N/R
Public Notification Tier :	3
Address Line 1 :	28 LINCOLN STREET, ROCKLAND, 04841
Address Line 2 :	N/R
Compliance Status :	System Inactive
RTC Date :	2018-08-08
Enforcement Action Description :	State Public Notification received
Admin Name :	RSU 13 SUPERINTENDENT OF SCHOOLS
Email Address :	jmcdonald@rsu13.org

RTC Enforcement ID :	N/R
Violation ID :	5425
Submission Year :	2024
Violation First Reported Date :	2017-11-16
Contaminant Name :	Lead and Copper Rule
Rule Family :	Lead and Copper Rule
Rule Group :	Chemicals
Rule Name :	Lead and Copper Rule
Violation Type :	Water Quality Parameter M/R
Is Health Based :	N
Is Major Violation :	N/R
Severity Indicator Count :	N/R
Public Notification Tier :	3
Address Line 1 :	28 LINCOLN STREET, ROCKLAND, 04841
Address Line 2 :	N/R
Compliance Status :	System Inactive
RTC Date :	2018-08-08
Enforcement Action Description :	State Public Notification received
Admin Name :	RSU 13 SUPERINTENDENT OF SCHOOLS
Email Address :	jmcdonald@rsu13.org

RTC Enforcement ID :	N/R
Violation ID :	5419
Submission Year :	2024
Violation First Reported Date :	2016-11-16
Contaminant Name :	Lead and Copper Rule
Rule Family :	Lead and Copper Rule
Rule Group :	Chemicals
Rule Name :	Lead and Copper Rule
Violation Type :	Water Quality Parameter M/R

DRAFT

Map Id: 4
Direction: NNW
Distance: 0.970 mi., 5121 ft.
Elevation: 38 ft.
Relative: Higher

Site Name : MCLAIN SCHOOL | ME0000605 | ME0094763
28 LINCOLN STREET
ROCKLAND, ME 04841

Database(s) : [PWS, PWS ENF] ***(cont.)***

Envirosite ID: 50665803
EPA ID: N/R

PWS ENF ***(cont.)***

Is Health Based :	N
Is Major Violation :	N/R
Severity Indicator Count :	N/R
Public Notification Tier :	3
Address Line 1 :	28 LINCOLN STREET, ROCKLAND, 04841
Address Line 2 :	N/R
Compliance Status :	System Inactive
RTC Date :	2018-08-08
Enforcement Action Description :	State Formal Notice of Violation issued
Admin Name :	RSU 13 SUPERINTENDENT OF SCHOOLS
Email Address :	jmcdonald@rsu13.org

RTC Enforcement ID :	N/R
Violation ID :	5424
Submission Year :	2024
Violation First Reported Date :	2017-08-23
Contaminant Name :	Public Notice
Rule Family :	Public Notice Rule and Revised PN Rule
Rule Group :	Other
Rule Name :	Public Notice Rule and Revised PN Rule
Violation Type :	Public Notification Violation for NPDWR Violation
Is Health Based :	N
Is Major Violation :	N/R
Severity Indicator Count :	N/R
Public Notification Tier :	3
Address Line 1 :	28 LINCOLN STREET, ROCKLAND, 04841
Address Line 2 :	N/R
Compliance Status :	System Inactive
RTC Date :	2018-08-08
Enforcement Action Description :	State Formal Notice of Violation issued
Admin Name :	RSU 13 SUPERINTENDENT OF SCHOOLS
Email Address :	jmcdonald@rsu13.org

RTC Enforcement ID :	457202
Violation ID :	3897
Submission Year :	2024
Violation First Reported Date :	2001-02-08
Contaminant Name :	Trichloroethylene
Rule Family :	Volatile Organic Chemicals
Rule Group :	Chemicals
Rule Name :	Volatile Organic Chemicals
Violation Type :	Monitoring, Regular
Is Health Based :	N
Is Major Violation :	Y
Severity Indicator Count :	N/R
Public Notification Tier :	3
Address Line 1 :	28 LINCOLN STREET, ROCKLAND, 04841
Address Line 2 :	N/R
Compliance Status :	Returned to Compliance
RTC Date :	2001-10-29
Enforcement Action Description :	State Intentional no-action
Admin Name :	RSU 13 SUPERINTENDENT OF SCHOOLS
Email Address :	jmcdonald@rsu13.org

DRAFT

Map Id: 4
Direction: NNW
Distance: 0.970 mi., 5121 ft.
Elevation: 38 ft.
Relative: Higher

Site Name : MCLAIN SCHOOL | ME0000605 | ME0094763
28 LINCOLN STREET
ROCKLAND, ME 04841

Database(s) : [PWS, PWS ENF] ***(cont.)***

Envirosite ID: 50665803
EPA ID: N/R

PWS ENF ***(cont.)***

RTC Enforcement ID :	457202
Violation ID :	3697
Submission Year :	2024
Violation First Reported Date :	2001-02-08
Contaminant Name :	Carbon tetrachloride
Rule Family :	Volatile Organic Chemicals
Rule Group :	Chemicals
Rule Name :	Volatile Organic Chemicals
Violation Type :	Monitoring, Regular
Is Health Based :	N
Is Major Violation :	Y
Severity Indicator Count :	N/R
Public Notification Tier :	3
Address Line 1 :	28 LINCOLN STREET, ROCKLAND, 04841
Address Line 2 :	N/R
Compliance Status :	Returned to Compliance
RTC Date :	2001-10-29
Enforcement Action Description :	State Intentional no-action
Admin Name :	RSU 13 SUPERINTENDENT OF SCHOOLS
Email Address :	jmcdonald@rsu13.org

RTC Enforcement ID :	457202
Violation ID :	4397
Submission Year :	2024
Violation First Reported Date :	2001-02-08
Contaminant Name :	CHLOROBENZENE
Rule Family :	Volatile Organic Chemicals
Rule Group :	Chemicals
Rule Name :	Volatile Organic Chemicals
Violation Type :	Monitoring, Regular
Is Health Based :	N
Is Major Violation :	Y
Severity Indicator Count :	N/R
Public Notification Tier :	3
Address Line 1 :	28 LINCOLN STREET, ROCKLAND, 04841
Address Line 2 :	N/R
Compliance Status :	Returned to Compliance
RTC Date :	2001-10-29
Enforcement Action Description :	State Intentional no-action
Admin Name :	RSU 13 SUPERINTENDENT OF SCHOOLS
Email Address :	jmcdonald@rsu13.org

RTC Enforcement ID :	457202
Violation ID :	3797
Submission Year :	2024
Violation First Reported Date :	2001-02-08
Contaminant Name :	1,2-Dichloropropane
Rule Family :	Volatile Organic Chemicals
Rule Group :	Chemicals
Rule Name :	Volatile Organic Chemicals
Violation Type :	Monitoring, Regular
Is Health Based :	N
Is Major Violation :	Y
Severity Indicator Count :	N/R

DRAFT

Map Id: 4
Direction: NNW
Distance: 0.970 mi., 5121 ft.
Elevation: 38 ft.
Relative: Higher

Site Name : MCLAIN SCHOOL | ME0000605 | ME0094763
28 LINCOLN STREET
ROCKLAND, ME 04841

Database(s) : [PWS, PWS ENF] ***(cont.)***

Envirosite ID: 50665803
EPA ID: N/R

PWS ENF ***(cont.)***

Public Notification Tier :	3
Address Line 1 :	28 LINCOLN STREET, ROCKLAND, 04841
Address Line 2 :	N/R
Compliance Status :	Returned to Compliance
RTC Date :	2001-10-29
Enforcement Action Description :	State Intentional no-action
Admin Name :	RSU 13 SUPERINTENDENT OF SCHOOLS
Email Address :	jmcdonald@rsu13.org

RTC Enforcement ID :	457202
Violation ID :	797
Submission Year :	2024
Violation First Reported Date :	2001-02-08
Contaminant Name :	cis-1,2-Dichloroethylene
Rule Family :	Volatile Organic Chemicals
Rule Group :	Chemicals
Rule Name :	Volatile Organic Chemicals
Violation Type :	Monitoring, Regular
Is Health Based :	N
Is Major Violation :	Y
Severity Indicator Count :	N/R
Public Notification Tier :	3
Address Line 1 :	28 LINCOLN STREET, ROCKLAND, 04841
Address Line 2 :	N/R
Compliance Status :	Returned to Compliance
RTC Date :	2001-10-29
Enforcement Action Description :	State Intentional no-action
Admin Name :	RSU 13 SUPERINTENDENT OF SCHOOLS
Email Address :	jmcdonald@rsu13.org

Site Details

PWS ID :	ME0094763
PWS Name :	RSU 13 CUSHING K-4 COMMUNITY SCHOOL
EPA Region :	Region 1
Primacy Agency :	Maine
PWS Type :	Non-Transient non-community system
Primacy Type :	State
Primary Source :	Ground water
Activity Status :	Active
Deactivation Date :	N/R
Owner Type :	Local government
Phone Number :	207-596-2002
Last Date in Agency List :	2024-08-28

Violation Details

RTC Enforcement ID :	2207
Violation ID :	1107
Submission Year :	2024
Violation First Reported Date :	2007-08-15
Contaminant Name :	Gross Alpha, Excl. Radon and U
Rule Family :	Radionuclides and Revised Rad Rule

DRAFT

Map Id: 4
Direction: NNW
Distance: 0.970 mi., 5121 ft.
Elevation: 38 ft.
Relative: Higher

Site Name : MCLAIN SCHOOL | ME0000605 | ME0094763
28 LINCOLN STREET
ROCKLAND, ME 04841

Database(s) : [PWS, PWS ENF] ***(cont.)***

Envirosite ID: 50665803
EPA ID: N/R

PWS ENF ***(cont.)***

Rule Group :	Chemicals
Rule Name :	Radionuclides and Revised Rad Rule
Violation Type :	Monitoring, Regular
Is Health Based :	N
Is Major Violation :	Y
Severity Indicator Count :	N/R
Public Notification Tier :	3
Address Line 1 :	28 LINCOLN STREET, ROCKLAND, 04841
Address Line 2 :	N/R
Compliance Status :	Returned to Compliance
RTC Date :	2007-06-04
Enforcement Action Description :	State Intentional no-action
Admin Name :	RSU 13 SUPERINTENDENT OF SCHOOLS
Email Address :	jmcdonald@rsu13.org

RTC Enforcement ID :	2508
Violation ID :	204
Submission Year :	2024
Violation First Reported Date :	2004-08-14
Contaminant Name :	Coliform (TCR)
Rule Family :	Total Coliform Rules
Rule Group :	Microbials
Rule Name :	Total Coliform Rule
Violation Type :	Monitoring, Routine Major (TCR)
Is Health Based :	N
Is Major Violation :	N/R
Severity Indicator Count :	N/R
Public Notification Tier :	3
Address Line 1 :	28 LINCOLN STREET, ROCKLAND, 04841
Address Line 2 :	N/R
Compliance Status :	Returned to Compliance
RTC Date :	2008-07-10
Enforcement Action Description :	State Compliance achieved
Admin Name :	RSU 13 SUPERINTENDENT OF SCHOOLS
Email Address :	jmcdonald@rsu13.org

RTC Enforcement ID :	2508
Violation ID :	907
Submission Year :	2024
Violation First Reported Date :	2007-02-15
Contaminant Name :	Combined Radium (-226 and -228)
Rule Family :	Radionuclides and Revised Rad Rule
Rule Group :	Chemicals
Rule Name :	Radionuclides and Revised Rad Rule
Violation Type :	Maximum Contaminant Level Violation, Single Sample
Is Health Based :	Y
Is Major Violation :	N/R
Severity Indicator Count :	N/R
Public Notification Tier :	2
Address Line 1 :	28 LINCOLN STREET, ROCKLAND, 04841
Address Line 2 :	N/R
Compliance Status :	Returned to Compliance
RTC Date :	2008-07-10
Enforcement Action Description :	State Compliance achieved

DRAFT

Map Id: 4
Direction: NNW
Distance: 0.970 mi., 5121 ft.
Elevation: 38 ft.
Relative: Higher

Site Name : MCLAIN SCHOOL | ME0000605 | ME0094763
28 LINCOLN STREET
ROCKLAND, ME 04841

Database(s) : [PWS, PWS ENF] ***(cont.)***

Envirosite ID: 50665803
EPA ID: N/R

PWS ENF ***(cont.)***

Admin Name :	RSU 13 SUPERINTENDENT OF SCHOOLS
Email Address :	jmcdonald@rsu13.org
RTC Enforcement ID :	2508
Violation ID :	807
Submission Year :	2024
Violation First Reported Date :	2007-02-15
Contaminant Name :	Gross Alpha, Excl. Radon and U
Rule Family :	Radionuclides and Revised Rad Rule
Rule Group :	Chemicals
Rule Name :	Radionuclides and Revised Rad Rule
Violation Type :	Maximum Contaminant Level Violation, Single Sample
Is Health Based :	Y
Is Major Violation :	N/R
Severity Indicator Count :	N/R
Public Notification Tier :	2
Address Line 1 :	28 LINCOLN STREET, ROCKLAND, 04841
Address Line 2 :	N/R
Compliance Status :	Returned to Compliance
RTC Date :	2008-07-10
Enforcement Action Description :	State Compliance achieved
Admin Name :	RSU 13 SUPERINTENDENT OF SCHOOLS
Email Address :	jmcdonald@rsu13.org
RTC Enforcement ID :	2508
Violation ID :	104
Submission Year :	2024
Violation First Reported Date :	2004-08-14
Contaminant Name :	Coliform (TCR)
Rule Family :	Total Coliform Rules
Rule Group :	Microbials
Rule Name :	Total Coliform Rule
Violation Type :	Monitoring, Routine Major (TCR)
Is Health Based :	N
Is Major Violation :	N/R
Severity Indicator Count :	N/R
Public Notification Tier :	3
Address Line 1 :	28 LINCOLN STREET, ROCKLAND, 04841
Address Line 2 :	N/R
Compliance Status :	Returned to Compliance
RTC Date :	2008-07-10
Enforcement Action Description :	State Intentional no-action
Admin Name :	RSU 13 SUPERINTENDENT OF SCHOOLS
Email Address :	jmcdonald@rsu13.org
RTC Enforcement ID :	2508
Violation ID :	1007
Submission Year :	2024
Violation First Reported Date :	2007-02-15
Contaminant Name :	Coliform (TCR)
Rule Family :	Total Coliform Rules
Rule Group :	Microbials
Rule Name :	Total Coliform Rule

DRAFT

Map Id: 4
Direction: NNW
Distance: 0.970 mi., 5121 ft.
Elevation: 38 ft.
Relative: Higher

Site Name : MCLAIN SCHOOL | ME0000605 | ME0094763
28 LINCOLN STREET
ROCKLAND, ME 04841

Database(s) : [PWS, PWS ENF] ***(cont.)***

Envirosite ID: 50665803
EPA ID: N/R

PWS ENF ***(cont.)***

Violation Type :	Monitoring, Routine Major (TCR)
Is Health Based :	N
Is Major Violation :	N/R
Severity Indicator Count :	N/R
Public Notification Tier :	3
Address Line 1 :	28 LINCOLN STREET, ROCKLAND, 04841
Address Line 2 :	N/R
Compliance Status :	Returned to Compliance
RTC Date :	2008-07-10
Enforcement Action Description :	State Compliance achieved
Admin Name :	RSU 13 SUPERINTENDENT OF SCHOOLS
Email Address :	jmcdonald@rsu13.org

RTC Enforcement ID :	2508
Violation ID :	304
Submission Year :	2024
Violation First Reported Date :	2004-08-14
Contaminant Name :	Coliform (TCR)
Rule Family :	Total Coliform Rules
Rule Group :	Microbials
Rule Name :	Total Coliform Rule
Violation Type :	Monitoring, Routine Major (TCR)
Is Health Based :	N
Is Major Violation :	N/R
Severity Indicator Count :	N/R
Public Notification Tier :	3
Address Line 1 :	28 LINCOLN STREET, ROCKLAND, 04841
Address Line 2 :	N/R
Compliance Status :	Returned to Compliance
RTC Date :	2008-07-10
Enforcement Action Description :	State Compliance achieved
Admin Name :	RSU 13 SUPERINTENDENT OF SCHOOLS
Email Address :	jmcdonald@rsu13.org

RTC Enforcement ID :	2514
Violation ID :	1116
Submission Year :	2024
Violation First Reported Date :	2022-03-31
Contaminant Name :	Lead and Copper Rule
Rule Family :	Lead and Copper Rule
Rule Group :	Chemicals
Rule Name :	Lead and Copper Rule
Violation Type :	Lead Consumer Notice
Is Health Based :	N
Is Major Violation :	N/R
Severity Indicator Count :	N/R
Public Notification Tier :	3
Address Line 1 :	28 LINCOLN STREET, ROCKLAND, 04841
Address Line 2 :	N/R
Compliance Status :	Returned to Compliance
RTC Date :	2022-04-06
Enforcement Action Description :	State Compliance achieved
Admin Name :	RSU 13 SUPERINTENDENT OF SCHOOLS
Email Address :	jmcdonald@rsu13.org

DRAFT

RADON DATA:

STATE SOURCE: No Available Data

FEDERAL AREA RADON INFORMATION FOR: 04841

NUMBER OF SAMPLE SITES: 5

Area:	Average Activity:	% <4 pCi/L:	% 4-20 pCi/L:	% >20 pCi/L:
basement	1.68 pCi/L	100%	0%	0%

FEDERAL EPA RADON ZONE FOR KNOX COUNTY: Zone = 2

Note: Zone 1 indoor average level > 4 pCI/L

: Zone 2 indoor average level > = 2 pCI/L and <= 4 pCI/L

: Zone 3 indoor average < 2 pCI/L

DRAFT

HIST PWS ENF
Historical Public Water Supply locations with Enforcement Violations
Environmental Protection Agency
(800) 426-4791
List of Safe Drinking Water Information Systems (SDWIS) with enforcement violations that are no longer in current agency list.

NWIS
National Water Information Systems
United States Geological Society
(703) 648-5953
Information on all water resources for the United States. This database contains all current and historical data for the nation.

PWS
Public Water Supply
Environmental Protection Agency
(800) 426-4791
Safe drinking water information Systems

PWS ENF
Public Water Supply locations with Enforcement Violations
Environmental Protection Agency
(800) 426-4791
Safe drinking water information Systems with enforcememnt violations

WELLS - ME
State Water Well Sites
Department of Health and Human Services
207.287.7171
Inventory of Water Wells

BASINS
Better Assessment Science Integrating point & Non-point Sources
U.S. Environmental Protection Agency
855-246-3642
Integrated geographical information system national watershed data and environmental assessment known as Better Assessment Science Integrating point & Non-point Sources

FLOOD DFIRM
National Flood Hazard Layer Database
Federal Emergency Management Agency
The National Flood Hazard Layer Database (NFHL) is a computer database that contains the flood hazard map information from FEMAs Flood Map Modernization program. These map data are from Digital Flood Insurance Rate Map (DFIRM) databases and Letters of Map Revision.

FLOOD Q3
Flood data
Environmental Protection Agency
(202) 566-1667
Q3 Flood Data

DRAFT

HYDROLOGIC UNIT
Hydrologic Unit Maps
USGS
The United States Geological Survey created a hierarchical system of hydrologic units originally called regions, sub-regions, accounting units, and cataloging units. Each unit was assigned a unique Hydrologic Unit Code (HUC). As first implemented the system had 21 regions, 221 subregions, 378 accounting units, and 2,264 cataloging units. Over time the system was changed and expanded. As of 2010 there are six levels in the hierarchy, represented by hydrologic unit codes from 2 to 12 digits long, called regions, subregions, basins, subbasins, watersheds, and subwatersheds. The table below describes the system's hydrologic unit levels and their characteristics, along with example names and codes.

WETLANDS NWI
National Wetland Inventory
U.S. Fish and Wildlife Service
(703) 358-2171
Wetland Inventory for the United States

WETLANDS - ME
Wetlands
U.S. Fish and Wildlife Service
Wetlands Inventory

USGS GEOLOGIC AGE
USGS Digital Data Series DDS
Natural Resources Conservation Service: U.S. Department of Agriculture
(202) 690-4985
USGS Digital Data Series DDS: Geologic Age and Rock Stratigraphic Unit

RADON
National Radon Database
U.S. Environmental Protection Agency
215-814-2469
A study of the EPA/State Residential Radon Survey and the National Residential Radon Survey.

RADON EPA
RADON EPA
U.S. Environmental Protection Agency
215-814-2469
EPA list of Radon zones

AIRPORT FACILITIES
Airport landing facilities
Federal Aviation Administration
(866) 835-5322
Airport landing facilities

DIGITAL OBSTACLE
Obstacles of interest to aviation users
Federal Aviation Administration
855-379-6518
The Digital Obstacle File describes all known obstacles of interest to aviation users in the U.S. with limited coverage of the Pacific the Caribbean Canada and Mexico. The obstacles are assigned unique numerical identifiers; accuracy codes and listed in order of ascending latitude within each state or area by FAA Region.


DRAFT

EPICENTERS
National Geographical Data Center
National Geographical Data Center
303-497-6826
List of recent and historic earthquakes and information.

DRAFT

APPENDIX D
PROPERTY RECORDS

DRAFT

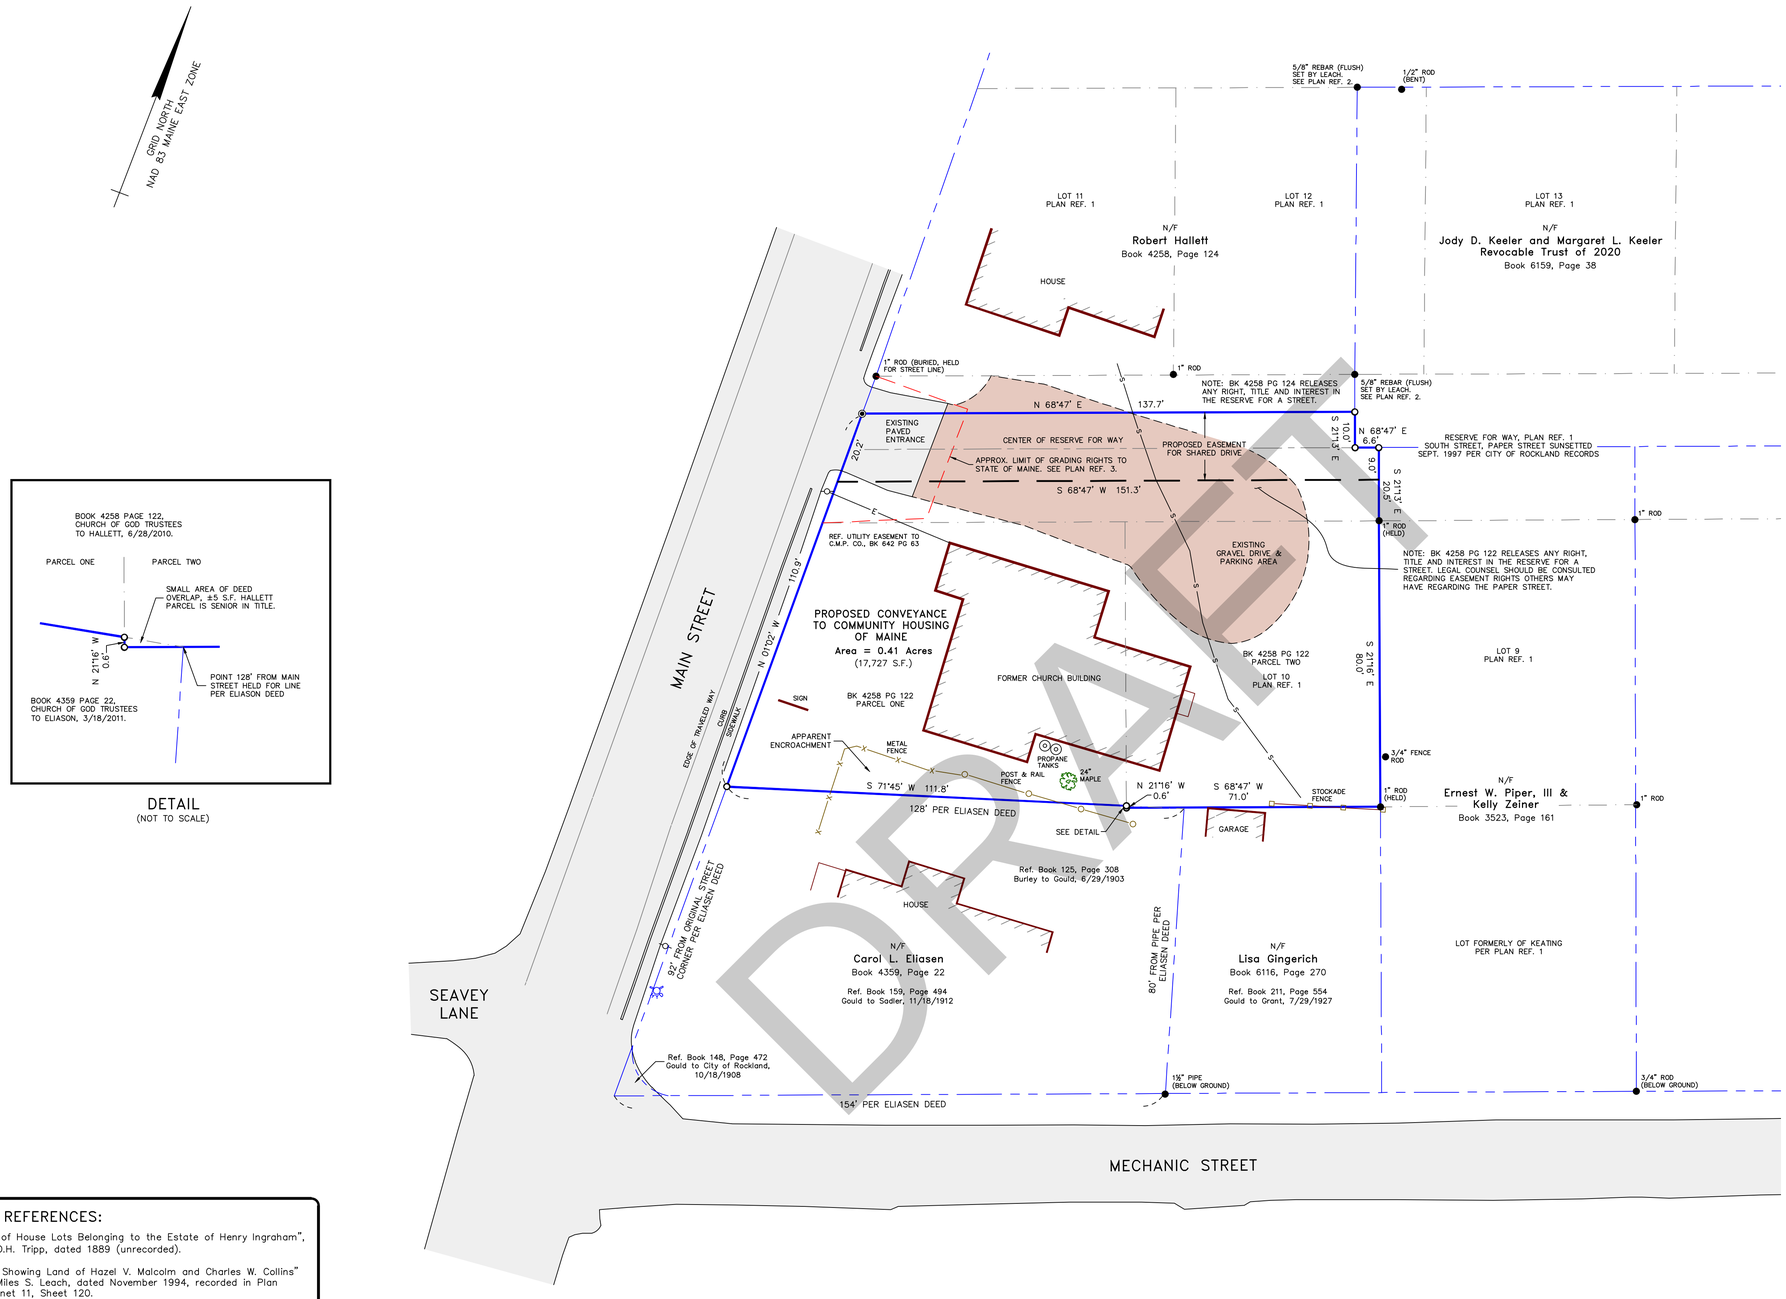

BOOK 4258 PAGE 122, CHURCH OF GOD TRUSTEES TO HALLETT, 6/28/2010.

PARCEL ONE | PARCEL TWO

SMALL AREA OF DEED OVERLAP, ±5 S.F. HALLETT PARCEL IS SENIOR IN TITLE.

N 21°16' W 0.6'

POINT 128' FROM MAIN STREET HELD FOR LINE PER ELIASON DEED

BOOK 4359 PAGE 22, CHURCH OF GOD TRUSTEES TO ELIASON, 3/18/2011.

DETAIL
(NOT TO SCALE)

LEGEND:

- IRON PIN FOUND (AS NOTED)
- 5/8" REBAR SET WITH "LANDMARK CORP" I.D. CAP
- MAGNETIC NAIL SET IN PAVEMENT
- UTILITY POLE
- E — OVERHEAD UTILITY LINE
- HYDRANT
- N/F NOW OR FORMERLY
- BOOK ___, PAGE ___ RECORDING REFERENCE, KNOX COUNTY REGISTRY OF DEEDS
- SURVEYED PROPERTY LINE
- APPROXIMATE PROPERTY LINE
- INTERIOR PARCEL LINE
- S — PRIVATE SEWER LINE AS LOCATED BY INTERSTATE SEPTIC 3-12-25

SURVEYOR'S NOTES:

This plan depicts a boundary survey of the parcel of land to be conveyed from Robert Hallett to Community Housing of Maine. The proposed conveyance is comprised of all of the land conveyed from the Trustees of The Church of God to Robert Hallett by deed dated June 28, 2010 and recorded in Book 4258, Page 122 of the Knox County Registry of Deeds, and a portion of the land conveyed from said Trustees to Hallett by deed dated June 28, 2010 recorded in Book 4258, Page 124.

The easterly line of Main Street shown hereon is an apparent right of way line, established from field evidence and plan references 1 and 3.

Bearings are referenced to Grid North, NAD 83 datum, Maine State Plane East Zone.

Iron pins set are 5/8" rebar, capped "Landmark Corp PLS 2068".

PLAN REFERENCES:

1. "Plan of House Lots Belonging to the Estate of Henry Ingraham", by O.H. Tripp, dated 1889 (unrecorded).
2. "Plan Showing Land of Hazel V. Malcolm and Charles W. Collins" by Miles S. Leach, dated November 1994, recorded in Plan Cabinet 11, Sheet 120.
3. "State of Maine Department of Transportation Right of Way Map, State Aid Highway No. 3" dated May 1988, recorded in Plan Cabinet 11, Sheet 10.

RECORD OWNER:
Robert Hallett
31 Thayer Street
South Deerfield, MA 01373

LANDMARK CORPORATION
SURVEYORS & ENGINEERS
135 Rockland Street Rockport, Maine 04856 Phone: (207) 236-6757 www.landmarkmaine.com

FIELD WORK DATE: 1/2025
FIELD WORK BY: KMB/EST
DRAFTED BY: KMB
CHECKED BY: KMB
PLAN DATE: **MARCH 20, 2025**

State of Maine, Knox ss: Registry of Deeds
Received at H M M.
and recorded in Cabinet , Sheet .
Attest: Register.

GRAPHIC SCALE
20 0 10 20 40
1 inch = 20 ft.

BOUNDARY SURVEY

STATE OF MAINE KEVIN MARK BARBOUR 2068 PROFESSIONAL LAND SURVEYOR
K. MARK BARBOUR PLS 2068

COMMUNITY HOUSING OF MAINE
59 MAIN STREET
ROCKLAND, MAINE
KNOX COUNTY

SCALE: 1" = 20' | JOB No.: 24 - 065 | SHEET 1 OF 1

LANDMARK CORPORATION

Receipt # 153248 KNOX SS: RECEIVED
ERECORDED
VOL 6214 PG 256
03/26/2025 02:27:27 PM
4 Pages
Instr # 2025-2133
ATTEST:Madelene F. Cole, Knox Co Registry of Deeds

Real Estate Transfer Tax Paid

Warranty Deed

DLN: **2538557**

ROBERT D. HALLETT, of South Deerfield, Franklin County, Massachusetts, for consideration paid, grants to COMMUNITY HOUSING OF MAINE, INC., a non-profit corporation organized under the laws of the State of Maine, with a place of business in Portland, Cumberland County, Maine, with Warranty Covenants, a certain lot or parcel of land, together with the buildings thereon, situated on the easterly side of Main Street in Rockland, Knox County, Maine, bounded and described as follows:

DRAFT

BEGINNING at a 5/8" rebar with "Landmark Corp" I.D. cap set in the easterly line of Main Street at the northwesterly corner of land now or formerly of Carol L. Eliasen (see Knox County Registry of Deeds Book 4359, Page 22);

THENCE North 01° 02' West, along the easterly line of Main Street, a distance of 110.9 feet to a magnetic nail set in pavement at remaining land of the Grantor herein (Robert Hallett, see KCRD Book 4258, Page 124);

THENCE North 68° 47' East, along the southerly line of said remaining land of Hallett, a distance of 137.7 feet to a 5/8" rebar with "Landmark Corp" I.D. cap set;

THENCE South 21° 13' East, a distance of 10.0 feet to a 5/8" rebar with "Landmark Corp" I.D. cap set;

THENCE North 68° 47' East, a distance of 6.6 feet to a 5/8" rebar with "Landmark Corp" I.D. cap set;

THENCE South 21° 13' East, a distance of 20.5 feet to a 1" iron rod found at land now or formerly of Ernest W. Piper, III and Kelly Zeiner (see KCRD Book 3523, Page 161);

THENCE South 21° 16' East, along the westerly line of said land of Piper and Zeiner, a distance of 80.0 feet to a 1" iron rod found at the northeasterly corner of land now or formerly of Lisa Gingerich (see KCRD Book 6116, Page 270);

THENCE South 68° 47' West, along the northerly line of said land of Gingerich and along the northerly line of said land of Eliasen, a distance of 71.0 feet to a 5/8" rebar with "Landmark Corp" I.D. cap set;

THENCE North 21° 16' West, along the northerly line of said land of Eliasen, a distance of 0.6 feet to a 5/8" rebar with "Landmark Corp" I.D. cap set;

THENCE South 71° 45' West, along the northerly line of said land of Eliasen, a distance of 111.8 feet to the point of beginning.

The parcel herein conveyed contains 0.41 acres (17,727 square feet) as shown on the plan titled "Boundary Survey, Community Housing of Maine" prepared by Landmark Corporation Surveyors & Engineers, dated March 20, 2025 (the "Plan"), to be recorded. Bearings are referenced to Grid North, NAD 83 datum, Maine State Plane East Zone.

The parcel herein conveyed is comprised of all of the land conveyed from the Trustees of The Church of God to Robert Hallett by deed dated June 28, 2010 and recorded in Book 4258, Page 122 of the Knox County Registry of Deeds, and a portion of the land conveyed from said Trustees to Hallett by deed dated June 28, 2010 and recorded in Book 4258, Page 124.

RESERVING to Robert D. Hallett, his heirs and assigns, an easement for ingress and egress over the paved road and area to the remaining land of Hallett. The area for the access easement is depicted on the Plan and described on the Plan as "Proposed Easement for Shared Drive." The shared driveway easement is more particularly described as follows:

BEGINNING at a magnetic nail set in pavement in the easterly line of Main Street at the northwesterly corner of the parcel being conveyed from Robert Hallett to Community Housing of Maine as shown on the plan titled "Boundary Survey, Community Housing of Maine" prepared by Landmark Corporation Surveyors & Engineers, dated March 20, 2025; THENCE North 68° 47' East, along the northerly line of said parcel being conveyed and along the southerly line of remaining land of said Hallett (see KCRD Book 4258, Page 124), a distance of 137.7 feet to a 5/8" rebar with "Landmark Corp" I.D. cap set at the northeasterly corner of said parcel being conveyed; THENCE South 21° 13' East, a distance of 10.0 feet to a 5/8" rebar with "Landmark Corp" I.D. cap set; THENCE North 68° 47' East, a distance of 6.6 feet to a 5/8" rebar with "Landmark Corp" I.D. cap set; THENCE South 21° 13' East, a distance of 9.0 feet to a point at the southeasterly corner of the herein described easement; THENCE South 68° 47' West, along the southerly line of the herein described easement, distance of 151.3 feet to a point in the easterly line of Main Street; THENCE North 01° 02' West, along the easterly line of Main Street, a distance of 20.2 feet to the point of beginning. Bearings are referenced to Grid North, NAD 83 datum, Maine State Plane East Zone.

The Grantor herein (Hallett), his heirs and assigns, shall not have to contribute to the usual costs of maintenance (snowplowing, normal repairs and upkeep) of the

DRAFT

driveway easement area. However, the Grantor herein (Hallett), his successors, heirs and assigns, will be responsible for the necessary work and cost to make any repairs to or replacement of the driveway necessitated by acts of Hallett, occupants of the remaining Hallett property, and/or his successors, heirs and assigns. If Grantor (Hallett) or his successors, heirs and assigns fail to make any such repairs or replacement, or fail to pay the costs thereof, and Grantee is required to make such repairs or replacement, or pay the costs thereof, Grantor (Hallett) and his successors, heirs and assigns shall pay Grantee the costs thereof within fifteen (15) days of demand, together with interest at the rate of fifteen (15%) percent per annum from the date paid and all collection costs, including legal fees.

RESERVING an easement over the land herein conveyed (Grantee's land) for the sewer line serving Grantor's (Hallett) other land, as such sewer line crosses over Grantee's land as shown on the Plan to land now or formerly of Lisa Gingerich (see KCRD Book 6116, Page 270). This easement includes the right to repair, maintain and replace the sewer line, provided Grantor (Hallett), his successors, heirs and assigns shall return any areas disturbed by the repair, maintenance and/or replacement of the same to the pre-work condition, all at the sole cost and expense of Grantor (Hallett) or his successors, heirs and assigns. Grantor (Hallett)_and his successors, heirs and assigns shall keep Grantee's land free of any mechanic's liens arising out of or relating to any work done in connection with its use of the sewer line. If any mechanics lien is filed as a result of any work done and such lien is not released within 10 days after written demand by Grantee, Grantee shall have the right, but not the obligation, to pay the claim giving rise to such lien, and any other amounts necessary to cause such lien to be released, whereupon the Grantor, its successor, heirs and assigns shall reimburse Grantee upon demand, including attorney's fees and costs.

DRAFT

All of the terms, provisions and covenants set forth herein shall run with the land and shall be binding upon and inure to the benefit of and be enforceable by the respective heirs, successors and assigns of Grantor and Grantee.

Subject to the rights of others, if any, to the "reserve for a way." Releasing any rights the remaining land of Hallett may have to use the same, except for the reserved easement described herein.

Witness Robert D. Hallett hand and seal this ___ day of March, 2025.

_____ _____

Witness Robert D. Hallett

State of Maine
County of _____ ss March _____, 2025

Then personally appeared the above named Robert D. Hallett acknowledged the foregoing instrument to be his free act and deed.

Before me, _____

Notary Public/Attorney at Law
Printed Name: _____
My Commission Expires: _____

Melissa J. Reynolds
Attorney at Law #008118

DRAFT

APPENDIX E

ENVIRONMENTAL PROFESSIONAL QUALIFICATIONS

DRAFT

Melissa Genoter

Scientist

mgenoter@haleyward.com | 207.989.4824

Melissa is an environmental scientist with a wide variety of background, training and experience in resilient infrastructure, environmental monitoring compliance programs, data collection and analysis, and environmental due diligence.

PROFESSIONAL HISTORY

2024 – Present
Haley Ward, Inc.
Scientist

2021 – 2024
Senator George J. Mitchell Center for Sustainability Solutions, University of Maine
Student Research Assistant

2022-2023
Maine Department of Environmental Protection
Resilient Infrastructure Intern

2022-2023
Friends of the Cobbossee Watershed
Youth Conservation Corps Crew Leader & Technical Advisor



CORE EXPERTISE:
Climate Resilience
Stormwater

EDUCATION:
B.S. (2024) Ecology and Environmental Science, University of Maine

REGISTRATIONS:

MDEP Certification in Erosion Control Practices

40-hour HAZWOPER Training

DRAFT

PROJECT EXPERIENCE

Stormwater and MS4 Permit Compliance | Multiple Permitted Entities
Melissa has assisted municipalities and State-owned facilities in the implementation of their Storm Water Management Plans to comply with Maine Department of Environmental Protection (MDEP) General Permit for Municipal Separate Storm Sewer Systems (MS4s). Her work has included working with clients on implementation of a series of Best Management Practices (BMPs) that comply with the General Permit, representation at public events, compliance training, compiling annual reports, and assisting with outfall sampling. Haley Ward represents clients at regional stormwater groups. These groups facilitate collaborative efforts in reducing stormwater pollution.

Environmental Due Diligence | Various Sites Across Maine
Melissa has performed Phase I Environmental Site Assessments and Voluntary Response Action Plans for current and former industrial and commercial facilities throughout Maine. She has completed site evaluations, client communication, records reviews, and site maps and descriptions. She has evaluated infrastructure and determined whether discharges have occurred on sites based off the research, records reviews, and site observations. She has worked with peers and clients to develop approaches to address the needs of the project and the client while adhering to ASTM and MDEP standards.

Surface Water Monitoring and Sampling | Urban Impaired Streams
During the spring, summer and fall months, Melissa maintains water quality data loggers on a weekly basis that are deployed within urban impaired streams. She collects surface water samples and coordinates with analytical laboratories for analytical testing. The data collected is used by the client to measure long term water quality in the streams as it relates to ongoing stormwater control upgrades throughout the watershed of each stream.

Resilient Infrastructure | Internship
Prior to her current employment with Haley Ward, Melissa served as a Resilient Infrastructure intern with the MDEP. During this time, she was mentored by a team of university and state agency advisors. She completed interviews with 28 State agency, municipal, and private sector stakeholders about resilient infrastructure to be a catalyst for decision-makers to address climate needs at the state and municipal levels. She compiled a report of her findings and presented these findings at a stakeholder workshop that was used by MDEP to update land use regulations, laws, and practices to enhance community resilience.

DRAFT

HALEY WARD

Dennis B. Kingman, Jr., CHMM

Vice President, Senior Project Manager

dkingman@haleyward.com | 207.989.4824



Dennis Kingman has over 33 years of experience providing asbestos, lead and PCB management, occupational health and safety consultation; and environmental management services to industry, public and private academic institutions, as well as local, state, and federal governments. As a Senior Project Manager and Senior Environmental Scientist, Dennis oversees, coordinates, and completes environmental, asbestos, lead-based paint (PCB), Industrial Hygiene, and Indoor Air Quality (IAQ) projects. Dennis is experienced in conducting Phase I Environmental Site Assessments and associated HUD related documentation, OSHA compliance audits, industrial hygiene monitoring, IAQ assessments, development and implementation of health and safety programs and associated training. Additionally, Dennis has served as an in-house safety manager for a large academic institution and has developed and implemented exposure assessment programs and managed asbestos management programs for a broad range of public and private sector facilities.

PROFESSIONAL HISTORY

2013 – Present
Haley Ward, Inc., formerly CES, Inc.
Vice President/Senior Project Manager

2003 – 2013
Summit Environmental Consultants, Inc.
Manager, Environmental Services

1999 – 2003
URS Corporation
Senior Project Manager, Office Manager

1997 – 1999
University of Maine
Assistant Director Environmental Health and Safety

CORE EXPERTISE:

Environmental Management

OSHA/Health & Safety Regulatory Compliance

Asbestos, PCB, & Lead-based Paint Management

Industrial Hygiene & Indoor Air Quality Consulting

EDUCATION:

B.S. (1983) Wildlife Biology, University of Maine

REGISTRATIONS:

Asbestos Design Consultant/Inspector/ Management Planner – MDEP

Certified Hazardous Materials Manager (CHMM) #12061

AFFILIATIONS:

Maine Indoor Air Quality Council (MIAQC) – Past President/ Former Board Member

DRAFT

PROJECT EXPERIENCE

Former Verso Paper Mill Environmental Management | Bucksport, Maine
Dennis has worked with the current owners of the Verso Paper Mill (Bucksport Mill LLC) to provide a wide range of environmental management consulting to support the demolition and redevelopment of the facility. These services included preparation and submission of MDEP SLODA application, completion of hazardous materials assessment for the impacted facility, preparation of asbestos abatement specifications and contractor bidding documents, preparation of demolition contractor specifications and contractor bidding documents, preparation of a partial RCRA closure program, stormwater management, Polychlorinated Biphenyl (PCB) assessment and management, and landfill monitoring and management. Dennis continues to provide support services on an as needed basis to support the on-going demolition, facility operations and facility transition.

Lower Main Street PCB Assessment and Remediation, Emera Maine | Bangor, Maine
At the request of Emera Maine (Emera), Haley Ward provided hazardous materials management support for an on-going PCB assessment and remediation project at Emera's Lower Main Street maintenance facility. The project was part of a larger RCRA closure project for the property to facilitate the transfer of the property to a commercial developer. Under Dennis' management, the Haley Ward team evaluated the status of the on-going PCB assessment, developed a stream-lined approach to characterize the extent of historic PCB contamination within two buildings on the property and completed the necessary building materials sampling which resulted in substantial cists savings for the client. Based upon the findings of the assessment, Dennis developed PCB remediation work plans for both buildings to remediate contaminated concrete and surface coatings which was reviewed and approved by the USEPA. Dennis oversaw on-site remediation oversight and post-remediation clearance inspections and verification testing. Upon completion of remediation work, Dennis developed an Environmental Covenant and long-term Monitoring and Maintenance Plan (MMP), which has been submitted to USEPA for review and approval.

Powers Hall PCB Assessment and Remediation, UMaine at Machias | Machias, Maine
Dennis managed a PCB assessment for the exterior of Powers Hall affected by planned building envelope repair project. Based upon the findings of the assessment, Dennis developed PCB remediation work plans for contaminated caulk and soils remediation which was reviewed and approved by the USEPA. Dennis oversaw on-site remediation oversight and post-remediation clearance inspections and verification testing. Upon completion of remediation work, Dennis developed an Environmental Covenant and long-term Monitoring and Maintenance Inspection Plan (MMIP), which was submitted to USEPA for review and approval.

Environmental Consultation Services – Maine State Housing Authority
Dennis has served as client manager and Senior Project Manager, providing on-call environmental consultation services for Maine State Housing Authority (MaineHousing), since 2007. Dennis works closely with MaineHousing Environmental Legal Counsel to provide

DRAFT

environmental services to support MaineHousing's mission. He oversees a variety of services to support the development/redevelopment of low income housing across the State of Maine including, but not limited to: completion of Phase I and Phase II ESA, MDEP Voluntary Response Action Program (VRAP) support services, hazardous materials assessments, soil vapor sampling, HUD environmental reviews, and preliminary site assessments to identify potential environmental concerns. Dennis also provides on-call support to MaineHousing on an as-needed basis.

Phase I Environmental Site Assessment (ESA) – Various Clients | New England
Dennis manages Phase I and Phase II ESAs for public and private sector clients throughout Maine and northern New England. Clients range from local and national lending institutions, attorneys, woodland property managers, developers, commercial and industrial organizations, and public and private housing development agencies. Dennis has managed and performed ESAs for properties ranging from single family residential lots, housing developments, and commercial buildings, to woodland parcels encompassing entire townships.

Margaret Chase Smith Federal Building Hazardous Materials Management | Bangor, Maine
Dennis completed Asbestos, Lead-Based Paint (LBP), and Polychlorinated Biphenyl (PCB) assessments of the MC Smith Federal Building to support current building renovations and upgrades. Dennis developed site specific remediation specifications, PCB remediation work plans for bidding, provided remediation oversight and quality control testing, and inspection services.

Indoor Air Quality and Health & Safety Assessment | Private Health Care Facility, Maine
Dennis completed an in-depth assessment of a private health care facility as a result of employee and client concerns. The assessment included evaluation of treatment processes, building utilities, employee interviews and ambient air testing. The assessment resulted in the implementation of facility improvements and process modifications, which improved workplace conditions and the quality of client care.

Bureau of General Services, State of Maine-Client Coordinator for Asbestos | Various Locations throughout Maine
Dennis acted as Senior Project Manager for asbestos-related work for various public school and state government facilities throughout the state of Maine. Work involved all aspects of Asbestos management including oversight and performance of surveys, re-inspections and development of management plans, abatement design, contract management, including the development of air monitoring plans. Dennis also conducted abatement management and provided logistical support and interaction with building occupants, parents, and employees as a representative of the client.

DRAFT

APPENDIX G

AGENCY CONSULTATION DOCUMENTATION

DRAFT

April 25, 2025

Maine Department of Marine Resources
32 Blossom Lane
21 State House Station
Augusta Maine 04333
EnvironmentalReview.DMR@maine.gov

Re: Community Housing of Maine Affordable Housing | 59 Main Street |Rockland, Maine

Dear Maine Department of Marine Resources:

Haley Ward, Inc. (Haley Ward) is conducting a National Environmental Policy Act (NEPA) environmental review for the above referenced project at the request of our client, Community Housing of Maine (CHOM). A topographic map showing the location of the Subject Property is attached as **Figure 1**.

CHOM has received a Congressionally Directed Spending Award from the Health Resources and Services Administration (HRSA) to redevelop the Subject Property with a 10-unit affordable multi-family residential building and associated parking. The proposed project will involve 13,350 square feet of ground disturbance. The Subject Property is identified as an approximately 0.41-acre parcel that includes Lot 1 and a portion of Lot 8 on the City of Rockland Tax Map 10 and is currently developed with former church building, which will be demolished.

As part of Haley Ward's environmental review, we respectfully request your review of the Subject Property and its immediate surroundings for the potential presence of areas of concern to the Maine's Coastal Management Program and the Coastal Zone Management Act.

Your response can be emailed to mgenoter@haleyward.com, faxed to (207) 989-4881, Attn: Melissa Genoter, or mailed to Haley Ward, Inc., One Merchants Plaza, Suite 701, Bangor, Maine 04401. If you have any questions related to this request or this project, please contact me at (207) 989-4824.

Sincerely,
Haley Ward, Inc.

Melissa Genoter

Melissa Genoter
Scientist


MG/kjf
Attachment

DRAFT

FIGURE 1

LOCATION MAP

DRAFT

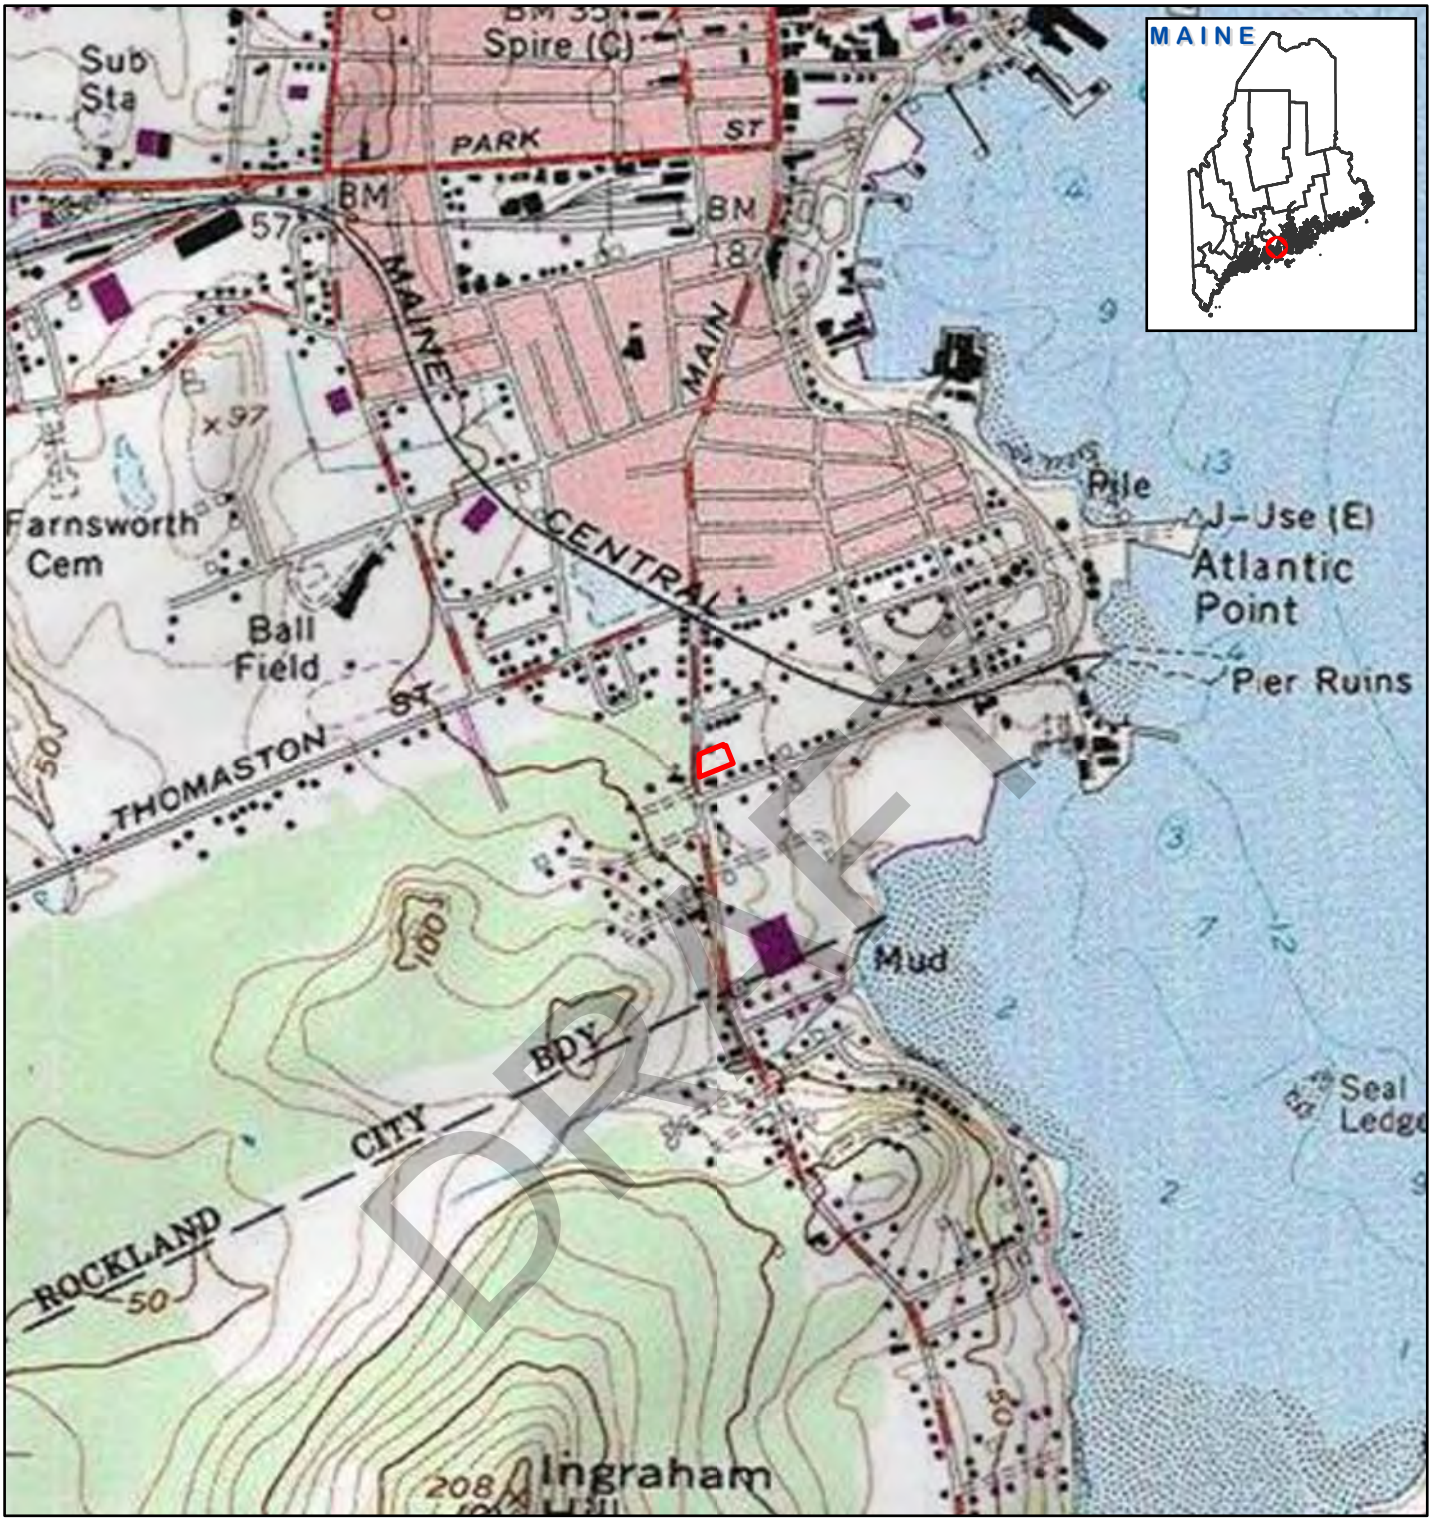

Legend

Subject Property

0 250 500 1,000 Feet

MAP NOTES:

1. MAP IS PROJECTED USING UTM ZONE19 COORDINATES, AND REFERENCES THE NORTH AMERICAN DATUM OF 1983 (NAD83).

2. NORTH ARROW IS ORIENTED TO GRID NORTH IN ALL MAP EXTENTS DEPICTED HEREIN.

3. SITE FEATURES ARE APPROXIMATE.

4. BASE MAP CREDITS:
Copyright:© 2013 National Geographic Society, i-cubed

HALEY WARD
ENGINEERING | ENVIRONMENTAL | SURVEYING
WWW.HALEYWARD.COM
1 Merchants Plaza, Suite 701
Bangor, ME 04401
207-989-4824

CLIENT
COMMUNITY HOUSING OF MAINE

PROJECT
RECORDS REVIEW AND RISK ASSESSMENT
59 MAIN STREET, ROCKLAND, MAINE

TITLE
FIGURE 1 - LOCATION MAP

DATE	PROJECT No.
4/14/2025	10524.022
DRAWN BY	SCALE
HDUNN	1" = 1,000'

April 25, 2025

Environmental Review Coordinator
Maine Department of Inland Fisheries and Wildlife
284 State Street, 41 State House Station
Augusta, Maine 04333-0041
IFWEnvironmentalReview@maine.gov

Re: Community Housing of Maine Affordable Housing | 59 Main Street |Rockland, Maine

Dear Environmental Review Coordinator:

Haley Ward, Inc. (Haley Ward) is conducting a National Environmental Policy Act (NEPA) environmental review for the above referenced project at the request of our client, Community Housing of Maine (CHOM). A topographic map showing the location of the Subject Property is attached as **Figure 1**.

CHOM has received a Congressionally Directed Spending Award from the Health Resources and Services Administration (HRSA) to redevelop the Subject Property with a 10-unit affordable multi-family residential building and associated parking. The proposed project will involve 13,350 square feet of ground disturbance. The Subject Property is identified as an approximately 0.41-acre parcel that includes Lot 1 and a portion of Lot 8 on the City of Rockland Tax Map 10 and is currently developed with former church building, which will be demolished.

As part of Haley Ward's environmental review, we respectfully request your review of the Subject Property and its immediate surroundings for the potential presence of areas of concern to the Maine Department of Inland Fisheries and Wildlife (MDIFW), specifically for protected species and habitats.

Your response can be emailed to mgenoter@haleyward.com, faxed to (207) 989-4881, Attn: Melissa Genoter, or mailed to Haley Ward, Inc., One Merchants Plaza, Suite 701, Bangor, Maine 04401. If you have any questions related to this request or this project, please contact me at (207) 989-4824.

Sincerely,
Haley Ward, Inc.

Melissa Genoter

Melissa Genoter
Scientist


MRG/kjf
Attachment

DRAFT

FIGURE 1

LOCATION MAP

DRAFT

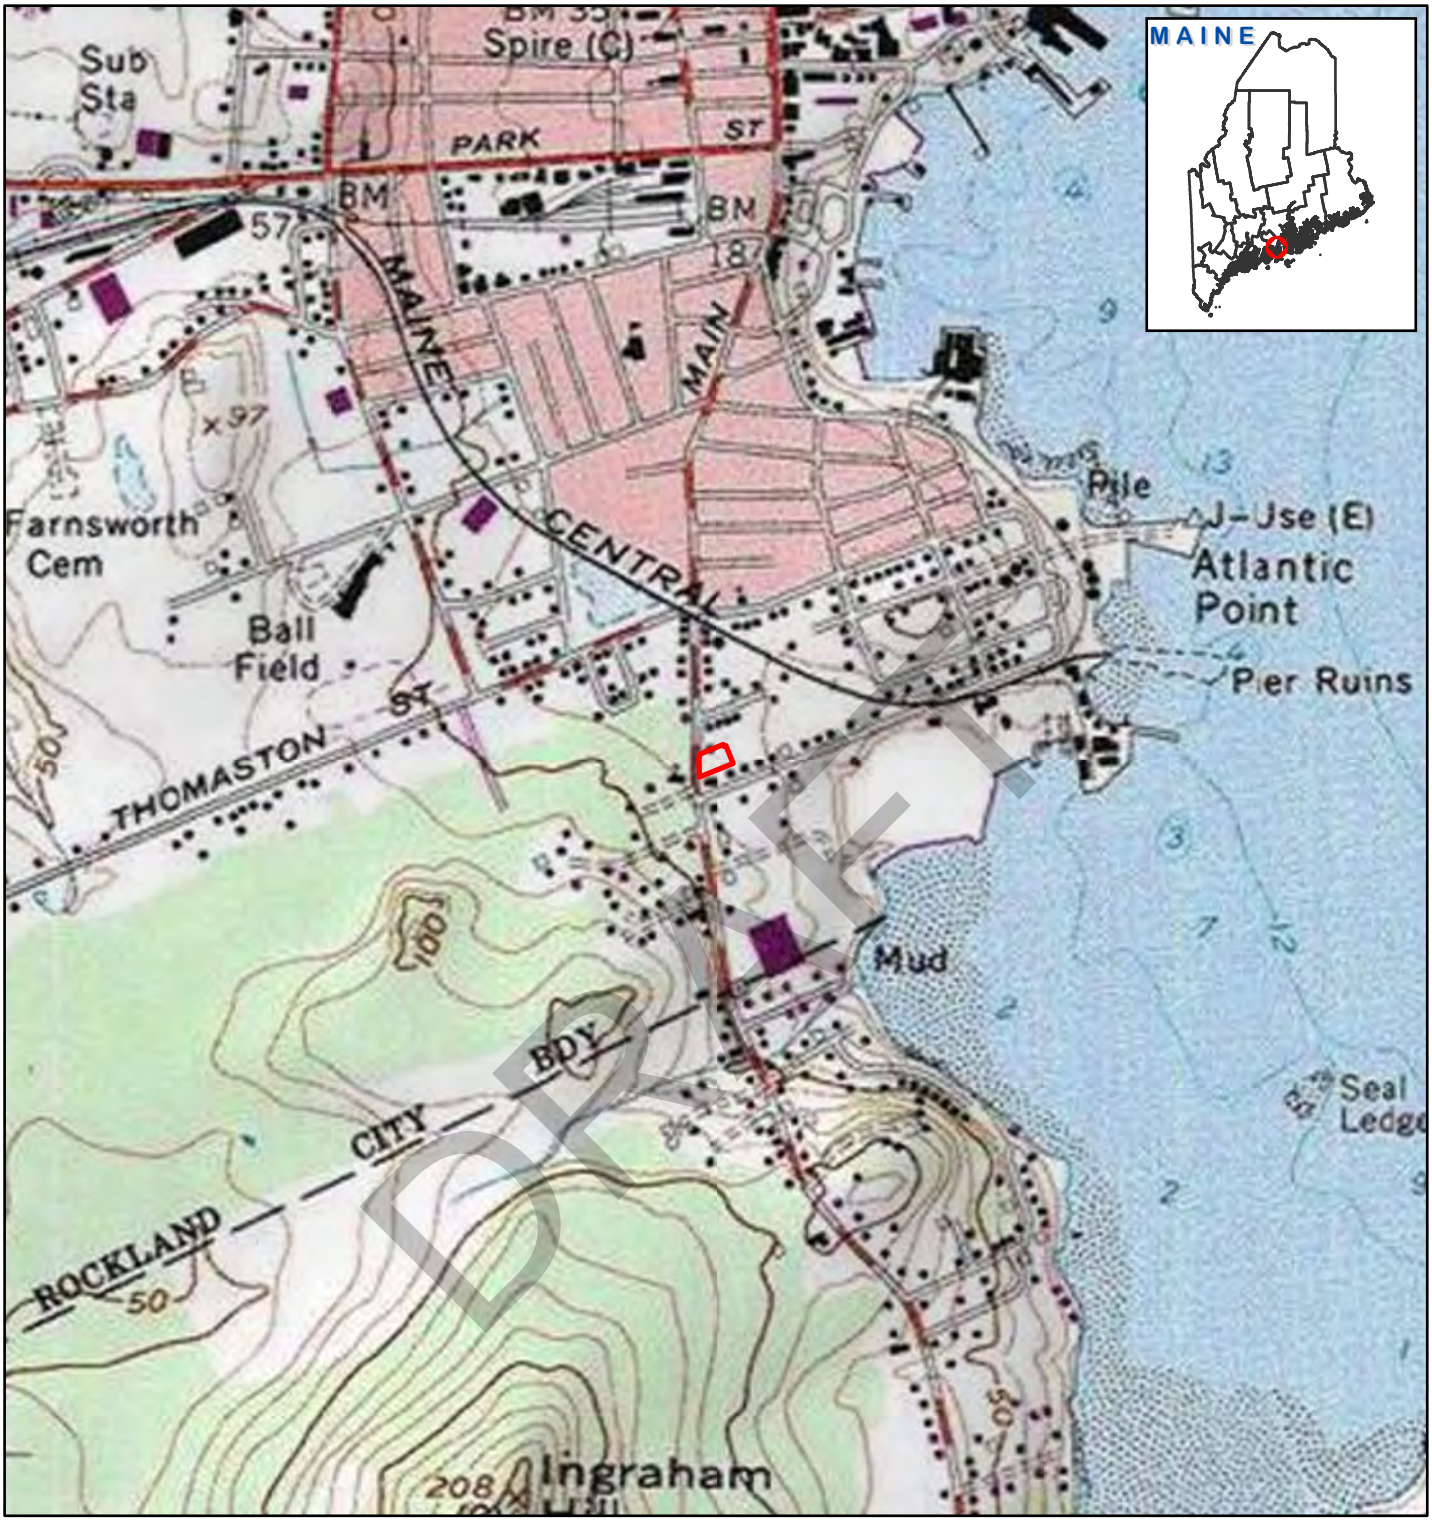

Legend

Subject Property

0 250 500 1,000 Feet

MAP NOTES:

1. MAP IS PROJECTED USING UTM ZONE19 COORDINATES, AND REFERENCES THE NORTH AMERICAN DATUM OF 1983 (NAD83).

2. NORTH ARROW IS ORIENTED TO GRID NORTH IN ALL MAP EXTENTS DEPICTED HEREIN.

3. SITE FEATURES ARE APPROXIMATE.

4. BASE MAP CREDITS:
Copyright:© 2013 National Geographic Society, i-cubed

HALEY WARD
ENGINEERING | ENVIRONMENTAL | SURVEYING
WWW.HALEYWARD.COM
1 Merchants Plaza, Suite 701
Bangor, ME 04401
207-989-4824

CLIENT
COMMUNITY HOUSING OF MAINE

PROJECT
RECORDS REVIEW AND RISK ASSESSMENT
59 MAIN STREET, ROCKLAND, MAINE

TITLE
FIGURE 1 - LOCATION MAP

DATE	PROJECT No.
4/14/2025	10524.022
DRAWN BY	SCALE
HDUNN	1" = 1,000'

April 25, 2025

Maine Department of Environmental Protection
17 State House Station
Augusta, Maine 04333-0017

Re: Community Housing of Maine Affordable Housing | 59 Main Street |Rockland, Maine

Dear MDEP:

Haley Ward, Inc. (Haley Ward) is conducting a National Environmental Policy Act (NEPA) environmental review for the above referenced project at the request of our client, Community Housing of Maine (CHOM). A topographic map showing the location of the Subject Property is attached as **Figure 1**.

CHOM has received a Congressionally Directed Spending Award from the Health Resources and Services Administration (HRSA) to redevelop the Subject Property with a 10-unit affordable multi-family residential building and associated parking. The proposed project will involve 13,350 square feet of ground disturbance. The Subject Property is identified as an approximately 0.41-acre parcel that includes Lot 1 and a portion of Lot 8 on the City of Rockland Tax Map 10 and is currently developed with former church building, which will be demolished.

As part of Haley Ward's ER, we respectfully request your review of the Subject Property and its immediate surroundings for licenses and permits issued by the Maine Department of Environmental Protection (MDEP), or areas of concern to MDEP, such as mapped wetlands, streams, or wildlife habitats.

Your response can be emailed to mgenoter@haleyward.com, faxed to (207) 989-4881, Attn: Melissa Genoter, or mailed to Haley Ward, Inc., One Merchants Plaza, Suite 701, Bangor, Maine 04401. If you have any questions related to this request or this project, please contact me at (207) 989-4824.

Sincerely,
Haley Ward, Inc.

Melissa Genoter

Melissa Genoter
Scientist


MRG/kjf
Attachment

DRAFT

FIGURE 1

LOCATION MAP

DRAFT

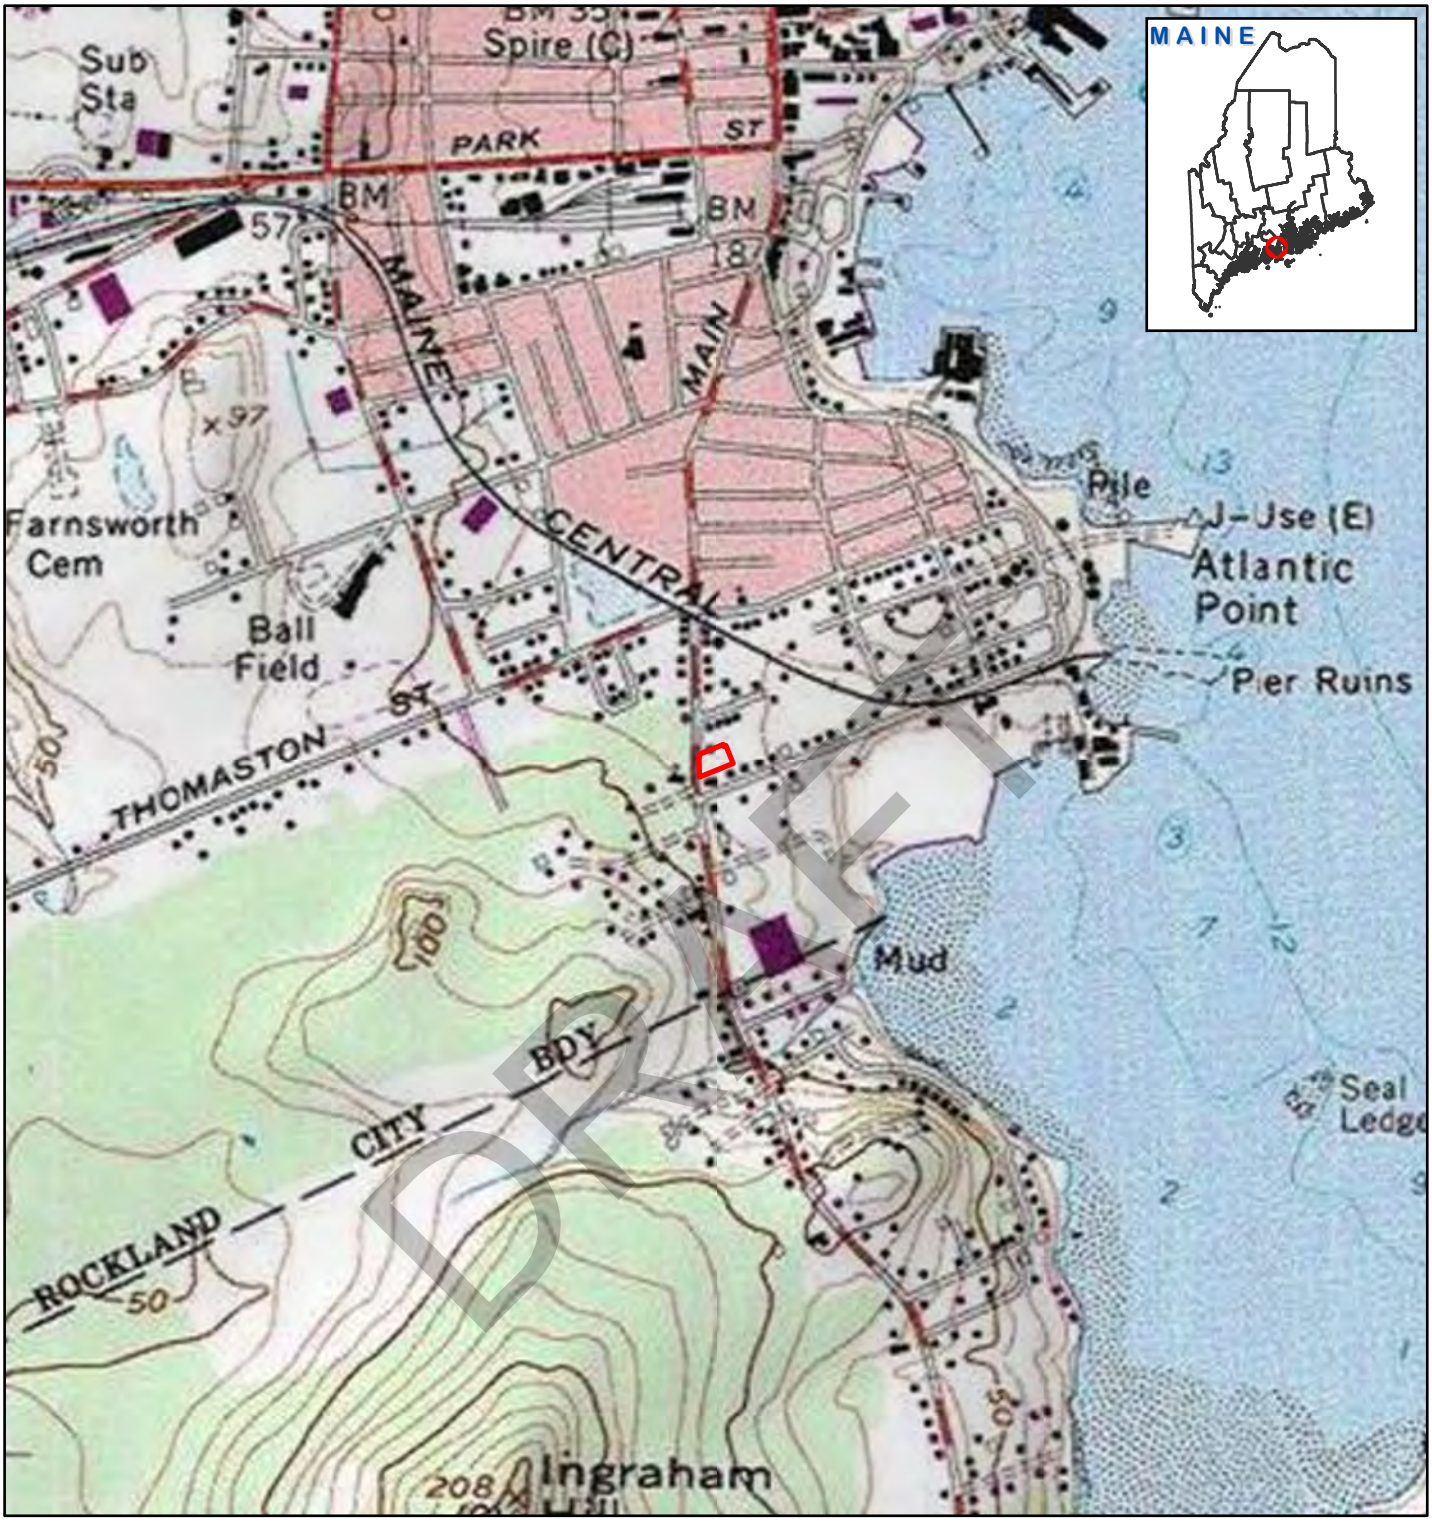

Legend

Subject Property

0 250 500 1,000 Feet

MAP NOTES:

1. MAP IS PROJECTED USING UTM ZONE19 COORDINATES, AND REFERENCES THE NORTH AMERICAN DATUM OF 1983 (NAD83).

2. NORTH ARROW IS ORIENTED TO GRID NORTH IN ALL MAP EXTENTS DEPICTED HEREIN.

3. SITE FEATURES ARE APPROXIMATE.

4. BASE MAP CREDITS:
Copyright:© 2013 National Geographic Society, i-cubed

HALEY WARD
ENGINEERING | ENVIRONMENTAL | SURVEYING
WWW.HALEYWARD.COM
1 Merchants Plaza, Suite 701
Bangor, ME 04401
207-989-4824

CLIENT
COMMUNITY HOUSING OF MAINE

PROJECT
RECORDS REVIEW AND RISK ASSESSMENT
59 MAIN STREET, ROCKLAND, MAINE

TITLE
FIGURE 1 - LOCATION MAP

DATE	PROJECT No.
4/14/2025	10524.022
DRAWN BY	SCALE
HDUNN	1" = 1,000'

April 25, 2025

Ms. Lisa St. Hilaire, Information Manager
Maine Natural Areas Program
177 State House Station
Augusta, Maine 04333
Lisa.St.Hilaire@maine.gov

Re: Community Housing of Maine Affordable Housing | 59 Main Street |Rockland, Maine

Dear Ms. St. Hilaire:

Haley Ward, Inc. (Haley Ward) is conducting a National Environmental Policy Act (NEPA) environmental review for the above referenced project at the request of our client, Community Housing of Maine (CHOM). A topographic map showing the location of the Subject Property is attached as **Figure 1**.

CHOM has received a Congressionally Directed Spending Award from the Health Resources and Services Administration (HRSA) to redevelop the Subject Property with a 10-unit affordable multi-family residential building and associated parking. The proposed project will involve 13,350 square feet of ground disturbance. The Subject Property is identified as an approximately 0.41-acre parcel that includes Lot 1 and a portion of Lot 8 on the City of Rockland Tax Map 10 and is currently developed with former church building, which will be demolished.

As part of Haley Ward's environmental review, we respectfully request your review of the Subject Property and its immediate surroundings for the potential presence of areas of concern to the Maine Natural Areas Program.

Your response can be emailed to mgenoter@haleyward.com, faxed to (207) 989-4881, Attn: Melissa Genoter, or mailed to Haley Ward, Inc., One Merchants Plaza, Suite 701, Bangor, Maine 04401. If you have any questions related to this request or this project, please contact me at (207) 989-4824.

Sincerely,
Haley Ward, Inc.

Melissa Genoter

Melissa Genoter
Scientist


MRG/kjf
Attachment

DRAFT

FIGURE 1

LOCATION MAP

DRAFT

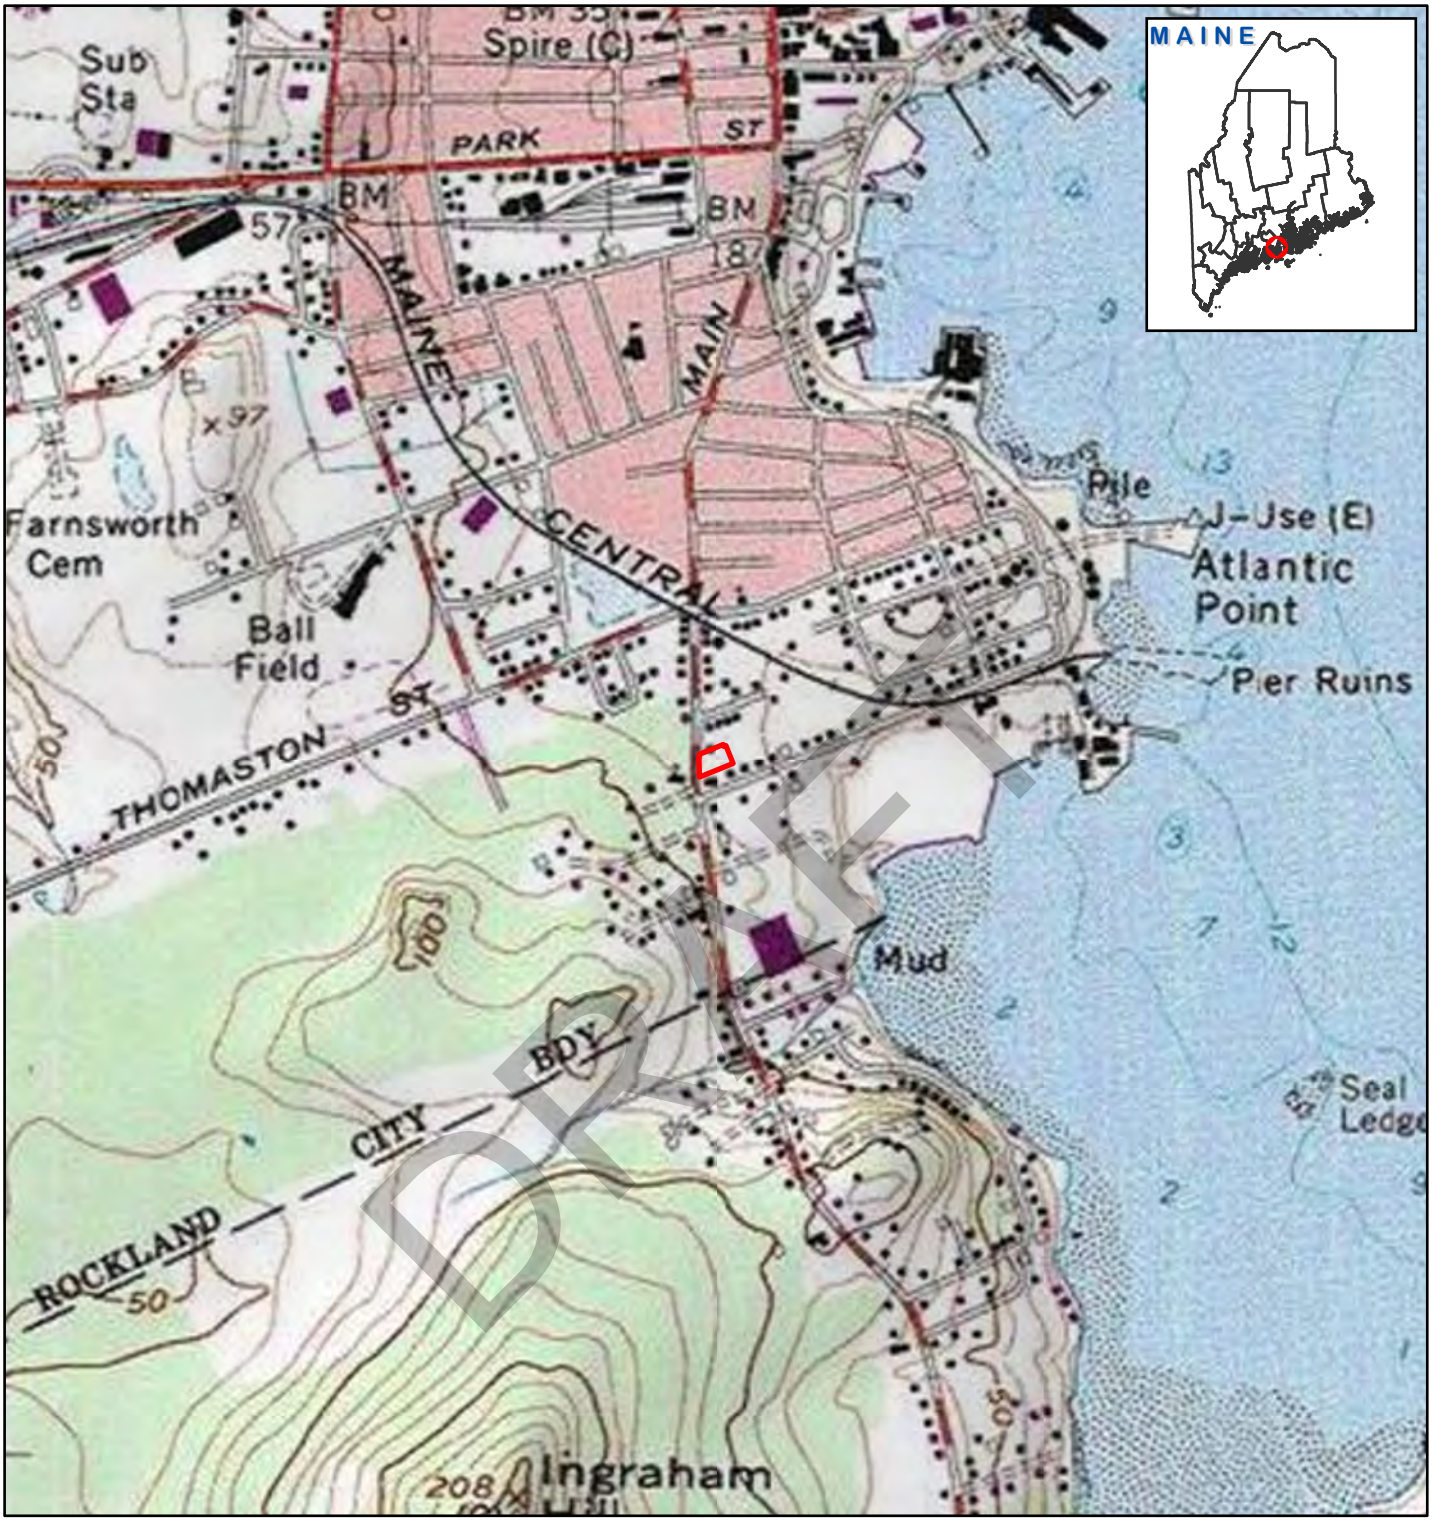

Legend

Subject Property

0 250 500 1,000 Feet

MAP NOTES:

1. MAP IS PROJECTED USING UTM ZONE19 COORDINATES, AND REFERENCES THE NORTH AMERICAN DATUM OF 1983 (NAD83).

2. NORTH ARROW IS ORIENTED TO GRID NORTH IN ALL MAP EXTENTS DEPICTED HEREIN.

3. SITE FEATURES ARE APPROXIMATE.

4. BASE MAP CREDITS:
Copyright:© 2013 National Geographic Society, i-cubed

HALEY WARD
ENGINEERING | ENVIRONMENTAL | SURVEYING
WWW.HALEYWARD.COM
1 Merchants Plaza, Suite 701
Bangor, ME 04401
207-989-4824

CLIENT
COMMUNITY HOUSING OF MAINE

PROJECT
RECORDS REVIEW AND RISK ASSESSMENT
59 MAIN STREET, ROCKLAND, MAINE

TITLE
FIGURE 1 - LOCATION MAP

DATE	PROJECT No.
4/14/2025	10524.022
DRAWN BY	SCALE
HDUNN	1" = 1,000'

STATE OF MAINE
DEPARTMENT OF AGRICULTURE, CONSERVATION & FORESTRY
177 STATE HOUSE STATION
AUGUSTA, MAINE 04333

JANET T. MILLS
GOVERNOR

AMANDA E. BEAL
COMMISSIONER

May 12, 2025

Melissa Genoter
Haley Ward
One Merchants Plaza, Suite 701
Bangor, ME 04401

Via email: mgenoter@haleyward.com

Re: Rare and exemplary botanical features in proximity to: #10524.022, Community Housing of Maine Affordable Housing, 59 Main Street, Rockland, Maine

Dear Melissa Genoter:

I have searched the Maine Natural Areas Program's Biological and Conservation Data System files in response to your request received April 25, 2025 for information on the presence of rare or unique botanical features documented from the vicinity of the project in Rockland, Maine. Rare and unique botanical features include the habitat of rare, threatened, or endangered plant species and unique or exemplary natural communities. Our review involves examining maps, manual and computerized records, other sources of information such as scientific articles or published references, and the personal knowledge of staff or cooperating experts.

Our official response covers only botanical features. For authoritative information and official response for zoological features you must make a similar request to the Maine Department of Inland Fisheries and Wildlife, 284 State Street, Augusta, Maine 04333.

According to the information currently in our Biological and Conservation Data System files, there are no rare botanical features documented specifically within the project area. Based on the information in our files and the landscape context of this project, there is a low probability that rare or significant botanical features occur at this project location.

This finding is available and appropriate for preparation and review of environmental assessments, but it is not a substitute for on-site surveys. Comprehensive field surveys do not exist for all natural areas in Maine, and in the absence of a specific field investigation, the Maine Natural Areas Program cannot provide a definitive statement on the presence or absence of unusual natural features at this site.

The Maine Natural Areas Program (MNAP) is continuously working to achieve a more comprehensive database of exemplary natural features in Maine. We would appreciate the contribution of any information obtained should you decide to do field work. MNAP welcomes coordination with individuals or organizations proposing environmental alteration or conducting environmental assessments. If, however, data provided by MNAP are to be published in any form, the Program should be informed at the outset and credited as the source.

MOLLY DOCHERTY, DIRECTOR
MAINE NATURAL AREAS PROGRAM
90 BLOSSOM LANE, DEERING BUILDING

PHONE: (207) 287-8044
WWW.MAINE.GOV/DACF/MNAP

DRAFT

The Maine Natural Areas Program has instituted a fee structure of $75.00 an hour to recover the actual cost of processing your request for information. You will receive an invoice for $150.00 for two hours of our services.

Thank you for using MNAP in the environmental review process. Please do not hesitate to contact me if you have further questions about the Natural Areas Program or about rare or unique botanical features on this site.

Sincerely,

Lisa St. Hilaire

Lisa St. Hilaire | Information Manager | Maine Natural Areas Program
207-287-8044 | lisa.st.hilaire@maine.gov

DRAFT

United States Department of the Interior

FISH AND WILDLIFE SERVICE
Maine Ecological Services Field Office
P. O. Box A
East Orland, ME 04431
Phone: (207) 469-7300 Fax: (207) 902-1588

In Reply Refer To: 06/09/2025 19:21:45 UTC
Project code: 2025-0107327
Project Name: CHOM Affordable Housing- Rockland

Federal Nexus: yes
Federal Action Agency (if applicable): Health Resources and Services Administration

Subject: Record of project representative's no effect determination for 'CHOM Affordable Housing- Rockland'

Dear Melissa Genoter:

This letter records your determination using the Information for Planning and Consultation (IPaC) system provided to the U.S. Fish and Wildlife Service (Service) on June 09, 2025, for 'CHOM Affordable Housing- Rockland' (here forward, Project). This project has been assigned Project Code 2025-0107327 and all future correspondence should clearly reference this number. **Please carefully review this letter.**

Ensuring Accurate Determinations When Using IPaC

The Service developed the IPaC system and associated species' determination keys in accordance with the Endangered Species Act of 1973 (ESA; 87 Stat. 884, as amended; 16 U.S.C. 1531 et seq.) and based on a standing analysis. All information submitted by the Project proponent into IPaC must accurately represent the full scope and details of the Project.

Failure to accurately represent or implement the Project as detailed in IPaC or the **Northern Long-eared Bat and Tricolored Bat Range-wide Determination Key (Dkey)**, invalidates this letter. ***Answers to certain questions in the DKey commit the project proponent to implementation of conservation measures that must be followed for the ESA determination to remain valid.***

Determination for the Northern Long-Eared Bat and/or Tricolored Bat

Based upon your IPaC submission and a standing analysis, your project has reached the following effect determinations:

Species	Listing Status	Determination
Northern Long-eared Bat (*Myotis septentrionalis*)	Endangered	No effect

DRAFT

Tricolored Bat (*Perimyotis subflavus*)	Proposed Endangered	No effect

Federal agencies must consult with U.S. Fish and Wildlife Service under section 7(a)(2) of the Endangered Species Act (ESA) when an action *may affect* a listed species. Tricolored bat is proposed for listing as endangered under the ESA, but not yet listed. For actions that may affect a proposed species, agencies cannot consult, but they can *confer* under the authority of section 7(a)(4) of the ESA. Such conferences can follow the procedures for a consultation and be adopted as such if and when the proposed species is listed. Should the tricolored bat be listed, agencies must review projects that are not yet complete, or projects with ongoing effects within the tricolored bat range that previously received a NE or NLAA determination from the key to confirm that the determination is still accurate.

To make a no effect determination, the full scope of the proposed project implementation (action) should not have any effects (either positive or negative), to a federally listed species or designated critical habitat. Effects of the action are all consequences to listed species or critical habitat that are caused by the proposed action, including the consequences of other activities that are caused by the proposed action. A consequence is caused by the proposed action if it would not occur but for the proposed action and it is reasonably certain to occur. Effects of the action may occur later in time and may include consequences occurring outside the immediate area involved in the action. (See § 402.17).

Under Section 7 of the ESA, if a federal action agency makes a no effect determination, no consultation with the Service is required (ESA §7). If a proposed Federal action may affect a listed species or designated critical habitat, formal consultation is required except when the Service concurs, in writing, that a proposed action "is not likely to adversely affect" listed species or designated critical habitat [50 CFR §402.02, 50 CFR§402.13].

Other Species and Critical Habitat that May be Present in the Action Area

The IPaC-assisted determination key for the northern long-eared bat and tricolored bat does not apply to the following ESA-protected species and/or critical habitat that also may occur in your Action area:

- Atlantic Salmon *Salmo salar* Endangered
- Monarch Butterfly *Danaus plexippus* Proposed Threatened
- Roseate Tern *Sterna dougallii dougallii* Endangered

You may coordinate with our Office to determine whether the Action may affect the animal species listed above and, if so, how they may be affected.

Next Steps

If there are no updates on listed species, no further consultation/coordination for this project is required with respect to the species covered by this key. However, the Service recommends that project proponents re-evaluate the Project in IPaC if: 1) the scope, timing, duration, or location

DRAFT

of the Project changes (includes any project changes or amendments); 2) new information reveals the Project may impact (positively or negatively) federally listed species or designated critical habitat; or 3) a new species is listed, or critical habitat designated. If any of the above conditions occurs, additional coordination with the Service should take place to ensure compliance with the Act.

If you have any questions regarding this letter or need further assistance, please contact the Maine Ecological Services Field Office and reference Project Code 2025-0107327 associated with this Project.

DRAFT

Action Description
You provided to IPaC the following name and description for the subject Action.

1. Name

CHOM Affordable Housing- Rockland

2. Description

The following description was provided for the project 'CHOM Affordable Housing- Rockland':

> Community Housing of Maine (CHOM) has received a Congressionally Directed Spending Award from the Health Resources and Services Administration (HRSA) to redevelop the Subject Property with a 10-unit affordable multi-family residential building and associated parking on a 0.41-acre parcel located at 59 Main Street in Rockland, Maine (the Subject Property). The Subject is identified as Lot 1 and a portion of Lot 8 on the City of Rockland Tax Map 10.

The approximate location of the project can be viewed in Google Maps: https://www.google.com/maps/@44.09328285,-69.1103279795201,14z



DRAFT

DETERMINATION KEY RESULT

Based on the information you provided, you have determined that the Proposed Action will have no effect on the species covered by this determination key. Therefore, no consultation with the U.S. Fish and Wildlife Service pursuant to Section 7(a)(2) of the Endangered Species Act of 1973 (87 Stat. 884, as amended 16 U.S.C. 1531 *et seq.*) is required for those species.

QUALIFICATION INTERVIEW

1. Does the proposed project include, or is it reasonably certain to cause, intentional take of listed bats or any other listed species?

   Note: Intentional take is defined as take that is the intended result of a project. Intentional take could refer to research, direct species management, surveys, and/or studies that include intentional handling/encountering, harassment, collection, or capturing of any individual of a federally listed threatened, endangered or proposed species?

   No

2. Is the action area wholly within Zone 2 of the year-round active area for northern long-eared bat and/or tricolored bat?

   Automatically answered
   No

3. Does the action area intersect Zone 1 of the year-round active area for northern long-eared bat and/or tricolored bat?

   Automatically answered
   No

4. Does any component of the action involve leasing, construction or operation of wind turbines? Answer 'yes' if the activities considered are conducted with the intention of gathering survey information to inform the leasing, construction, or operation of wind turbines.

   Note: For federal actions, answer ‘yes’ if the construction or operation of wind power facilities is either (1) part of the federal action or (2) would not occur but for a federal agency action (federal permit, funding, etc.).

   No

5. Is the proposed action authorized, permitted, licensed, funded, or being carried out by a Federal agency in whole or in part?

   Yes

6. Is the Federal Highway Administration (FHWA), Federal Railroad Administration (FRA), or Federal Transit Administration (FTA) funding or authorizing the proposed action, in whole or in part?

   No

DRAFT

7. Are you an employee of the federal action agency or have you been officially designated in writing by the agency as its designated non-federal representative for the purposes of Endangered Species Act Section 7 informal consultation per 50 CFR § 402.08?

   Note: This key may be used for federal actions and for non-federal actions to facilitate section 7 consultation and to help determine whether an incidental take permit may be needed, respectively. This question is for information purposes only.

   Yes

8. Is the lead federal action agency the Environmental Protection Agency (EPA) or Federal Communications Commission (FCC)? Is the Environmental Protection Agency (EPA) or Federal Communications Commission (FCC) funding or authorizing the proposed action, in whole or in part?

   No

9. Is the lead federal action agency the Federal Energy Regulatory Commission (FERC)?

   No

10. [Semantic] Is the action area located within 0.5 miles of a known bat hibernaculum? Note: The map queried for this question contains proprietary information and cannot be displayed. If you need additional information, please contact your State wildlife agency.

    Automatically answered

    No

11. Does the action area contain any winter roosts or caves (or associated sinkholes, fissures, or other karst features), mines, rocky outcroppings, or tunnels that could provide habitat for hibernating bats?

    No

12. Does the action area contain (1) talus or (2) anthropogenic or naturally formed rock shelters or crevices in rocky outcrops, rock faces or cliffs?

    No

13. Will the action cause effects to a bridge?

    Note: Covered bridges should be considered as bridges in this question.

    No

14. Will the action result in effects to a culvert or tunnel at any time of year?

    No

15. Are trees present within 1000 feet of the action area?

    Note: If there are trees within the action area that are of a sufficient size to be potential roosts for bats answer "Yes". If unsure, additional information defining suitable summer habitat for the northern long-eared bat and tricolored bat can be found in Appendix A of the USFWS' Range-wide Indiana Bat and Northern long-eared bat Survey Guidelines at: https://www.fws.gov/media/range-wide-indiana-bat-and-northern-long-eared-bat-survey-guidelines.

    Yes

DRAFT

16. Does the action include the intentional exclusion of bats from a building or structure?

    Note: Exclusion is conducted to deny bats' entry or reentry into a building. To be effective and to avoid harming bats, it should be done according to established standards. If your action includes bat exclusion and you are unsure whether northern long-eared bats or tricolored bats are present, answer "Yes." Answer "No" if there are no signs of bat use in the building/structure. If unsure, contact your local Ecological Services Field Office to help assess whether northern long-eared bats or tricolored bats may be present. Contact a Nuisance Wildlife Control Operator (NWCO) for help in how to exclude bats from a structure safely without causing harm to the bats (to find a NWCO certified in bat standards, search the Internet using the search term "National Wildlife Control Operators Association bats"). Also see the White-Nose Syndrome Response Team's guide for bat control in structures.

    No

17. Does the action involve removal, modification, or maintenance of a human-made structure (barn, house, or other building) **known or suspected to contain roosting bats?**

    No

18. Will the action cause construction of one or more new roads open to the public?

    For federal actions, answer 'yes' when the construction or operation of these facilities is either (1) part of the federal action or (2) would not occur but for an action taken by a federal agency (federal permit, funding, etc.).

    No

19. Will the action include or cause any construction or other activity that is reasonably certain to increase average night-time traffic permanently or temporarily on one or more existing roads? **Note:** For federal actions, answer 'yes' when the construction or operation of these facilities is either (1) part of the federal action or (2) would not occur but for an action taken by a federal agency (federal permit, funding, etc.). .

    No

20. Will the action include or cause any construction or other activity that is reasonably certain to increase the number of travel lanes on an existing thoroughfare?

    For federal actions, answer 'yes' when the construction or operation of these facilities is either (1) part of the federal action or (2) would not occur but for an action taken by a federal agency (federal permit, funding, etc.).

    No

21. Will the proposed Action involve the creation of a new water-borne contaminant source (e.g., leachate pond, pits containing chemicals that are not NSF/ANSI 60 compliant)?

    Note: For information regarding NSF/ANSI 60 please visit https://www.nsf.org/knowledge-library/nsf-ansi-standard-60-drinking-water-treatment-chemicals-health-effects

    No

DRAFT

22. Will the proposed action involve the creation of a new point source discharge from a facility other than a water treatment plant or storm water system?

    No

23. Will the action include drilling or blasting?

    No

24. Will the action involve military training (e.g., smoke operations, obscurant operations, exploding munitions, artillery fire, range use, helicopter or fixed wing aircraft use)?

    No

25. Will the proposed action involve the use of herbicides or other pesticides other than herbicides (e.g., fungicides, insecticides, or rodenticides)?

    No

26. Will the action include or cause activities that are reasonably certain to cause chronic or intense nighttime noise (above current levels of ambient noise in the area) in suitable summer habitat for the northern long-eared bat or tricolored bat during the active season?

    Chronic noise is noise that is continuous or occurs repeatedly again and again for a long time. Sources of chronic or intense noise that could cause adverse effects to bats may include, but are not limited to: road traffic; trains; aircraft; industrial activities; gas compressor stations; loud music; crowds; oil and gas extraction; construction; and mining.

    Note: Additional information defining suitable summer habitat for the northern long-eared bat and tricolored bat can be found in Appendix A of the USFWS' Range-wide Indiana Bat and Northern long-eared bat Survey Guidelines at: https://www.fws.gov/media/range-wide-indiana-bat-and-northern-long-eared-bat-survey-guidelines.

    No

27. Does the action include, or is it reasonably certain to cause, the use of permanent or temporary artificial lighting within 1000 feet of suitable northern long-eared bat or tricolored bat roosting habitat?

    Note: Additional information defining suitable summer habitat for the northern long-eared bat and tricolored bat can be found in Appendix A of the USFWS' Range-wide Indiana Bat and Northern long-eared bat Survey Guidelines at: https://www.fws.gov/media/range-wide-indiana-bat-and-northern-long-eared-bat-survey-guidelines.

    No

28. Will the action include tree cutting or other means of knocking down or bringing down trees, tree topping, or tree trimming?

    No

DRAFT

29. Will the proposed action result in the use of prescribed fire?

    Note: If the prescribed fire action includes other activities than application of fire (e.g., tree cutting, fire line preparation) please consider impacts from those activities within the previous representative questions in the key. This set of questions only considers impacts from flame and smoke.

    No

30. Does the action area intersect the northern long-eared bat species list area?

    Automatically answered
    Yes

31. [Semantic] Is the action area located within 0.5 miles of radius of an entrance/opening to any known NLEB hibernacula? Note: The map queried for this question contains proprietary information and cannot be displayed. If you need additional information, please contact your State wildlife agency.

    Automatically answered
    No

32. [Semantic] Is the action area located within 0.25 miles of a culvert that is known to be occupied by northern long-eared or tricolored bats? **Note:** The map queried for this question contains proprietary information and cannot be displayed. If you need additional information, please contact your State wildlife agency.

    Automatically answered
    No

33. [Semantic] Is the action area located within 0.25 miles of a culvert that is known to be occupied by northern long-eared or tricolored bats?

    Automatically answered
    No

34. [Semantic] Is the action area located within 150 feet of a documented northern long-eared bat roost site?

    Note: The map queried for this question contains proprietary information and cannot be displayed. If you need additional information, please contact your State wildlife agency.Have you contacted the appropriate agency to determine if your action is within 150 feet of any documented northern long-eared bat roosts?

    Note: A document with links to Natural Heritage Inventory databases and other state-specific sources of information on the locations of northern long-eared bat roosts is available here. Location information for northern long-eared bat roosts is generally kept in state natural heritage inventory databases – the availability of this data varies by state. Many states provide online access to their data, either directly by providing maps or by providing the opportunity to make a data request. In some cases, to protect those resources, access to the information may be limited.

    Automatically answered
    No

DRAFT

35. Is suitable summer habitat for the northern long-eared bat present within 1000 feet of project activities?
If unsure, answer "Yes."

    Note: Additional information defining suitable summer habitat for the northern long-eared bat and tricolored bat can be found in Appendix A of the USFWS' Range-wide Indiana Bat and Northern long-eared bat Survey Guidelines at: https://www.fws.gov/media/range-wide-indiana-bat-and-northern-long-eared-bat-survey-guidelines.

    No

36. Does the action area intersect the tricolored bat species list area?

    Automatically answered
    Yes

37. [Semantic] Is the action area located within 0.5 miles of radius of an entrance/opening to any known tricolored bat hibernacula? Note: The map queried for this question contains proprietary information and cannot be displayed. If you need additional information, please contact your State wildlife agency.

    Automatically answered
    No

38. [Semantic] Is the action area located within 0.25 miles of a culvert that is known to be occupied by northern long-eared or tricolored bats? **Note:** The map queried for this question contains proprietary information and cannot be displayed. If you need additional information, please contact your State wildlife agency.

    Automatically answered
    No

39. Is suitable summer habitat for the tricolored bat present within 1000 feet of project activities?
(If unsure, answer ""Yes."")

    Note: If there are trees within the action area that may provide potential roosts for tricolored bats (e.g., clusters of leaves in live and dead deciduous trees, Spanish moss (Tillandsia usneoides), clusters of dead pine needles of large live pines) answer ""Yes."" For a complete definition of suitable summer habitat for the tricolored bat, please see Appendix A in the Service's Range-wide Indiana Bat and Northern long-eared Bat Survey Guidelines.

    No

40. Do you have any documents that you want to include with this submission?

    No

DRAFT

PROJECT QUESTIONNAIRE

DRAFT

IPAC USER CONTACT INFORMATION

Agency: Haley Ward
Name: Melissa Genoter
Address: One Merchants Plaza
Address Line 2: Suite 701
City: Bangor
State: ME
Zip: 04401
Email mgenoter@haleyward.com
Phone: 2075359451

LEAD AGENCY CONTACT INFORMATION

Lead Agency: Health Resources and Services Administration
Name: Hannah Smith
Email: hsmith@hrsa.gov

DRAFT

United States Department of the Interior

FISH AND WILDLIFE SERVICE
Maine Ecological Services Field Office
P. O. Box A
East Orland, ME 04431
Phone: (207) 469-7300 Fax: (207) 902-1588

In Reply Refer To: 06/10/2025 15:38:38 UTC
Project code: 2025-0107327
Project Name: CHOM Affordable Housing- Rockland

Federal Nexus: yes
Federal Action Agency (if applicable): Health Resources and Services Administration

Subject: Federal agency coordination under the Endangered Species Act, Section 7 for 'CHOM Affordable Housing- Rockland'

Dear Melissa Genoter:

This letter records your determination using the Information for Planning and Consultation (IPaC) system provided to the U.S. Fish and Wildlife Service (Service) on June 10, 2025, for "CHOM Affordable Housing- Rockland" (here forward, Project). This project has been assigned Project Code 2025-0107327 and all future correspondence should clearly reference this number.

The Service developed the IPaC system and associated species' determination keys in accordance with the Endangered Species Act of 1973 (ESA; 87 Stat. 884, as amended; 16 U.S.C. 1531 et seq.) and based on a standing analysis. All information submitted by the Project proponent into the IPaC must accurately represent the full scope and details of the Project. Failure to accurately represent or implement the Project as detailed in IPaC or the Northeast Determination Key (DKey), invalidates this letter. ***Answers to certain questions in the DKey commit the project proponent to implementation of conservation measures that must be followed for the ESA determination to remain valid.***

To make a no effect determination, the full scope of the proposed project implementation (action) should not have any effects (either positive or negative effect(s)), to a federally listed species or designated critical habitat. Effects of the action are all consequences to listed species or critical habitat that are caused by the proposed action, including the consequences of other activities that are caused by the proposed action. A consequence is caused by the proposed action if it would not occur but for the proposed action and it is reasonably certain to occur. Effects of the action may occur later in time and may include consequences occurring outside the immediate area involved in the action. (See § 402.17). Under Section 7 of the ESA, if a federal action agency makes a no effect determination, no further consultation with, or concurrence from, the Service is required (ESA §7). If a proposed Federal action may affect a listed species or designated critical

DRAFT

habitat, formal consultation is required (except when the Service concurs, in writing, that a proposed action "is not likely to adversely affect" listed species or designated critical habitat [50 CFR §402.02, 50 CFR§402.13]).

The IPaC results indicated the following species is (are) potentially present in your project area and, based on your responses to the Service's Northeast DKey, you determined the proposed Project will have the following effect determinations:

Species	Listing Status	Determination
Roseate Tern (*Sterna dougallii dougallii*)	Endangered	No effect

Conclusion If there are no updates on listed species, no further consultation/coordination for this project is required for the species identified above. However, the Service recommends that project proponents re-evaluate the Project in IPaC if: 1) the scope, timing, duration, or location of the Project changes (includes any project changes or amendments); 2) new information reveals the Project may impact (positively or negatively) federally listed species or designated critical habitat; or 3) a new species is listed, or critical habitat designated. If any of the above conditions occurs, additional consultation with the Service should take place before project implements any changes which are final or commits additional resources.

In addition to the species listed above, the following species and/or critical habitats may also occur in your project area and are not covered by this conclusion:

- Atlantic Salmon *Salmo salar* Endangered
- Monarch Butterfly *Danaus plexippus* Proposed Threatened
- Northern Long-eared Bat *Myotis septentrionalis* Endangered
- Tricolored Bat *Perimyotis subflavus* Proposed Endangered

Please Note: If the Action may impact bald or golden eagles, additional coordination with the Service under the Bald and Golden Eagle Protection Act (BGEPA) (54 Stat. 250, as amended, 16 U.S.C. 668a-d) by the prospective permittee may be required. Please contact the Migratory Birds Permit Office, (413) 253-8643, or PermitsR5MB@fws.gov, with any questions regarding potential impacts to Eagles.

If you have any questions regarding this letter or need further assistance, please contact the Maine Ecological Services Field Office and reference the Project Code associated with this Project.

DRAFT

Action Description
You provided to IPaC the following name and description for the subject Action.

1. Name

CHOM Affordable Housing- Rockland

2. Description

The following description was provided for the project 'CHOM Affordable Housing- Rockland':

> Community Housing of Maine (CHOM) has received a Congressionally Directed Spending Award from the Health Resources and Services Administration (HRSA) to redevelop the Subject Property with a 10-unit affordable multi-family residential building and associated parking on a 0.41-acre parcel located at 59 Main Street in Rockland, Maine (the Subject Property). The Subject is identified as Lot 1 and a portion of Lot 8 on the City of Rockland Tax Map 10.

The approximate location of the project can be viewed in Google Maps: https://www.google.com/maps/@44.09328285,-69.1103279795201,14z



DRAFT

QUALIFICATION INTERVIEW

1. As a representative of this project, do you agree that all items submitted represent the complete scope of the project details and you will answer questions truthfully?

   Yes

2. Does the proposed project include, or is it reasonably certain to cause, intentional take of listed species?

   Note: This question could refer to research, direct species management, surveys, and/or studies that include intentional handling/encountering, harassment, collection, or capturing of any individual of a federally listed threatened, endangered, or proposed species.

   No

3. Is the action authorized, permitted, licensed, funded, or being carried out by a Federal agency in whole or in part?

   Yes

4. Is the Federal Highway Administration (FHWA), Federal Railroad Administration (FRA), or Federal Transit Administration (FTA) the lead agency for this project?

   No

5. Are you including in this analysis all impacts to federally listed species that may result from the entirety of the project (not just the activities under federal jurisdiction)?

   Note: If there are project activities that will impact listed species that are considered to be outside of the jurisdiction of the federal action agency submitting this key, contact your local Ecological Services Field Office to determine whether it is appropriate to use this key. If your Ecological Services Field Office agrees that impacts to listed species that are outside the federal action agency's jurisdiction will be addressed through a separate process, you can answer yes to this question and continue through the key.

   Yes

6. Are you the lead federal action agency or designated non-federal representative requesting concurrence on behalf of the lead Federal Action Agency?

   No

7. Is the lead federal action agency the Environmental Protection Agency (EPA) or Federal Communications Commission (FCC)?

   No

8. Is the lead federal action agency the Federal Energy Regulatory Commission (FERC)?

   No

9. Is the lead federal action agency the Natural Resources Conservation Service?

   No

10. Will the proposed project involve the use of herbicide where listed species are present?

    No

DRAFT

11. Are there any caves or anthropogenic features suitable for hibernating or roosting bats within the area expected to be impacted by the project?

    No

12. Does any component of the project associated with this action include activities or structures that may pose a collision risk to **birds** (e.g., plane-based surveys, land-based or offshore wind turbines, communication towers, high voltage transmission lines, any type of towers with or without guy wires)?

    Note: For federal actions, answer 'yes' if the construction or operation of wind power facilities is either (1) part of the federal action or (2) would not occur but for a federal agency action (federal permit, funding, etc.).

    No

13. Does any component of the project associated with this action include activities or structures that may pose a collision risk to **bats** (e.g., plane-based surveys, land-based or offshore wind turbines)?

    Note: For federal actions, answer 'yes' if the construction or operation of wind power facilities is either (1) part of the federal action or (2) would not occur but for a federal agency action (federal permit, funding, etc.).

    No

14. Will the proposed project result in permanent changes to water quantity in a stream or temporary changes that would be sufficient to result in impacts to listed species?

    For example, will the proposed project include any activities that would alter stream flow, such as water withdrawal, hydropower energy production, impoundments, intake structures, diversion structures, and/or turbines? Projects that include temporary and limited water reductions that will not displace listed species or appreciably change water availability for listed species (e.g. listed species will experience no changes to feeding, breeding or sheltering) can answer "No". Note: This question refers only to the amount of water present in a stream, other water quality factors, including sedimentation and turbidity, will be addressed in following questions.

    No

15. Will the proposed project affect wetlands where listed species are present?

    This includes, for example, project activities within wetlands, project activities within 300 feet of wetlands that may have impacts on wetlands, water withdrawals and/or discharge of contaminants (even with a NPDES).

    No

16. Will the proposed project activities (including upland project activities) occur within 0.125 miles of the water's edge of a stream or tributary of a stream where listed species may be present?

    No

DRAFT

17. Will the proposed project directly affect a streambed (below ordinary high water mark (OHWM)) of the stream or tributary where listed species may be present?

    No

18. Will the proposed project bore underneath (directional bore or horizontal directional drill) a stream where listed species may be present?

    No

19. Will the proposed project involve a new point source discharge into a stream or change an existing point source discharge (e.g., outfalls; leachate ponds) where listed species may be present?

    No

20. Will the proposed project involve the removal of excess sediment or debris, dredging or in-stream gravel mining where listed species may be present?

    No

21. Will the proposed project involve the creation of a new water-borne contaminant source where listed species may be present?

    Note New water-borne contaminant sources occur through improper storage, usage, or creation of chemicals. For example: leachate ponds and pits containing chemicals that are not NSF/ANSI 60 compliant have contaminated waterways. Sedimentation will be addressed in a separate question.

    No

22. Will the proposed project involve perennial stream loss, in a stream of tributary of a stream where listed species may be present, that would require an individual permit under 404 of the Clean Water Act?

    No

23. Will the proposed project involve blasting where listed species may be present?

    No

24. Will the proposed project include activities that could negatively affect fish movement temporarily or permanently (including fish stocking, harvesting, or creation of barriers to fish passage).

    No

25. Will the proposed project involve earth moving that could cause erosion and sedimentation, and/or contamination along a stream or tributary of a stream where listed species may be present?

    Note: Answer "Yes" to this question if erosion and sediment control measures will be used to protect the stream.

    No

26. Will the proposed project impact streams or tributaries of streams where listed species may be present through activities such as, but not limited to, valley fills, large-scale vegetation removal, and/or change in site topography?

    No

DRAFT

27. Will the proposed project involve vegetation removal within 200 feet of a perennial stream bank where aquatic listed species may be present?

    No

28. Will erosion and sedimentation control Best Management Practices (BMPs) associated with applicable state and/or Federal permits, be applied to the project? If BMPs have been provided by and/or coordinated with and approved by the appropriate Ecological Services Field Office, answer "Yes" to this question.

    No

29. Is the project being funded, lead, or managed in whole or in part by U.S Fish and Wildlife Restoration and Recovery Program (e.g., Partners, Coastal, Fisheries, Wildlife and Sport Fish Restoration, Refuges)?

    No

30. Will the proposed project result in changes to beach dynamics that may modify formation of habitat over time?

    Note: Examples of projects that result in changes to beach dynamics include 1) construction of offshore breakwaters and groins; 2) mining of sand from an updrift ebb tidal delta; 3) removing or adding beach sands; and 4) projects that stabilize dunes (including placement of sand fences or planting vegetation).

    No

31. [Hidden Semantic] Is the project area located within the roseate tern AOI?

    Automatically answered
    Yes

32. If you have determined that the roseate tern is unlikely to occur within your project's action area or that your project is unlikely to have any potential effects on the roseate tern, you may wish to make a "no effect" determination for the roseate tern. Additional guidance on how to make this decision can be found in the project review section of your local Ecological Services Field Office's website. CBFO: https://www.fws.gov/office/chesapeake-bay-ecological-services/project-review ; MEFO: https://www.fws.gov/office/maine-ecological-services ; NJFO: https://www.fws.gov/office/new-jersey-ecological-services/new-jersey-field-office-project-review-guide ; NEFO: https://www.fws.gov/office/new-england-ecological-services/endangered-species-project-review#Step5 ; WVFO: https://www.fws.gov/office/west-virginia-ecological-services/project-planning. If you are unsure, answer "No" and continue through the key.

    Would you like to make a no effect determination for the roseate tern?

    No

33. Is this an aquaculture project?

    No

DRAFT

34. Is this a coastal project that has an action area that is less than one-half acre?

    Note: These projects may include marker buoys, moorings, navigational structures, docks, piers, floats, boat ramps, private dredging, boat houses, lobster pound, or shoreline work.

    No

35. Will project activities be conducted during the time of year when roseate terns are likely to be present?

    Note: roseate terns a likely to be present in Maine May 1 through Sept. 1; and in Connecticut, Massachusetts, New Hampshire, and Rhode Island April 15 through Oct. 15.

    Yes

36. Will the proposed project affect suitable habitat for roseate terns nesting (barrier islands with dense vegetation or rocks to serve as shelter)?

    No

37. Will the proposed project affect suitable habitat for roseate terns foraging (nearshore shallow waters, shoals and shoals in offshore waters)?

    No

38. Will the proposed project affect suitable habitat for roseate terns roosting (rocky habitat on coastal islands)?

    No

39. Will the proposed project affect suitable habitat for roseate terns staging (sandy barrier beaches, often on distal tips, primarily in NY and NE)?

    No

40. Will the proposed project involve ground disturbance (e.g., vehicles, tracked equipment, excavating, grading, placing fill material, etc.) in roseate tern foraging, nesting, roosting or staging habitat while terns are likely to be present (April1 - September 30)?

    No

41. Does the action area include suitable habitat for migrating roseate terns (sandy beaches, coastal islands)?

    No

42. [Semantic] Does the project intersect the Virginia big-eared bat critical habitat?

    Automatically answered
    No

43. [Semantic] Does the project intersect the Indiana bat critical habitat?

    Automatically answered
    No

44. [Semantic] Does the project intersect the candy darter critical habitat?

    Automatically answered
    No

DRAFT

45. [Semantic] Does the project intersect the diamond darter critical habitat?

    Automatically answered
    No

46. [Semantic] Does the project intersect the Big Sandy crayfish critical habitat?

    Automatically answered
    No

47. [Hidden Semantic] Does the project intersect the Guyandotte River crayfish critical habitat?

    Automatically answered
    No

48. Do you have any other documents that you want to include with this submission?

    No

DRAFT

PROJECT QUESTIONNAIRE

1. Approximately how many acres of trees would the proposed project remove?

   0

2. Approximately how many total acres of disturbance are within the disturbance/ construction limits of the proposed project?

   0.3

3. Briefly describe the habitat within the construction/disturbance limits of the project site.

   The Subject Property is a 0.41-acre parcel located at 59 Main Street in Rockland, Maine that is already developed with a building and parking area. The existing building will be demolished and replaced with a 10-unit multifamily residential building and associated parking area. Approximately 0.3 acres of disturbance are within the disturbance/ construction limits of the proposed project. Habitat suitable for the roseate tern is not located within the disturbance limits of the project site.

DRAFT

IPAC USER CONTACT INFORMATION

Agency: Haley Ward
Name: Melissa Genoter
Address: One Merchants Plaza
Address Line 2: Suite 701
City: Bangor
State: ME
Zip: 04401
Email mgenoter@haleyward.com
Phone: 2075359451

LEAD AGENCY CONTACT INFORMATION

Lead Agency: Health Resources and Services Administration
Name: Hannah Smith
Email: hsmith@hrsa.gov

DRAFT

United States Department of the Interior

FISH AND WILDLIFE SERVICE
Maine Ecological Services Field Office
P. O. Box A
East Orland, ME 04431
Phone: (207) 469-7300 Fax: (207) 902-1588

In Reply Refer To: 06/09/2025 19:07:06 UTC
Project Code: 2025-0107327
Project Name: CHOM Affordable Housing- Rockland

Subject: List of threatened and endangered species that may occur in your proposed project location or may be affected by your proposed project

To Whom It May Concern:

The enclosed species list identifies threatened, endangered, proposed and candidate species, as well as proposed and final designated critical habitat, that may occur within the boundary of your proposed project and/or may be affected by your proposed project. The species list fulfills the requirements of the U.S. Fish and Wildlife Service (Service) under section 7(c) of the Endangered Species Act (Act) of 1973, as amended (16 U.S.C. 1531 *et seq.*).

New information based on updated surveys, changes in the abundance and distribution of species, changed habitat conditions, or other factors could change this list. Please feel free to contact us if you need more current information or assistance regarding the potential impacts to federally proposed, listed, and candidate species and federally designated and proposed critical habitat. Please note that under 50 CFR 402.12(e) of the regulations implementing section 7 of the Act, the accuracy of this species list should be verified after 90 days. This verification can be completed formally or informally as desired. The Service recommends that verification be completed by visiting the IPaC website at regular intervals during project planning and implementation for updates to species lists and information. An updated list may be requested through the IPaC system by completing the same process used to receive the enclosed list.

The purpose of the Act is to provide a means whereby threatened and endangered species and the ecosystems upon which they depend may be conserved. Under sections 7(a)(1) and 7(a)(2) of the Act and its implementing regulations (50 CFR 402 *et seq.*), Federal agencies are required to utilize their authorities to carry out programs for the conservation of threatened and endangered species and to determine whether projects may affect threatened and endangered species and/or designated critical habitat.

A Biological Assessment is required for construction projects (or other undertakings having similar physical impacts) that are major Federal actions significantly affecting the quality of the human environment as defined in the National Environmental Policy Act (42 U.S.C. 4332(2)(c)). For projects other than major construction activities, the Service suggests that a biological

DRAFT

evaluation similar to a Biological Assessment be prepared to determine whether the project may affect listed or proposed species and/or designated or proposed critical habitat. Recommended contents of a Biological Assessment are described at 50 CFR 402.12.

If a Federal agency determines, based on the Biological Assessment or biological evaluation, that listed species and/or designated critical habitat may be affected by the proposed project, the agency is required to consult with the Service pursuant to 50 CFR 402. In addition, the Service recommends that candidate species, proposed species and proposed critical habitat be addressed within the consultation. More information on the regulations and procedures for section 7 consultation, including the role of permit or license applicants, can be found in the "Endangered Species Consultation Handbook" at:

https://www.fws.gov/sites/default/files/documents/endangered-species-consultation-handbook.pdf

Migratory Birds: In addition to responsibilities to protect threatened and endangered species under the Endangered Species Act (ESA), there are additional responsibilities under the Migratory Bird Treaty Act (MBTA) and the Bald and Golden Eagle Protection Act (BGEPA) to protect native birds from project-related impacts. Any activity, intentional or unintentional, resulting in take of migratory birds, including eagles, is prohibited unless otherwise permitted by the U.S. Fish and Wildlife Service (50 C.F.R. Sec. 10.12 and 16 U.S.C. Sec. 668(a)). For more information regarding these Acts, see https://www.fws.gov/program/migratory-bird-permit/what-we-do.

The MBTA has no provision for allowing take of migratory birds that may be unintentionally killed or injured by otherwise lawful activities. It is the responsibility of the project proponent to comply with these Acts by identifying potential impacts to migratory birds and eagles within applicable NEPA documents (when there is a federal nexus) or a Bird/Eagle Conservation Plan (when there is no federal nexus). Proponents should implement conservation measures to avoid or minimize the production of project-related stressors or minimize the exposure of birds and their resources to the project-related stressors. For more information on avian stressors and recommended conservation measures, see https://www.fws.gov/library/collections/threats-birds.

In addition to MBTA and BGEPA, Executive Order 13186: *Responsibilities of Federal Agencies to Protect Migratory Birds*, obligates all Federal agencies that engage in or authorize activities that might affect migratory birds, to minimize those effects and encourage conservation measures that will improve bird populations. Executive Order 13186 provides for the protection of both migratory birds and migratory bird habitat. For information regarding the implementation of Executive For information regarding the implementation of Executive Order 13186, please visit https://www.fws.gov/partner/council-conservation-migratory-birds.

We appreciate your concern for threatened and endangered species. The Service encourages Federal agencies to include conservation of threatened and endangered species into their project planning to further the purposes of the Act. Please include the Consultation Code in the header of this letter with any request for consultation or correspondence about your project that you submit to our office.

DRAFT

Attachment(s):

- Official Species List
- USFWS National Wildlife Refuges and Fish Hatcheries
- Bald & Golden Eagles
- Migratory Birds
- Wetlands

OFFICIAL SPECIES LIST

This list is provided pursuant to Section 7 of the Endangered Species Act, and fulfills the requirement for Federal agencies to "request of the Secretary of the Interior information whether any species which is listed or proposed to be listed may be present in the area of a proposed action".

This species list is provided by:

Maine Ecological Services Field Office
P. O. Box A
East Orland, ME 04431
(207) 469-7300

DRAFT

PROJECT SUMMARY

Project Code: 2025-0107327
Project Name: CHOM Affordable Housing- Rockland
Project Type: Residential Construction
Project Description: Community Housing of Maine (CHOM) has received a Congressionally Directed Spending Award from the Health Resources and Services Administration (HRSA) to redevelop the Subject Property with a 10-unit affordable multi-family residential building and associated parking on a 0.41-acre parcel located at 59 Main Street in Rockland, Maine (the Subject Property). The Subject is identified as Lot 1 and a portion of Lot 8 on the City of Rockland Tax Map 10.

Project Location:

The approximate location of the project can be viewed in Google Maps: https://www.google.com/maps/@44.09328285,-69.1103279795201,14z



Counties: Knox County, Maine

DRAFT

ENDANGERED SPECIES ACT SPECIES

There is a total of 5 threatened, endangered, or candidate species on this species list.

Species on this list should be considered in an effects analysis for your project and could include species that exist in another geographic area. For example, certain fish may appear on the species list because a project could affect downstream species.

IPaC does not display listed species or critical habitats under the sole jurisdiction of NOAA Fisheries[1], as USFWS does not have the authority to speak on behalf of NOAA and the Department of Commerce.

See the "Critical habitats" section below for those critical habitats that lie wholly or partially within your project area under this office's jurisdiction. Please contact the designated FWS office if you have questions.

---

1. NOAA Fisheries, also known as the National Marine Fisheries Service (NMFS), is an office of the National Oceanic and Atmospheric Administration within the Department of Commerce.

DRAFT

MAMMALS

NAME	STATUS
Northern Long-eared Bat *Myotis septentrionalis* No critical habitat has been designated for this species. Species profile: https://ecos.fws.gov/ecp/species/9045	Endangered
Tricolored Bat *Perimyotis subflavus* No critical habitat has been designated for this species. Species profile: https://ecos.fws.gov/ecp/species/10515	Proposed Endangered

BIRDS

NAME	STATUS
Roseate Tern *Sterna dougallii dougallii* Population: Northeast U.S. nesting population No critical habitat has been designated for this species. Species profile: https://ecos.fws.gov/ecp/species/2083	Endangered

FISHES

NAME	STATUS
Atlantic Salmon *Salmo salar* Population: Gulf of Maine DPS There is **final** critical habitat for this species. Your location does not overlap the critical habitat. Species profile: https://ecos.fws.gov/ecp/species/2097	Endangered

INSECTS

NAME	STATUS
Monarch Butterfly *Danaus plexippus* There is **proposed** critical habitat for this species. Your location does not overlap the critical habitat. Species profile: https://ecos.fws.gov/ecp/species/9743	Proposed Threatened

CRITICAL HABITATS

THERE ARE NO CRITICAL HABITATS WITHIN YOUR PROJECT AREA UNDER THIS OFFICE'S JURISDICTION.

YOU ARE STILL REQUIRED TO DETERMINE IF YOUR PROJECT(S) MAY HAVE EFFECTS ON ALL ABOVE LISTED SPECIES.

DRAFT

USFWS NATIONAL WILDLIFE REFUGE LANDS AND FISH HATCHERIES

Any activity proposed on lands managed by the National Wildlife Refuge system must undergo a 'Compatibility Determination' conducted by the Refuge. Please contact the individual Refuges to discuss any questions or concerns.

THERE ARE NO REFUGE LANDS OR FISH HATCHERIES WITHIN YOUR PROJECT AREA.

BALD & GOLDEN EAGLES

Bald and Golden Eagles are protected under the Bald and Golden Eagle Protection Act [2] and the Migratory Bird Treaty Act (MBTA) [1]. Any person or organization who plans or conducts activities that may result in impacts to Bald or Golden Eagles, or their habitats, should follow appropriate regulations and consider implementing appropriate avoidance and minimization measures, as described in the various links on this page.

---

1. The Bald and Golden Eagle Protection Act of 1940.
2. The Migratory Birds Treaty Act of 1918.
3. 50 C.F.R. Sec. 10.12 and 16 U.S.C. Sec. 668(a)

Bald and Golden Eagles are protected under the Bald and Golden Eagle Protection Act and the Migratory Bird Treaty Act (MBTA). Any person or organization who plans or conducts activities that may result in impacts to Bald or Golden Eagles, or their nests, should follow appropriate regulations and implement required avoidance and minimization measures, as described in the various links on this page.

The data in this location indicates that no eagles have been observed in this area. This does not mean eagles are not present in your project area, especially if the area is difficult to survey. Please review the 'Steps to Take When No Results Are Returned' section of the Supplemental Information on Migratory Birds and Eagles document to determine if your project is in a poorly surveyed area. If it is, you may need to rely on other resources to determine if eagles may be present (e.g. your local FWS field office, state surveys, your own surveys).

Any person or organization who plans or conducts activities that may result in impacts to bald or golden eagles, or their habitats, should follow appropriate regulations and consider implementing appropriate conservation measures, as described in the links below. Specifically, please review the "Supplemental Information on Migratory Birds and Eagles".

MIGRATORY BIRDS

The Migratory Bird Treaty Act (MBTA) [1] prohibits the take (including killing, capturing, selling, trading, and transport) of protected migratory bird species without prior authorization by the

DRAFT

Department of Interior U.S. Fish and Wildlife Service (Service). The incidental take of migratory birds is the injury or death of birds that results from, but is not the purpose, of an activity. The Service interprets the MBTA to prohibit incidental take.

---

1. The Migratory Birds Treaty Act of 1918.
2. The Bald and Golden Eagle Protection Act of 1940.
3. 50 C.F.R. Sec. 10.12 and 16 U.S.C. Sec. 668(a)

For guidance on when to schedule activities or implement avoidance and minimization measures to reduce impacts to migratory birds on your list, see the "Probability of Presence Summary" below to see when these birds are most likely to be present and breeding in your project area.

NAME	BREEDING SEASON
Atlantic Puffin *Fratercula arctica* This is not a Bird of Conservation Concern (BCC) in this area, but warrants attention because of the Eagle Act or for potential susceptibilities in offshore areas from certain types of development or activities. https://ecos.fws.gov/ecp/species/8943	Breeds Apr 15 to Aug 15
Black Guillemot *Cepphus grylle* This is not a Bird of Conservation Concern (BCC) in this area, but warrants attention because of the Eagle Act or for potential susceptibilities in offshore areas from certain types of development or activities. https://ecos.fws.gov/ecp/species/10412	Breeds May 15 to Sep 10
Black Scoter *Melanitta nigra* This is not a Bird of Conservation Concern (BCC) in this area, but warrants attention because of the Eagle Act or for potential susceptibilities in offshore areas from certain types of development or activities. https://ecos.fws.gov/ecp/species/10413	Breeds elsewhere
Black-legged Kittiwake *Rissa tridactyla* This is not a Bird of Conservation Concern (BCC) in this area, but warrants attention because of the Eagle Act or for potential susceptibilities in offshore areas from certain types of development or activities. https://ecos.fws.gov/ecp/species/10459	Breeds elsewhere
Common Eider *Somateria mollissima* This is not a Bird of Conservation Concern (BCC) in this area, but warrants attention because of the Eagle Act or for potential susceptibilities in offshore areas from certain types of development or activities. https://ecos.fws.gov/ecp/species/10457	Breeds Jun 1 to Sep 30
Common Loon *gavia immer* This is not a Bird of Conservation Concern (BCC) in this area, but warrants attention because of the Eagle Act or for potential susceptibilities in offshore areas from certain types of development or activities. https://ecos.fws.gov/ecp/species/4464	Breeds Apr 15 to Oct 31

DRAFT

NAME	BREEDING SEASON
Common Murre *Uria aalge* This is not a Bird of Conservation Concern (BCC) in this area, but warrants attention because of the Eagle Act or for potential susceptibilities in offshore areas from certain types of development or activities. https://ecos.fws.gov/ecp/species/10453	Breeds Apr 15 to Aug 15
Double-crested Cormorant *phalacrocorax auritus* This is not a Bird of Conservation Concern (BCC) in this area, but warrants attention because of the Eagle Act or for potential susceptibilities in offshore areas from certain types of development or activities. https://ecos.fws.gov/ecp/species/3478	Breeds Apr 20 to Aug 31
Long-tailed Duck *Clangula hyemalis* This is not a Bird of Conservation Concern (BCC) in this area, but warrants attention because of the Eagle Act or for potential susceptibilities in offshore areas from certain types of development or activities. https://ecos.fws.gov/ecp/species/7238	Breeds elsewhere
Razorbill *Alca torda* This is not a Bird of Conservation Concern (BCC) in this area, but warrants attention because of the Eagle Act or for potential susceptibilities in offshore areas from certain types of development or activities. https://ecos.fws.gov/ecp/species/10461	Breeds Jun 15 to Sep 10
Red-breasted Merganser *Mergus serrator* This is not a Bird of Conservation Concern (BCC) in this area, but warrants attention because of the Eagle Act or for potential susceptibilities in offshore areas from certain types of development or activities. https://ecos.fws.gov/ecp/species/10693	Breeds elsewhere
Red-throated Loon *Gavia stellata* This is not a Bird of Conservation Concern (BCC) in this area, but warrants attention because of the Eagle Act or for potential susceptibilities in offshore areas from certain types of development or activities. https://ecos.fws.gov/ecp/species/9589	Breeds elsewhere
Ring-billed Gull *Larus delawarensis* This is not a Bird of Conservation Concern (BCC) in this area, but warrants attention because of the Eagle Act or for potential susceptibilities in offshore areas from certain types of development or activities. https://ecos.fws.gov/ecp/species/10468	Breeds elsewhere
Roseate Tern *Sterna dougallii* This is not a Bird of Conservation Concern (BCC) in this area, but warrants attention because of the Eagle Act or for potential susceptibilities in offshore areas from certain types of development or activities. https://ecos.fws.gov/ecp/species/10661	Breeds May 10 to Aug 31

DRAFT

NAME	BREEDING SEASON
Sooty Shearwater *Ardenna grisea* This is not a Bird of Conservation Concern (BCC) in this area, but warrants attention because of the Eagle Act or for potential susceptibilities in offshore areas from certain types of development or activities. https://ecos.fws.gov/ecp/species/10417	Breeds elsewhere
Surf Scoter *Melanitta perspicillata* This is not a Bird of Conservation Concern (BCC) in this area, but warrants attention because of the Eagle Act or for potential susceptibilities in offshore areas from certain types of development or activities. https://ecos.fws.gov/ecp/species/10463	Breeds elsewhere
Thick-billed Murre *Uria lomvia* This is not a Bird of Conservation Concern (BCC) in this area, but warrants attention because of the Eagle Act or for potential susceptibilities in offshore areas from certain types of development or activities. https://ecos.fws.gov/ecp/species/10700	Breeds Apr 15 to Aug 15
White-winged Scoter *Melanitta fusca* This is not a Bird of Conservation Concern (BCC) in this area, but warrants attention because of the Eagle Act or for potential susceptibilities in offshore areas from certain types of development or activities. https://ecos.fws.gov/ecp/species/10462	Breeds elsewhere
Wilson's Storm-petrel *Oceanites oceanicus* This is not a Bird of Conservation Concern (BCC) in this area, but warrants attention because of the Eagle Act or for potential susceptibilities in offshore areas from certain types of development or activities. https://ecos.fws.gov/ecp/species/10416	Breeds elsewhere

DRAFT

PROBABILITY OF PRESENCE SUMMARY

The graphs below provide our best understanding of when birds of concern are most likely to be present in your project area. This information can be used to tailor and schedule your project activities to avoid or minimize impacts to birds. Please make sure you read "Supplemental Information on Migratory Birds and Eagles", specifically the FAQ section titled "Proper Interpretation and Use of Your Migratory Bird Report" before using or attempting to interpret this report.

Probability of Presence (■)


Green bars; the bird's relative probability of presence in the 10km grid cell(s) your project overlaps during that week of the year.

Breeding Season (■)
Yellow bars; liberal estimate of the timeframe inside which the bird breeds across its entire range.


Survey Effort (|)

Vertical black lines; the number of surveys performed for that species in the 10km grid cell(s) your project area overlaps.

No Data (–)
A week is marked as having no data if there were no survey events for that week.

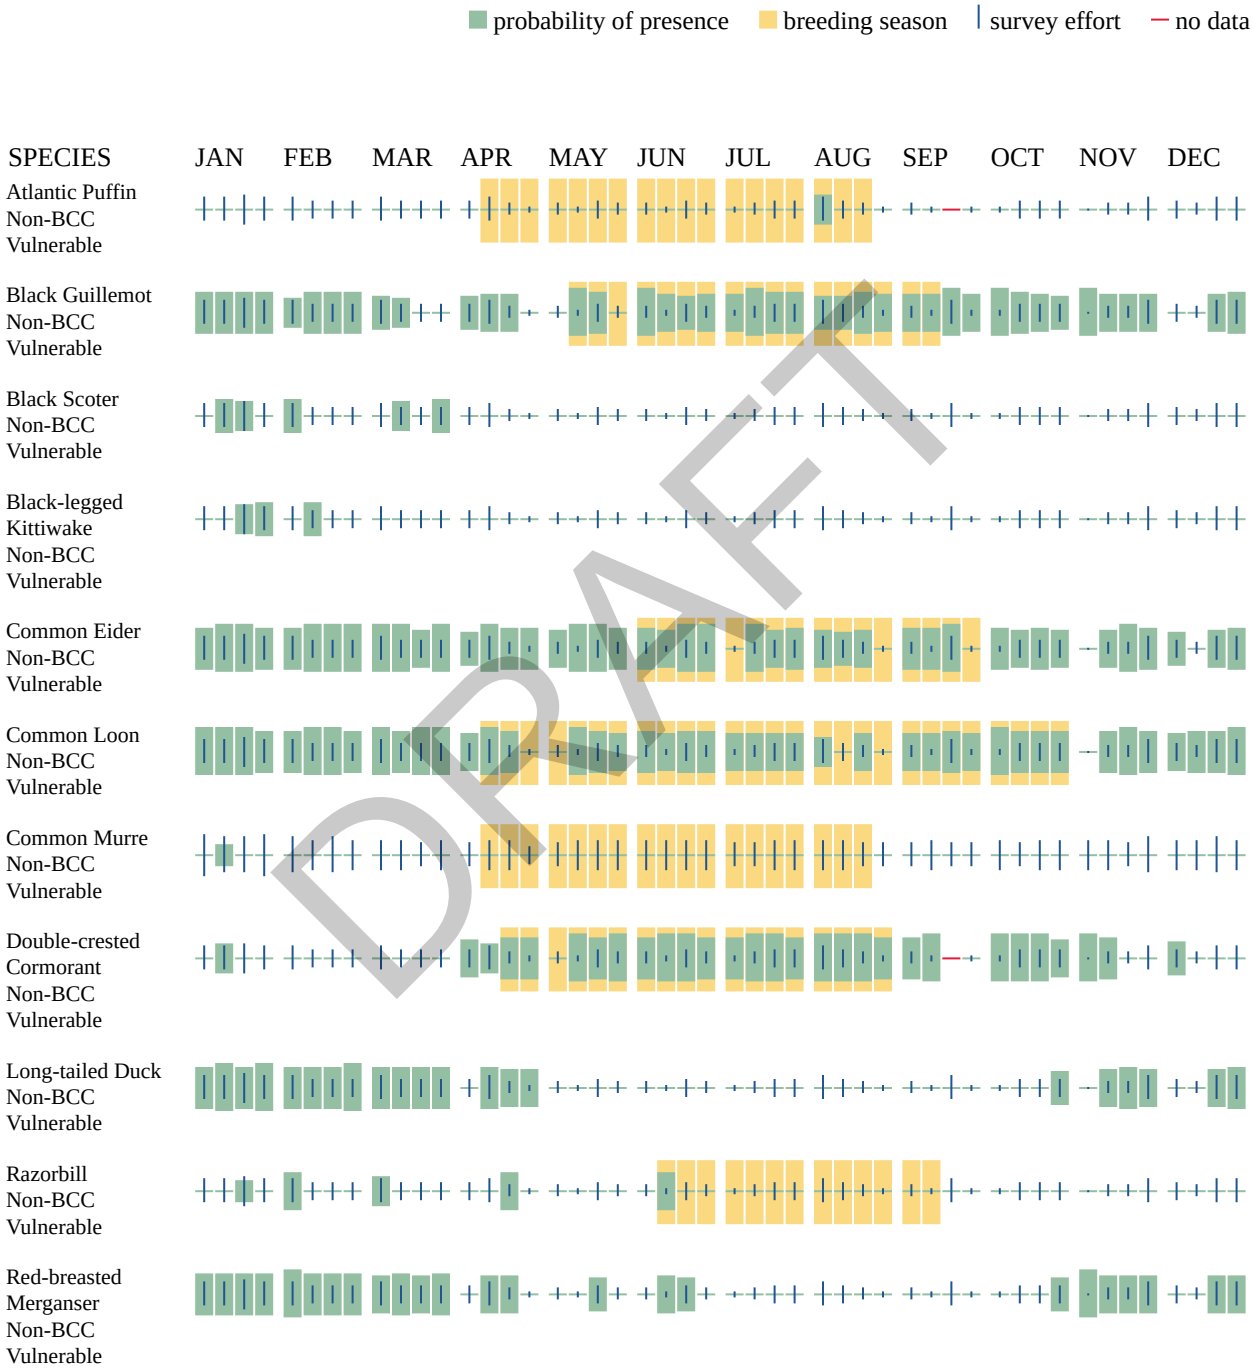

DRAFT

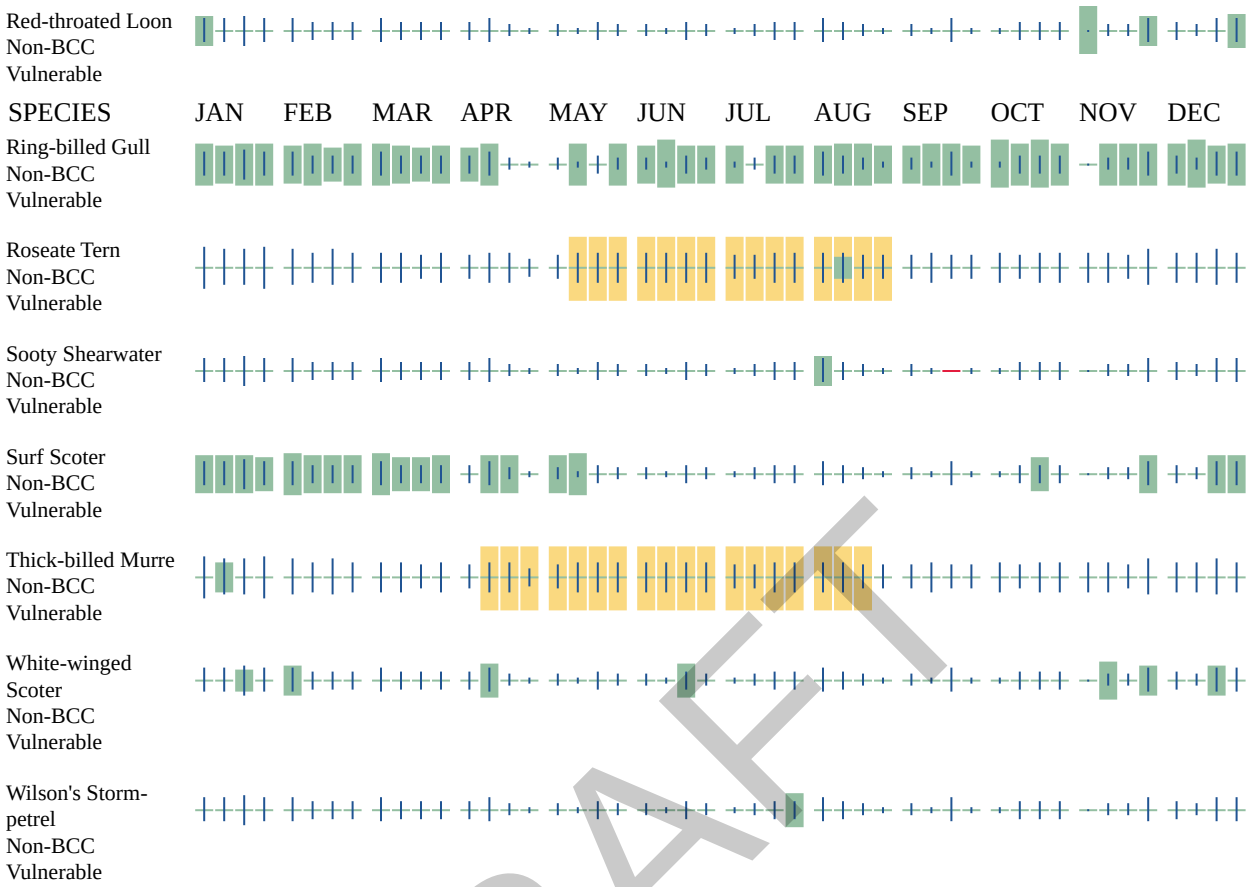

DRAFT

Additional information can be found using the following links:

- Eagle Management https://www.fws.gov/program/eagle-management
- Measures for avoiding and minimizing impacts to birds https://www.fws.gov/library/collections/avoiding-and-minimizing-incidental-take-migratory-birds
- Nationwide avoidance and minimization measures for birds
- Supplemental Information for Migratory Birds and Eagles in IPaC https://www.fws.gov/media/supplemental-information-migratory-birds-and-bald-and-golden-eagles-may-occur-project-action

WETLANDS

Impacts to NWI wetlands and other aquatic habitats may be subject to regulation under Section 404 of the Clean Water Act, or other State/Federal statutes.

For more information please contact the Regulatory Program of the local U.S. Army Corps of Engineers District.

Please note that the NWI data being shown may be out of date. We are currently working to update our NWI data set. We recommend you verify these results with a site visit to determine the actual extent of wetlands on site.

THERE ARE NO WETLANDS WITHIN YOUR PROJECT AREA.

DRAFT

IPAC USER CONTACT INFORMATION

Agency: Haley Ward
Name: Melissa Genoter
Address: One Merchants Plaza
Address Line 2: Suite 701
City: Bangor
State: ME
Zip: 04401
Email mgenoter@haleyward.com
Phone: 2075359451

LEAD AGENCY CONTACT INFORMATION

Lead Agency: Health Resources and Services Administration
Name: Hannah Smith
Email: hsmith@hrsa.gov


DRAFT

APPENDIX H

FARMLAND PROTECTION SOILS MAP

DRAFT



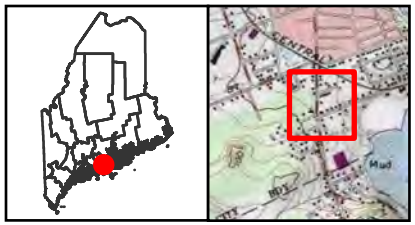

Legend

- Prime farmland
- Statewide Importance
- Subject Property

MAP NOTES:

1. MAP IS PROJECTED USING UTM ZONE19 COORDINATES, AND REFERENCES THE NORTH AMERICAN DATUM OF 1983 (NAD83).

2. NORTH ARROW IS ORIENTED TO GRID NORTH IN ALL MAP EXTENTS DEPICTED HEREIN.

3. SITE FEATURES ARE APPROXIMATE.

0 75 150 Feet

USA_Topo_Maps: Copyright:© 2013 National Geographic Society, i-cubed
Google Maps: © OpenStreetMap (and) contributors, CC-BY-SA

HALEY WARD
ENGINEERING | ENVIRONMENTAL | SURVEYING
WWW.HALEYWARD.COM
1 Merchants Plaza, Suite 701
Bangor, ME 04401
207-989-4824

CLIENT
COMMUNITY HOUSING OF MAINE

PROJECT
ENVIRONMENTAL REVIEW
59 MAIN STREET, ROCKLAND, MAINE

TITLE
APPENDIX I - FARMLAND

DATE
5/19/2025

PROJECT No.
10524.022

DRAWN BY
HDUNN

SCALE
1" = 150'

APPENDIX I

MAINE STATE HISTORIC PRESERVATION OFFICE COORDINATION

DRAFT

April 25, 2025

Ms. Megan Rideout
Maine Historic Preservation Commission
55 Capitol Street, 65 State House Station
Augusta, Maine, 04333-0065
MHPCprojectreview@maine.gov

Re: CHOM Affordable Housing | 59 Main Street |Rockland, Maine

Dear Ms. Rideout:

Haley Ward, Inc. (Haley Ward) is conducting a National Environmental Policy Act (NEPA) environmental review for the above referenced project at the request of our client, Community Housing of Maine (CHOM). A topographic map showing the location of the Subject Property is attached as **Figure 1**.

CHOM has received a Congressionally Directed Spending Award from the Health Resources and Services Administration (HRSA) to redevelop the Subject Property with a 10-unit affordable multi-family residential building and associated parking. The proposed project will involve 13,350 square feet of ground disturbance. The Subject Property is identified as an approximately 0.41-acre parcel that includes Lot 1 and a portion of Lot 8 on the City of Rockland Tax Map 10 and is currently developed with former church building, which will be demolished.

As part of Haley Ward's environmental review, we respectfully request your review of the Subject Property and its immediate surroundings for historical properties. The Subject Property is currently developed with a vacant church building, originally constructed in 1960 and expanded in 1992, based on municipal tax records. Residential buildings which are greater than 50 years old adjoin the Subject Property. A figure depicting the Subject Property and adjoining properties is attached as **Figure 2**. A photo log of the adjoining properties is attached as **Attachment A.**

Your response can be emailed to mgenoter@haleyward.com, faxed to (207) 989-4881, Attn: Melissa Genoter, or mailed to Haley Ward, Inc., One Merchants Plaza, Suite 701, Bangor, Maine 04401. If you have any questions related to this request or this project, please contact me at (207) 989-4824.

Sincerely,
Haley Ward, Inc.
Melissa Genoter
Melissa Genoter
Scientist


MG/kjf
Attachments

DRAFT

FIGURE 1

LOCATION MAP

DRAFT

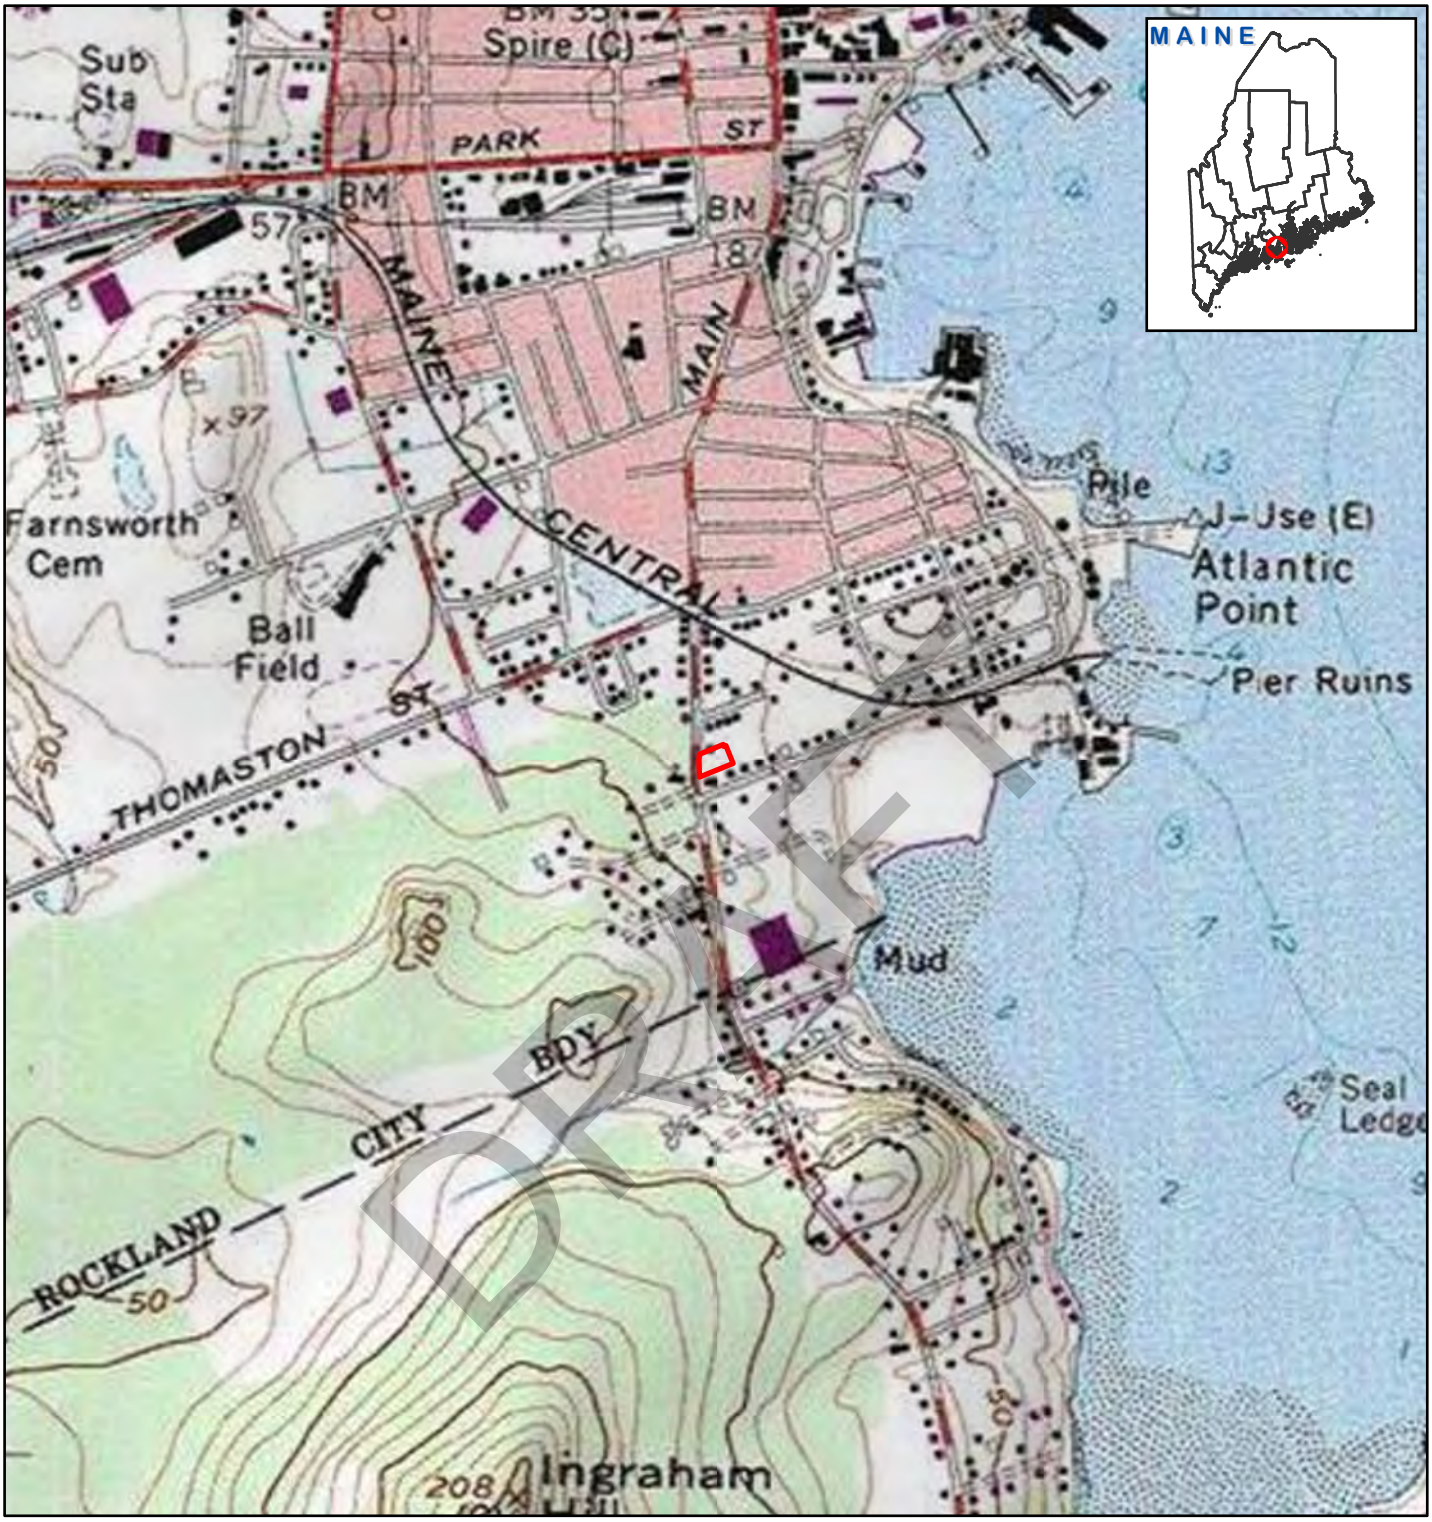

Legend

Subject Property

0 250 500 1,000 Feet

MAP NOTES:

1. MAP IS PROJECTED USING UTM ZONE19 COORDINATES, AND REFERENCES THE NORTH AMERICAN DATUM OF 1983 (NAD83).

2. NORTH ARROW IS ORIENTED TO GRID NORTH IN ALL MAP EXTENTS DEPICTED HEREIN.

3. SITE FEATURES ARE APPROXIMATE.

4. BASE MAP CREDITS:
Copyright:© 2013 National Geographic Society, i-cubed

HALEY WARD
ENGINEERING | ENVIRONMENTAL | SURVEYING
WWW.HALEYWARD.COM
1 Merchants Plaza, Suite 701
Bangor, ME 04401
207-989-4824

CLIENT
COMMUNITY HOUSING OF MAINE

PROJECT
RECORDS REVIEW AND RISK ASSESSMENT
59 MAIN STREET, ROCKLAND, MAINE


TITLE
FIGURE 1 - LOCATION MAP


DATE	PROJECT No.
4/14/2025	10524.022
DRAWN BY	SCALE
HDUNN	1" = 1,000'

FIGURE 2

PHOTOGRAPHIC LOCATION MAP

DRAFT

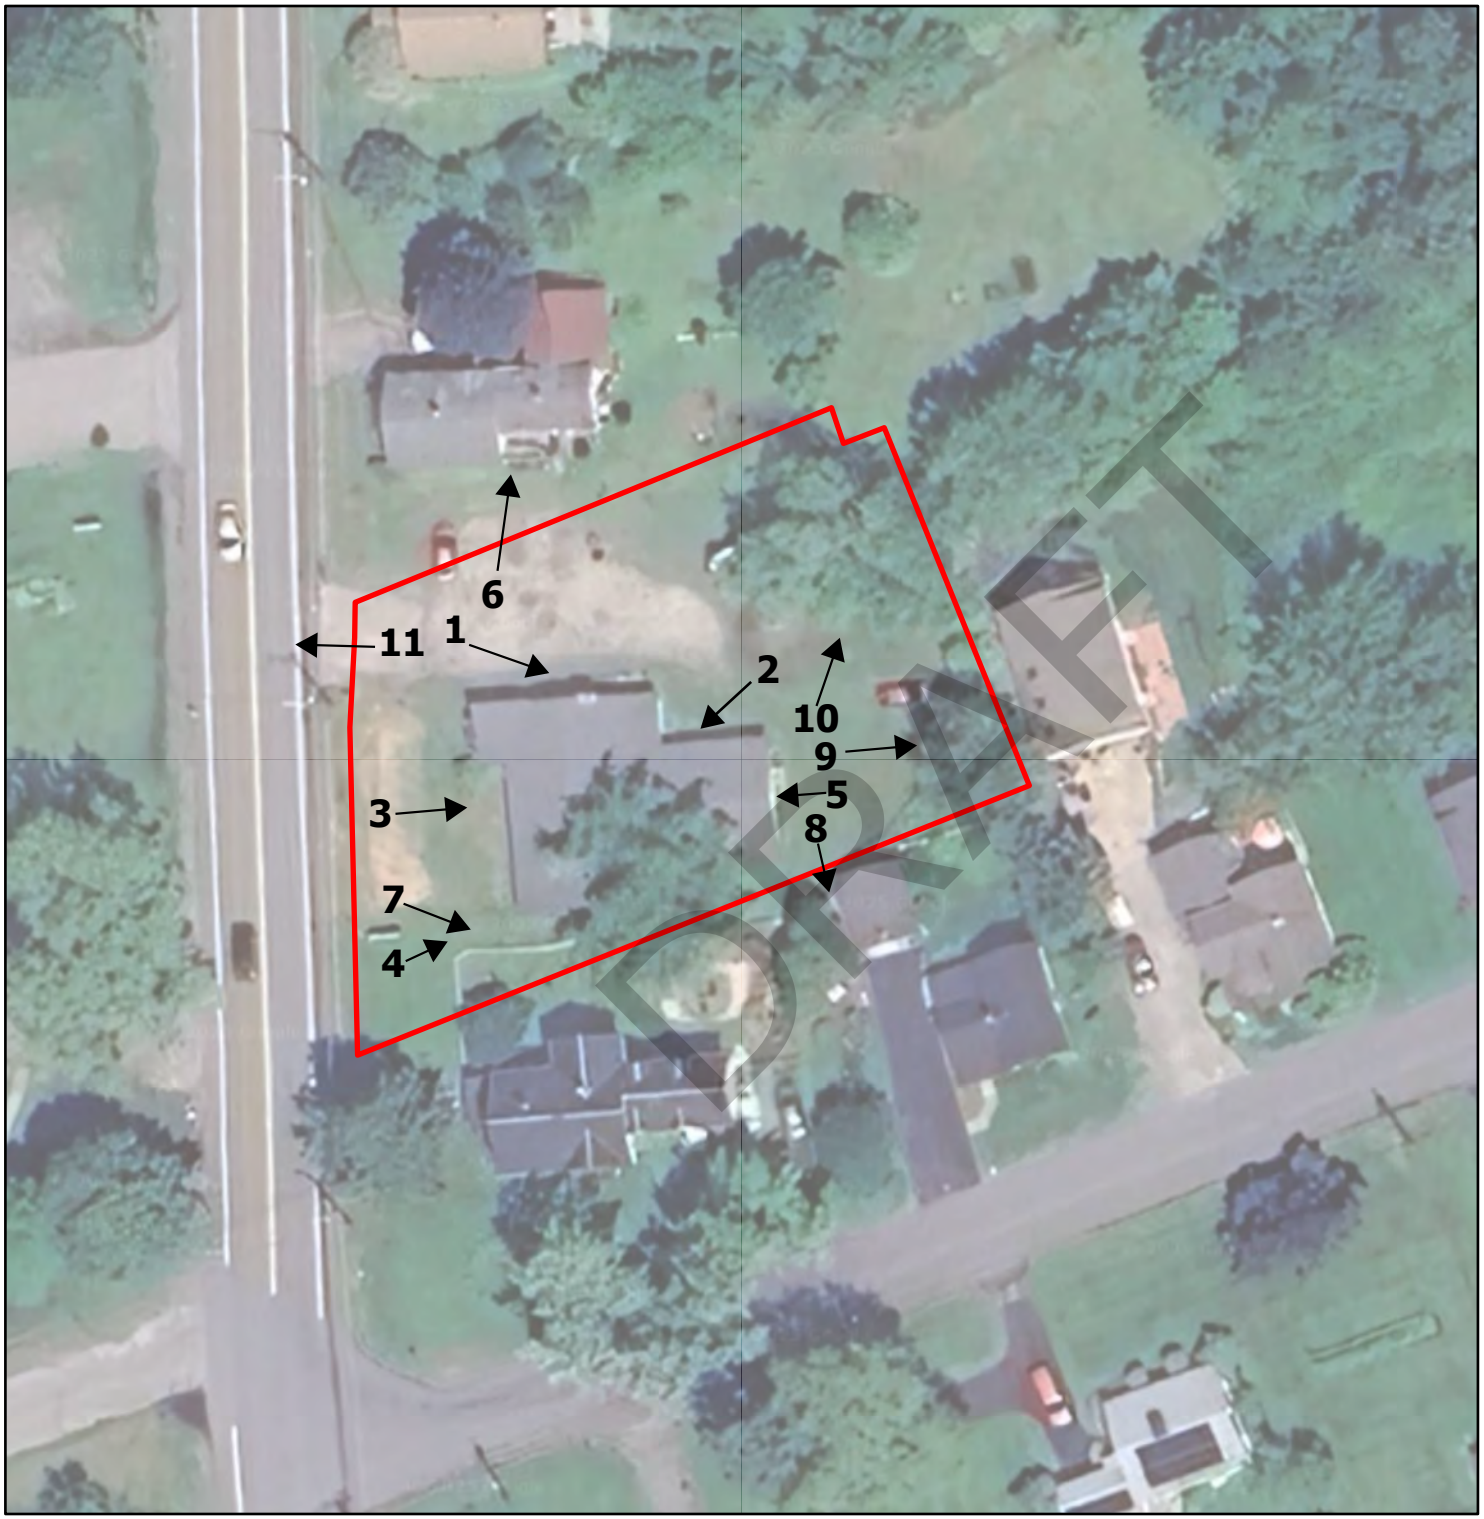

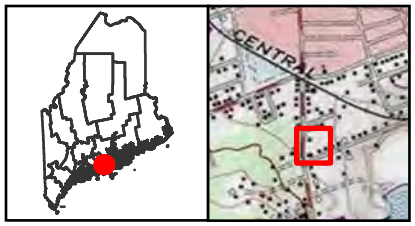

Legend

Subject Property

1-11 Photo Number (see photolog)

Interior photos 12-18 omitted

MAP NOTES:

1. MAP IS PROJECTED USING UTM ZONE19 COORDINATES, AND REFERENCES THE NORTH AMERICAN DATUM OF 1983 (NAD83).

2. NORTH ARROW IS ORIENTED TO GRID NORTH IN ALL MAP EXTENTS DEPICTED HEREIN.

3. SITE FEATURES ARE APPROXIMATE.

0 25 50 Feet

HALEY WARD
ENGINEERING | ENVIRONMENTAL | SURVEYING
WWW.HALEYWARD.COM
1 Merchants Plaza, Suite 701
Bangor, ME 04401
207-989-4824

CLIENT
COMMUNITY HOUSING OF MAINE

PROJECT
RECORDS REVIEW AND RISK ASSESSMENT
59 MAIN STREET, ROCKLAND, MAINE

TITLE
FIGURE 3 - PHOTO LOCATION MAP

DATE 4/25/2025
PROJECT No. 10524.022

DRAWN BY HDUNN
SCALE 1" = 50'

USA_Topo_Maps: Copyright:© 2013 National Geographic Society, i-cubed
Google Maps: © OpenStreetMap (and) contributors, CC-BY-SA

ATTACHMENT A

PHOTO LOG

DRAFT

Photo No. 1 **Photo Date:** 04/11/2025 **Site Location:** 59 Main Street, Rockland, Maine **Description:** Exterior wall of west side of building, facing northeast. **Photo By:** MRG	

Photo No. 2 **Photo Date:** 04/11/2025 **Site Location:** 59 Main Street, Rockland, Maine **Description:** Exterior wall on west side of building, facing south. **Photo By:** MRG	

DRAFT

Photo No. 3 **Photo Date:** 04/11/2025 **Site Location:** 59 Main Street, Rockland, Maine **Description:** South exterior wall of building, facing north. **Photo By:** MRG	

Photo No. 4 **Photo Date:** 04/11/2025 **Site Location:** 59 Main Street, Rockland, Maine. **Description:** Southeast corner of the building, facing northwest. **Photo By:** MRG	

DRAFT

Photo No. 5 **Photo Date:** 04/11/2025 **Site Location:** 59 Main Street, Rockland, Maine. **Description:** Above-Ground Storage Tank containment unit on north exterior wall, looking south. **Photo By:** MRG	

Photo No. 6 **Photo Date:** 04/11/2025 **Site Location:** 61 Main Street, Rockland, Maine. **Description:** House adjoining Subject Property to the north, facing north. Based on municipal records, the structure was constructed in 1875. **Photo By:** MRG	

DRAFT

Photo No. 7	
Photo Date: 04/11/2025	
Site Location: 57 Main Street, Rockland, Maine	
Description: House adjoining Subject Property to the south, facing southeast. Based on municipal records, the structure was constructed in 1910.	
Photo By: MRG	

Photo No. 8	
Photo Date: 04/11/2025	
Site Location: 10 Mechanic Street, Rockland, Maine.	
Description: Garage and fence adjoining Subject Property to the southeast, facing southeast.	
Photo By: MRG	

DRAFT

Photo No. 9 **Photo Date:** 04/11/2025 **Site Location:** 14 Mechanic Street, Rockland, Maine. **Description:** House adjoining Subject Property to the east, facing east. Based on municipal records, the structure was constructed in 1872. **Photo By:** MRG	

Photo No. 10 **Photo Date:** 04/11/2025 **Site Location:** 59 Main Street, Rockland, Maine. **Description:** Backyard of Subject Property and backyard of adjoining property to the north, facing north. **Photo By:** MRG	

DRAFT

Photo No. 11 **Photo Date:** 04/11/2025 **Site Location:** 78 Main Street, Rockland, Maine. **Description:** Harbor Light Church, facing north across Main Street. Based on municipal records, the structure was constructed in 1996. **Photo By:** MRG	

Photo No. 12 **Photo Date:** 04/11/2025 **Site Location:** 59 Main Street, Rockland, Maine **Description:** Sanctuary **Photo By:** MRG	

DRAFT

Photo No. 13 **Photo Date:** 04/11/2025 **Site Location:** 59 Main Street, Rockland, Maine **Description:** Front entryway. **Photo By:** MRG	

Photo No. 14 **Photo Date:** 04/11/2025 **Site Location:** 59 Main Street, Rockland, Maine. **Description:** Boiler room. **Photo By:** MRG	

DRAFT

Photo No. 15 **Photo Date:** 04/11/2025 **Site Location:** 59 Main Street, Rockland, Maine. **Description:** Sink room adjoining boiler room. **Photo By:** MRG	

Photo No. 16 **Photo Date:** 04/11/2025 **Site Location:** 59 Main Street, Rockland, Maine. **Description:** Attic. **Photo By:** MRG	

DRAFT

Photo No. 17 **Photo Date:** 04/11/2025 **Site Location:** 59 Main Street, Rockland, Maine **Description:** Original roof within attic addition. **Photo By:** MRG	

Photo No. 18 **Photo Date:** 04/11/2025 **Site Location:** 59 Main Street, Rockland, Maine **Description:** Side room with attic access. **Photo By:** MRG	

DRAFT

HALEY WARD

RECEIVED
APR 25 2025
By 0785-25

April 25, 2025

Ms. Megan Rideout
Maine Historic Preservation Commission
55 Capitol Street, 65 State House Station
Augusta, Maine, 04333-0065
MHPCprojectreview@maine.gov

Based on the information submitted, I have concluded that there will be no historic properties affected by the proposed undertaking, as defined by Section 106 of the National Historic Preservation Act. Consequently, pursuant to 36 CFR 800.4(d)(1), no further Section 106 consultation is required unless additional resources are discovered during project implementation pursuant to 36 CFR 800.13.

Kirk F. Mohney — 5/8/25
State Historic Preservation Officer — Date
Maine Historic Preservation Commission

Re: CHOM Affordable Housing | 59 Main Street | Rockland, Maine

Dear Ms. Rideout:

Haley Ward, Inc. (Haley Ward) is conducting a National Environmental Policy Act (NEPA) environmental review for the above referenced project at the request of our client, Community Housing of Maine (CHOM). A topographic map showing the location of the Subject Property is attached as **Figure 1**.

CHOM has received a Congressionally Directed Spending Award from the Health Resources and Services Administration (HRSA) to redevelop the Subject Property with a 10-unit affordable multi-family residential building and associated parking. The proposed project will involve 13,350 square feet of ground disturbance. The Subject Property is identified as an approximately 0.41-acre parcel that includes Lot 1 and a portion of Lot 8 on the City of Rockland Tax Map 10 and is currently developed with former church building, which will be demolished.

As part of Haley Ward's environmental review, we respectfully request your review of the Subject Property and its immediate surroundings for historical properties. The Subject Property is currently developed with a vacant church building, originally constructed in 1960 and expanded in 1992, based on municipal tax records. Residential buildings which are greater than 50 years old adjoin the Subject Property. A figure depicting the Subject Property and adjoining properties is attached as **Figure 2**. A photo log of the adjoining properties is attached as **Attachment A.**

Your response can be emailed to mgenoter@haleyward.com, faxed to (207) 989-4881, Attn: Melissa Genoter, or mailed to Haley Ward, Inc., One Merchants Plaza, Suite 701, Bangor, Maine 04401. If you have any questions related to this request or this project, please contact me at (207) 989-4824.

Sincerely,
Haley Ward, Inc.
Melissa Genoter
Melissa Genoter
Scientist

MG/kjf
Attachments


DRAFT

APPENDIX J

NOISE MAP

DRAFT



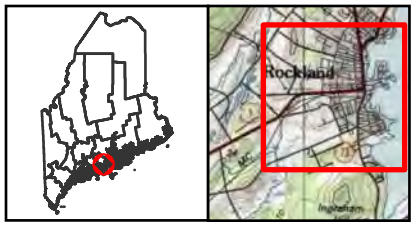

Legend

Subject Property

MAP NOTES:

1. MAP IS PROJECTED USING UTM ZONE19 COORDINATES, AND REFERENCES THE NORTH AMERICAN DATUM OF 1983 (NAD83).

2. NORTH ARROW IS ORIENTED TO GRID NORTH IN ALL MAP EXTENTS DEPICTED HEREIN.

3. SITE FEATURES ARE APPROXIMATE.

0 500 1,000 Feet

HALEY WARD
ENGINEERING | ENVIRONMENTAL | SURVEYING
WWW.HALEYWARD.COM
1 Merchants Plaza, Suite 701
Bangor, ME 04401
207-989-4824

CLIENT: COMMUNITY HOUSING OF MAINE

PROJECT: ENVIRONMENTAL REVIEW
59 MAIN STREET, ROCKLAND, MAINE

TITLE: APPENDIX K - NOISE MAP

DATE: 5/19/2025

PROJECT No.: 10524.022

DRAWN BY: HDUNN

SCALE: 1" = 1,250'


Hybrid Reference Layer: Esri Community Maps Contributors, Esri, TomTom, Garmin, SafeGraph, GeoTechnologies, Inc, METI/NASA, USGS, EPA, NPS, US Census Bureau, USDA, USFWS
USA_Topo_Maps: Copyright:© 2013 National Geographic Society, i-cubed
Google Maps: © OpenStreetMap (and) contributors, CC-BY-SA

APPENDIX K

SIGNIFICANT SAND AND GRAVEL AQUIFER MAP

DRAFT



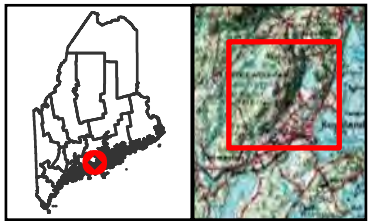

Legend

Maine Aquifers

- 10-50 GPM
- >50 GPM
- Subject Property

MAP NOTES:

1. DATA LAYERS FROM MAINE OFFICE OF GIS ONLINE.
2. SITE FEATURES ARE APPROXIMATE.
3. MAP IS PROJECTED USING UTM ZONE19 COORDINATES, AND REFERENCES THE NORTH AMERICAN DATUM OF 1983 (NAD83).
4. NORTH ARROW IS ORIENTED TO GRID NORTH IN ALL MAP EXTENTS DEPICTED HEREIN.

0 1,500 3,000
Feet

HALEY WARD
ENGINEERING | ENVIRONMENTAL | SURVEYING
WWW.HALEYWARD.COM
1 Merchants Plaza, Suite 701
Bangor, ME 04401
207-989-4824

CLIENT
COMMUNITY HOUSING OF MAINE

PROJECT
ENVIRONMENTAL REVIEW
59 MAIN STREET, ROCKLAND, MAINE

TITLE
APPENDIX L
SURFICIAL SAND & GRAVEL AQUIFER MAP

DATE
5/19/2025

PROJECT No.
10524.022

DRAWN BY
HDUNN

SCALE
1" = 3,500'


© OpenStreetMap (and) contributors, CC-BY-SA, Copyright:© 2013 National Geographic Society, i-cubed

APPENDIX L

NATIONAL WETLANDS INVENTORY MAP

DRAFT



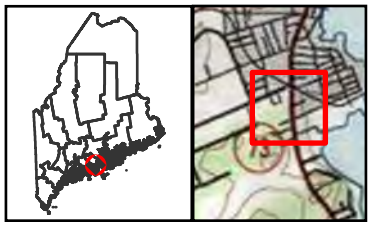

Legend

- Estuarine and Marine Wetland
- Freshwater Emergent Wetland
- Freshwater Forested/Shrub Wetland
- Subject Property

MAP NOTES:

1. NATIONAL WETLANDS INVENTORY LAYER IS FROM THE U.S. FISH AND WILDLIFE SERVICE ARCGIS MAP SERVICE AT https://fwspublicservices.wim.usgs.gov/server/services.

2. SITE FEATURES ARE APPROXIMATE.

3. MAP IS PROJECTED USING UTM ZONE19 COORDINATES, AND REFERENCES THE NORTH AMERICAN DATUM OF 1983 (NAD83).

4. NORTH ARROW IS ORIENTED TO GRID NORTH IN ALL MAP EXTENTS DEPICTED HEREIN.

0 125 250
Feet

HALEY WARD
ENGINEERING | ENVIRONMENTAL | SURVEYING
WWW.HALEYWARD.COM
1 Merchants Plaza, Suite 701
Bangor, ME 04401
207-989-4824

CLIENT
COMMUNITY HOUSING OF MAINE

PROJECT
ENVIRONMENTAL REVIEW
59 MAIN STREET, ROCKLAND, MAINE

TITLE
APPENDIX M
NATIONAL WETLANDS INVENTORY

DATE
5/19/2025

PROJECT No.
10524.022

DRAWN BY
HDUNN

SCALE
1" = 250'


USA_Topo_Maps: Copyright:© 2013 National Geographic Society, i-cubed
Google Maps: © OpenStreetMap (and) contributors, CC-BY-SA

APPENDIX M

WILD AND SCENIC RIVER SYSTEM MAP

DRAFT



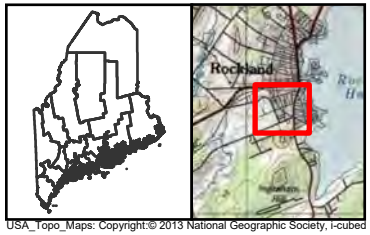

USA_Topo_Maps: Copyright:© 2013 National Geographic Society, i-cubed

MAP NOTES:

1. MAP LOCATED AT https://www.rivers.gov/maine.php

HALEY WARD
ENGINEERING | ENVIRONMENTAL | SURVEYING
WWW.HALEYWARD.COM
1 Merchants Plaza, Suite 701
Bangor, ME 04401
207-989-4824

CLIENT
COMMUNITY HOUSING OF MAINE

PROJECT
ENVIRONMENTAL REVIEW
59 MAIN STREET, ROCKLAND, MAINE

TITLE
APPENDIX N - WILD AND SCENIC RIVERS

DATE	PROJECT No.
5/19/2025	10524.022

DRAWN BY	SCALE
HDUNN	NOT TO SCALE

APPENDIX N

ZONING INFORMATION

DRAFT

Official Zoning Map
City of Rockland, Maine





DRAFT

The Rockland City Council hereby ordains that this map is the Zoning Map of the City of Rockland, Maine.

Effective Date: _____

Signed by the Rockland City Council:

_____

_____

_____

_____

_____

Date: _____

Certification by City Clerk:

_____

Date: _____

The property lines on this map are compiled from aerial photography, existing surveys, deeds and land owners' descriptions and are approximate only. Any users should determine the suitability of this map for their intended use and assume all risk and liability in connection therein.

Land Use Zones

- Residential Zone "B"
- Residential Zone "A"
- Residential Zone "AA"
- Residential Zone "B-1"
- Rural Residential 2 Zone "RR2"
- Rural Residential 1 Zone "RR1"
- Resort Zone "RT"
- Transitional Business 1 Zone "TB-1"
- Transitional Business 2 Zone "TB-2"
- Transitional Business 3 Zone "TB-3"
- Transitional Business 4 Zone "TB-4"
- Commercial 1 Zone "C-1"
- Commercial 2 Zone "C-2"
- Commercial 3 Zone "C-3"
- Downtown Zone "DT"
- Plaza Commercial Zone "PC"
- Neighborhood Commercial Zone "NC"
- Industrial Zone "I"
- Business Park Zone "BP"
- Woodland and Wildlife Zone "G"
- Waterfront Subzone "WF-1"
- Waterfront Subzone"WF-2"
- Waterfront Subzone "WF-3"
- Waterfront Subsone "WF-3a"
- Waterfront Subzone "WF-4"
- Waterfront Subzone "WF-5"

Shoreland Zones

- Limited Commercial
- Limited Residential
- Resource Protection
- Stream Protection
- General Development (underlying zone applies)
- Chickawaukie Watershed

Overlay Zones

- Tillson Ave Area Overlay Zone
- Tillson Ave Area Overlay Zone 75'
- Commercial Corridor Overlay Camden St

Contract Zones

- Contract B-2 Zone
- Contract C3-2 Zone
- Contract Philbrick Ave Zone
- Contract Talbot Ave Zone
- Contract WF1 Zone
- Contract Rockland LLC Zone

Printed January 12, 2022

N W E S

0 1,250 2,500 5,000 Feet

1 inch = 500 feet